


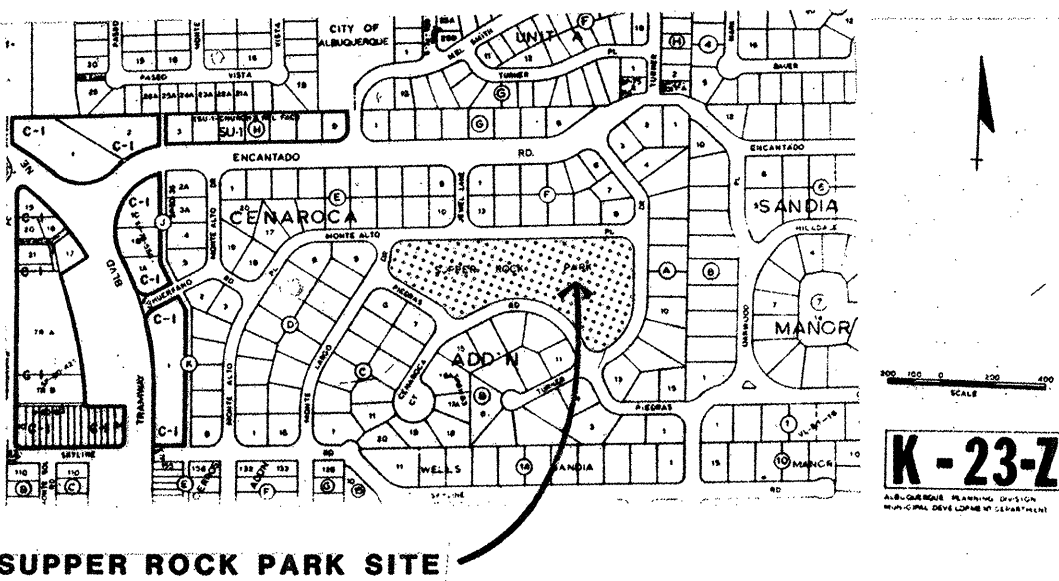

SUPPER ROCK PARK SITE

VICINITY MAP

NOTICE TO CONTRACTORS

- ①
- ALL WORK DETAILED ON THESE PLANS TO BE PERFORMED UNDER CONTRACT SHALL, EXCEPT AS OTHERWISE STATED OR PROVIDED FOR HEREON, BE CONSTRUCTED IN ACCORDANCE WITH THE NEW MEXICO STANDARD SPECIFICATIONS FOR PUBLIC WORKS CONSTRUCTION - 1979 EDITION (Referred to herein as the standard specifications) AND THE CONTRACT DOCUMENTS
- ②
- TWO (2) WORKING DAYS PRIOR TO ANY EXCAVATION, CONTRACTOR MUST CONTACT LINE LOCATING SERVICE, 765-1234, FOR LOCATION OF EXISTING UTILITIES.

PRIOR TO CONSTRUCTION, THE CONTRACTOR SHALL EXCAVATE AND VERIFY THE HORIZONTAL AND VERTICAL LOCATIONS OF ALL OBSTRUCTIONS. SHOULD A CONFLICT EXIST, THE CONTRACTOR SHALL NOTIFY THE ENGINEER OR SURVEYOR SO THAT THE CONFLICT CAN BE RESOLVED WITH MINIMUM AMOUNT OF DELAY.
- ③

THE FOLLOWING NOTES ALSO APPLY WHEN CHECKED



- ☐ ALL UTILITIES AND UTILITY LINES SHALL BE INSTALLED PRIOR TO PAVING.
- ☐ BACKFILL COMPACTION SHALL BE ACCORDING TO SPECIFIED STREET USE.
- ☐ TACK COAT REQUIREMENTS SHALL BE DETERMINED BY THE CITY ENGINEER.
- ☐ SIDEWALKS AND WHEELCHAIR RAMPS WITHIN THE CURB RETURNS SHALL BE CONSTRUCTED WHEREVER A NEW CURB RETURN IS CONSTRUCTED.
- ☐ IF CURB IS DEPRESSED FOR A DRIVEPAD OF A HANDICAP RAMP, THE DRIVEPAD OR RAMP SHALL BE CONSTRUCTED PRIOR TO ACCEPTANCE OF THE CURB AND GUTTER.
- ☐ ALL STORM DRAINAGE FACILITIES SHALL BE COMPLETED PRIOR TO FINAL ACCEPTANCE.

INDEX

SHEET 1	COVER SHEET
SHEET 2	SITE PLAN

REV SHEETS	CITY ENG.	DATE	USER DEPT.	DATE	USER DEPT.	DATE	
APPROVAL OF REVISIONS							

		APPROVED FOR CONSTRUCTION
	#2175 PROJECT NUMBER	SHEET 1 OF 2

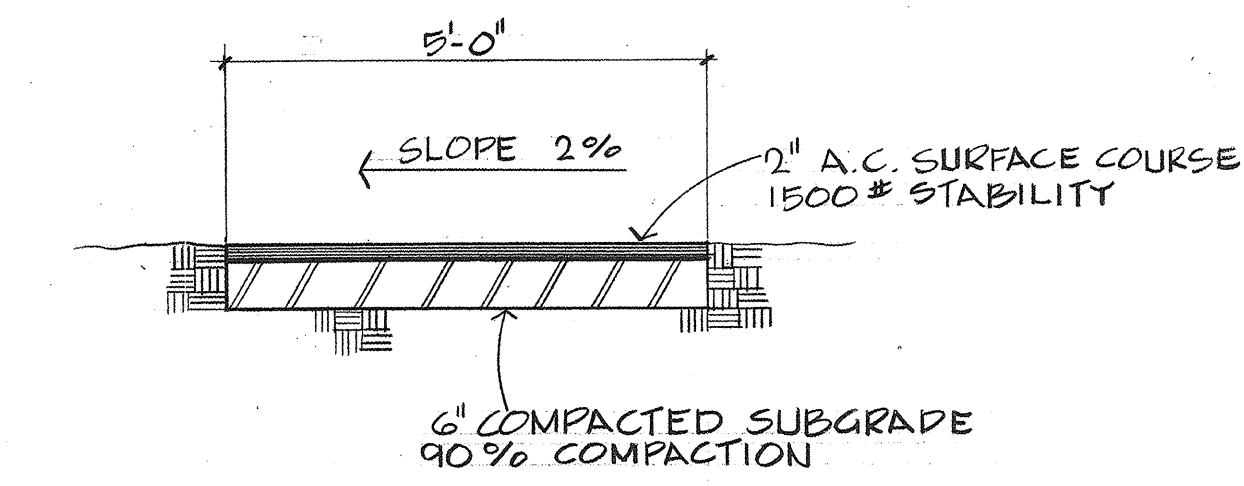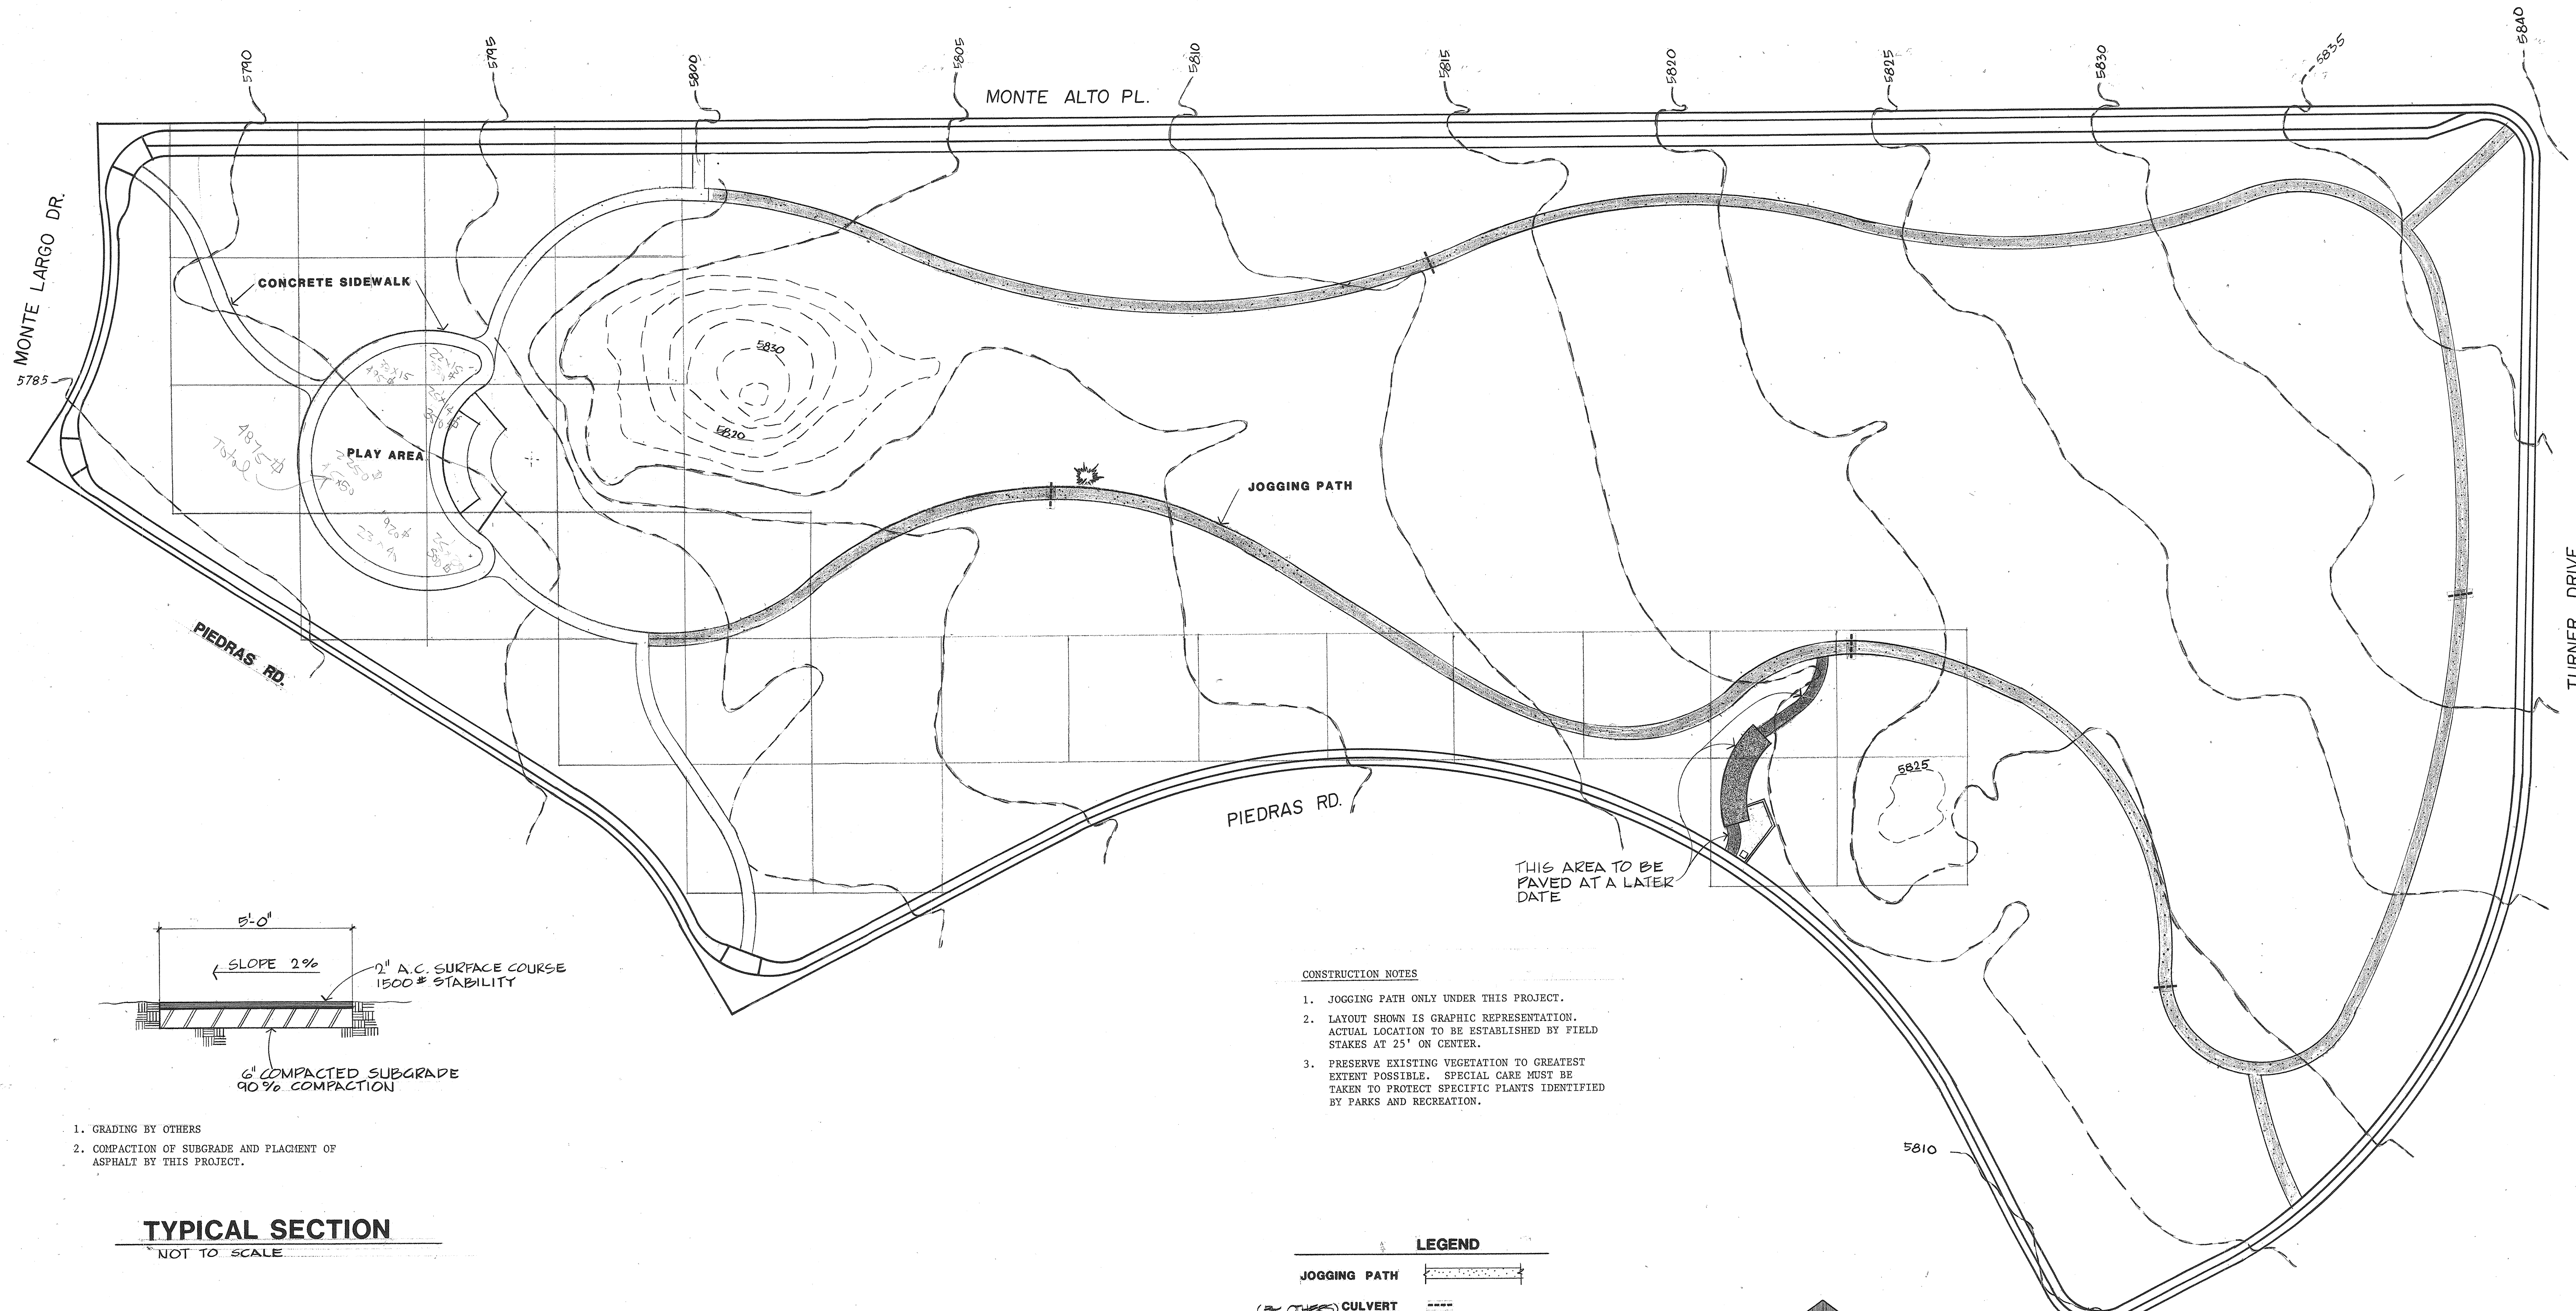

1. GRADING BY OTHERS
2. COMPACTION OF SUBGRADE AND PLACEMENT OF ASPHALT BY THIS PROJECT.

TYPICAL SECTION
NOT TO SCALE

CONSTRUCTION NOTES

1. JOGGING PATH ONLY UNDER THIS PROJECT.
2. LAYOUT SHOWN IS GRAPHIC REPRESENTATION. ACTUAL LOCATION TO BE ESTABLISHED BY FIELD STAKES AT 25' ON CENTER.
3. PRESERVE EXISTING VEGETATION TO GREATEST EXTENT POSSIBLE. SPECIAL CARE MUST BE TAKEN TO PROTECT SPECIFIC PLANTS IDENTIFIED BY PARKS AND RECREATION.

LEGEND	
JOGGING PATH	
(BY OTHERS) CULVERT	
CONC SIDEWALK	
EXISTING CONTOUR	
ASPHALT PATH (WORK TO BE DONE AT A LATER DATE)	

SCALE : 1" = 30'

NO.		REVISIONS		BY	APPVD	DATE
SUPPER ROCK PARK						
City of Albuquerque Parks and Recreation Design and Development						Drawn by: Checked by: Date: 6-12-85 Scale: NOTED Sheet 2 of 2

Supper Rock Park

SUPPER ROCK PARK

A Project of
The City of Albuquerque
Parks and Recreation Department
Design and Development Division

NOTICE TO CONTRACTORS:


- 1 ALL WORK DETAILED ON THESE PLANS TO BE PERFORMED UNDER CONTRACT SHALL, EXCEPT AS OTHERWISE STATED OR PROVIDED FOR HEREON, BE CONSTRUCTED IN ACCORDANCE WITH THE NEW MEXICO STANDARD SPECIFICATIONS FOR PUBLIC WORKS CONSTRUCTION - 1979 EDITION (REFERRED TO HEREIN AS THE STANDARD SPECIFICATIONS) AND THE CONTRACT DOCUMENTS
- 2 TWO (2) WORKING DAYS PRIOR TO ANY EXCAVATION, CONTRACTOR MUST CONTACT LINE LOCATING SERVICE, 765-1234, FOR LOCATION OF EXISTING UTILITIES.
- 3 PRIOR TO CONSTRUCTION, THE CONTRACTOR SHALL EXCAVATE AND VERIFY THE HORIZONTAL AND VERTICAL LOCATIONS OF ALL OBSTRUCTIONS. SHOULD A CONFLICT EXIST, THE CONTRACTOR SHALL NOTIFY THE ENGINEER OR SURVEYOR SO THAT THE CONFLICT CAN BE RESOLVED WITH MINIMUM AMOUNT OF DELAY.

THE FOLLOWING NOTES ALSO APPLY
WHEN CHECKED:


- ☐ ALL UTILITIES AND UTILITY LINES SHALL BE INSTALLED PRIOR TO PAVING.
- ☐ BACKFILL COMPACTION SHALL BE ACCORDING TO SPECIFIED STREET USE.
- ☐ TACK COAT REQUIREMENTS SHALL BE DETERMINED BY THE CITY ENGINEER.
- ☐ SIDEWALKS AND WHEELCHAIR RAMPS WITHIN THE CURB RETURNS SHALL BE CONSTRUCTED WHEREVER A NEW CURB RETURN IS CONSTRUCTED.
- ☐ IF CURB IS DEPRESSED FOR A DRIVEPAD OR A HANDICAP RAMP, THE DRIVEPAD OR RAMP SHALL BE CONSTRUCTED PRIOR TO ACCEPTANCE OF THE CURB AND GUTTER.
- ☐ ALL STORM DRAINAGE FACILITIES SHALL BE COMPLETED PRIOR TO FINAL ACCEPTANCE.

INDEX

PAGE	DESCRIPTION
1	MASTER PLAN
2	PLAYGROUND DIMENSIONING PLAN
3	SHADE STRUCTURE
4	GRADING PLAN
5	PLAY AREA & SEATING LAYOUT PLAN
6	IRRIGATION PLAN
7	MASTER PLANTING PLAN
8	PLAY, SEATING, & PONDING AREA PLANTING PLANS
9	SHADE STRUCTURE CONSTRUCTION PLANS
10	DETAIL SHEET
11	SECTION & DETAIL SHEET

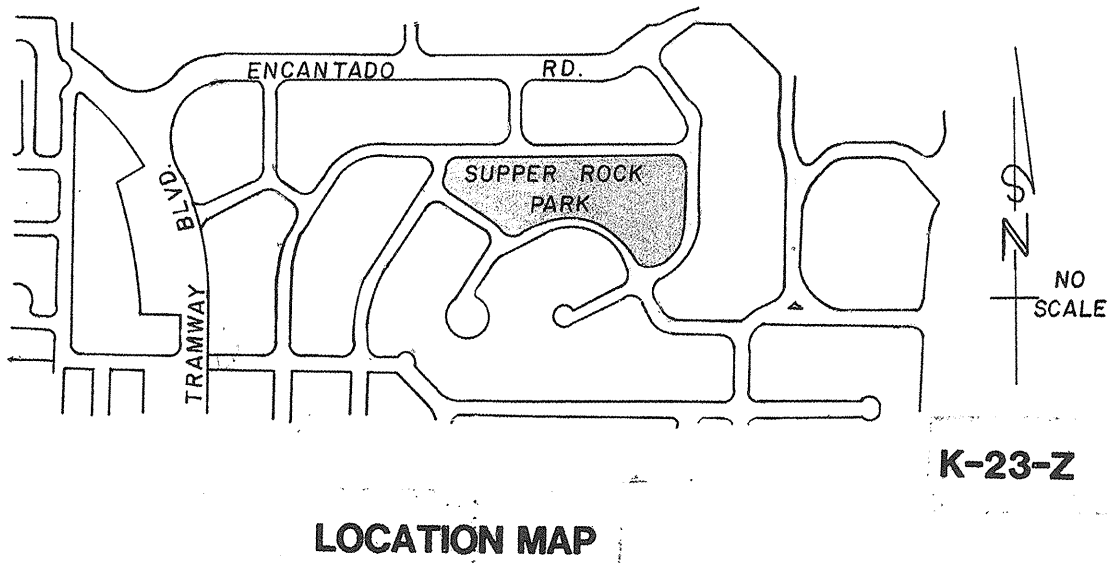

	NO.	DATE	REVISIONS	BY
CITY OF ALBUQUERQUE			APPROVED FOR CONSTRUCTION	
			CITY ENGR.	

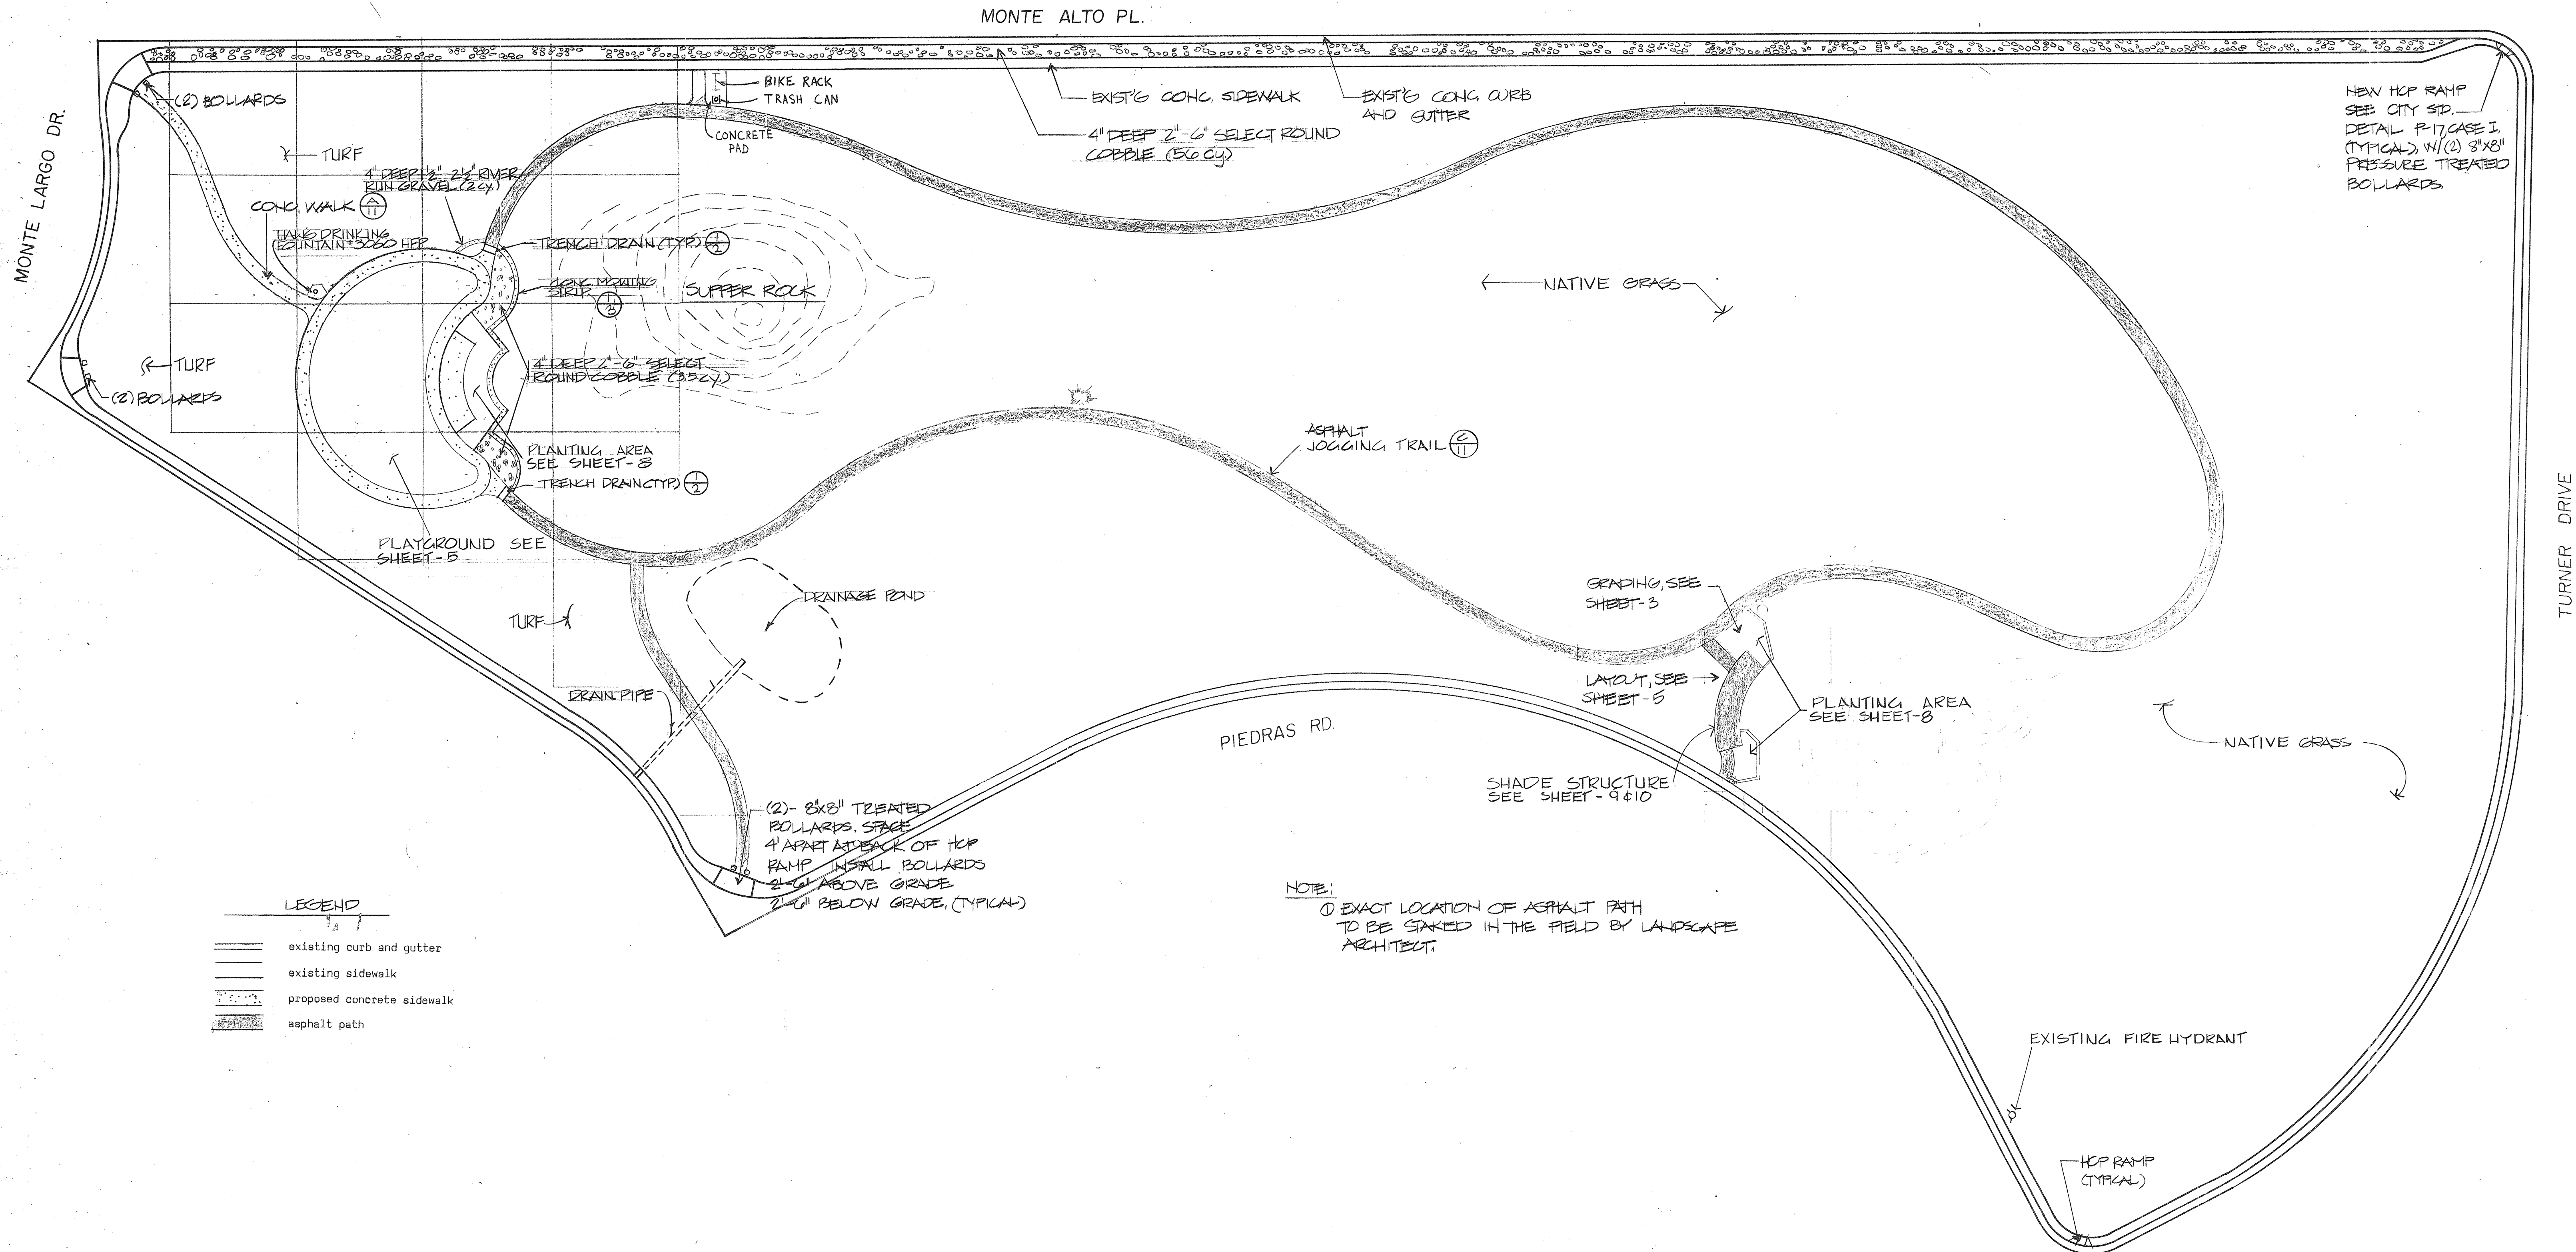

REVISION - 7/30/85 DIMENSION OF DRINKING FOUNTAIN PAD
ADDITION OF BIKE RACK & TRASH CAN
DELETION OF GRAVEL & MOW STRIP
ON SOUTH SIDE OF PLAYGROUND

SCALE: 1"=30'-0"

SUPPER ROCK PARK


MASTER PLAN

Drawn by:
Checked by:
Date:
Revised:


City of Albuquerque
Parks and Recreation
Design and Development

JOB #2175

sheet
of 1
11

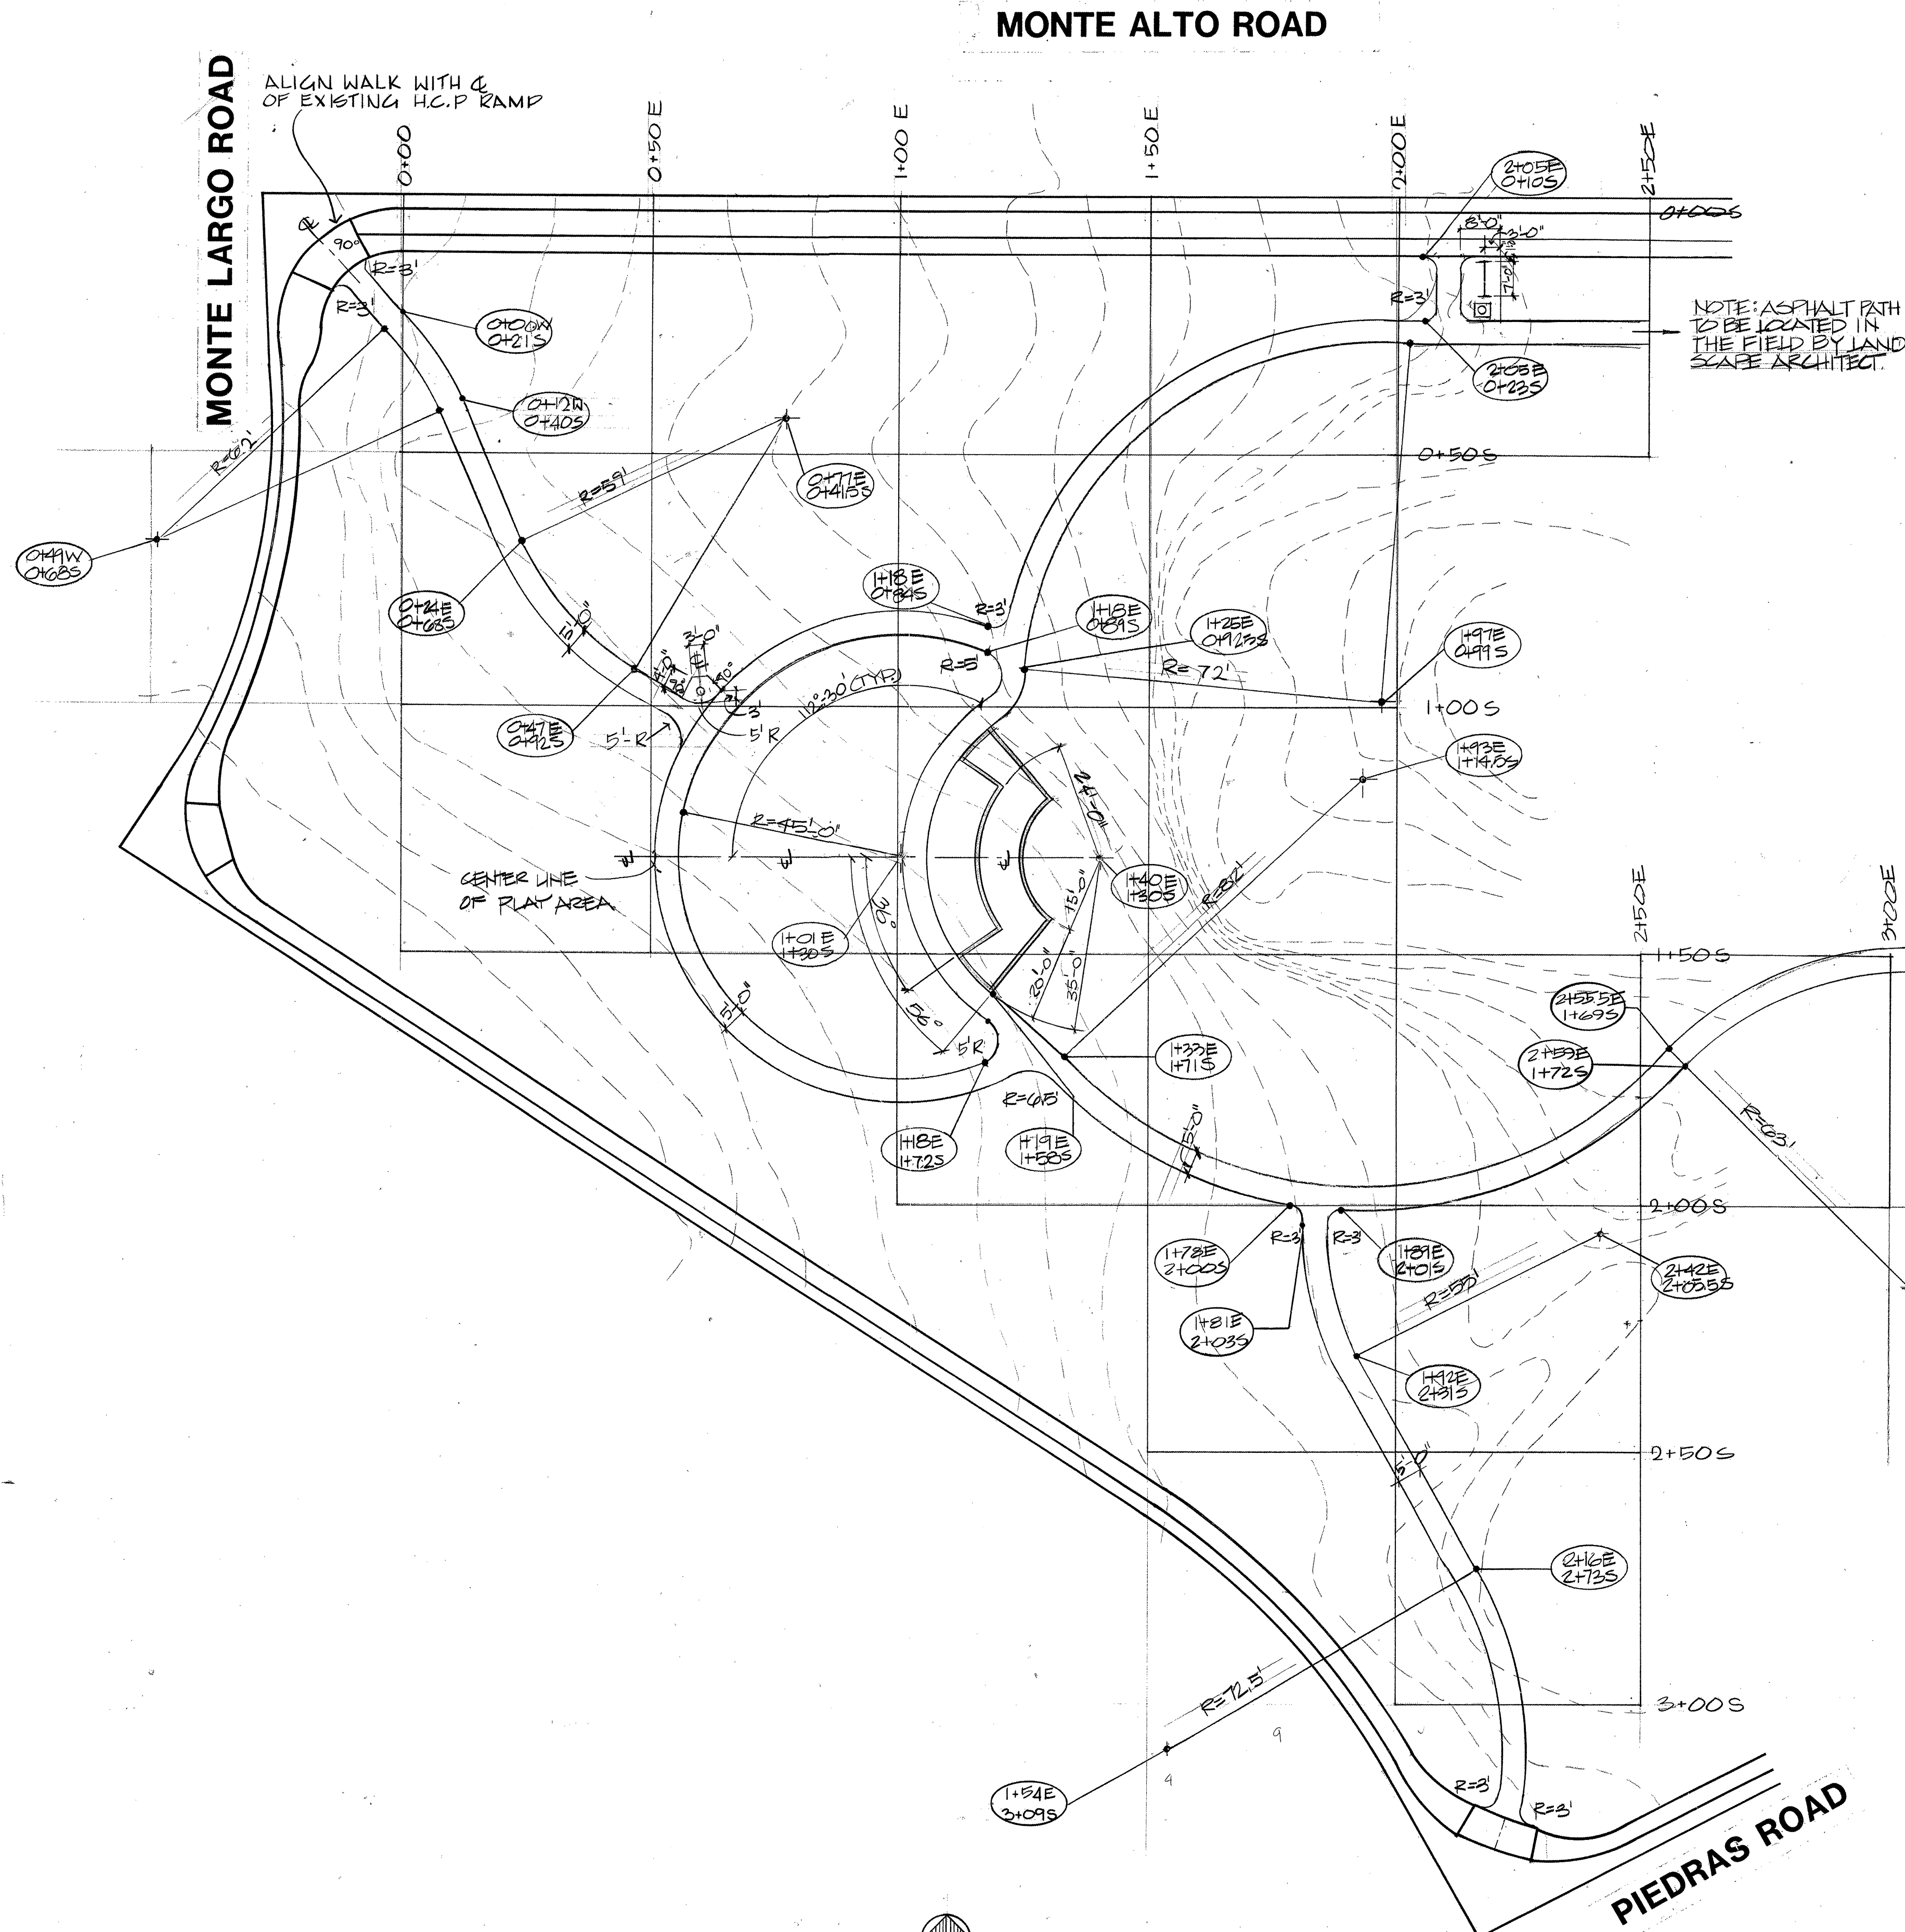


PLAY AREA DIMENSIONING PLAN
SCALE: 1" = 20'-0"

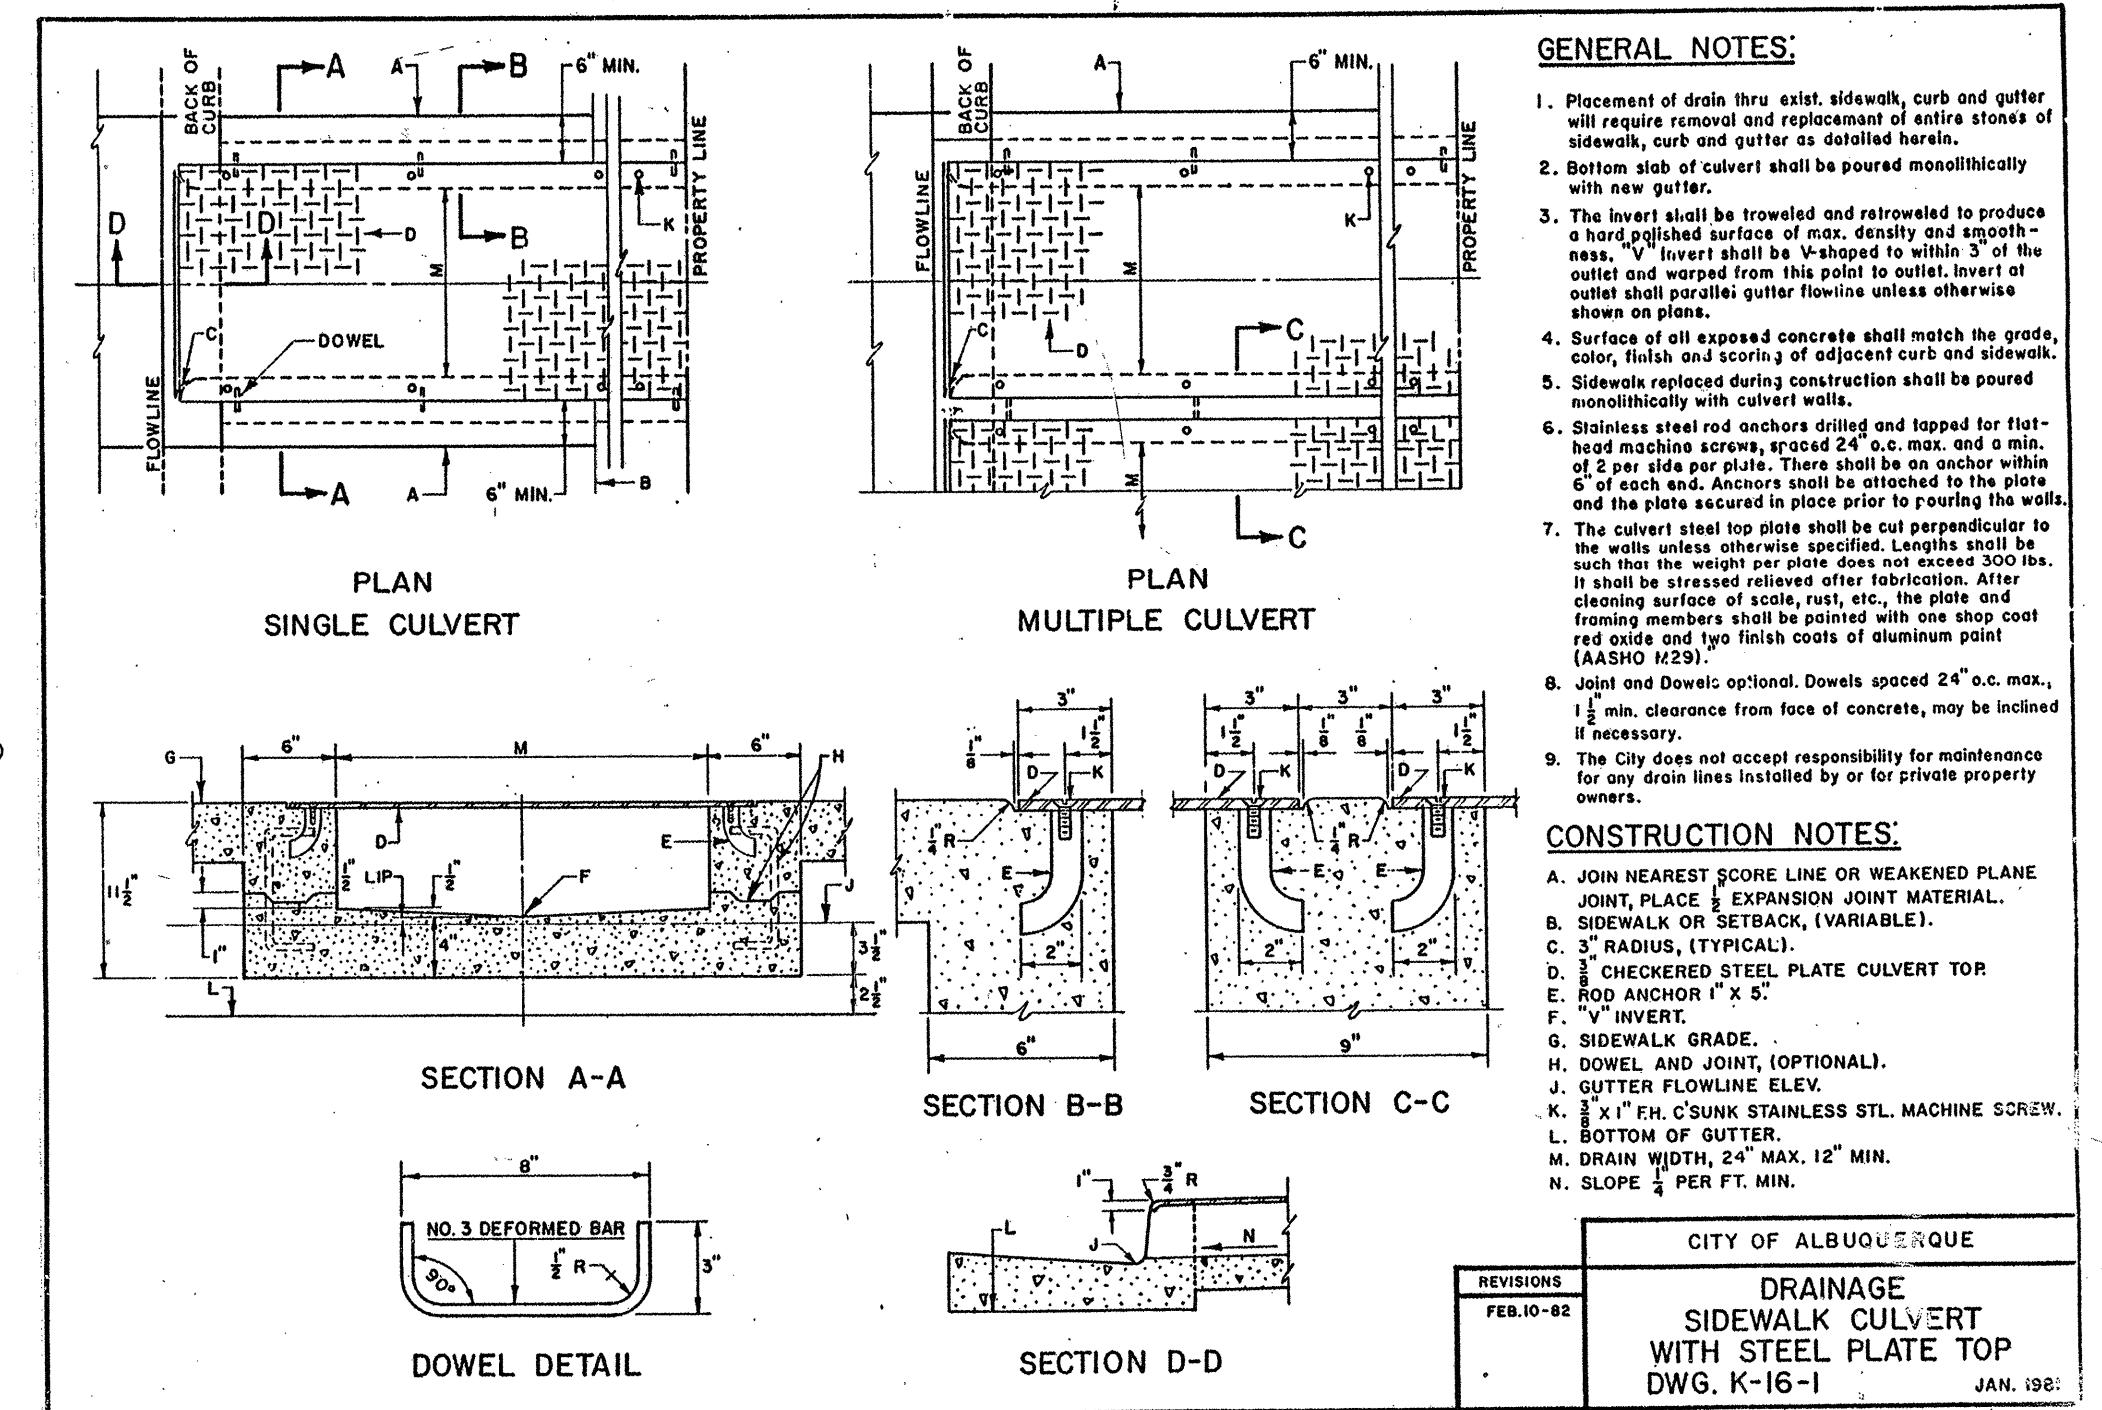

1/2 TRENCH DRAIN DETAIL
NTS


NOTE: ASPHALT PATH TO BE LOCATED IN THE FIELD BY LANDSCAPE ARCHITECT.

WEEP HOLES TO BE LOCATED @ WALK SIDE OF PLANTER WALL

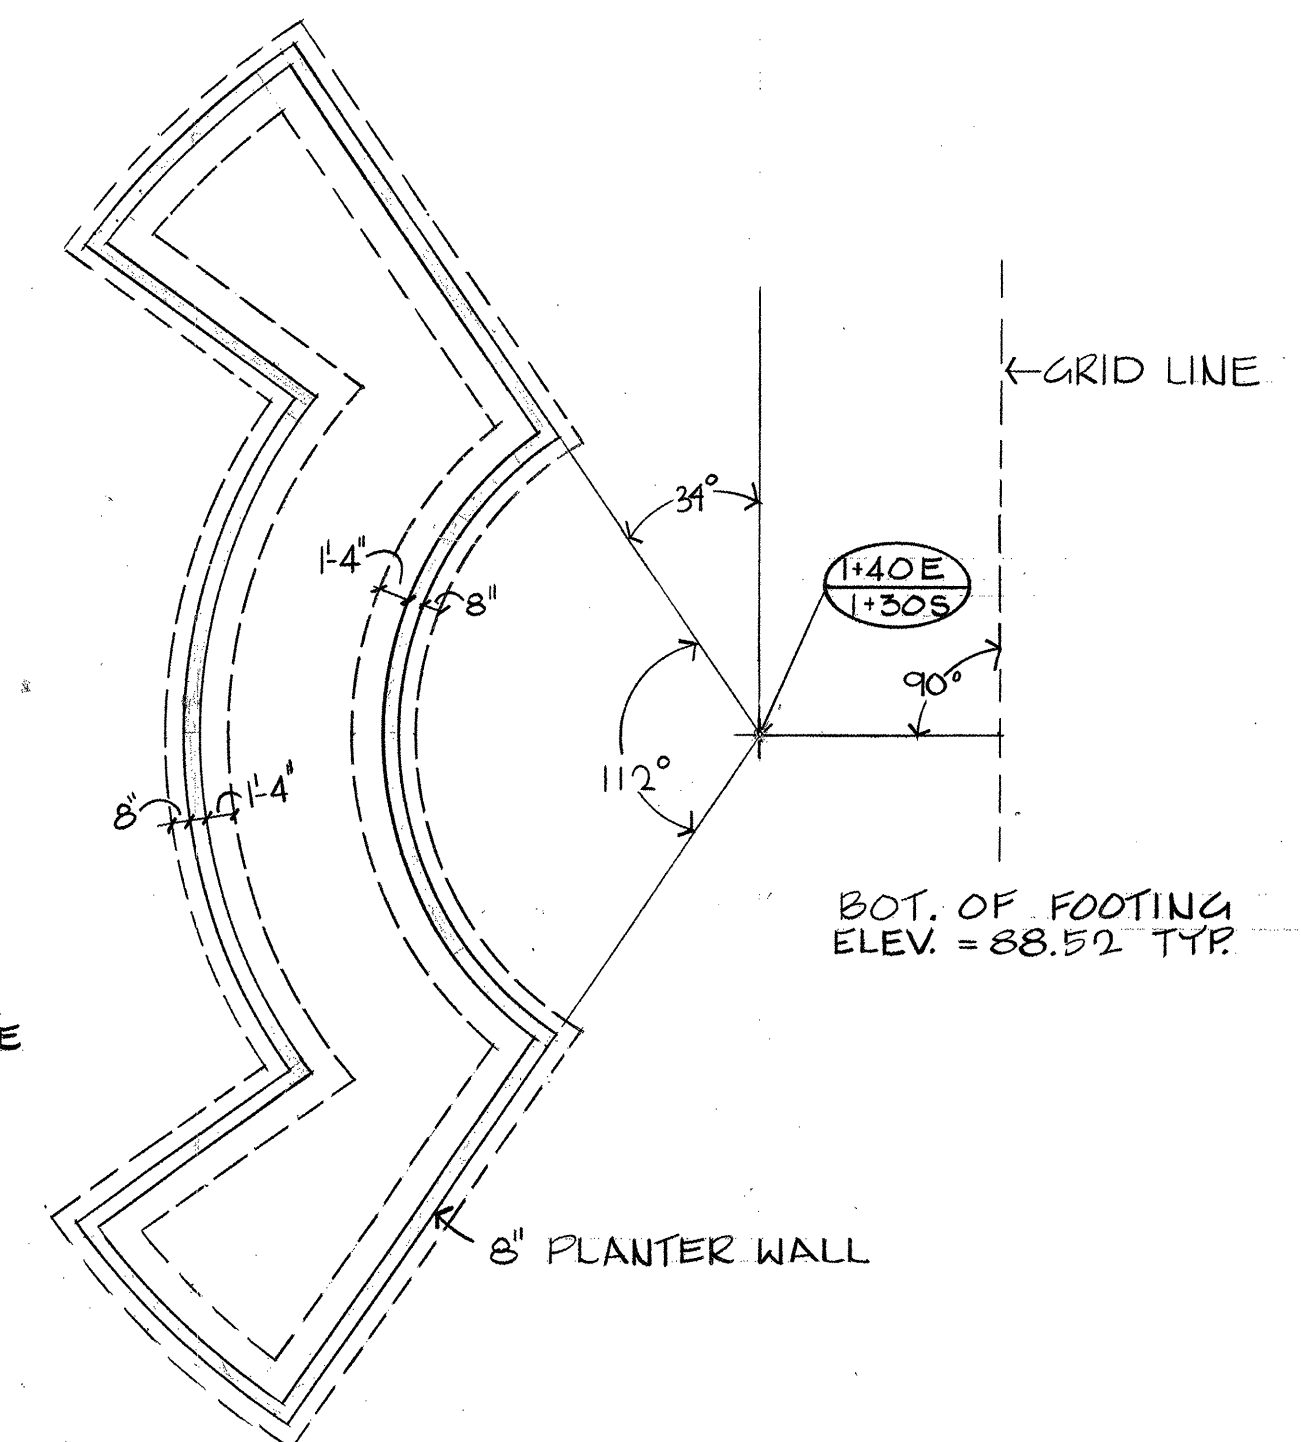


2/1 PLANTER FOUNDATION PLAN


SCALE: 1/8" = 1'-0"

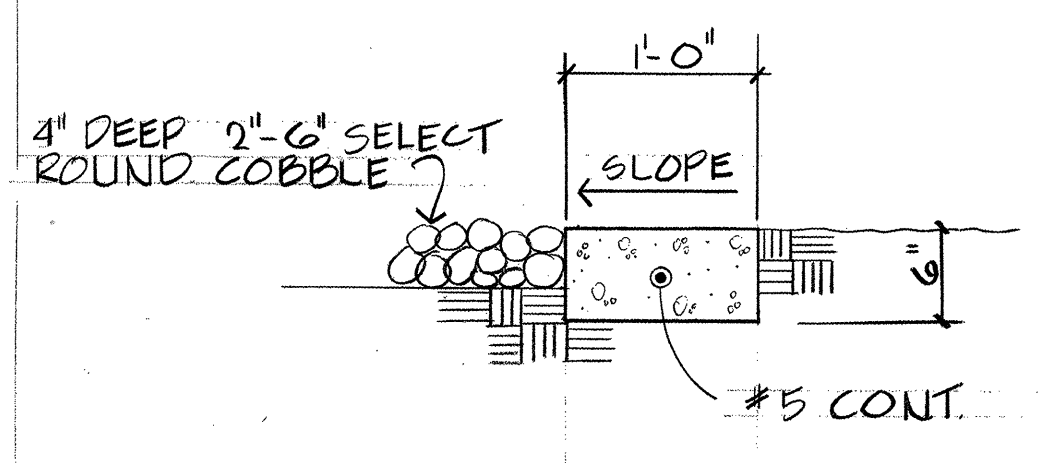

1 MOW STRIP
2 SCALE: 1" = 1'-0"

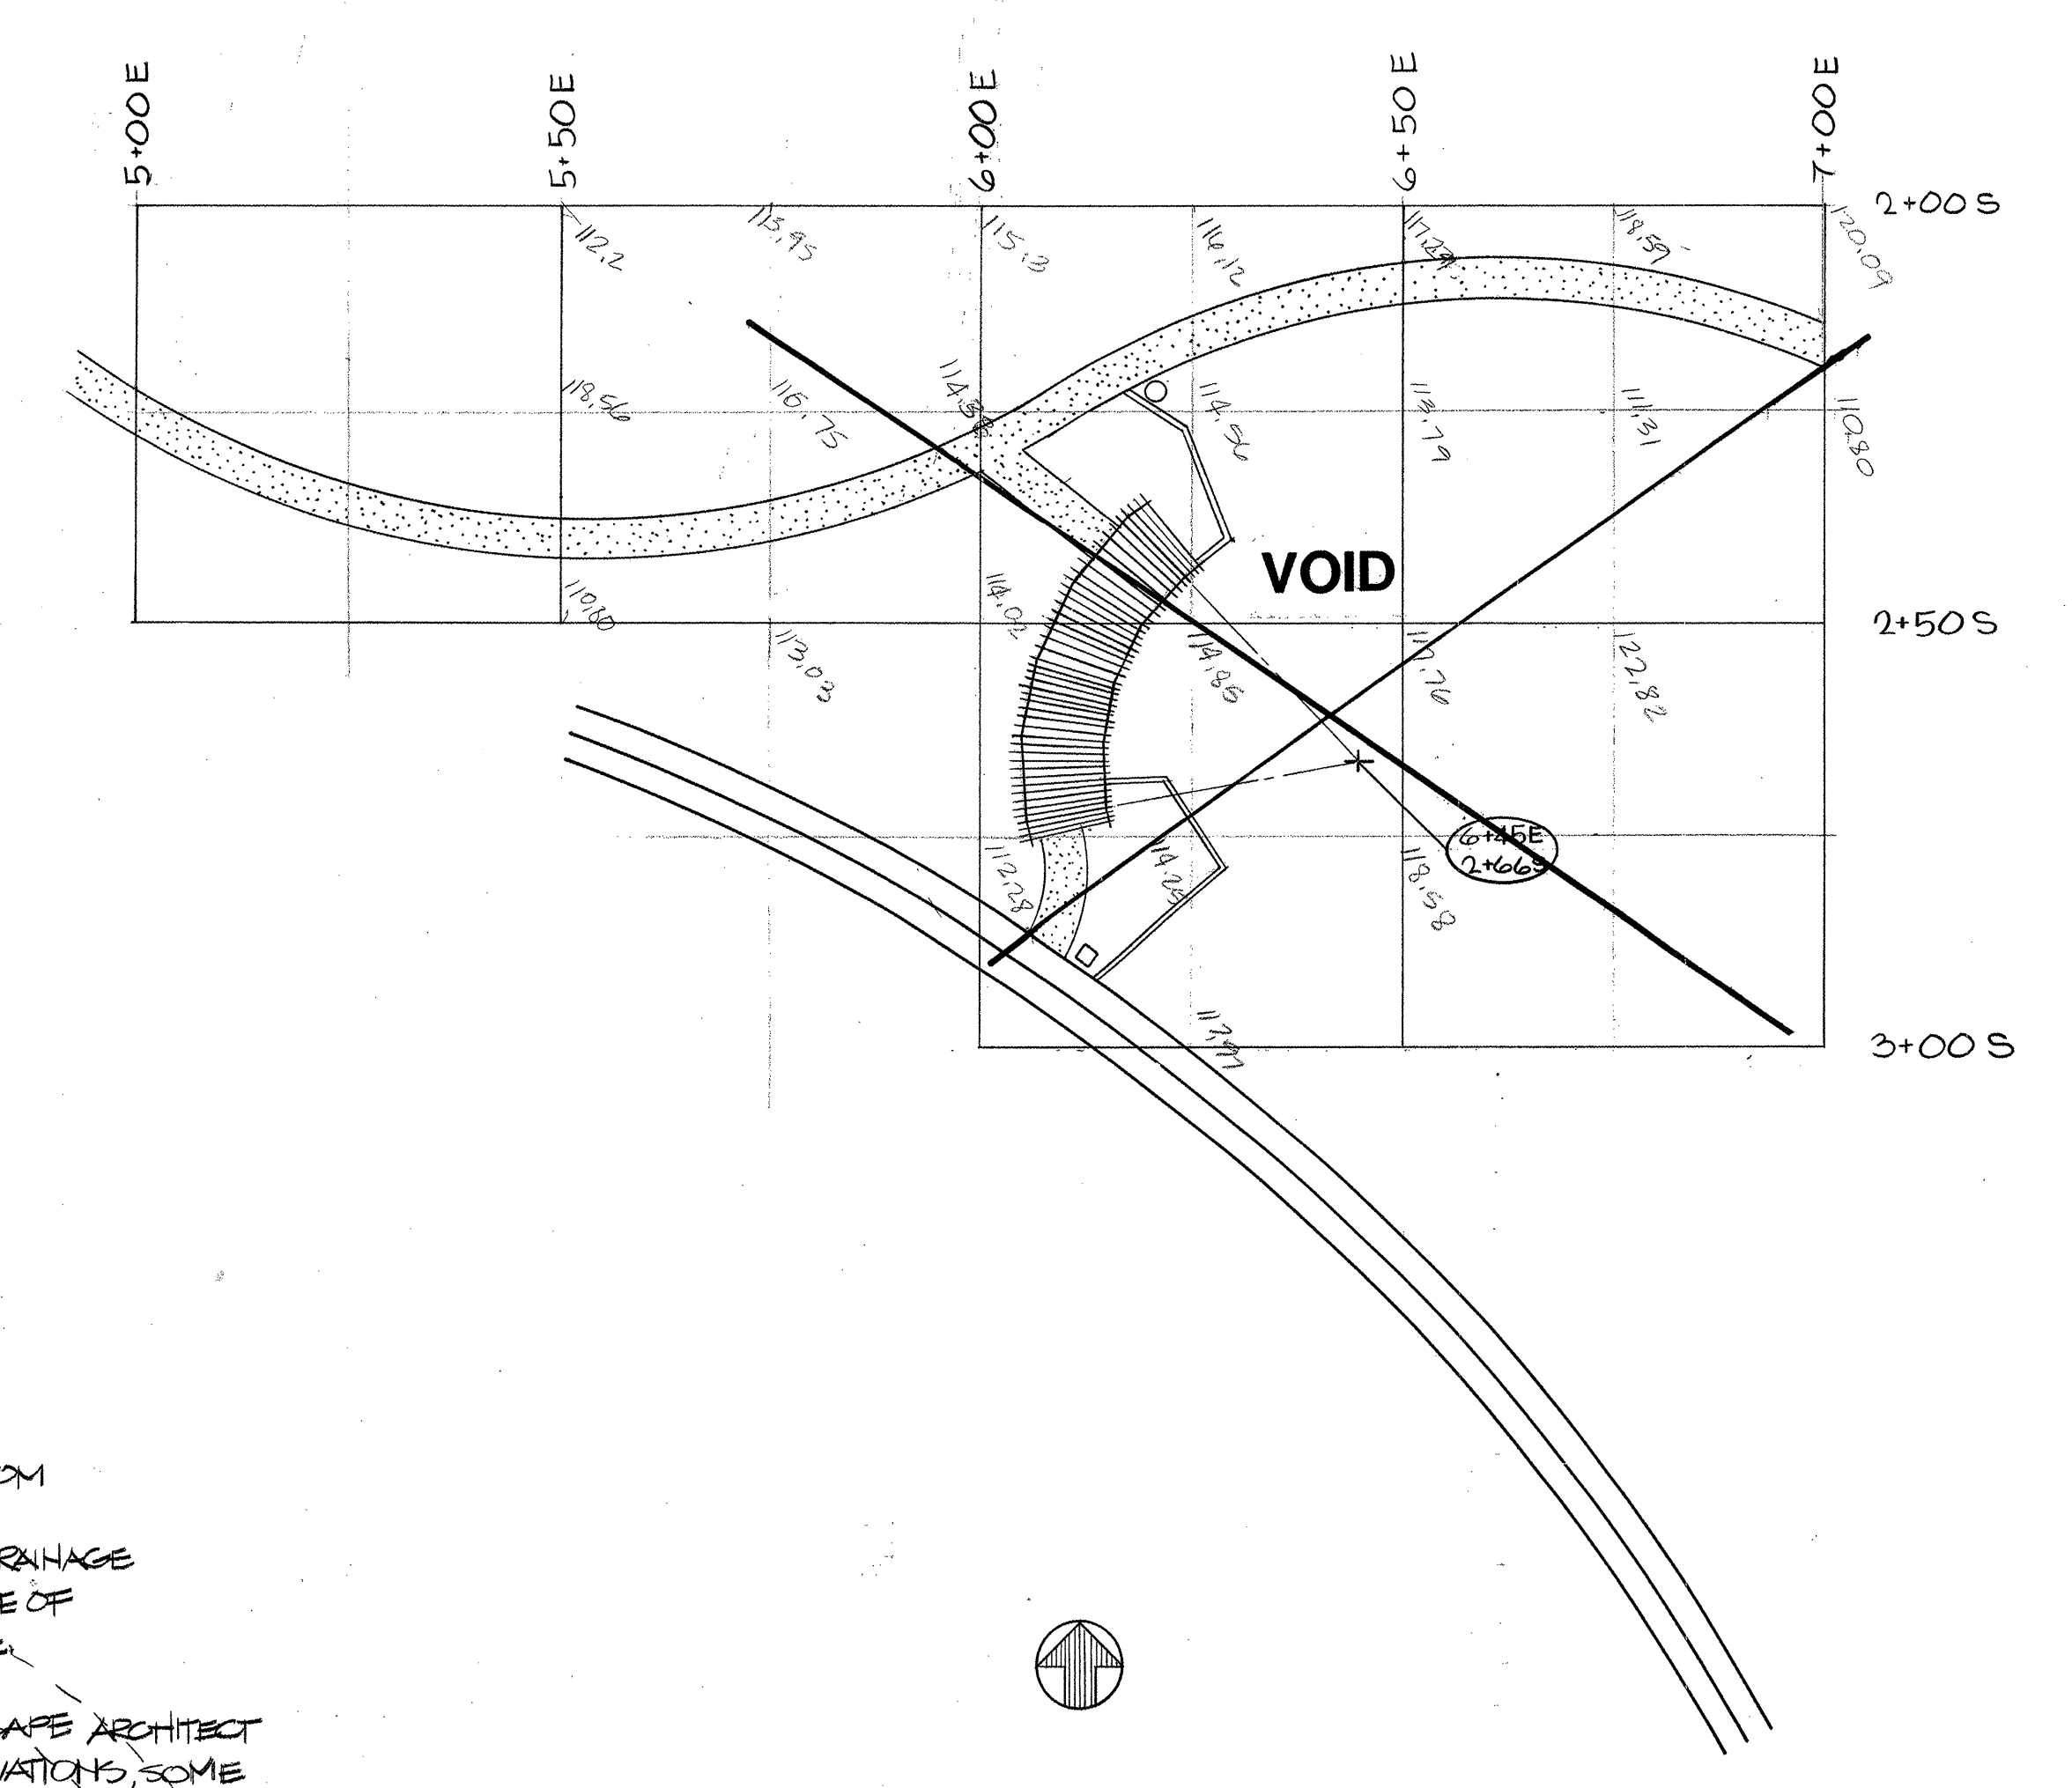

DIMENSIONING PLAN
SCALE: 1" = 20'

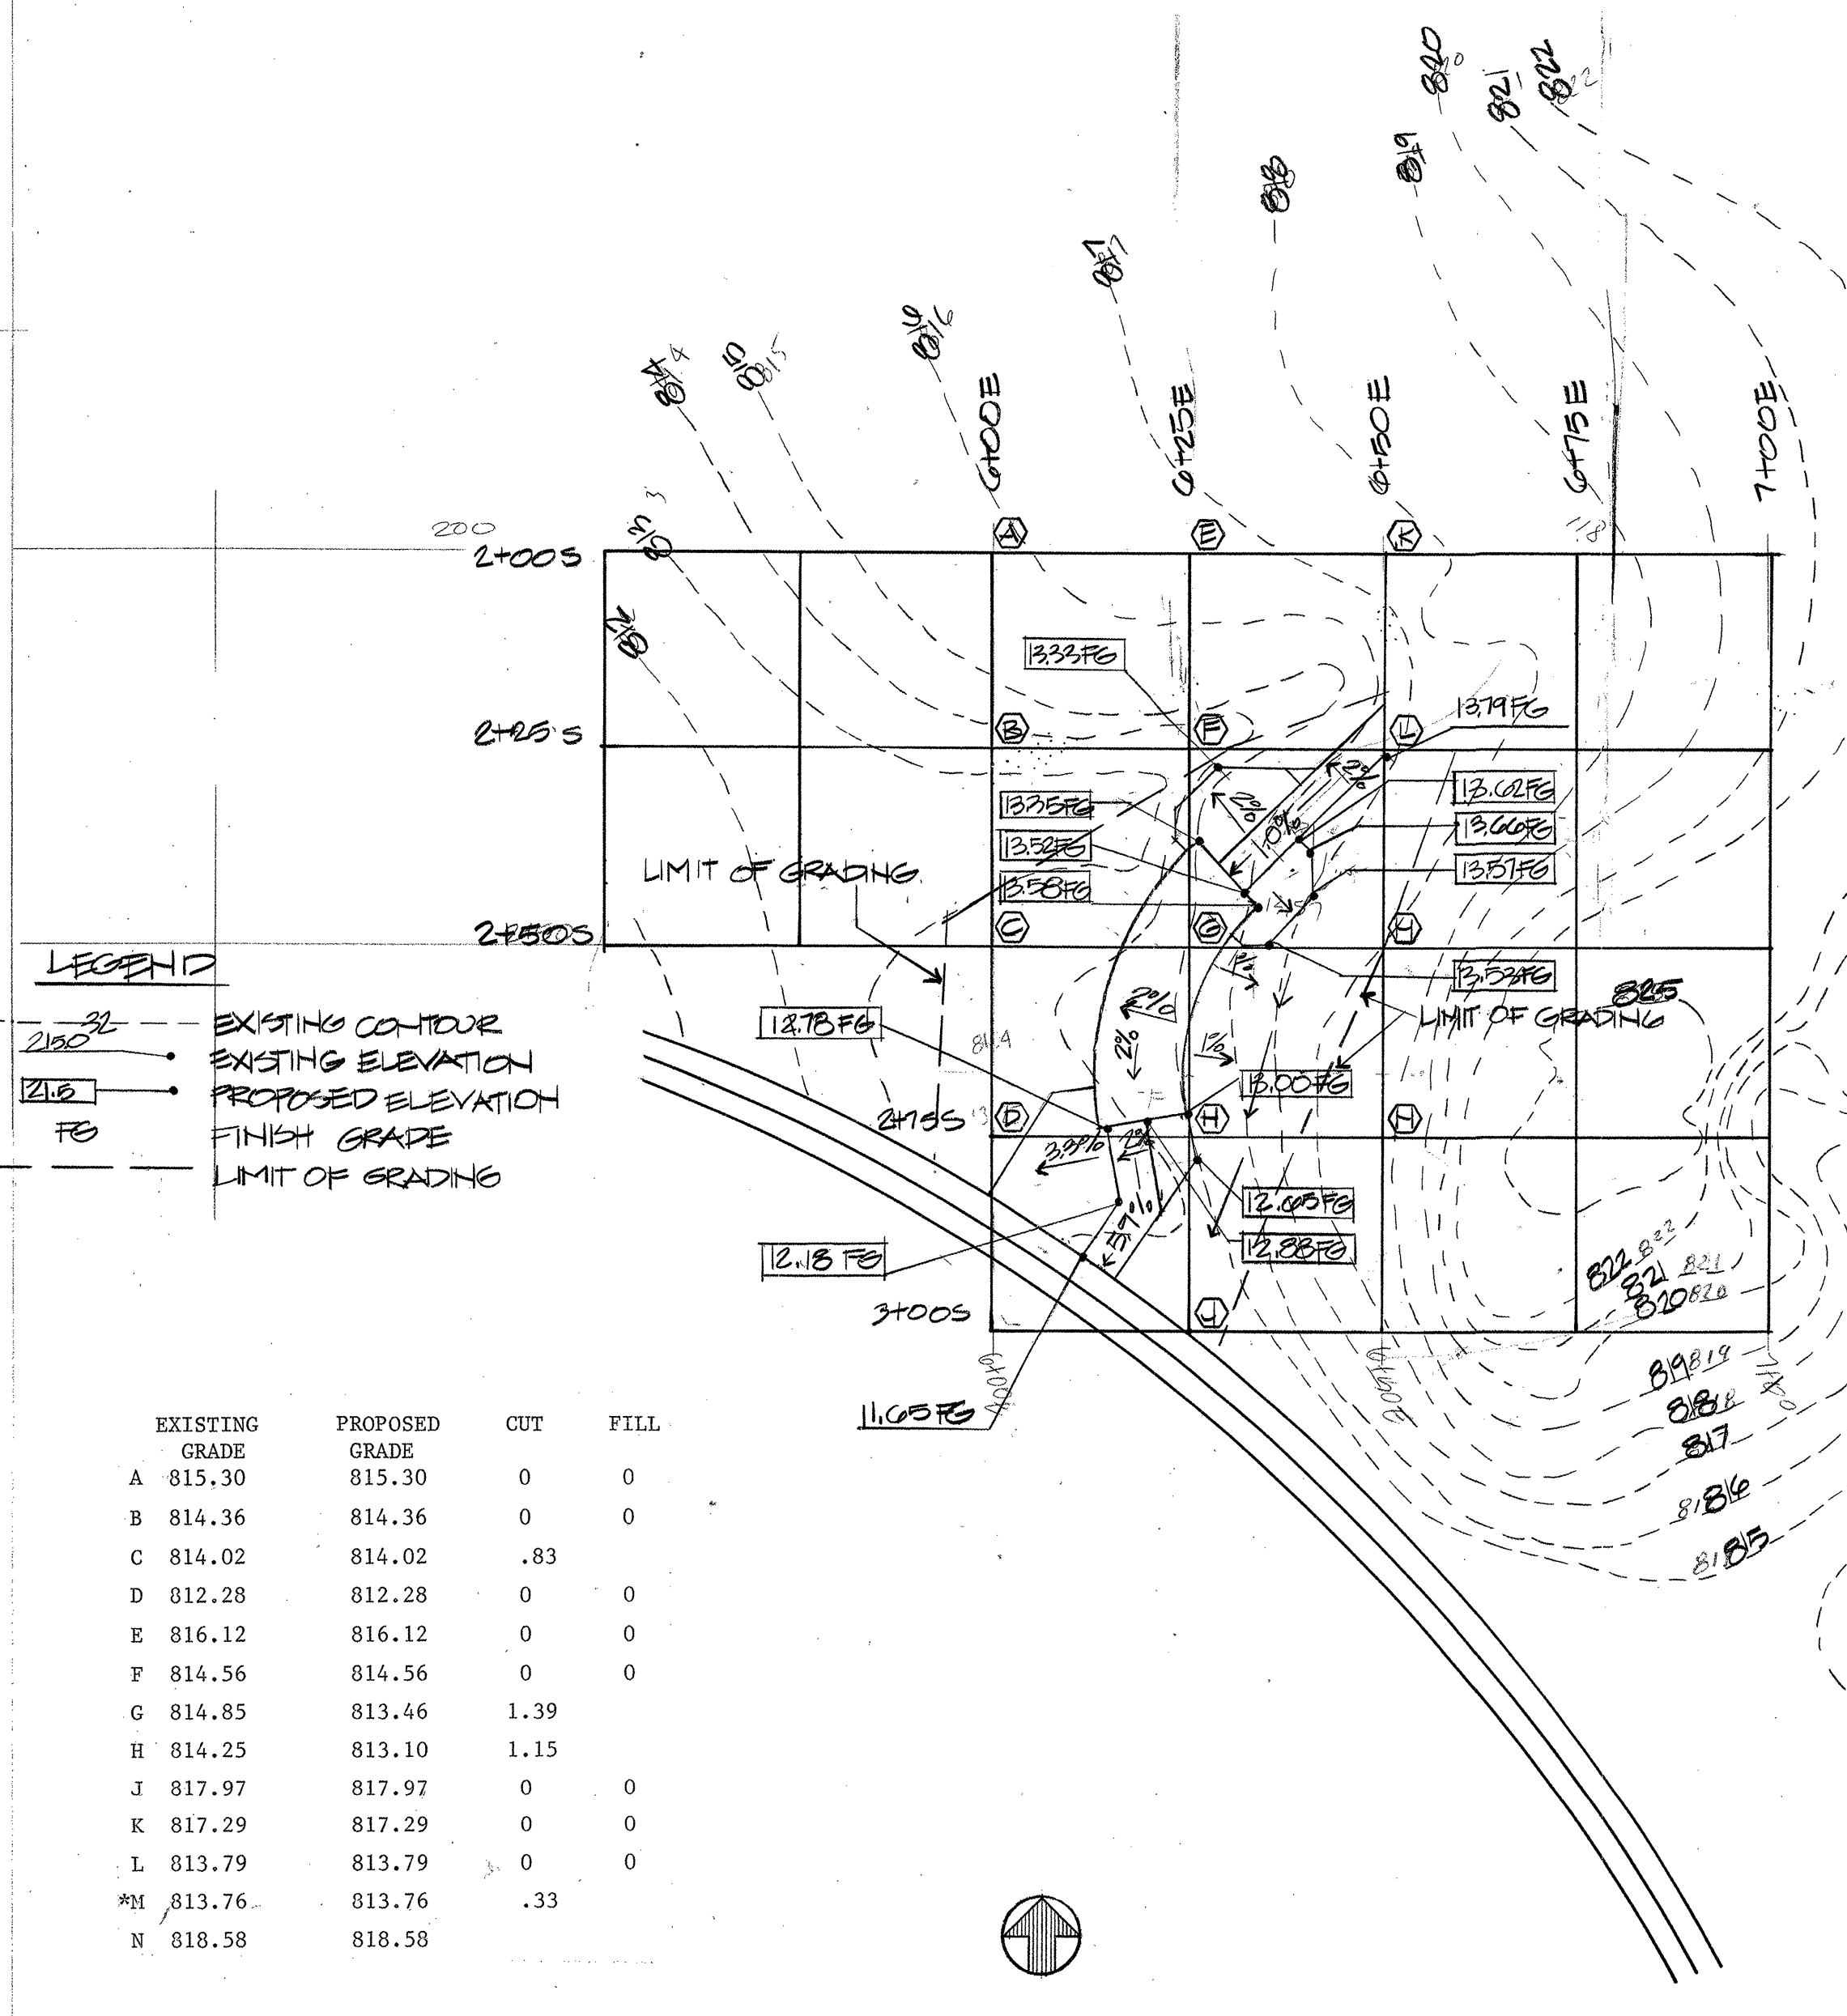

- LEGEND
- EXISTING CONTOUR
 - EXISTING ELEVATION
 - PROPOSED ELEVATION
 - FINISH GRADE
 - LIMIT OF GRADING

	EXISTING GRADE	PROPOSED GRADE	CUT	FILL
A	815.30	815.30	0	0
B	814.36	814.36	0	0
C	814.02	814.02	.83	0
D	812.28	812.28	0	0
E	816.12	816.12	0	0
F	814.56	814.56	0	0
G	814.85	813.46	1.39	0
H	814.25	813.10	1.15	0
J	817.97	817.97	0	0
K	817.29	817.29	0	0
L	813.79	813.79	0	0
M	813.76	813.76	.33	0
N	818.58	818.58	0	0

GRADING PLAN
SCALE: 1" = 20'

NOTE: GRADE AWAY FROM SHADE STRUCTURE FOR POSITIVE DRAINAGE ON EASTERN SIDE OF SHADE STRUCTURE.

CONTACT LANDSCAPE ARCHITECT TO VERIFY ELEVATIONS, SOME ADJUSTMENT MAY BE NECESSARY.

MONTE LARGO ROAD

MONTE ALTO ROAD

B. J. Gooding / Hydrology
ROUGH GRADING

3/4/85
DATE

INFORMATION SHEET

PROJECT TITLE Supper Rock Park
TYPE OF SUBMITTAL Drainage Plan
ZONE ATLAS PAGE NO. K-23-Z
CITY ADDRESS 600 Monte Alto Dr. SE
LEGAL DESCRIPTION Cenaroca Addition
ENGINEERING FIRM Parks & Recreation
Design & Development Division
Contact Sandy Zuschlag
Address 121 Tijeras NE, Alb., NM 87102
Phone 823-4012
SURVEYOR City Survey
Contact Dan Montano
Phone 766-5040

POND VOLUME=1772 CF
(AT A 1' DEPTH VOLUME)
VOLUME FOR 100 YEAR FLOOD IS 2700 CF
VOLUME FOR 10 YEAR FLOOD IS 1774 CF
POND WILL HOLD FOR THE 10 YEAR FLOOD
8. ONLY THE WESTERN ONE THIRD OF THE PARK TO
BE REGRADED. THE EASTERN TWO THIRDS OF THE
PARK WILL BE LEFT IN ITS NATIVE GRASS STATE.

DATE SUBMITTED 2/12/85
BY: Sandra C. Zuschlag


Notes:

- LEGAL DESCRIPTION FOR SUPPER ROCK IS
600 MONTE ALTO DR. NE, CENAROCA ADDITION,
ZONE ATLAS PG. K-23-Z.
- BENCH MARK IS BM 15-K-23. THE BENCH
MARK IS LOCATED NORTH OF PIEDRAS, APPROXIMATELY
175 FT. EAST OF THE INTERSECTION OF PIEDRAS AND
CENAROCA COURT. THE BENCH MARK IS A SQUARE
CHISELED CUT INTO THE TOP OF THE CURB. ELEVATION
FOR THE BENCH MARK IS 5795.46.
- SUPPER ROCK IS NOT LOCATED IN THE FLOOD ZONE.
- SURVEY COMPLETED BY CITY SURVEYING DEPARTMENT
12/5/83.
- NO OFF SITE WATER FLOWS WILL CONTRIBUTE TO THE
WATERSHED OF THE PARK.
- NO RIGHT-OF-WAYS EXIST ON THE SITE.
- THE ONLY FLOWS THAT THE SITE IS GENERATING ARE
NUISANCE FLOWS. THE NUISANCE FLOWS THAT EXIST
WILL BE HANDLED BY REGRADED AND A SEDIMENTATION
POND.



THE POND WILL DRAIN THROUGH A 4" PIPE TO PIEDRAS
ROAD. THE CALCULATIONS FOR THE POND AREA ARE:

Q=CIA
A=1.73 acres
I=assume to 10 minutes = 5.275
C=factor of 0.4
Q=7.08 cfs

NOTE: A CONSTRUCTION WITHIN PUBLIC R/W WILL BE
OBTAINED FROM THE CITY'S DESIGN SECTION

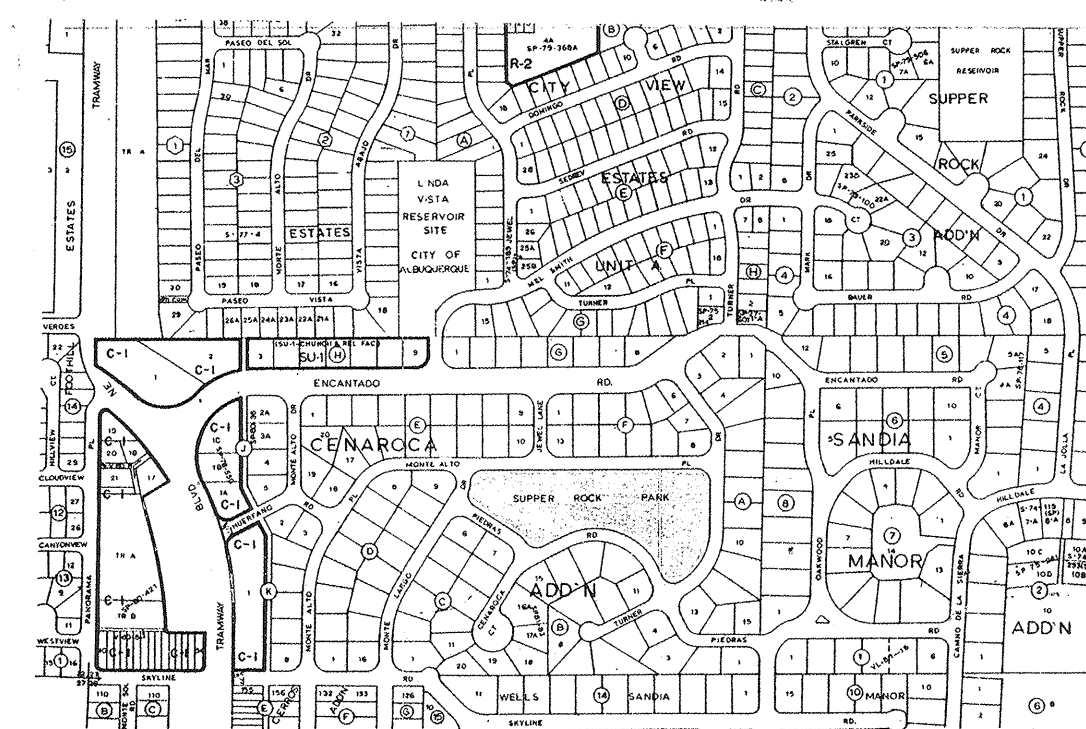

VICINITY MAP

 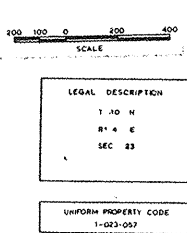

JOB # 2175

Drawn by:
Checked by:
Date:
Revised:

SUPPER ROCK PARK
GRADING PLAN

Sheet
of
11

EXISTING PROP. CUT/ GRADE GRADE FILL		
A	901	87.7 C2.4
B	88.3	86.7 C1.6
C	84.2	84.4 F0.2
D		Q
E	91.9	89.3 C2.1
F	89.2	90.2 F1.0
G	86.9	89.5 F2.6
H		Q
I	94.3	91.95 C2.35
J	91.6	90.8 C0.8
K	89.1	89.35 F0.15
L	88.1	88.4 C0.3
M		Q
N	97.1	95.0 C2.1
O	96.6	96.6
P	92.0	93.2 F1.2
Q	91.2	91.5 F0.3
R	91.1	90.5 C0.6
S	Q	Q
T	803.7	803.7
U	819.1	819.1
V	91.4	91.4
W	94.4	94.7 F0.3
X	93.2	93.4 F0.2
Y	91.5	Q
Z	801.7	799.5
AA	91.5	93.5 C2.0
AB	90.8	93.4 C3.4
AC	94.5	93.1 C1.4

NOTE: APPROX. LOCATION OF PLAY AREA TO BE STAKED BY LANDSCAPE ARCHITECT. AREA TO BE LOWER AN ADDITIONAL 12" FOR THE SAND & PLAY AREA.

NOTE: APPROX. LOCATION OF PONDING AREA TO BE STAKED BY LANDSCAPE ARCHITECT.




REVISION 6/10/85

REVISION 6/10/85

- LEGEND
- EXISTING ELEVATION
 - PROPOSED ELEVATION
 - EXISTING CONTOUR
 - PROPOSED CONTOUR
 - DRAINAGE PIPE
 - TRENCH DRAIN
 - NEW CONCRETE WALK
 - NEW ASPHALT WALK
 - EXISTING CONCRETE WALK
 - EXISTING CONCRETE CURB & GUTTER
 - TP TOP OF PAVEMENT
 - 50' GRID POINT
 - TOP OF GRADE
 - FG FINISH GRADE

SCALE 1"=20'


REVISION - 7/30/85 DIMENSION OF DRINKING FOUNTAIN PAD
ADDITION OF BIKE RACK + TRASH CAN

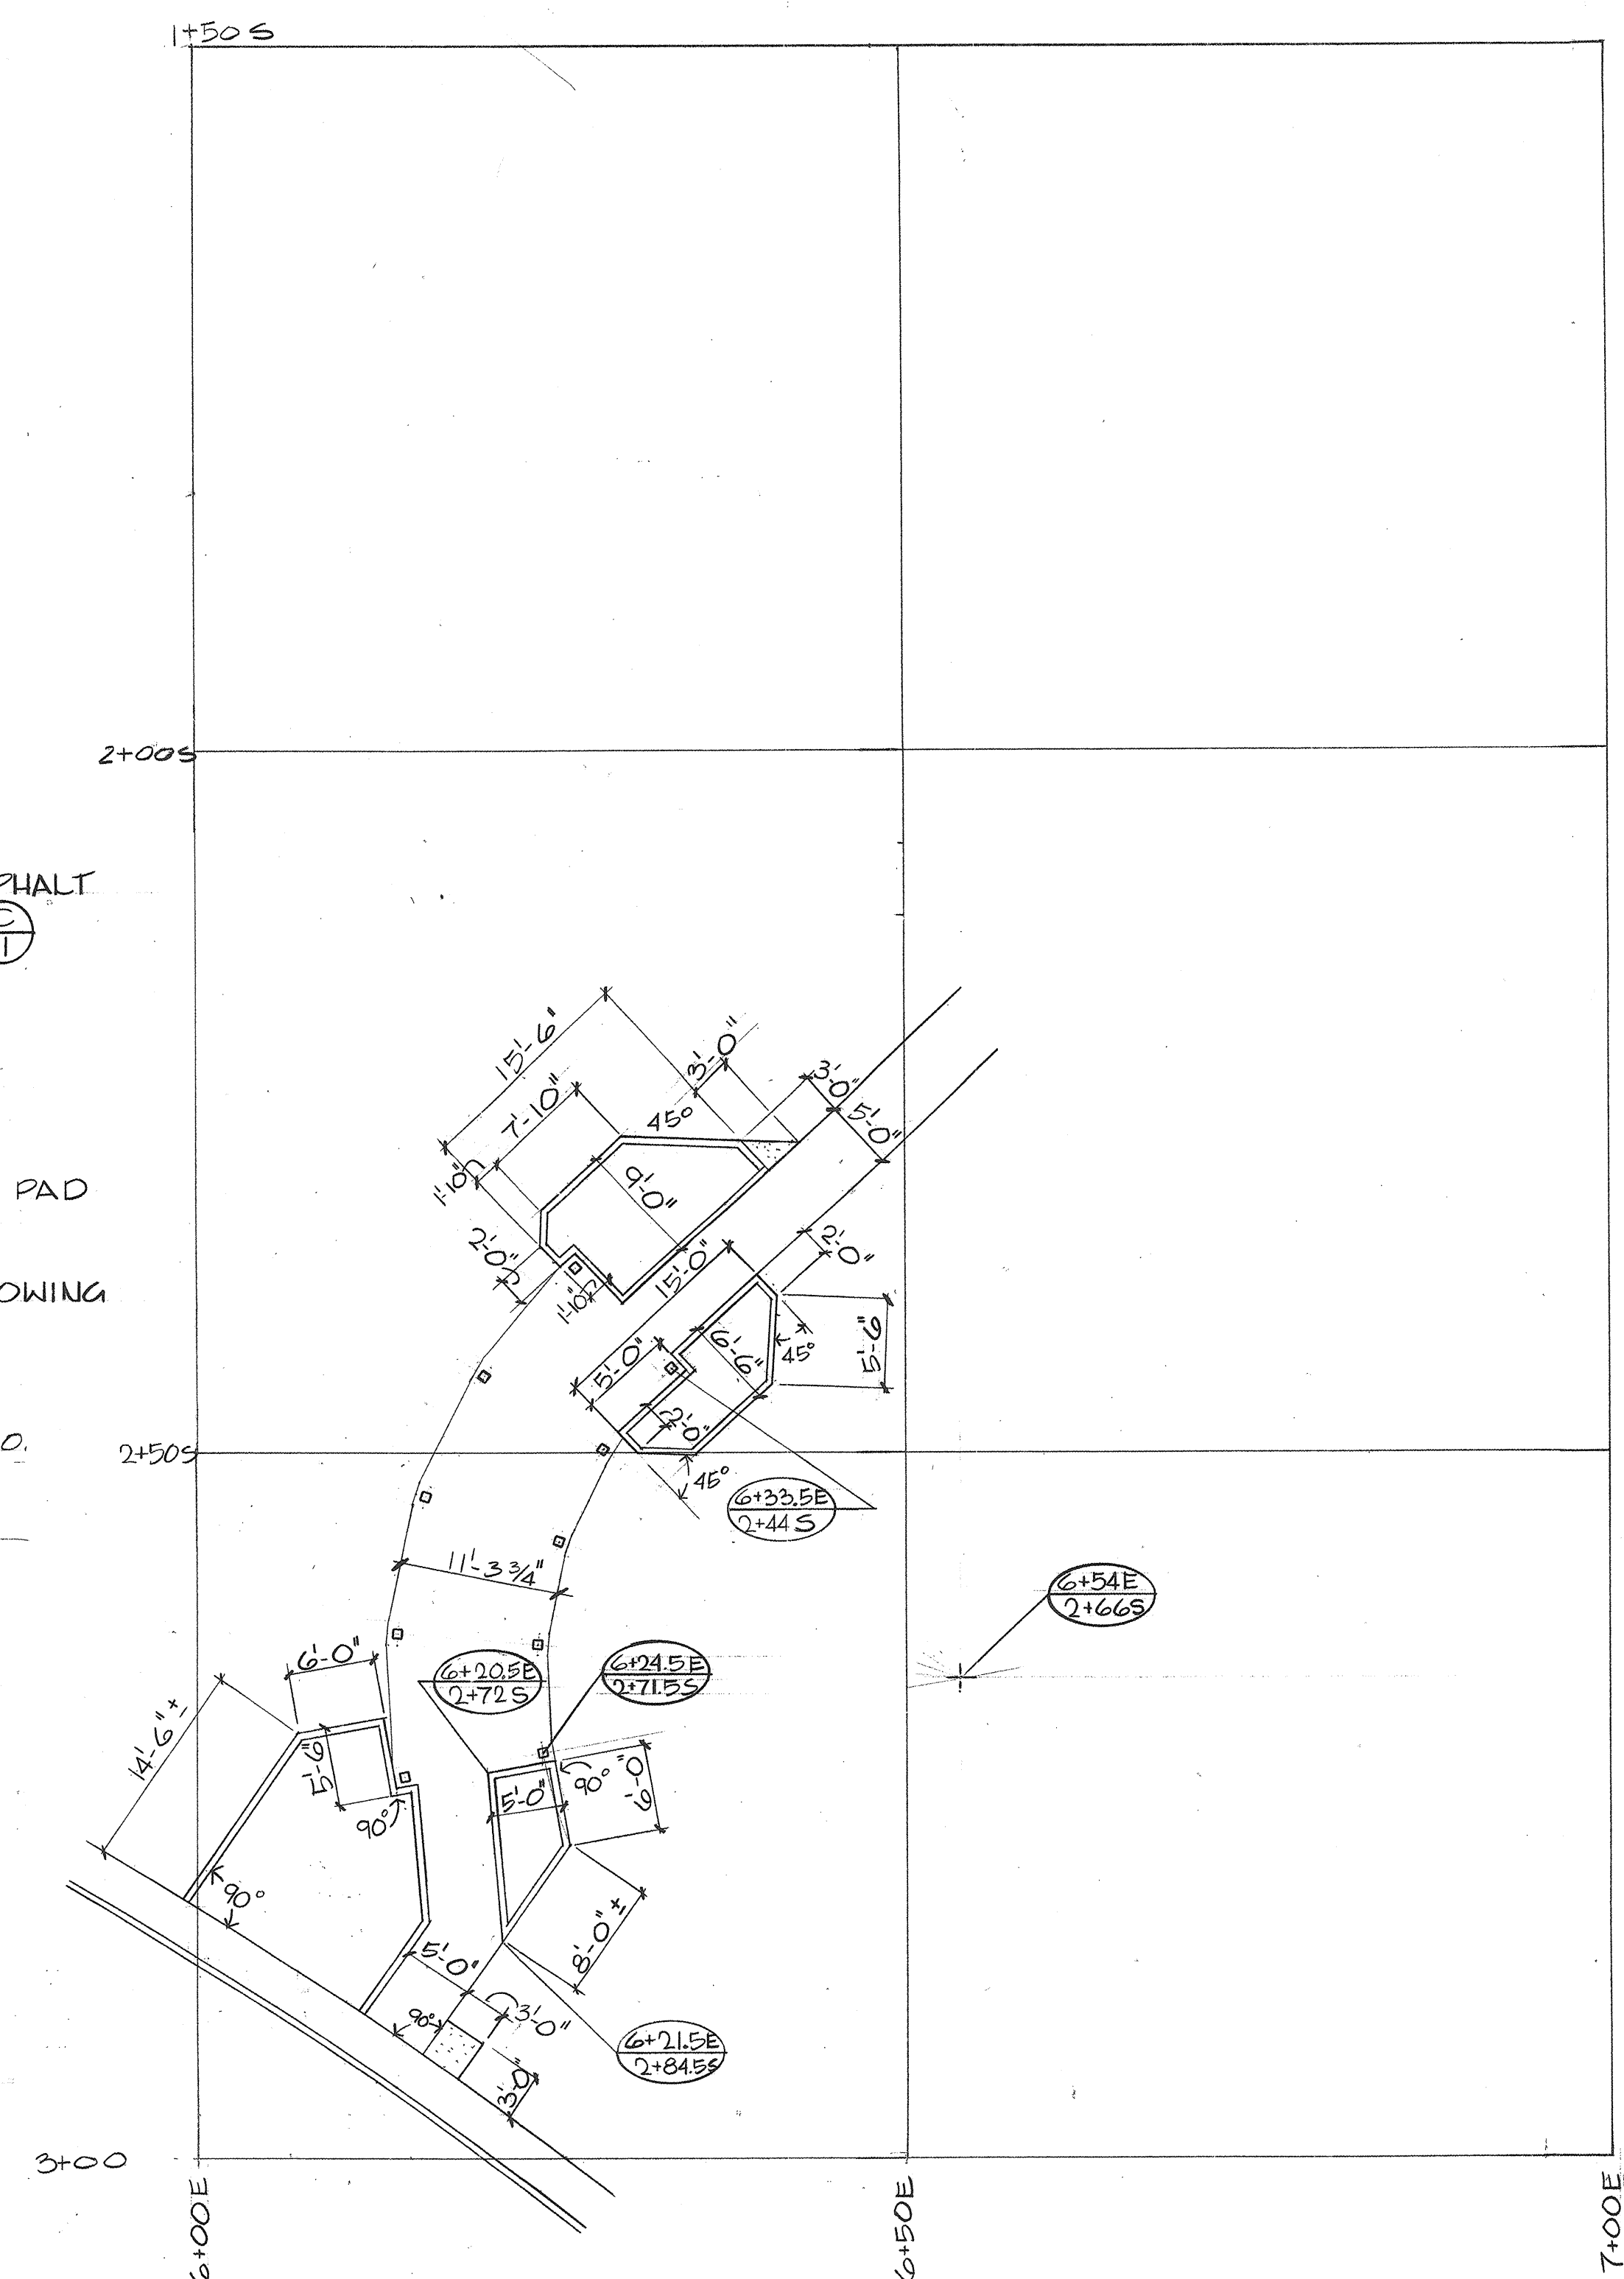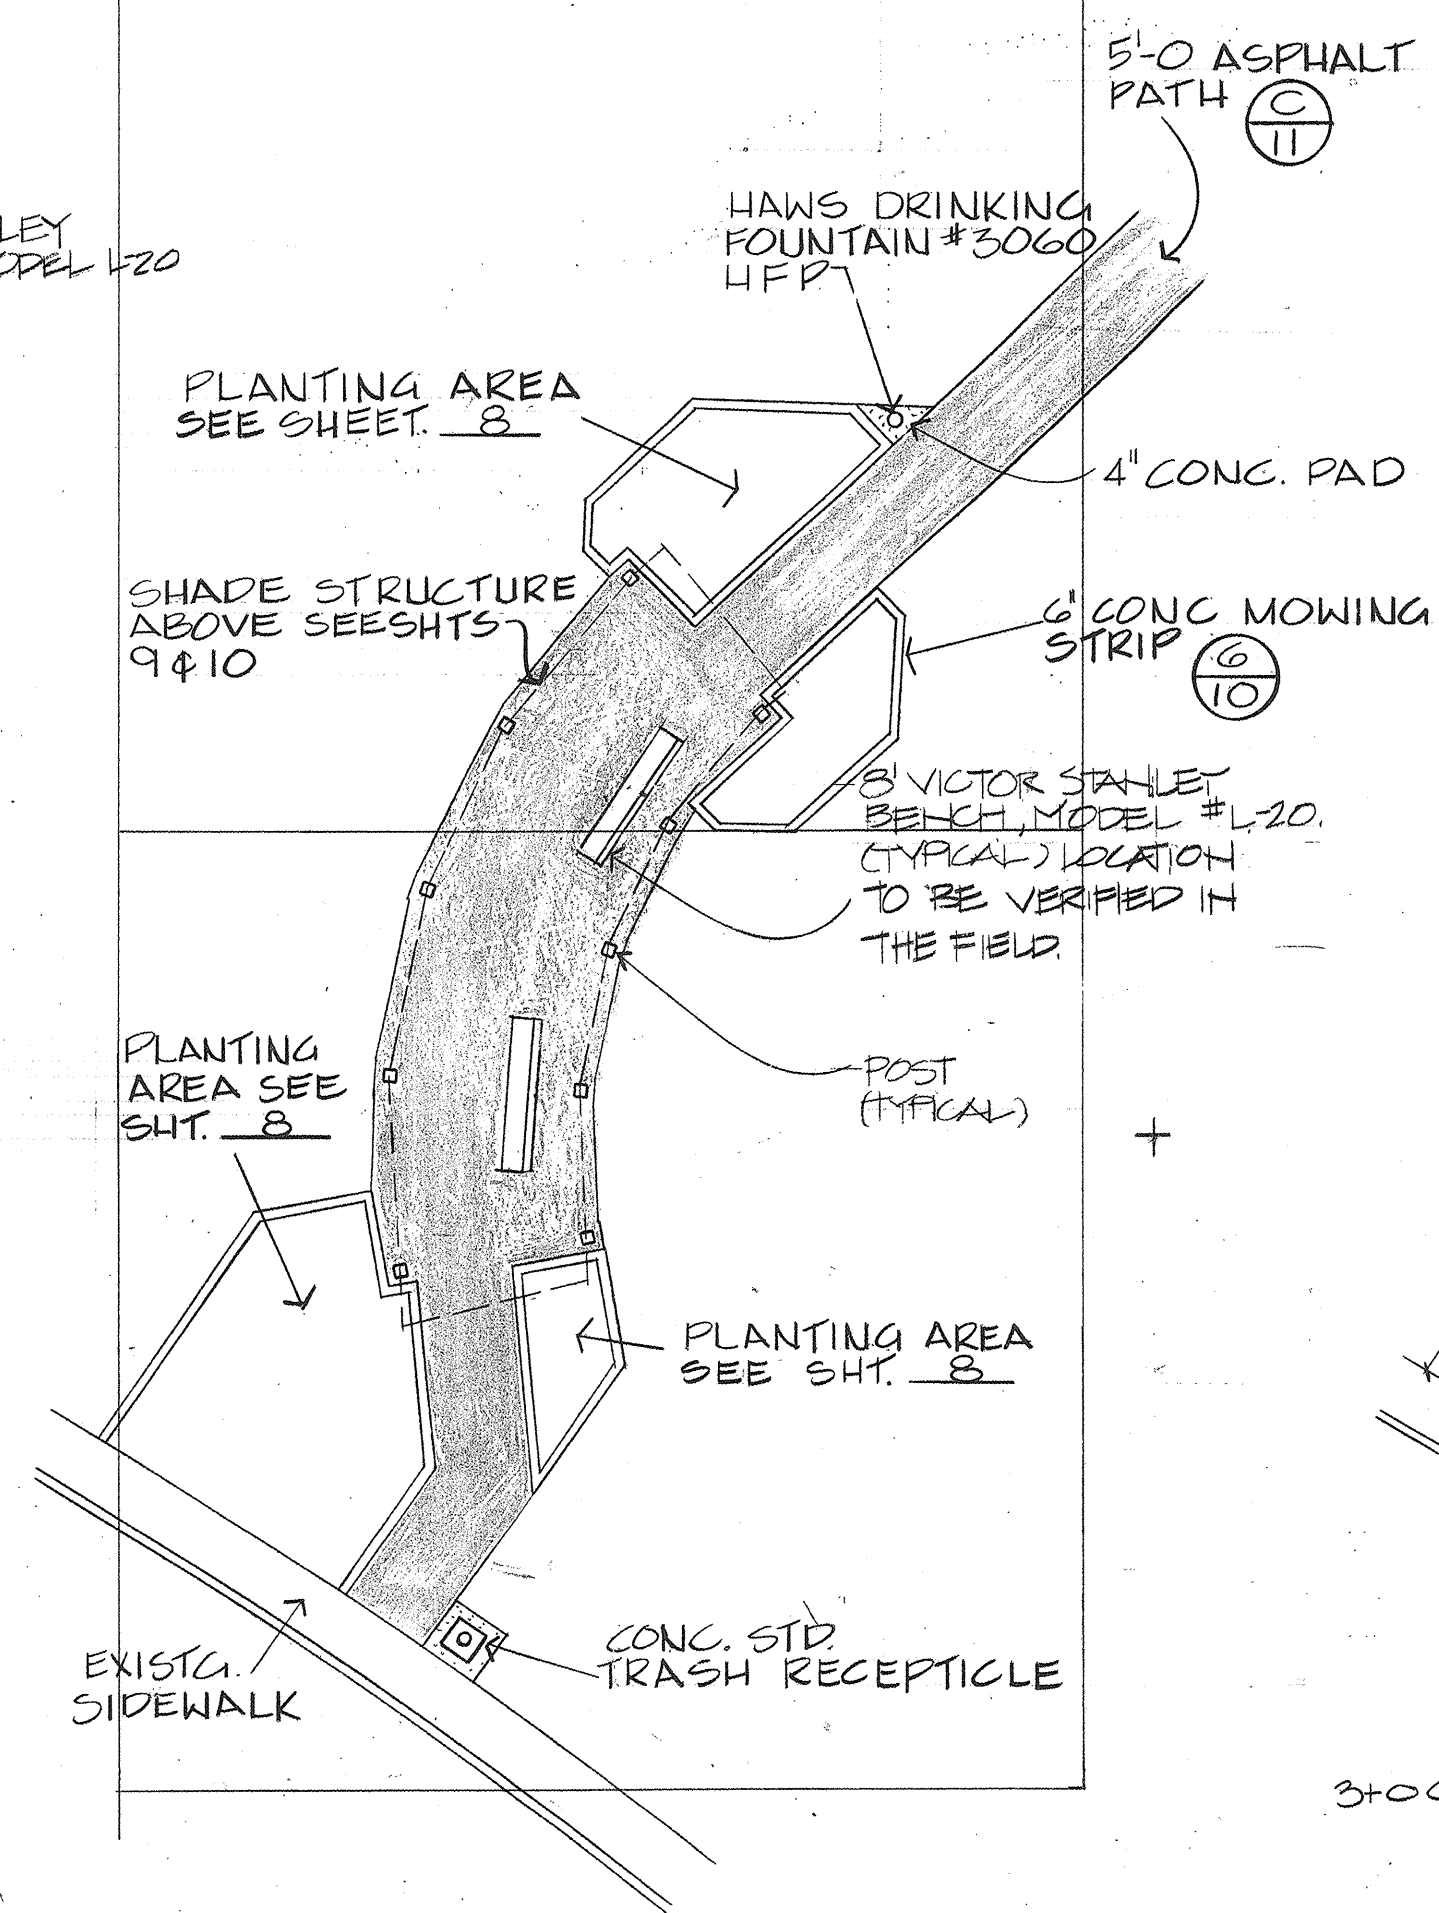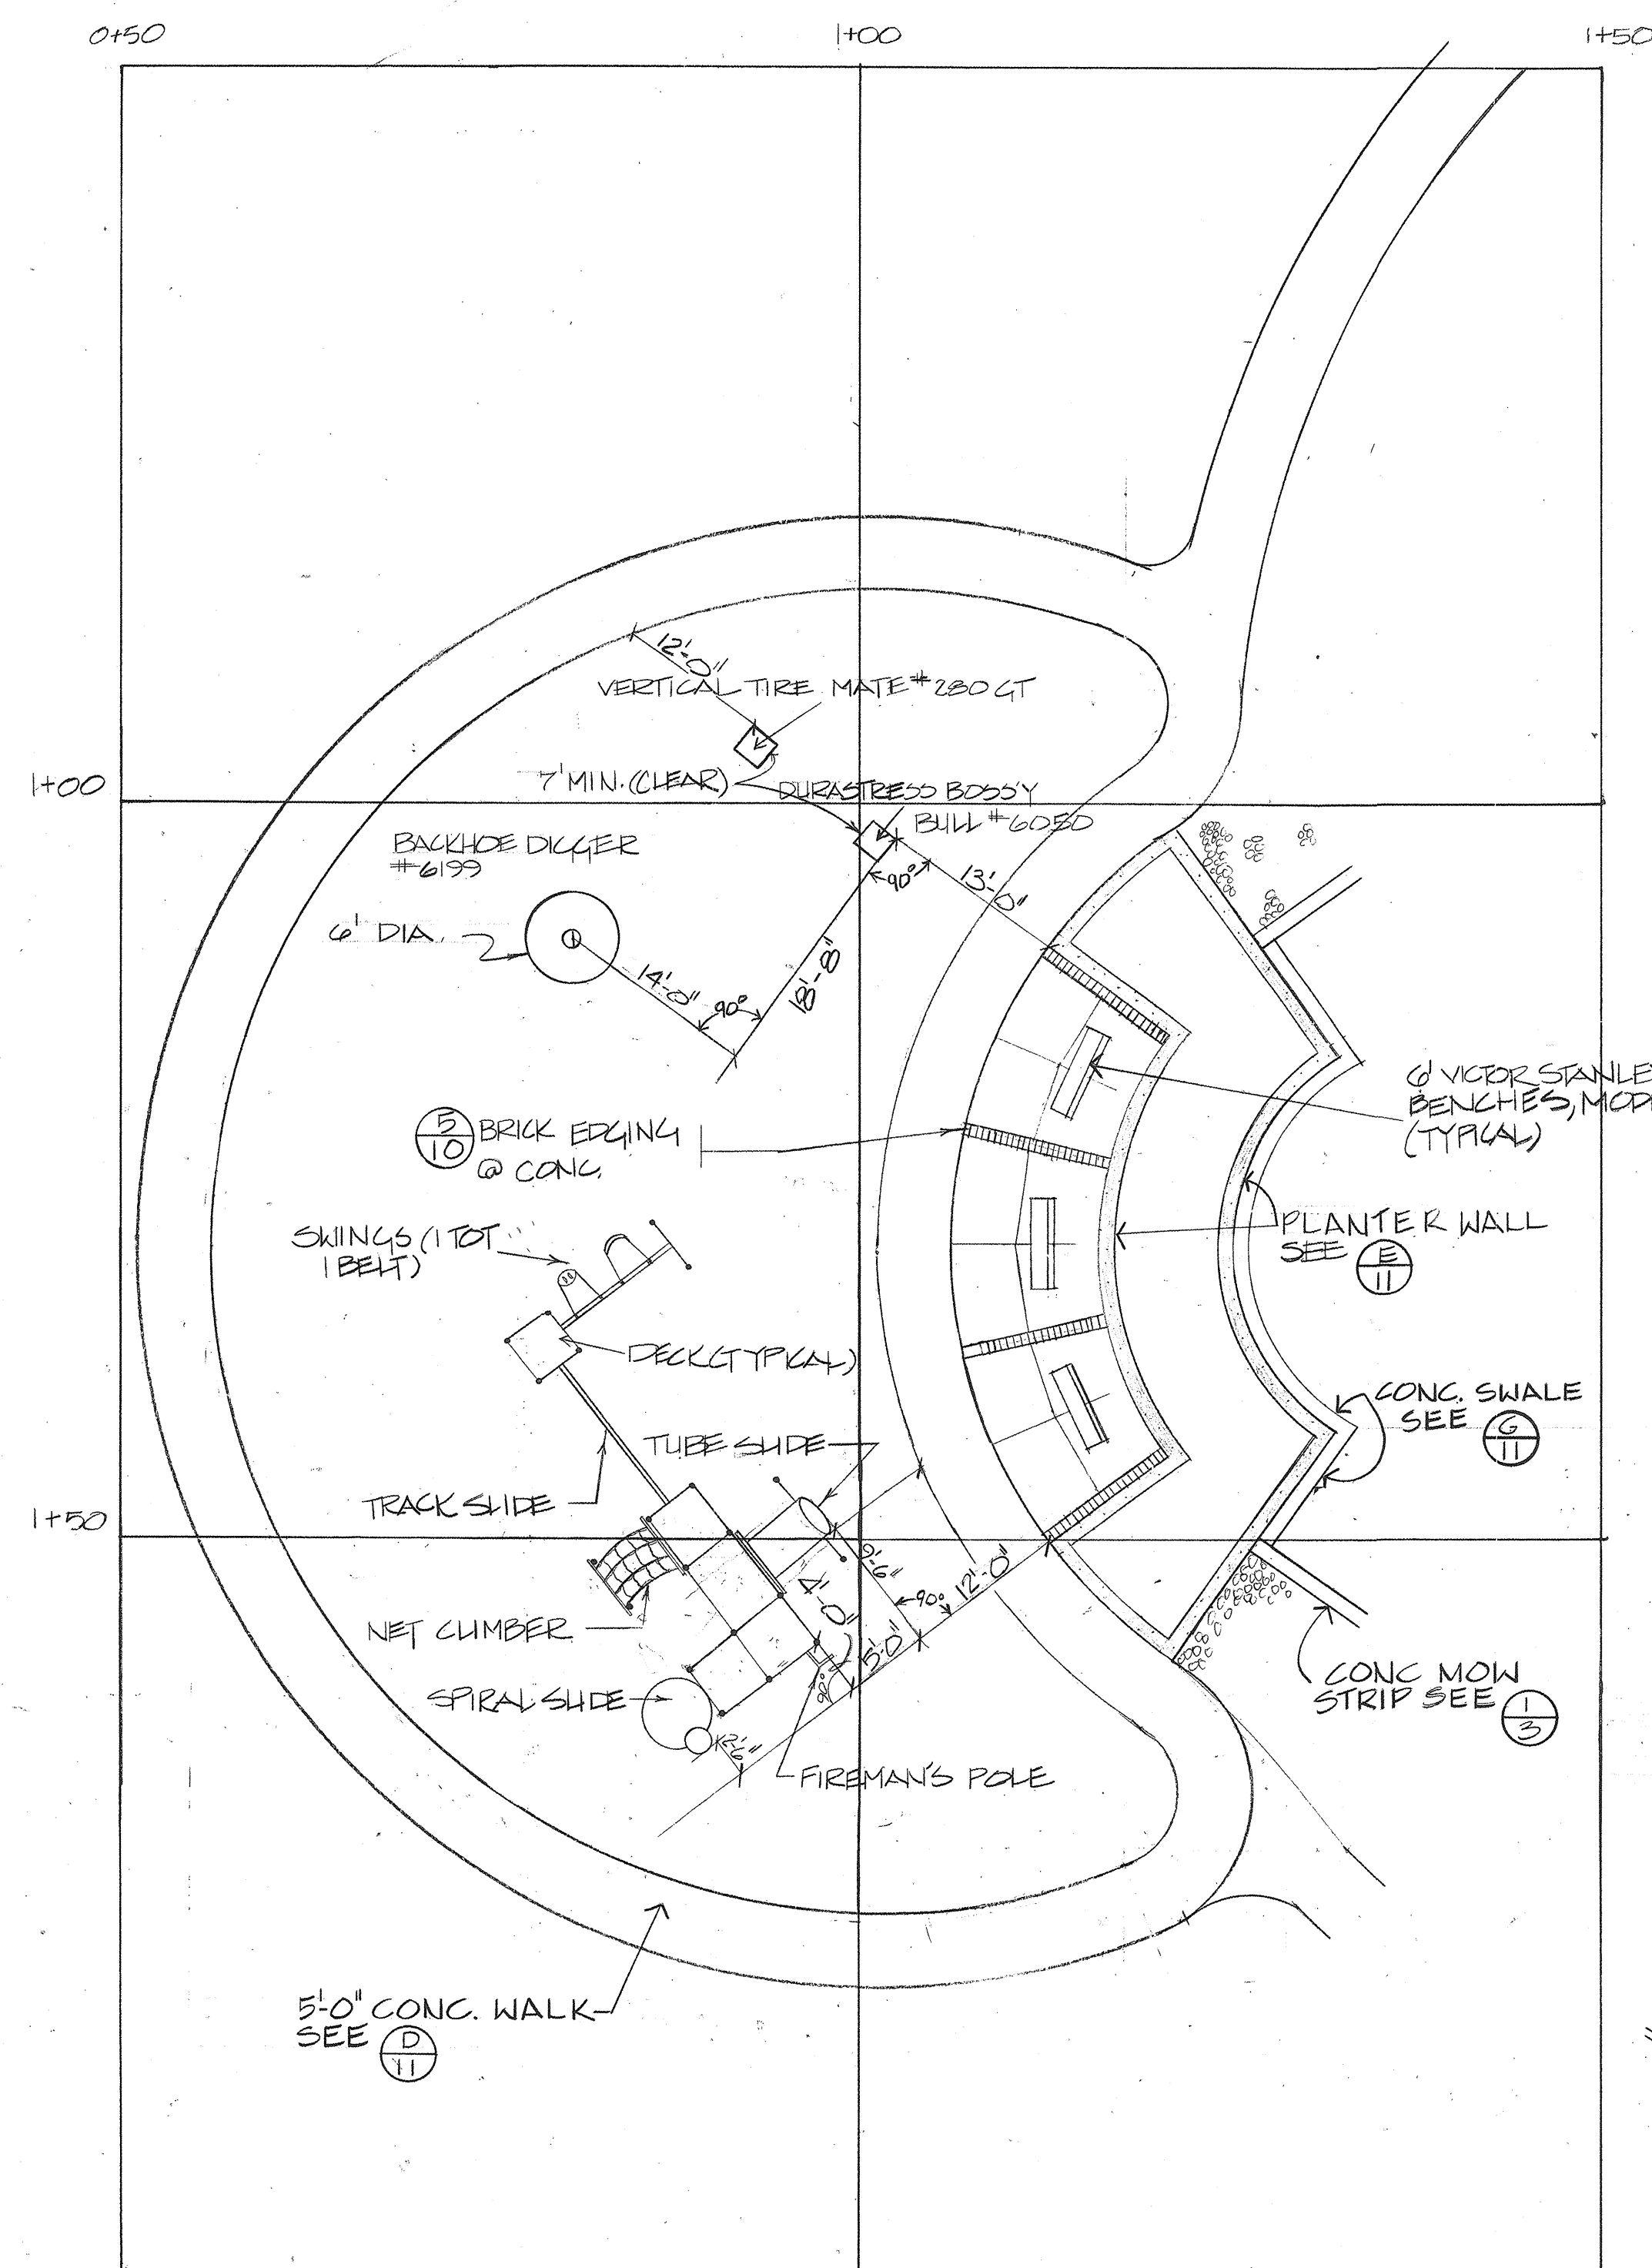

NOTE:
WHEN LAYING OUT SEATING AREA, LOCATE SHADE
STRUCTURE FIRST, & VERIFY ORIENTATION WITH
LANDSCAPE ARCHITECT.

NOTE: VALVE LOCATION IS SCHEMATIC
VERIFY IN THE FIELD

MONTE ALTO PL.

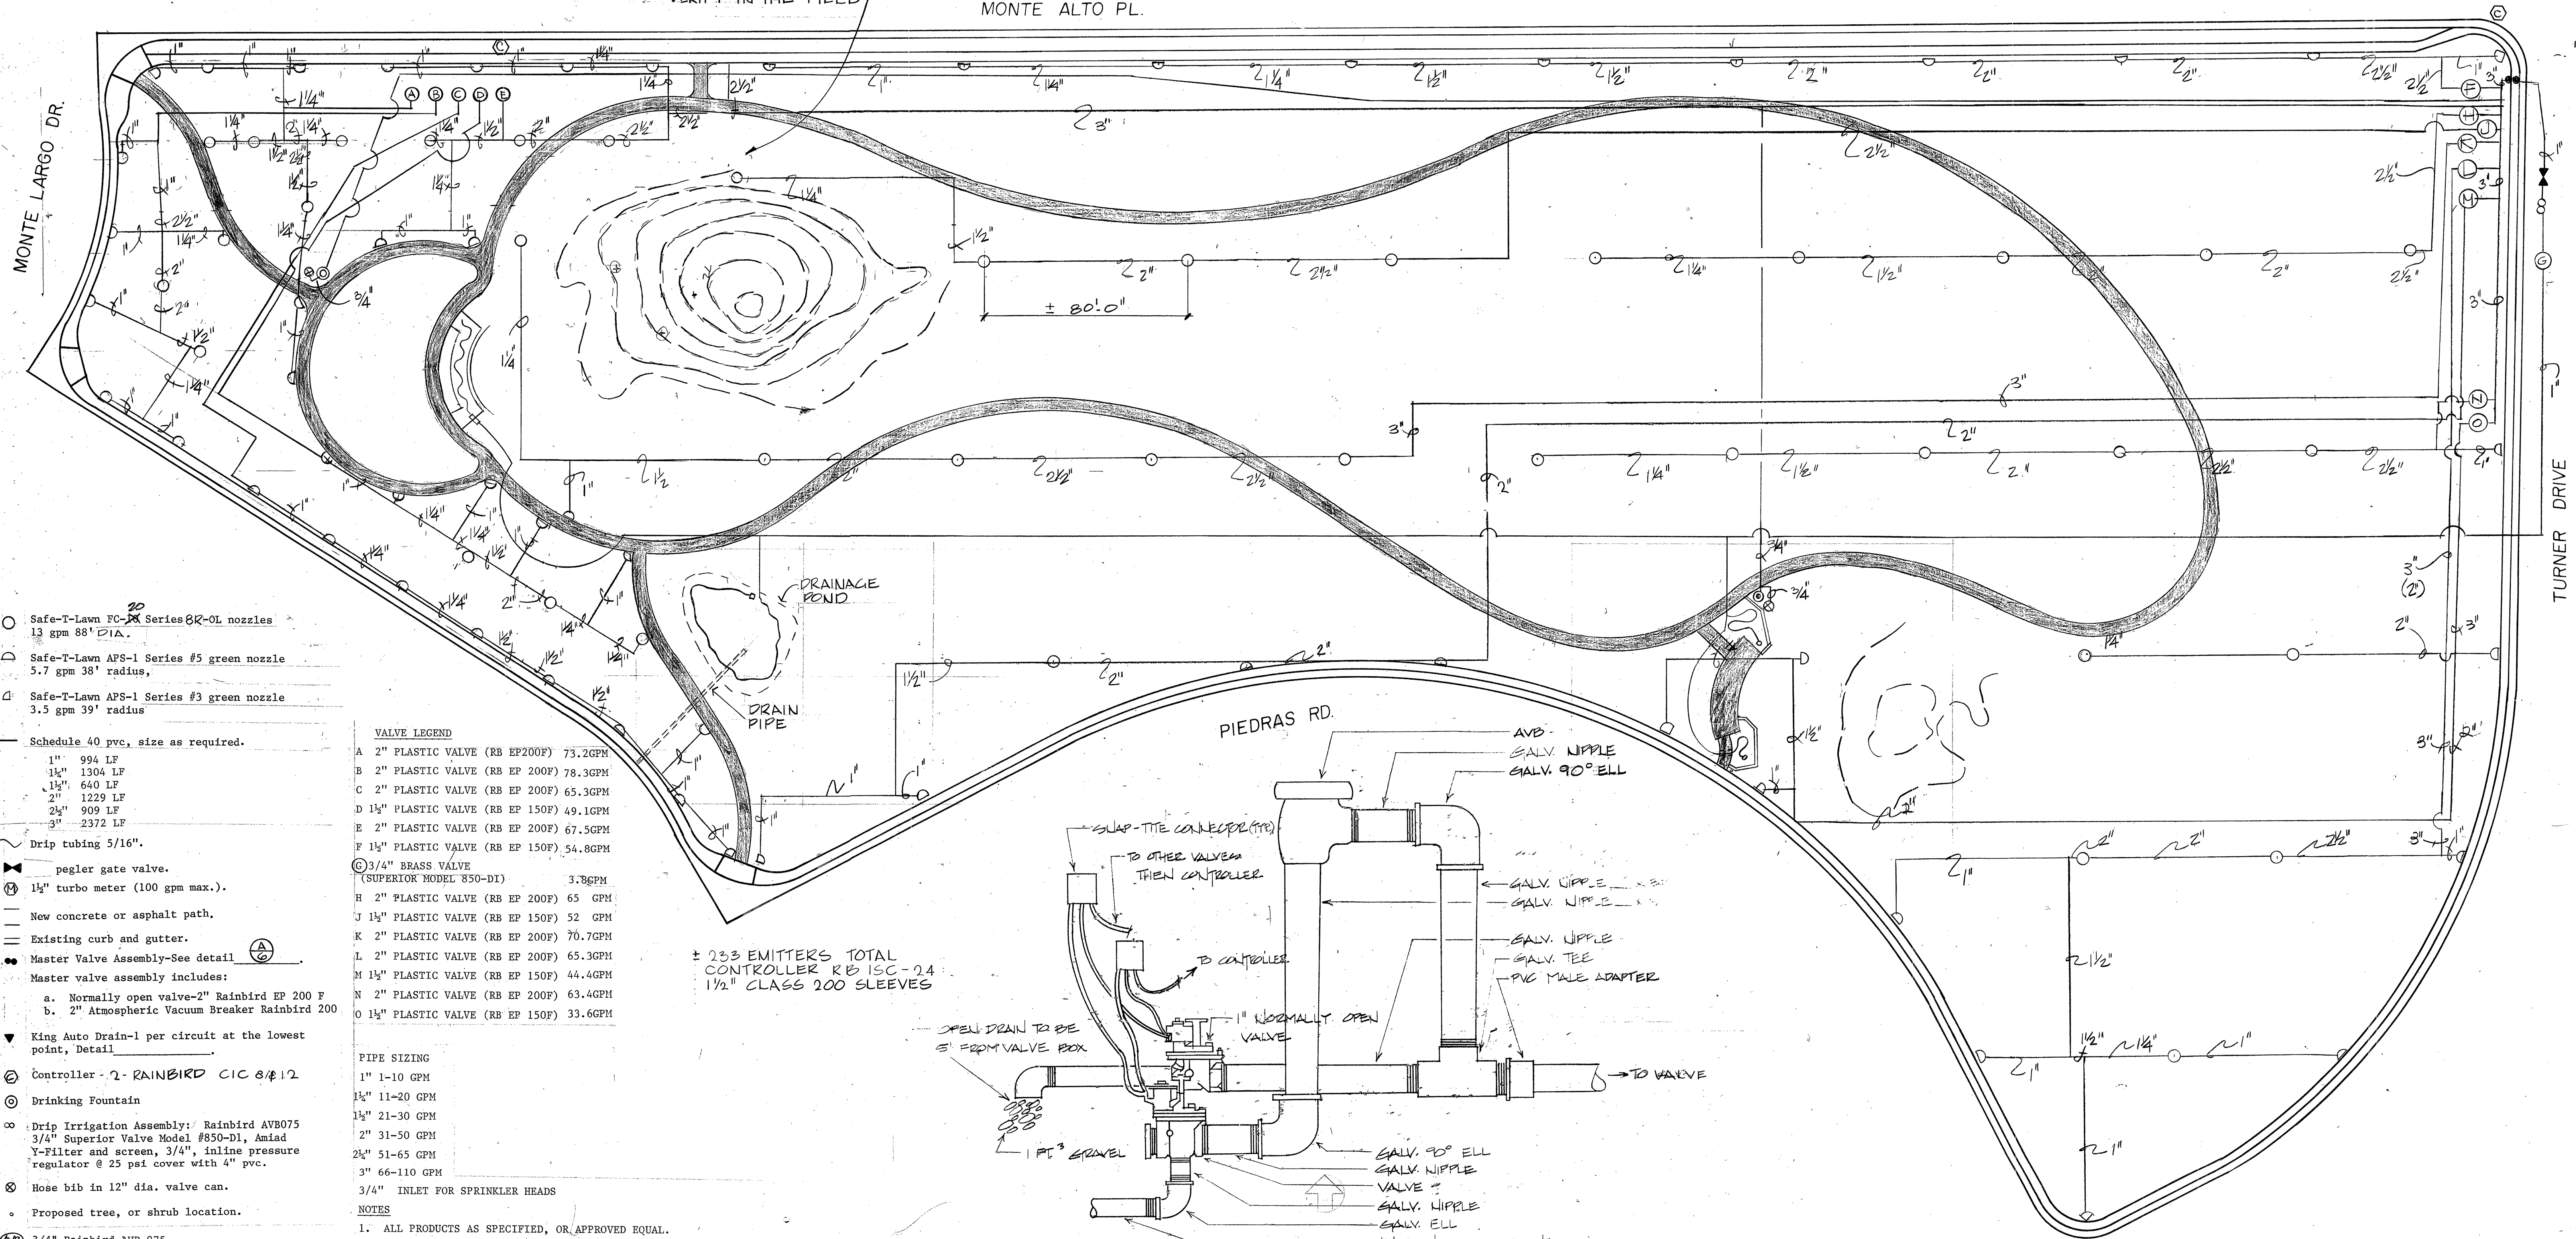

± 233 EMITTERS TOTAL
CONTROLLER RB ISC-24
1 1/2" CLASS 200 SLEEVES

- Safe-T-Lawn FC-2X Series 8K-OL nozzles
13 gpm 88' D.I.A.
- △ Safe-T-Lawn APS-1 Series #5 green nozzle
5.7 gpm 38' radius,
- Safe-T-Lawn APS-1 Series #3 green nozzle
3.5 gpm 39' radius
- Schedule 40 pvc, size as required.
- 1" 994 LF
- 1 1/4" 1304 LF
- 1 1/2" 640 LF
- 2" 1229 LF
- 2 1/2" 909 LF
- 3" 2372 LF
- Drip tubing 5/16".
- ⊗ peger gate valve.
- ⊙ 1 1/2" turbo meter (100 gpm max.).
- New concrete or asphalt path.
- Existing curb and gutter.
- Master Valve Assembly-See detail (A)
- Master valve assembly includes:
 - a. Normally open valve-2" Rainbird EP 200 F
 - b. 2" Atmospheric Vacuum Breaker Rainbird 200
- ▼ King Auto Drain-1 per circuit at the lowest point, Detail
- ⊙ Controller - 2- RAINBIRD CIC 8/12
- ⊙ Drinking Fountain
- ∞ Drip Irrigation Assembly: Rainbird AVB075
3/4" Superior Valve Model #850-D1, Amlad
Y-Filter and screen, 3/4", inline pressure
regulator @ 25 psi cover with 4" pvc.
- ⊗ Hose bib in 12" dia. valve can.
- Proposed tree, or shrub location.
- AVB 3/4" Rainbird AVB 075

VALVE LEGEND

A	2" PLASTIC VALVE (RB EP200F)	73.2GPM
B	2" PLASTIC VALVE (RB EP 200F)	78.3GPM
C	2" PLASTIC VALVE (RB EP 200F)	65.3GPM
D	1 1/2" PLASTIC VALVE (RB EP 150F)	49.1GPM
E	2" PLASTIC VALVE (RB EP 200F)	67.5GPM
F	1 1/2" PLASTIC VALVE (RB EP 150F)	54.8GPM
G	3/4" BRASS VALVE (SUPERIOR MODEL 850-D1)	3.8GPM
H	2" PLASTIC VALVE (RB EP 200F)	65 GPM
J	1 1/2" PLASTIC VALVE (RB EP 150F)	52 GPM
K	2" PLASTIC VALVE (RB EP 200F)	70.7GPM
L	2" PLASTIC VALVE (RB EP 200F)	65.3GPM
M	1 1/2" PLASTIC VALVE (RB EP 150F)	44.4GPM
N	2" PLASTIC VALVE (RB EP 200F)	63.4GPM
O	1 1/2" PLASTIC VALVE (RB EP 150F)	33.6GPM

PIPE SIZING

1"	1-10 GPM
1 1/4"	11-20 GPM
1 1/2"	21-30 GPM
2"	31-50 GPM
2 1/2"	51-65 GPM
3"	66-110 GPM
3/4"	INLET FOR SPRINKLER HEADS

NOTES

1. ALL PRODUCTS AS SPECIFIED, OR APPROVED EQUAL.
2. MINIMIZE NATIVE GRASS DISTURBANCE IN EASTERN SECTION OF PARK. USE COMMON TRENCHES WHERE FEASIBLE.
3. USE 5/16" DRIP TUBING-MAXIMUM LENGTH, 300 FOOT LINE WITH 150 EMITTERS PER LINE. MAXIMUM DEPTH OF DRIP TUBING 6" BELOW GRADE.
4. AQUATIC EMITTERS (INLINE), 1 GPM.
5. DRIP IRRIGATION FOR ALL SHRUBS AND TREES LOCATED IN PLANTERS. ONE EMITTER PER SHRUB, THREE PER TREE, GROUND COVER 1'-6" ON CENTER.
6. IRRIGATION SYSTEM DESIGN TO PSI OF 40.

SUPPER ROCK PARK

IRRIGATION PLAN SCALE: 1" = 30'-0"

Drawn by:
Checked by:
Date:
Revised:

City of Albuquerque
Parks and Recreation
Design and Development

Sheet
of
6
11

JOB # 2175

Spencer New




JOB # 2175

IRRIGATION PLAN

City of Albuquerque
Parks and Recreation
Design and Development


Sheet 6
of 11

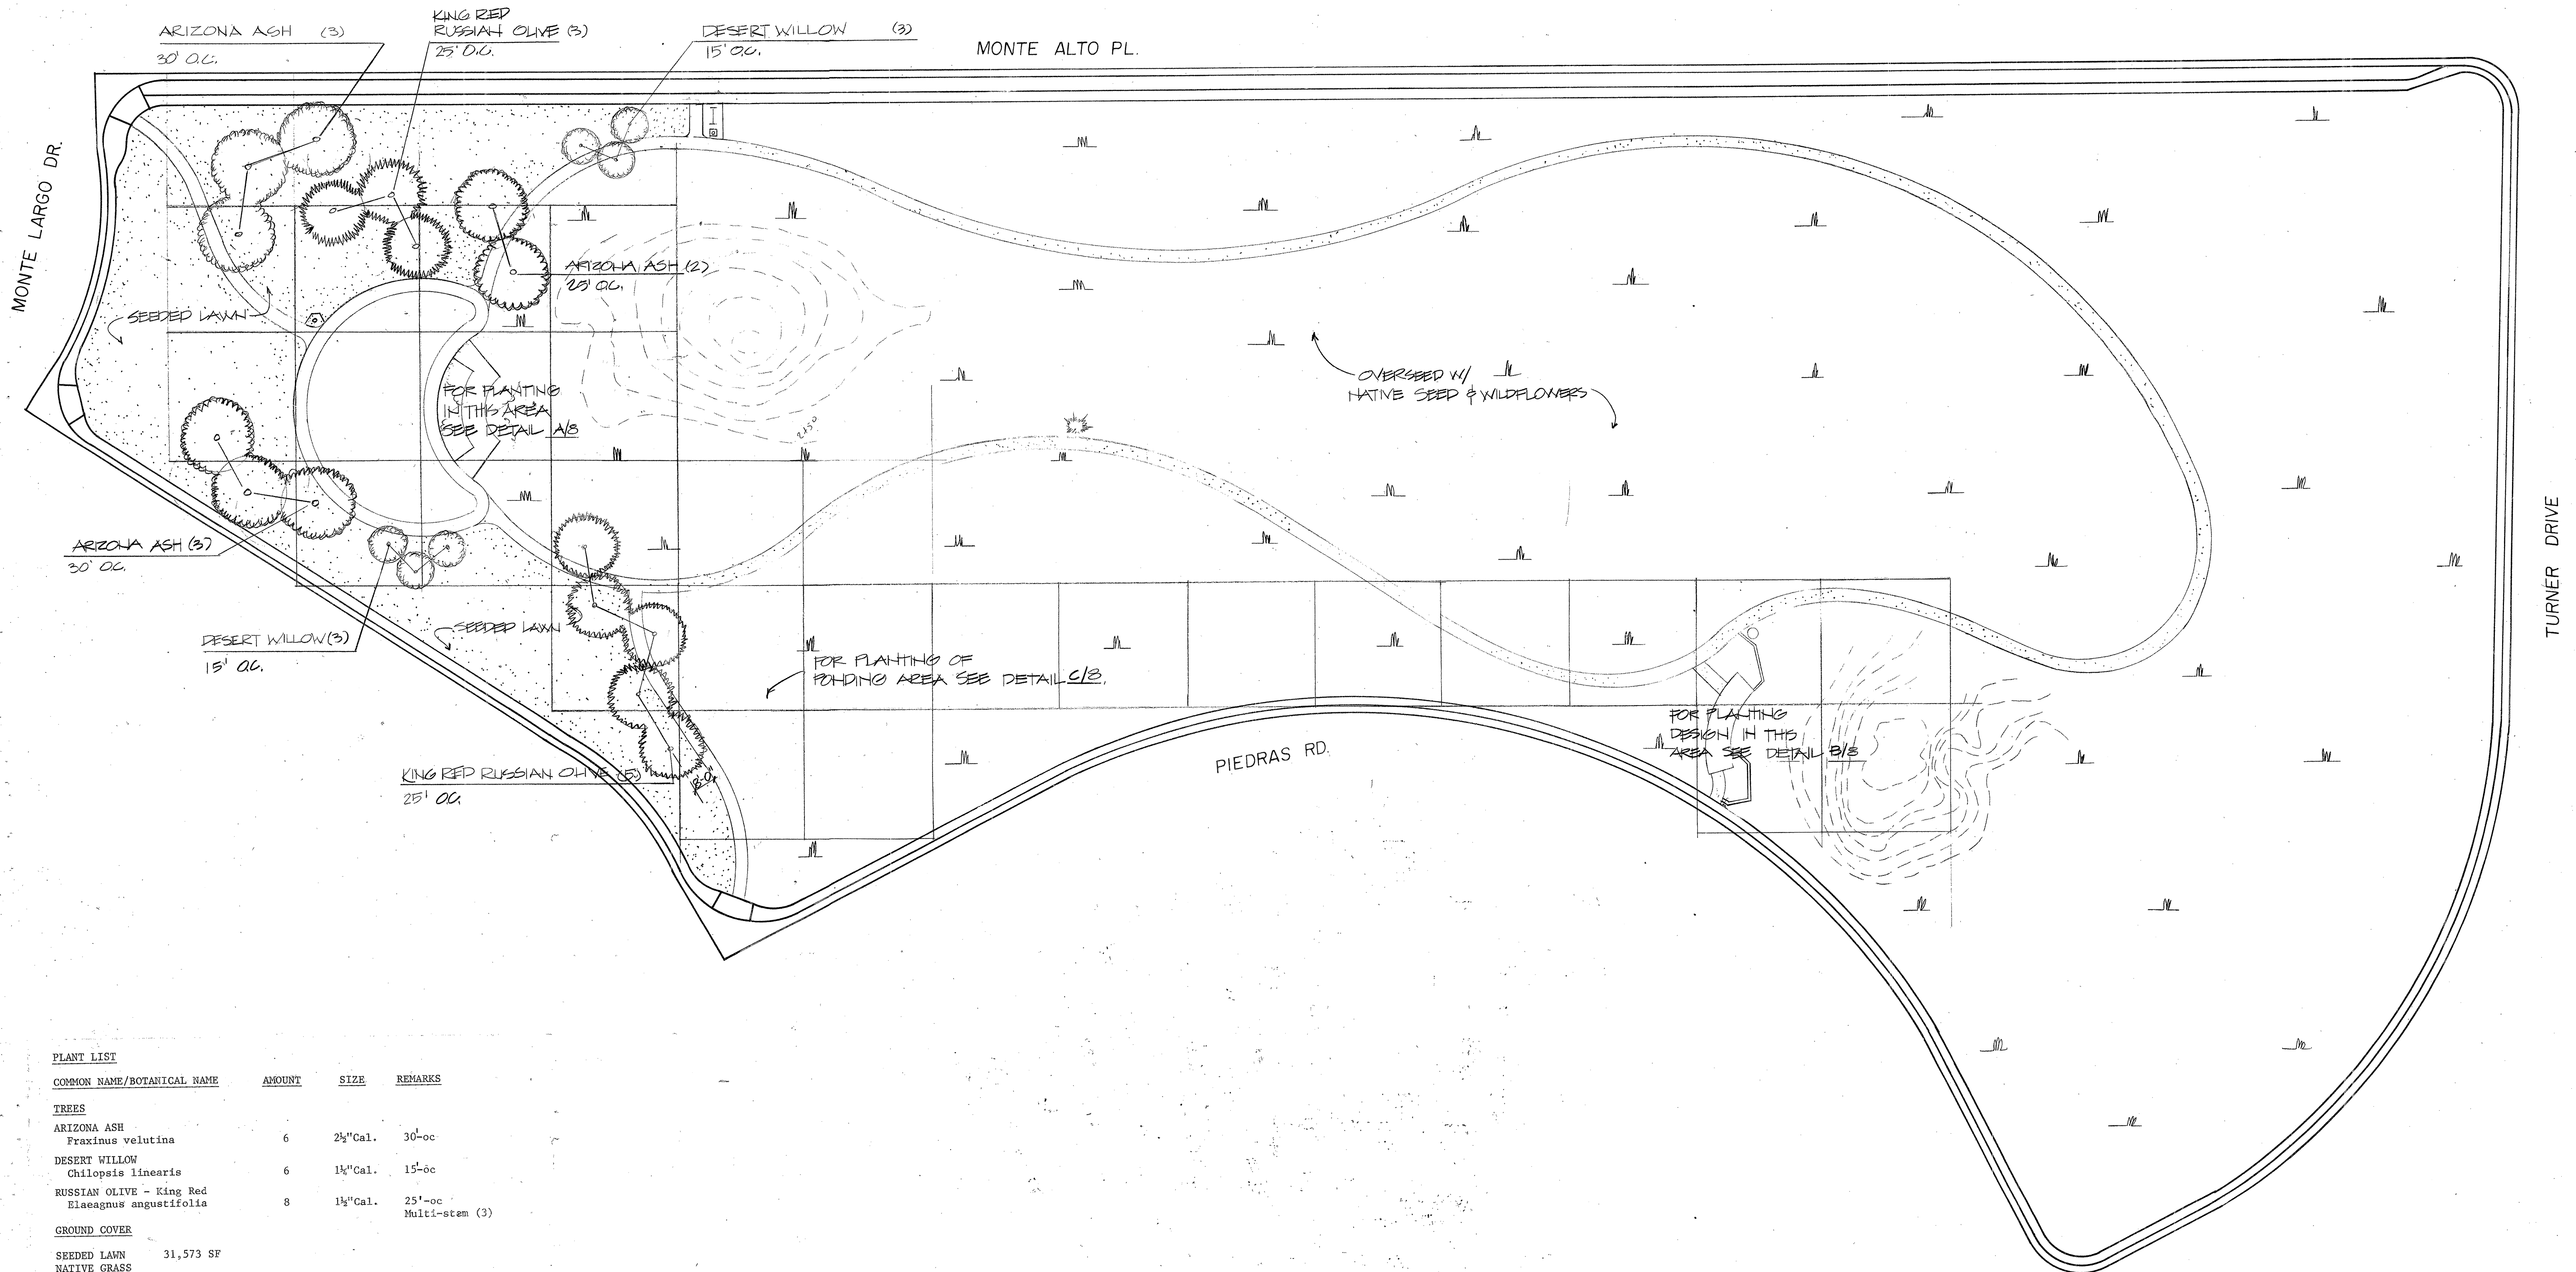

PLANT LIST

COMMON NAME/BOTANICAL NAME	AMOUNT	SIZE	REMARKS
TREES			
ARIZONA ASH Fraxinus velutina	6	2 1/2" Cal.	30'-oc
DESERT WILLOW Chilopsis linearis	6	1 1/2" Cal.	15'-oc
RUSSIAN OLIVE - King Red Elaeagnus angustifolia	8	1 1/2" Cal.	25'-oc Multi-stem (3)
GROUND COVER			
SEEDER LAWN	31,573 SF		
NATIVE GRASS AND WILDFLOWERS	217,825 SF		

REVISION - 7/30/85
 DIMENSION OF DRINKING FOUNTAIN PAD
 ADDITION OF BIKE RACK & TRASH CAN
 DELETION OF GRAVEL & MOW STRIP
 ON SOUTH SIDE OF PLAYGROUND

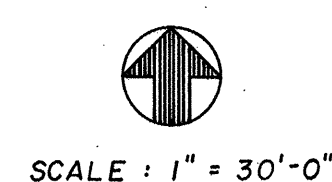

SUPPER ROCK PARK


PLANTING PLAN

Drawn by:
 Checked by:
 Date:
 Revised:

City of Albuquerque
 Parks and Recreation
 Design and Development

Sheet
 of
 11

JOB# 2175

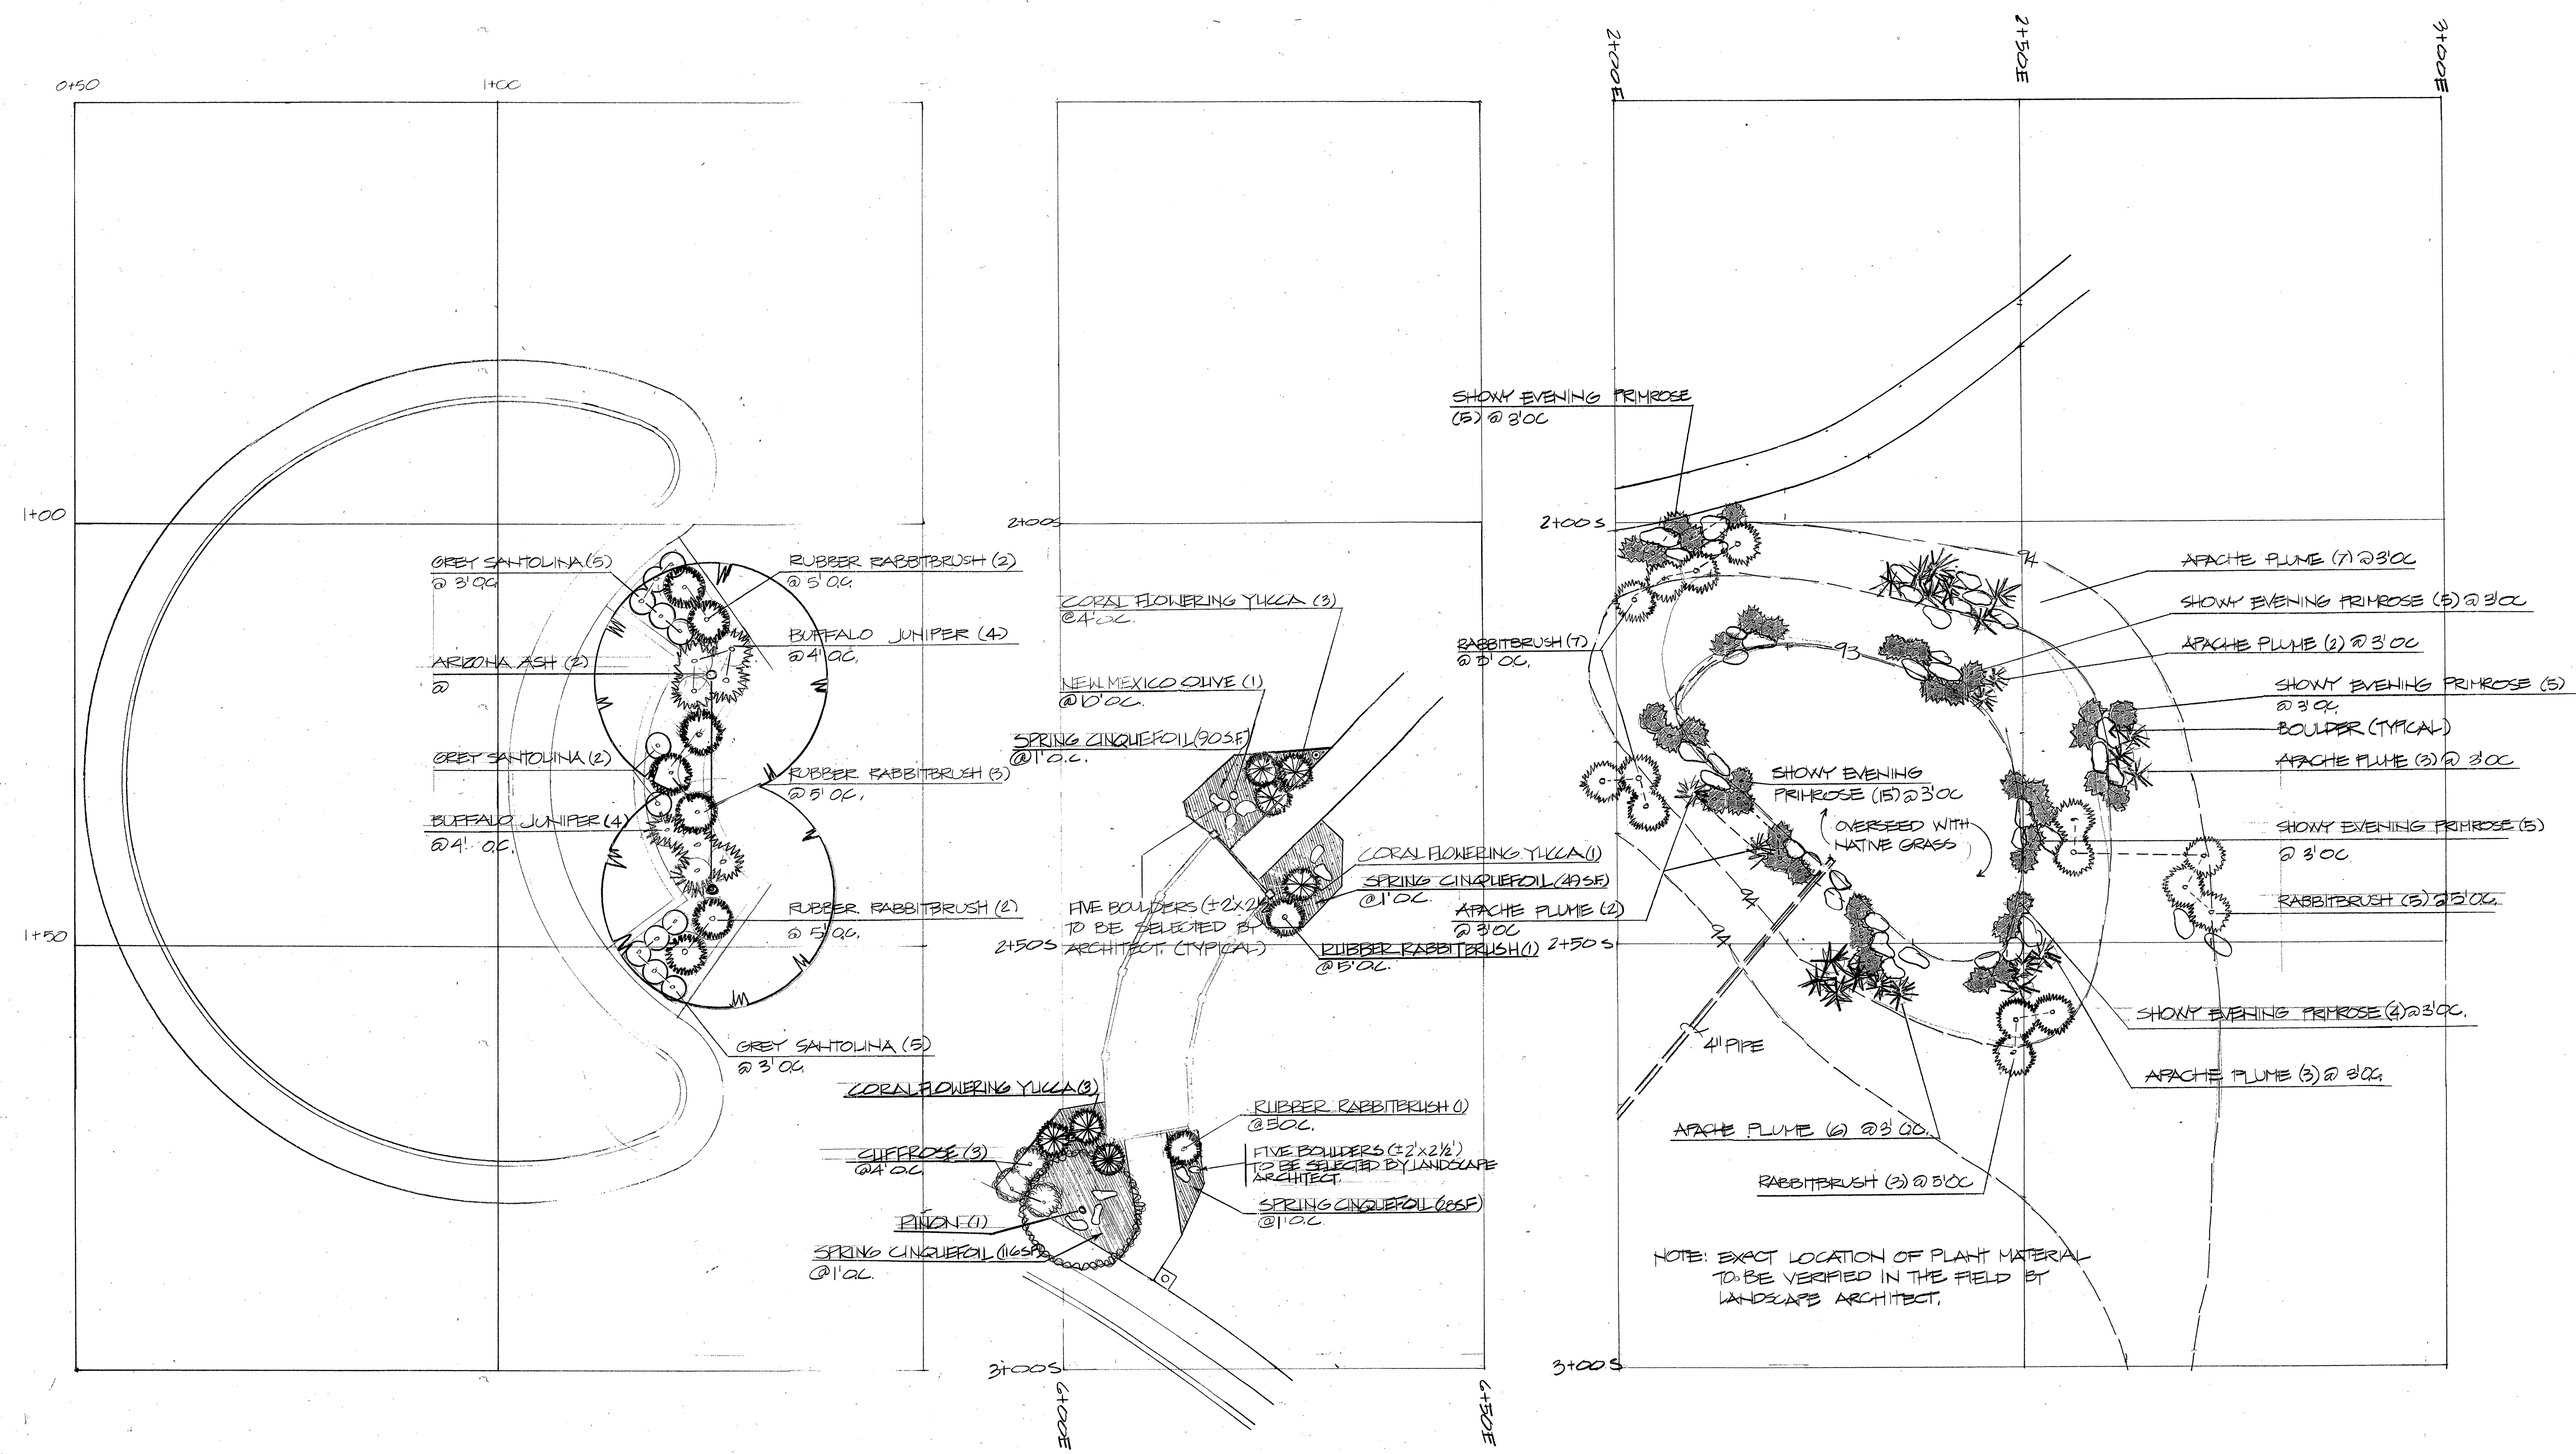

A
7
PLANTING PLAN - PLAY AREA
SCALE 1"=10'-0"

PLANT LIST FOR PLAY AREA			
COMMON NAME/BOTANICAL NAME	AMOUNT	SIZE	REMARKS
TREES			
ARIZONA ASH <i>Fraxinus velutina</i>	2	2" cal.	25' oc
SHRUBS			
BUFFALO JUNIPER <i>Juniperus sabina 'Buffalo'</i>	8	5 gal.	5' oc
GREY SANTOLINA <i>Santolina chamaecyparissus</i>	12	5 gal.	3' oc
RUBBER RABBITBRUSH <i>Chrysothamnus nauseosus</i>	7	5 gal.	5' oc


B
7
PLANTING PLAN - SEATING AREA
SCALE 1"=10'-0"

PLANT LIST FOR SEATING AREA			
COMMON NAME/BOTANICAL NAME	AMOUNT	SIZE	REMARKS
TREES			
PINON <i>Pinus edulis</i>	1	6'-8'	
SHRUBS			
CORAL FLOWERING YUCCA <i>Hesperaloe parviflora</i>	7	5 gal.	4' oc
CLIFFROSE <i>Cowania mexicana</i>	3	5 gal.	4' oc
NEW MEXICO OLIVE <i>Forestiera neomexicana</i> (two emitters per plant)	1	15 gal.	10' oc
RUBBER RABBITBRUSH <i>Chrysothamnus nauseosus</i>	2	5 gal.	5' oc
GROUND COVER			
SPRING CINQUEFOIL <i>Potentilla verna</i>	283 sf.	flat	1 1/2' oc


C
7
PLANTING PLAN - PONDING AREA
SCALE 1"=10'-0"

PLANT LIST FOR PONDING AREA			
COMMON NAME/BOTANICAL NAME	AMOUNT	SIZE	REMARKS
SHRUBS			
APACHE PLUME <i>Fallugia paradoxa</i>	23	1 gal.	5' oc
RUBBER RABBITBRUSH <i>Chrysothamnus nauseosus</i>	22	1 gal.	5' oc
SHOWY EVENING PRIMROSE <i>Oenothera speciosa</i>	39	1 gal.	3' oc


GENERAL NOTE: 4" DEEP BARK MULCH THROUGHOUT ALL PLANTER BEDS AND AROUND ALL NEW SHRUB PLANTINGS.

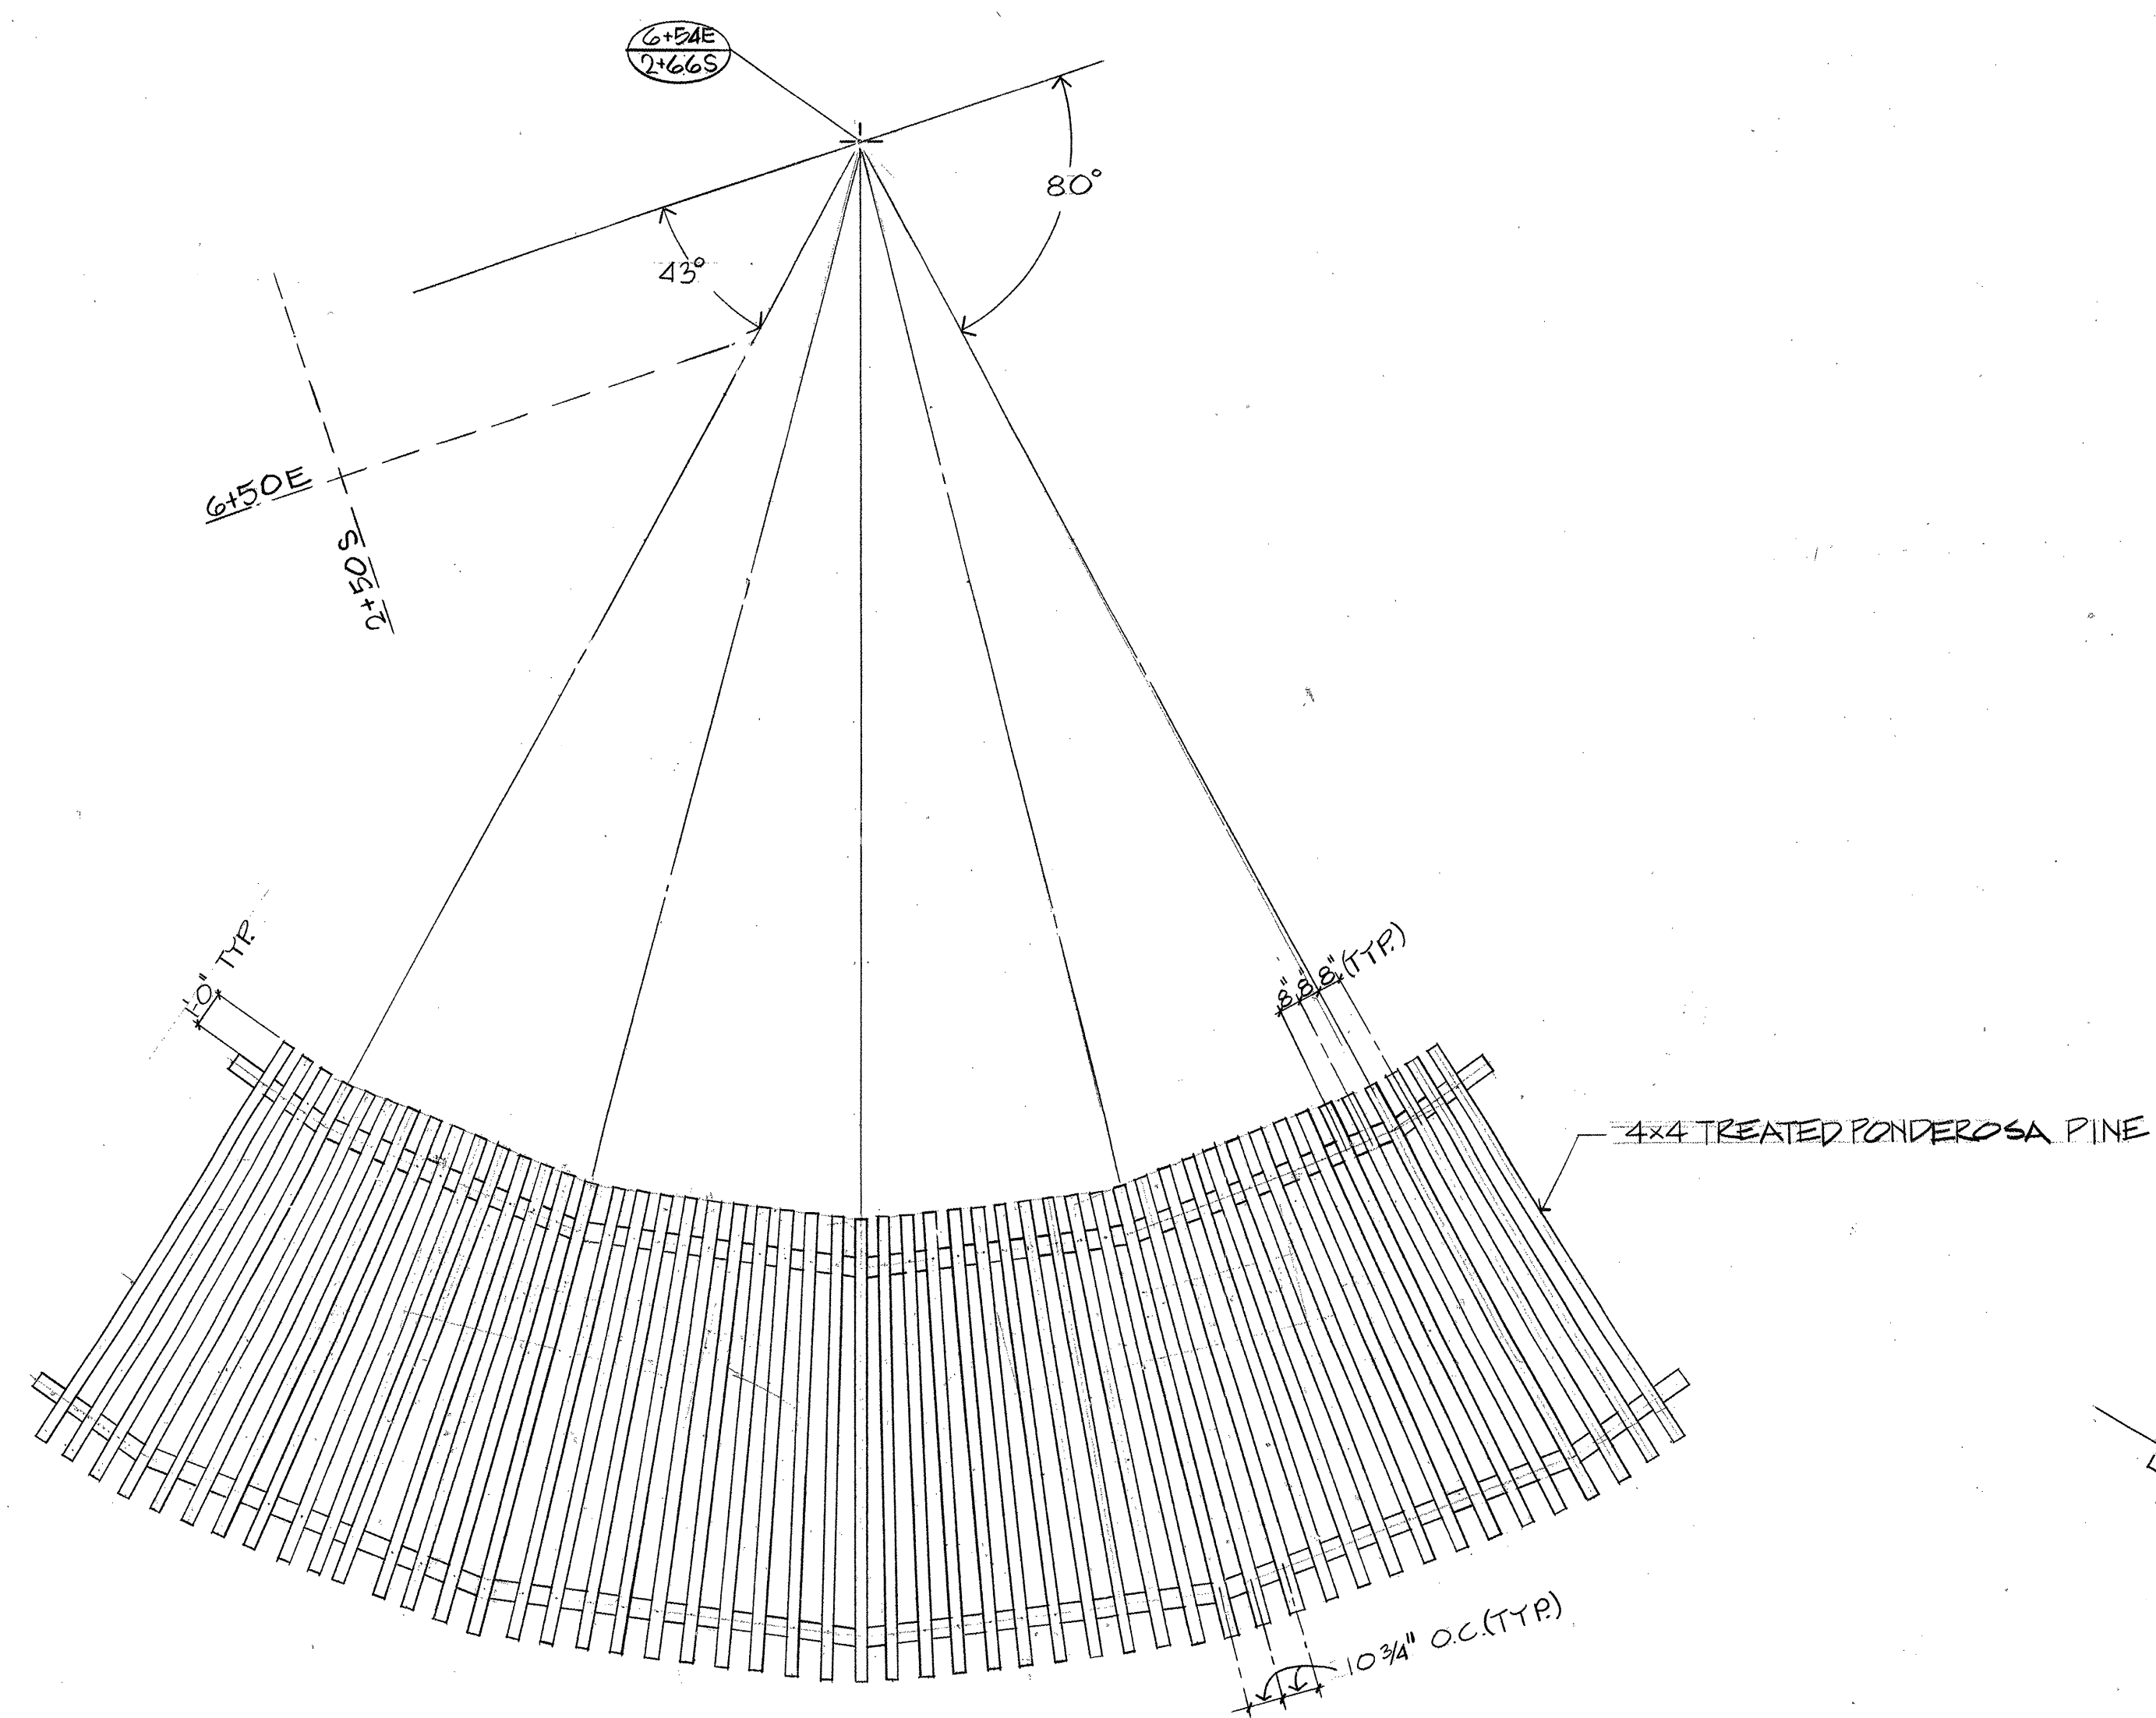


TOP VIEW - SHADE STRUCTURE
N.T.S.

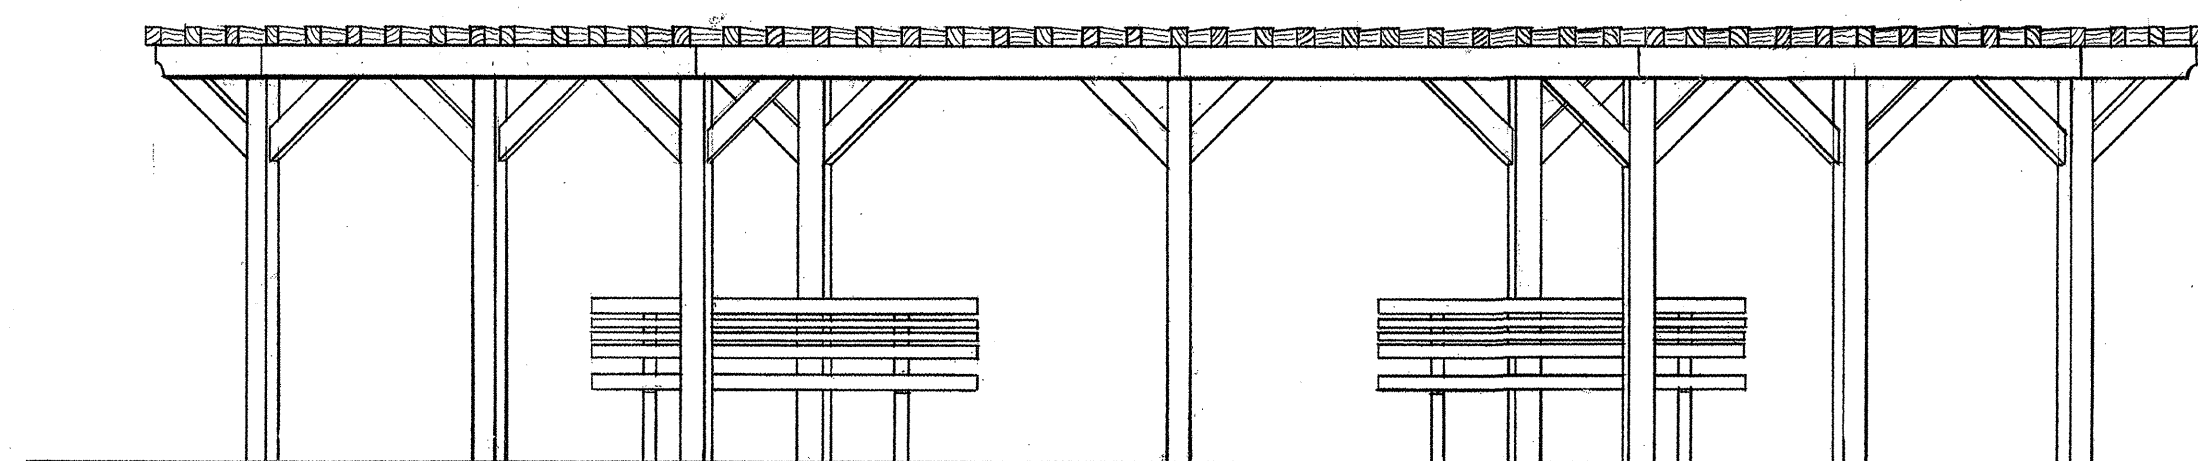

ELEVATION - SHADE STRUCTURE
N.T.S.

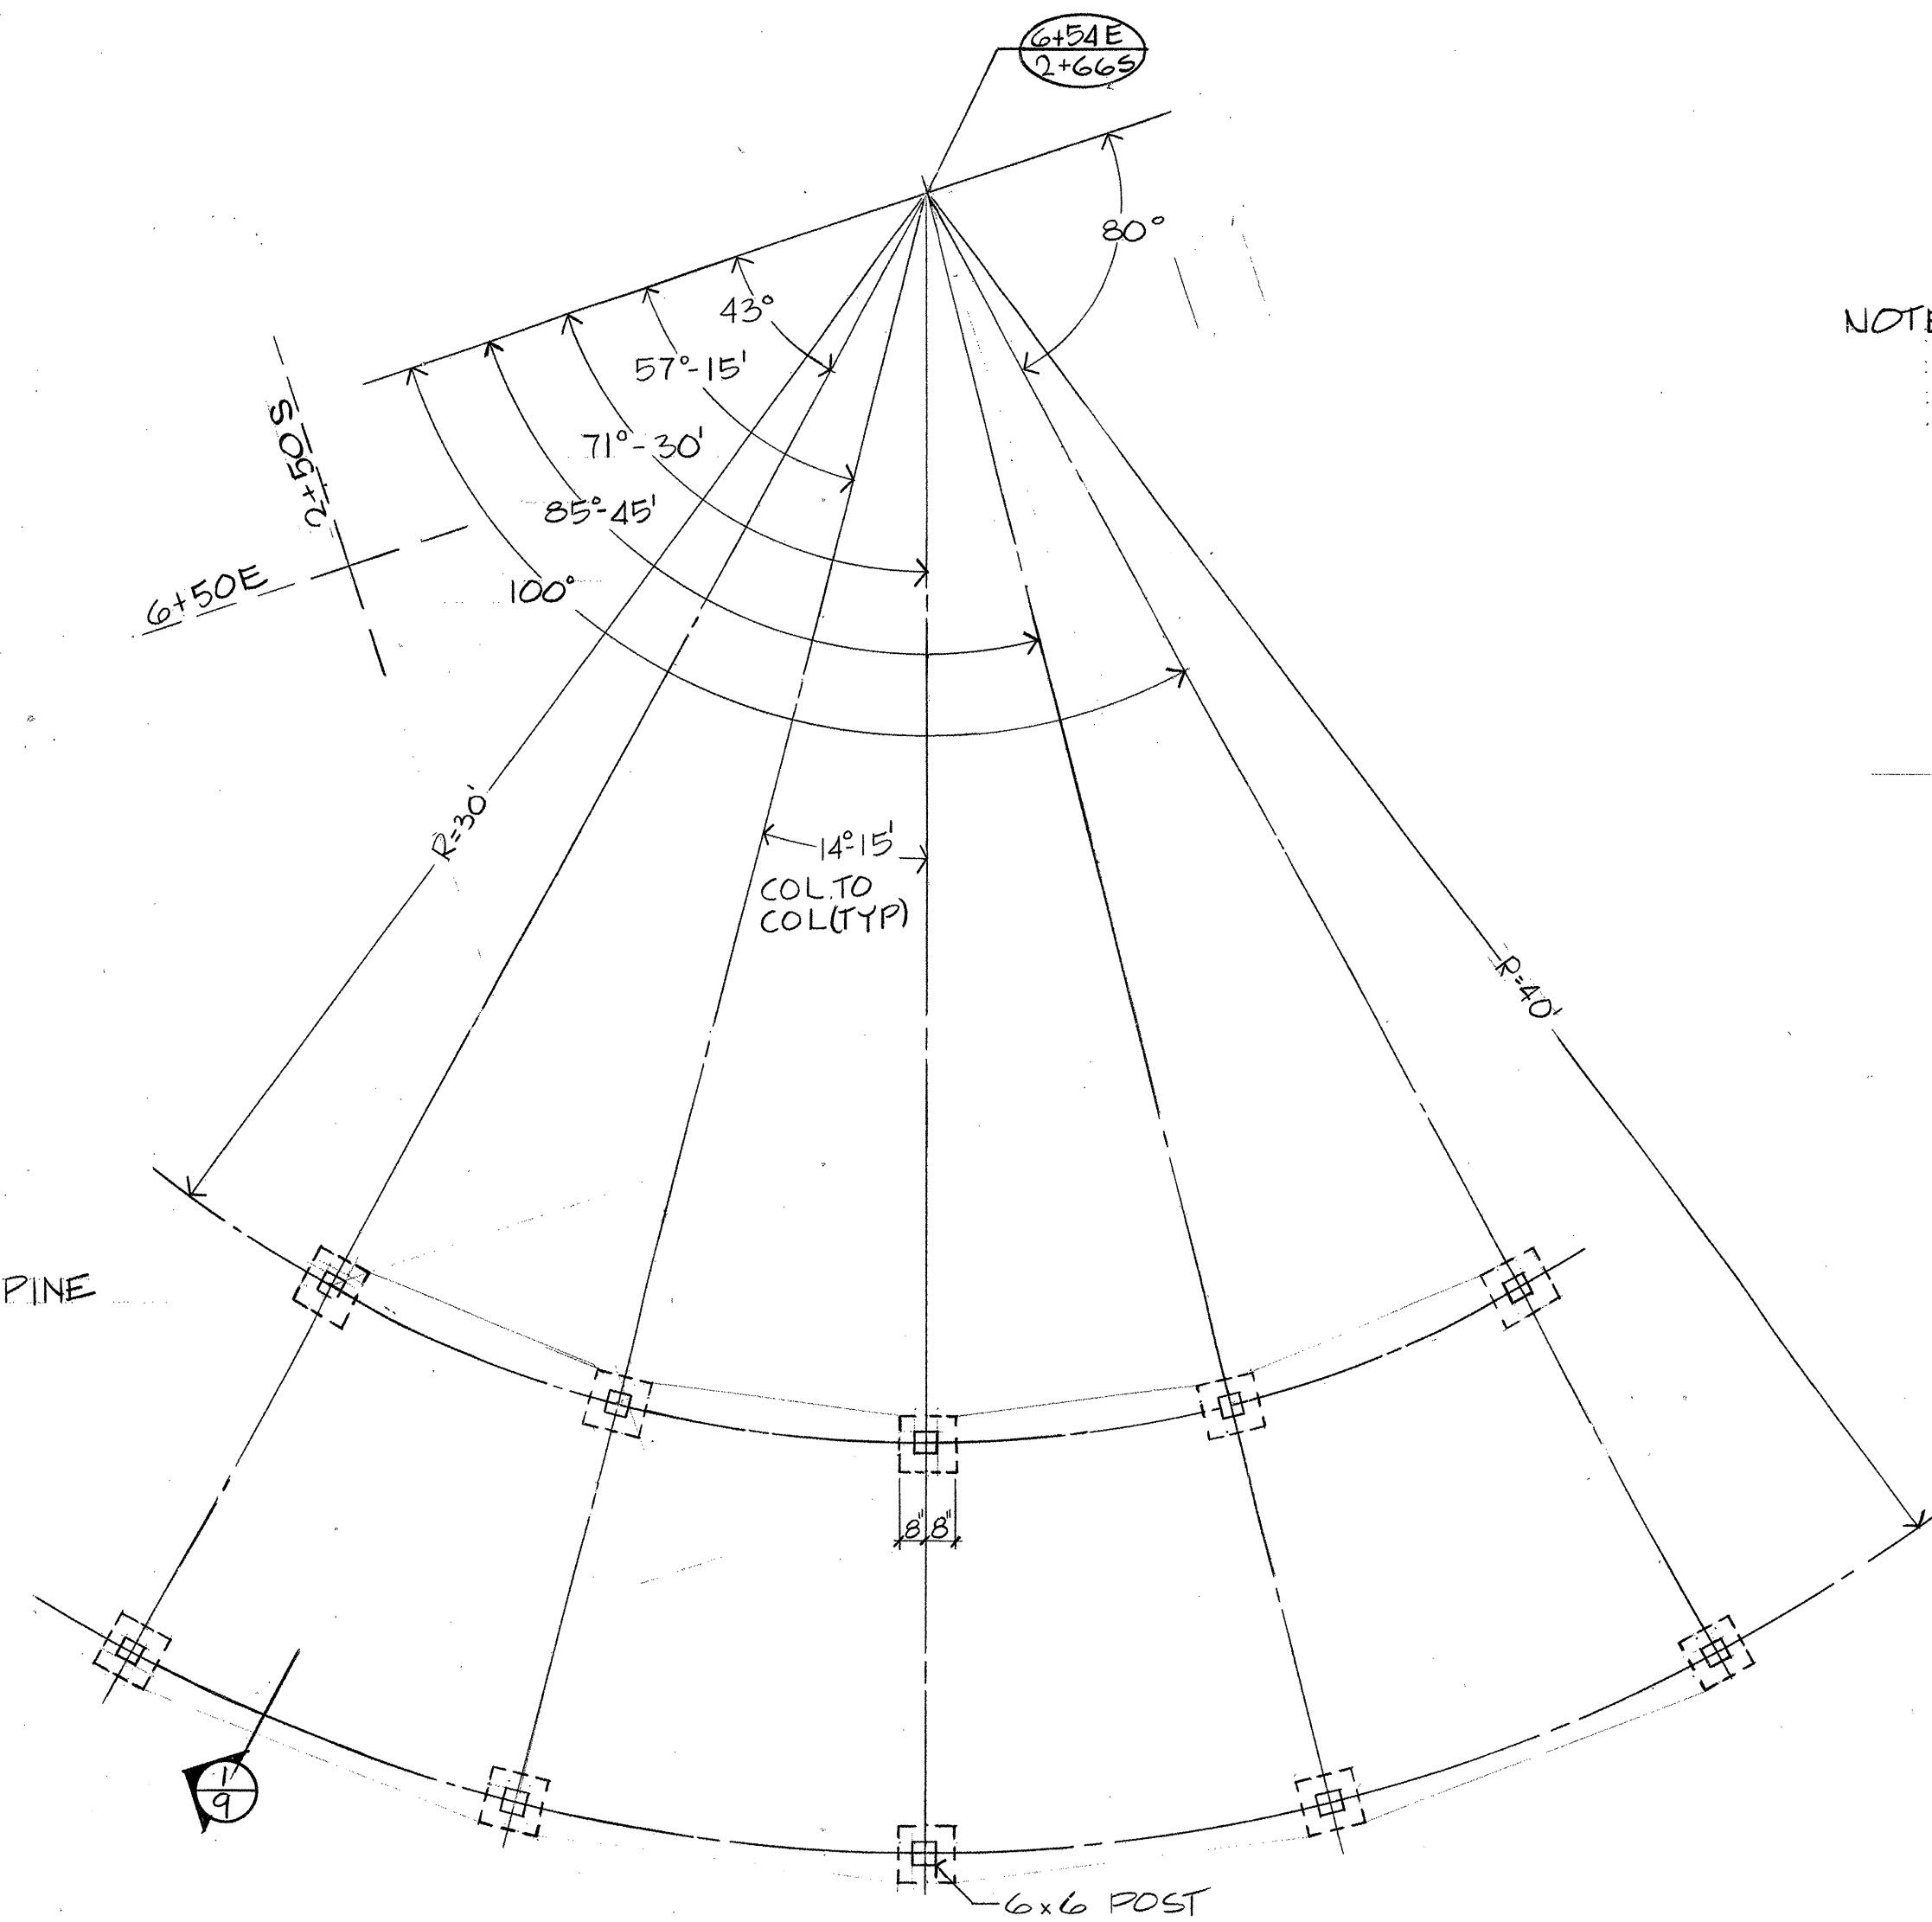


POST & FOOTING LOCATION PLAN
SCALE: 1/4" = 1'-0"

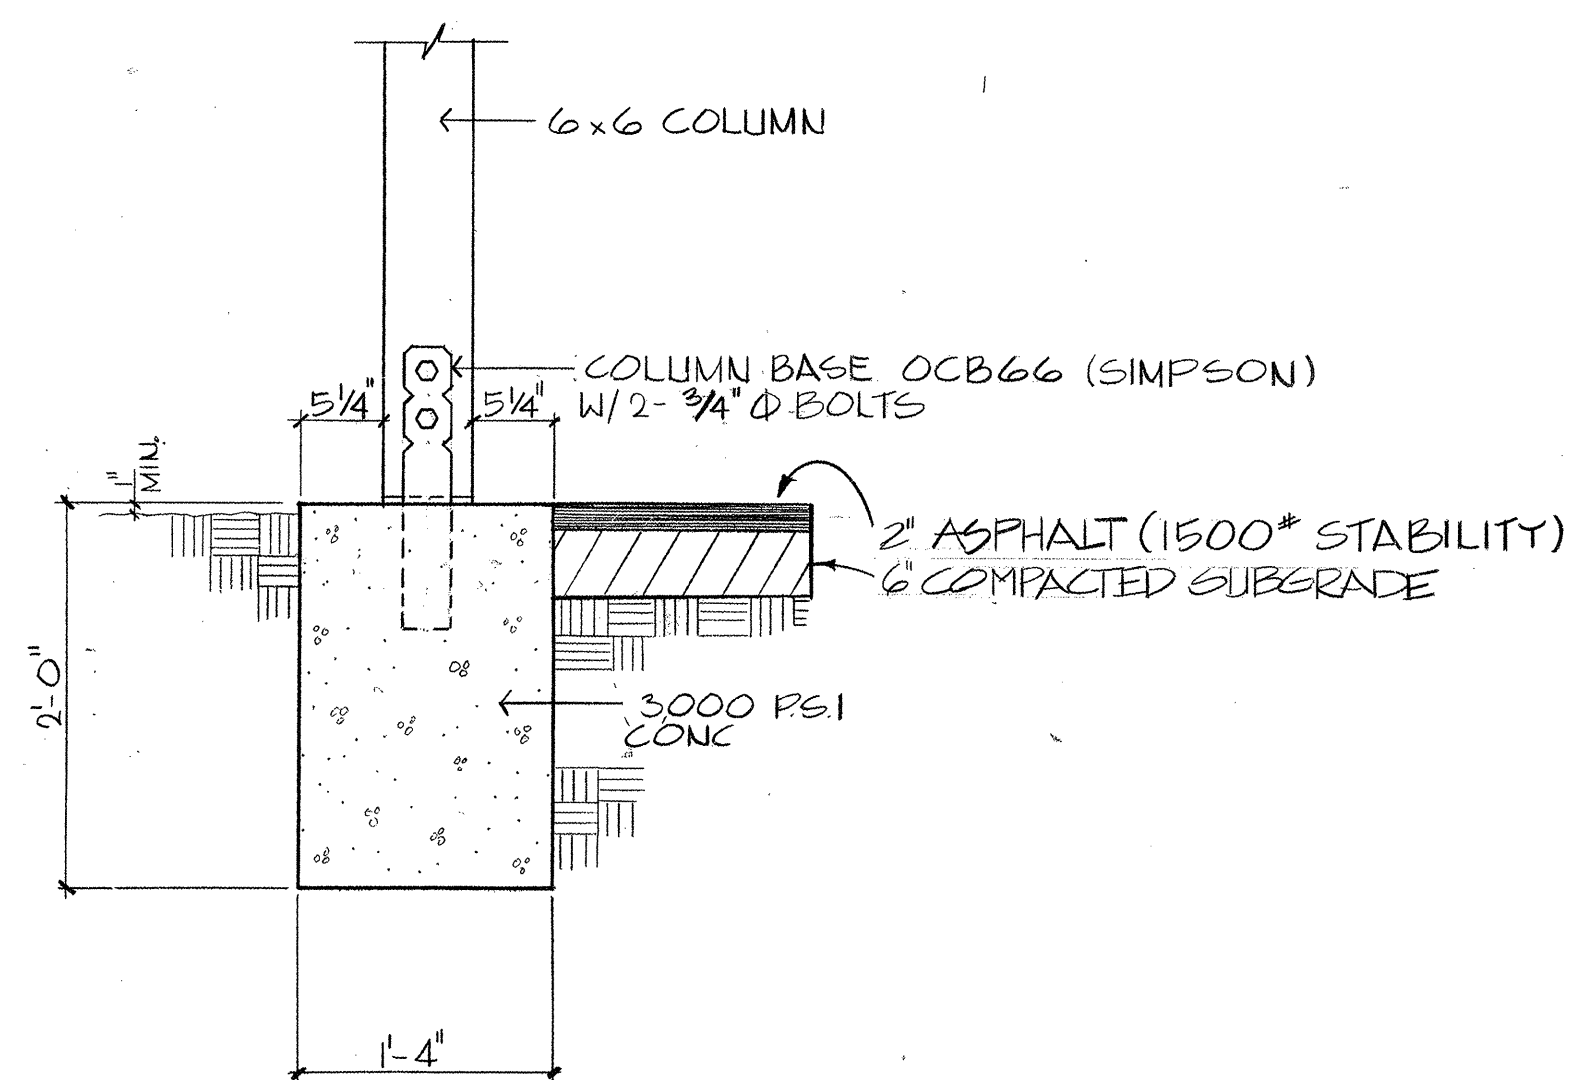


SECTION THRU FOOTING
SCALE: 3/4" = 1'-0"


NOTE: ALL LUMBER TO
BE PONDEROSA PINE
(PRESSURE TREATED)

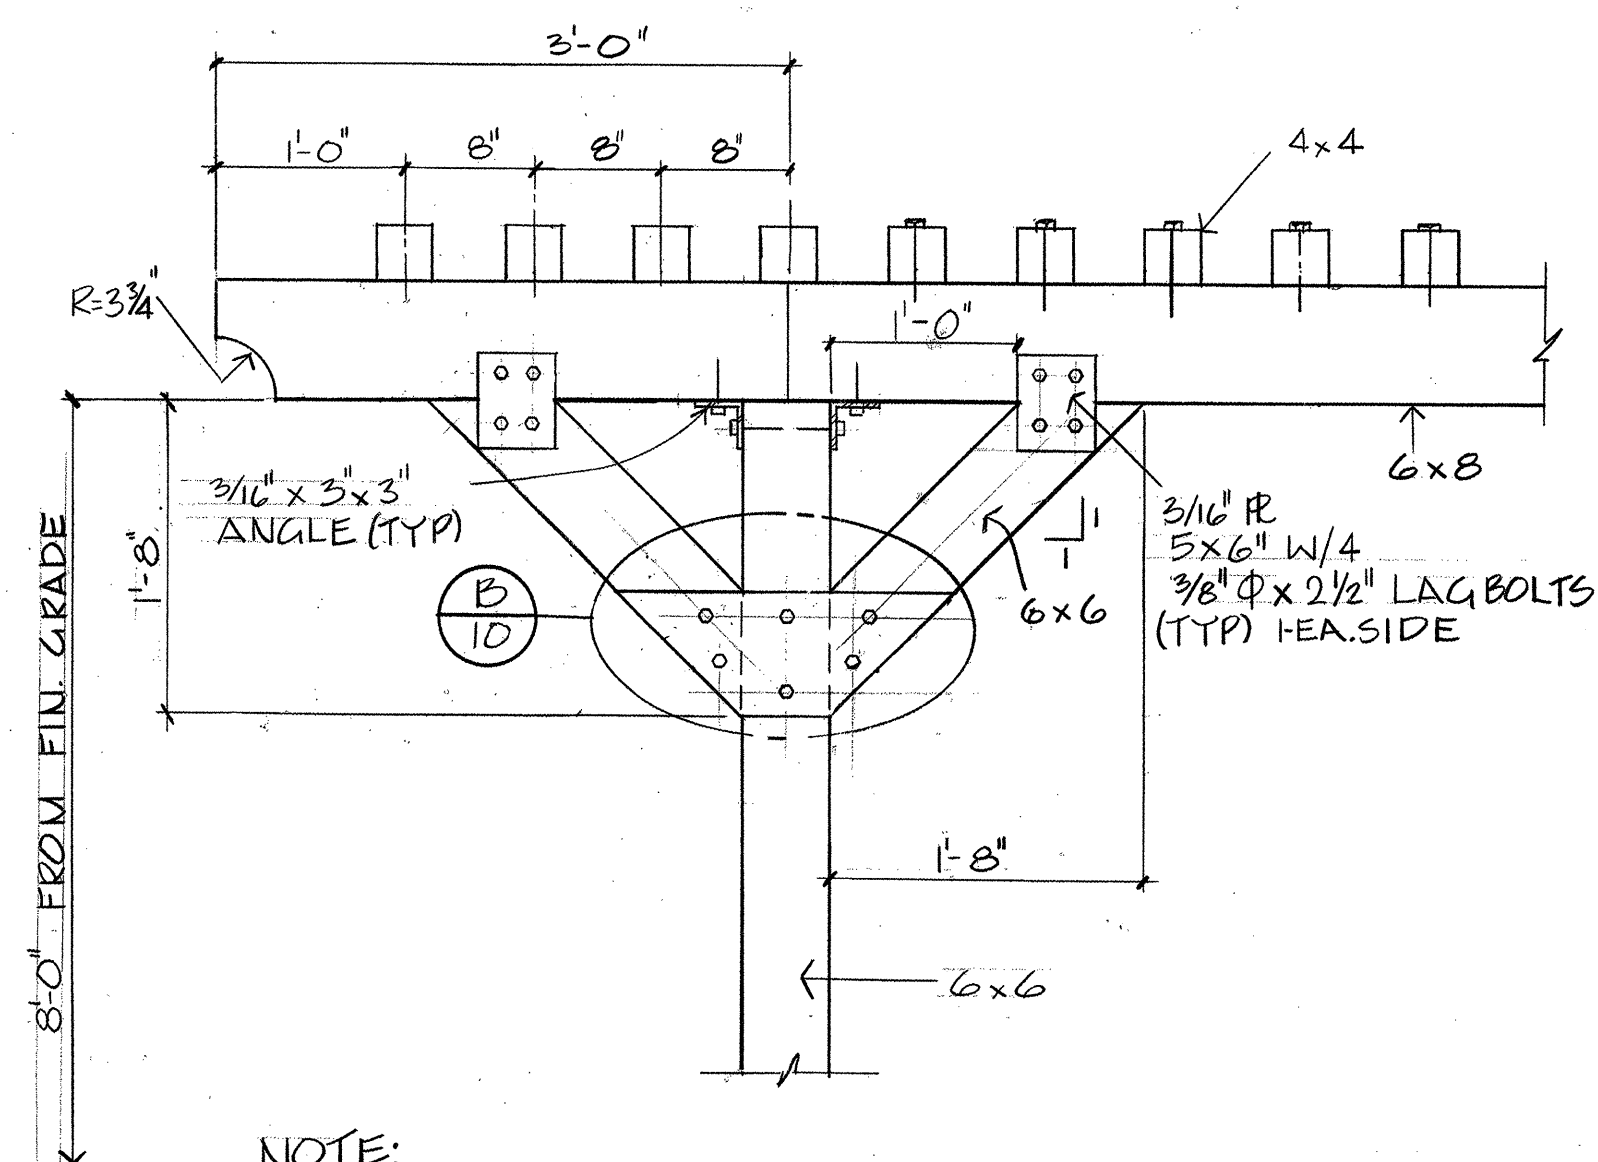


1 SECTION @ END COLUMN (FRONT ROW)
SCALE: 1" = 1'-0"

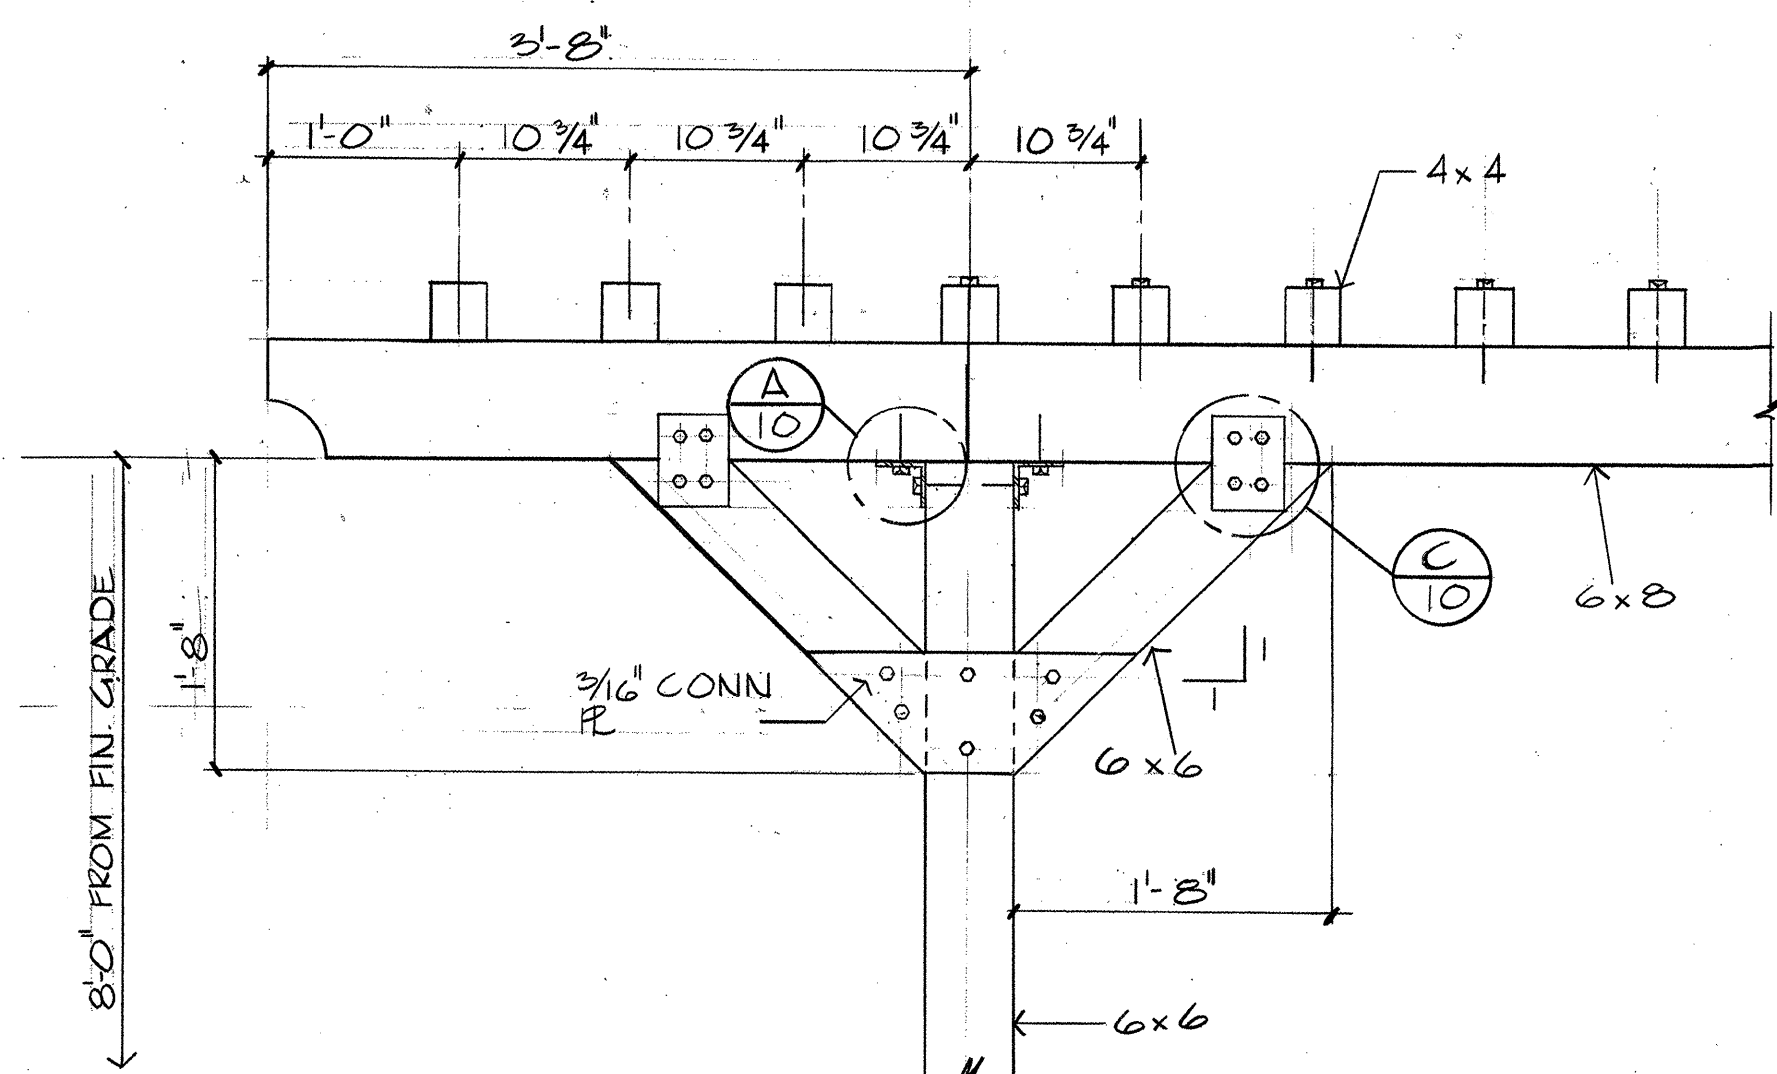


4 SECTION @ END COLUMN (BACK ROW)
SCALE: 1" = 1'-0"

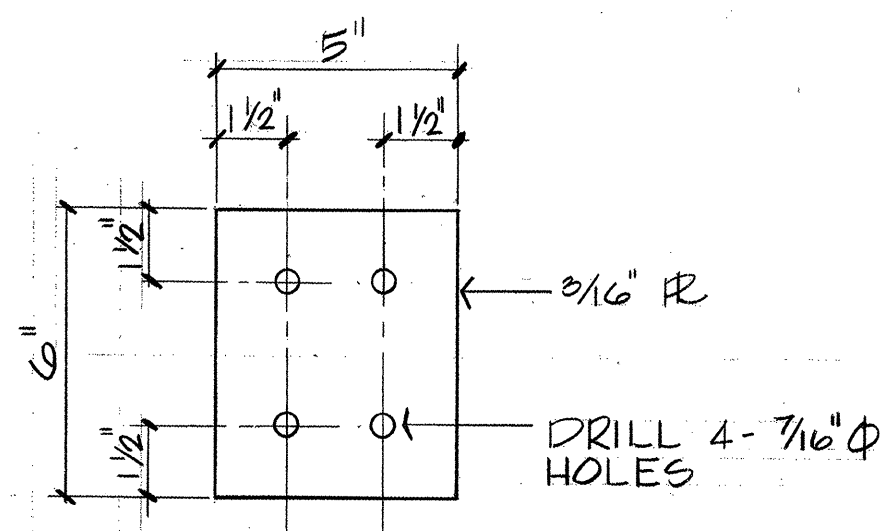


2 DETAIL - BRACE TO BEAM CONN. PL
SCALE: 3" = 1'-0"

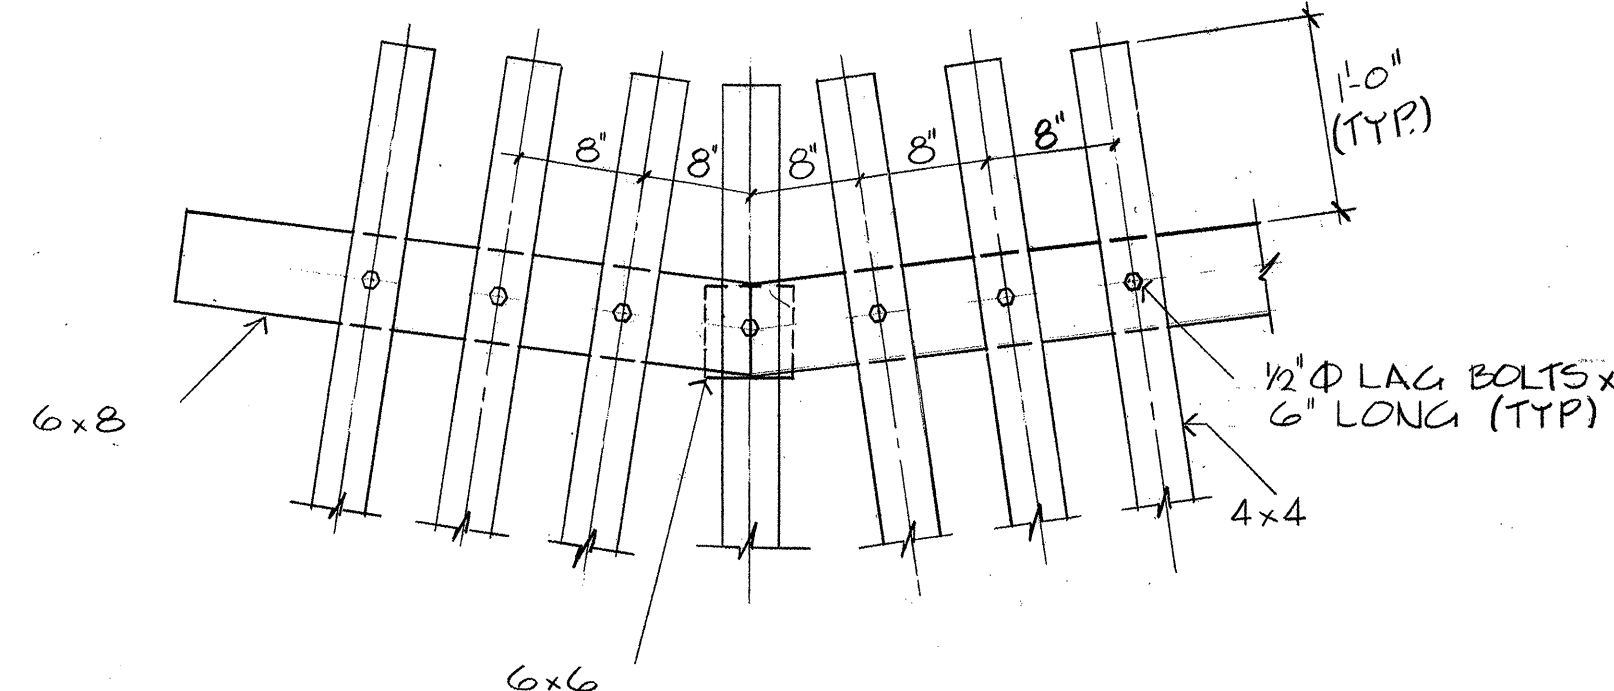



2 PLAN VIEW @ END COLUMN (BACK ROW)
SCALE: 1" = 1'-0"

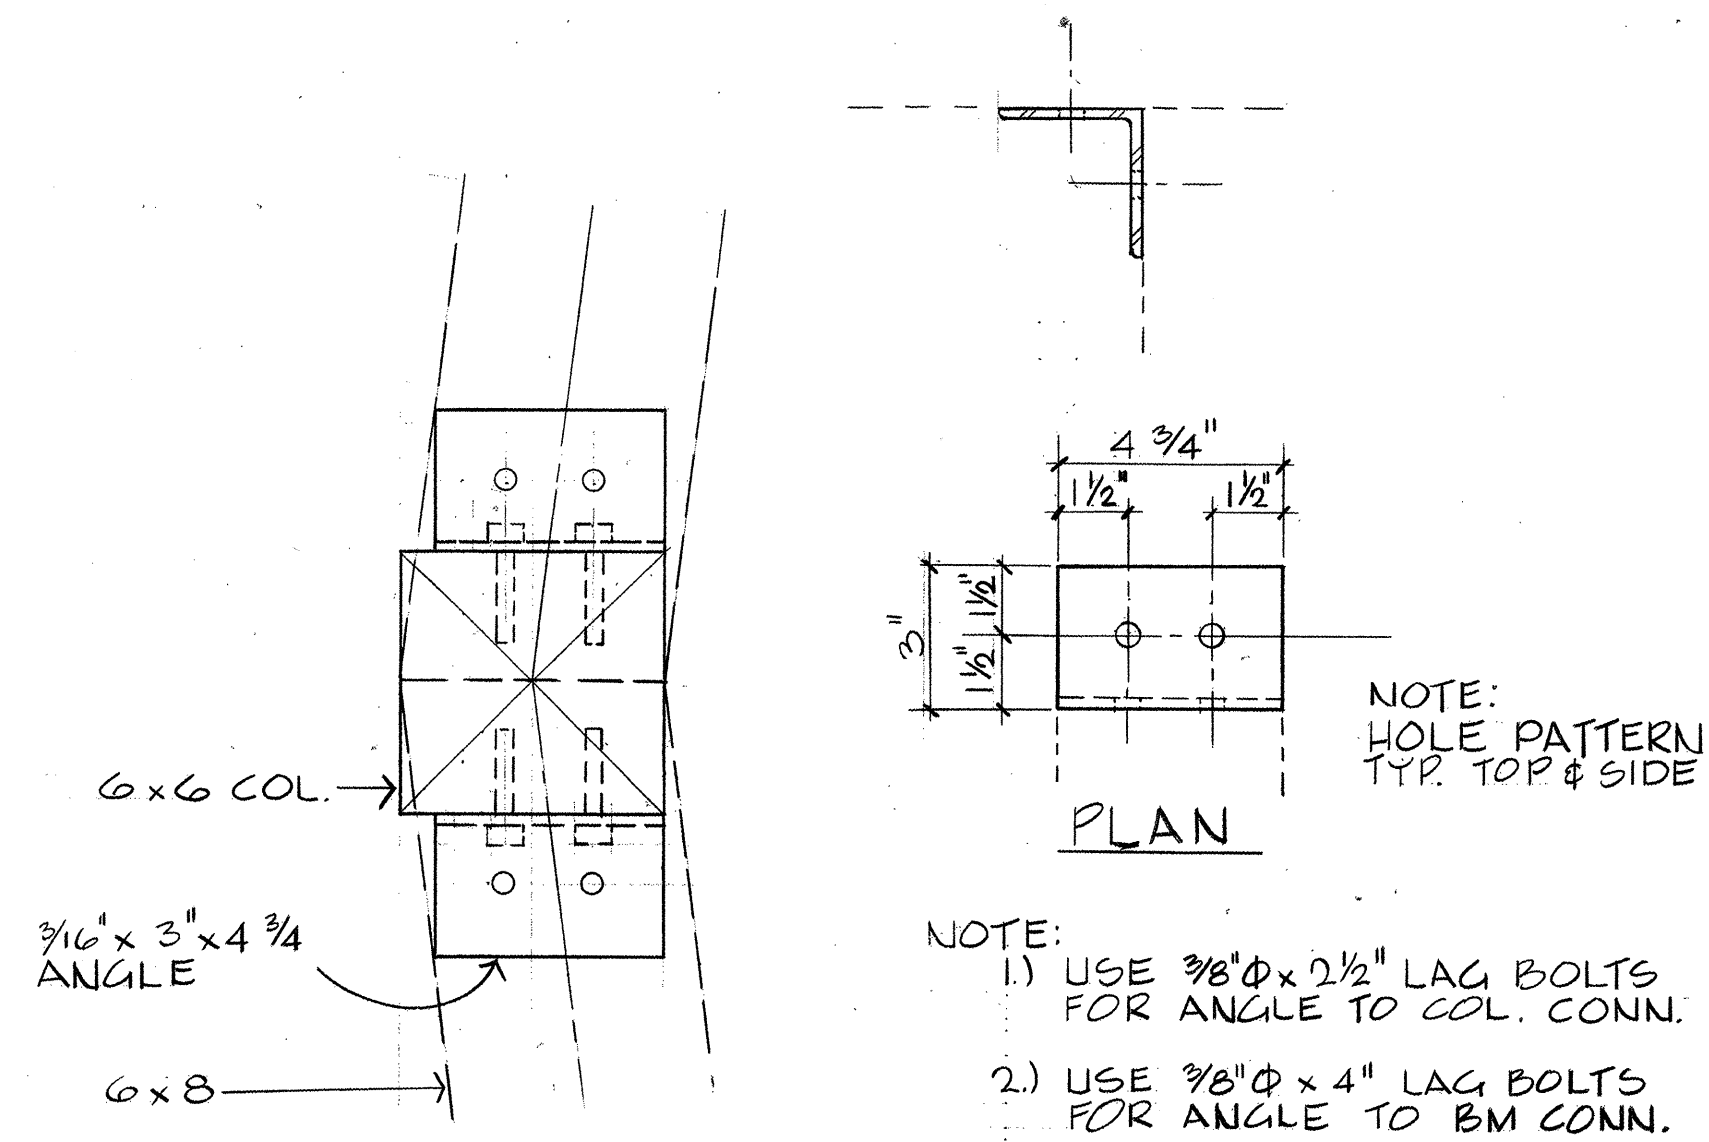


3 PLAN VIEW @ END COLUMN (FRONT ROW)
SCALE: 1" = 1'-0"

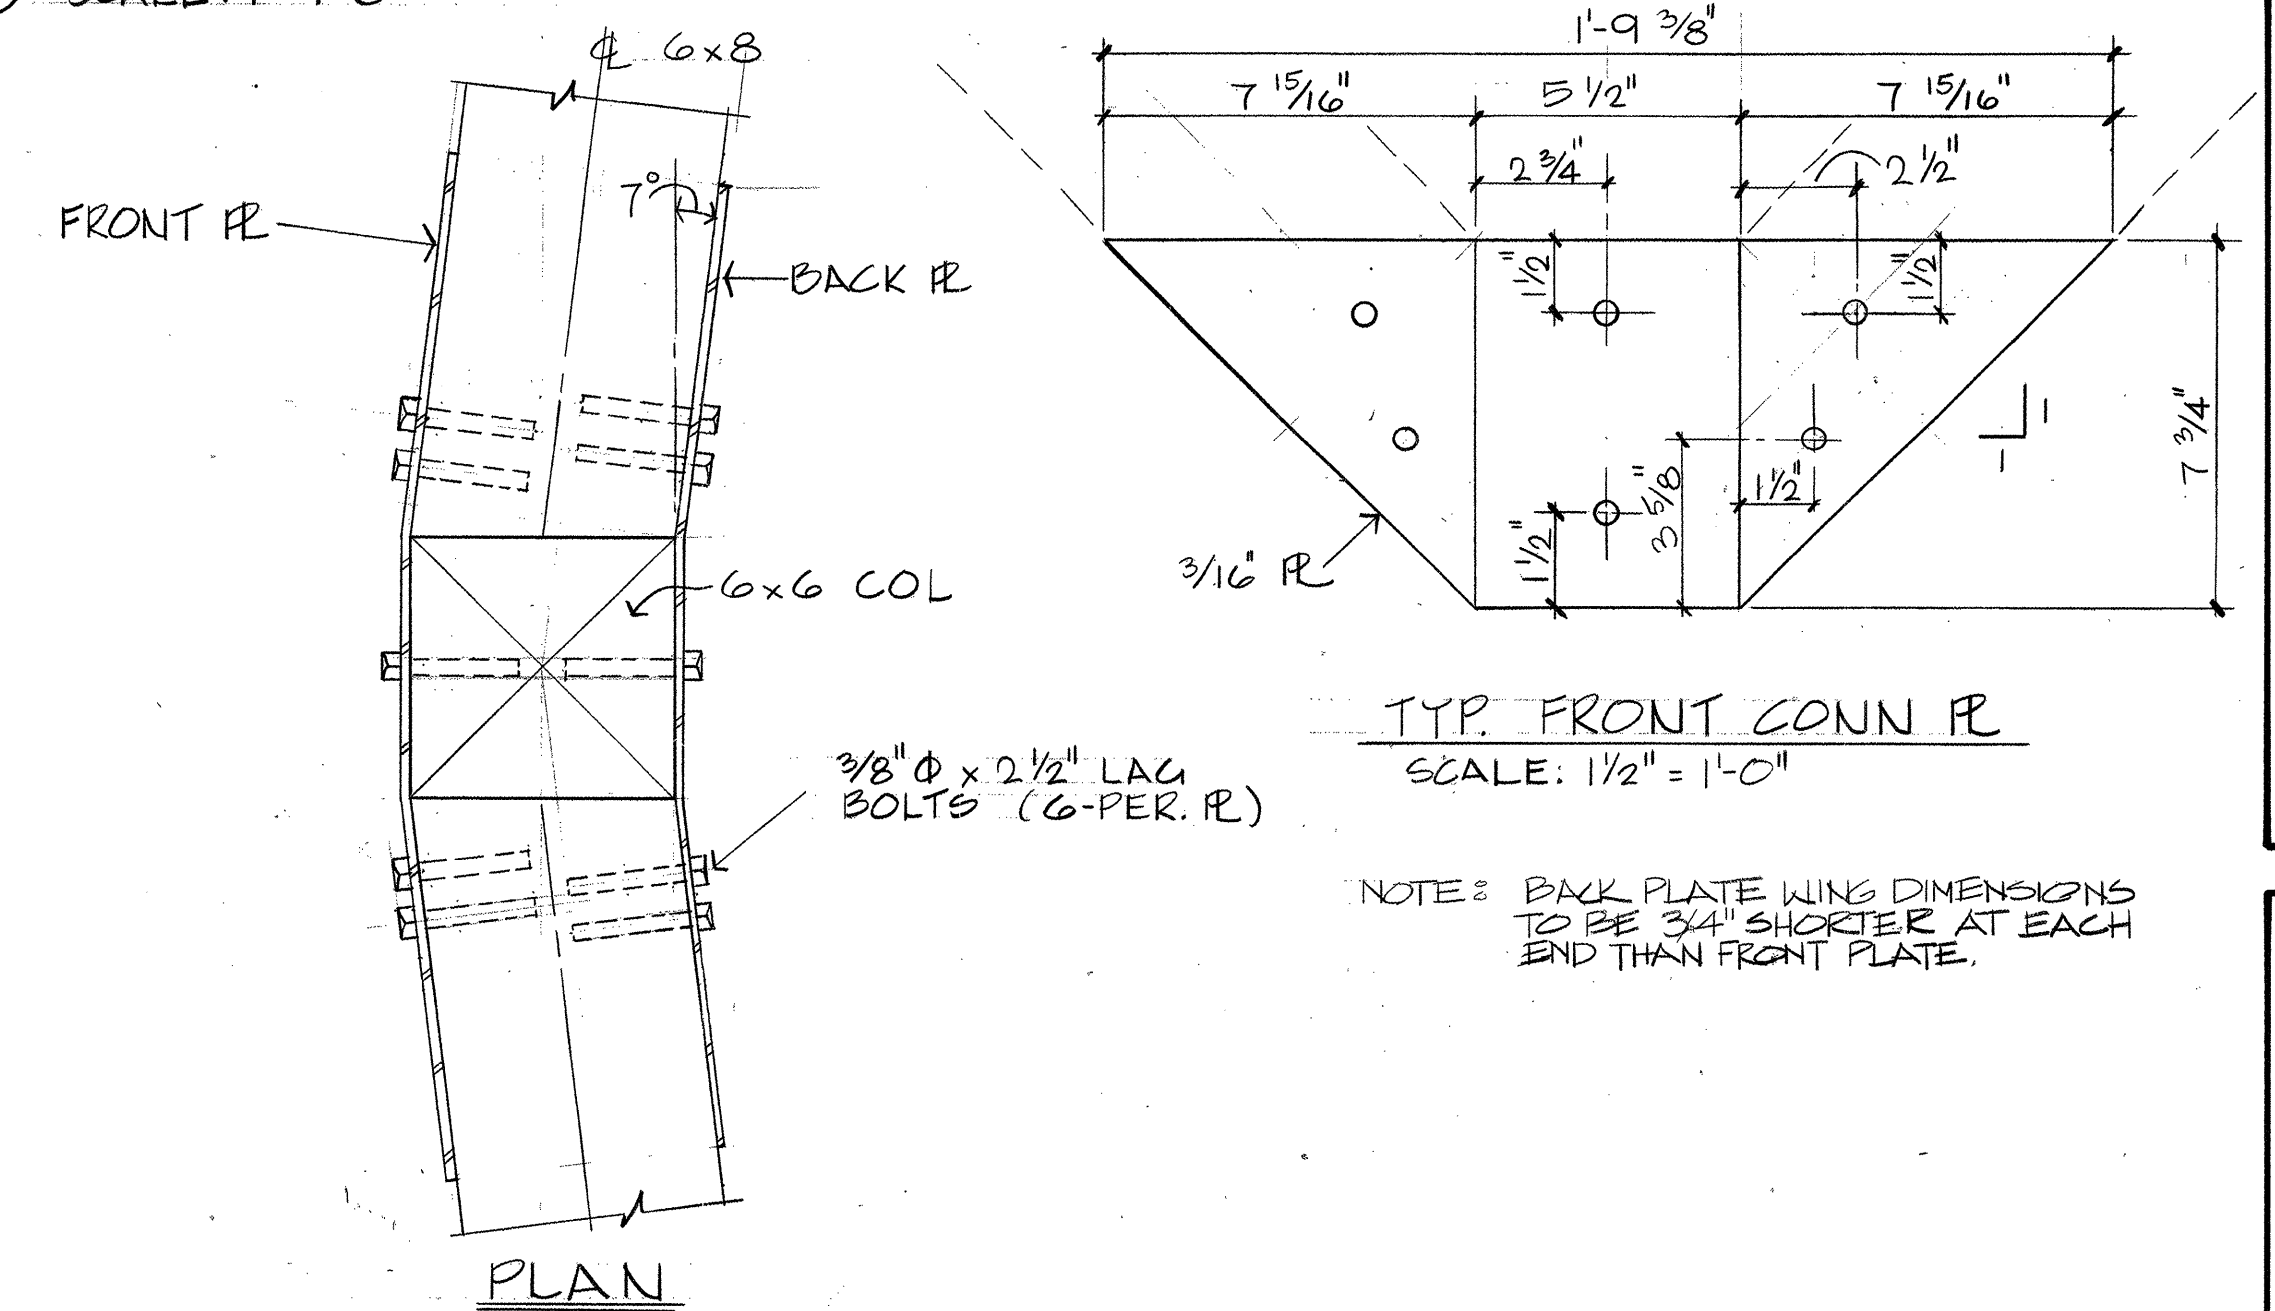

3 DETAIL - COL. TO BEAM CONN. (TYP.)
SCALE: 3" = 1'-0"

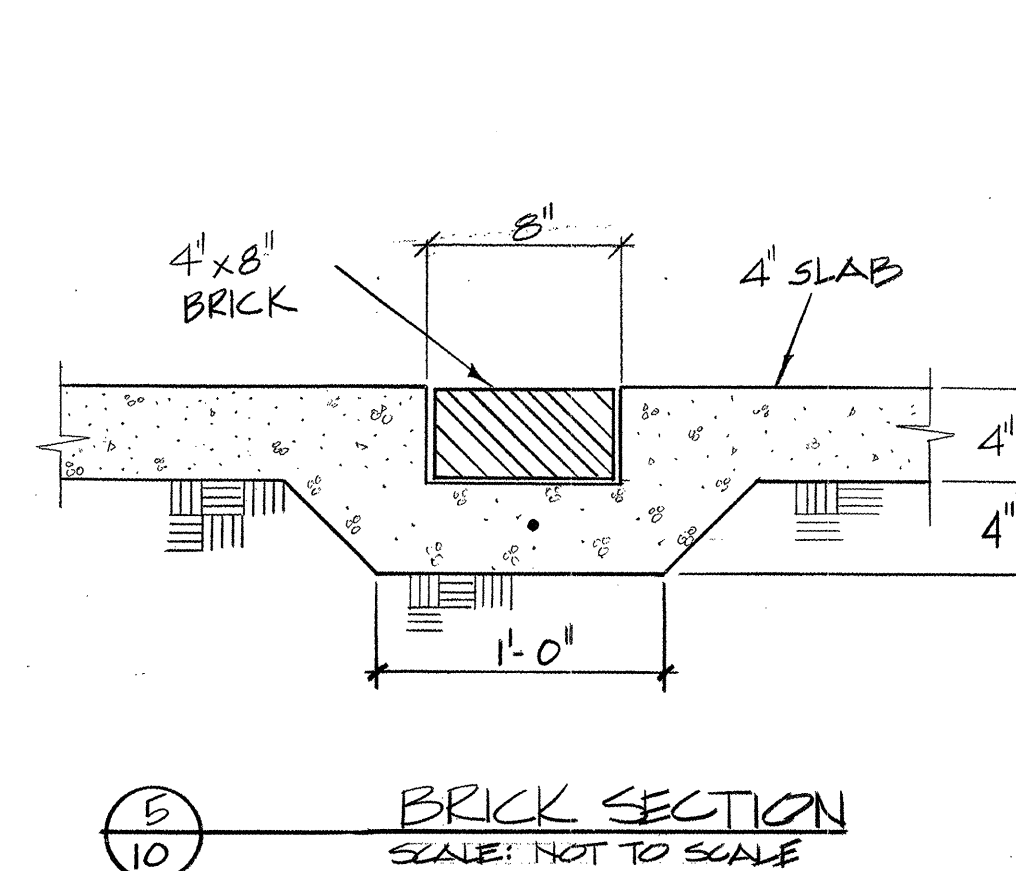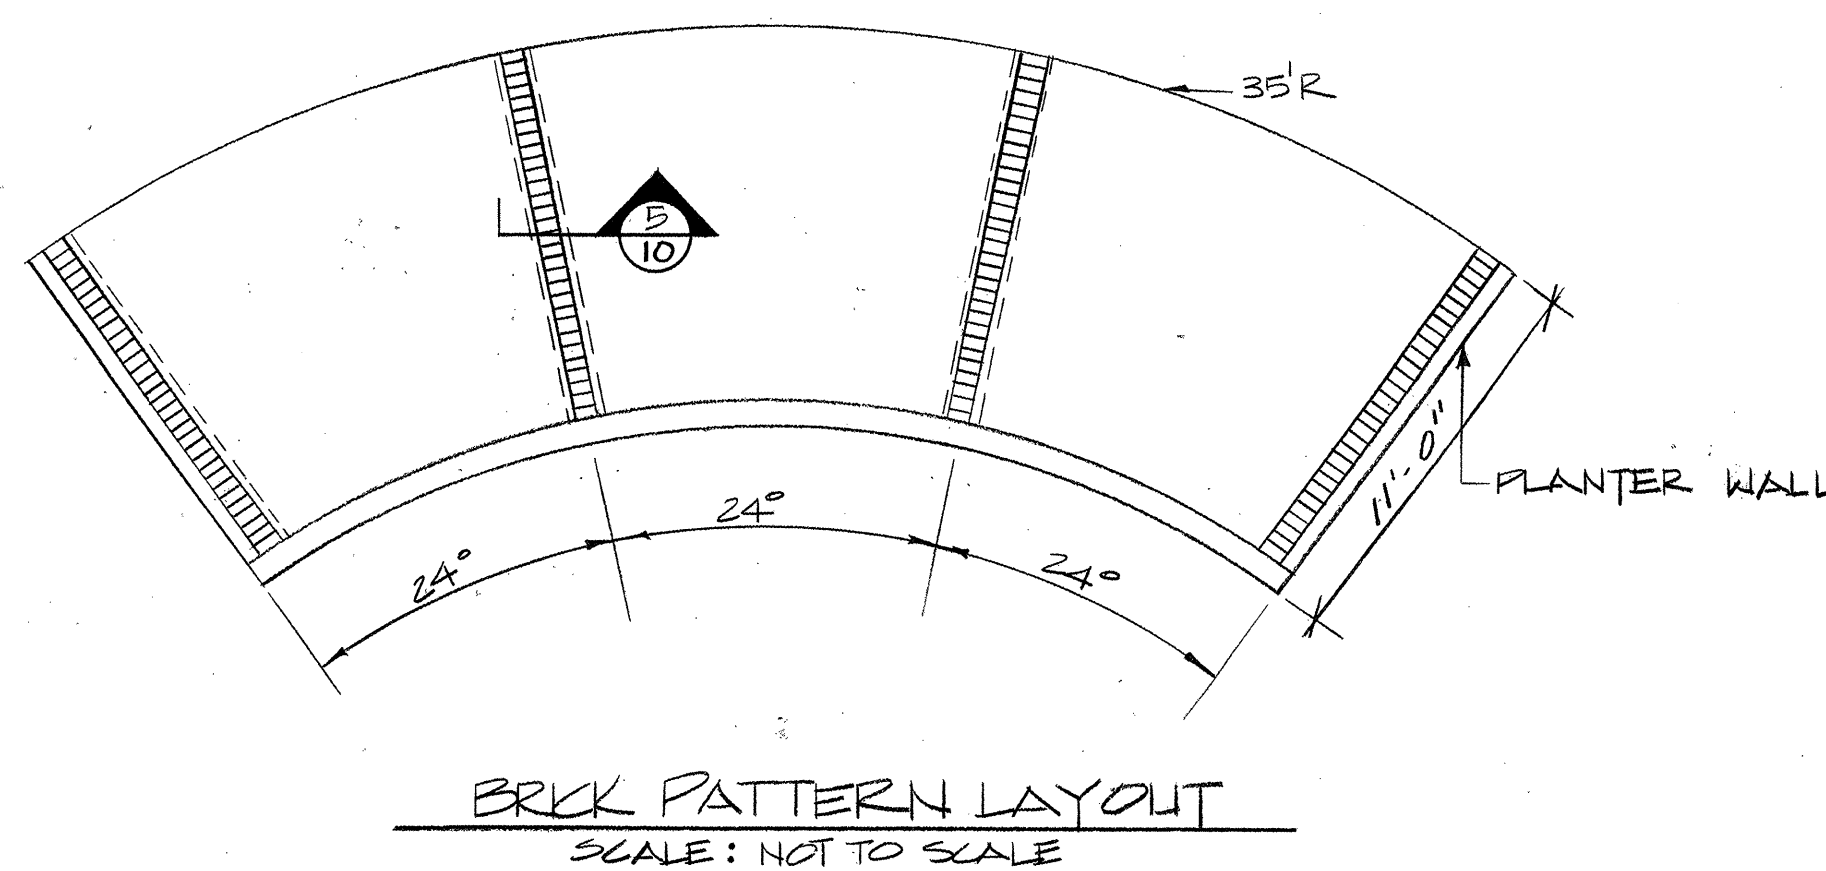


5 BRICK SECTION
SCALE: NOT TO SCALE

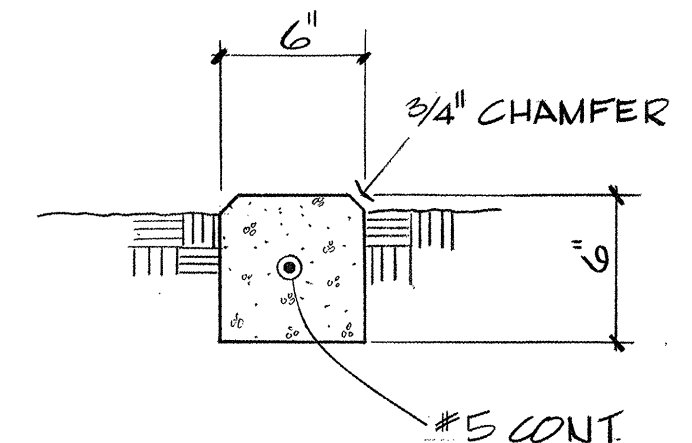

6 CONC. MOWING STRIP @ SHADE STRUCTURE N.T.S.

CITY OF ALBUQUERQUE
THIS MICROIMAGE IS THE BEST
POSSIBLE REPRODUCTION DUE
TO THE POOR QUALITY OF THE
ORIGINAL DOCUMENT

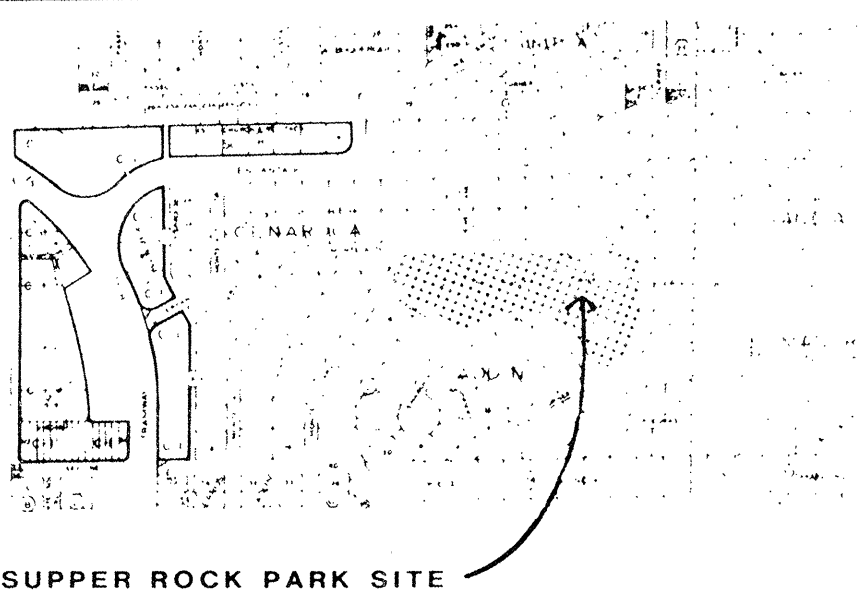

VICINITY MAP

NOTICE TO CONTRACTORS

①

②

③

THE FOLLOWING NOTES ALSO APPLY WHEN CHECKED

- ☐
- ☐
- ☐
- ☐
- ☐
- ☐

SUPPER ROCK PARK JOGGING TRAIL

INDEX

SHEET 1	COVER SHEET
SHEET 2	SITE PLAN

REV SHEETS	CITY ENG.	DATE	USER DEPT.	DATE	USER DEPT.	DATE	
APPROVAL OF REVISIONS							

		APPROVED FOR CONSTRUCTION
	PROJECT NUMBER	SH




TYPICAL SECTION

CITY OF ALBUQUERQUE
THIS MICROIMAGE IS THE BEST
POSSIBLE REPRODUCTION DUE
TO THE POOR QUALITY OF THE
ORIGINAL DOCUMENT

- LEGEND**
- JOGGING PATH
 - CULVERT
 - CONC SIDEWALK
 - EXISTING CONTOUR
 - ASPHALT PATH
(WORK TO BE DONE
AT A LATER DATE)

SCALE : 1" : 30'

NO.				REVISIONS				BY	APPROV	DATE	Drawn by
											Checked by
											Date
											Scale
											Sheet of
SUPPER ROCK PARK											
City of Albuquerque Parks and Recreation Design and Development											

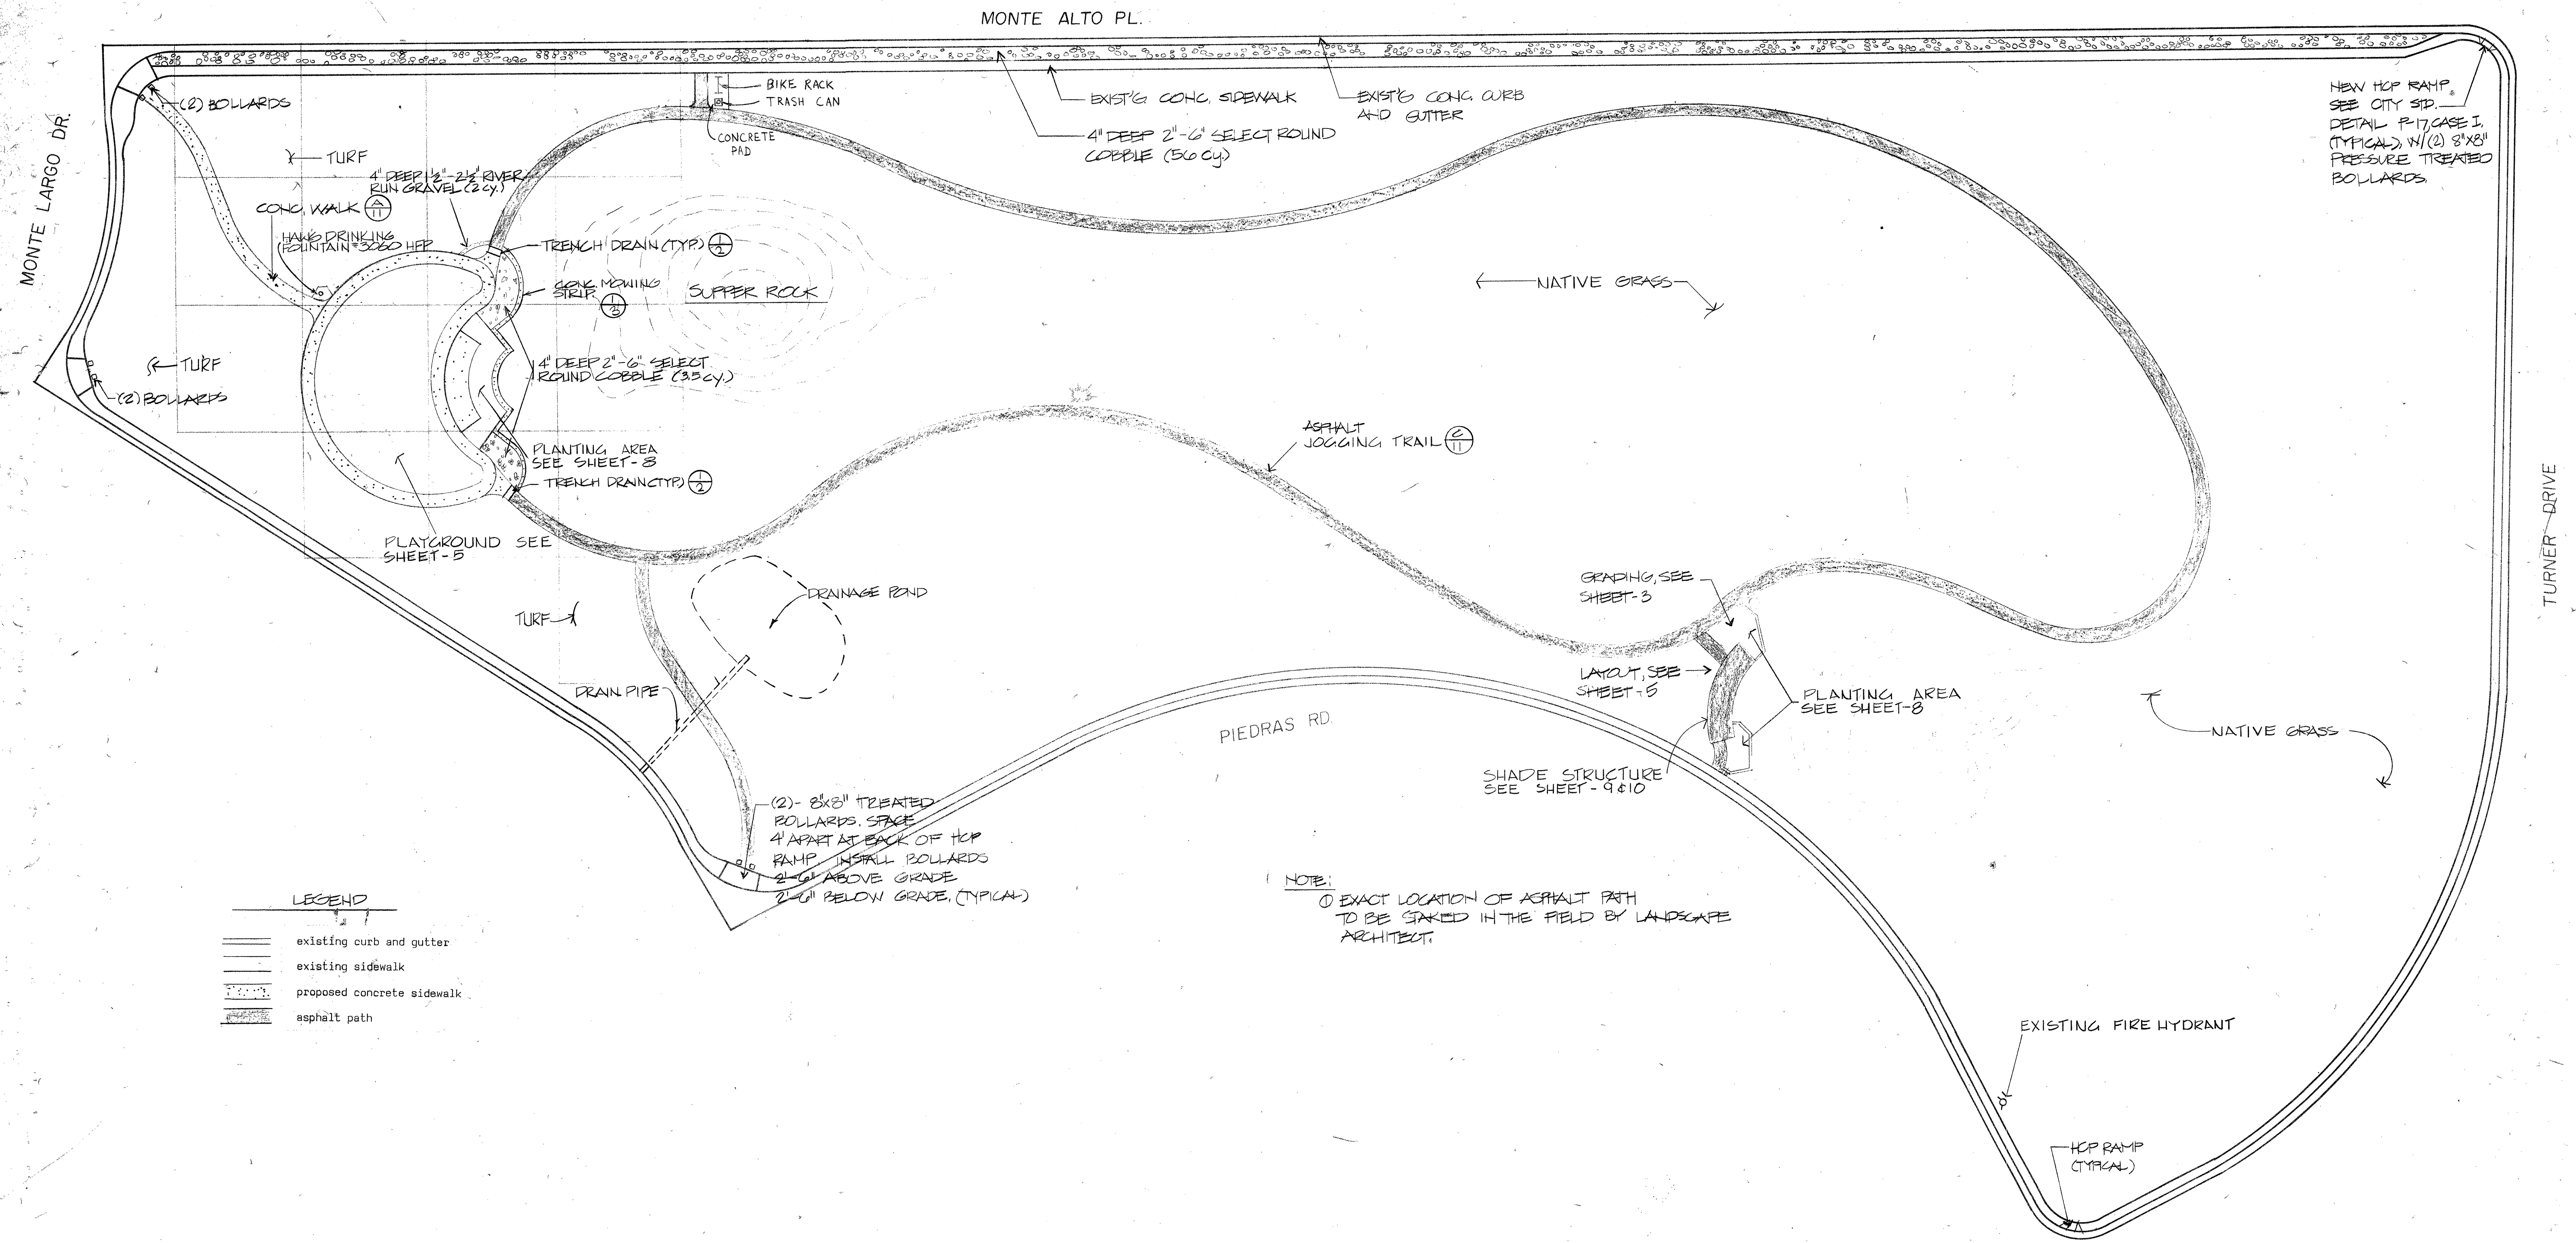

REVISION - 7/30/85 DIMENSION OF DRINKING FOUNTAIN PAD
ADDITION OF BIKE RACK & TRASH CAN
DELETION OF GRAVEL & MOW STRIP
ON SOUTH SIDE OF PLAYGROUND

SCALE: 1" = 30'-0"

SUPPER ROCK PARK


MASTER PLAN

Drawn by:
Checked by:
Date:
Revised:


City of Albuquerque
Parks and Recreation
Design and Development

JOB #2175

sheet
of 1
11

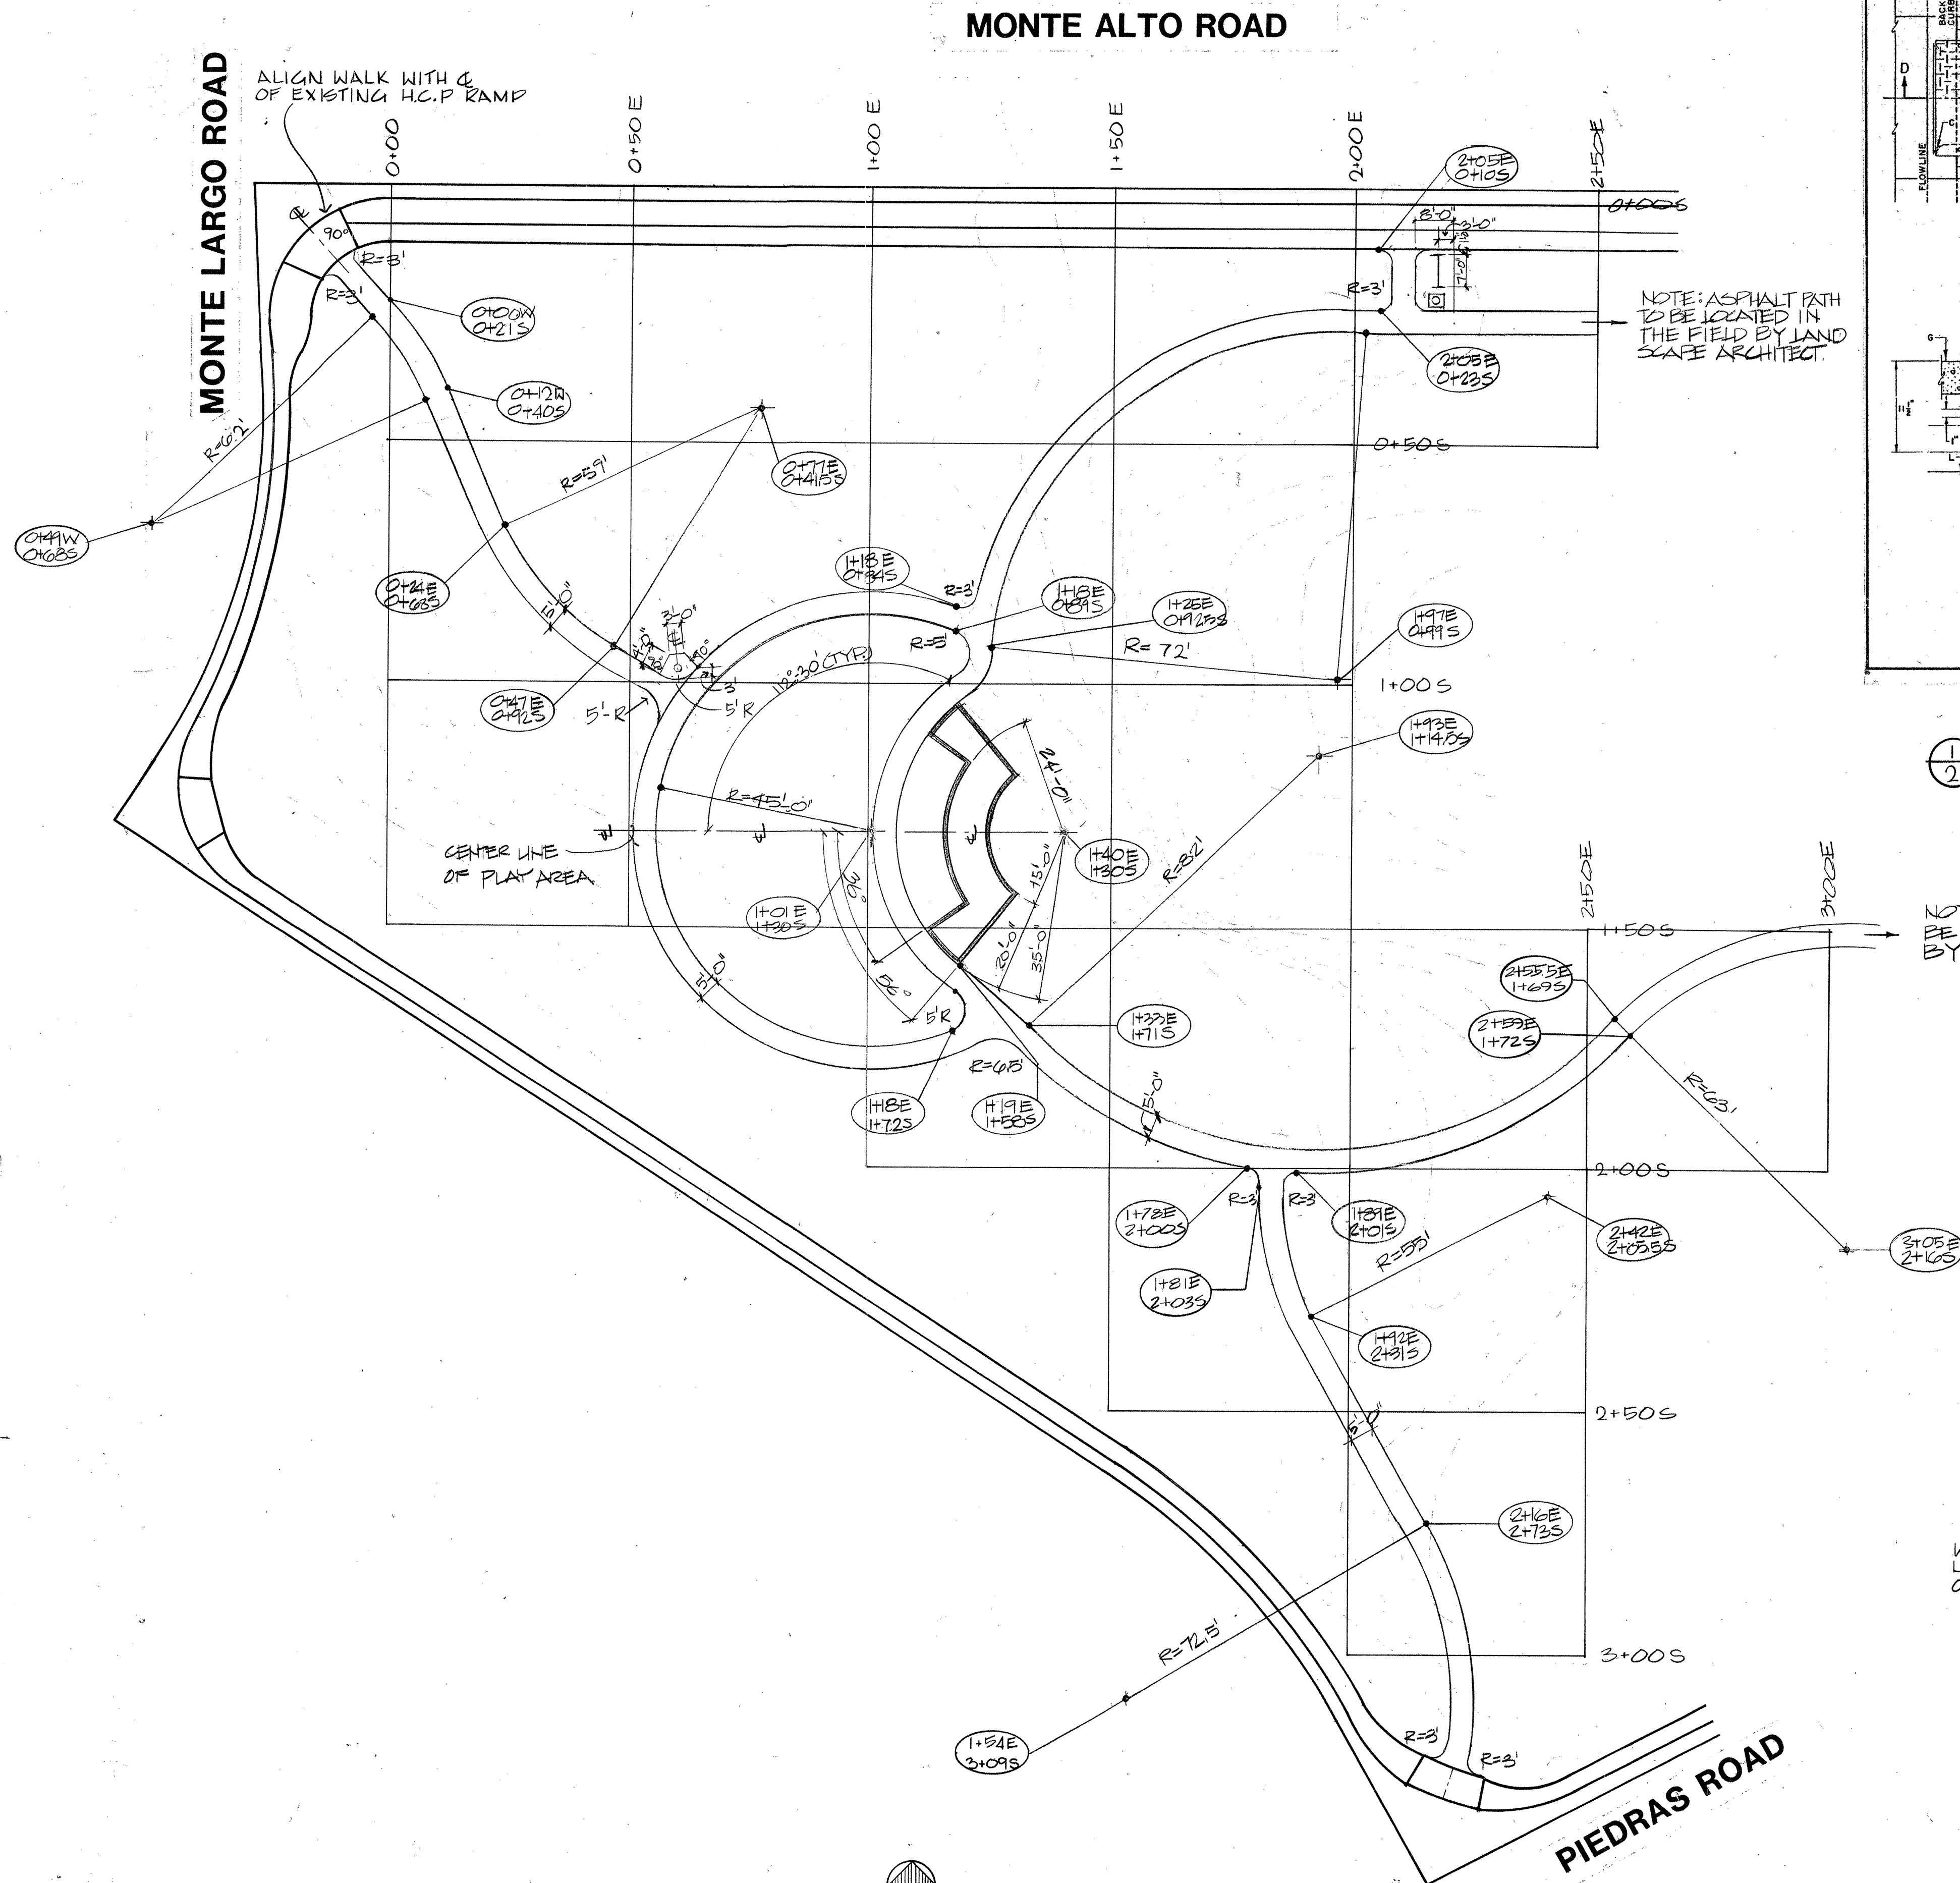


PLAY AREA DIMENSIONING PLAN
SCALE: 1" = 20'-0"

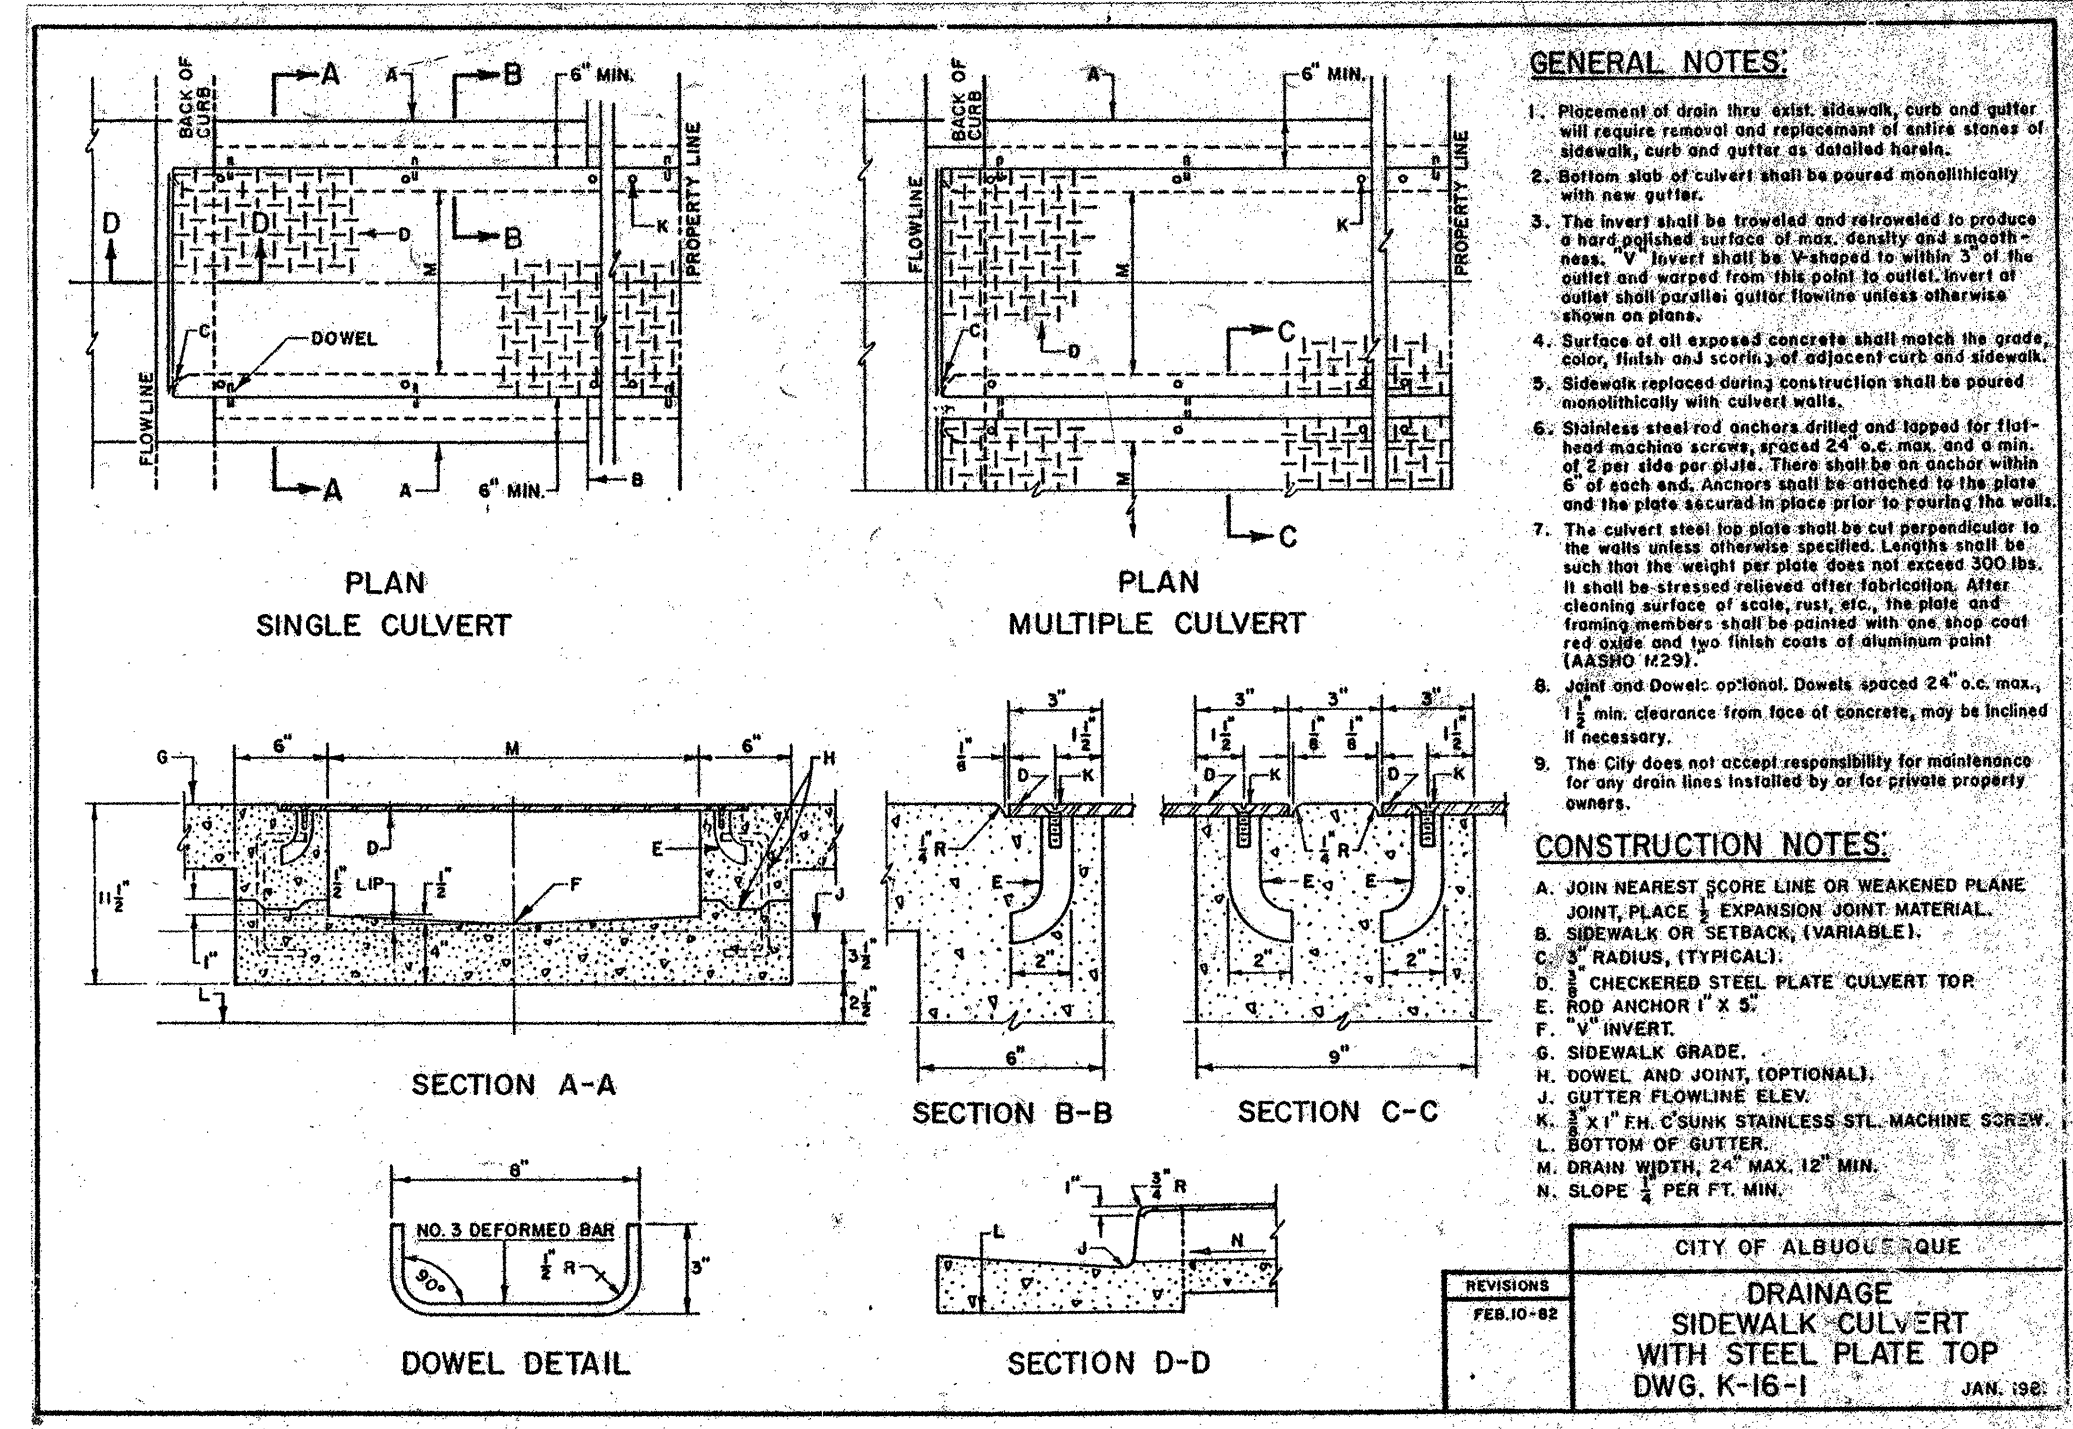

1 TRENCH DRAIN DETAIL
2 NTS

NOTE: ASPHALT PATH TO BE LOCATED IN THE FIELD BY LANDSCAPE ARCHITECT.

WEEPHOLES TO BE LOCATED @ WALK SIDE OF PLANTER WALL

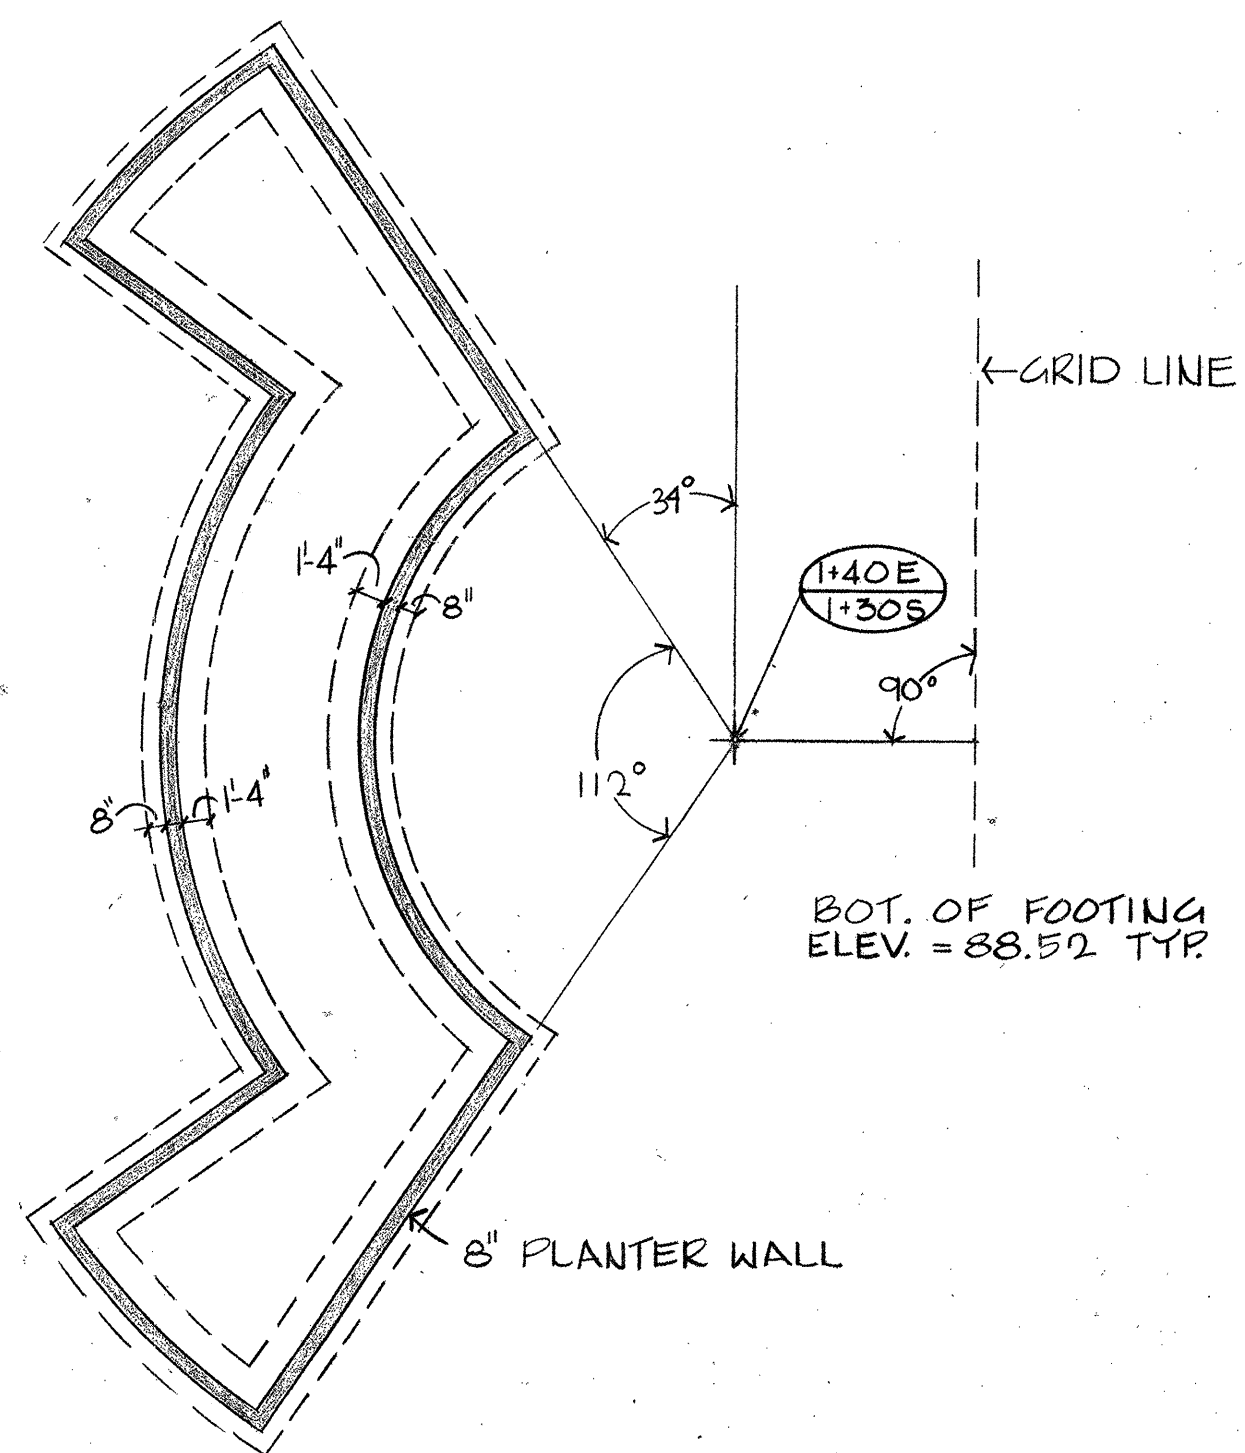

2 PLANTER FOUNDATION PLAN
1 SCALE: 1/8" = 1'-0"


REVISION - 7/29/85 DIMENSION OF DRINKING FOUNTAIN PAD
ADDITION OF BIKE RACK + TRASH CAN
JOB# 2175

City of Albuquerque
Parks and Recreation
Design and Development


Drawn by: _____
Checked by: _____
Date: _____
Revised: _____

SUPPER ROCK PARK
PLAYGROUND DIMENSIONING PLAN


Sheet
of
11

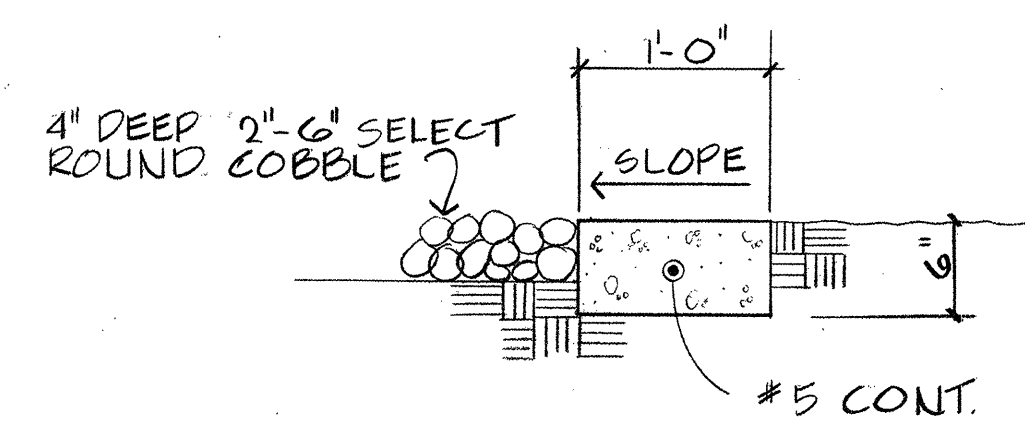

1 MOW STRIP
2 SCALE: 1"=1'-0"

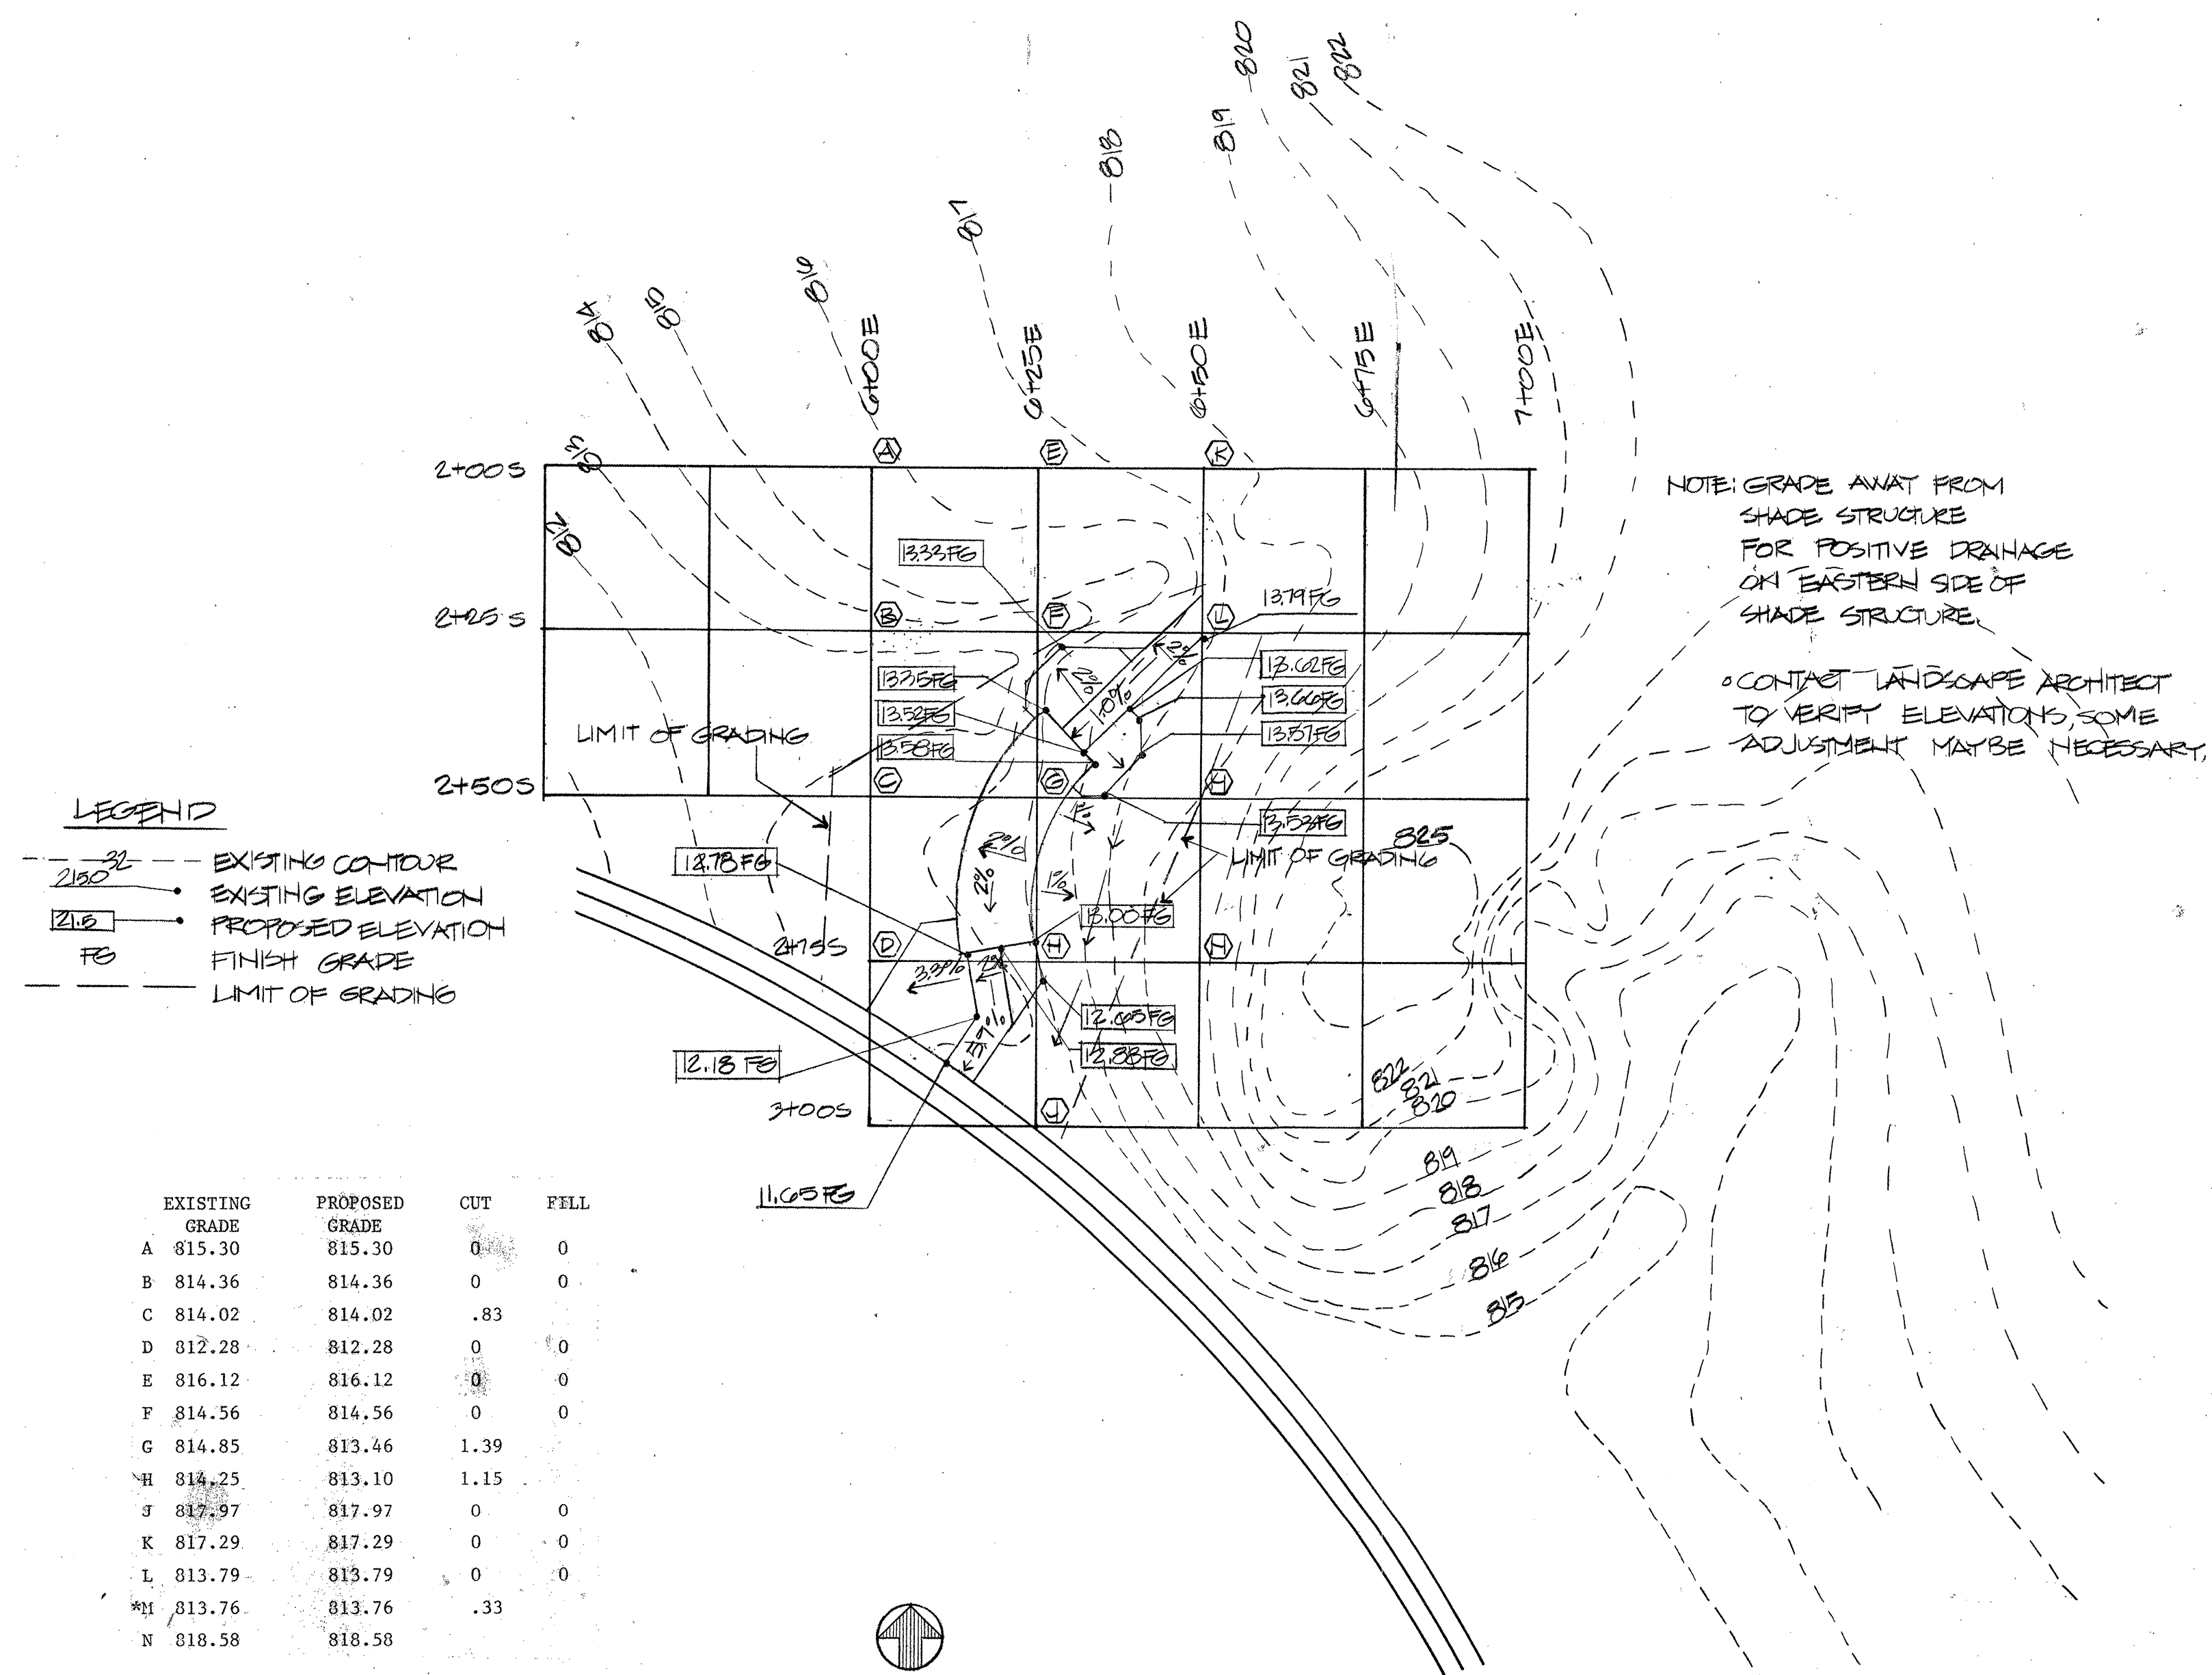

GRADING PLAN
SCALE: 1"=20'

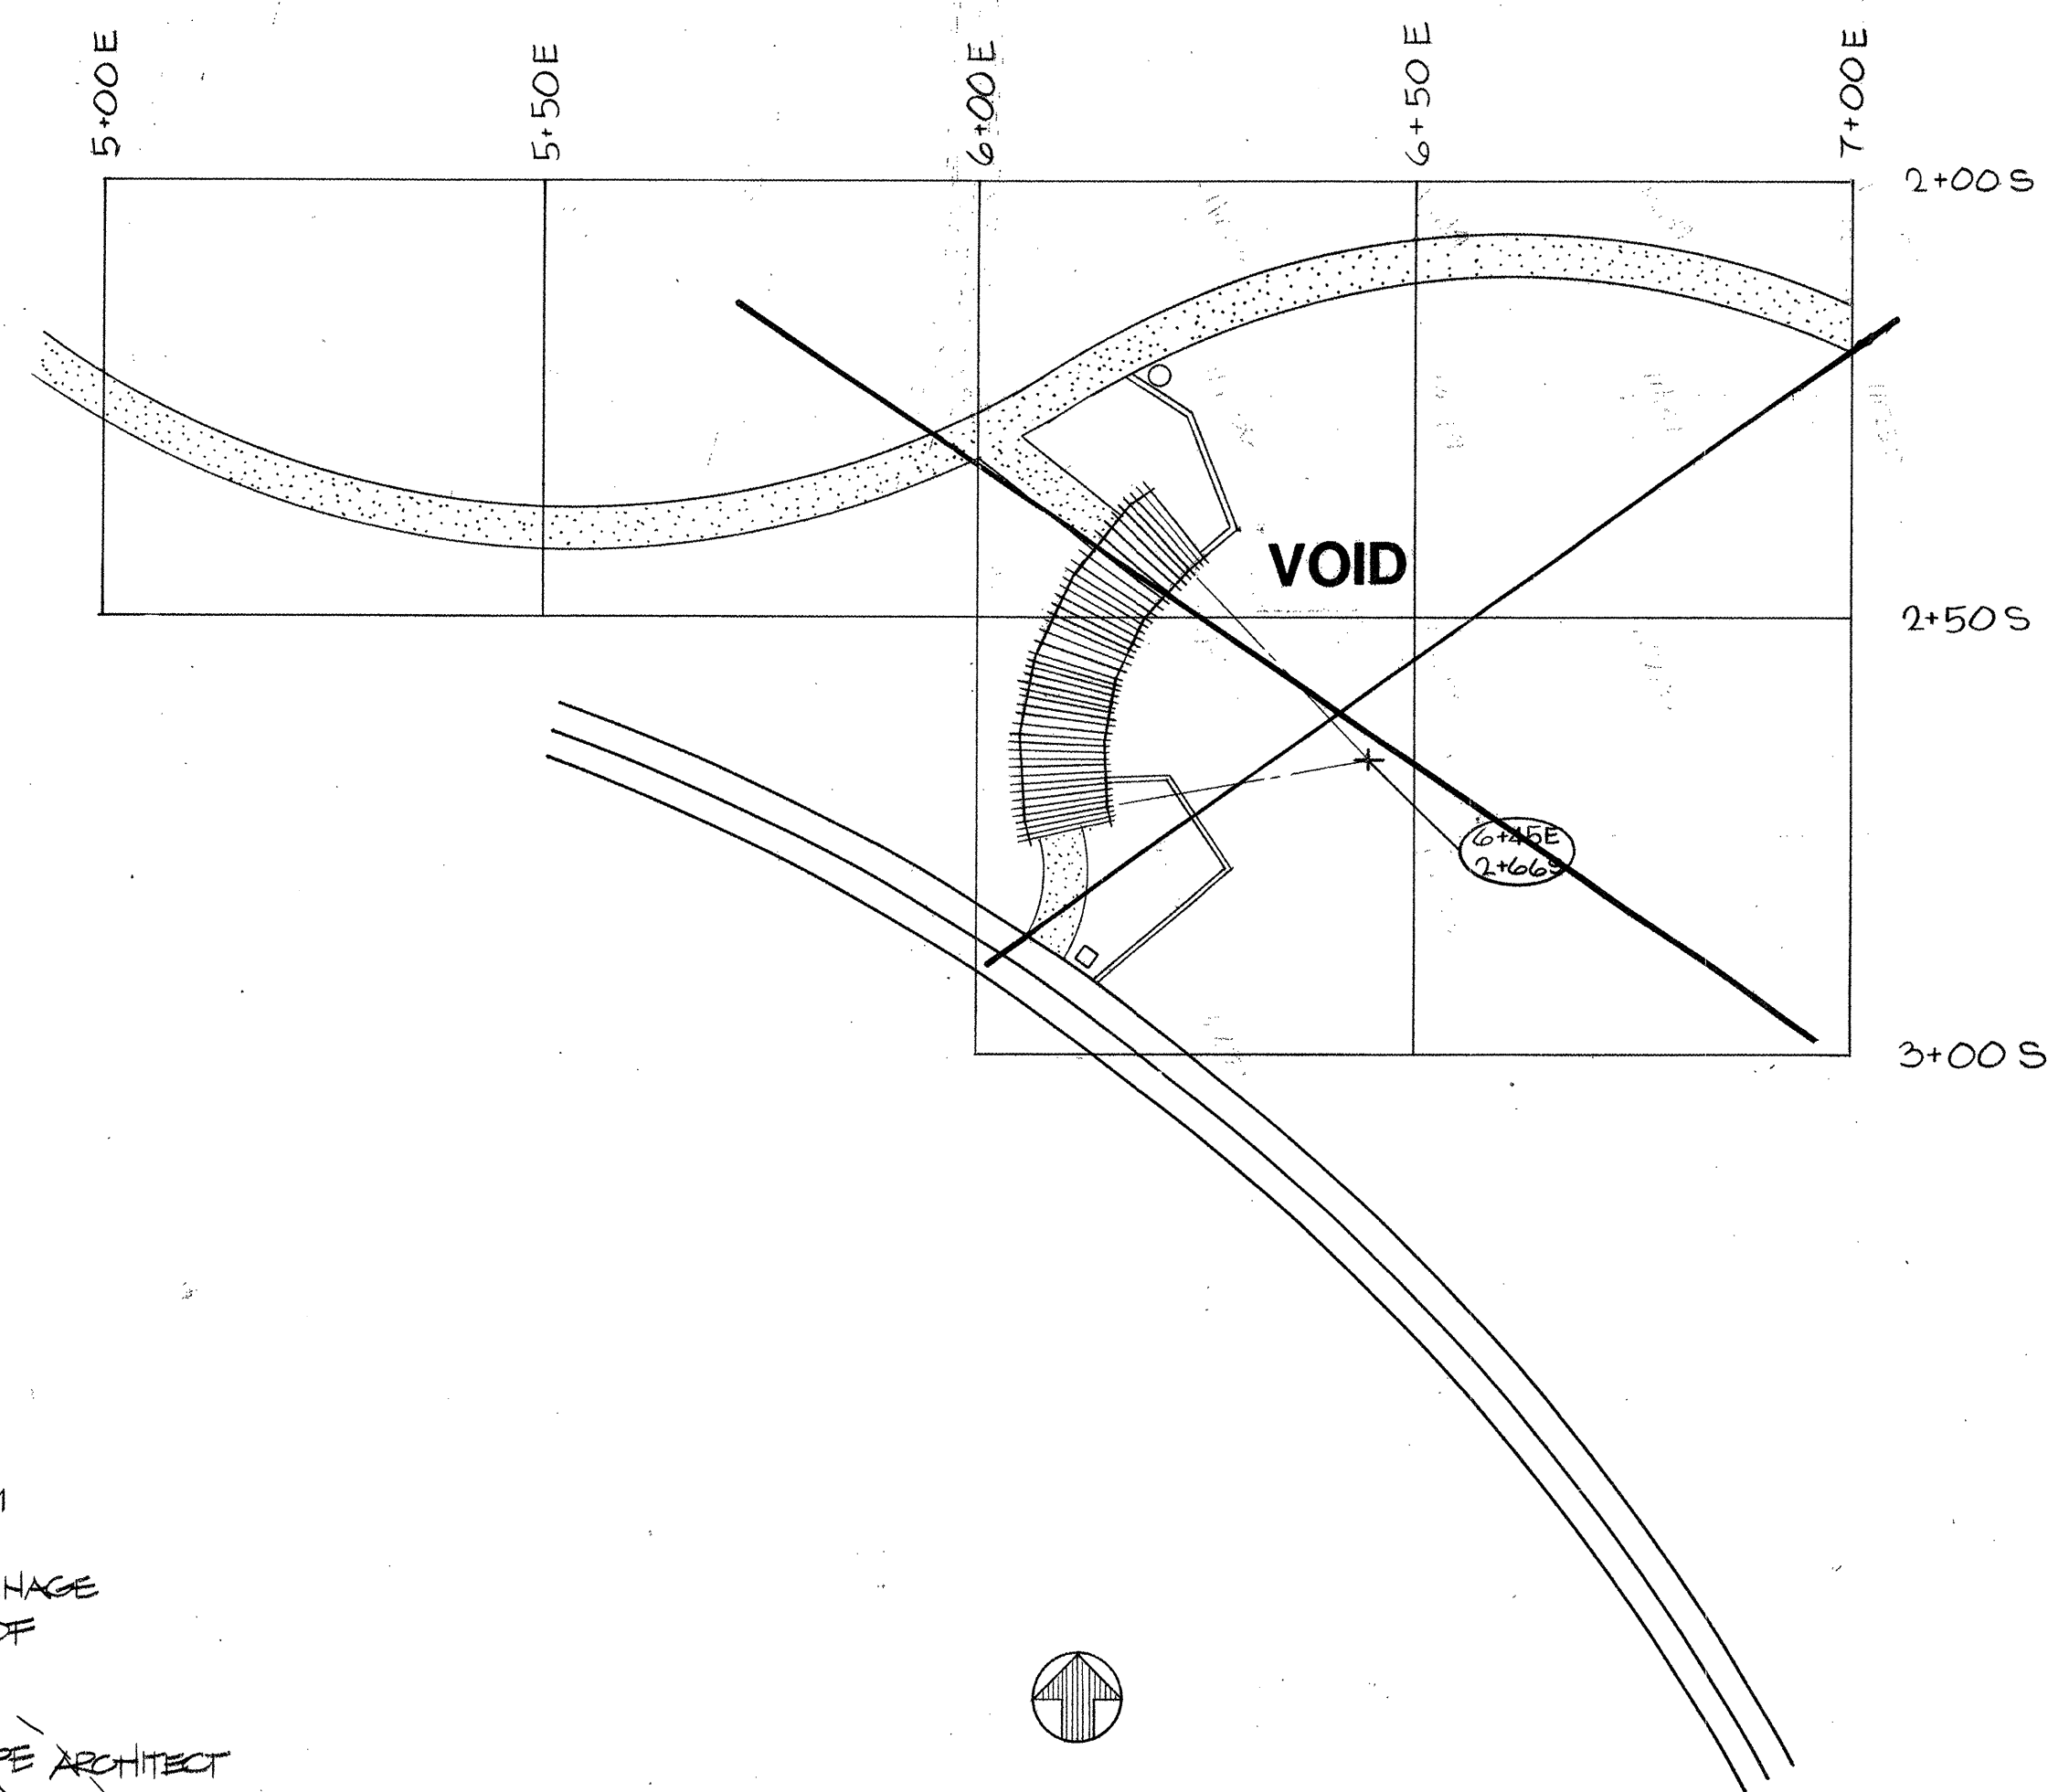

DIMENSIONING PLAN
SCALE: 1"=20'


SUPPER ROCK PARK
SHADE STRUCTURE

Drawn by: D.B.M.
Checked by:
Date:
Revised:

City of Albuquerque
Parks and Recreation
Design and Development

Sheet
of
3

JOB # 2175

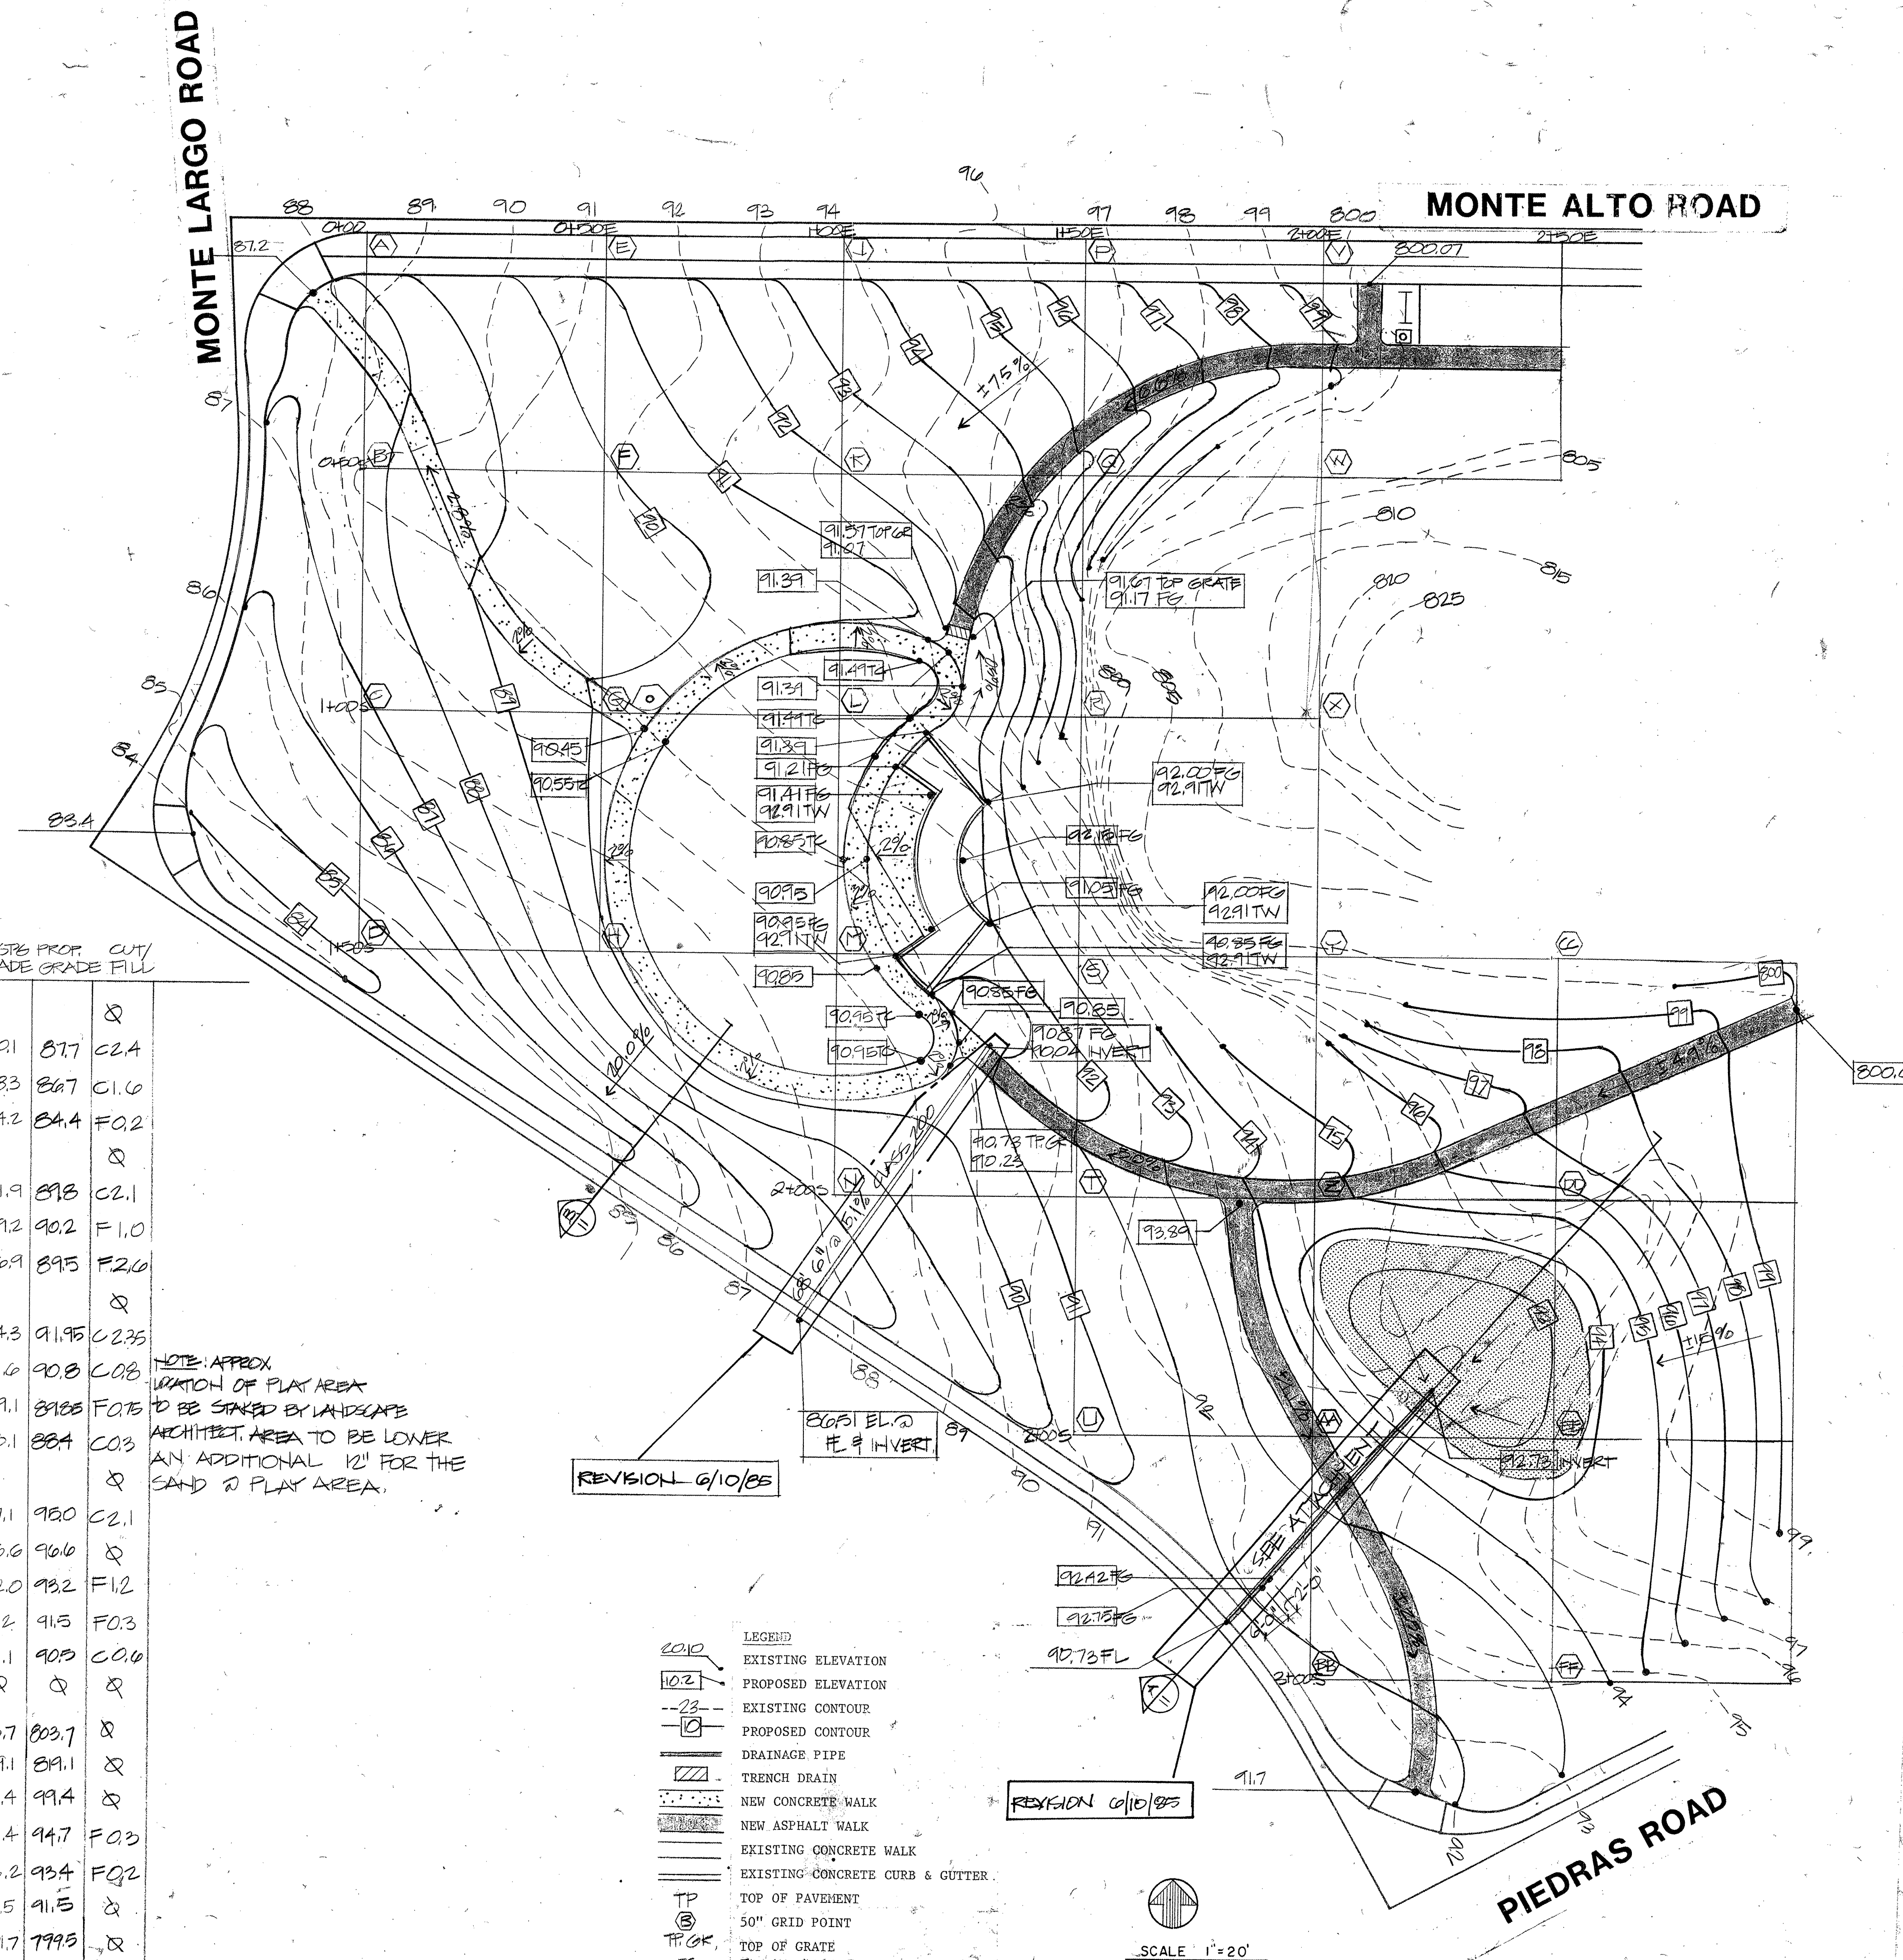

B. J. Goodwin / Hydrology
ROUGH GRADING

3/4/85
DATE

INFORMATION SHEET

PROJECT TITLE: Supper Rock Park
TYPE OF SUBMITTAL: Drainage Plan
ZONE ATLAS PAGE NO.: K-23-2
CITY ADDRESS: 600 Monte Alto Dr. SE
LEGAL DESCRIPTION: Cenaroca Addition
ENGINEERING FIRM: Parks & Recreation Design & Development Division
Contact: Sandy Zuschlag
Address: 121 Tijeras N.E., Alb., NM 87102
Phone: 823-4012
SURVEYOR: City Survey
Contact: Dan Montano
Phone: 766-5040
DATE SUBMITTED: 2/12/85
BY: Sandra C. Zuschlag

POND VOLUME=1772 CF
(AT A 1' DEPTH VOLUME)
VOLUME FOR 100 YEAR FLOOD IS 2700 CF
VOLUME FOR 10 YEAR FLOOD IS 1774 CF
POND WILL HOLD FOR THE 10 YEAR FLOOD
8. ONLY THE WESTERN ONE THIRD OF THE PARK TO BE REGRADED. THE EASTERN TWO THIRDS OF THE PARK WILL BE LEFT IN ITS NATIVE GRASS STATE.

Notes:

- LEGAL DESCRIPTION FOR SUPPER ROCK IS 600 MONTE ALTO DR. NE, CENAROCA ADDITION, ZONE ATLAS PG. K-23-2.
- BENCH MARK IS BM 15-K-23. THE BENCH MARK IS LOCATED NORTH OF PIEDRAS, APPROXIMATELY 175 FT. EAST OF THE INTERSECTION OF PIEDRAS AND CENAROCA COURT. THE BENCH MARK IS A SQUARE CHISELED CUT INTO THE TOP OF THE CURB. ELEVATION FOR THE BENCH MARK IS 5795.46.
- SUPPER ROCK IS NOT LOCATED IN THE FLOOD ZONE.
- SURVEY COMPLETED BY CITY SURVEYING DEPARTMENT 12/5/83.
- NO OFF SITE WATER FLOWS WILL CONTRIBUTE TO THE WATERSHED OF THE PARK.
- NO RIGHT-OF-WAYS EXIST ON THE SITE.
- THE ONLY FLOWS THAT THE SITE IS GENERATING ARE NUISANCE FLOWS. THE NUISANCE FLOWS THAT EXIST WILL BE HANDLED BY REGRADED AND A SEDIMENTATION POND.

THE POND WILL DRAIN THROUGH A 4" PIPE TO PIEDRAS ROAD. THE CALCULATIONS FOR THE POND AREA ARE:

Q=CIA
A=1.73 acres
I=assume to 10 minutes = 5.275
C=factor of 0.4
Q=7.08 cfs

NOTE: A CONSTRUCTION WITHIN PUBLIC RIGHT-OF-WAY SHALL BE OBTAINED FROM THE CITY'S DESIGN SECTION.


EXISTING PROP. CUT/ GRADE GRADE FILL		
A		Q
B	90.1	87.7 C2.4
C	88.3	86.7 C1.6
D	84.2	84.4 F0.2
E		Q
F	91.9	89.8 C2.1
G	89.2	90.2 F1.0
H	86.9	89.5 F2.6
I		Q
J	94.3	91.95 C2.35
K	91.6	90.8 C0.8
L	89.1	89.85 F0.75
M	88.1	88.4 C0.3
N		Q
O	97.1	96.0 C2.1
P	96.6	96.6 Q
Q	92.0	93.2 F1.2
R	91.2	91.5 F0.3
S	91.1	90.5 C0.6
T	Q	Q
U	Q	Q
V	803.7	803.7 Q
W	819.1	819.1 Q
X	99.4	99.4 Q
Y	94.4	94.7 F0.3
Z	93.2	93.4 F0.2
AA	91.5	91.5 Q
AB	801.7	799.5 Q
AC	91.5	93.5 C2.0
AD	96.8	93.4 C3.4
AE	94.5	93.1 C1.4

NOTE: APPROX. LOCATION OF PLAY AREA TO BE STAKED BY LANDSCAPE ARCHITECT. AREA TO BE LOWER AN ADDITIONAL 12" FOR THE SAND & PLAY AREA.

NOTE: APPROX. LOCATION OF PONDING AREA TO BE STAKED BY LANDSCAPE ARCHITECT.

- LEGEND**
- EXISTING ELEVATION
 - PROPOSED ELEVATION
 - EXISTING CONTOUR
 - PROPOSED CONTOUR
 - DRAINAGE PIPE
 - TRENCH DRAIN
 - NEW CONCRETE WALK
 - NEW ASPHALT WALK
 - EXISTING CONCRETE WALK
 - EXISTING CONCRETE CURB & GUTTER
 - TOP OF PAVEMENT
 - 50" GRID POINT
 - TOP OF GRATE
 - FINISH GRADE

SCALE 1"=20'

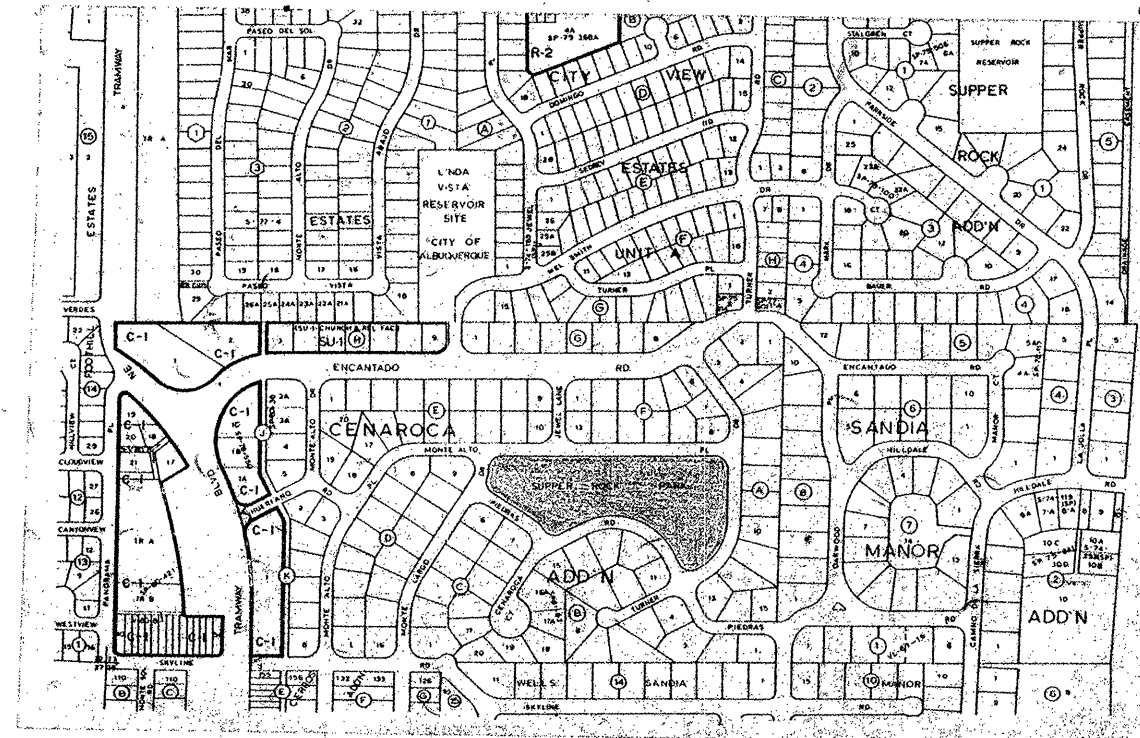

VICINITY MAP

TOTAL: 1303 cu CUT - 654 cu FILL

REVISION - 7/30/85 DIMENSION OF DRINKING FOUNTAIN PAD
ADDITION OF BIKE RACK + TRASH CAN


JOB # 2175

SUPPER ROCK PARK

GRADING PLAN

City of Albuquerque
Parks and Recreation
Design and Development


Drawn by:
Checked by:
Date:
Revised:

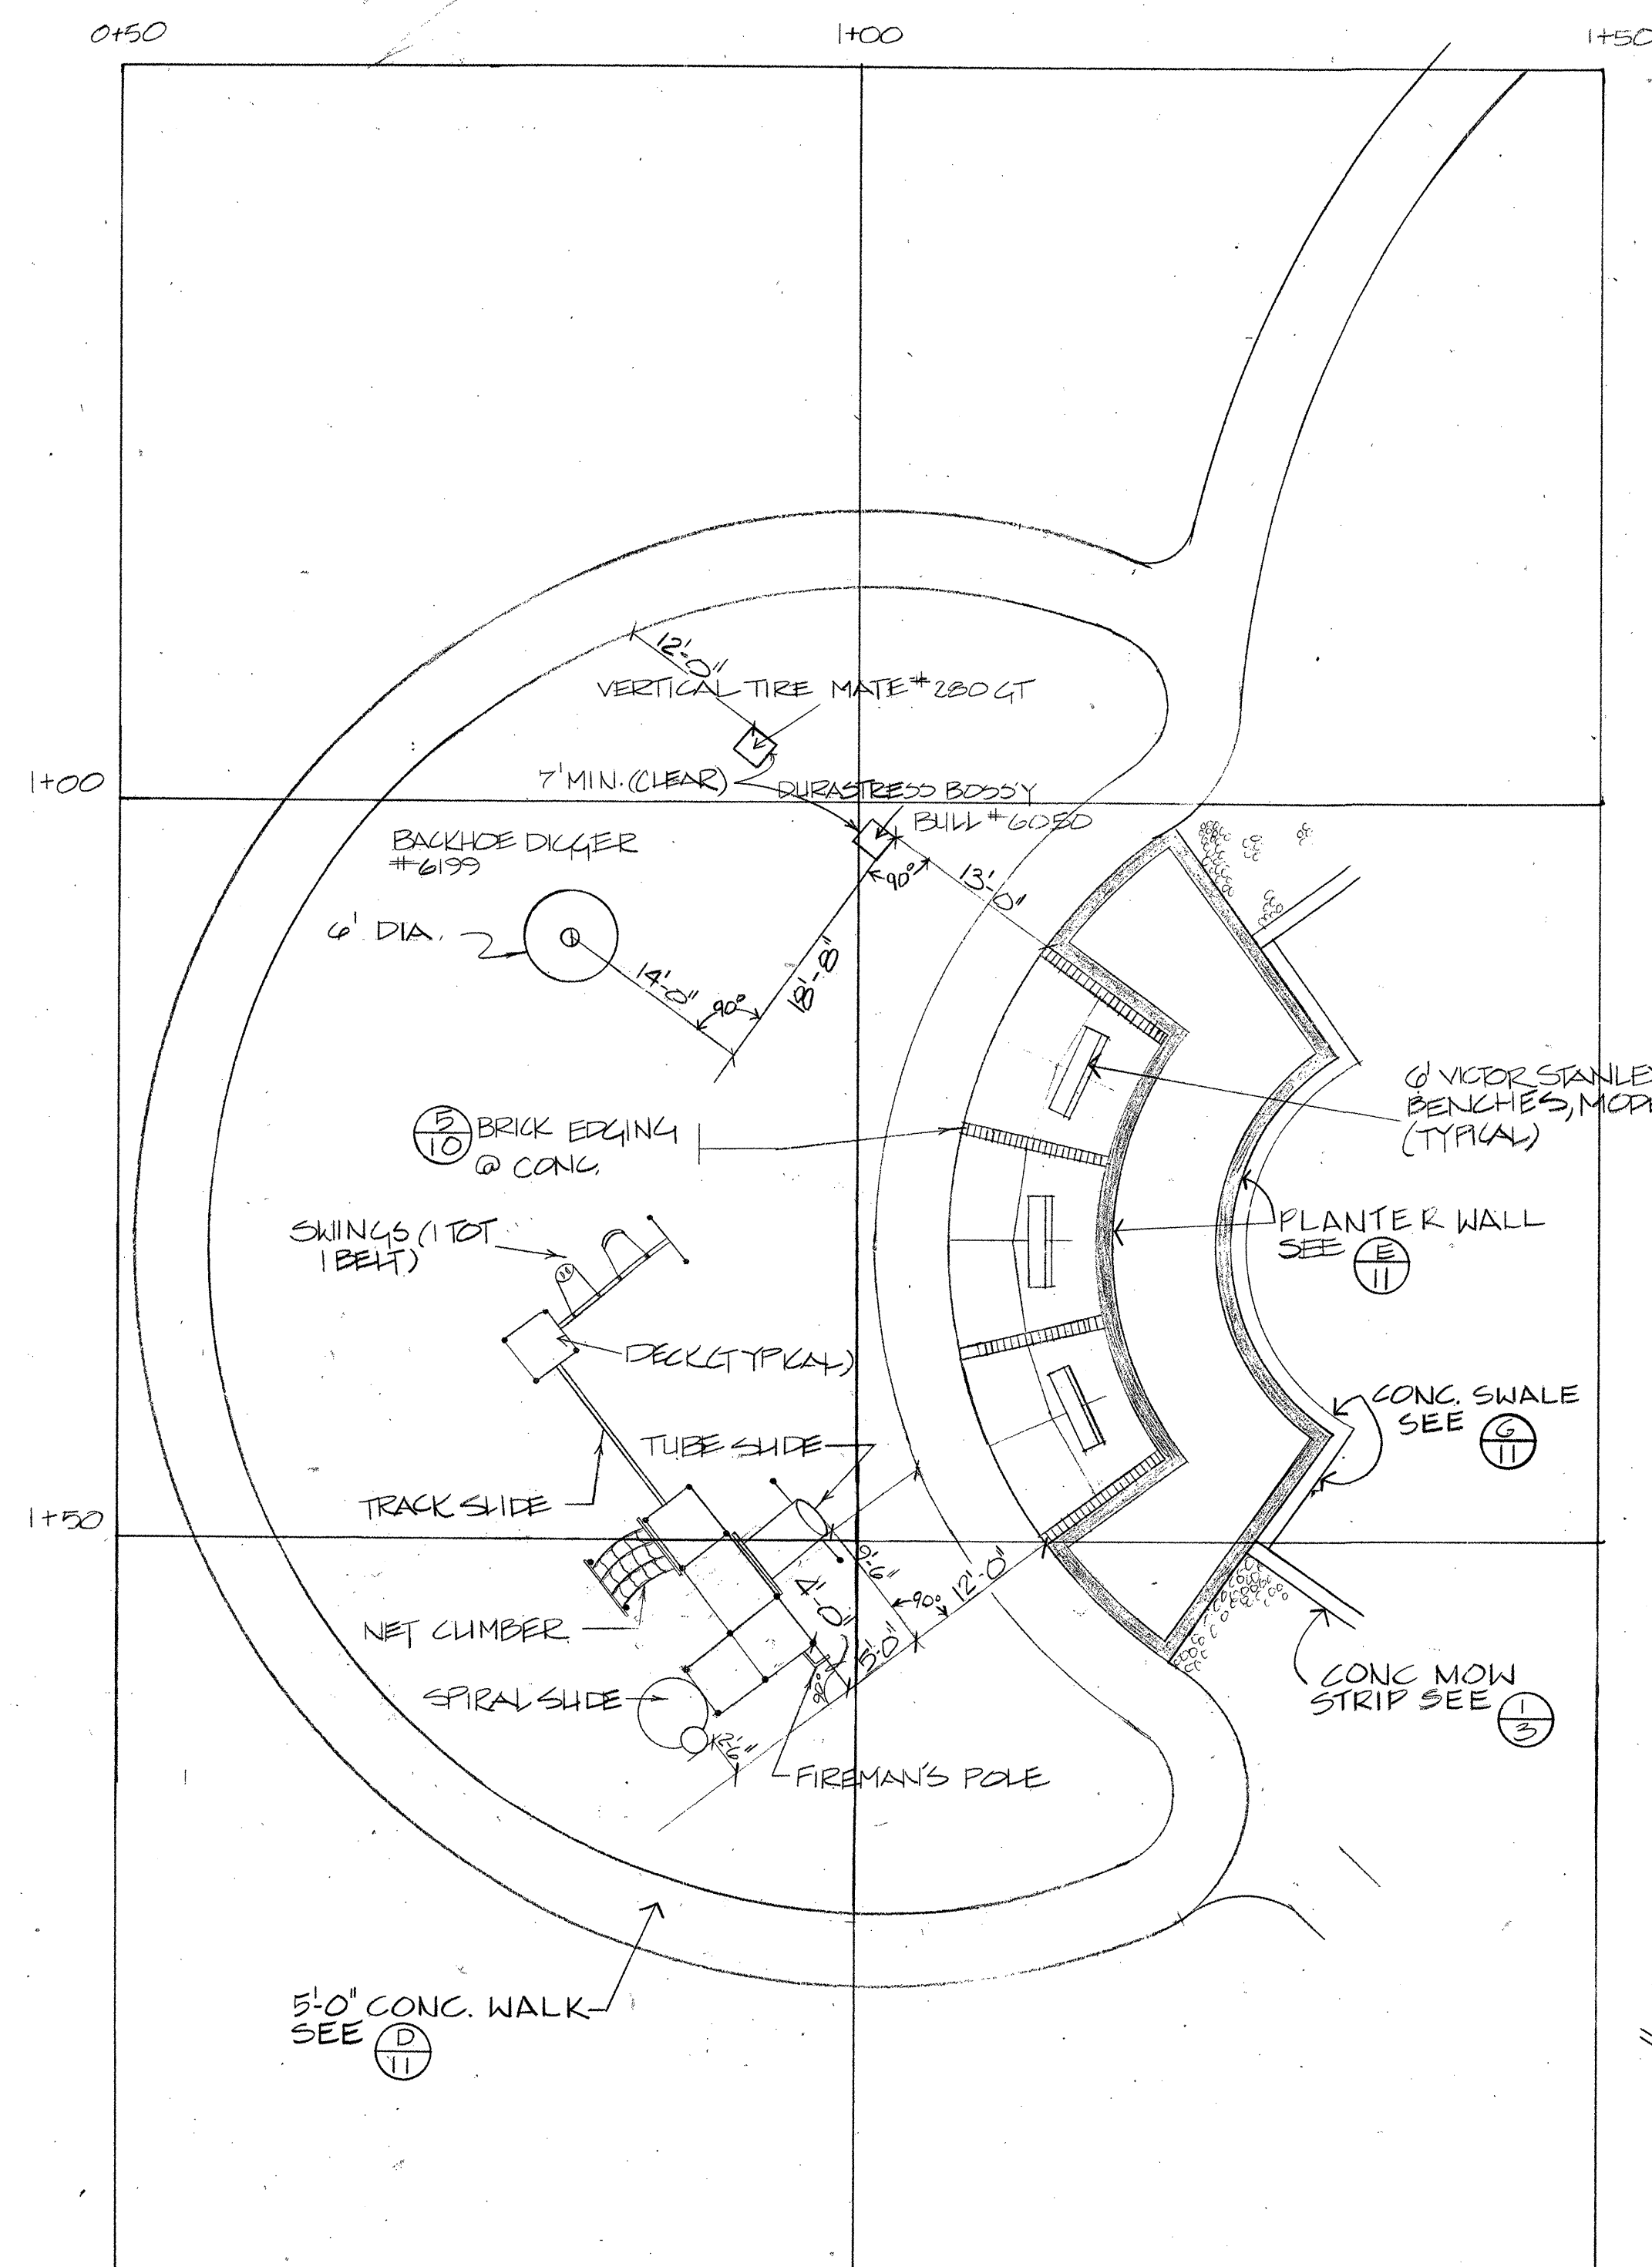


(A)
5

PLAY AREA - LAYOUT PLAN

SCALE 1"=10'-0"

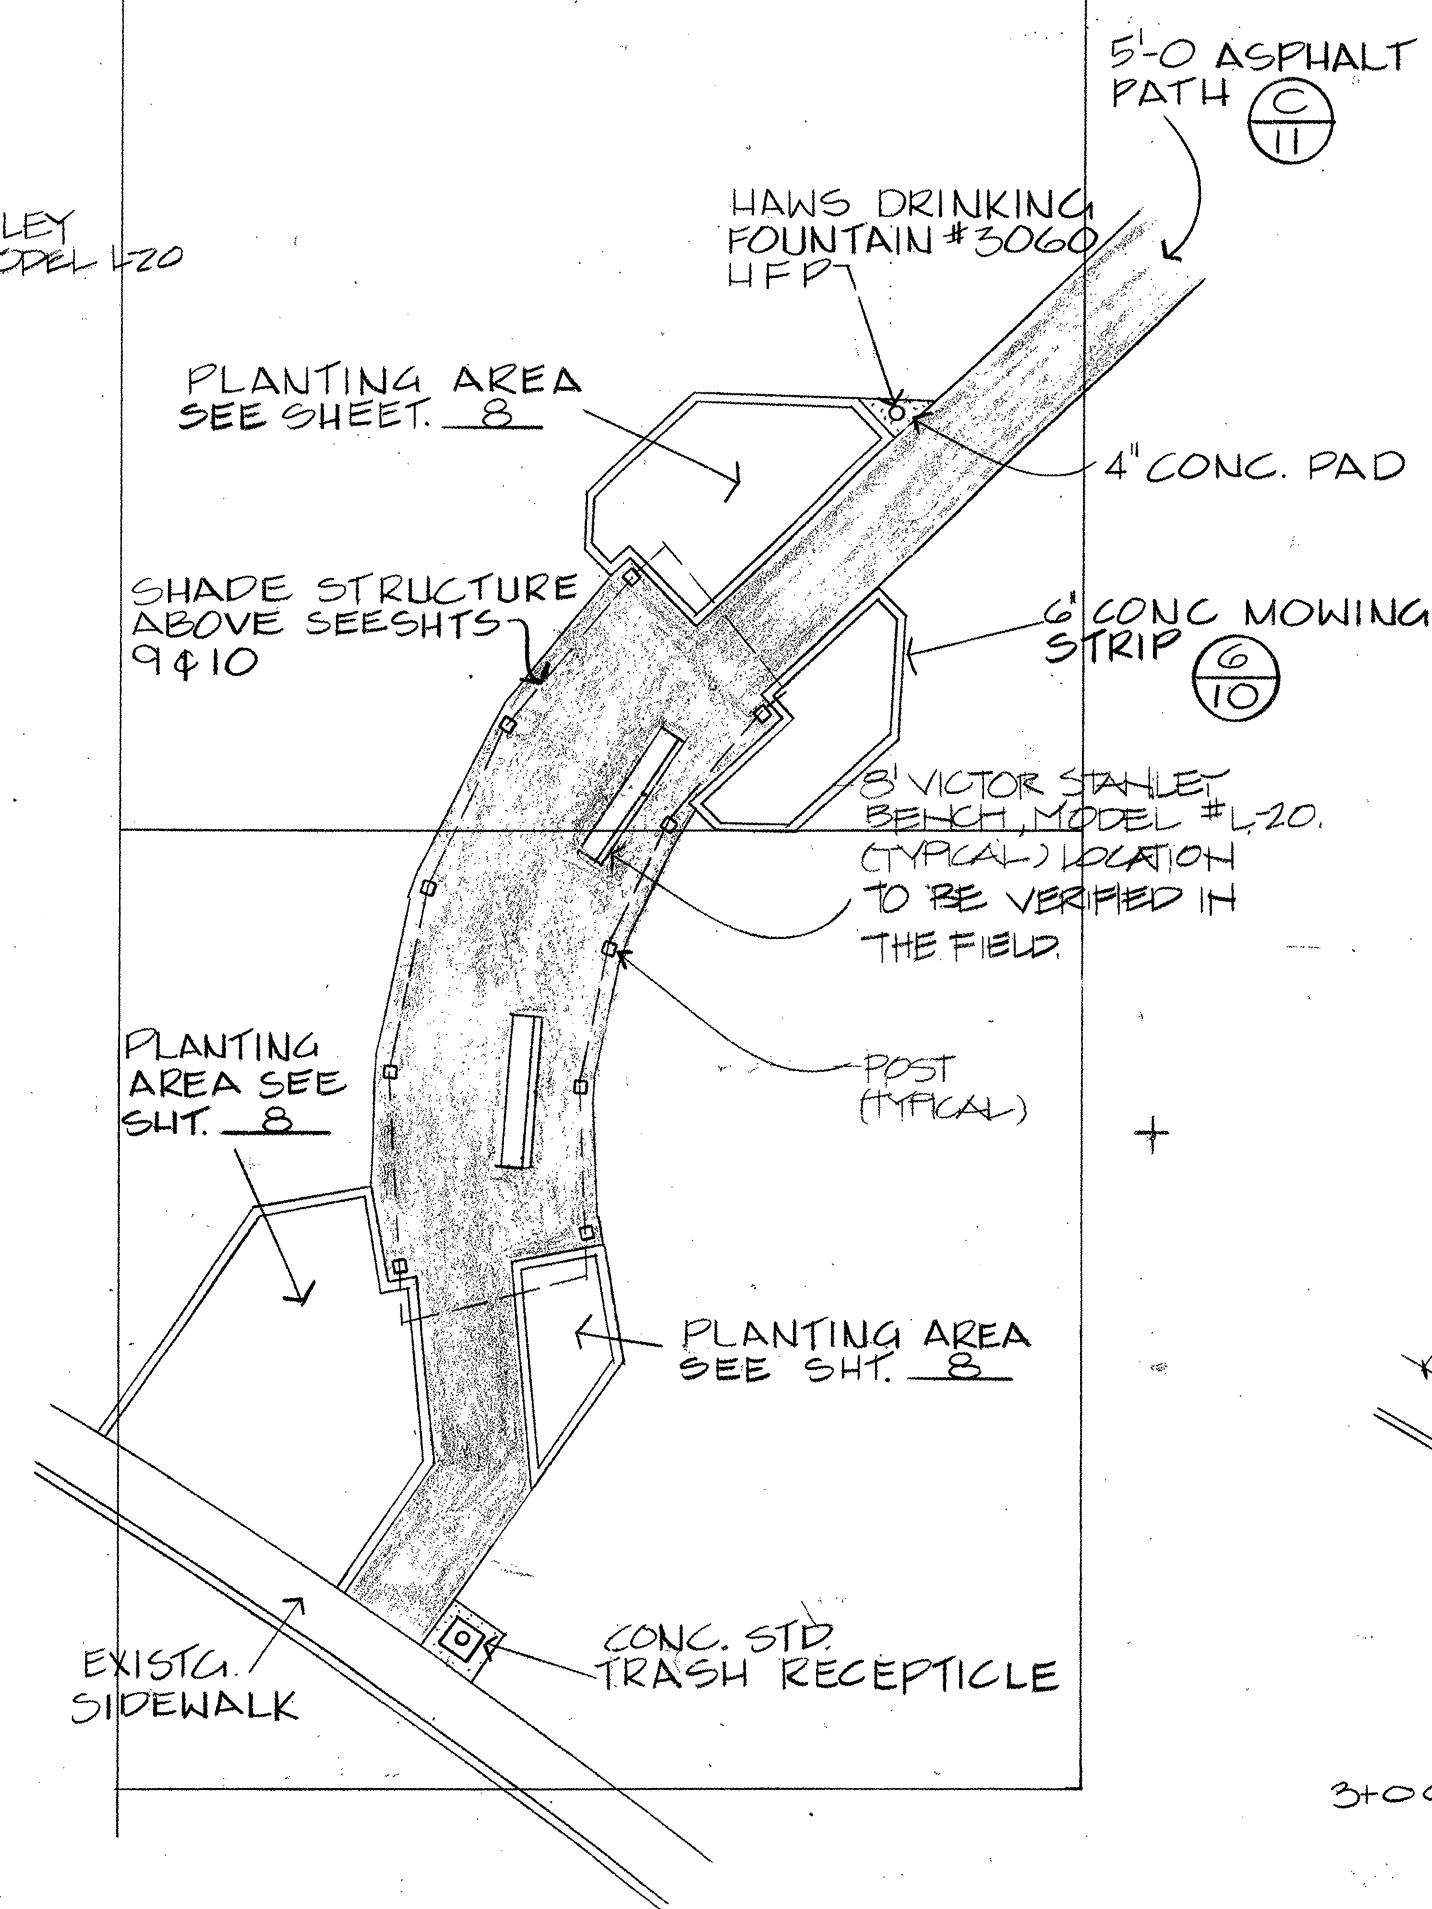

SEATING AREA - LAYOUT PLAN
SCALE 1"=10'-0"

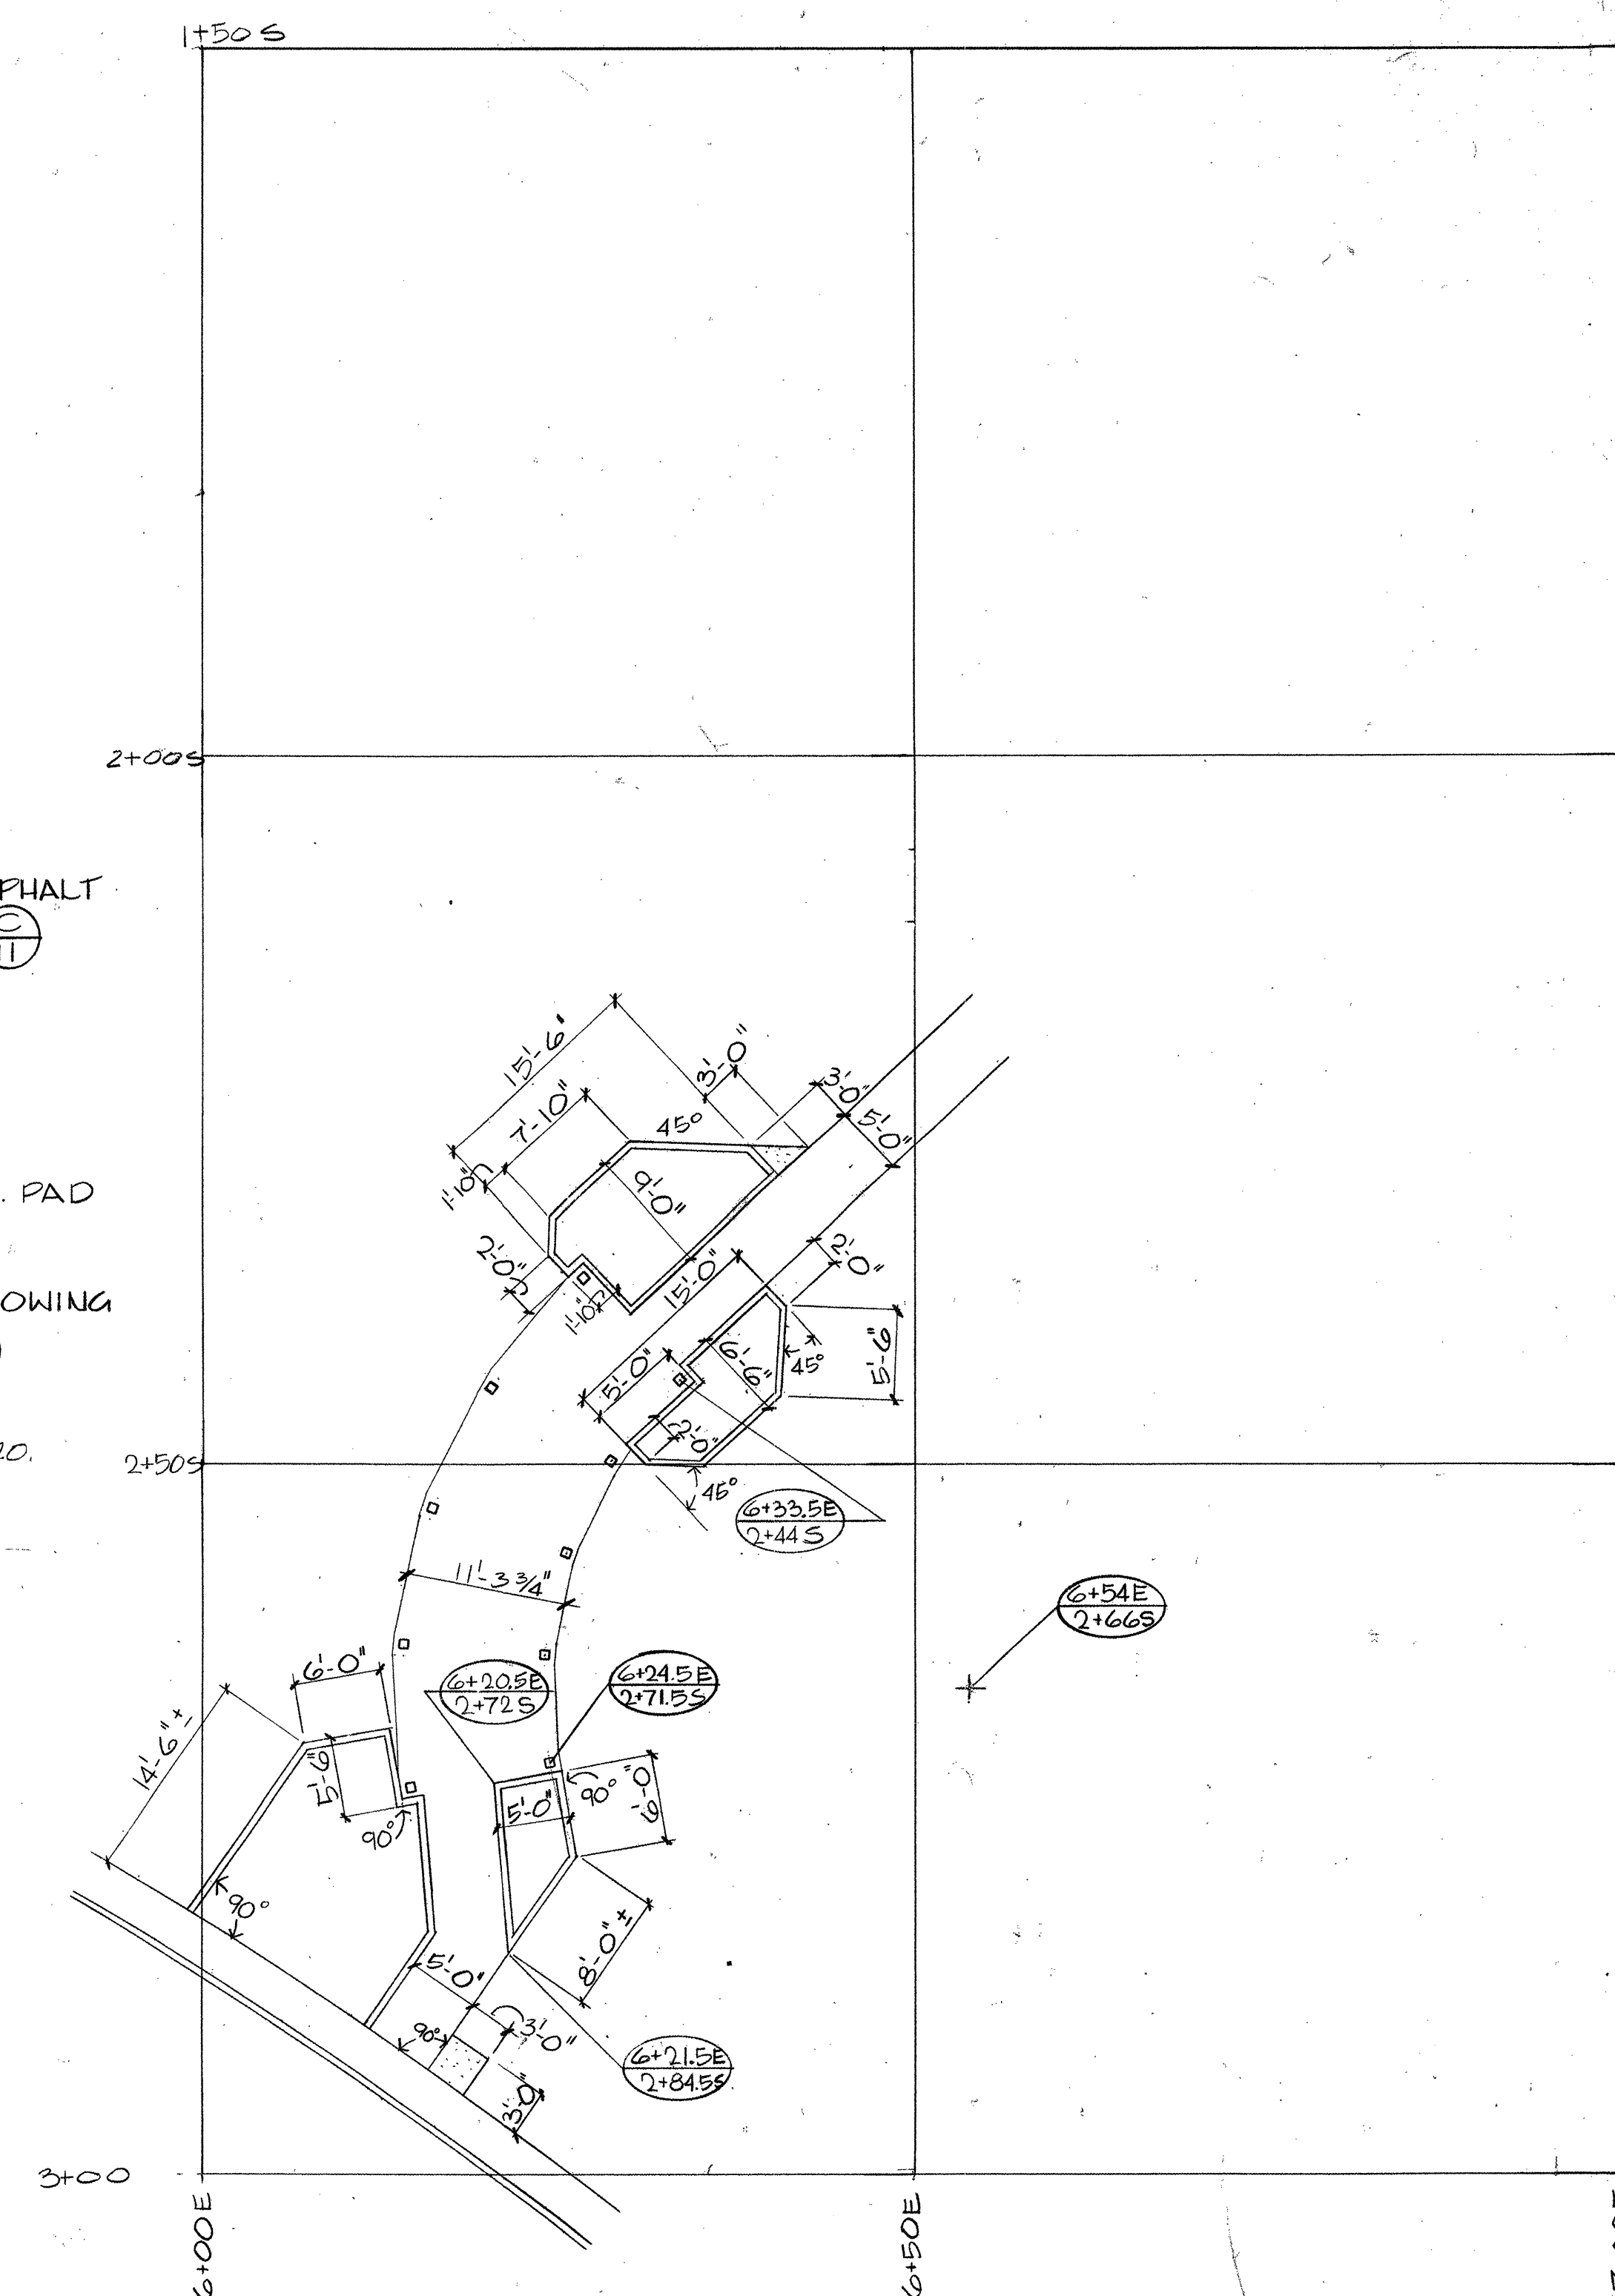

SEATING AREA - DIMENSIONING PLAN
SCALE 1" = 10'-0"

NOTE:
WHEN LAYING OUT SEATING AREA, LOCATE SHADE
STRUCTURE FIRST, & VERIFY ORIENTATION WITH
LANDSCAPE ARCHITECT.

NOTE: VALVE LOCATION IS SCHEMATIC
VERIFY IN THE FIELD

MONTE ALTO PL.

MONTE LARGO DR.

TURNER DRIVE

PIEDRAS RD.

- Safe-T-Lawn FC-2X Series 8K-01 nozzles
13 gpm 88' radius.
- △ Safe-T-Lawn APS-1 Series #5 green nozzle
8.7 gpm 38' radius.
- △ Safe-T-Lawn APS-1 Series #3 green nozzle
3.3 gpm 39' radius.

Schedule 40 pvc, size as required.

- 1" 994 LF
- 1 1/4" 1304 LF
- 1 1/2" 640 LF
- 2" 1229 LF
- 2 1/2" 909 LF
- 3" 2322 LF

Drip tubing 5/16".

- ✕ popper/gate valve.
- Ⓜ 1/2" turbo meter (100 gpm max.).

New concrete or asphalt path.

Existing curb and gutter.

Master Valve Assembly-See detail.

Master Valve assembly includes:

- a. Normally open valve-2" Rainbird EP 200 F
- b. 2" Atmospheric Vacuum Breaker Rainbird 200

King Auto Drain-1 per circuit at the lowest point. Detail.

Controller-2 RAINBIRD CIC 8412

Drinking Fountain

Drip Irrigation Assembly: Rainbird AVB075
3/4" Superior Valve Model #850-D1, Amiad
V-filter and screen, 3/4" inline pressure
regulator @ 25 psi cover with 4" pvc.

⊗ Hose bib in 12" dia. valve can.

○ Proposed tree, or shrub location.

AMP 3/4" Rainbird AVB 075

- (44 heads in total)
- (40 heads in total)
- (6 heads in total)

VALVE LEGEND

A	2" PLASTIC VALVE (RB EP200F)	73.2GPM
B	2" PLASTIC VALVE (RB EP 200F)	78.3GPM
C	2" PLASTIC VALVE (RB EP 200F)	65.3GPM
D	1 1/2" PLASTIC VALVE (RB EP 150F)	49.1GPM
E	2" PLASTIC VALVE (RB EP 200F)	67.5GPM
F	1 1/2" PLASTIC VALVE (RB EP 150F)	54.8GPM
G	3/4" BRASS VALVE (SUPERIOR MODEL 850-D1)	3.8GPM
H	2" PLASTIC VALVE (RB EP 200F)	65 GPM
J	1 1/2" PLASTIC VALVE (RB EP 150F)	52 GPM
K	2" PLASTIC VALVE (RB EP 200F)	70.7GPM
L	2" PLASTIC VALVE (RB EP 200F)	65.3GPM
M	1 1/2" PLASTIC VALVE (RB EP 150F)	44.4GPM
N	2" PLASTIC VALVE (RB EP 200F)	63.4GPM
O	1 1/2" PLASTIC VALVE (RB EP 150F)	33.6GPM


PIPE SIZING

1"	1-10 GPM
1 1/4"	11-20 GPM
1 1/2"	21-30 GPM
2"	31-50 GPM
2 1/2"	51-65 GPM
3"	66-110 GPM
3/4"	INLET FOR SPRINKLER HEADS

NOTES

1. ALL PRODUCTS AS SPECIFIED, OR APPROVED EQUAL.
2. MINIMIZE NATIVE GRASS DISTURBANCE IN EASTERN SECTION OF PARK. USE COMMON TRENCHES WHERE FEASIBLE.
3. USE 5/16" DRIP TUBING-MAXIMUM LENGTH, 300 FOOT LINE WITH 150 EMITTERS PER LINE. MAXIMUM DEPTH OF DRIP TUBING 6" BELOW GRADE.
4. AQUATIC EMITTERS (INLINE), 1 GPM.
5. DRIP IRRIGATION FOR ALL SHRUBS AND TREES LOCATED IN PLANTERS. ONE EMITTER PER SHRUB, THREE PER TREE, GROUND COVER 1'-6" ON CENTER.
6. IRRIGATION SYSTEM DESIGN TO PSI OF 40.

± 233 EMITTERS TOTAL
CONTROLLER RB ISC-24
1 1/2" CLASS 200 SLEEVES

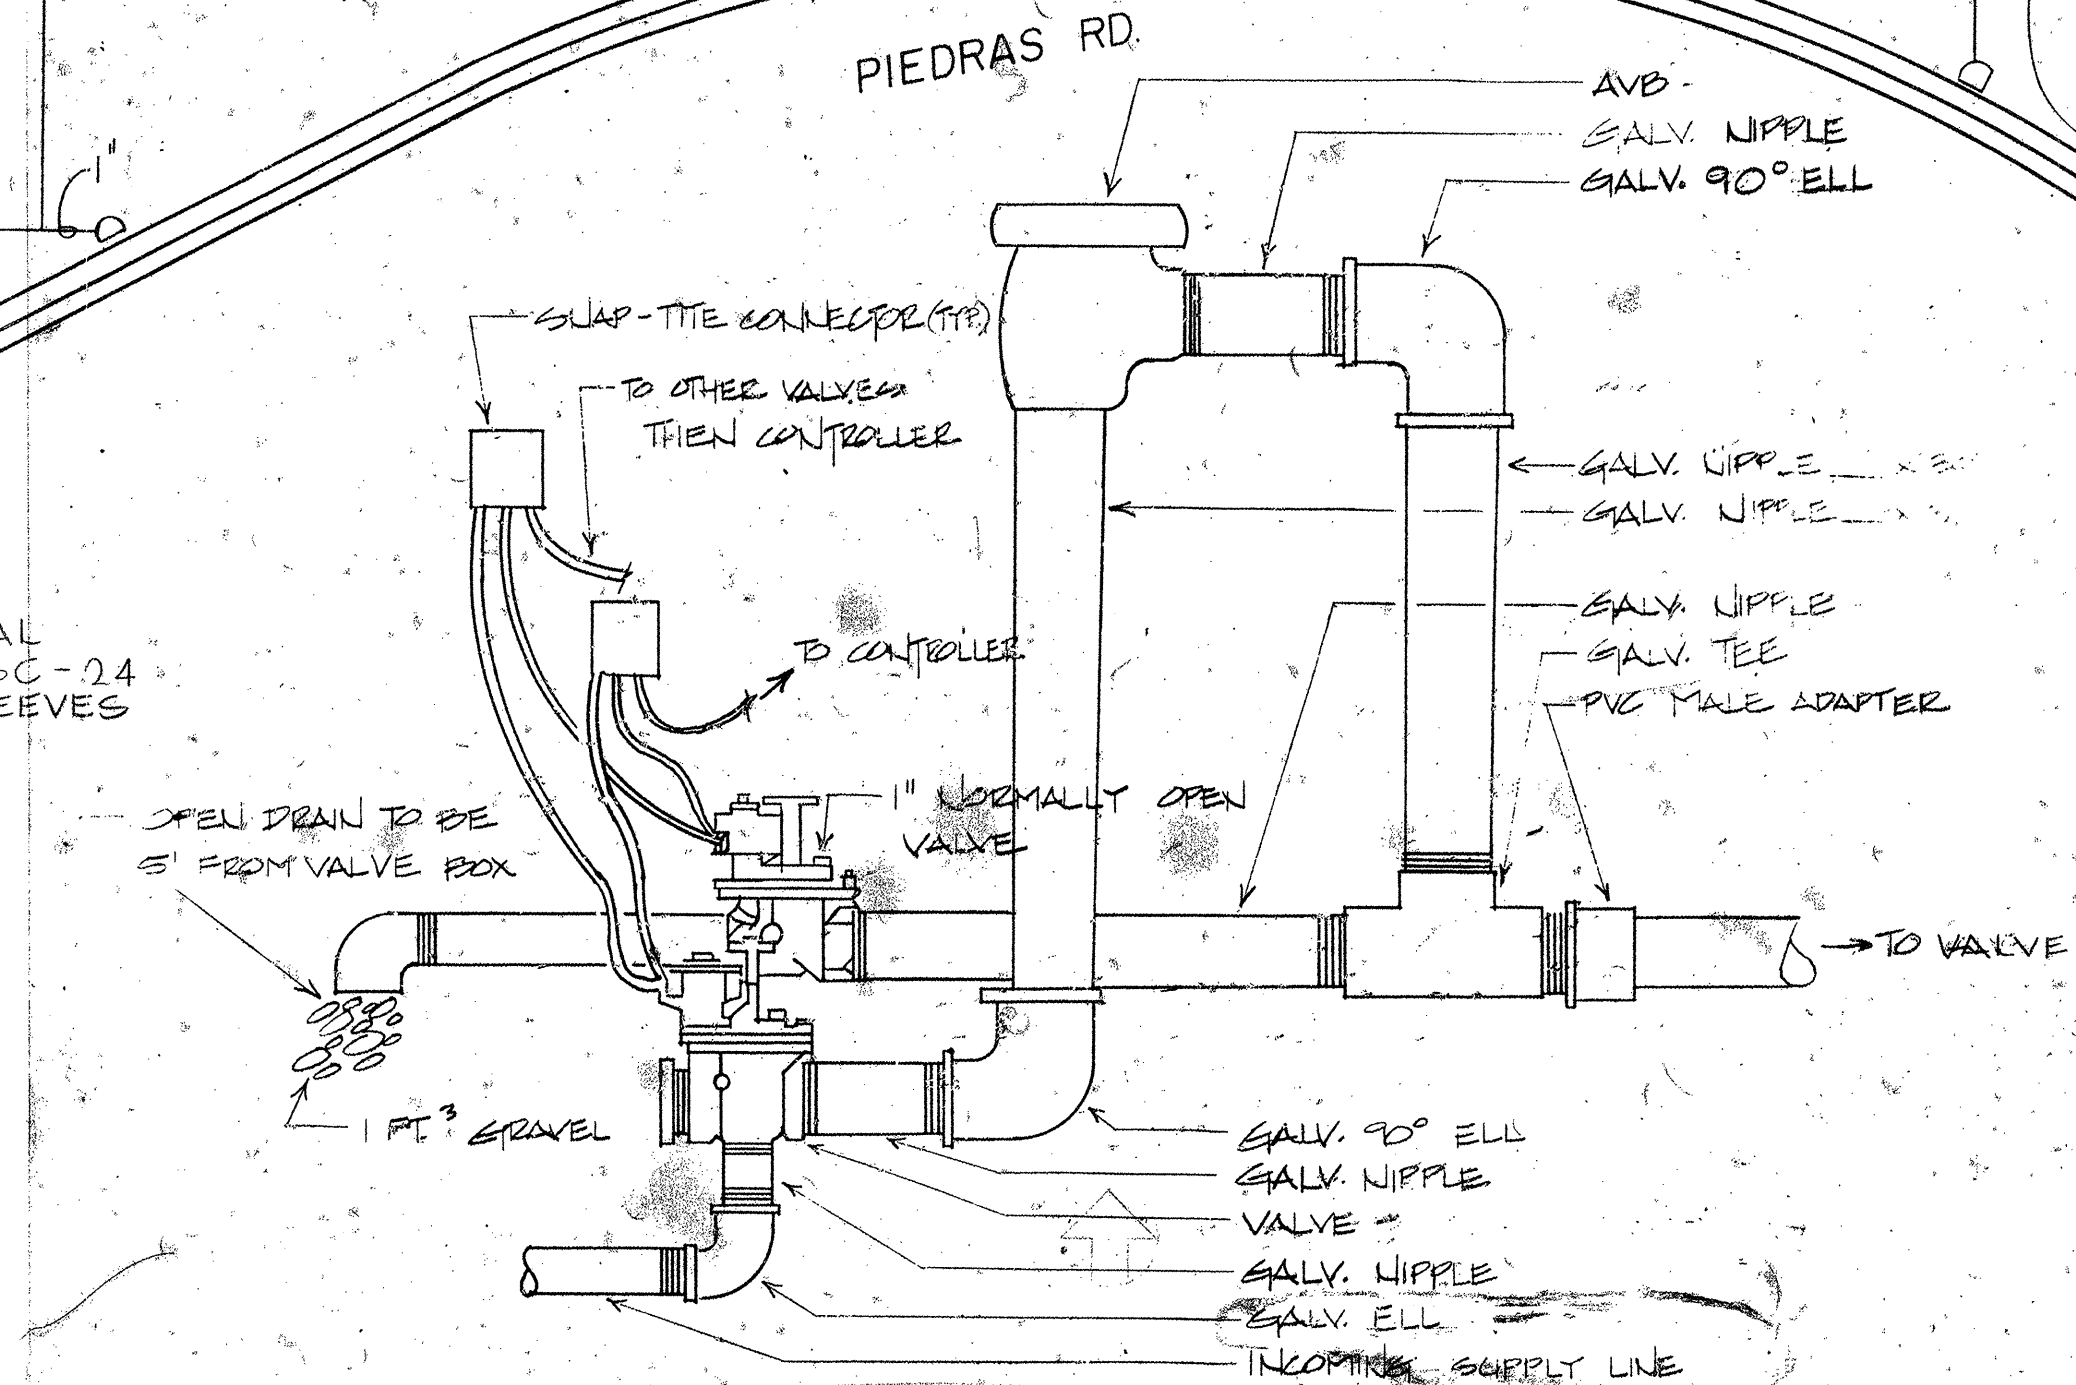

MASTER VALVE ASSEMBLY

SUPPER ROCK PARK

IRRIGATION PLAN - SCALE: 1" = 30'-0"

Drawn by:

Checked by:

Date:


Revised:

JOB # 2175

City of Albuquerque
Parks and Recreation
Design and Development

Sheet
of
6
11


CITY OF ALBUQUERQUE
THIS MICROIMAGE IS THE BEST
POSSIBLE REPRODUCTION DUE
TO THE POOR QUALITY OF THE
ORIGINAL DOCUMENT

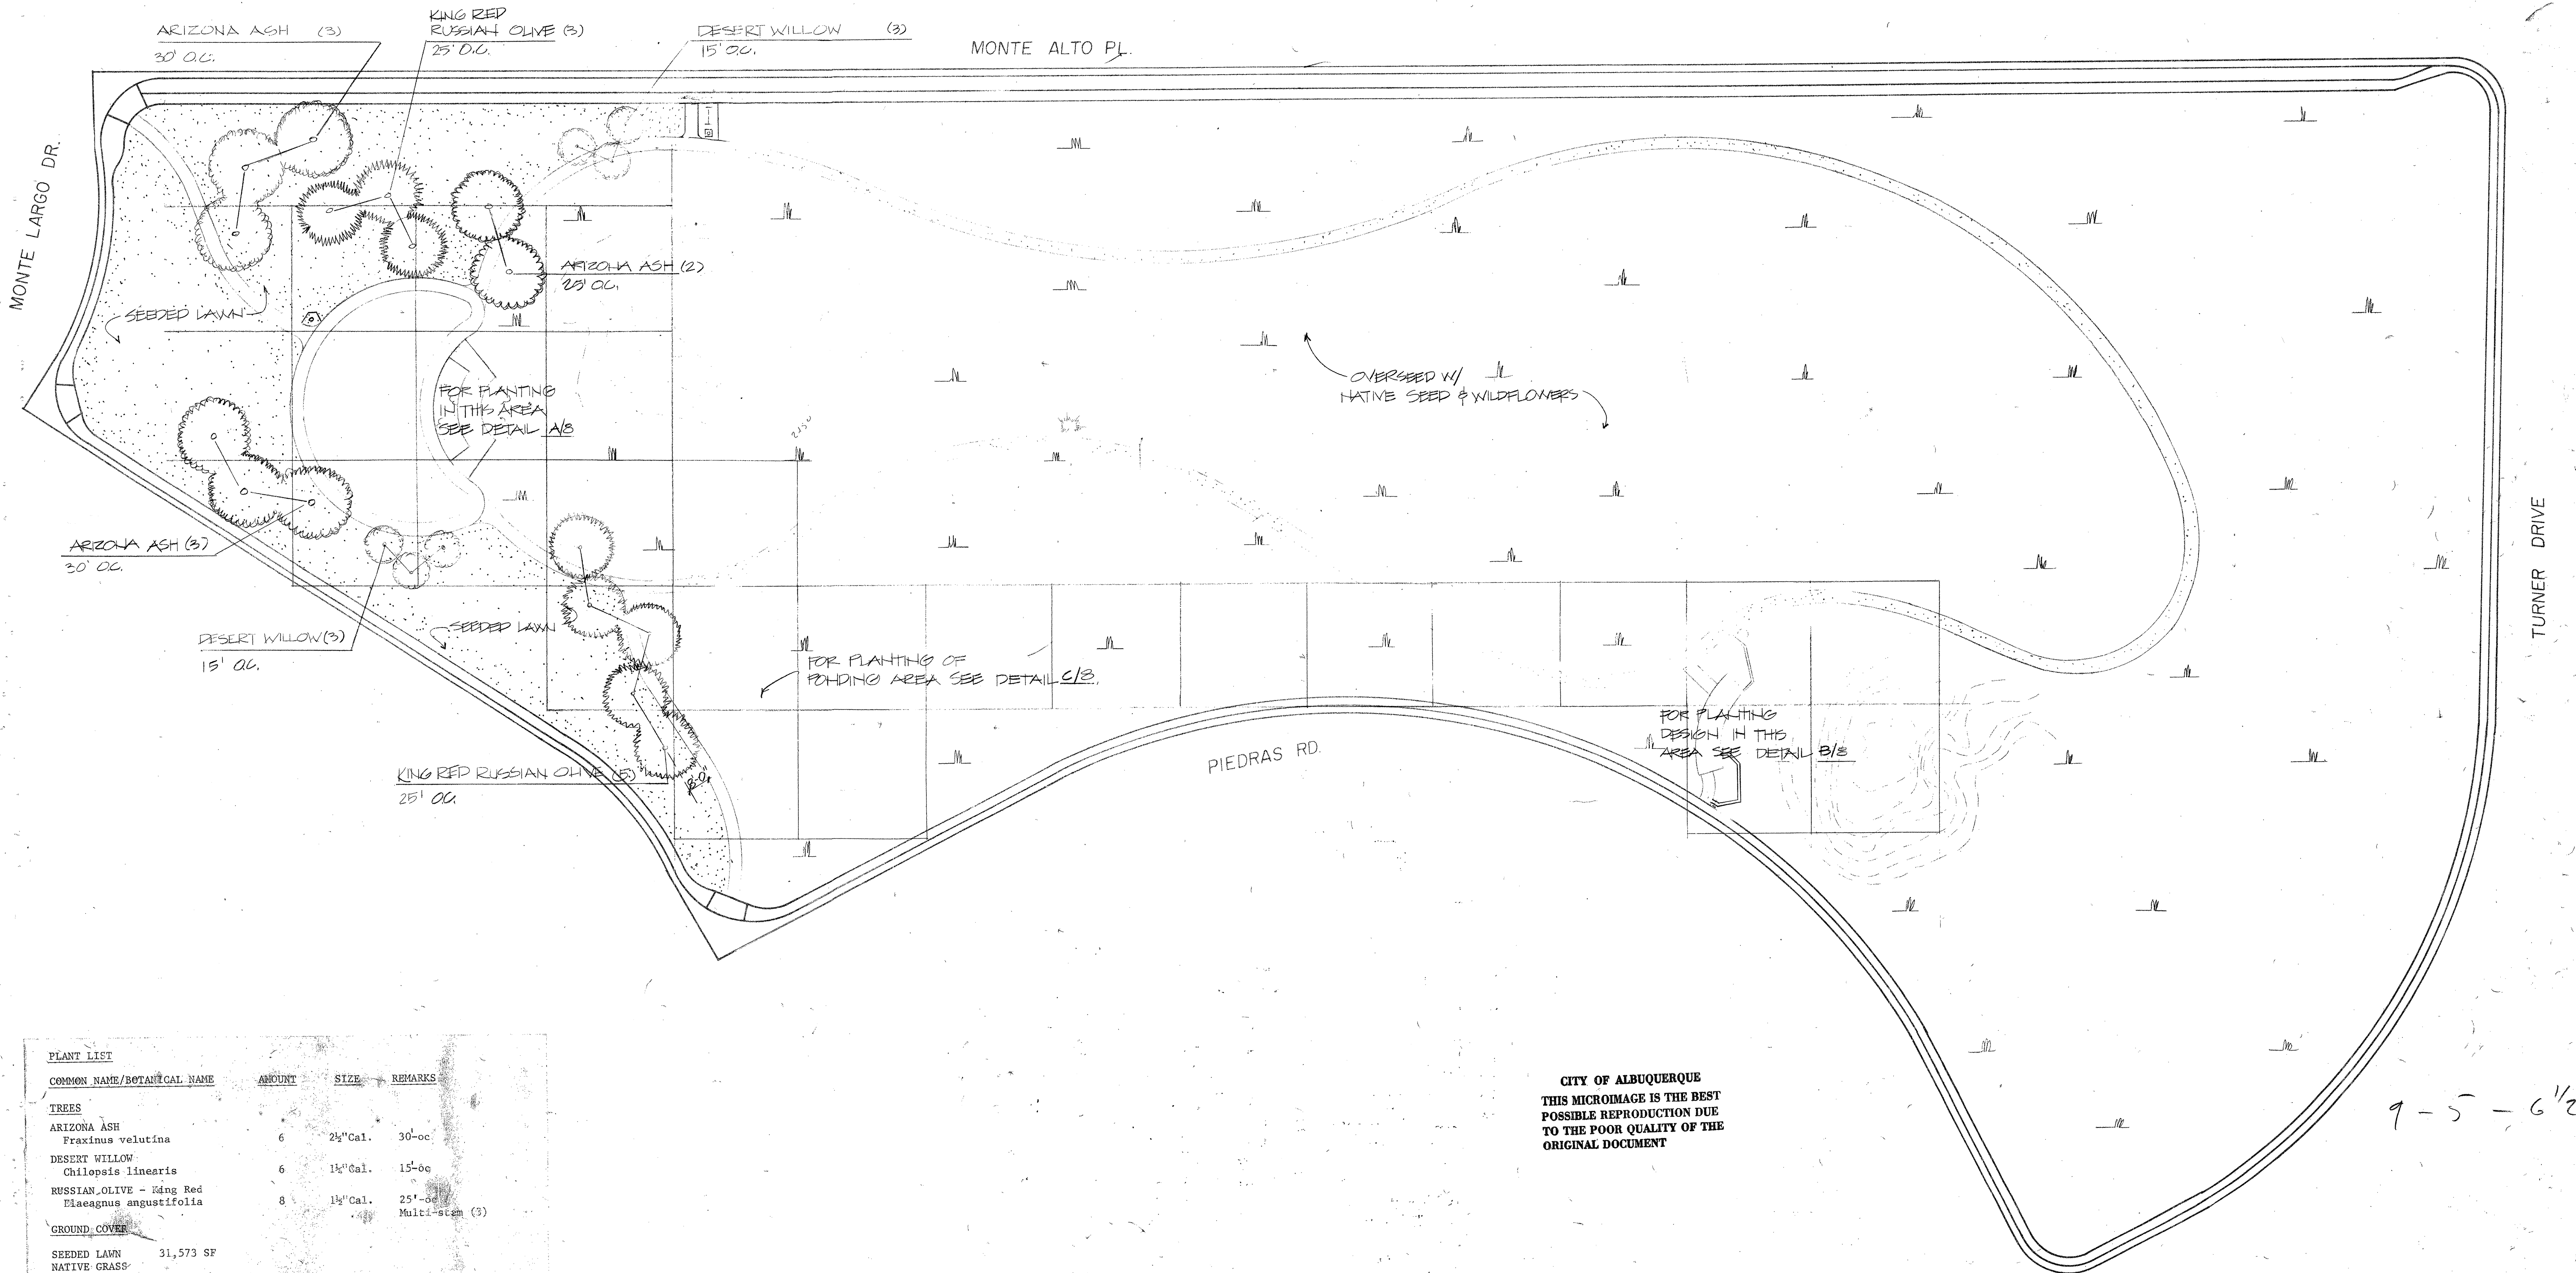

PLANT LIST

COMMON NAME/BOTANICAL NAME	AMOUNT	SIZE	REMARKS
TREES			
ARIZONA ASH <i>Fraxinus velutina</i>	6	2 1/2" Cal.	30'-oc.
DESERT WILLOW <i>Chilopsis linearis</i>	6	1 1/2" Cal.	15'-oc.
KING RED RUSSIAN OLIVE <i>Elaeagnus angustifolia</i>	8	1 1/2" Cal.	25'-oc. Multi-stem (3)
GROUND COVER			
SEEDING LAWN	31,573 SF		
NATIVE GRASS AND WILDFLOWERS	217,825 SF		

REVISION - 7/30/85 DIMENSION OF DRINKING FOUNTAIN PAD
ADDITION OF BIKE RACK & TRASH CAN
DELETION OF GRAVEL & MOW STRIP
ON SOUTH SIDE OF PLAYGROUND

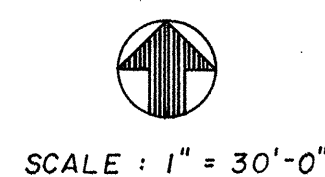

SUPPER ROCK PARK

PLANTING PLAN


CITY OF ALBUQUERQUE
THIS MICROIMAGE IS THE BEST
POSSIBLE REPRODUCTION DUE
TO THE POOR QUALITY OF THE
ORIGINAL DOCUMENT

Drawn by:
Checked by:
Date:
Revised:

City of Albuquerque
Parks and Recreation
Design and Development

Sheet
of 7
11

JOB# 2175

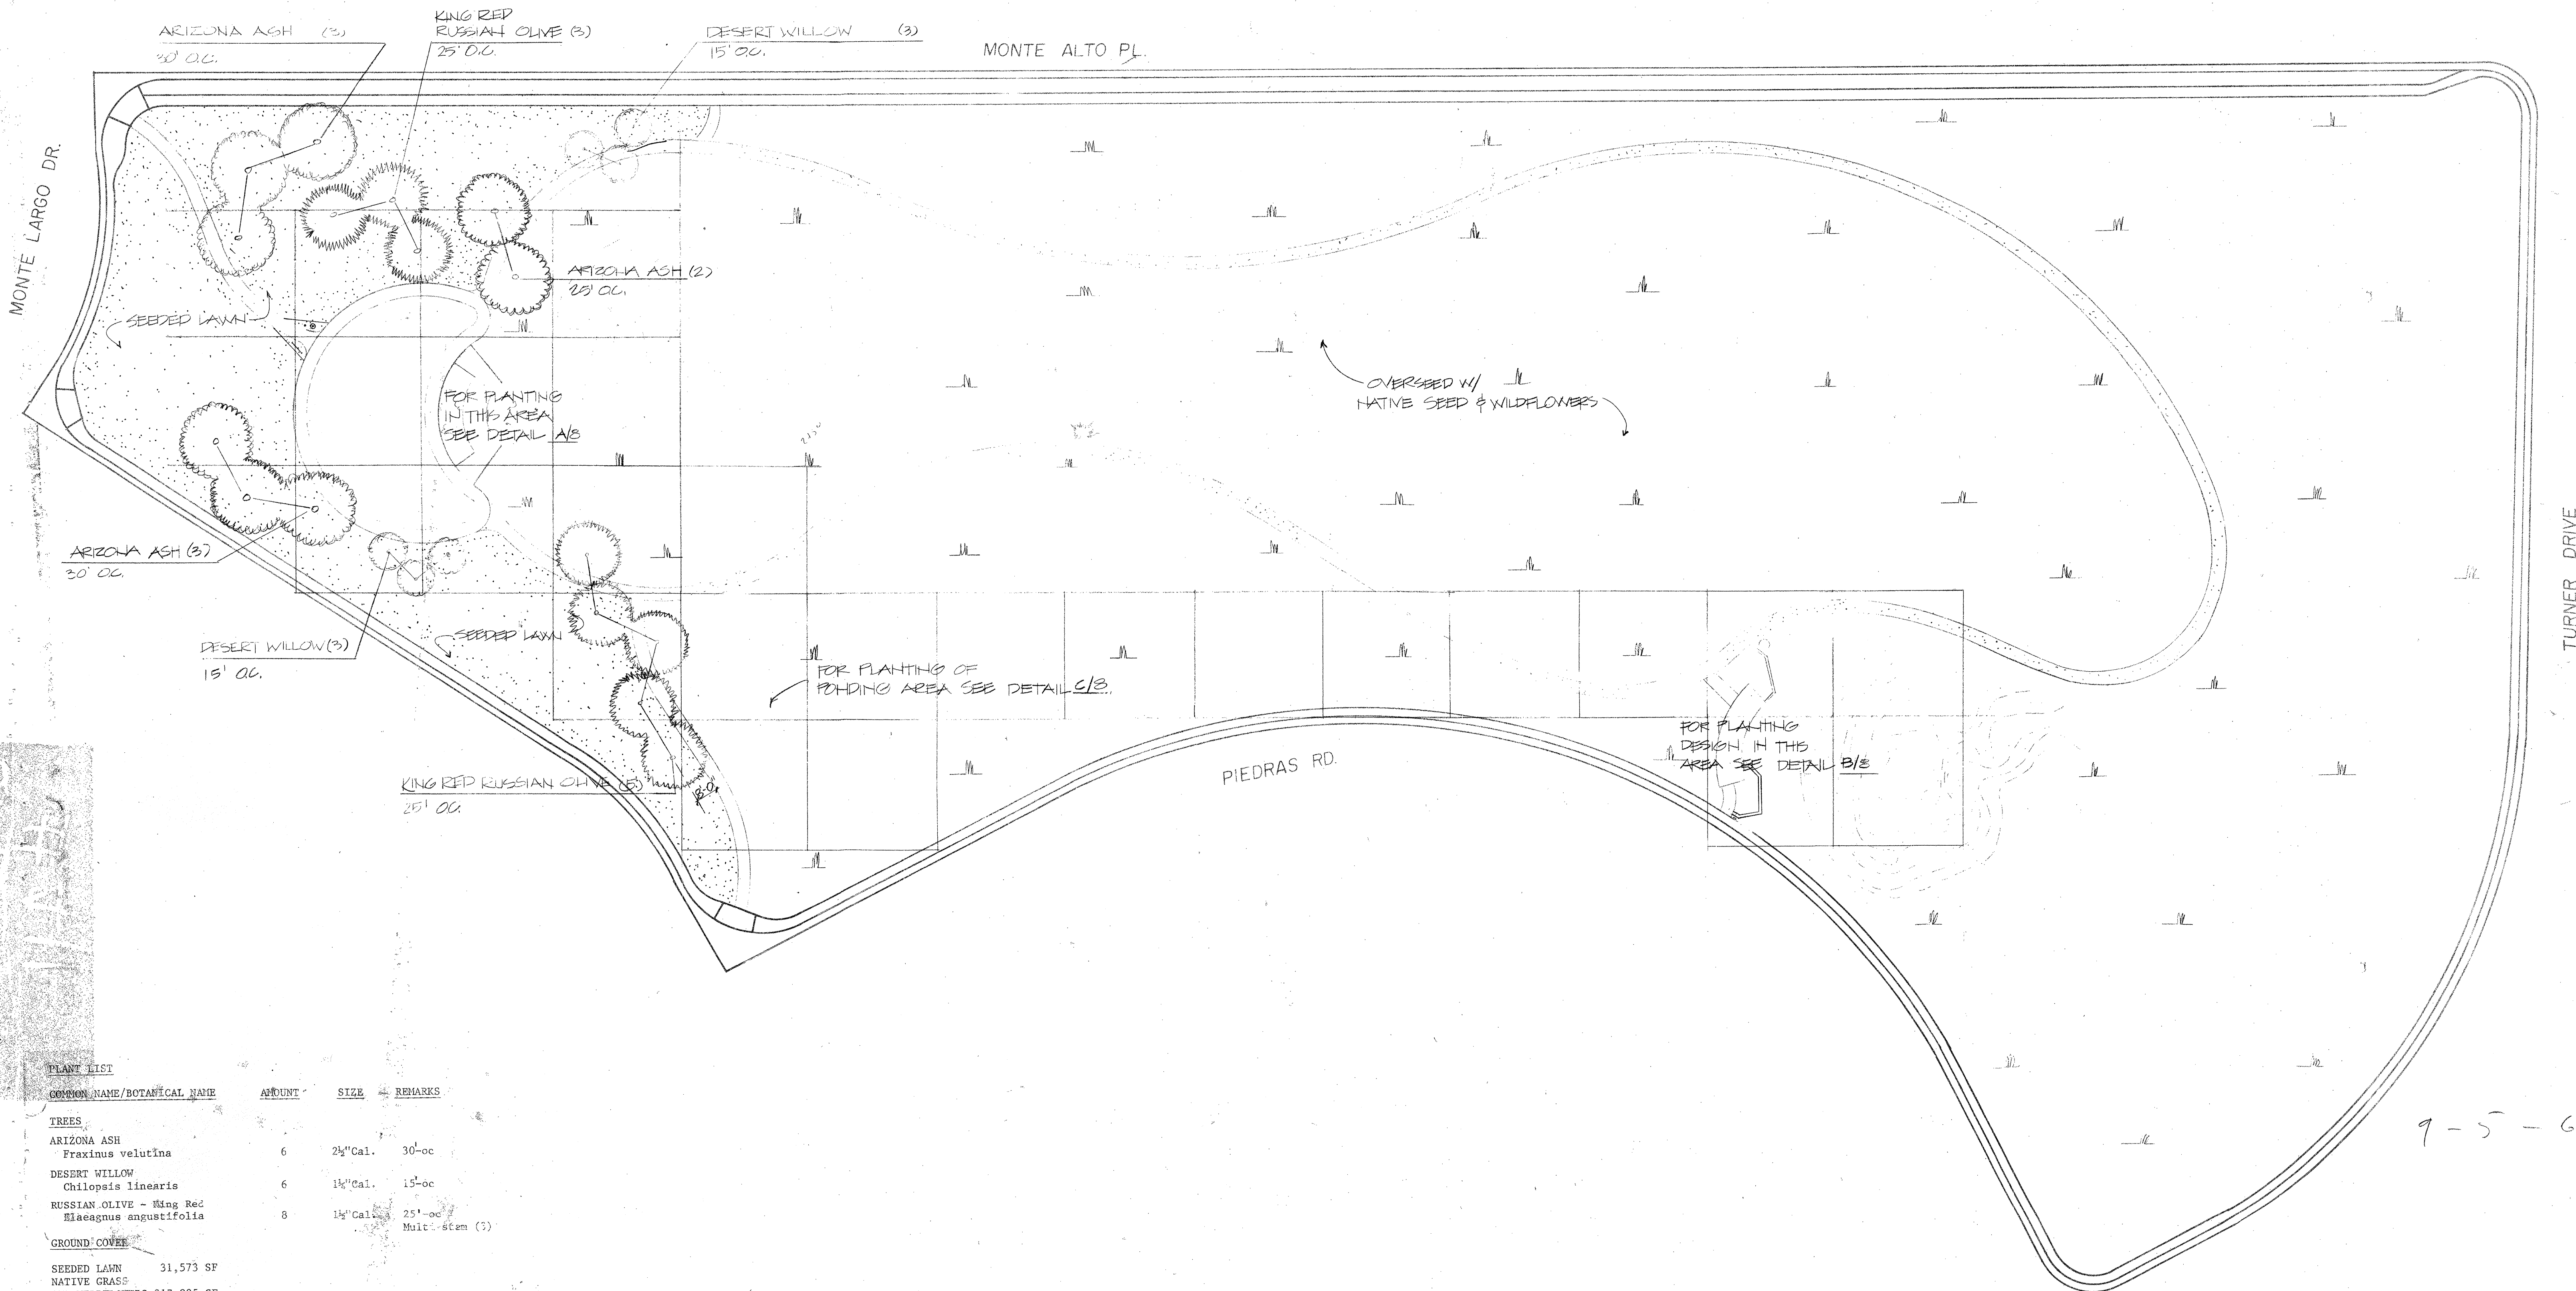

PLANT LIST

COMMON NAME/BOTANICAL NAME	AMOUNT	SIZE	REMARKS
TREES			
ARIZONA ASH Fraxinus velutina	6	2 1/2" Cal.	30'-oc
DESERT WILLOW Chilopsis linearis	6	1 1/2" Cal.	15'-oc
RUSSIAN OLIVE - King Red Elaeagnus angustifolia	8	1 1/2" Cal.	25'-oc Multi-stem (3)
GROUND COVER			
SEEDER LAWN	31,573 SF		
NATIVE GRASS AND WILDFLOWERS	217,825 SF		



SCALE: 1" = 30'-0"

SUPPER ROCK PARK

PLANTING PLAN

Drawn by:
Checked by:
Date:
Revised:

City of Albuquerque
Parks and Recreation
Design and Development

JOB# 2175

Sheet
of
7
11


Drawn by: S.C.Z.
Checked by:
Date:
Revised:

SUPPER ROCK PARK

PLANTING PLANS

Sheet
8
of
11

JOB #2175

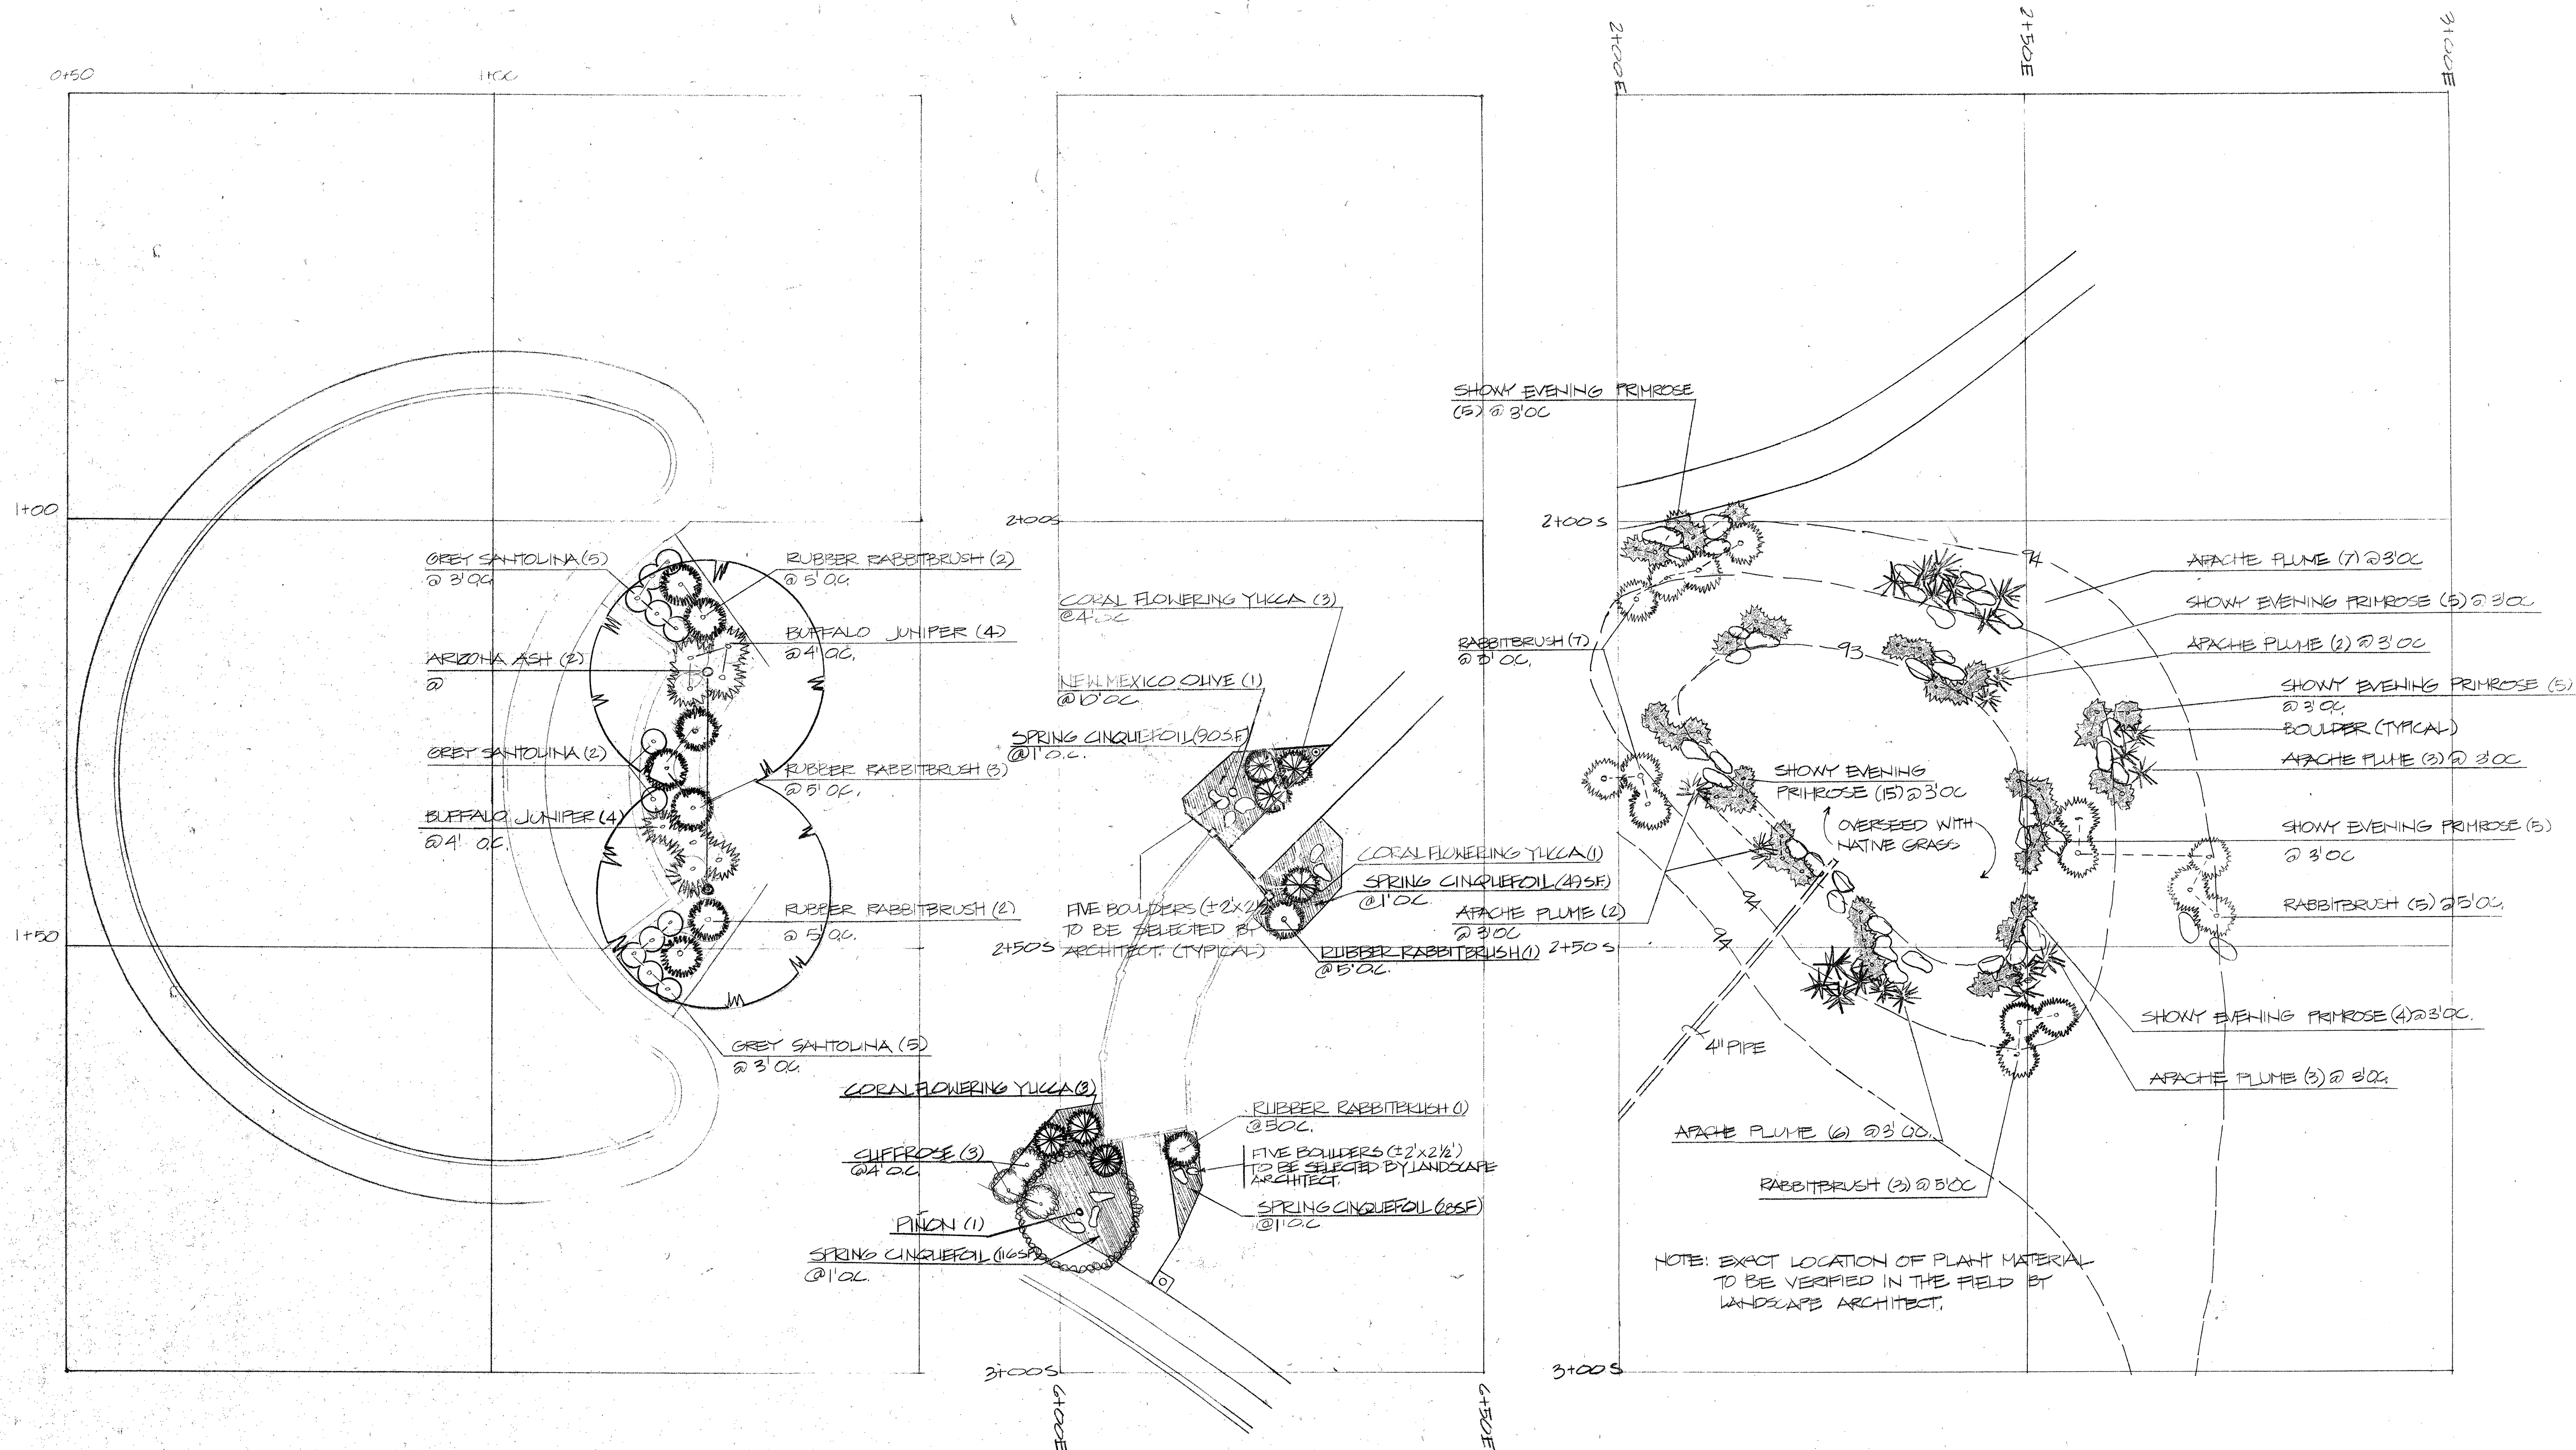

PLANT LIST FOR PLAY AREA			
COMMON NAME/BOTANICAL NAME	AMOUNT	SIZE	REMARKS
TREES			
ARIZONA ASH <i>Fraxinus velutina</i>	2	2" cal.	25' oc.
SHRUBS			
BUFFALO JUNIPER <i>Juniperus sabina 'Buffalo'</i>	8	5 gal.	5' oc.
GREY SANTOLINA <i>Santolina chamaecyparissus</i>	12	5 gal.	3' oc.
RUBBER RABBITBRUSH <i>Chrysothamnus nauseosus</i>	7	5 gal.	5' oc.

PLANT LIST FOR SEATING AREA			
COMMON NAME/BOTANICAL NAME	AMOUNT	SIZE	REMARKS
TREES			
PINON <i>Pinus edulis</i>	1	6'-8'	
SHRUBS			
CORAL FLOWERING YUCCA <i>Hesperaloe parviflora</i>	7	5 gal.	4' oc.
CLIFFROSE <i>Cowania mexicana</i>	3	5 gal.	4' oc.
NEW MEXICO OLIVE <i>Forestiera neomexicana</i> (two emitters per plant)	1	15 gal.	10' oc.
RUBBER RABBITBRUSH <i>Chrysothamnus nauseosus</i>	2	5 gal.	5' oc.


GROUND COVER			
COMMON NAME/BOTANICAL NAME	AMOUNT	SIZE	REMARKS
SPRING CINQUEFOIL <i>Potentilla verna</i>	283 sf.	Flat	1 1/2' oc.

PLANT LIST FOR PONDING AREA			
COMMON NAME/BOTANICAL NAME	AMOUNT	SIZE	REMARKS
SHRUBS			
APACHE PLUME <i>Fallugia paradoxa</i>	23	1 gal.	5' oc.
RUBBER RABBITBRUSH <i>Chrysothamnus nauseosus</i>	22	1 gal.	5' oc.
SHOWY EVENING PRIMROSE <i>Genthera speciosa</i>	39	1 gal.	3' oc.

GENERAL NOTE: 4" DEEP DARK MULCH THROUGHOUT ALL PLANTER BEDS AND AROUND ALL NEW SHRUB PLANTINGS.

Drawn by: S.C.Z.
Checked by:
Date:
Revised:

SUPPER ROCK PARK
PLANTING PLANS

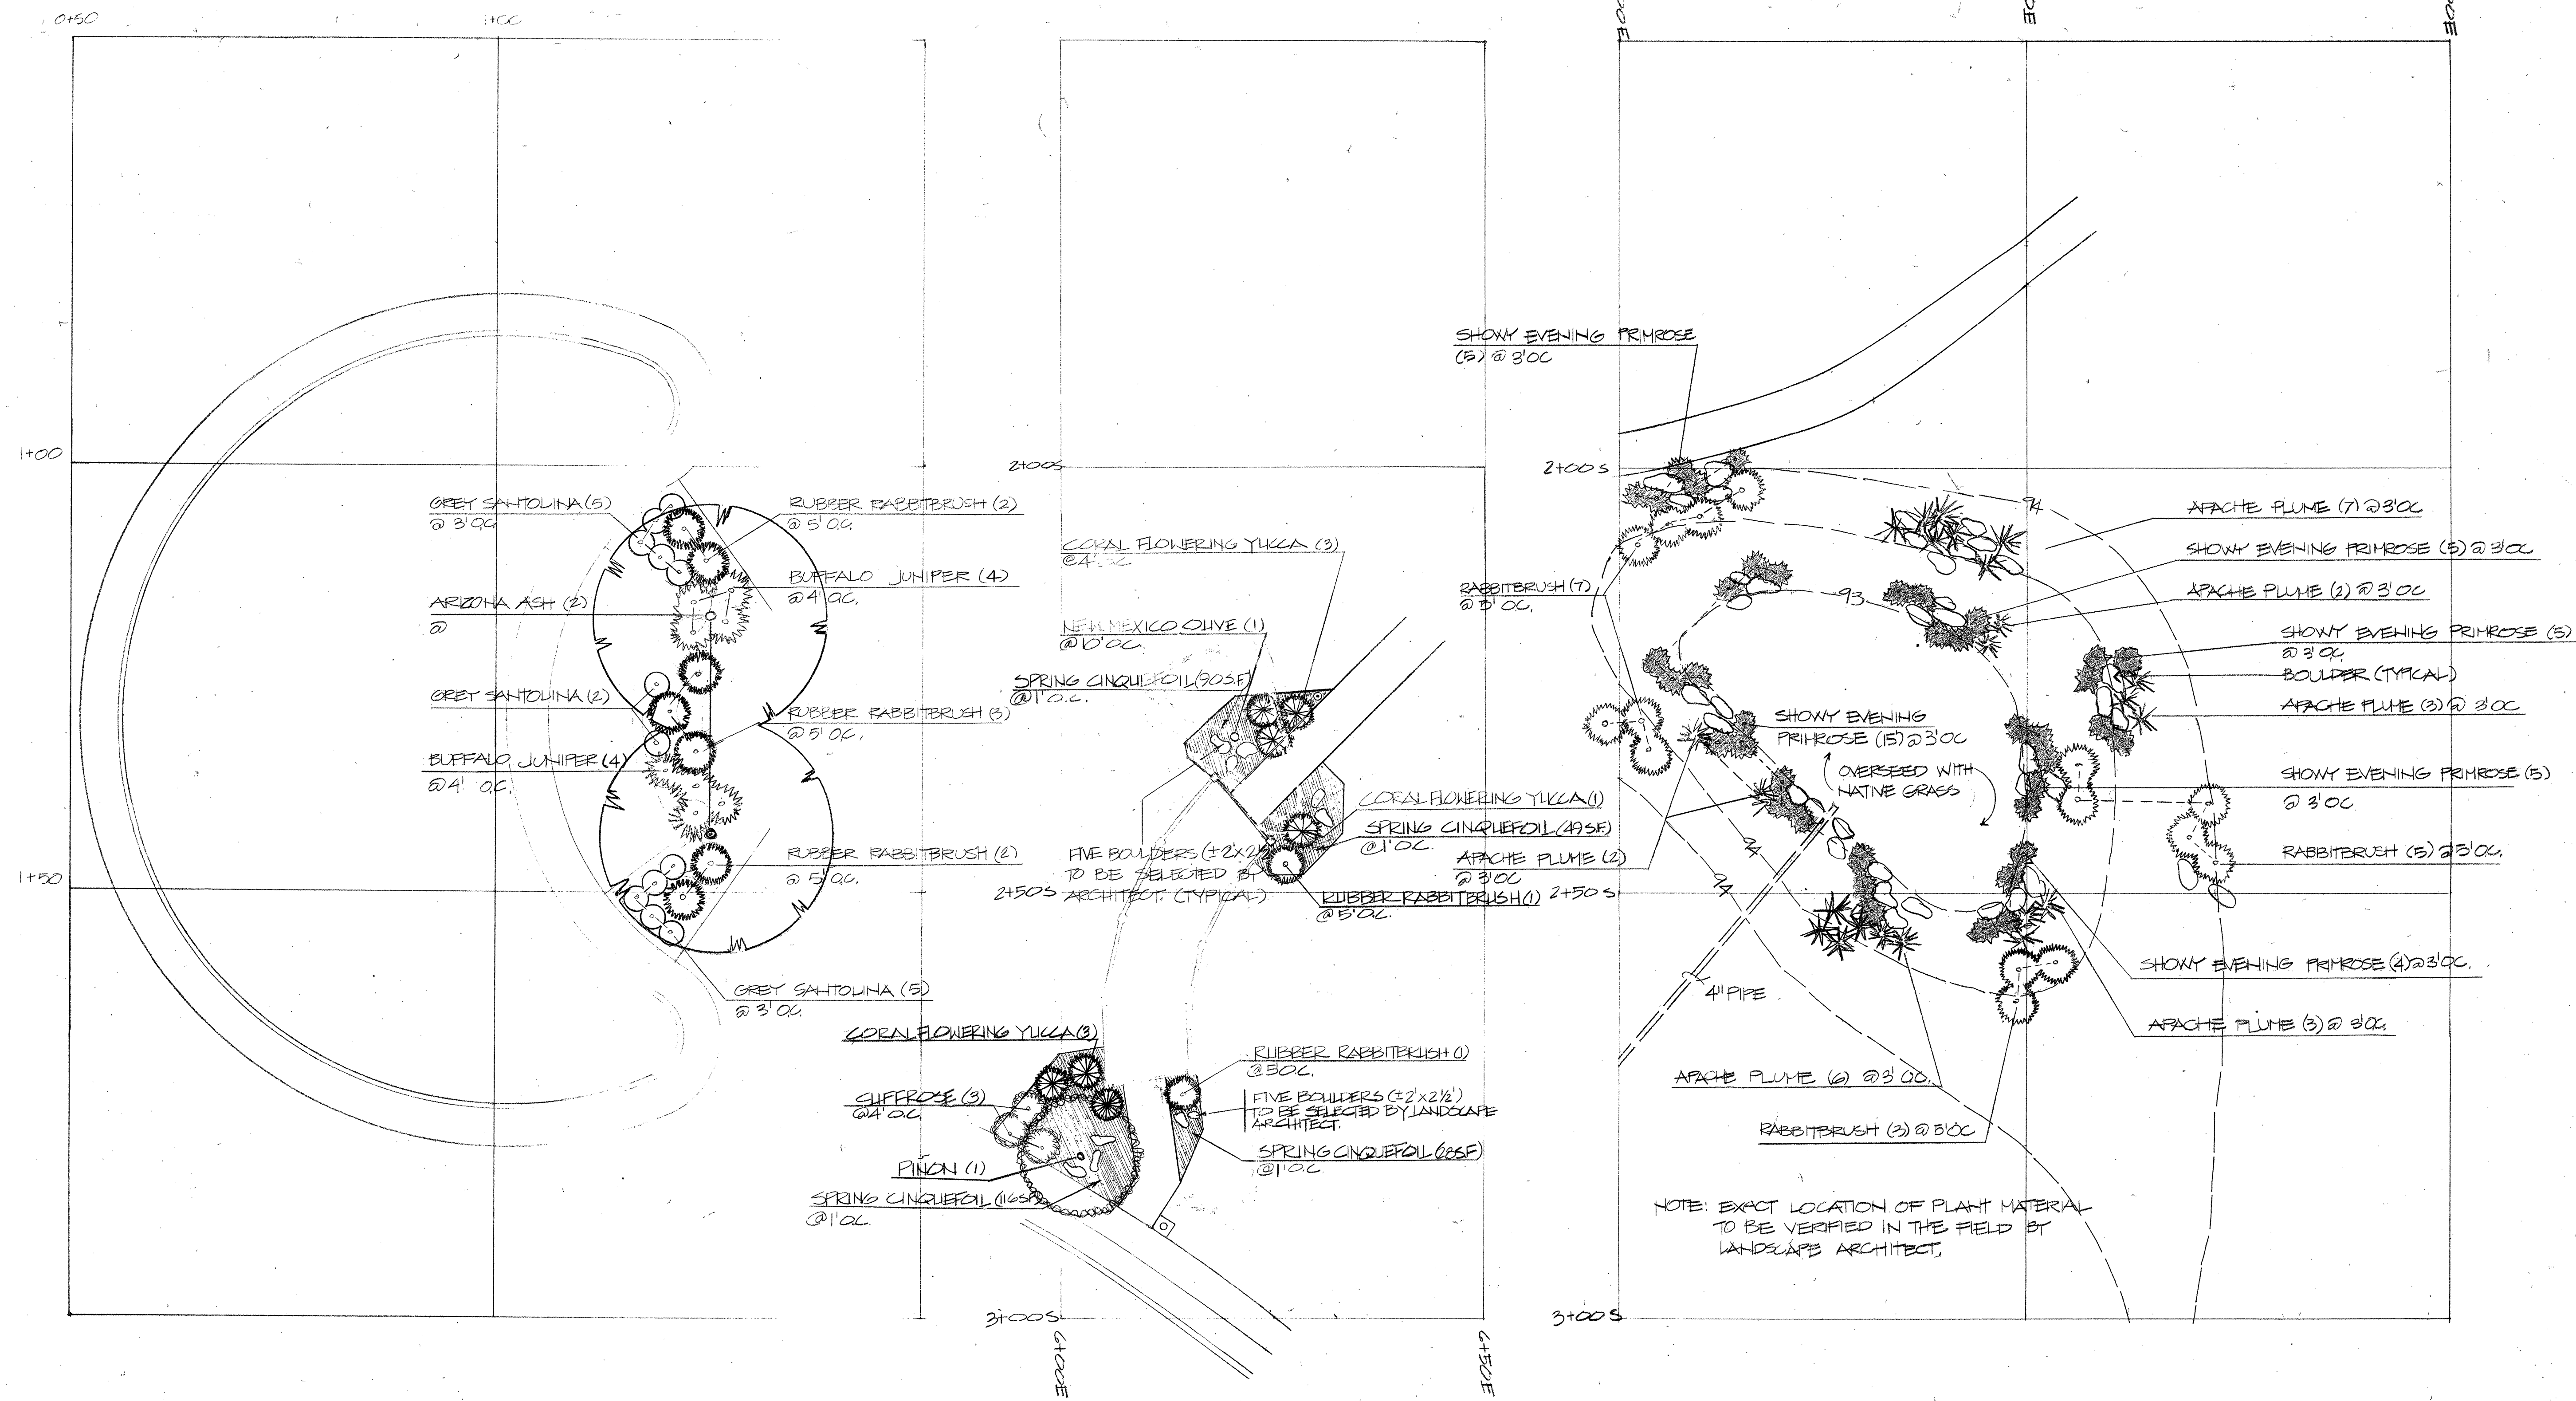

A PLANTING PLAN - PLAY AREA
SCALE 1"=10'-0"

PLANT LIST FOR PLAY AREA			
COMMON NAME/BOTANICAL NAME	AMOUNT	SIZE	REMARKS
TREES			
ARIZONA ASH <i>Fraxinus velutina</i>	2	2" cal.	25' oc.
SHRUBS			
BUFFALO JUNIPER <i>Juniperus sabina 'Buffalo'</i>	8	5 gal.	5' oc.
GREY SANTOLINA <i>Santolina chamaecyparissus</i>	12	5 gal.	3' oc.
RUBBER RABBITBRUSH <i>Chrysothamnus nauseosus</i>	7	5 gal.	5' oc.

B PLANTING PLAN - SEATING AREA
SCALE 1"=10'-0"


PLANT LIST FOR SEATING AREA			
COMMON NAME/BOTANICAL NAME	AMOUNT	SIZE	REMARKS
TREES			
PINON <i>Pinus edulis</i>	1	6'-8'	
SHRUBS			
CORAL FLOWERING YUCCA <i>Hesperaloe parviflora</i>	7	5 gal.	4' oc.
CLIFFROSE <i>Cowanla mexicana</i>	3	5 gal.	4' oc.
NEW MEXICO OLIVE <i>Forestiera neomexicana</i> (two emitters per plant)	1	15 gal.	10' oc.
RUBBER RABBITBRUSH <i>Chrysothamnus nauseosus</i>	2	5 gal.	5' oc.
GROUND COVER			
SPRING CINQUEFOIL <i>Teucrium verna</i>	283 sf.	flat	1 1/2' oc.

C PLANTING PLAN - PONDING AREA
SCALE 1"=10'-0"


PLANT LIST FOR PONDING AREA			
COMMON NAME/BOTANICAL NAME	AMOUNT	SIZE	REMARKS
SHRUBS			
APACHE PLUME <i>Fallugia paradoxa</i>	23	1 gal.	5' oc.
RUBBER RABBITBRUSH <i>Chrysothamnus nauseosus</i>	22	1 gal.	5' oc.
SHOWY EVENING PRIMROSE <i>Oenothera speciosa</i>	39	1 gal.	3' oc.

GENERAL NOTE: 4" DEEP BARK MULCH THROUGHOUT ALL PLANTER BEDS AND AROUND ALL NEW SHRUB PLANTINGS.


JOB #2175

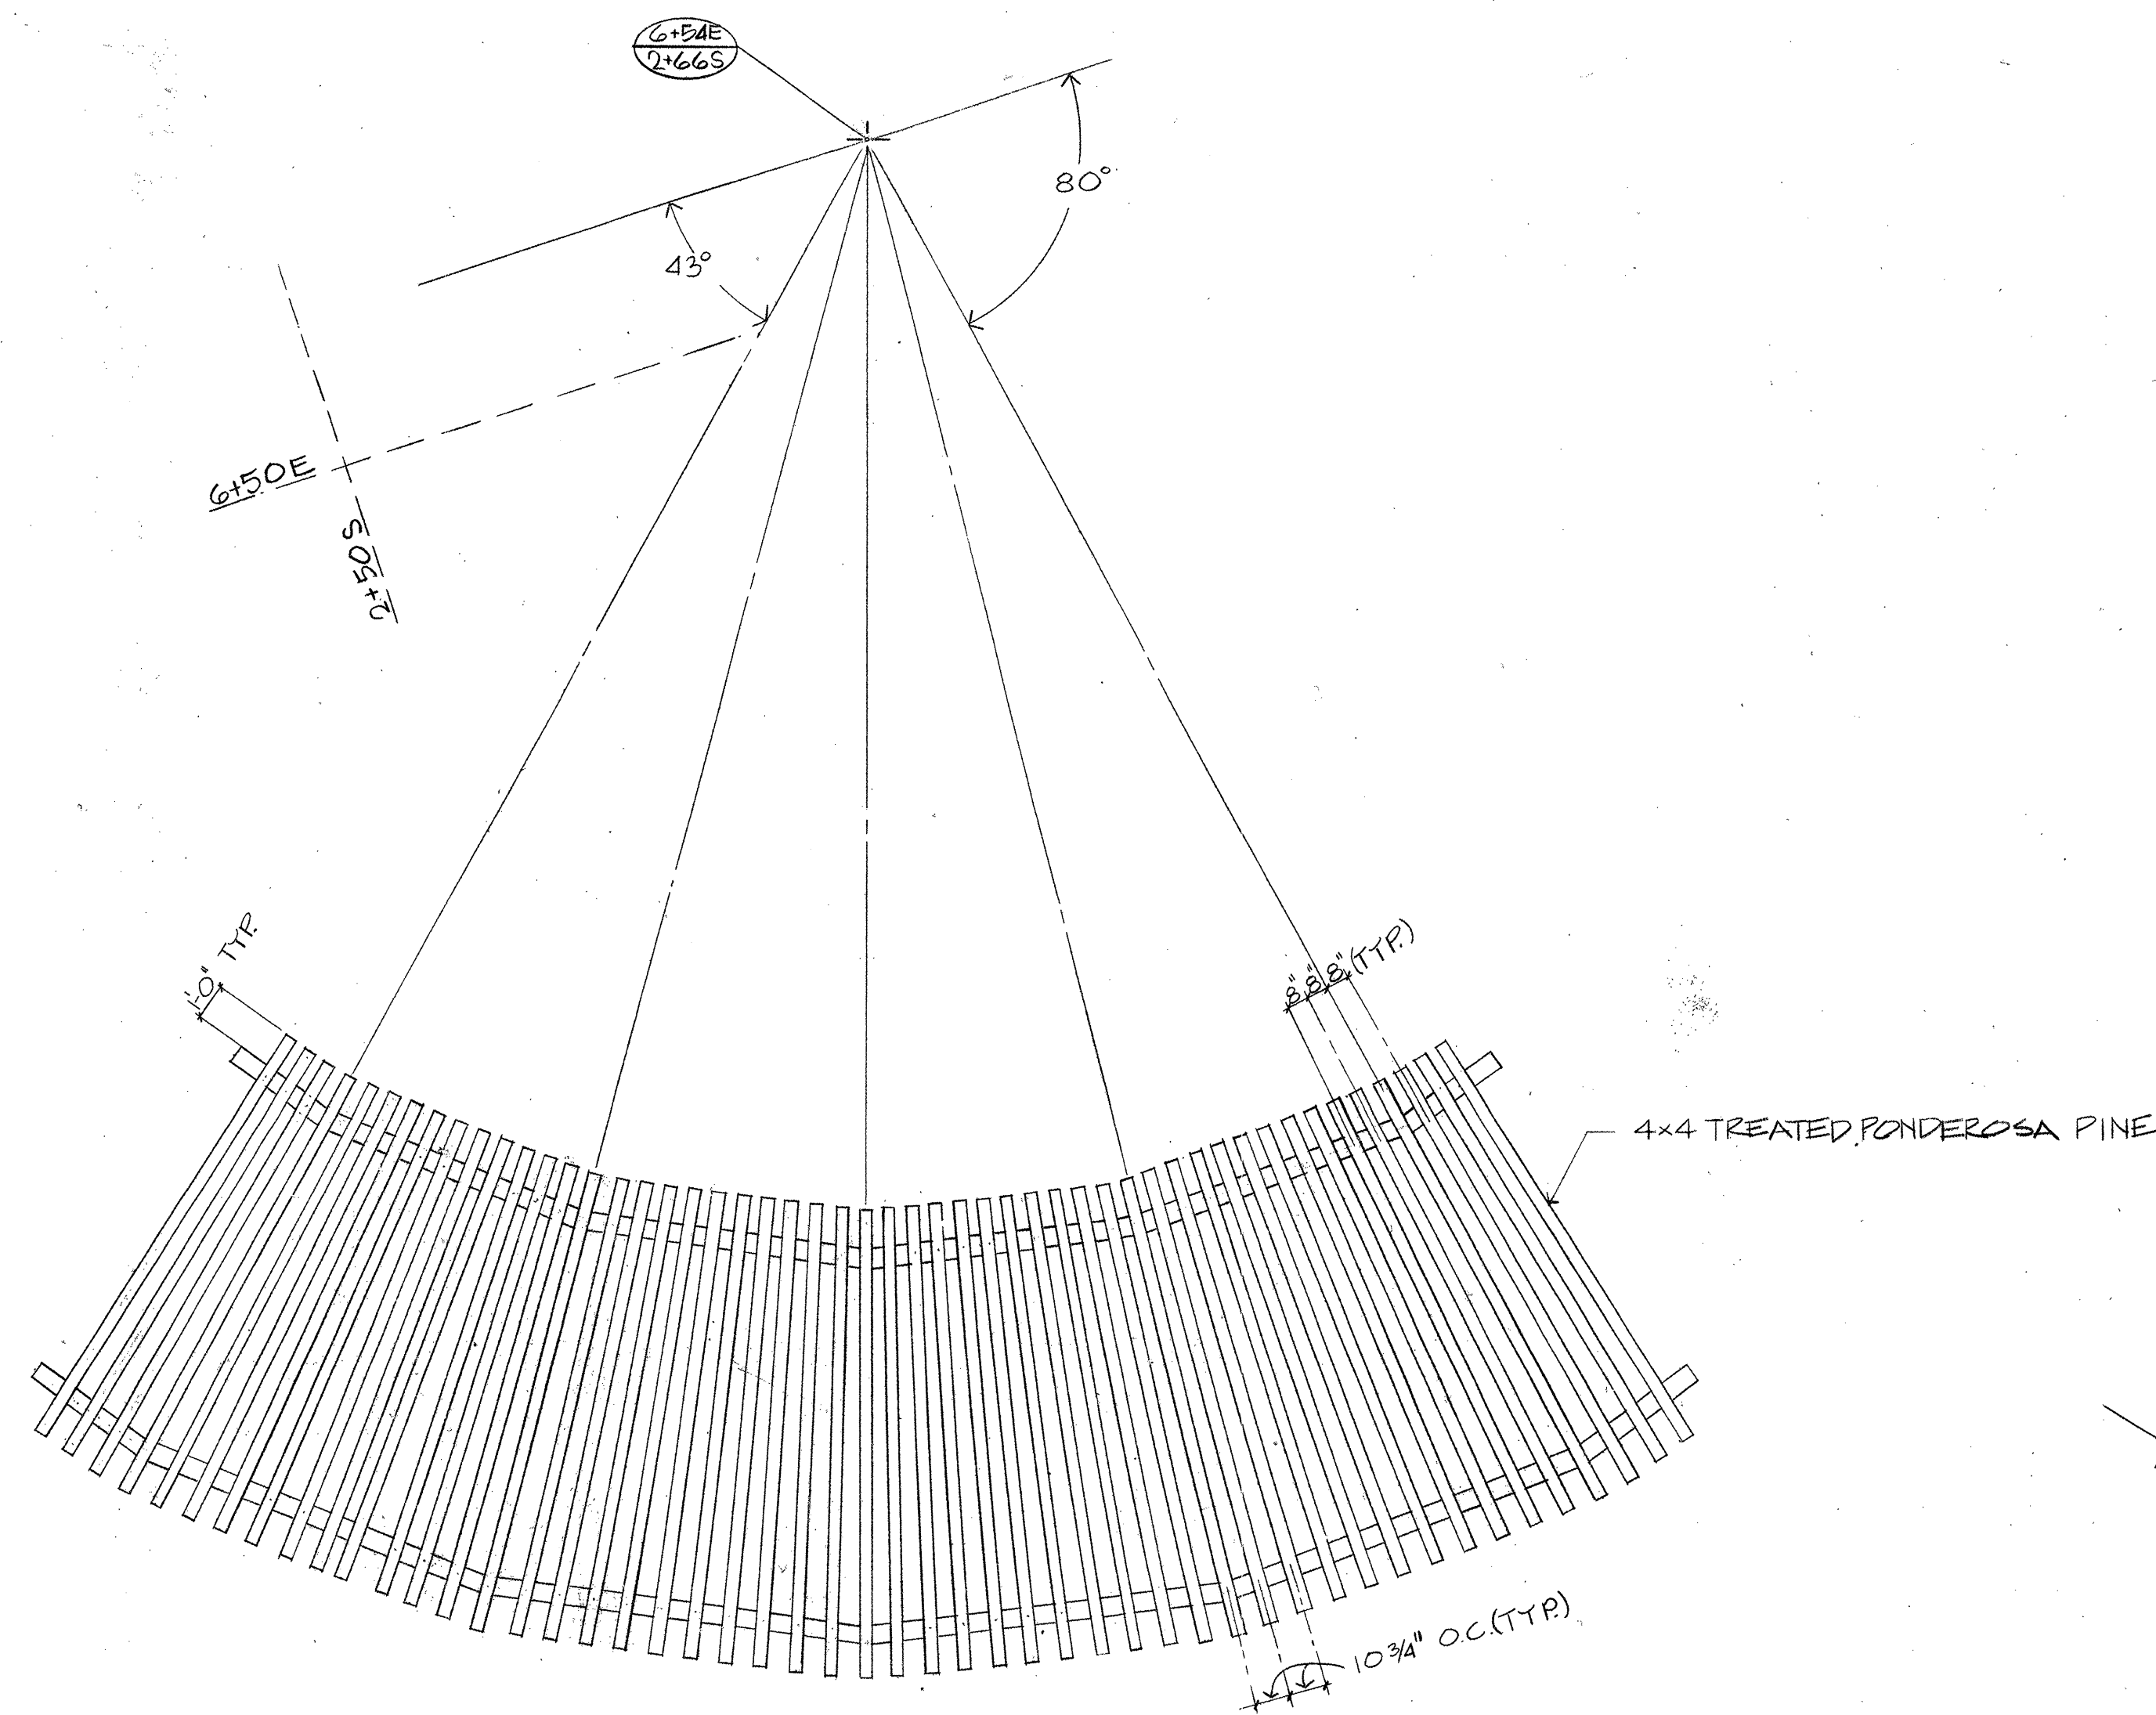


TOP VIEW - SHADE STRUCTURE
N.T.S.

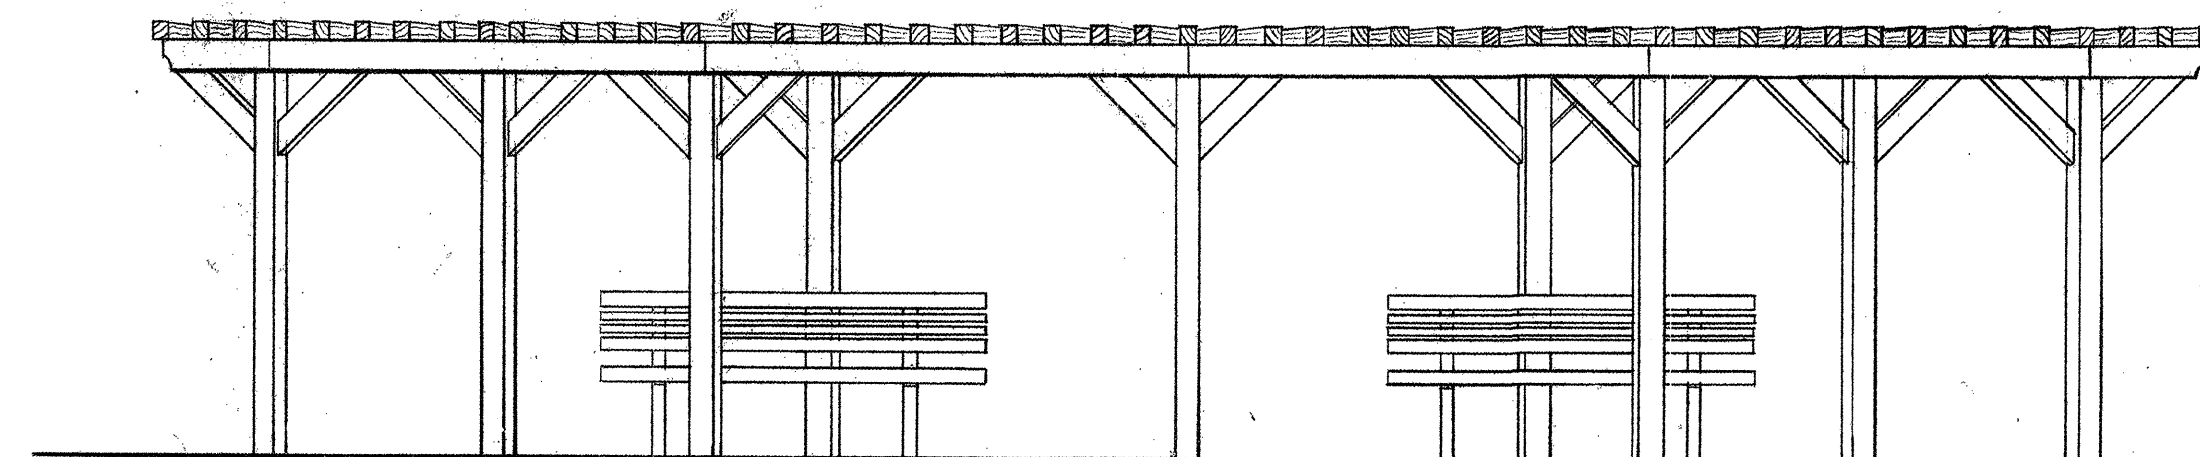

ELEVATION - SHADE STRUCTURE
N.T.S.

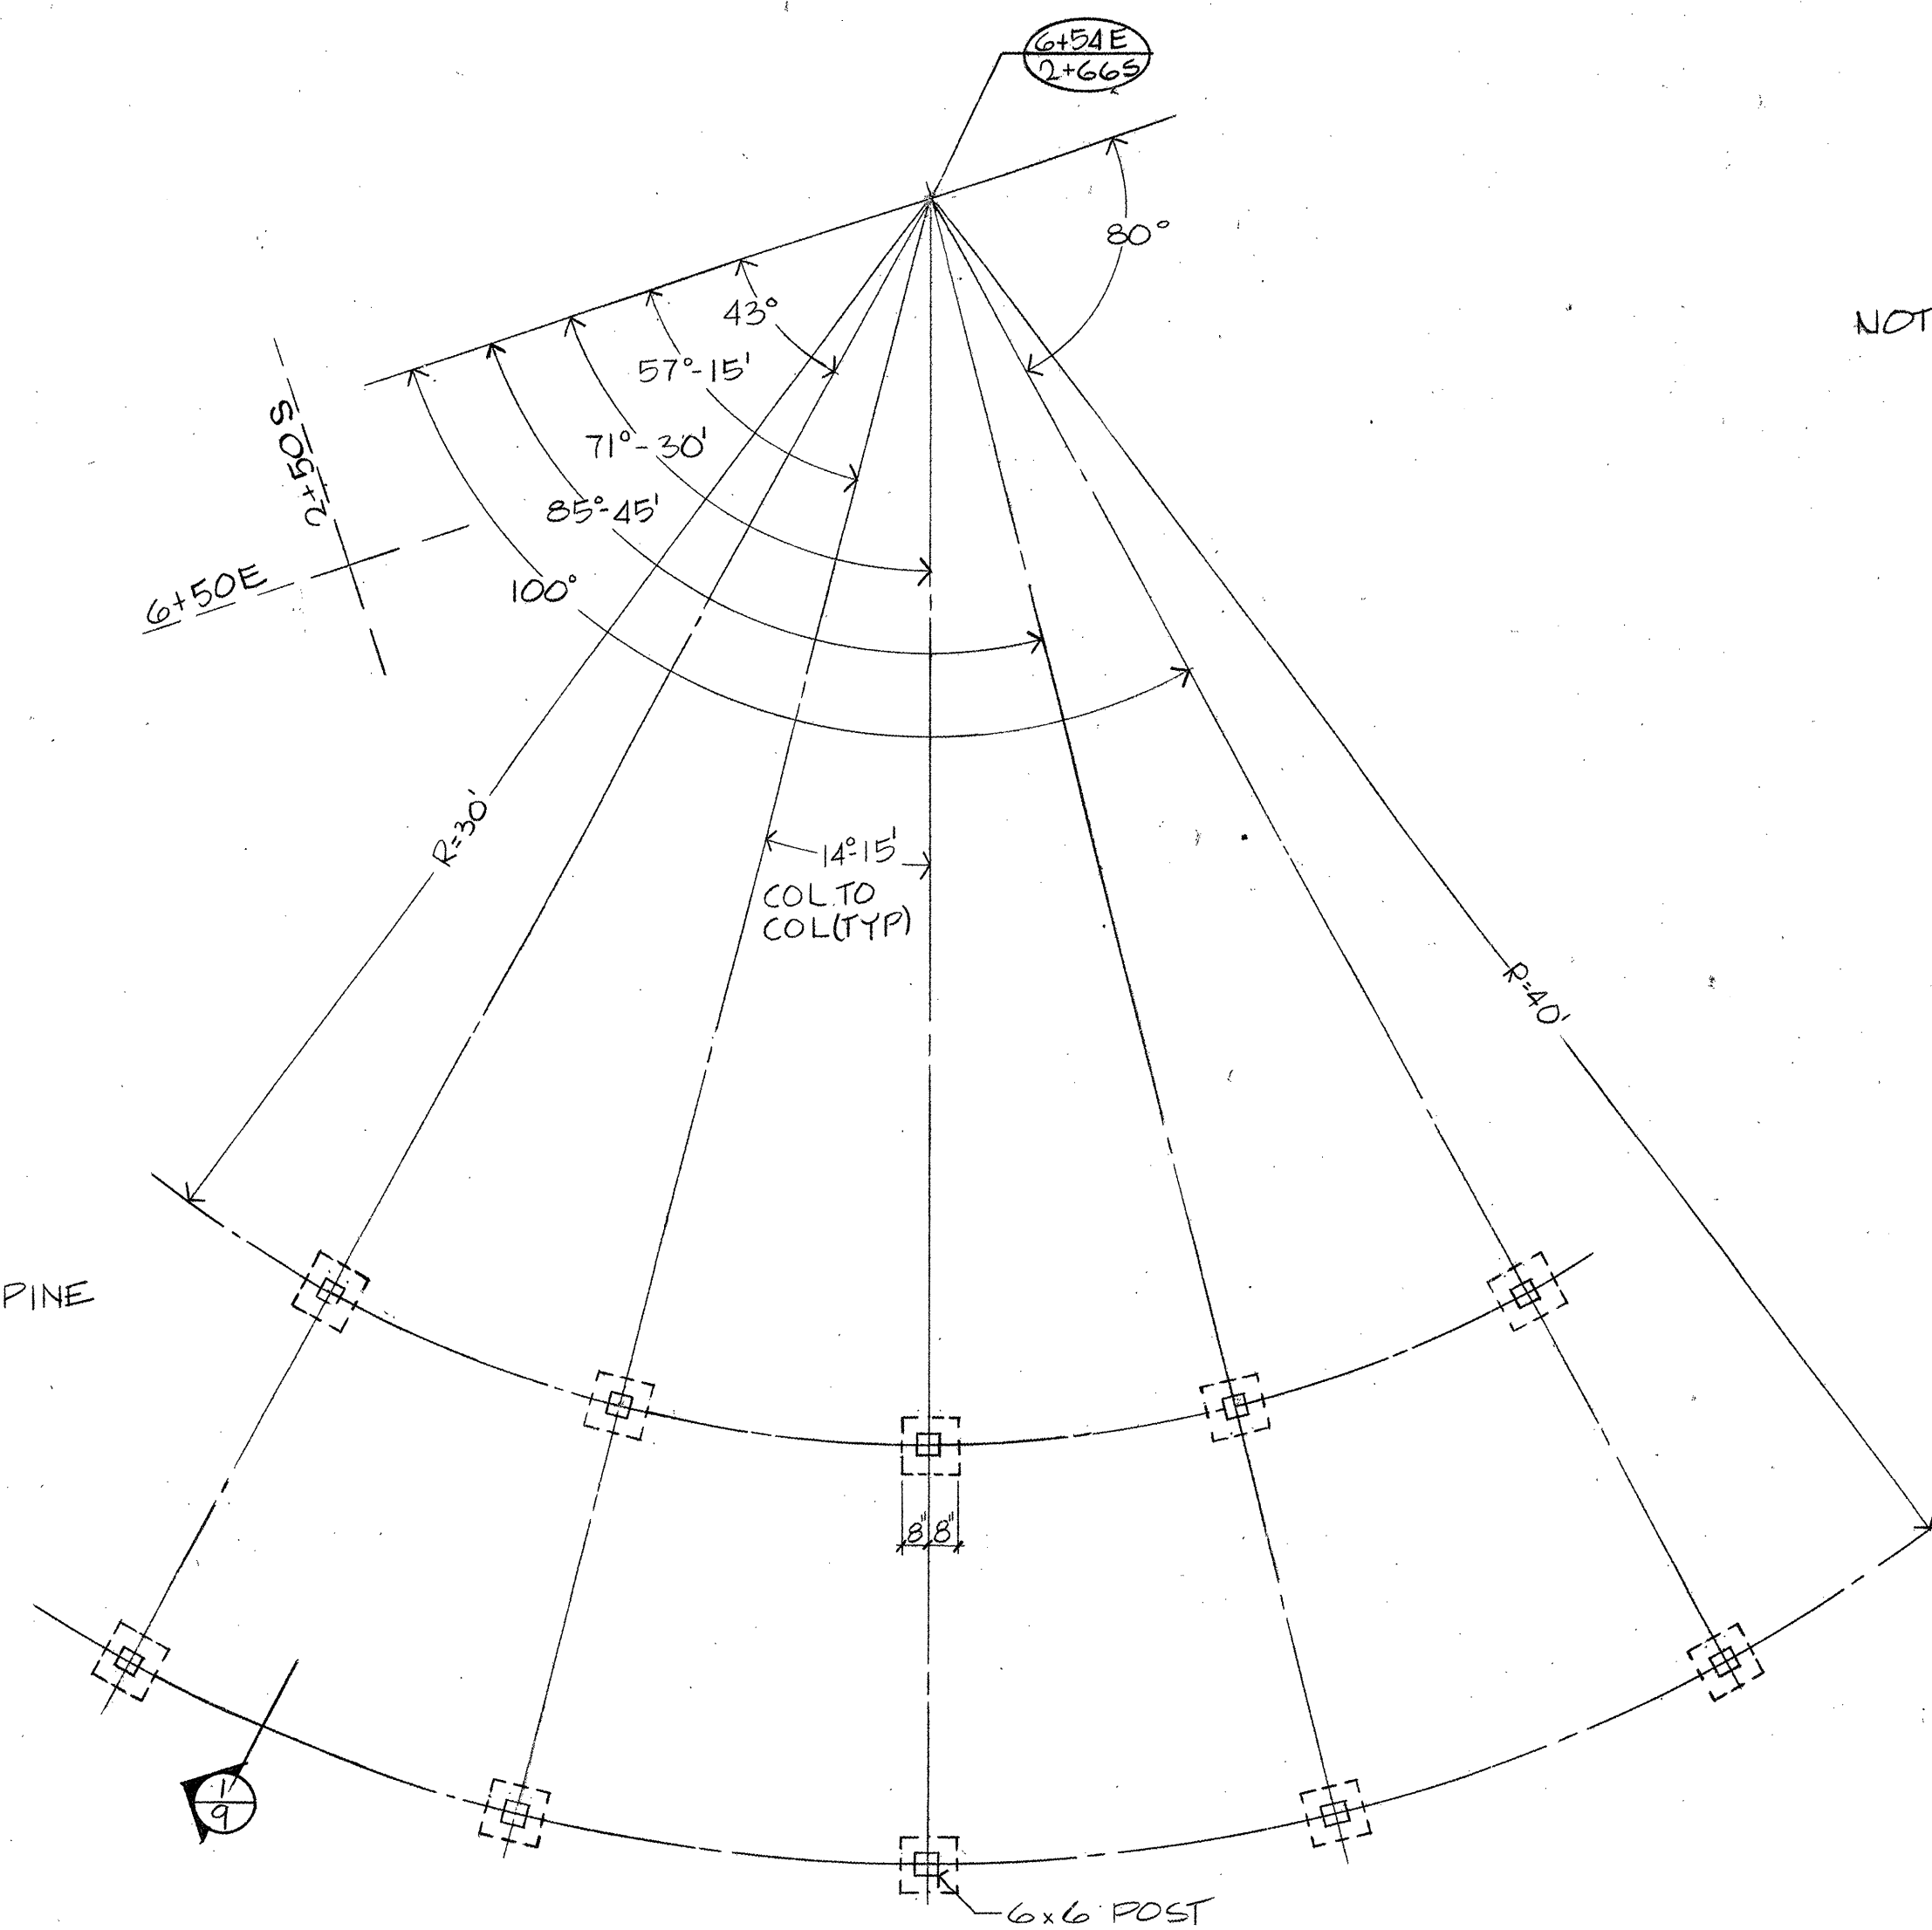

POST & FOOTING LOCATION PLAN
SCALE: 1/4" = 1'-0"

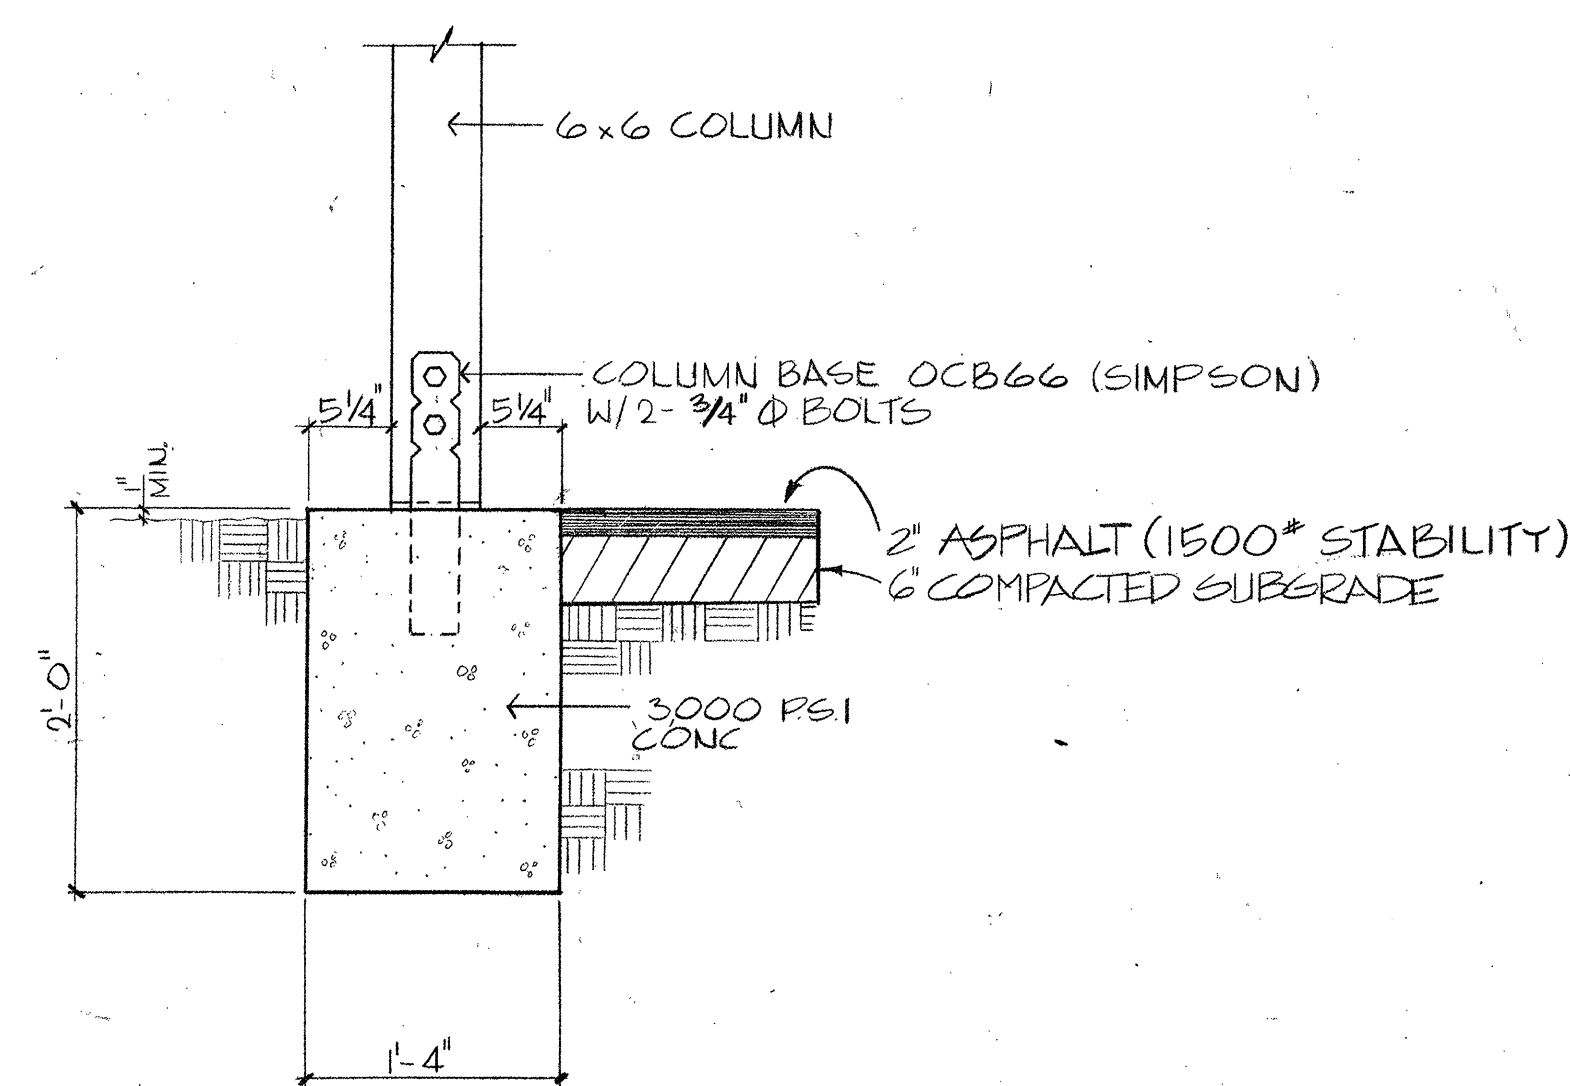

SECTION THRU FOOTING
SCALE: 3/4" = 1'-0"

NOTE: ALL LUMBER TO
BE PONDEROSA PINE
(PRESSURE TREATED)

City of Albuquerque
Parks and Recreation
Design and Development


Drawn by: D.B.M.
Checked by:
Date:
Revised:

SUPPER ROCK PARK
SHADE STRUCTURE CONSTRUCTION PLANS


Sheet
of 9

11


JOB # 2175

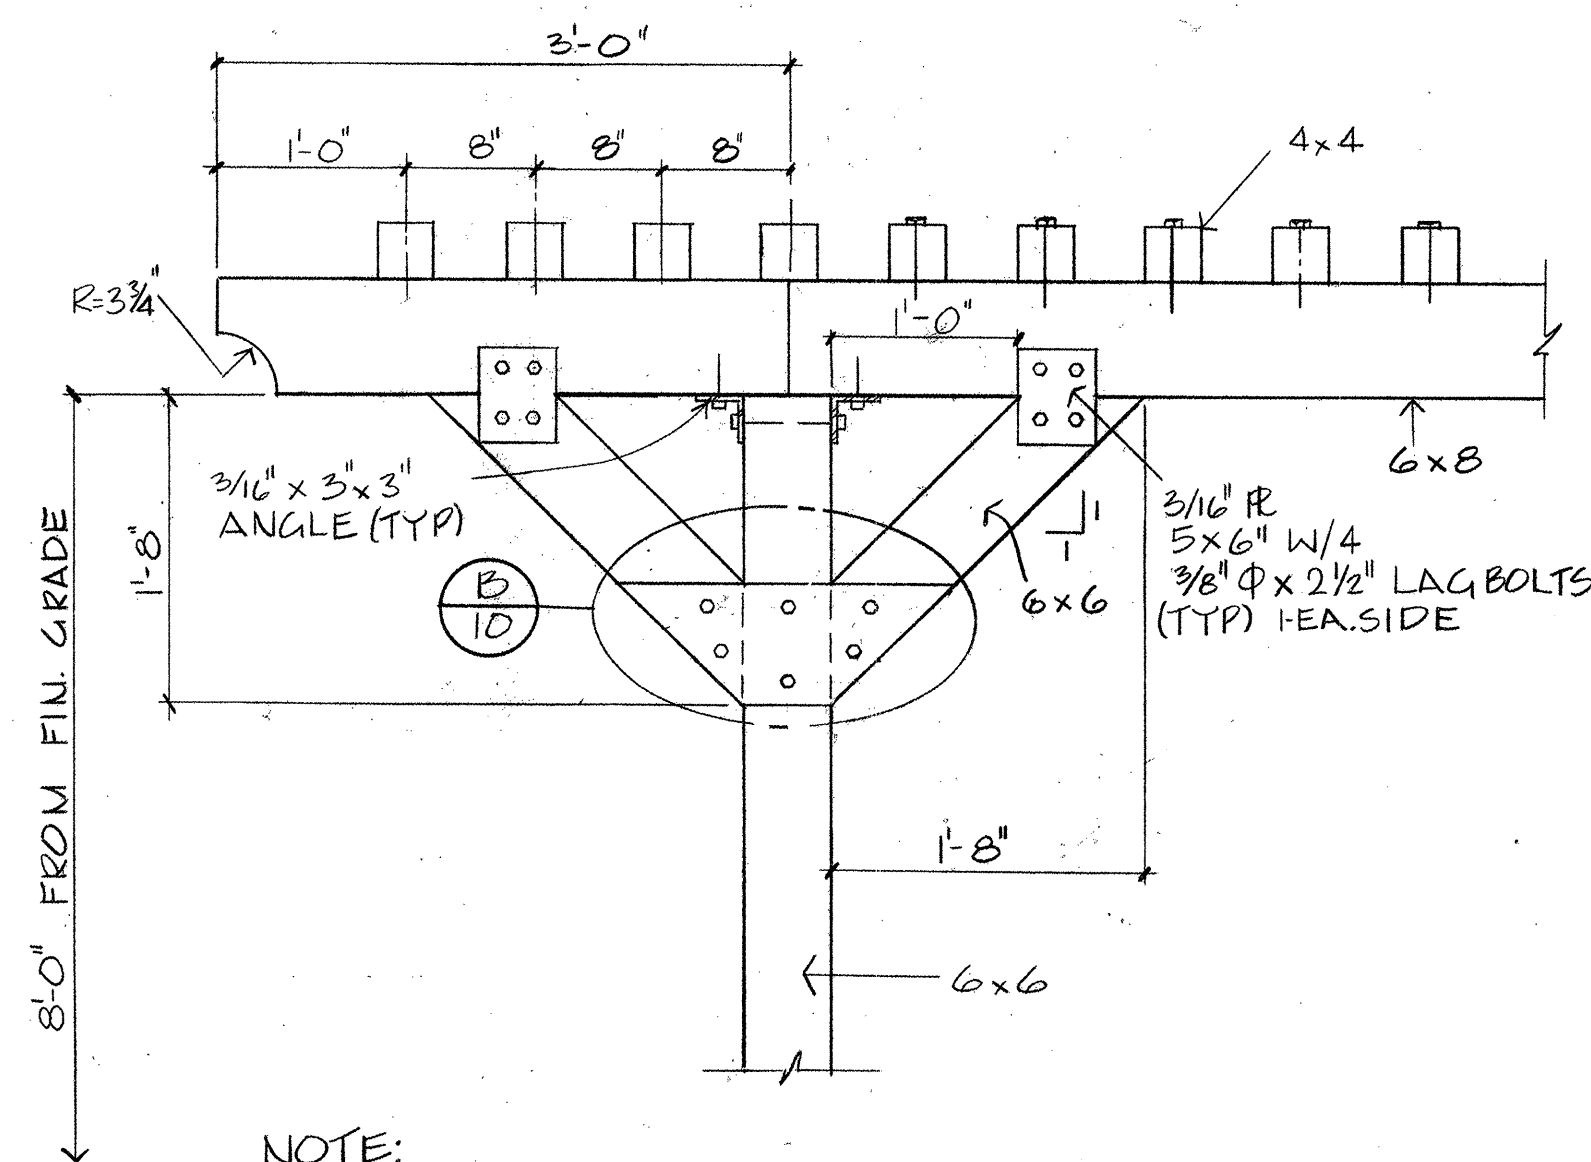


① SECTION @ END COLUMN (FRONT ROW)
SCALE: 1" = 1'-0"

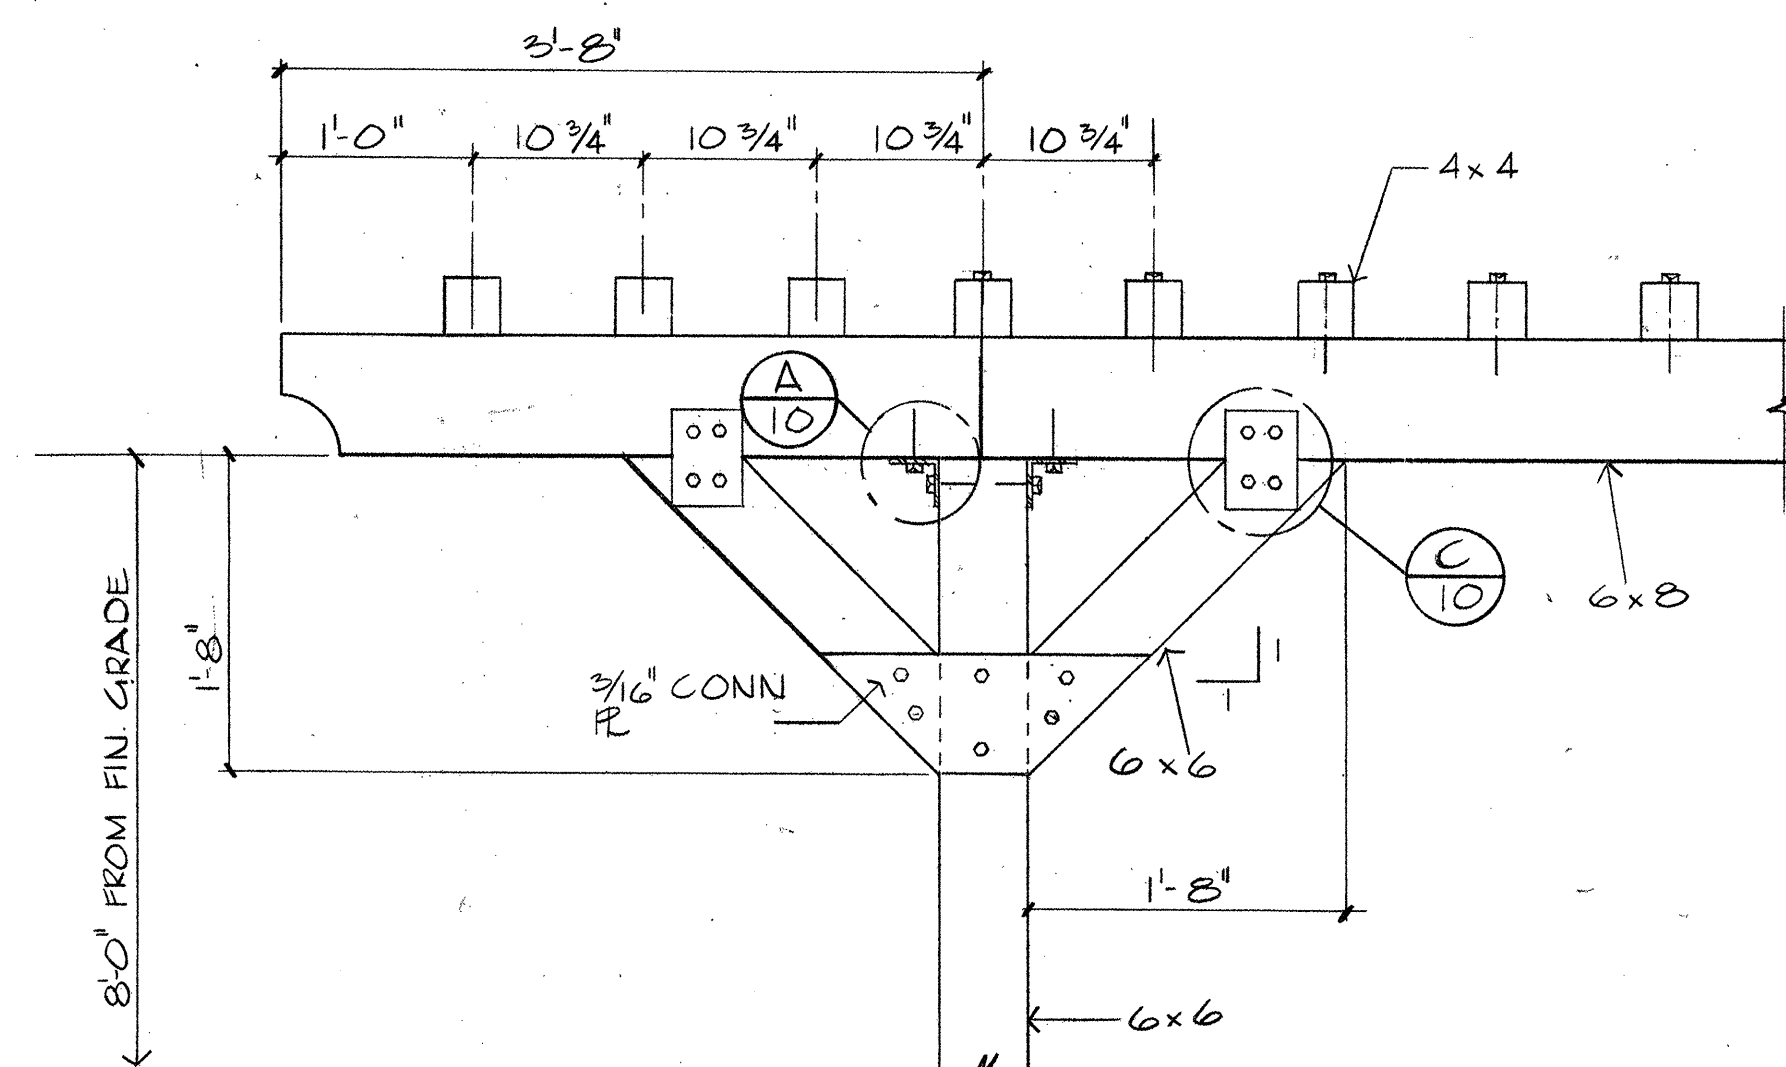


④

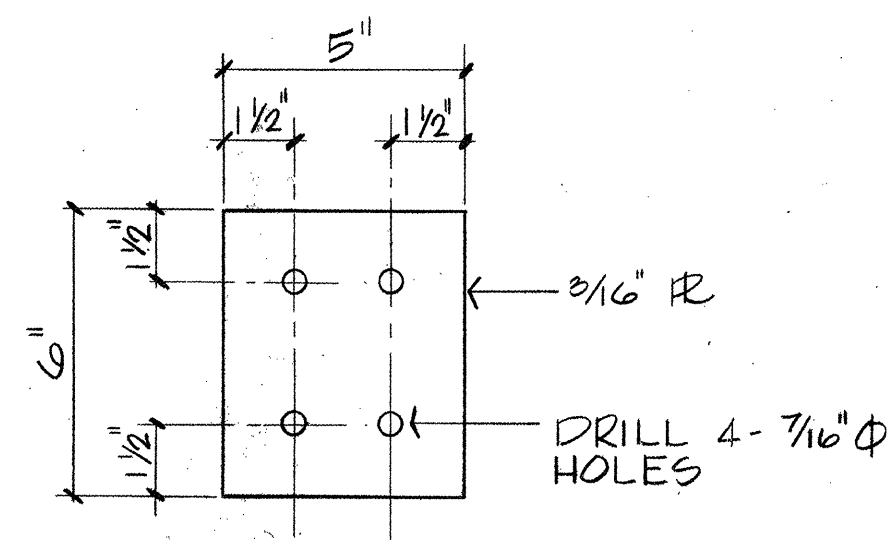



⑤ DETAIL - BRACE TO BEAM CONN PL
SCALE: 3" = 1'-0"

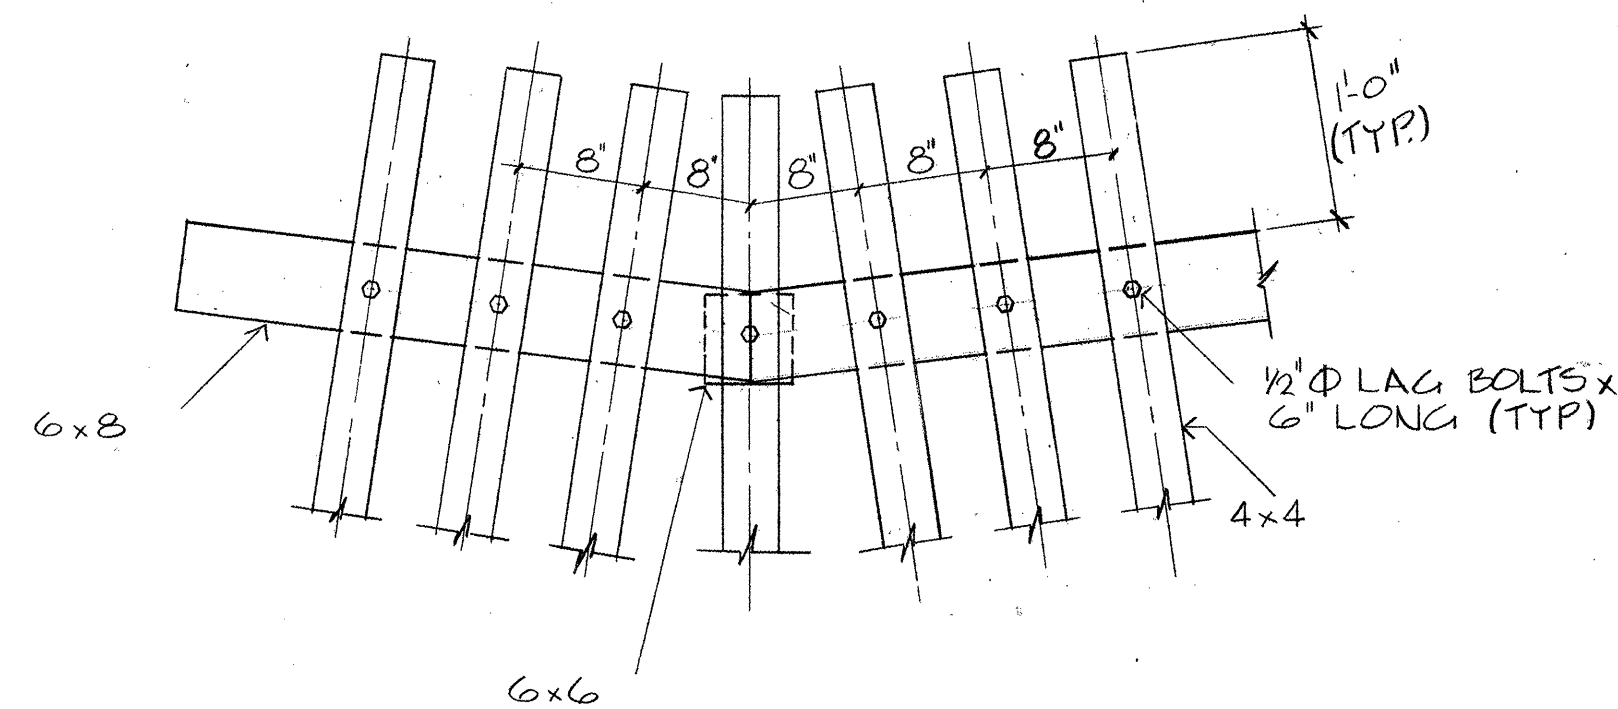


② PLAN VIEW @ END COLUMN (BACK ROW)
SCALE: 1" = 1'-0"

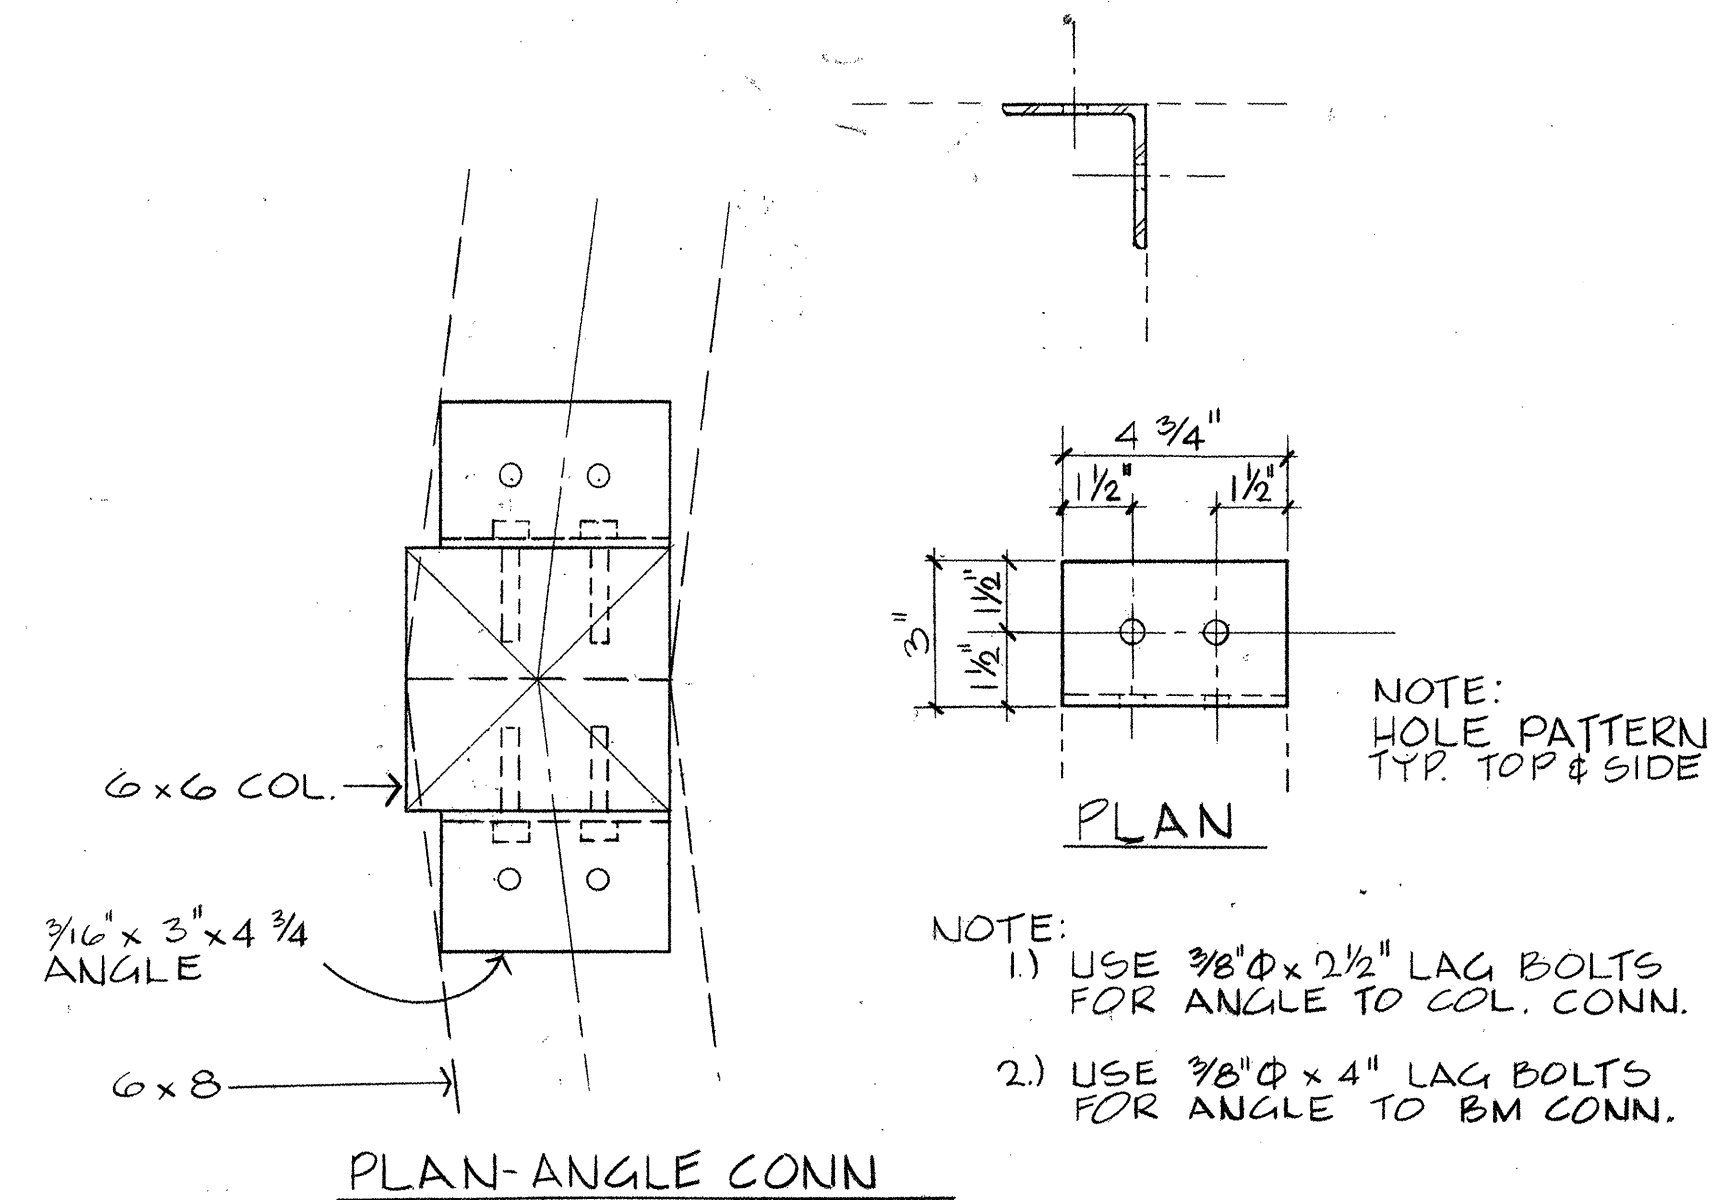


③ DETAIL - COLUMN TO BEAM CONN. (TYP)
SCALE: 3" = 1'-0"

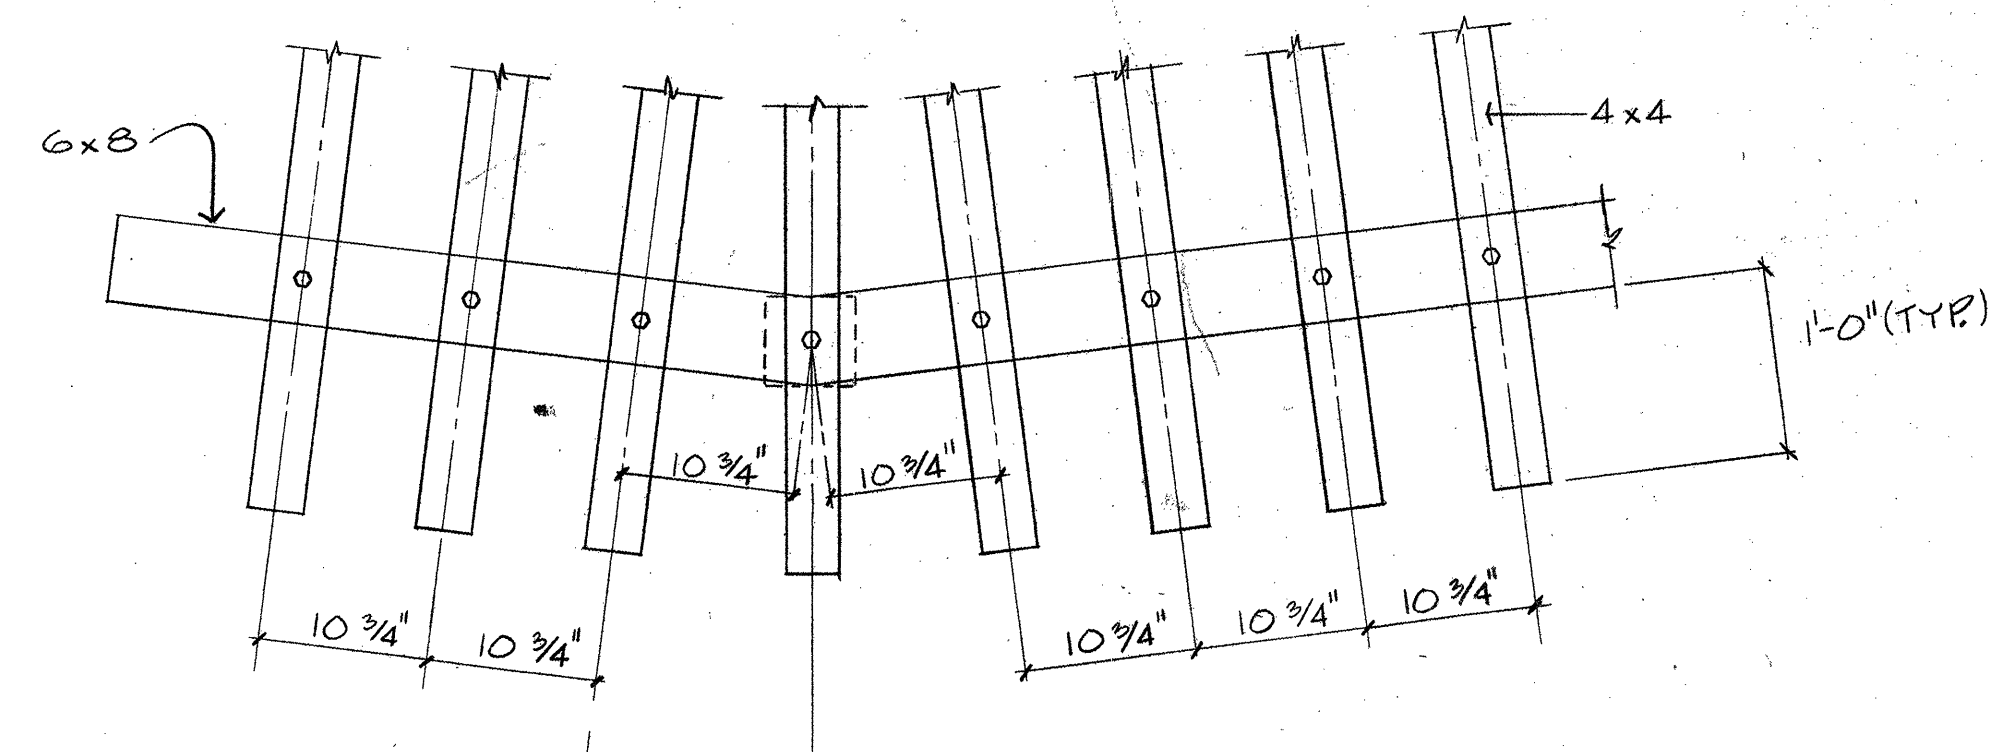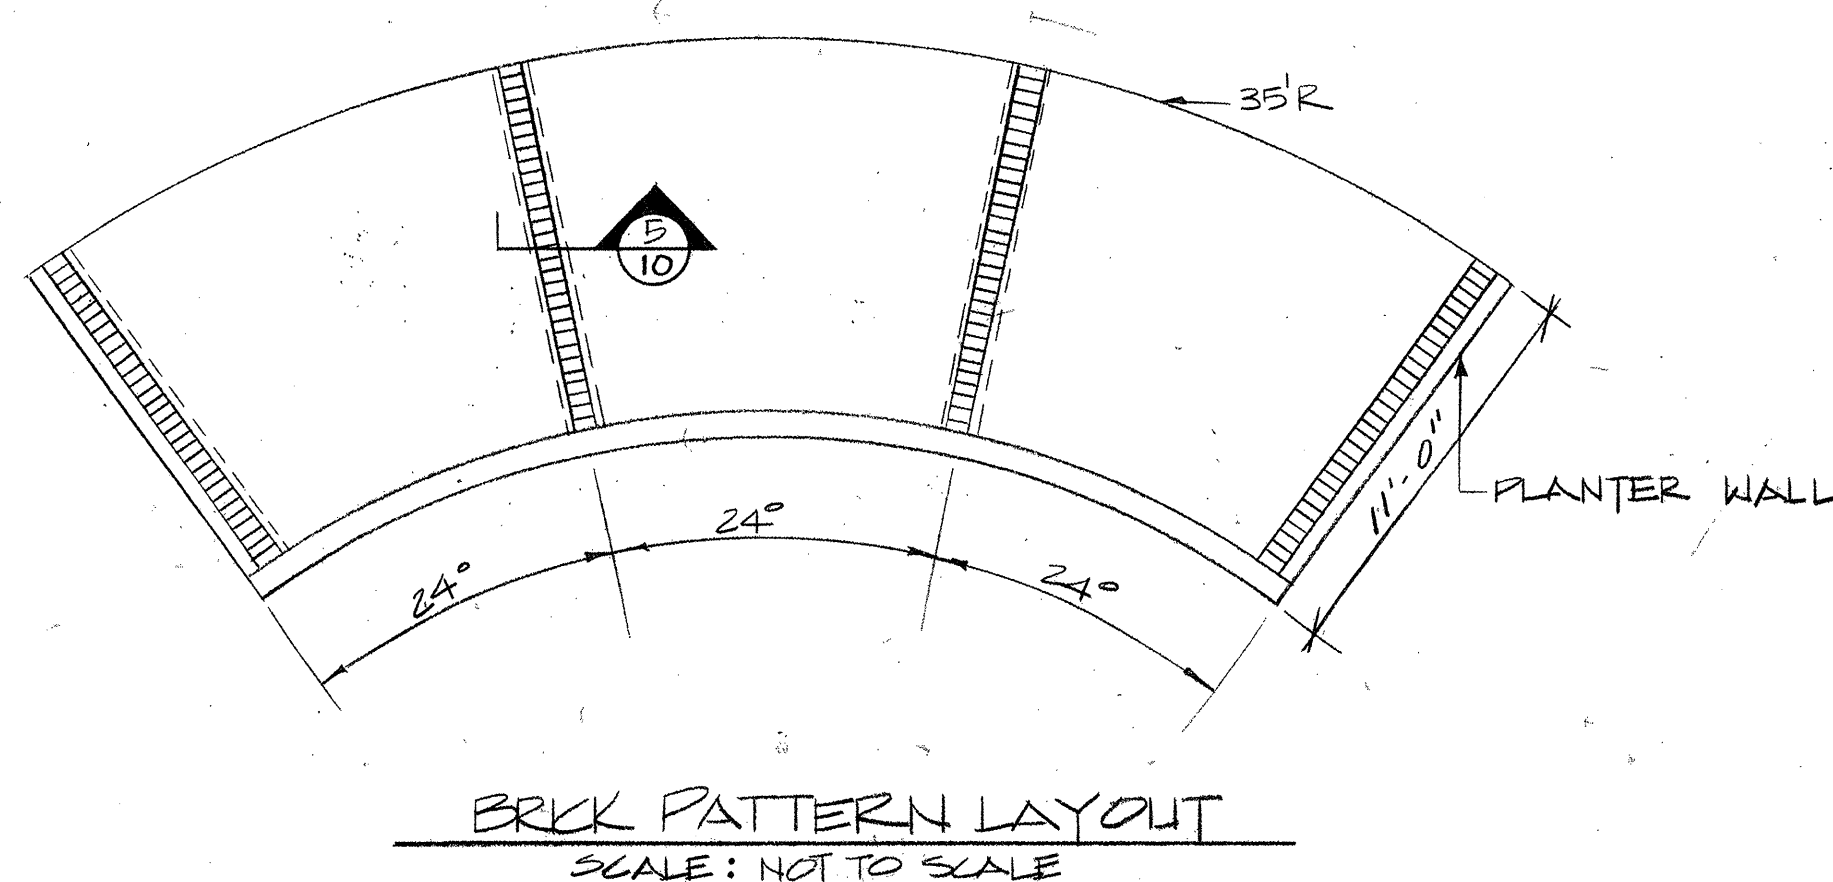


③ PLAN VIEW @ END COLUMN (FRONT ROW)
SCALE: 1" = 1'-0"

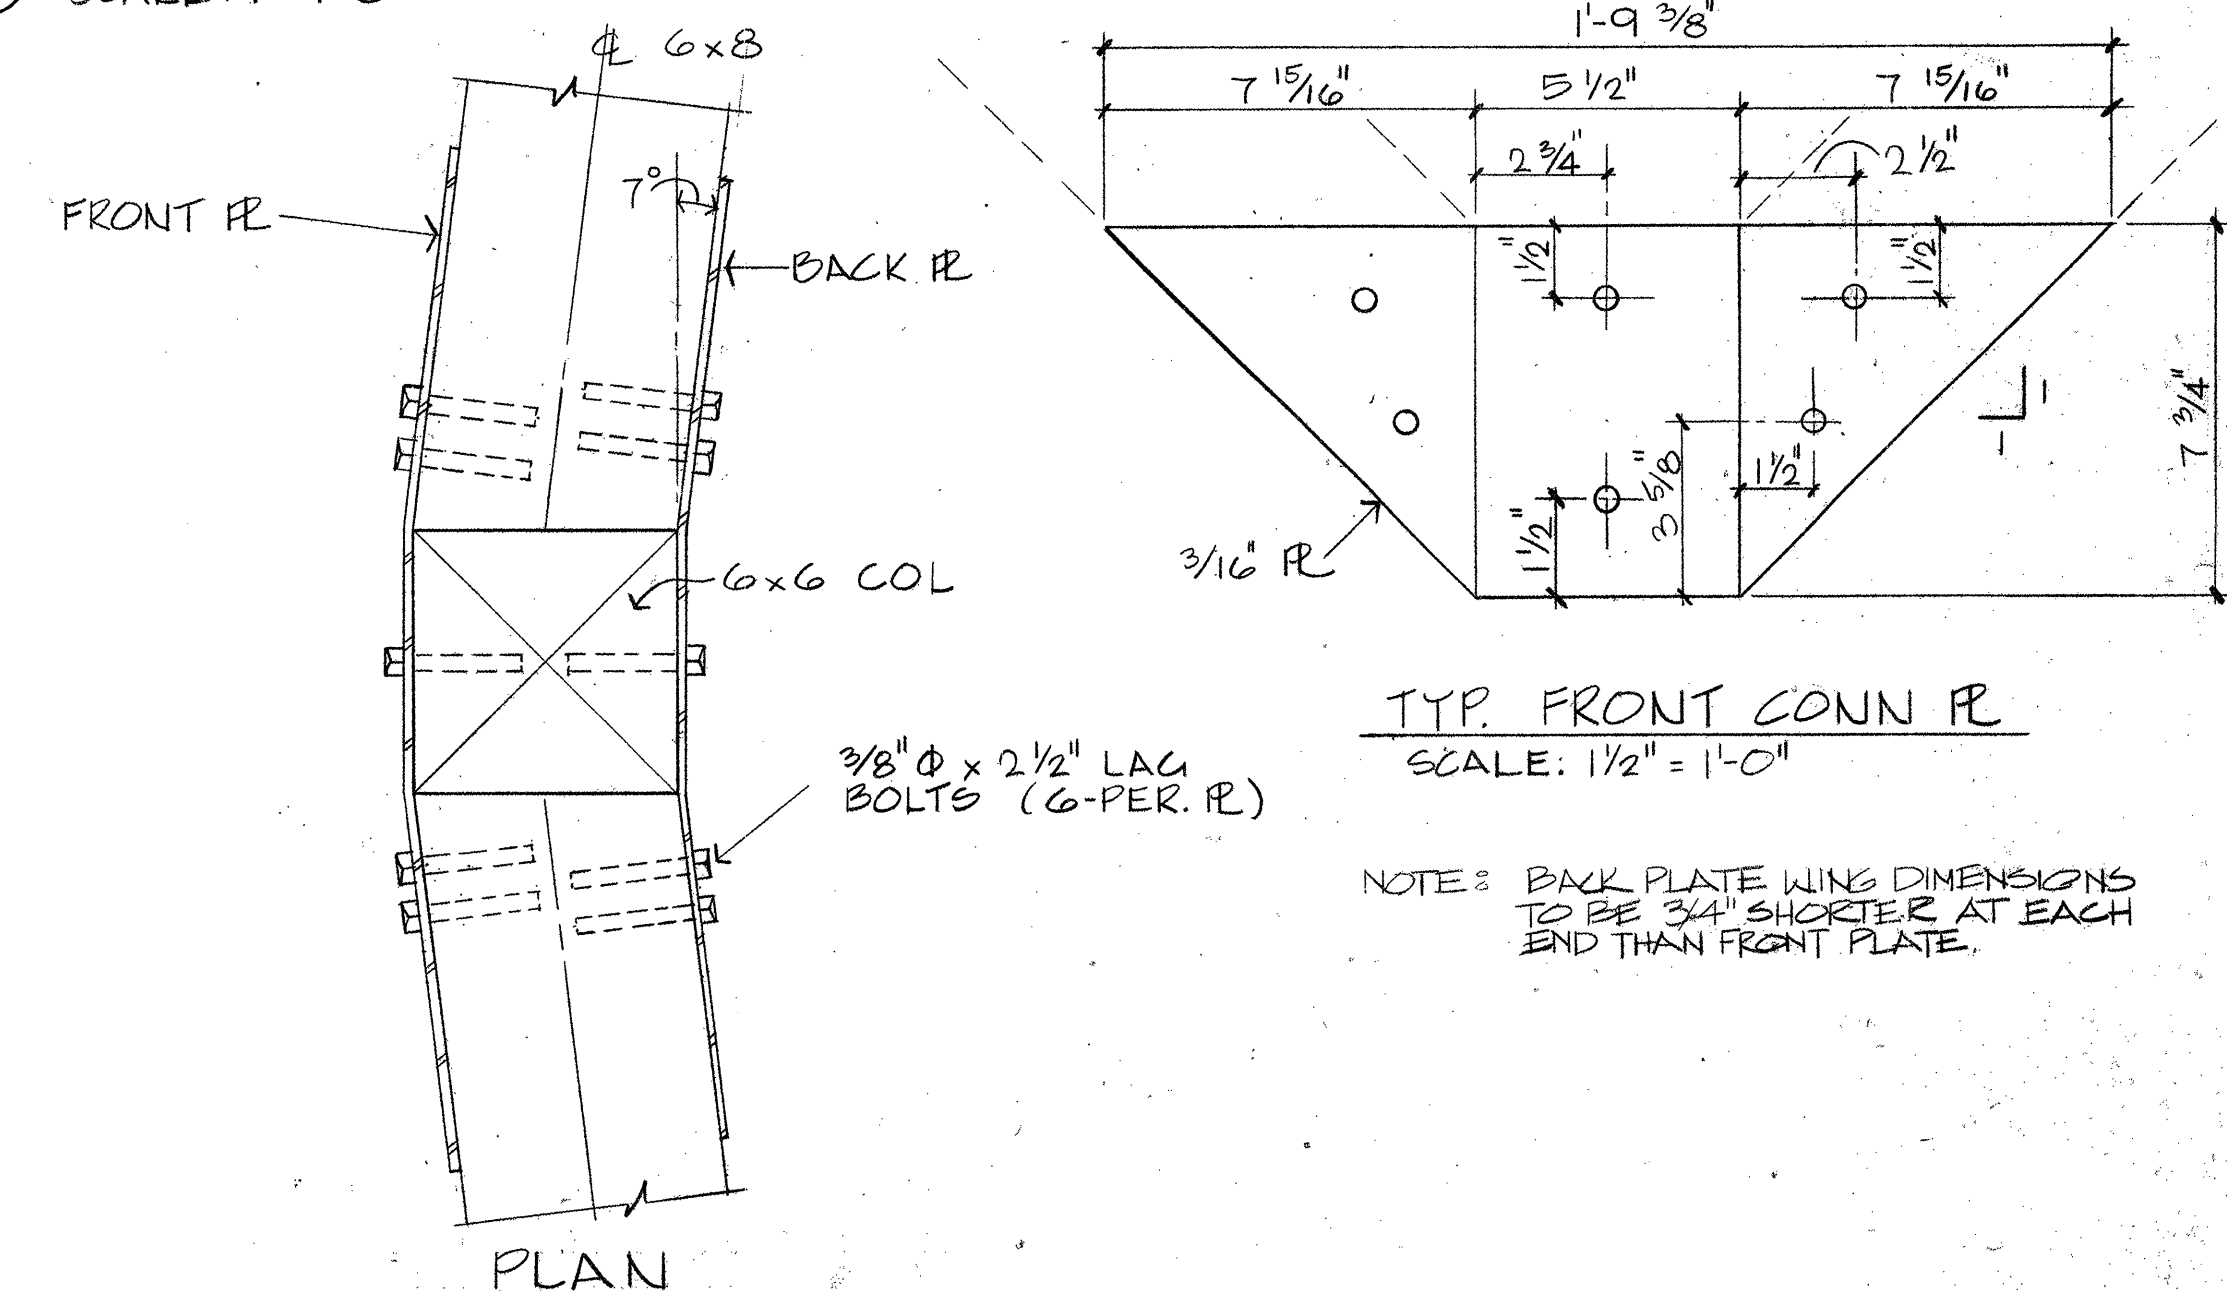


④ DETAIL - COL. TO BRACE CONN.
SCALE: 3" = 1'-0"

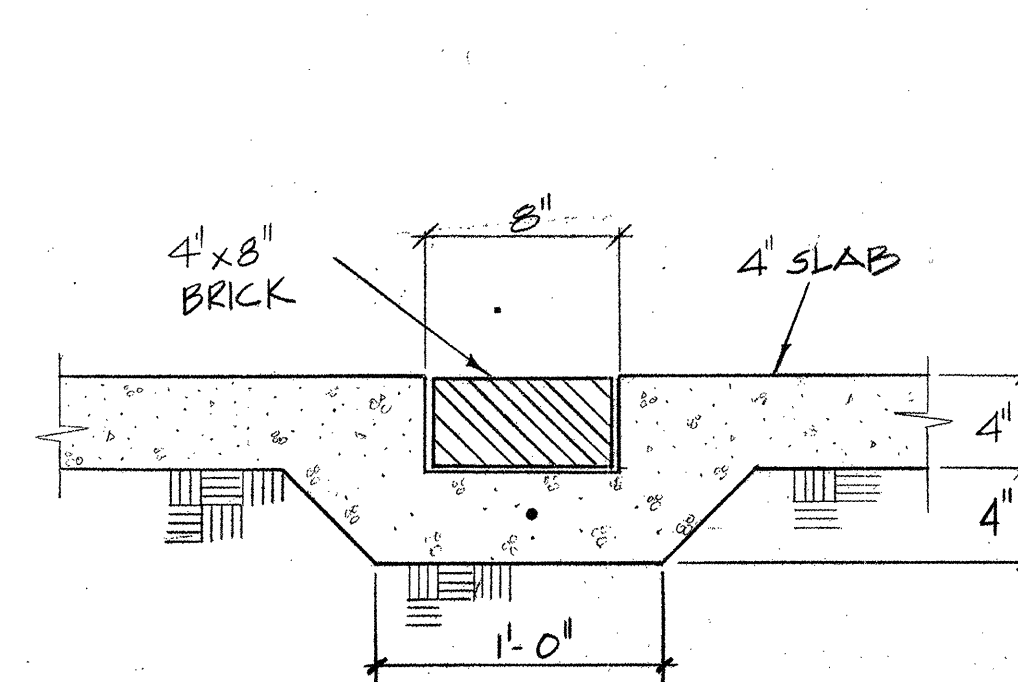


⑤ BRICK SECTION
SCALE: NOT TO SCALE

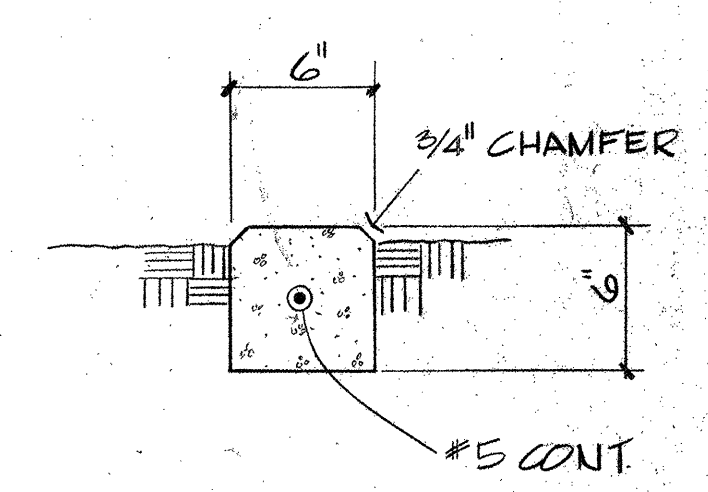


⑥ CONC. MOWING STRIP @ SHADE STRUCTURE NTS.

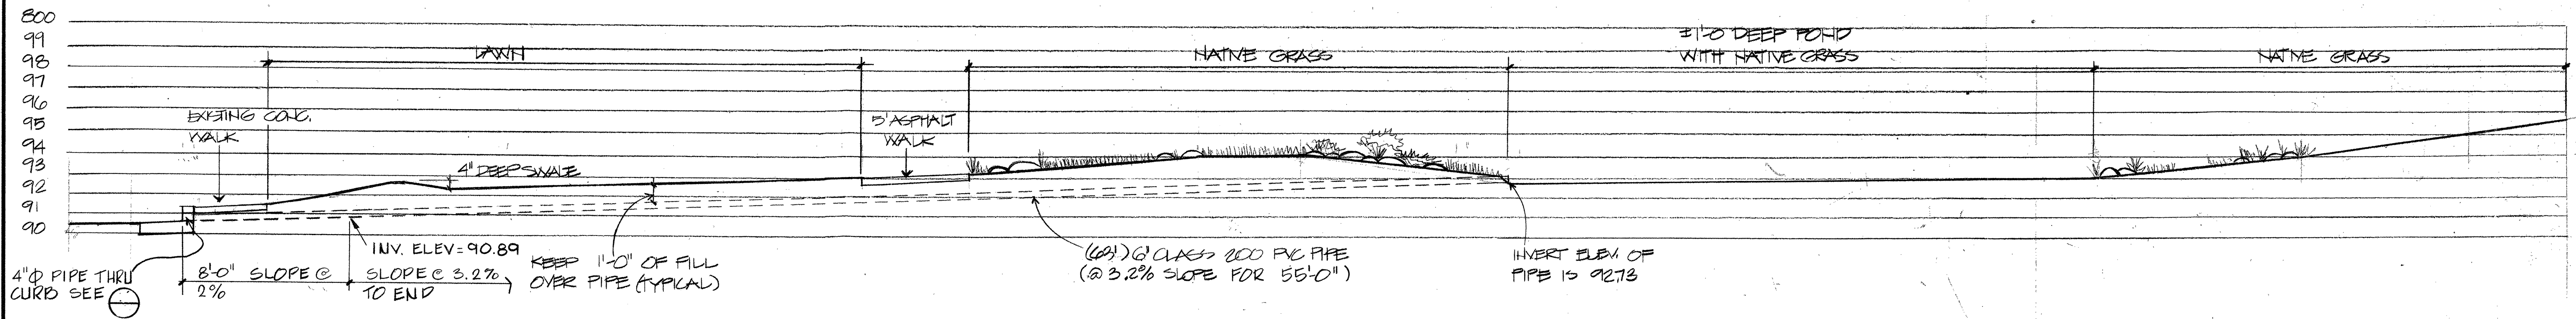


SECTION THRU POND AND DRAINAGE PIPE
SCALE: 1/4"=1'-0"

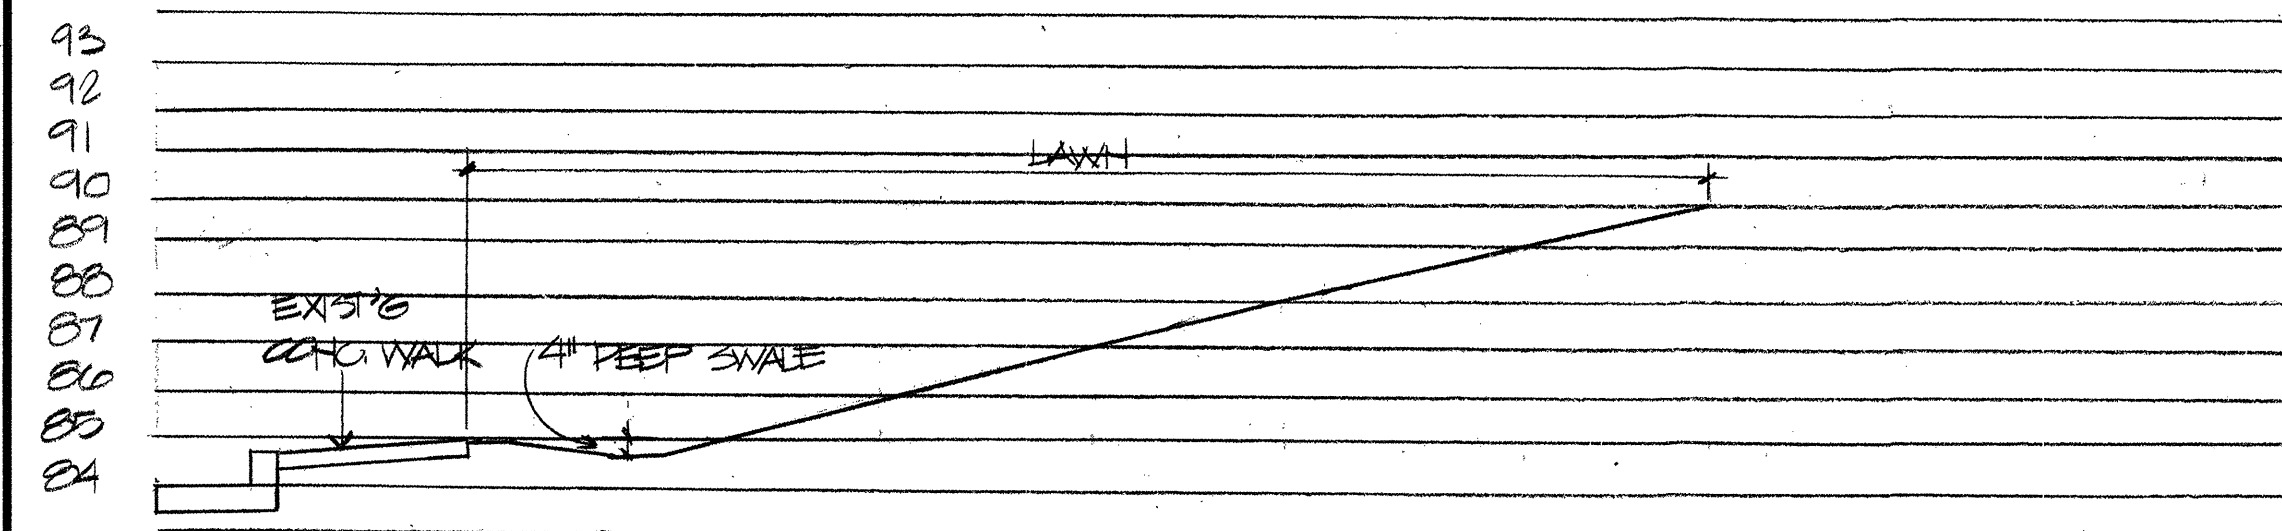


SECTION THRU DRAINAGE SWALE AND SIDEWALK
SCALE: 1/4"=1'-0"

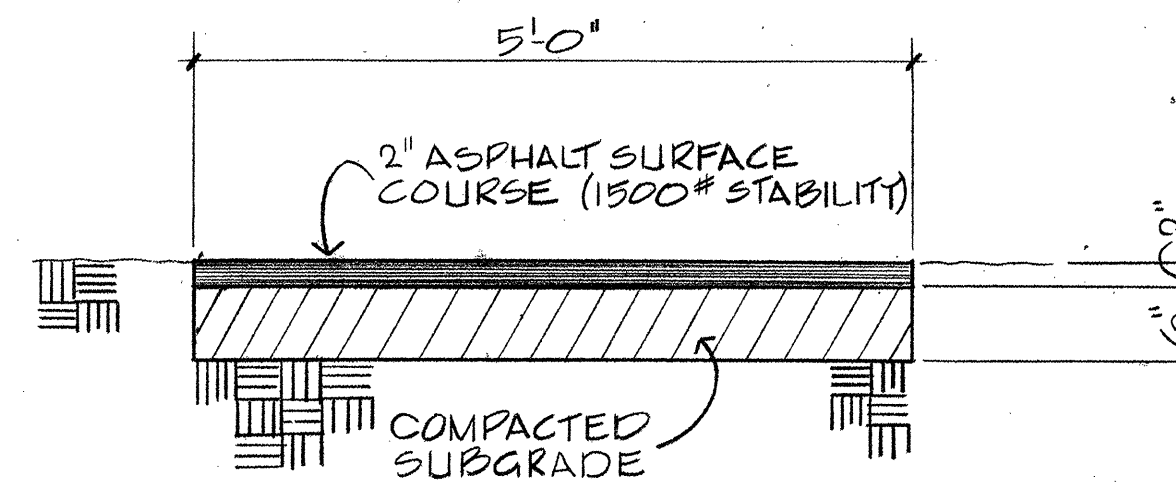


SECTION THRU ASPHALT SIDEWALK
N.T.S.

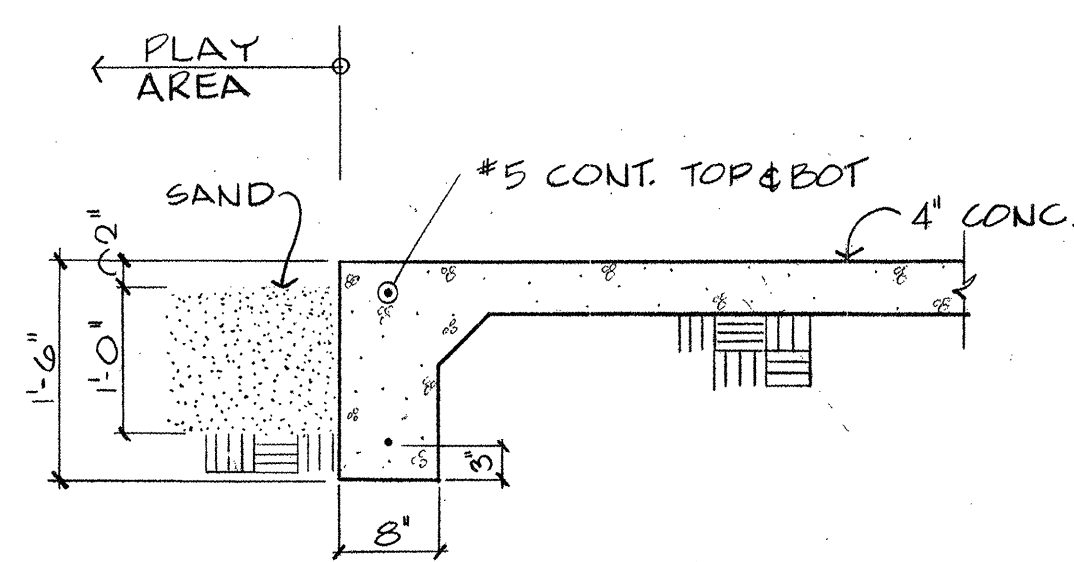


SECTION THRU TURN-DOWN SLAB
SCALE: 3/4"=1'-0"

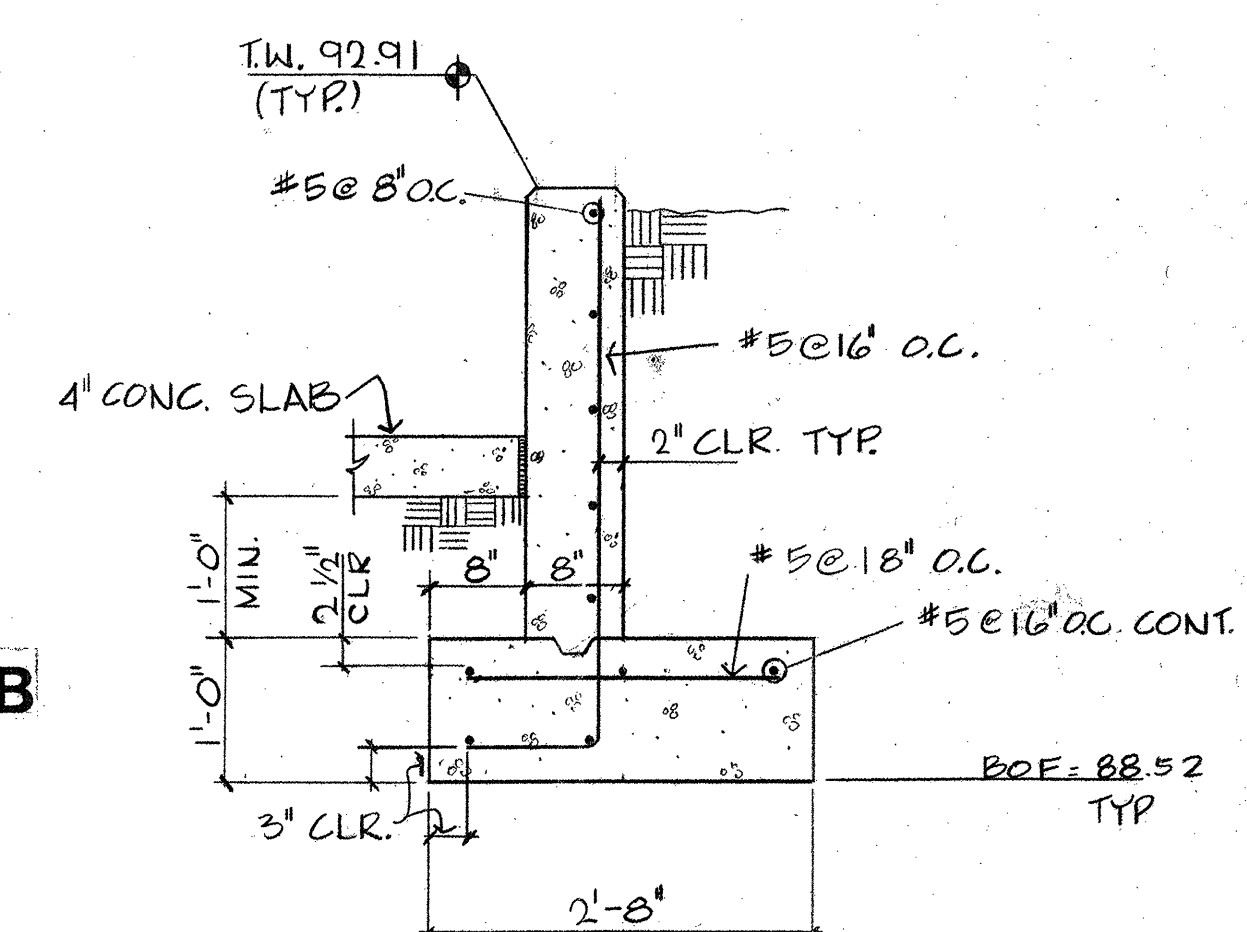

SECTION THRU PLANTER WALL
SCALE: 3/4"=1'-0"

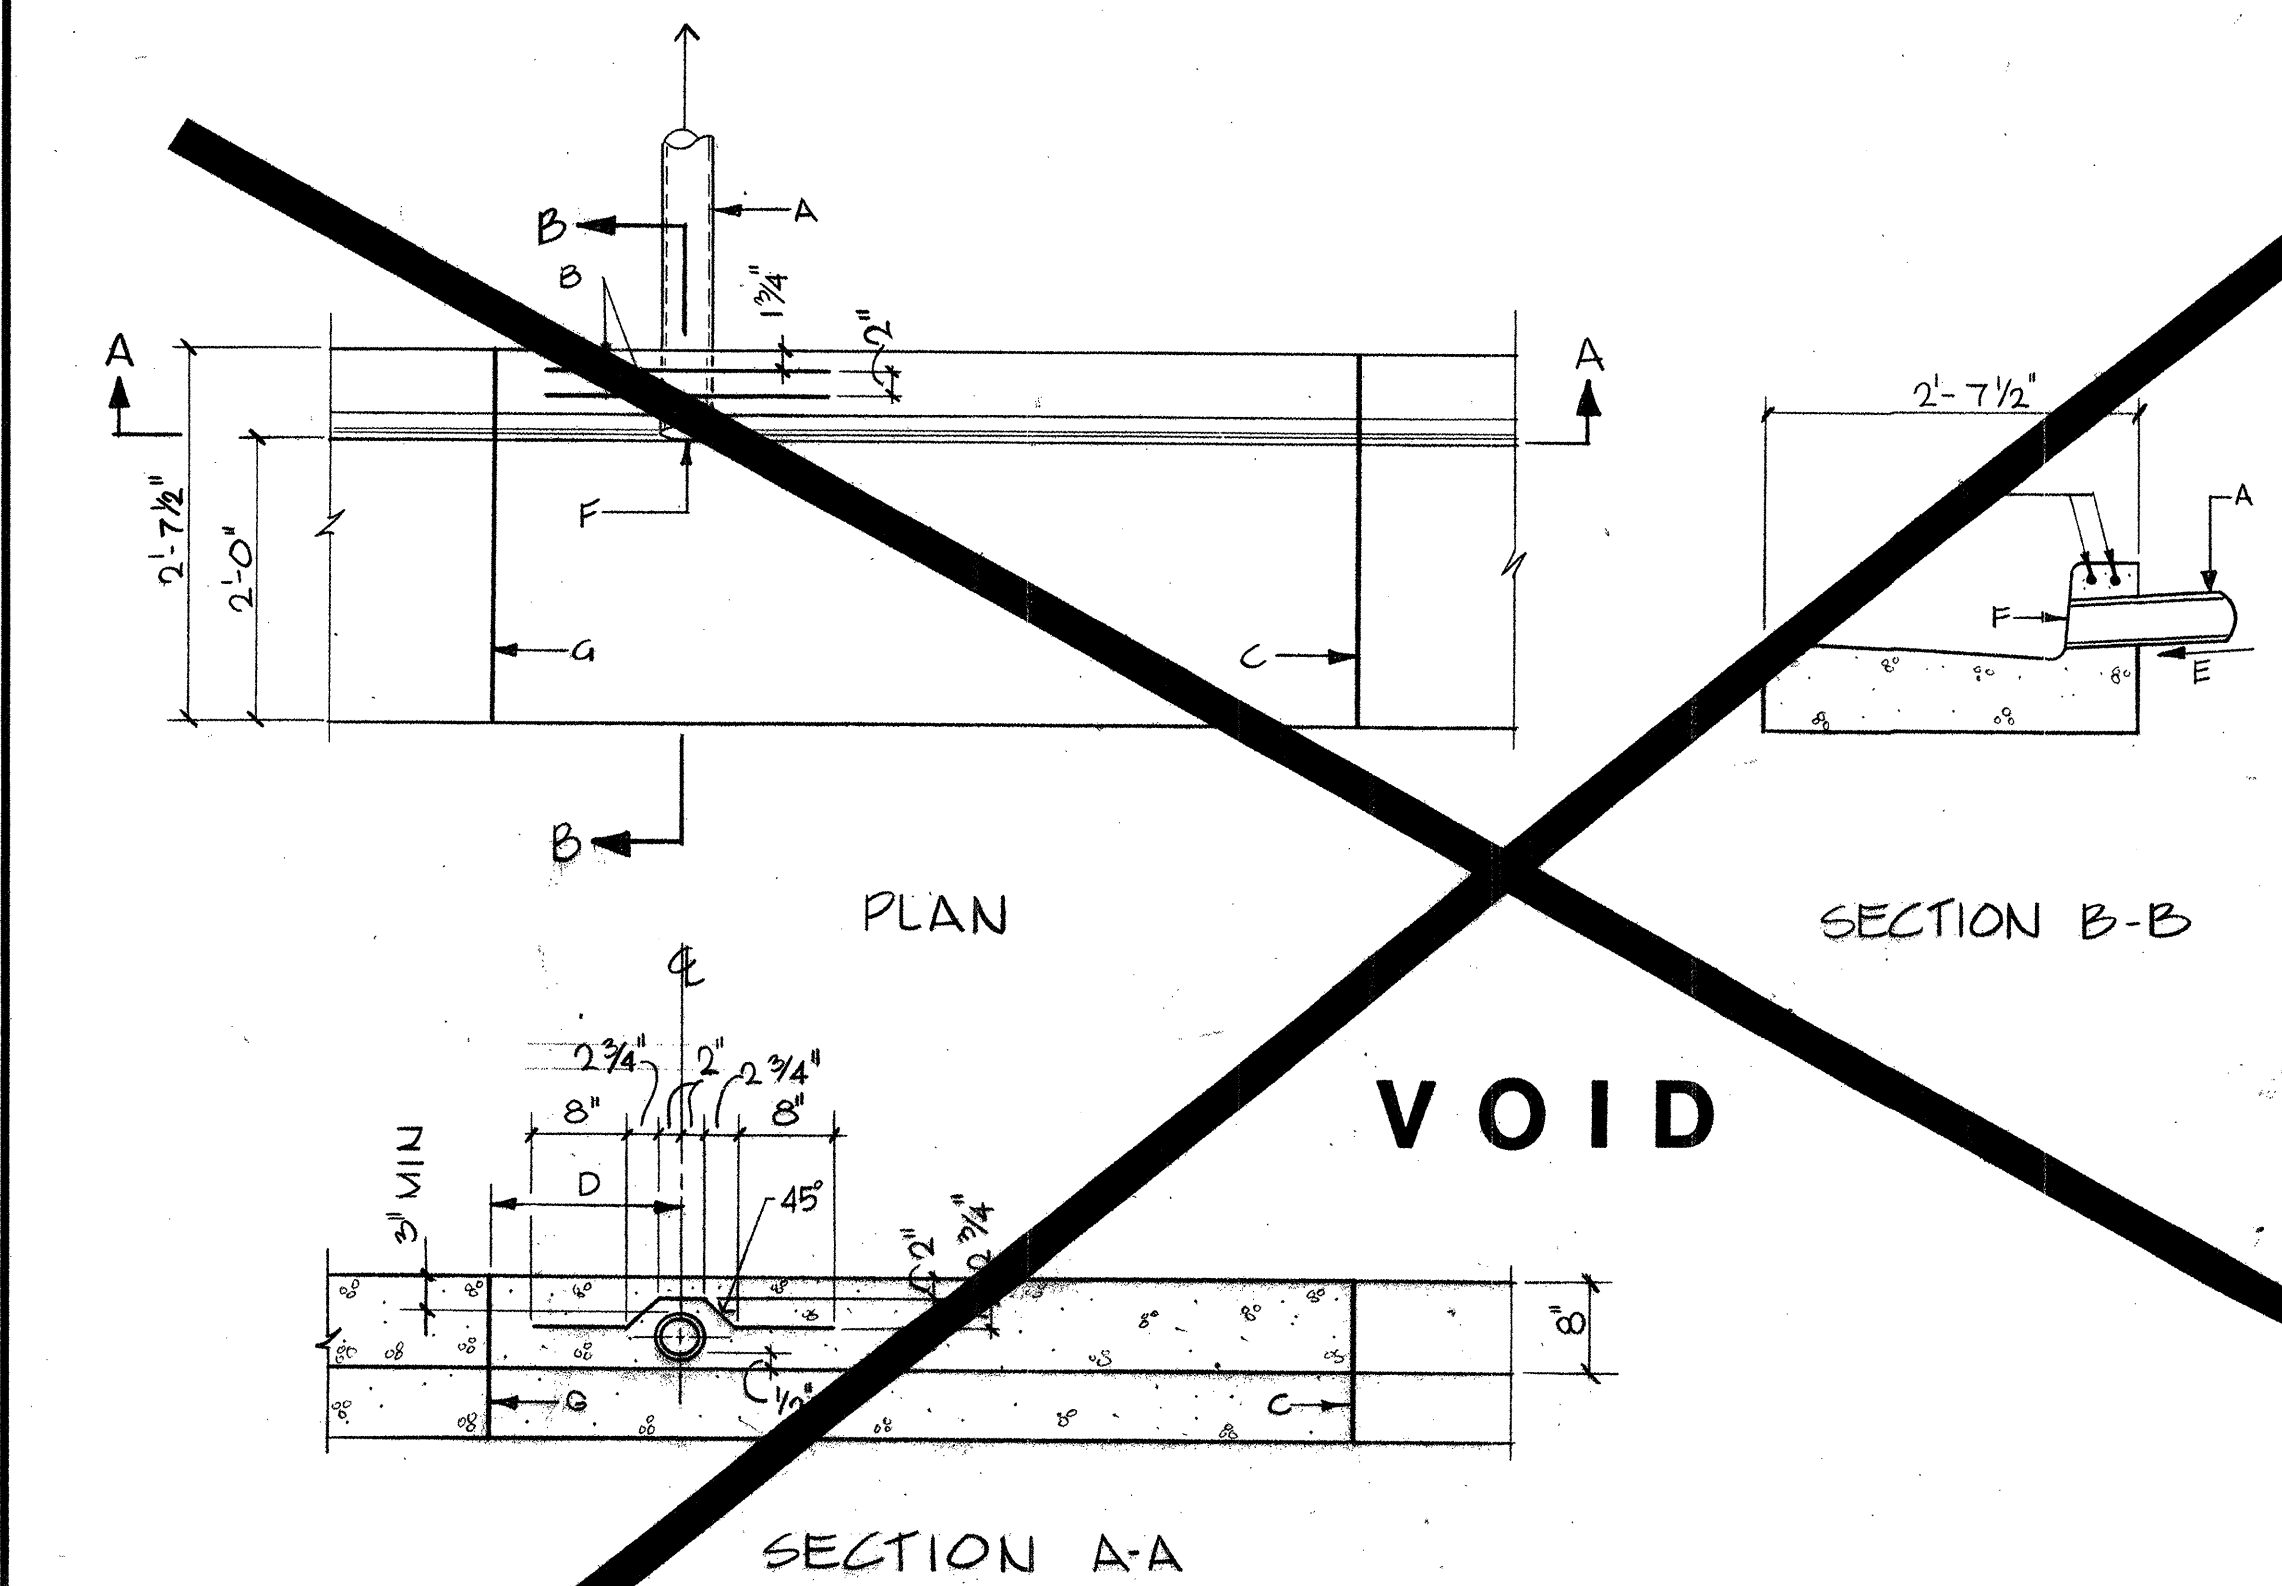

DETAIL- DRAIN LINE THRU CURB (DWG K-15)
N.T.S.

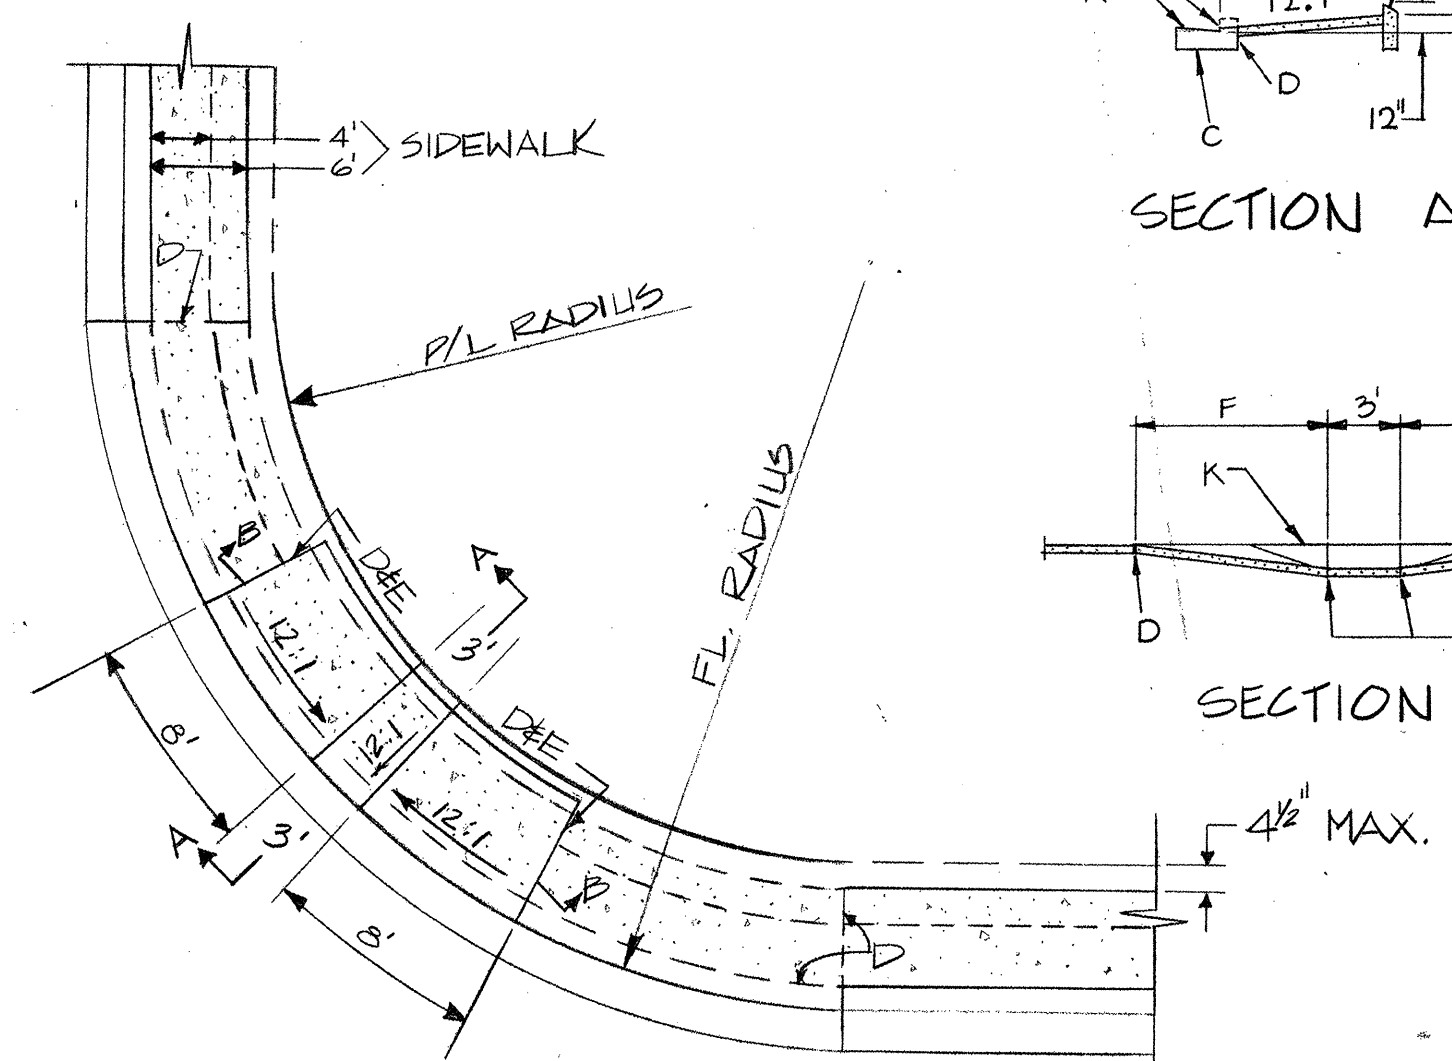

HANDICAP RAMP
NOT TO SCALE

GENERAL NOTES:
1. WHEN PLACING DRAIN THROUGH EXISTING CURB, REMOVE AND REPLACE ENTIRE STONE OF CURB AND GUTTER.


CONSTRUCTION NOTES:
A. DRAIN, D.I. OR SCH. 40 P.V.C. PIPE, 4" NOM. SIZE (MAX.) TO PROPERTY.
B. NO. 3 BARS, 2'-4" LONG, PLACED AS SHOWN.
C. EXP. JOINT.
D. DISTANCE FROM END OF DRAIN TO NEAREST JOINT, VARIABLE WITH MIN.
E. SLOPE 1/4" PER FT. MIN. R.O.W.
F. DRAIN PIPE NOT TO PROTRUDE BEYOND CURB FACE.
G. JOINT NEAREST TO DRAIN TO BE AN EXP. JOINT.

GENERAL NOTES:
1. WHEEL CHAIR RAMPS ARE NORMALLY TO BE LOCATED AT THE CENTER OF THE RETURN OR AS DIRECTED BY THE CITY TRAFFIC ENGR.
2. SURFACE TEXTURE OF WHEEL CHAIR RAMPS SHALL BE OBTAINED BY HEAVY BROOMING. (TEXTURE DEPTH .035"), TRANSVERSE TO THE SLOPE OF THE RAMP.
3. GUTTER FLOW-LINE PROFILE SHALL BE MAINTAINED THROUGH THE AREA OF THE RAMP. DRAINAGE CATCH BASIN STRUCTURES SHALL NOT BE PLACED IN LINE WITH RAMPS.


CONSTRUCTION NOTES:
A. SLOPE OF GUTTER DEPENDENT ON REQUIREMENTS FOR VALLEY GUTTER.
B. 1/4" LIP ABOVE FLOW LINE.
C. CURB & GUTTER.
D. 1/4" EXPANSION JOINT.
E. RADIAL LINES CONCENTRIC WITH FLOW-LINE RADIUS.
F. 8" AT FACE OF CURB.
G. CONTRACTION (DUPON) JOINT.
H. VARIES WITH AVAILABLE R.O.W.
J. VARIABLE.
K. HEADER CURB, SEE DMC. P-8

NO.				REVISIONS				BY				APPROV				DATE				Drawn by:			
																				Checked by:			
																				Date:			
																				Scale:			
																				Sheet of			
																				11			
																				City of Albuquerque			
																				Parks and Recreation			
																				Design and Development			


MONTE ALTO PL.

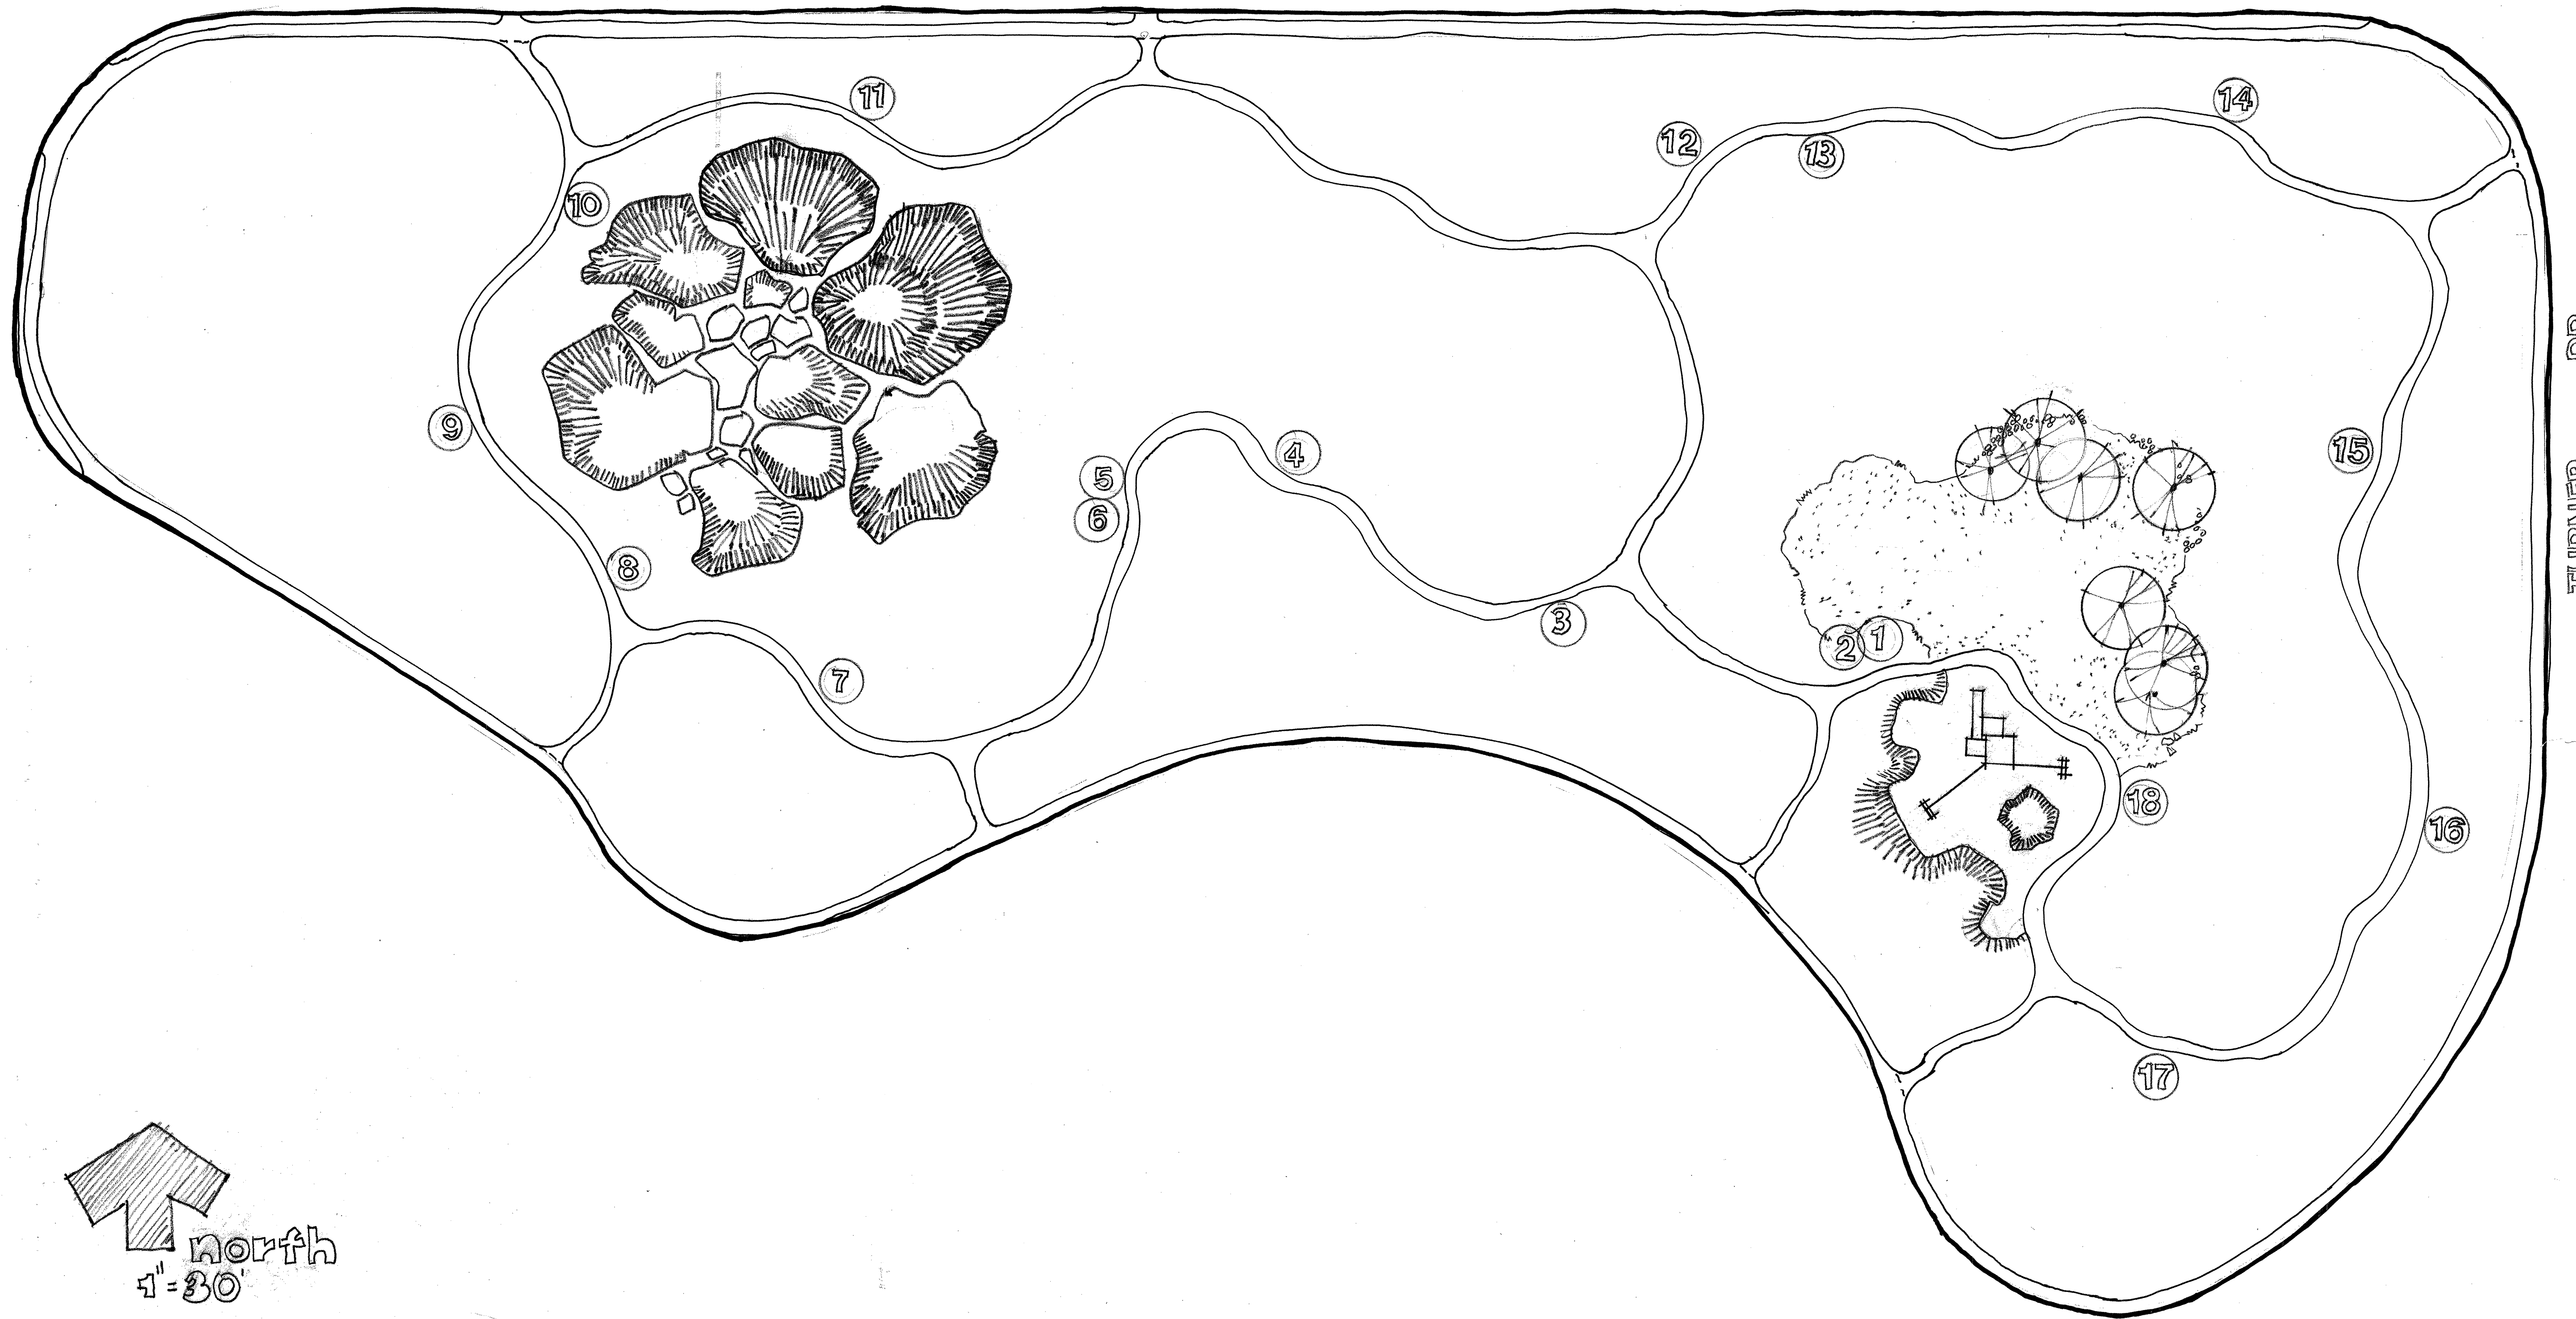

TURNER DR.

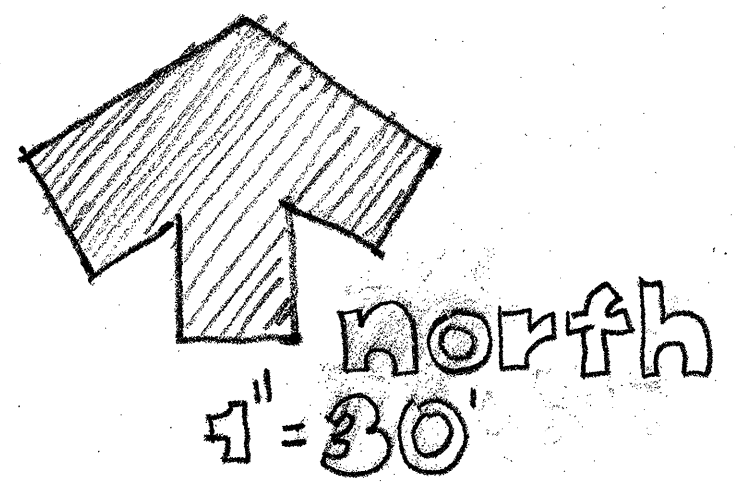


SUPPER ROCK PARK

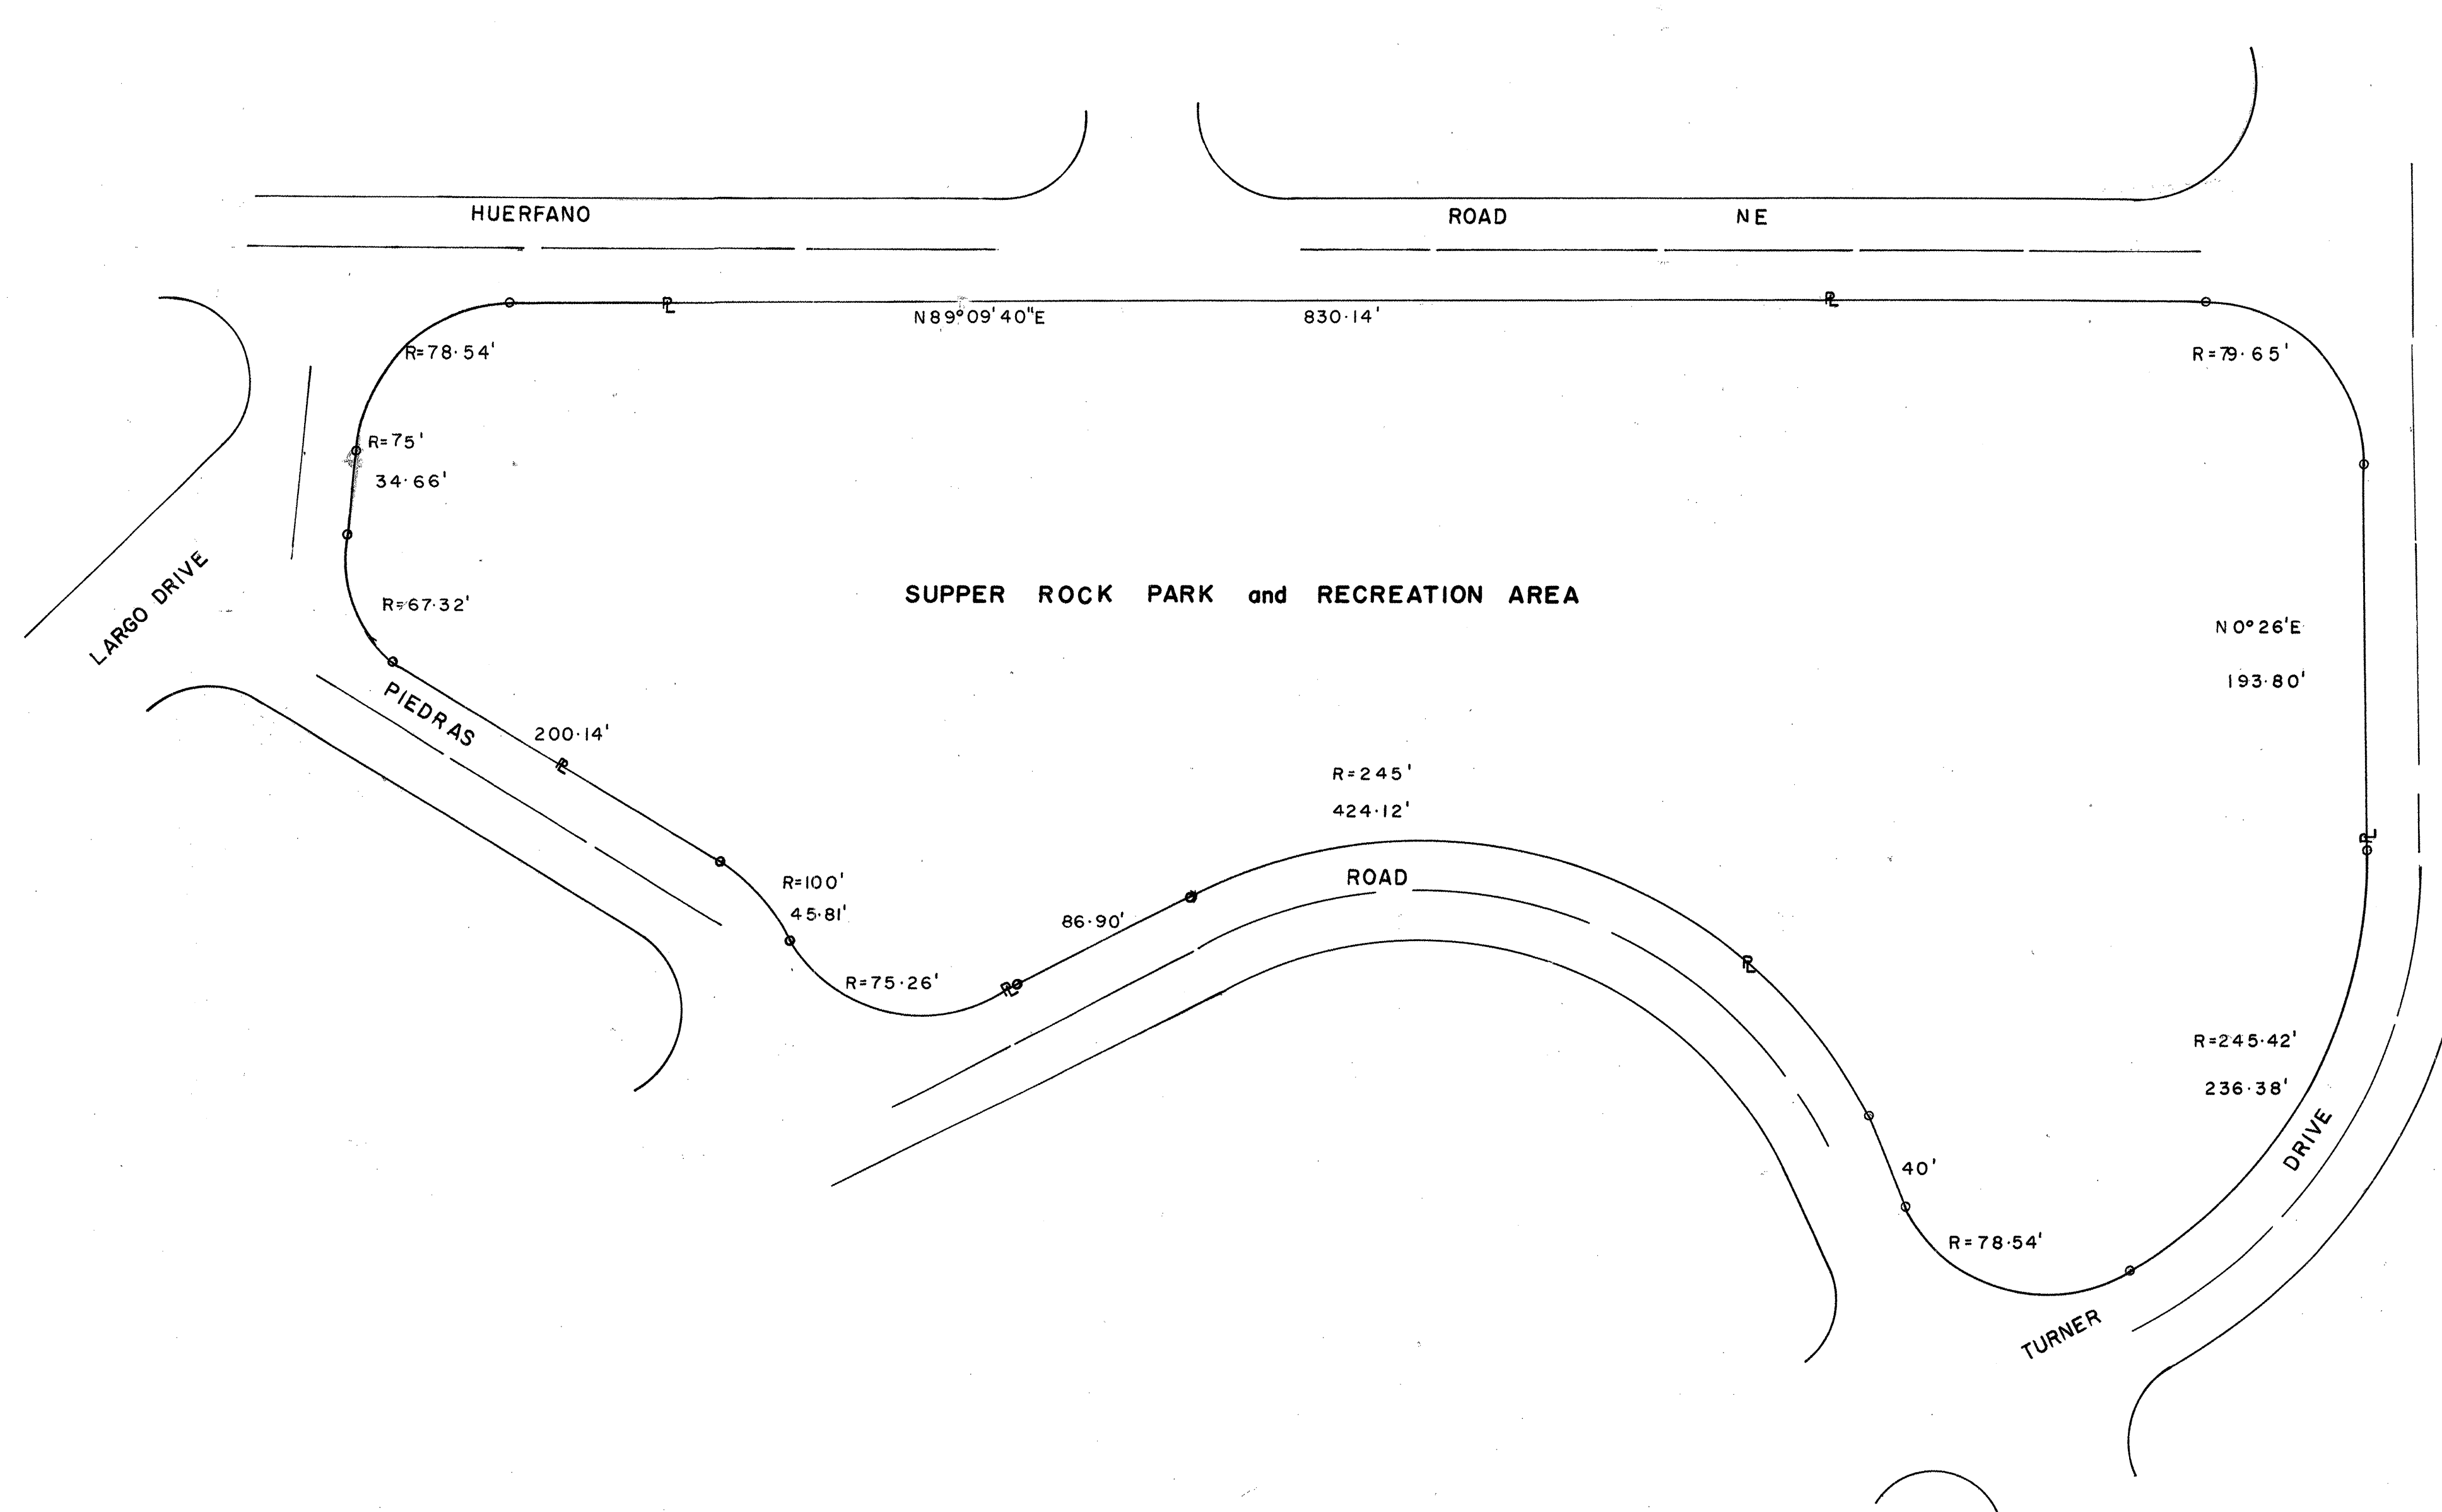


 SCALE 1" = 60'-0"

CITY OF ALBUQUERQUE PARKS AND RECREATION DEPARTMENT	
REFERENCE	DRAWN BY _____ APPROVED BY _____ Parks and Recreation Director PR DRAWING NO. <i>K1003</i>

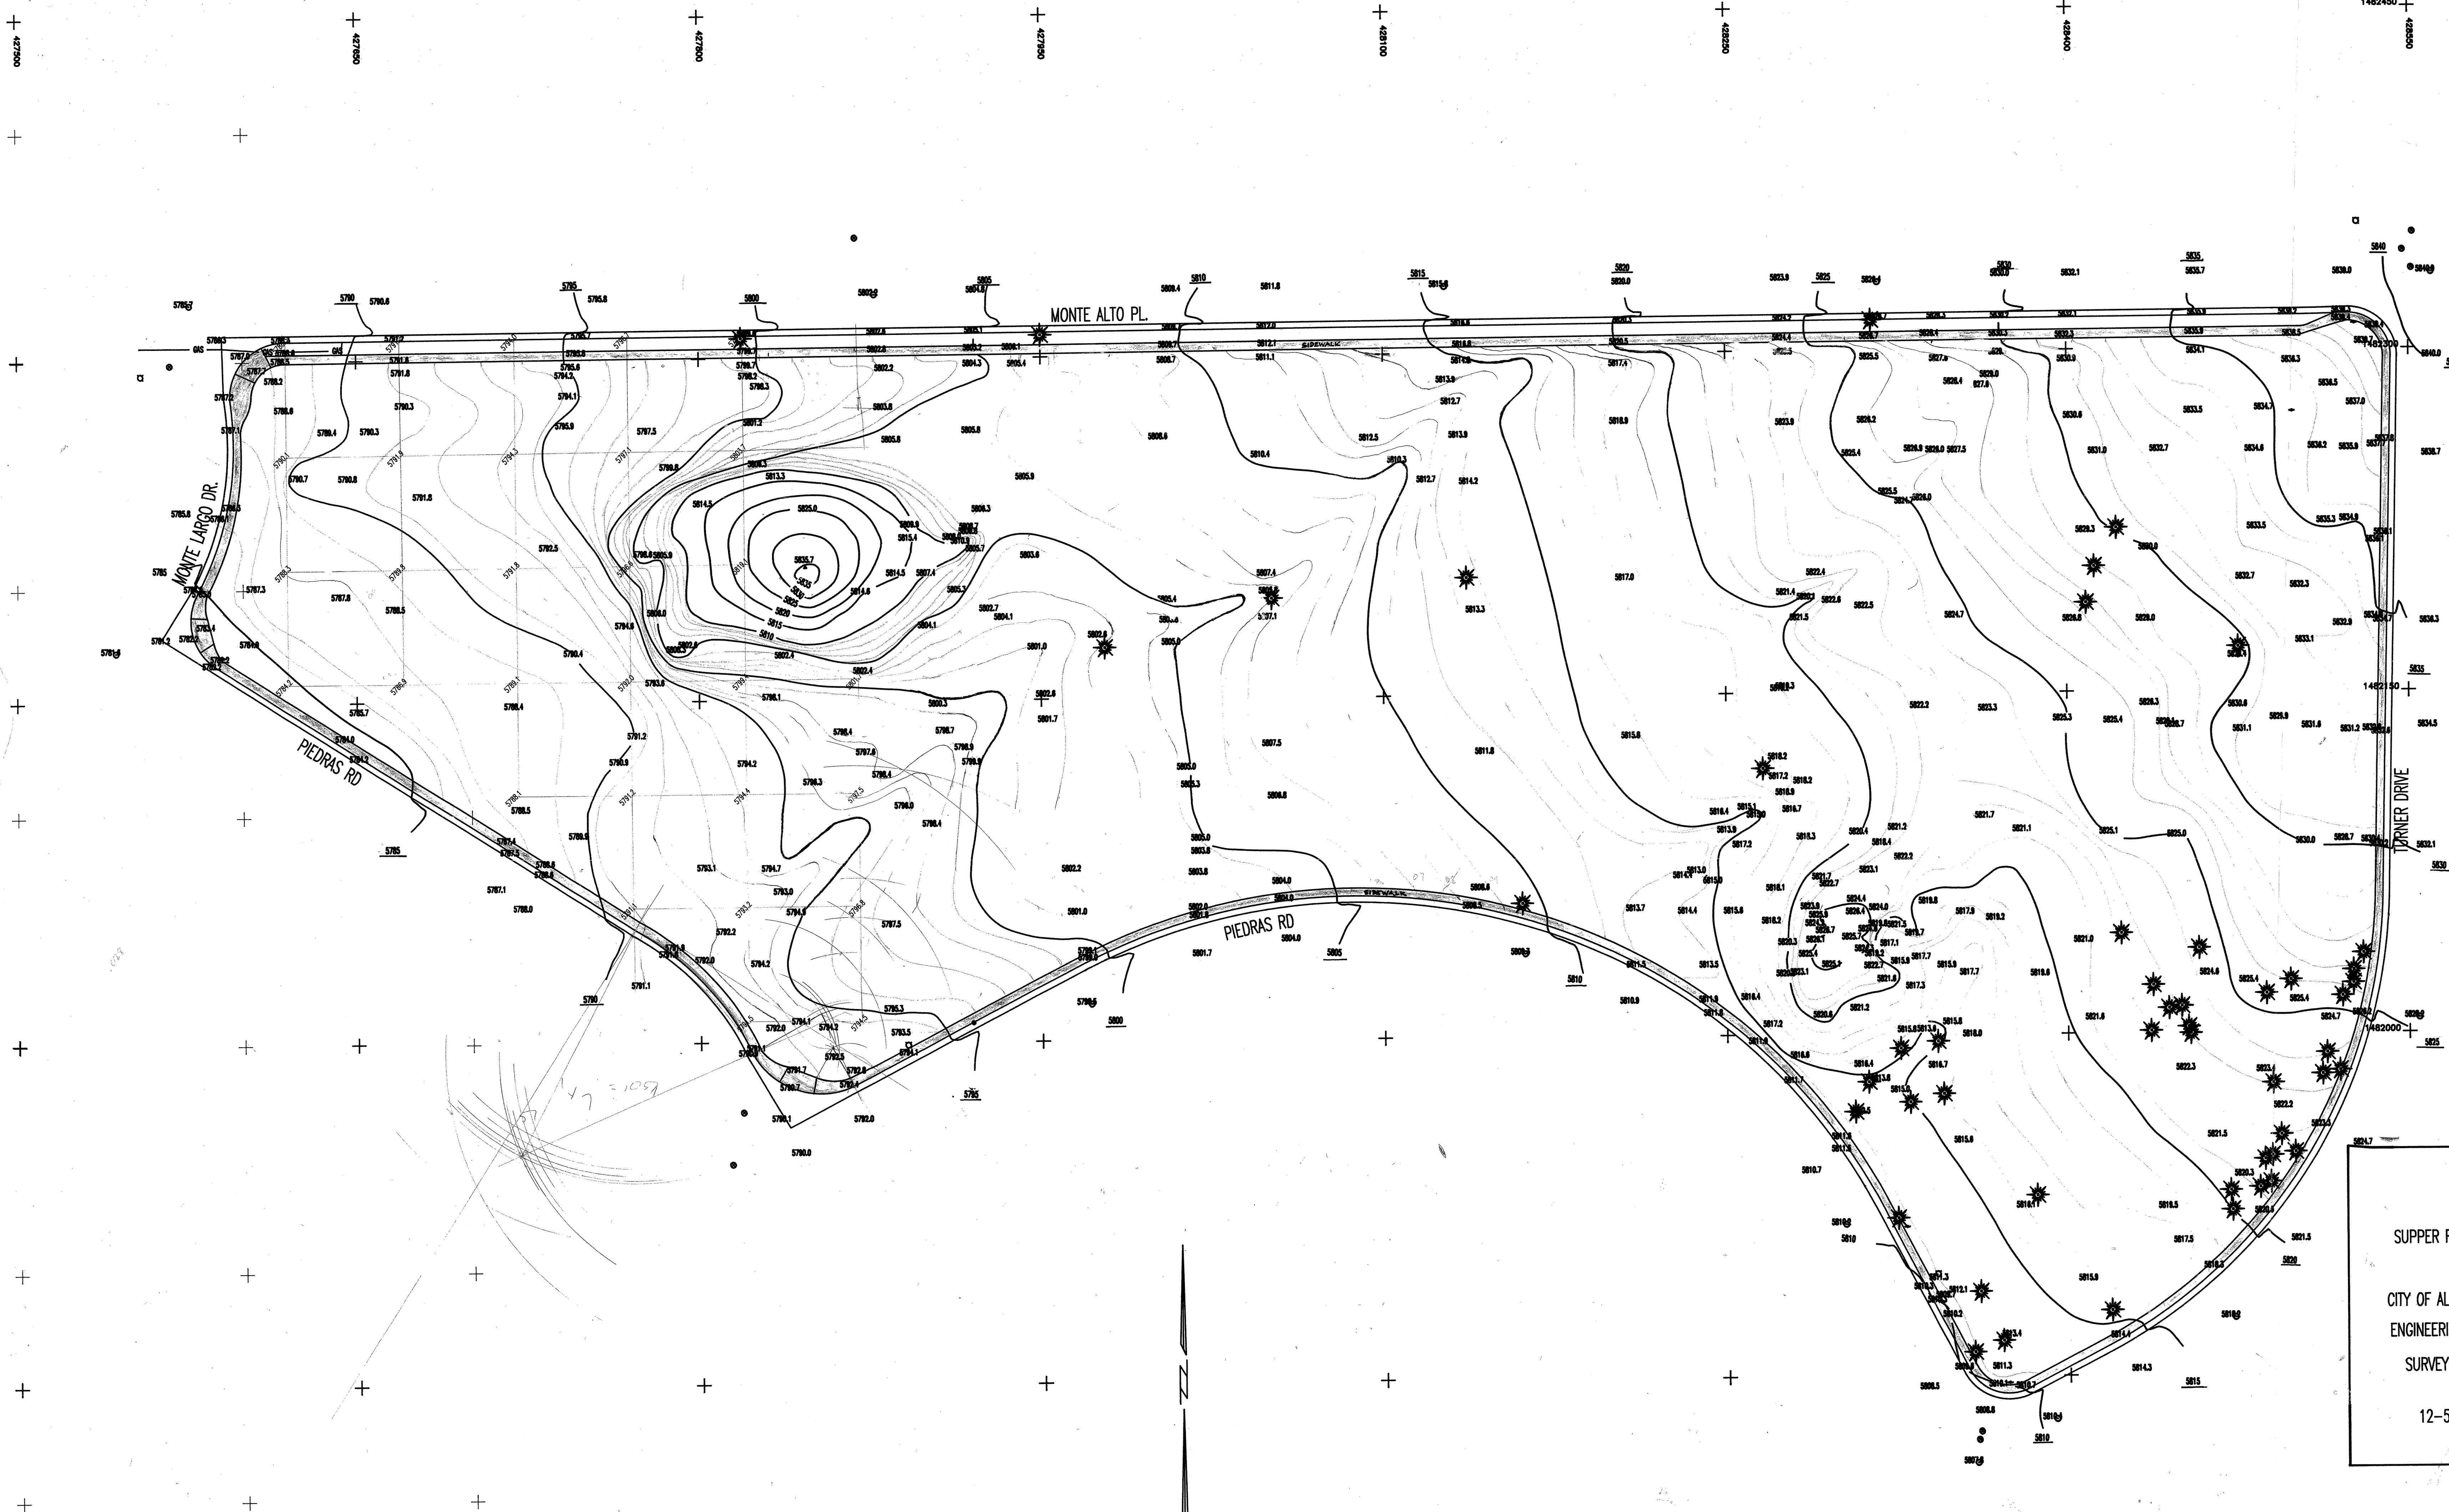

SUPPER ROCK PARK
CITY OF ALBUQUERQUE
ENGINEERING DIVISION
SURVEY SECTION
12-5-1983

30 15 0 30 60 90
GRAPHIC SCALE 1"=30'