

CONSTRUCTION DOCUMENTS CLASS II CONSTRUCTION


JULY 28, 1997

BATAAN MEMORIAL PARK

Albuquerque, New Mexico

CITY OF ALBUQUERQUE CAPITAL IMPLEMENTATION PROGRAM

SHEET TITLE	SHEET NUMBER
COVER SHEET	1 of 16
SITE SURVEY	2 of 16
DEMOLITION AND SITE PREPARATION PLAN	3 of 16
LAYOUT PLAN-BASE BID AND ADD ALTERNATE 1	4 of 16
GRADING PLAN-BASE BID AND ADD ALTERNATE 1	5 of 16
LAYOUT AND GRADING - ADD ALTERNATE 2	6 of 16
GRADING SECTIONS - LOMAS BLVD.	7 of 16
GRADING SECTIONS-TULANE DR. AND MARMAC AVE.	8 of 16
GRADING SECTIONS - AMHERST DR.	9 of 16
CONSTRUCTION DETAILS	10 of 16
CONSTRUCTION DETAILS	11 of 16
CONSTRUCTION DETAILS	12 of 16
IRRIGATION PLAN-BASE BID AND ADD ALT. 1	13 of 16
IRRIGATION DETAILS	14 of 16
PLANTING PLAN-BASE BID AND ADD ALT 1	15 of 16
IRRIGATION AND PLANTING-ADD ALTERNATE 2	16 of 16

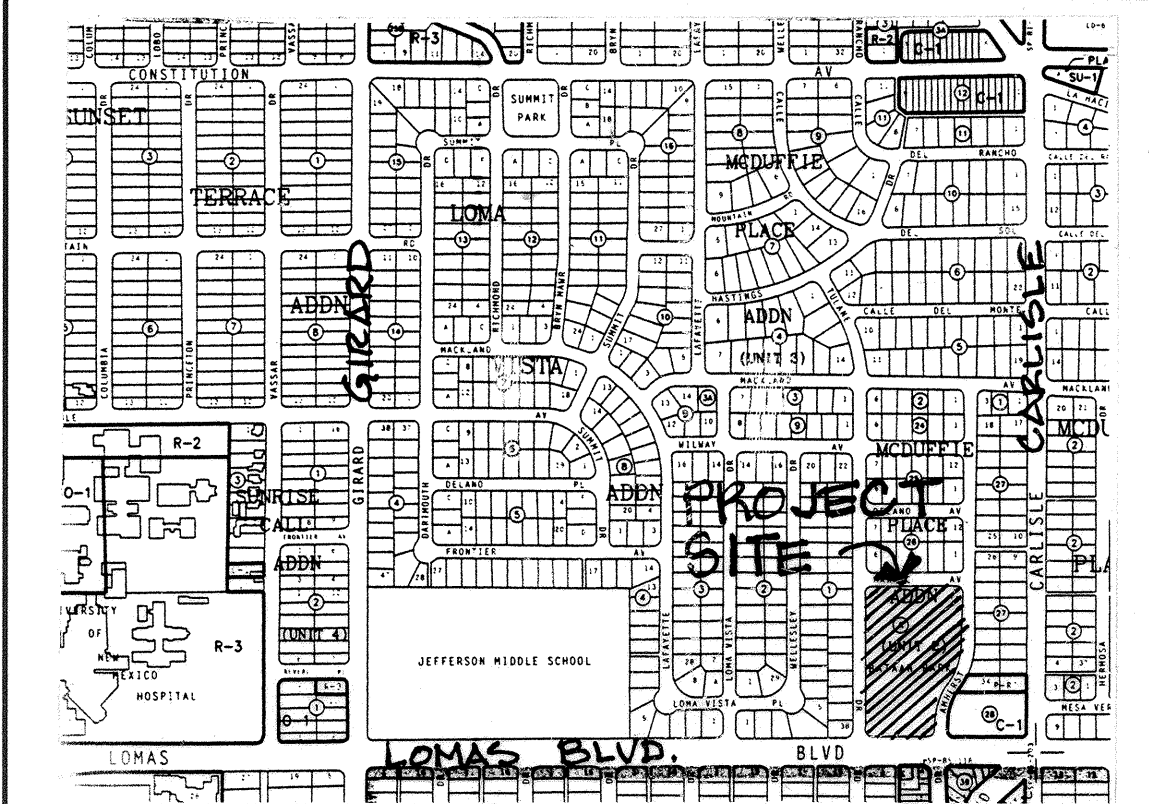

VICINITY MAP ZONE ATLAS NO. J-22

NOTICE TO CONTRACTORS

- All work detailed on these plans to be performed under contract shall, except as otherwise stated or provided for hereon, be constructed in accordance with City of Albuquerque Standard Specifications, Public Works Construction - 1986, Edition, as amended through UPDATE #6.
- Two (2) working days prior to any excavation, contractor must contact Line Locating Service, 260-1990 for location of existing utilities.
- Prior to construction, the contractor shall verify the horizontal and vertical locations of all obstructions. Should a conflict exist, the contractor shall notify the engineer or surveyor so that the conflict can be resolved with a minimum amount of delay.
- Any work affecting an arterial roadway requires twenty-four (24) hour construction.

THE FOLLOWING ALSO APPLY WHEN CHECKED


- ☐ All utilities and utility service lines shall be installed prior to paving.
- ☒ Backfill compaction shall be according to specified street use.
- ☒ Tack coat requirements shall be determined by the city engineer.
- ☐ Sidewalks and wheelchair ramps within the curb returns shall be constructed wherever a new curb return is constructed.
- ☐ If curb is depressed for a driveway or ramp, it shall be constructed prior to acceptance of the curb and gutter.
- ☒ All storm drainage facilities shall be completed prior to final acceptance.
- ☒ TRAFFIC CONTROL: Five days prior to beginning construction the contractor shall submit to the construction coordination division a detailed construction schedule, two working days prior to construction the contractor shall obtain a barricading permit from the construction coordination division, contractor shall notify barricade engineer (768-2551) prior to occupying an intersection, see section 19 of the specifications

PDS Southwest, Ltd.
Planning & Design Solutions
Land Planning ■ Landscape Architecture ■ Environmental Services
4830 Juan Tabo Blvd, NE Suite J (505) 323-5001
Albuquerque, NM 87111 FAX (505) 323-5009

REV. SHEETS	CITY ENGINEER	DATE	USER DEPARTMENT	DATE	USER DEPARTMENT	DATE
ENGINEERS STAMP & SIGNATURE	APPROVALS	ENGINEER	DATE	APPROVED FOR CONSTRUCTION		
	DRC Chairman	<i>Billy G. Lopez</i>	8/14/97	<i>Ronald B. Roff</i> 8/15/97 City Engineer Date		
	Transportation	<i>[Signature]</i>	8/12/97			
	Water/Wastewater	<i>[Signature]</i>	8/12/97			
	Hydrology	<i>[Signature]</i>	8/12/97			
	C.I.P.	<i>[Signature]</i>	8/12/97			
Constr. Mngnt.						
City Project No. 4981.90				Sheet 1 of 16		


APPROVAL OF AS BUILT DRAWINGS
CHIEF CONSTRUCTION ENGINEER
DATE

26-4981.90 01/97

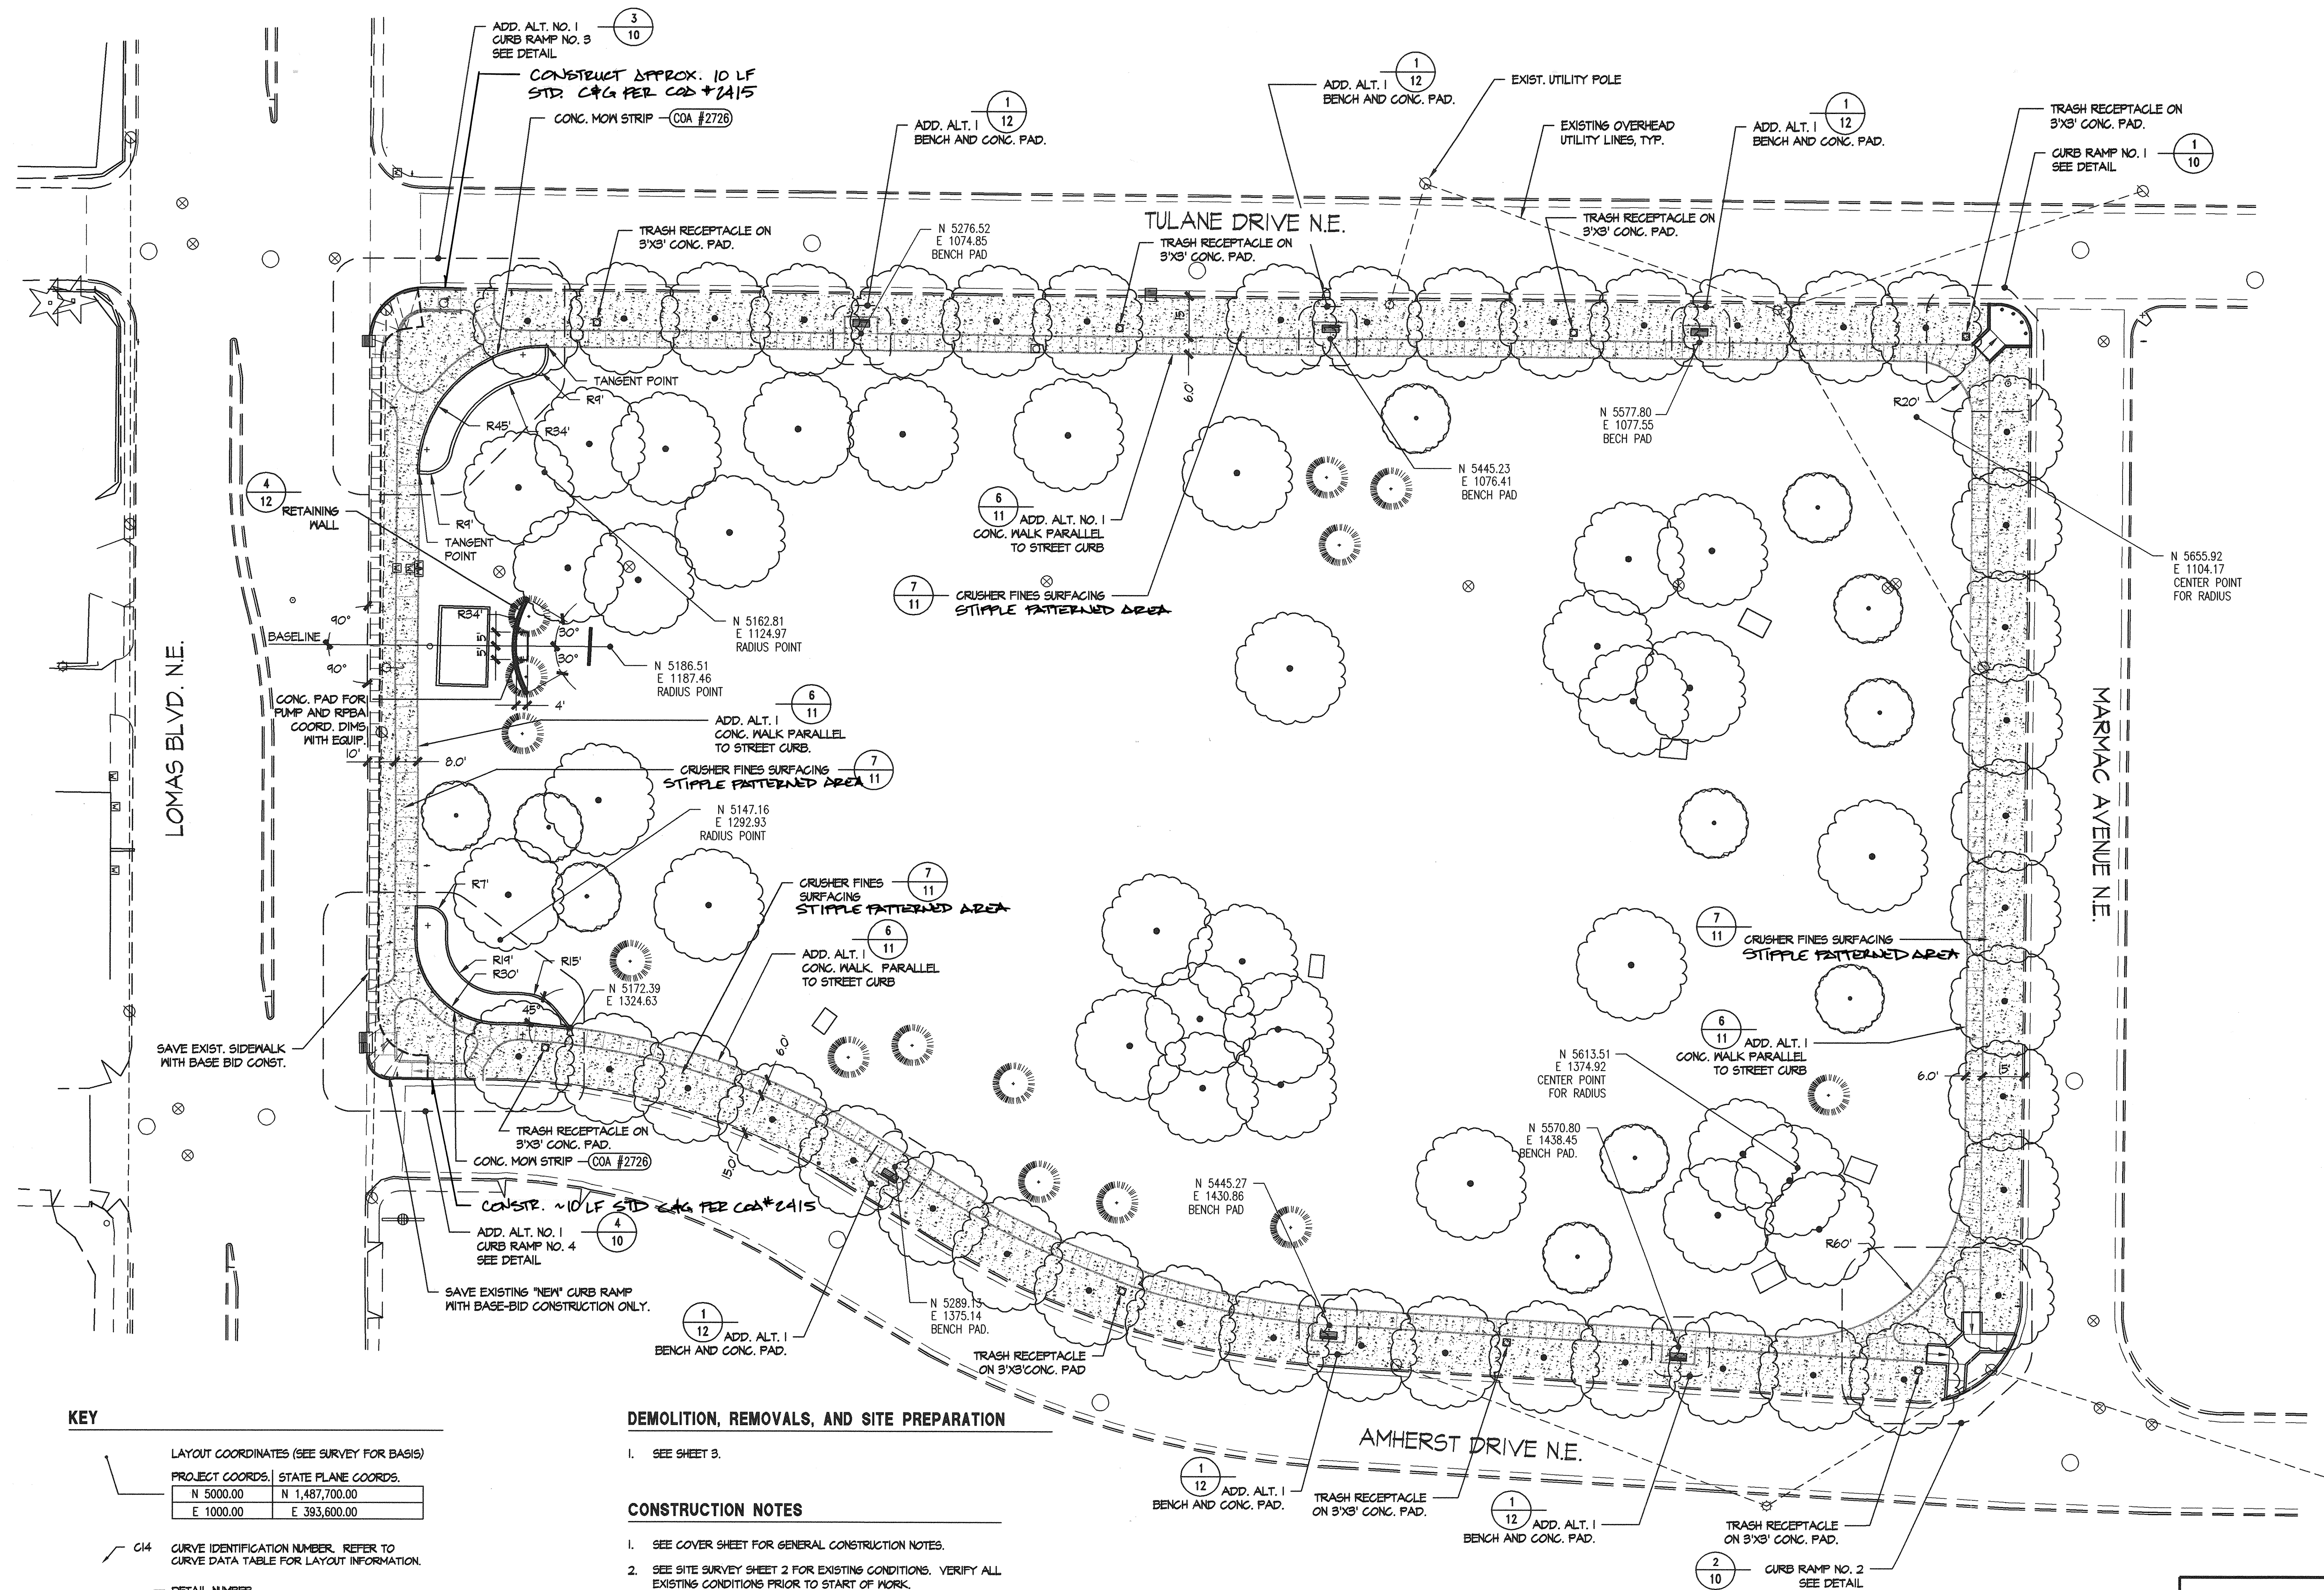

DEMOLITION, REMOVALS, AND SITE PREPARATION

1. SEE COVER SHEET FOR GENERAL CONSTRUCTION NOTES.
2. SEE SITE SURVEY SHEET 2 FOR EXISTING CONDITIONS. VERIFY ALL EXISTING CONDITIONS PRIOR TO START OF WORK.
3. ALL UTILITIES & PIPING UNDER PAVED AREAS SHALL BE IN SLEEVES OF APPROPRIATE SIZE. COORDINATE WITH ALL UNDERGROUND UTILITIES & IRRIGATION PIPING TO PROVIDE SLEEVING WHERE REQUIRED.
4. ALL LAYOUT INFORMATION PROVIDED WITH COORDINATES, CURVE DATA OR ANGULAR MEASUREMENTS SHALL BE STAKED BY A LICENSED LAND SURVEYOR PRIOR TO THE START OF THE WORK. THE CONTRACTOR SHALL VERIFY LANDSCAPE ABNITENT OF ANY DISCREPANCIES BETWEEN CALCULATED LAYOUT & GRAPHIC REPRESENTATION OF THE SUBJECT FEATURE.
5. **ALL WORK IS PART OF BASE BID UNLESS OTHERWISE NOTED.**

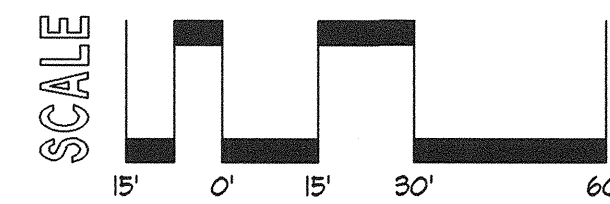



PDS Southwest, Ltd.
Planning & Design Solutions
 Land Planning ■ Landscape Architecture ■ Environmental Services
 4830 Juan Tabo Blvd. NE Suite J (505) 323-5001
 Albuquerque, NM 87111 FAX (505) 323-5009

NO.	DATE	REVISIONS / REMARKS	BY	SEAL	SURVEY INFORMATION	BENCHMARK	AS BUILT INFORMATION
					FIELD NOTES	ALBUQUERQUE CONTROL SURVEY MONUMENT T-K16	CONTRACTOR DATE:
					BY	ELEV = 5159.81'	WORK STAKED BY DATE:
					NO.		INSPECTOR'S APPROVAL DATE:
							FIELD VERIFICATION BY DATE:
							DRAWING CORRECTED BY DATE:
							MICRO-FILM INFORMATION RECORDED BY DATE:
							NO.
DESIGNED BY:		FPS SOUTHWEST, LTD.					
DRAWN BY:	JULY 28, 1987	FPS SOUTHWEST, LTD.					
CHECKED BY:	JULY 28, 1987	FPS SOUTHWEST, LTD.					

**CITY OF ALBUQUERQUE
CAPITAL IMPLEMENTATION PROGRAM**

Design Review Committee APPROVED AUG 14 1997 DESIGN REVIEW COMMITTEE		City Engineer Approval	Last Design Update 08/17/2017	Sheet 4
City Project No. 498190		Zone Map No. J-16-Z		

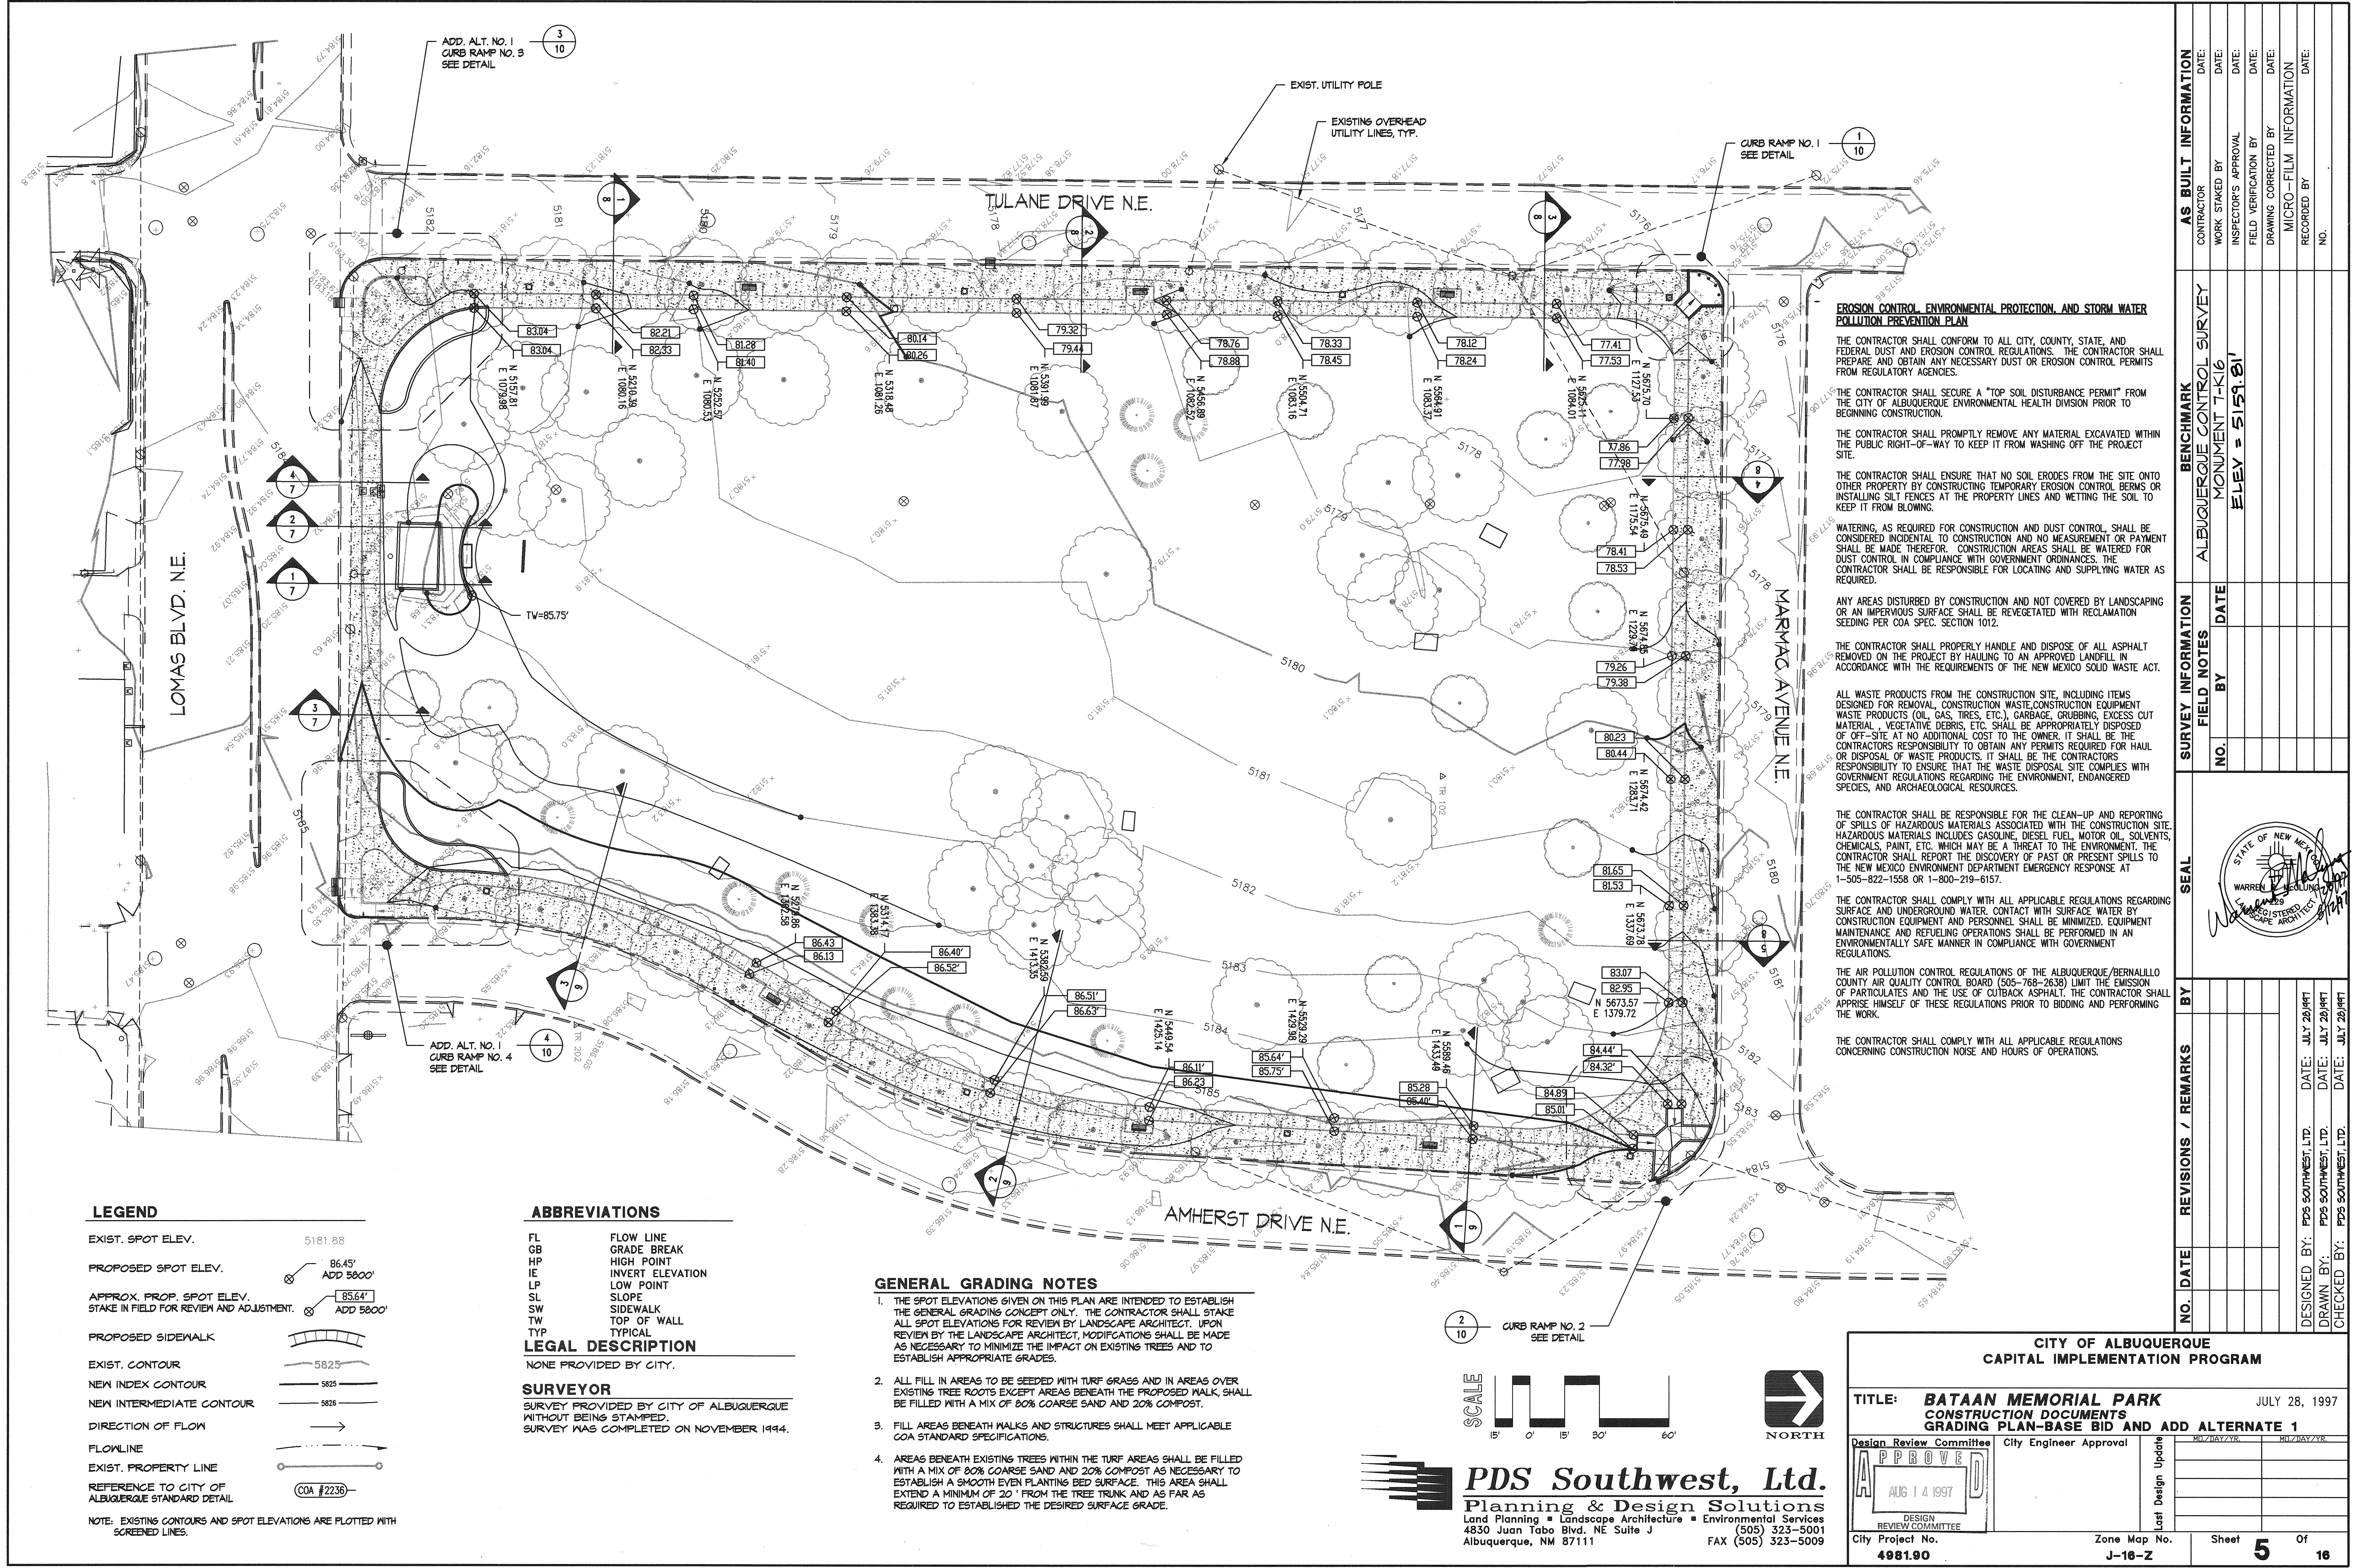

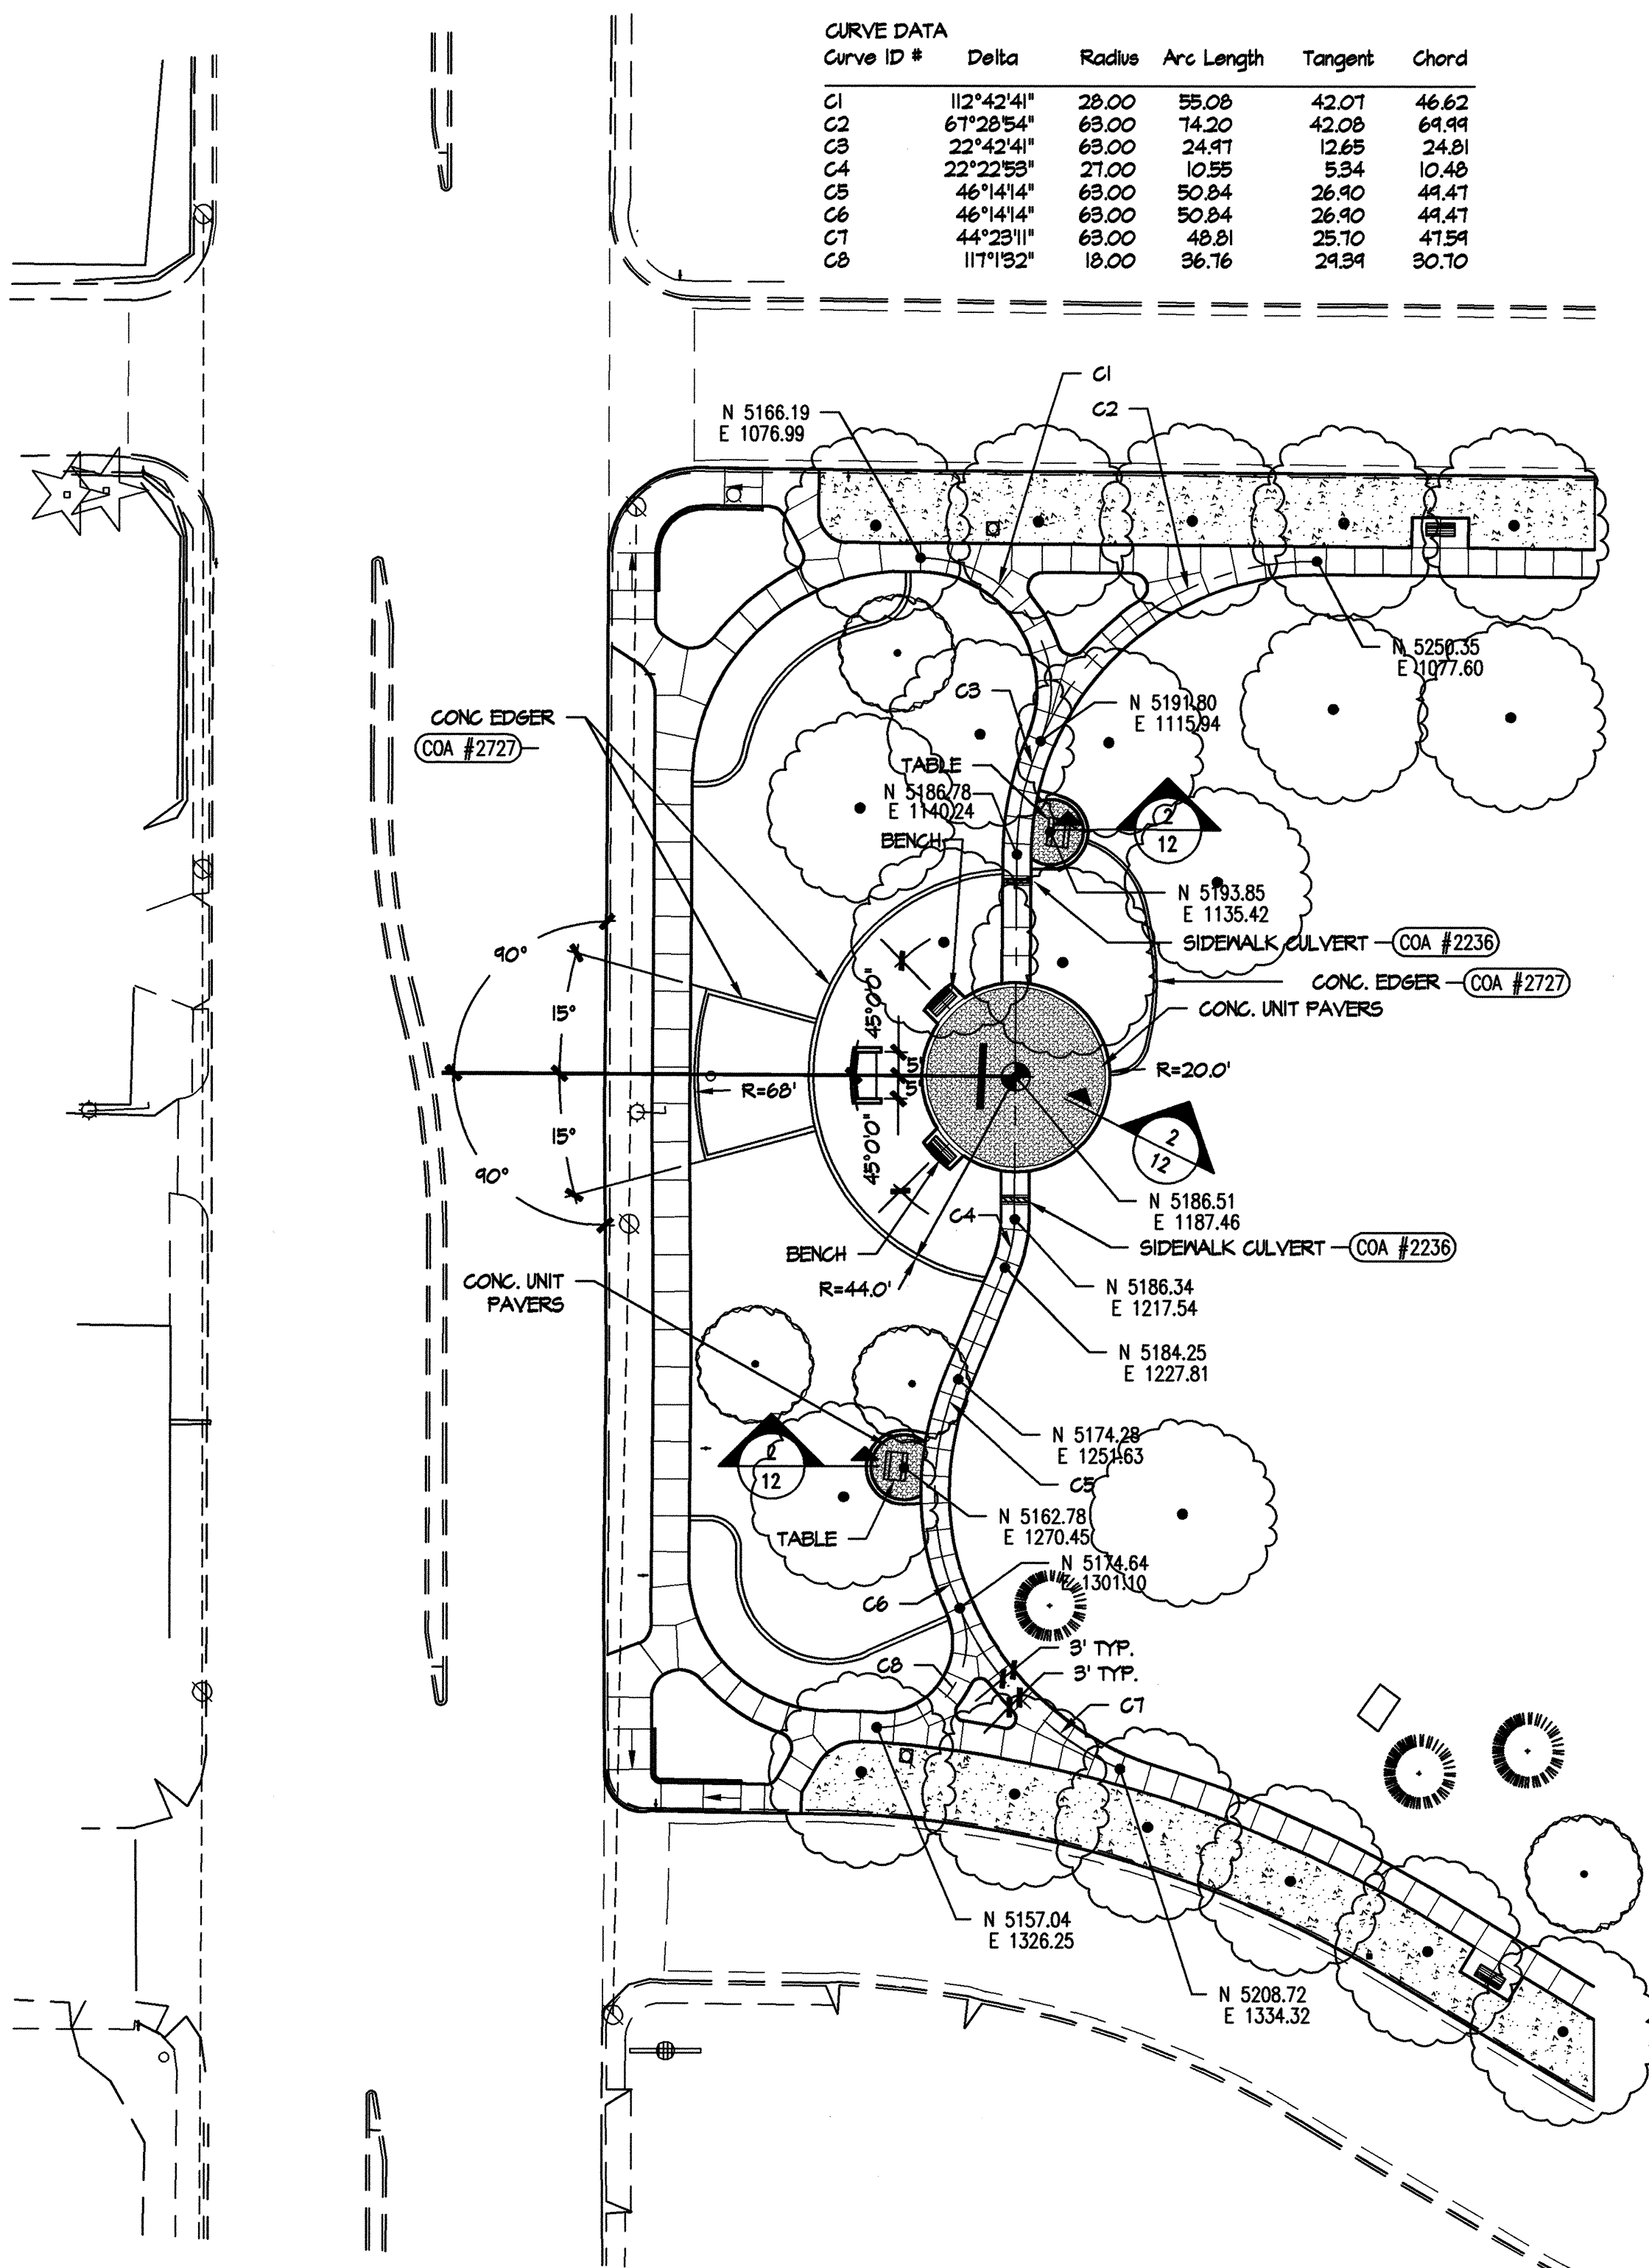

1
6


ADD ALTERNATE 2 LAYOUT



1" = 30'

NOTES

1. SEE SHEETS 4 AND 5 FOR CONSTRUCTION NOTES

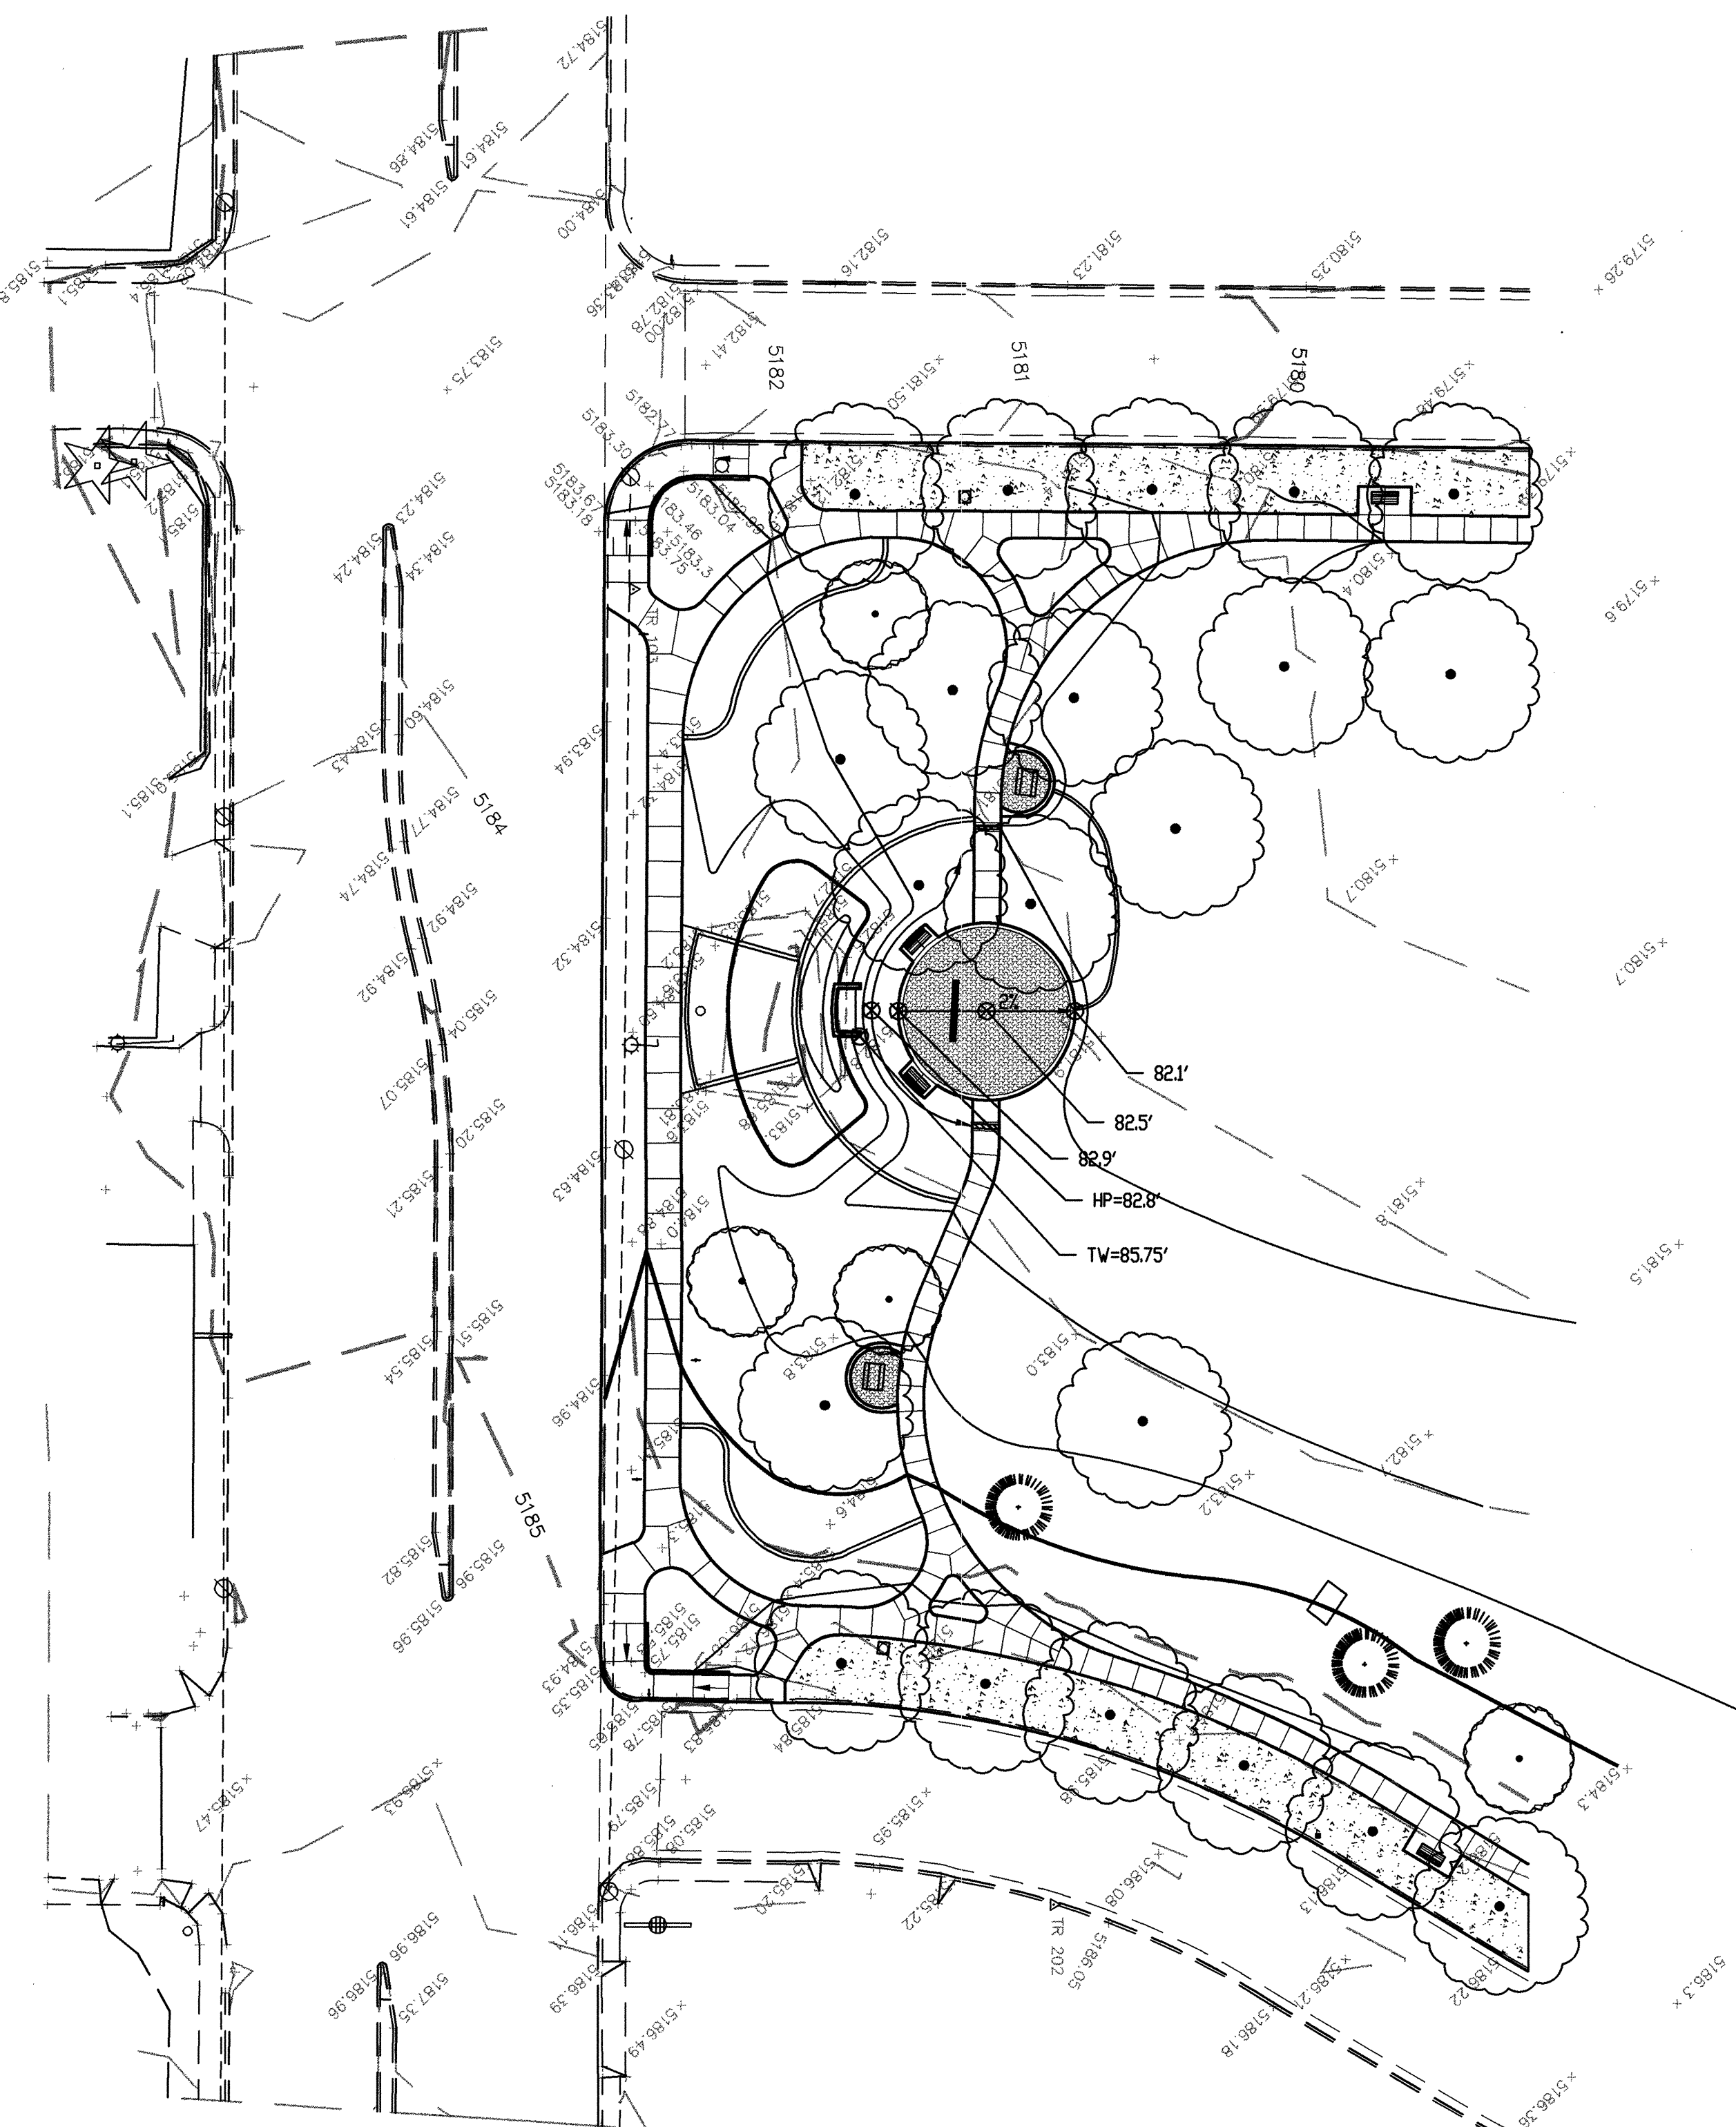


2
6

ADD ALTERNATE 2 GRADING



1" = 30'

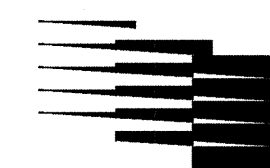

PDS Southwest, Ltd.
Planning & Design Solutions


Land Planning ■ Landscape Architecture ■ Environmental Services
4830 Juan Tabo Blvd. NE Suite J (505) 323-5001
Albuquerque, NM 87111 FAX (505) 323-5009

CITY OF ALBUQUERQUE CAPITAL IMPLEMENTATION PROGRAM	
TITLE: BATAAN MEMORIAL PARK CONSTRUCTION DOCUMENTS LAYOUT AND GRADING - ADD ALTERNATE 2	
JULY 28, 1997	
DESIGNED BY: PDS SOUTHWEST, LTD.	DATE: JULY 28, 1997
DRAWN BY: PDS SOUTHWEST, LTD.	DATE: JULY 28, 1997
CHECKED BY: PDS SOUTHWEST, LTD.	DATE: JULY 28, 1997
Design Review Committee	City Engineer Approval
APPROVE AUG 14 1997	
City Project No. 4981.90	Zone Map No. J-16-Z
Sheet 6	Of 17


26-4981.90 0697

SURVEY INFORMATION		BENCHMARK		AS BUILT INFORMATION	
NO.	DATE	ALBUQUERQUE CAPITAL SURVEY	CONTRACTOR	DATE	DATE
			WORK STAKED BY		
			INSPECTOR'S APPROVAL		
			FIELD VERIFICATION BY		
			DRAWING CORRECTED BY		
			MICRO-FILM INFORMATION		
			RECORDED BY		
			NO.		


E:\PROJECTS\9415\9415DINGS\415-0103 Wed Jul 30 04:24:20 1997

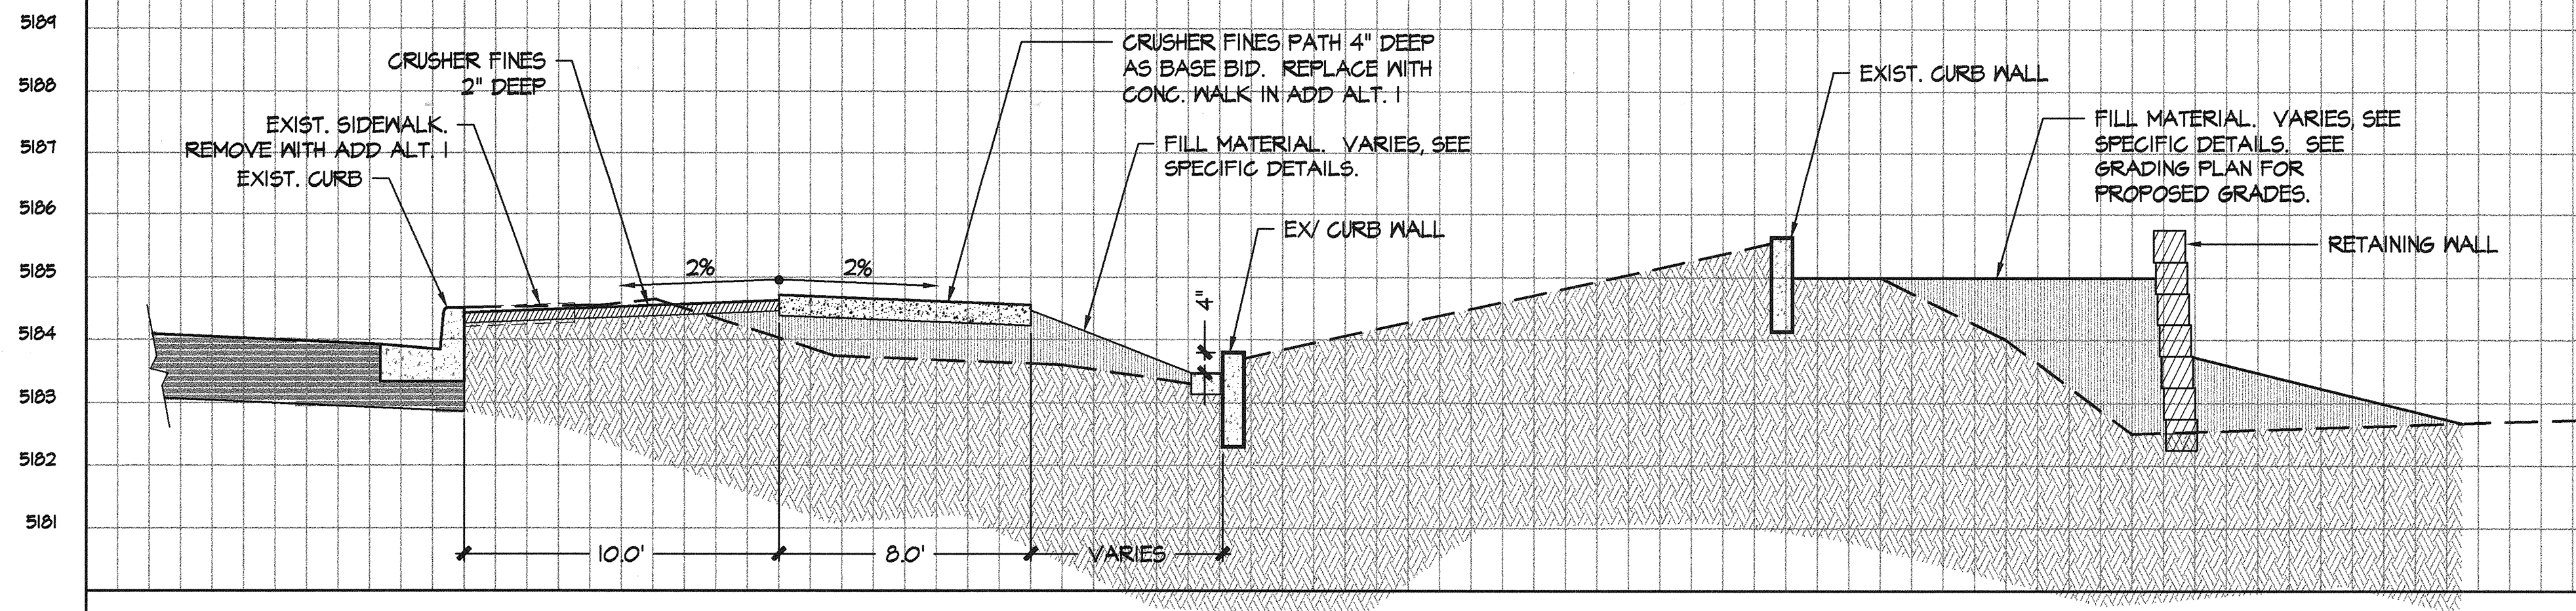


1 SECTION AT EXIST. PLANTER
7 LOMAS BLVD. H: 1/4" = 1'-0" V: 1/2" = 1'-0"

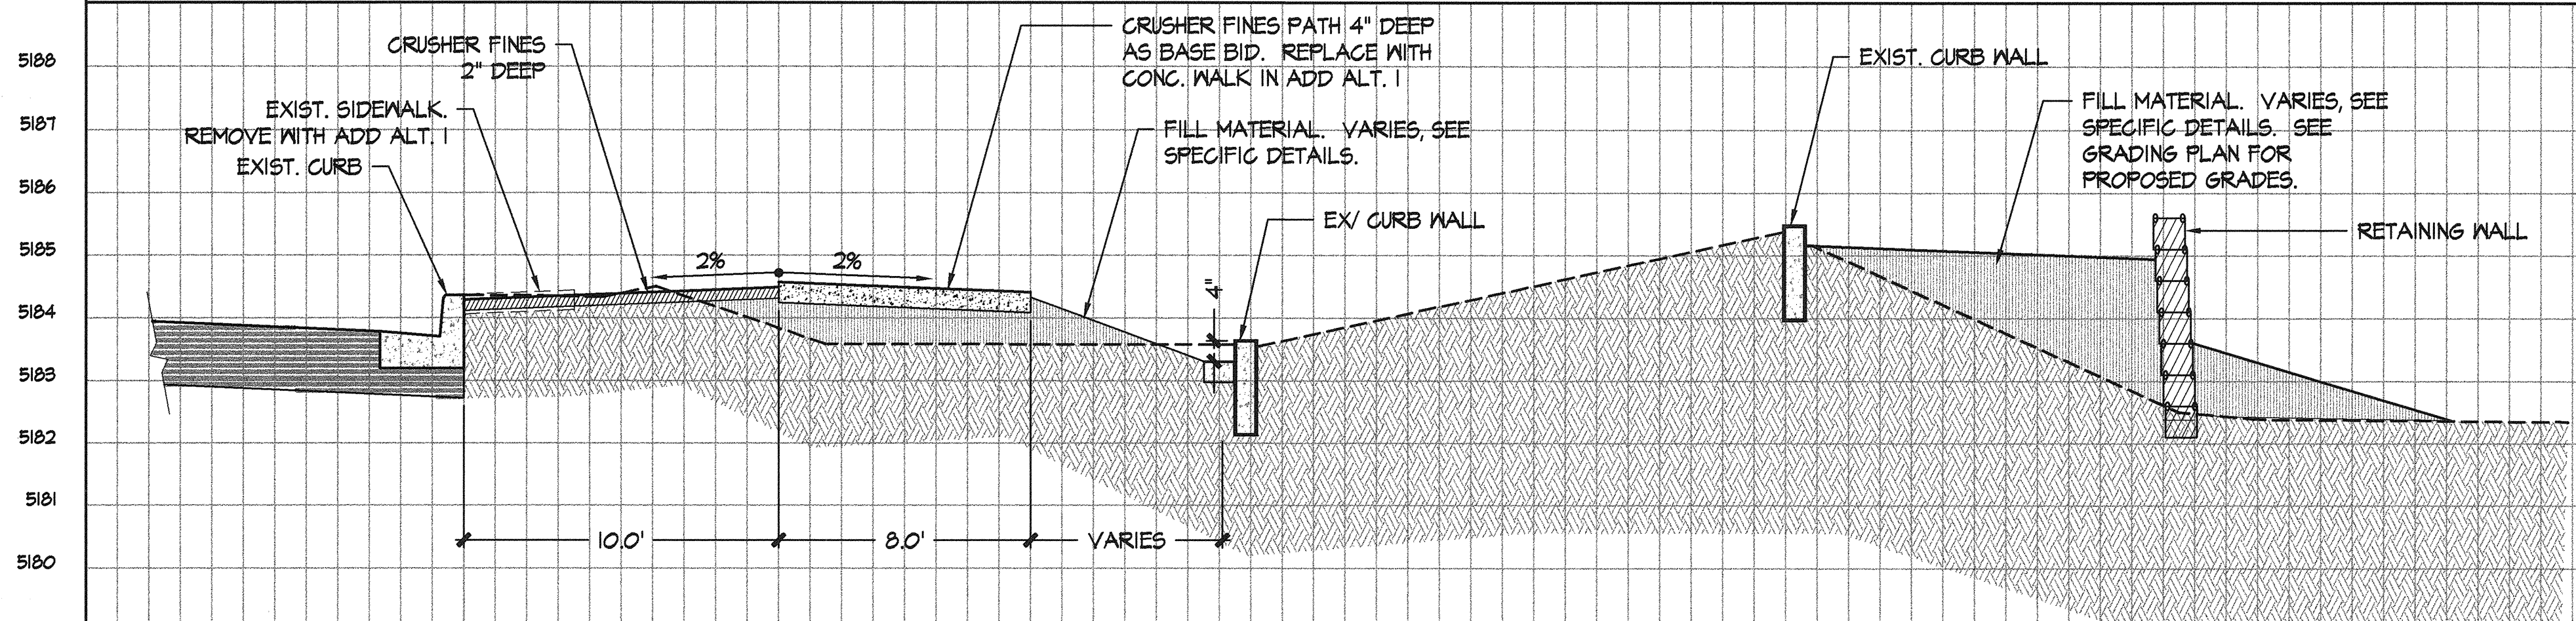

2 SECTION AT EXIST. PLANTER
7 LOMAS BLVD. H: 1/4" = 1'-0" V: 1/2" = 1'-0"

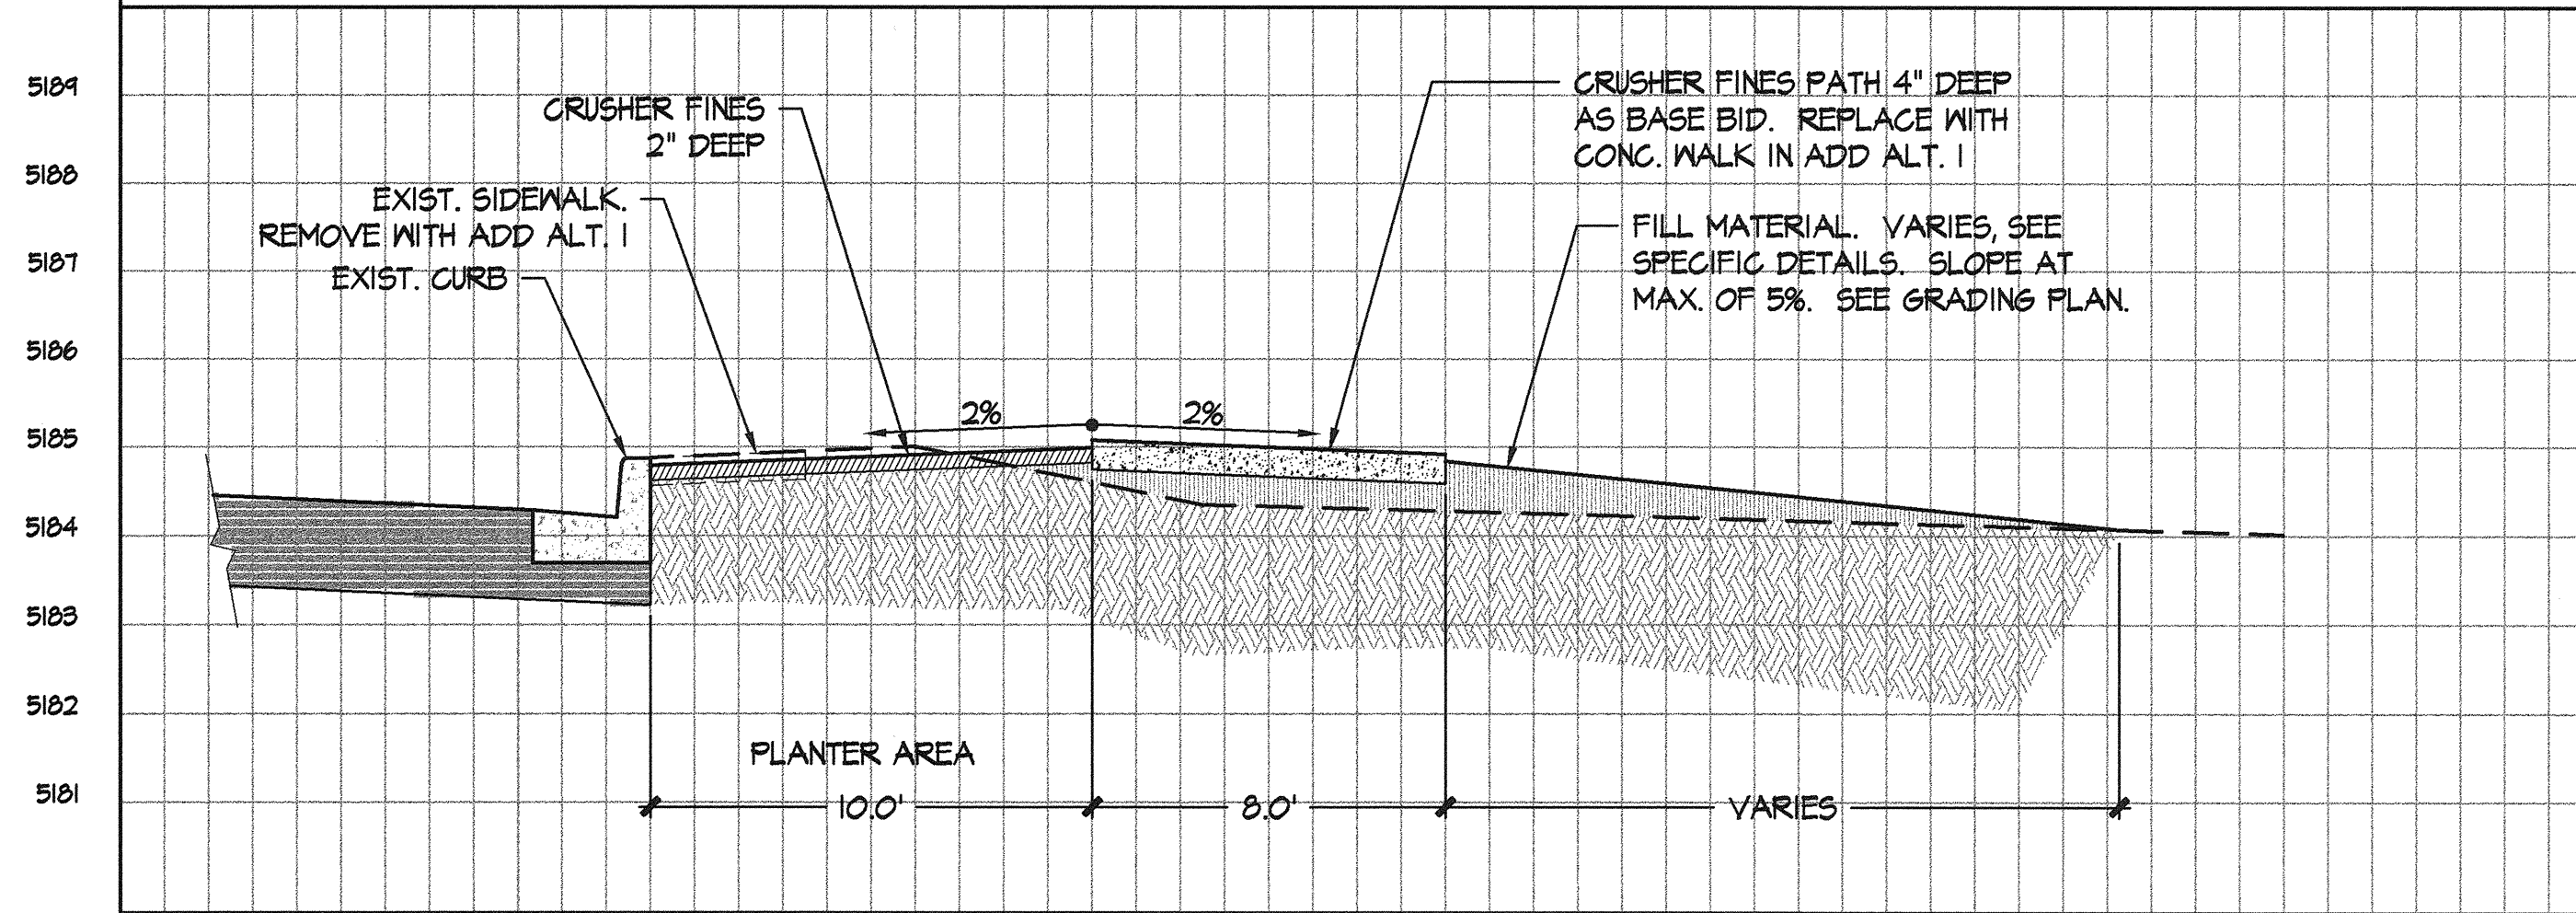


3 SECTION
7 LOMAS BLVD. H: 1/4" = 1'-0" V: 1/2" = 1'-0"

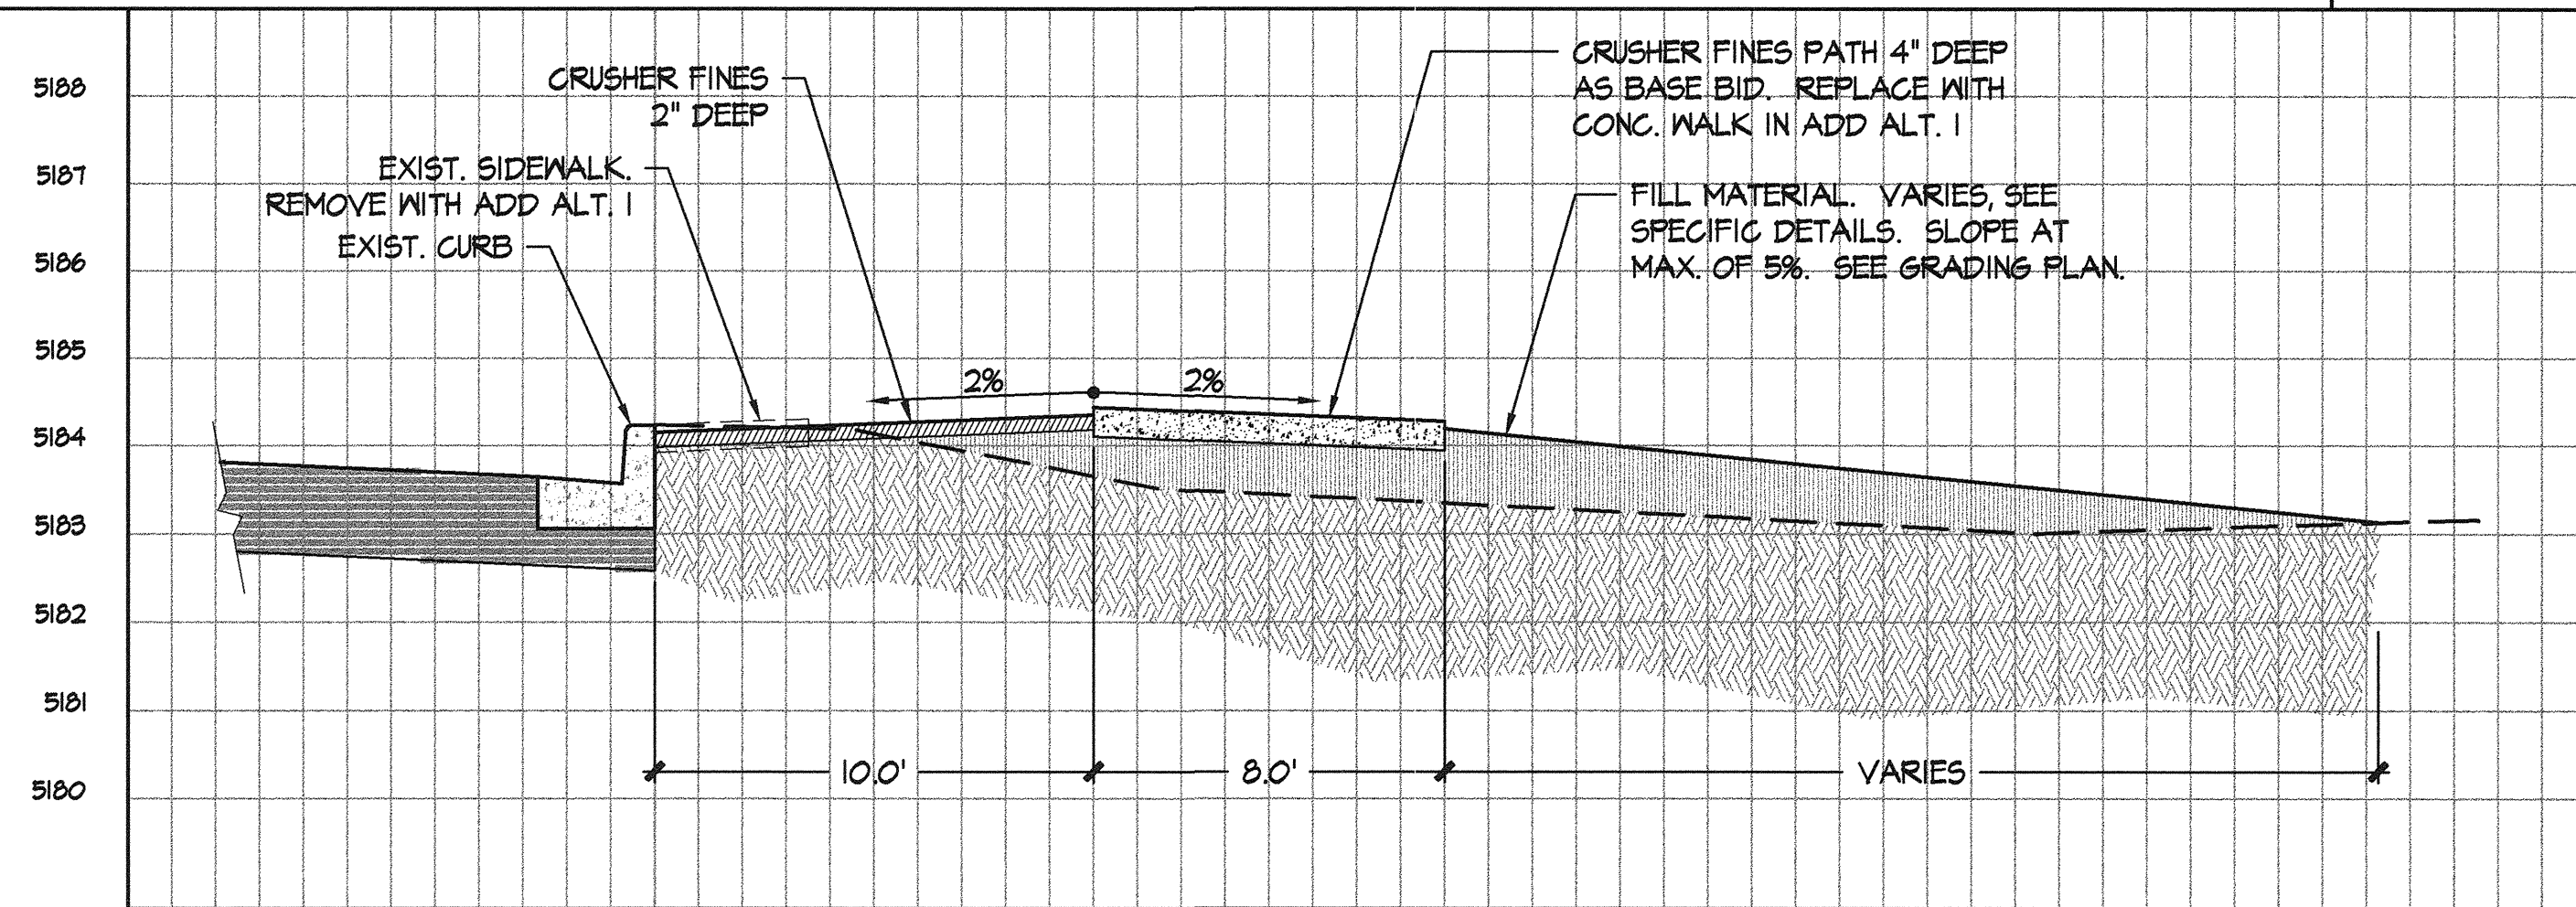

4 SECTION
7 LOMAS BLVD. H: 1/4" = 1'-0" V: 1/2" = 1'-0"

NOTE:
THESE SECTIONS ARE FOR GRAPHIC REPRESENTATION OF THE PROPOSED GRADES ONLY.
SEE GRADING PLAN AND ALL SPECIFIC DETAILS FOR MORE INFORMATION.

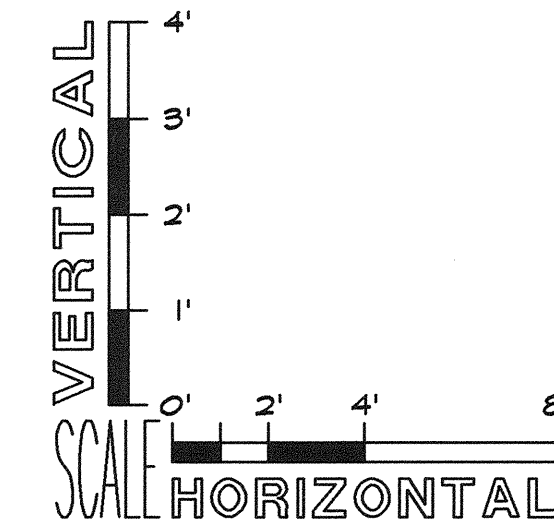


PDS Southwest, Ltd.
Planning & Design Solutions
Land Planning • Landscape Architecture • Environmental Services
4830 Juan Tabo Blvd. NE Suite J Albuquerque, NM 87111
(505) 323-5001 FAX (505) 323-5009


CITY OF ALBUQUERQUE CAPITAL IMPLEMENTATION PROGRAM	
TITLE: BATAAN MEMORIAL PARK CONSTRUCTION DOCUMENTS	
JULY 28, 1997	
DESIGN REVIEW COMMITTEE	
APPROVED	
AUG 14 1997	
DESIGN REVIEW COMMITTEE	
City Engineer Approval	
City Project No. 49e190	
Zone Map No. J-16-Z	
Sheet 7 of 16	

NO. DATE		REVISIONS / REMARKS		BY	SEAL	SURVEY INFORMATION		BENCHMARK		AS BUILT INFORMATION	
						FIELD NOTES		ALBUQUERQUE CONTROL SURVEY		CONTRACTOR	
						BY DATE		MONUMENT 7-K16		DATE:	
						NO.		ELEV = 5151.81'		WORK STAKED BY DATE:	
										INSPECTOR'S APPROVAL DATE:	
										FIELD VERIFICATION BY DATE:	
									DRAWING CORRECTED BY DATE:		
									MICRO-FILM INFORMATION		
									RECORDED BY DATE:		
									NO.		
DESIGNED BY:		PDS SOUTHWEST, LTD.		DATE:	JULY 28, 1997						
DRAWN BY:		PDS SOUTHWEST, LTD.		DATE:	JULY 28, 1997						
CHECKED BY:		PDS SOUTHWEST, LTD.		DATE:	JULY 28, 1997						


26-49811.90 0707

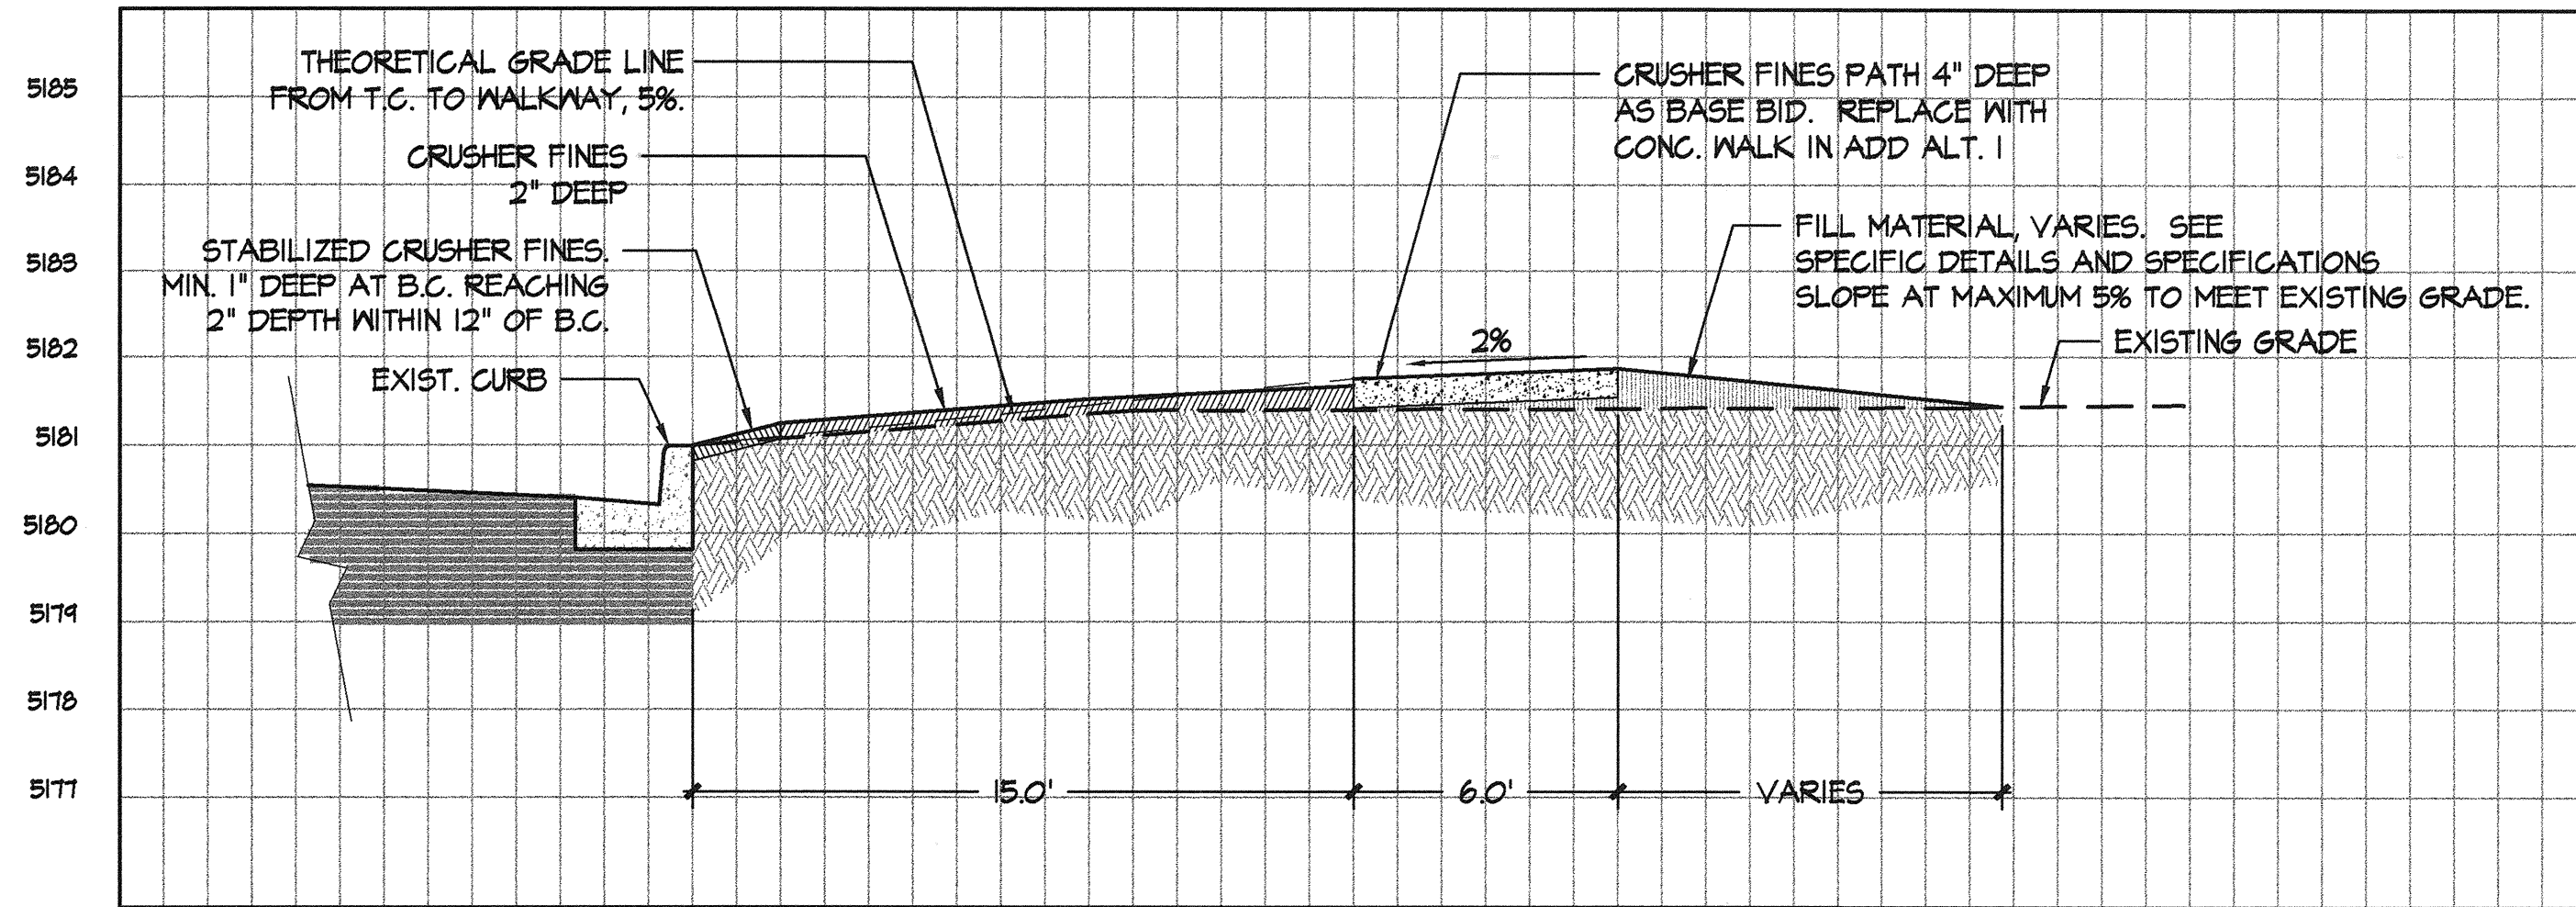

1 SECTION
8 TULANE DR. H: 1/4" = 1'-0" V: 1/2" = 1'-0"

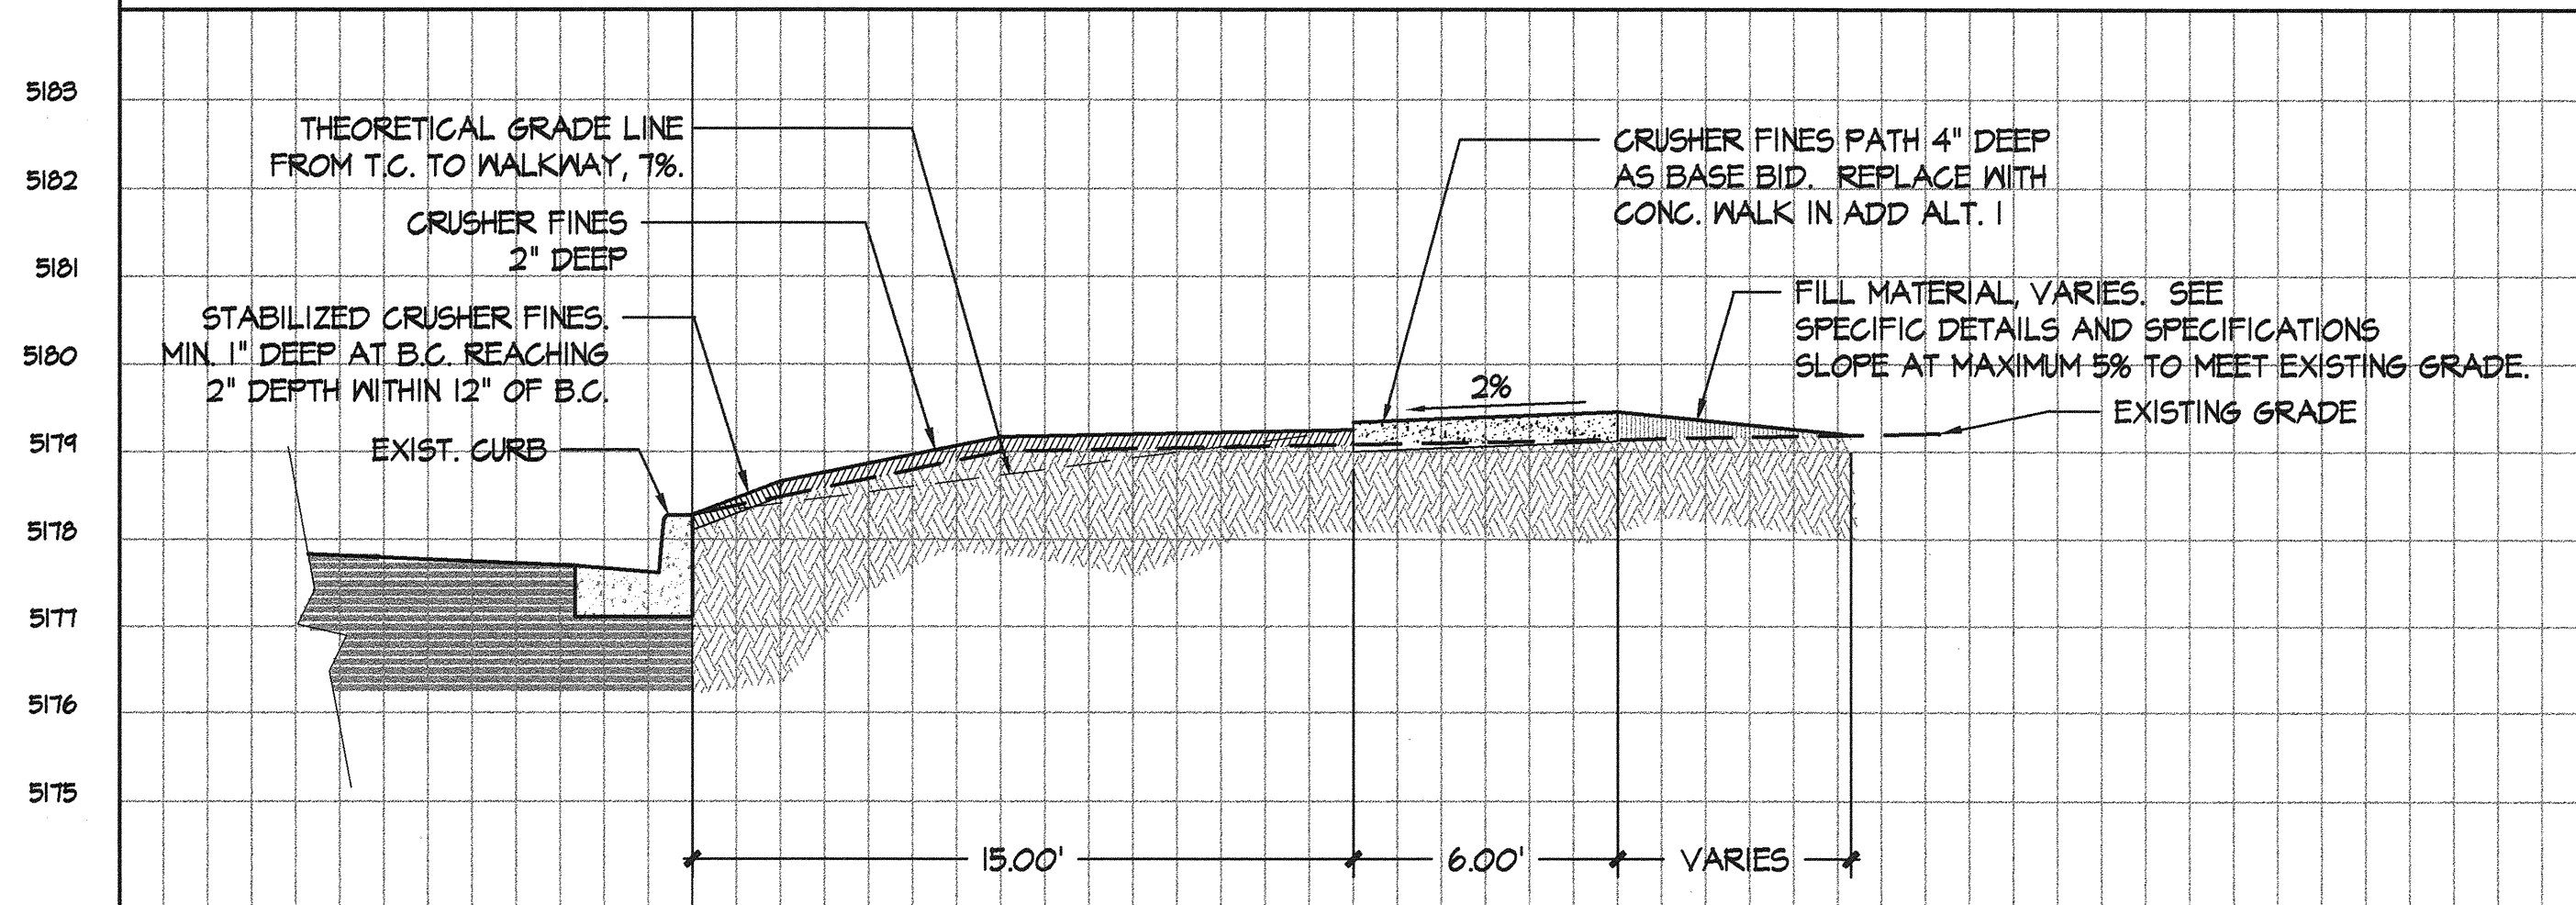


2 SECTION
8 TULANE DR. H: 1/4" = 1'-0" V: 1/2" = 1'-0"

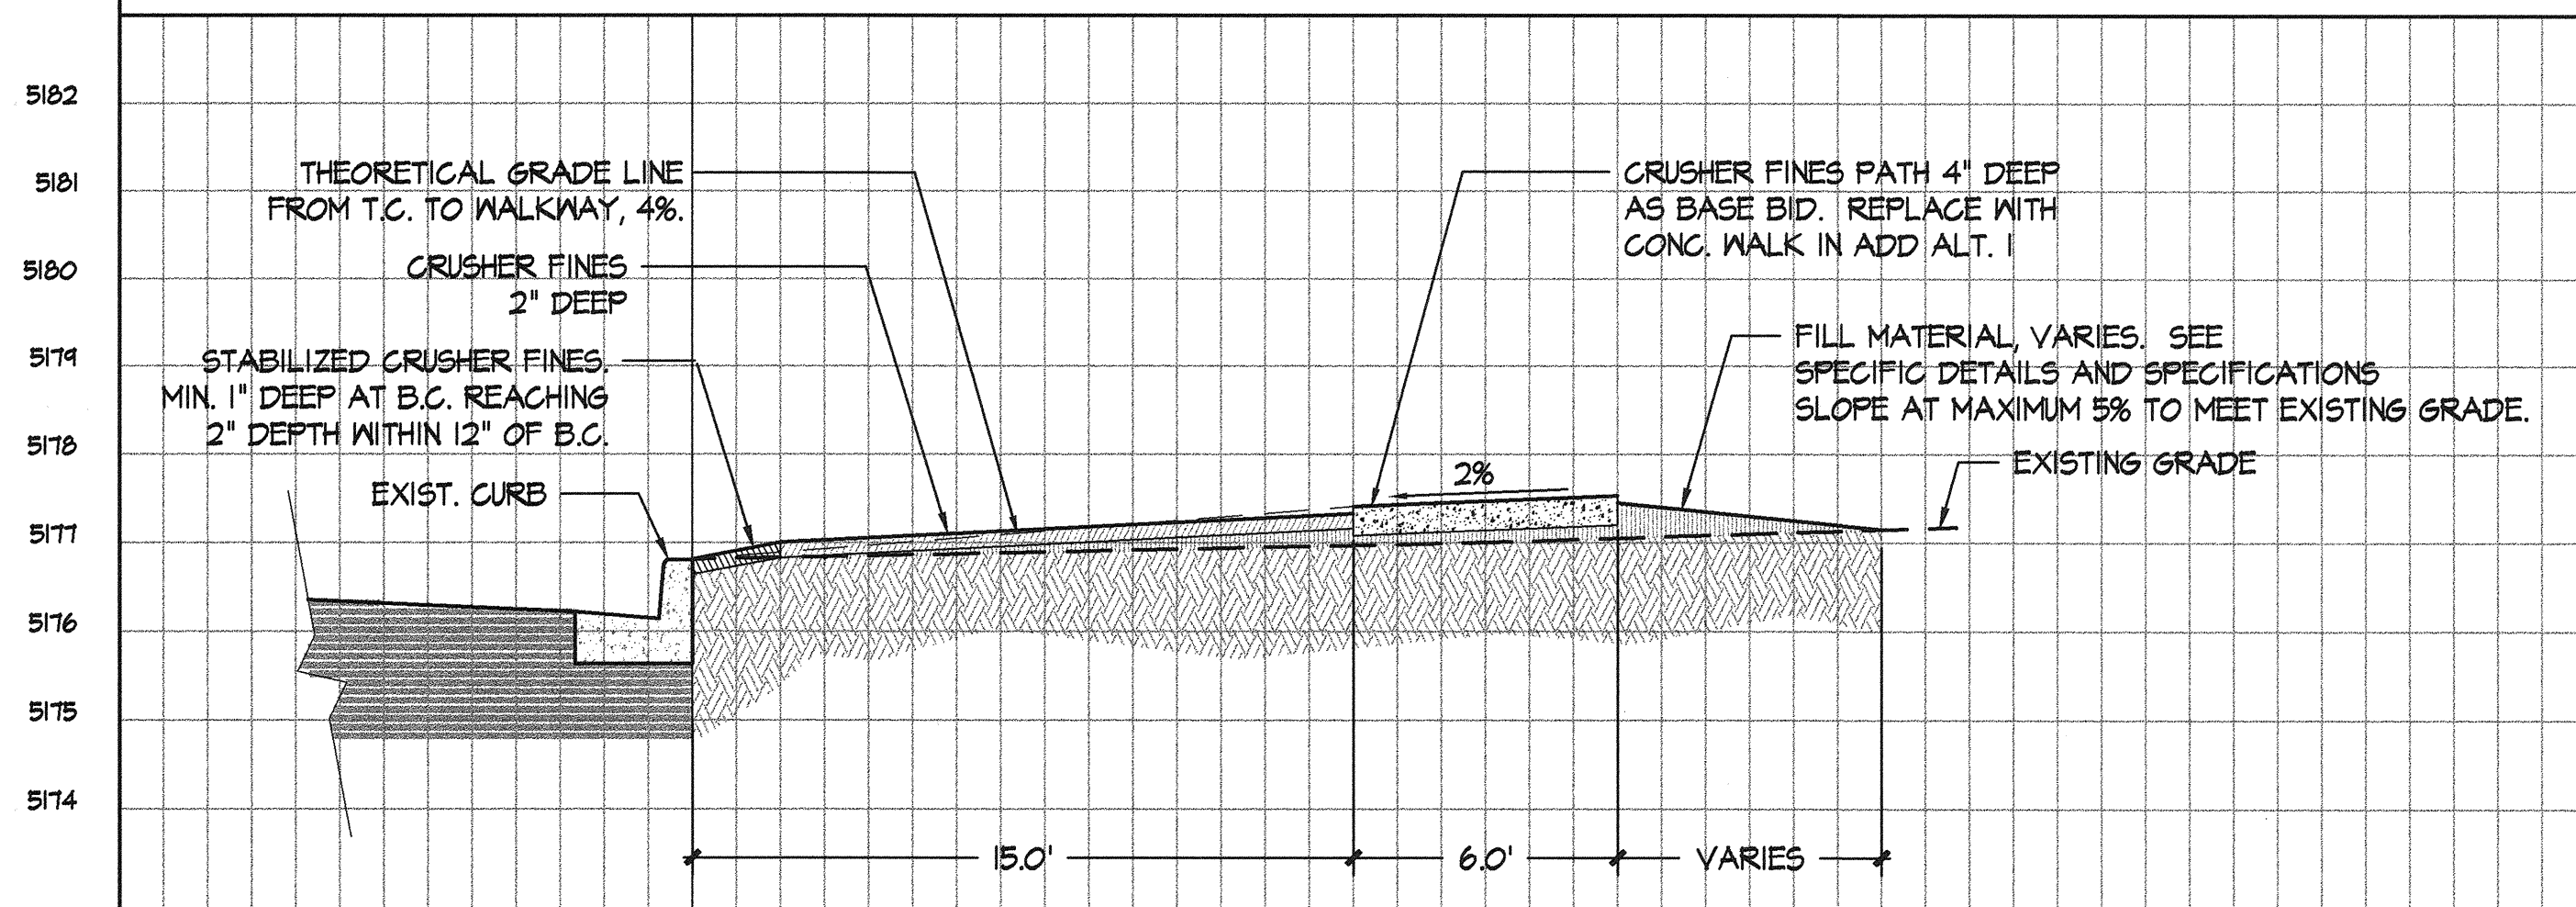


3 SECTION
8 TULANE DR. H: 1/4" = 1'-0" V: 1/2" = 1'-0"

NOTE:


THESE SECTIONS ARE FOR GRAPHIC REPRESENTATION OF THE PROPOSED GRADES ONLY. SEE GRADING PLAN AND ALL SPECIFIC DETAILS FOR MORE INFORMATION.

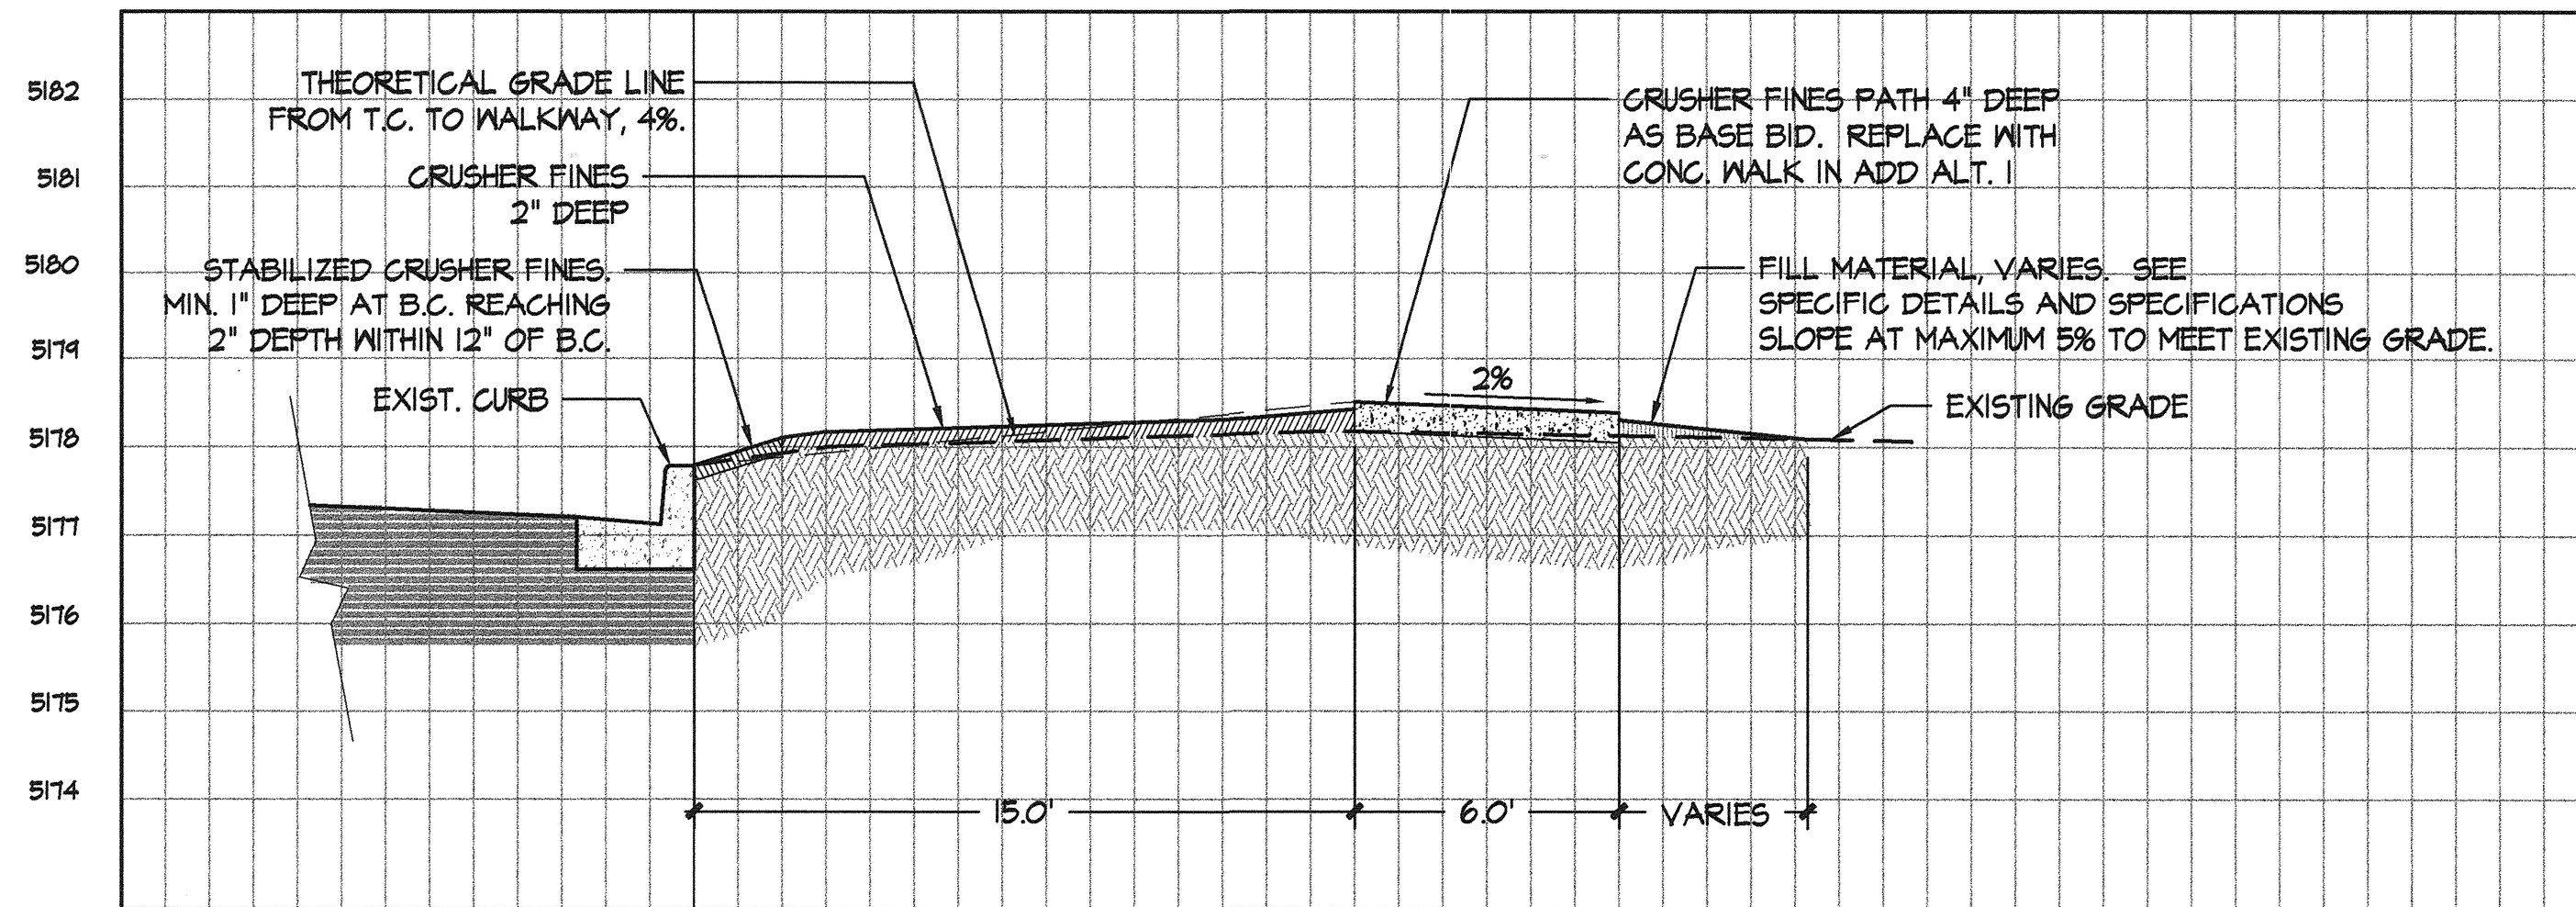

4 SECTION
8 MARMAC AVE. H: 1/4" = 1'-0" V: 1/2" = 1'-0"

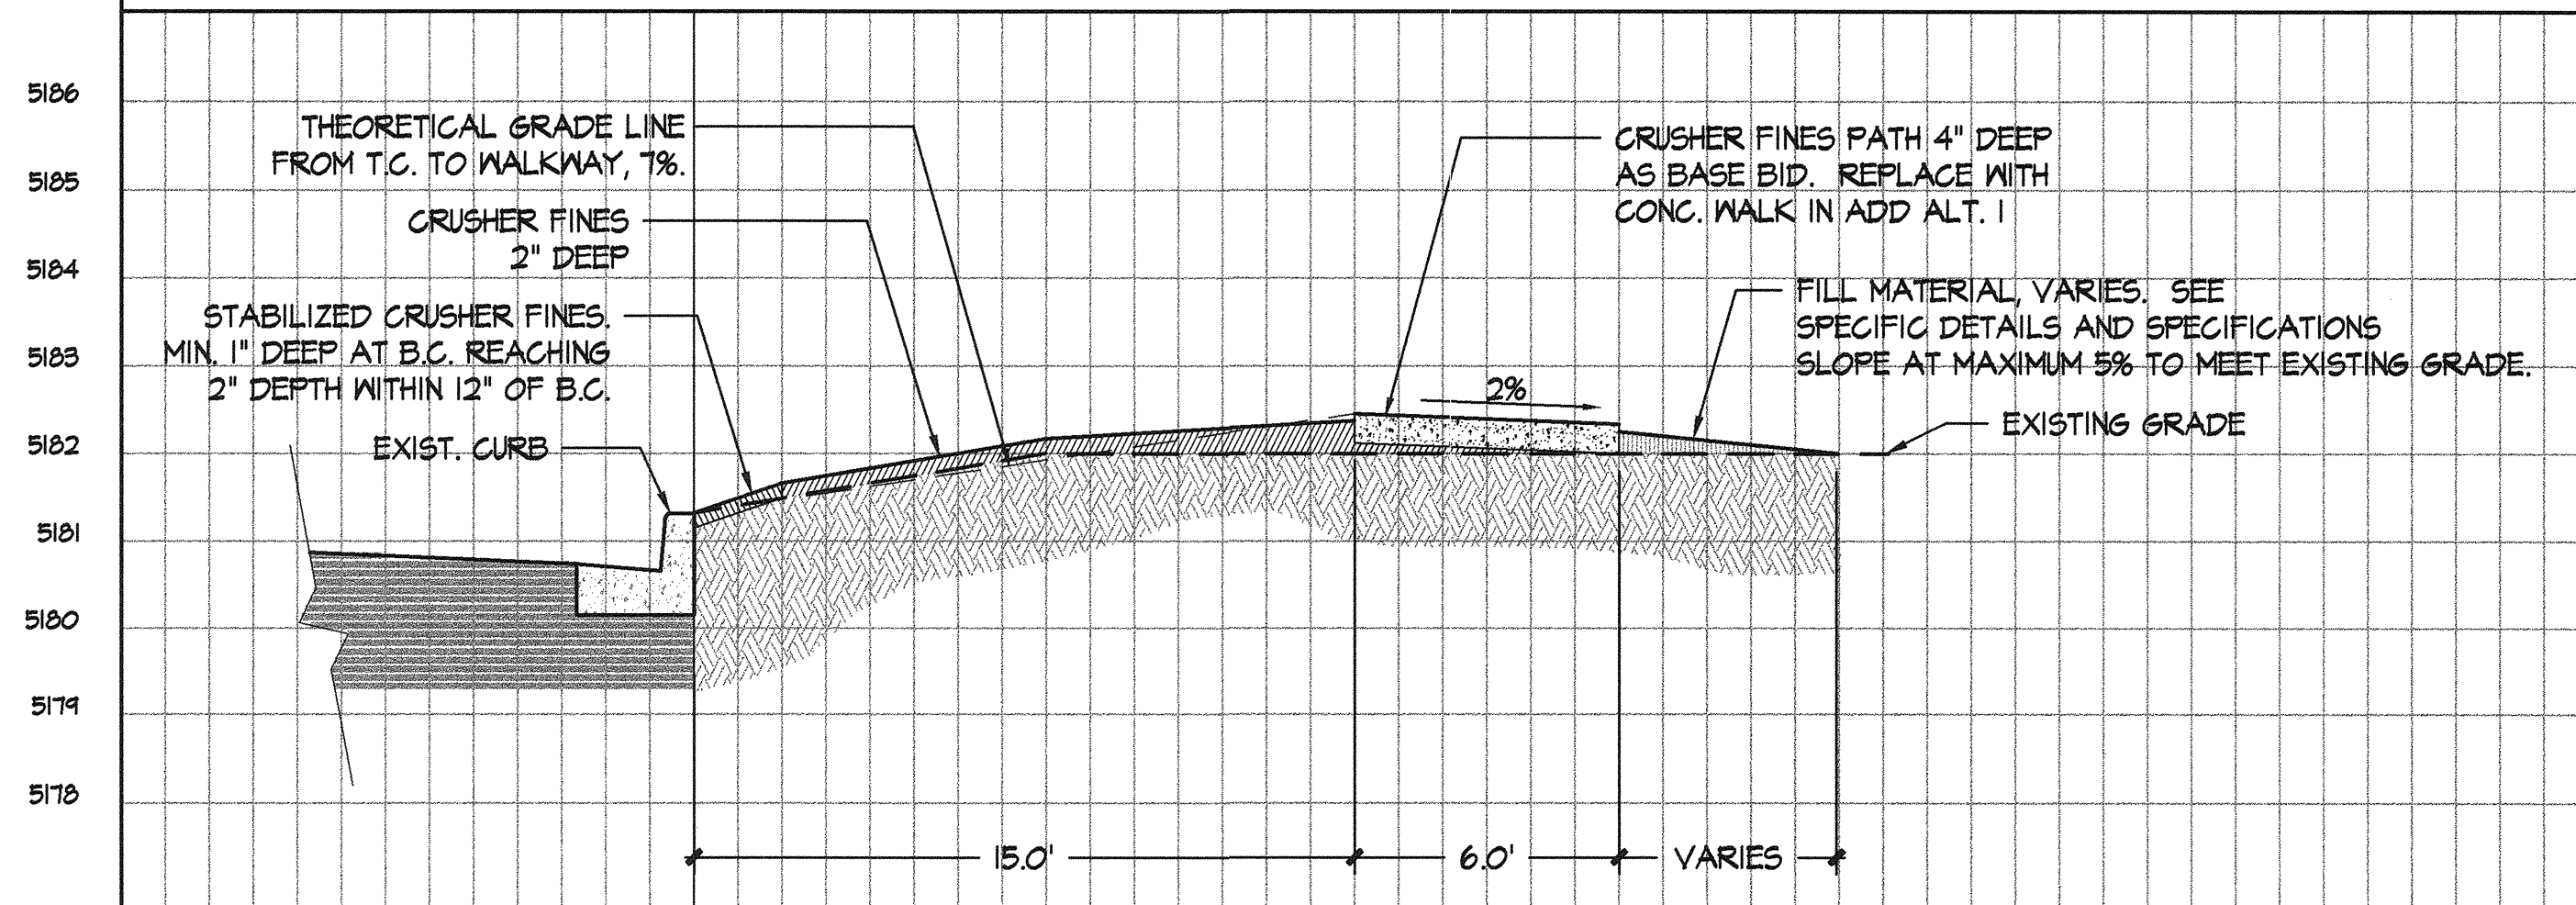

5 SECTION
8 MARMAC AVE. H: 1/4" = 1'-0" V: 1/2" = 1'-0"

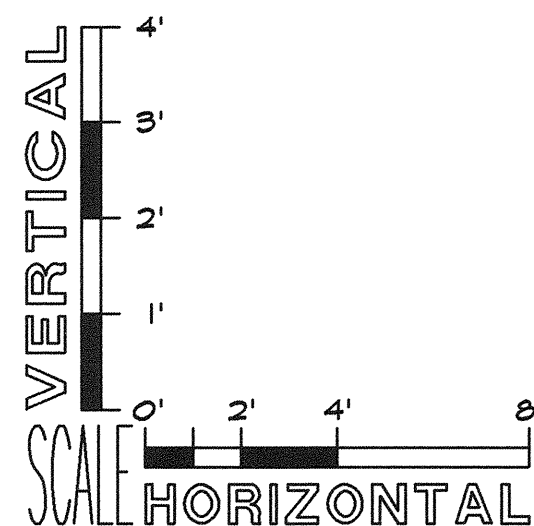


PDS Southwest, Ltd.
Planning & Design Solutions
Land Planning • Landscape Architecture • Environmental Services
4830 Juan Tabo Blvd. NE Suite J Albuquerque, NM 87111 (505) 323-5001 FAX (505) 323-5009


CITY OF ALBUQUERQUE CAPITAL IMPLEMENTATION PROGRAM	
TITLE: BATAAN MEMORIAL PARK CONSTRUCTION DOCUMENTS	JULY 28, 1997
GRADING SECTIONS - TULANE DR. AND MARMAC AVE.	
DESIGN REVIEW COMMITTEE APPROVE AUG 14 1997	CITY ENGINEER APPROVAL [Signature]
DESIGNED BY: PDS SOUTHWEST LTD. DATE: JULY 28, 1997	DRAWN BY: PDS SOUTHWEST LTD. DATE: JULY 28, 1997
CHECKED BY: PDS SOUTHWEST LTD. DATE: JULY 28, 1997	
City Project No. 498190	Zone Map No. J-16-Z
Sheet 8	Of 16

26-4981-90 0897


NO. DATE		REVISIONS / REMARKS		BY		SEAL		SURVEY INFORMATION		BENCHMARK		AS BUILT INFORMATION	
								FIELD NOTES		ALBUQUERQUE CONTROL SURVEY		CONTRACTOR	
								NO. BY DATE		MONUMENT 7-K16		DATE:	
												WORK STAKED BY DATE:	
												INSPECTOR'S APPROVAL DATE:	
												FIELD VERIFICATION BY DATE:	
												DRAWING CORRECTED BY DATE:	
												MICRO-FILM INFORMATION DATE:	
												RECORDED BY DATE:	
												NO.	

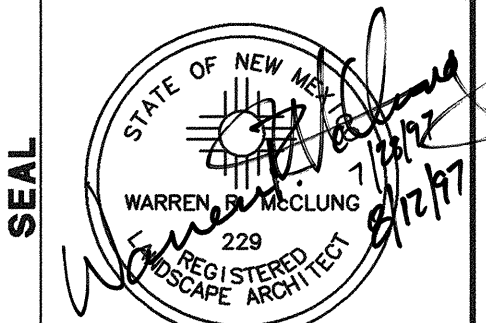


E:\PROJECTS\9415\9415DWG\415-0107.dwg Wed Jul 30 04:26:58 1997

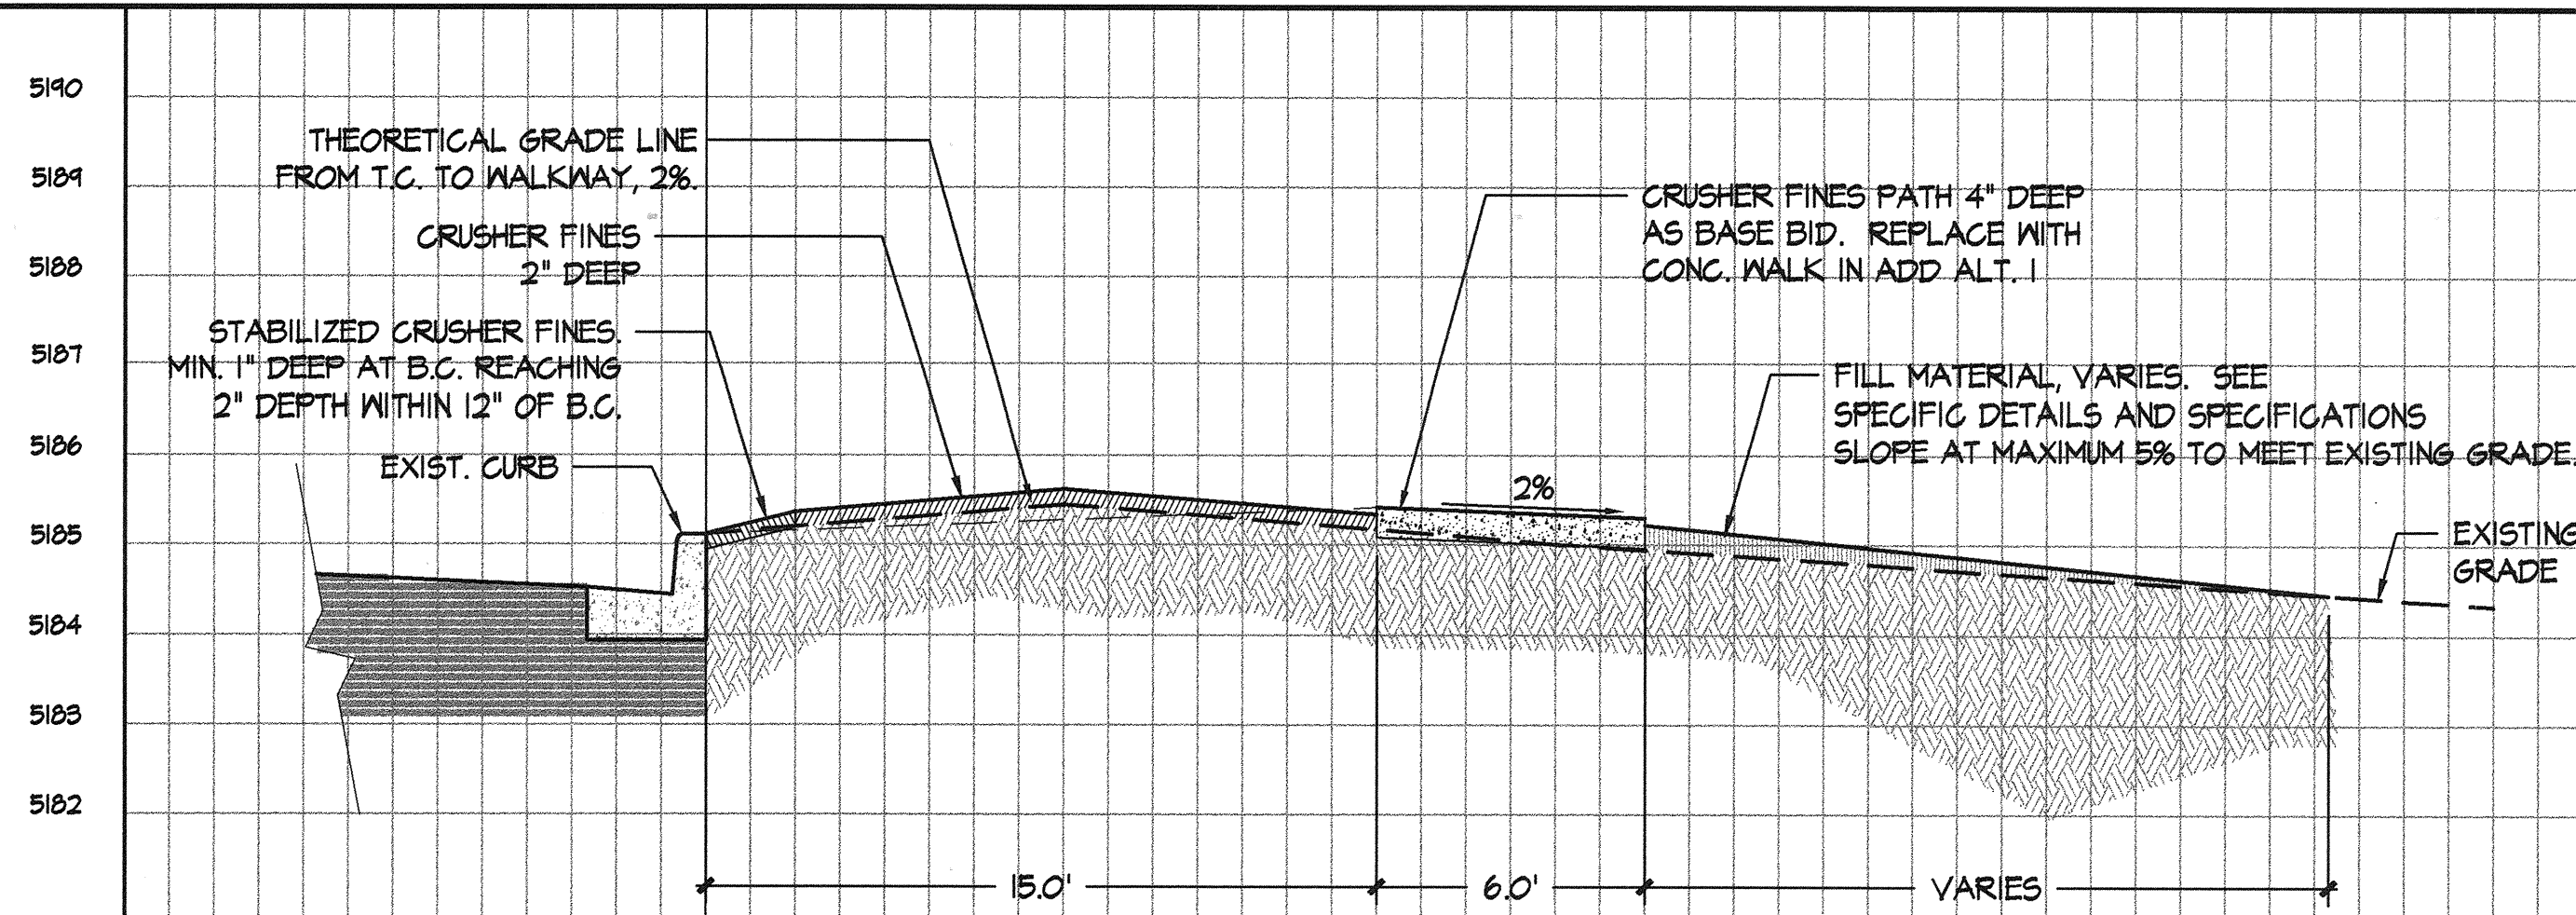

1
9 SECTION
AMHERST DR. H: 1/4" = 1'-0" V: 1/2" = 1'-0"

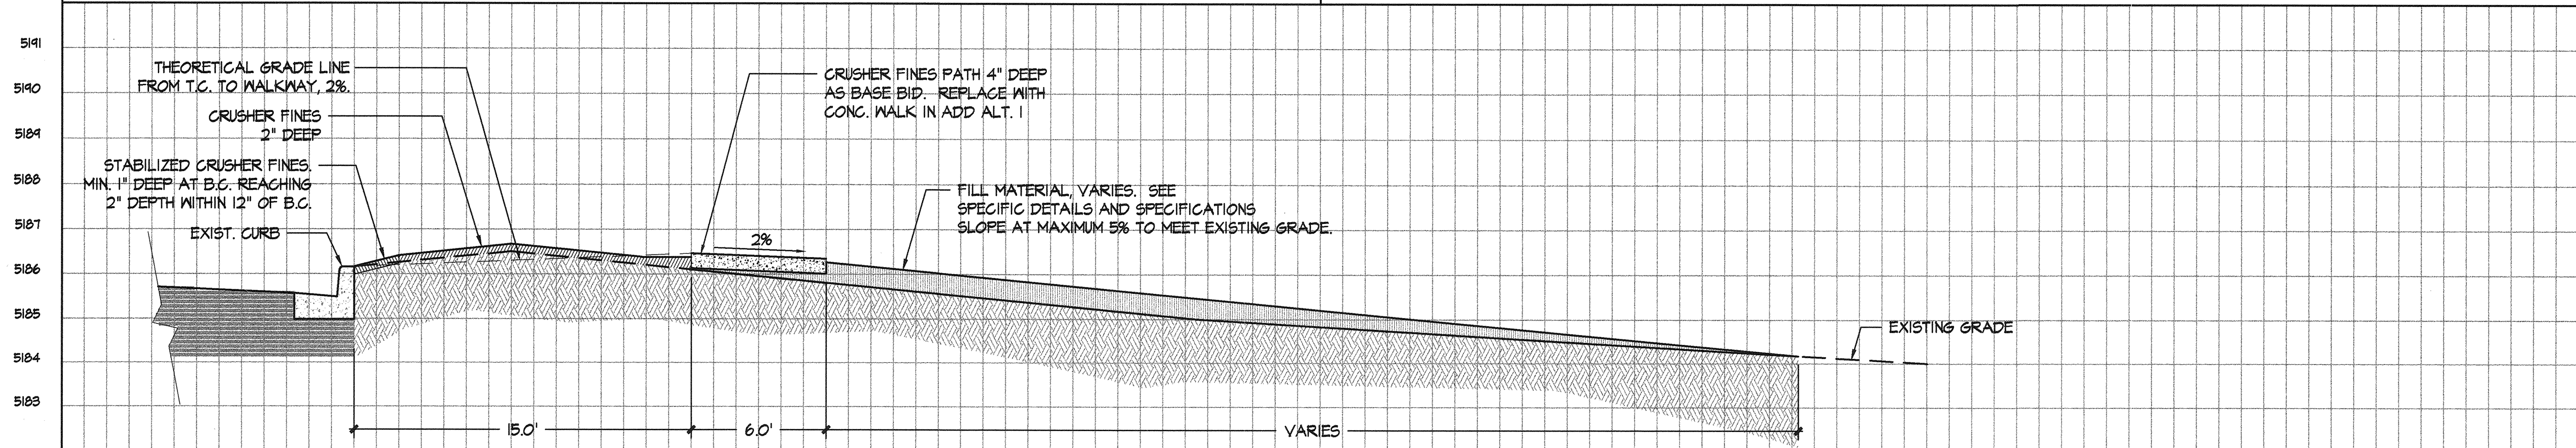


2
9 SECTION
AMHERST DR. H: 1/4" = 1'-0" V: 1/2" = 1'-0"

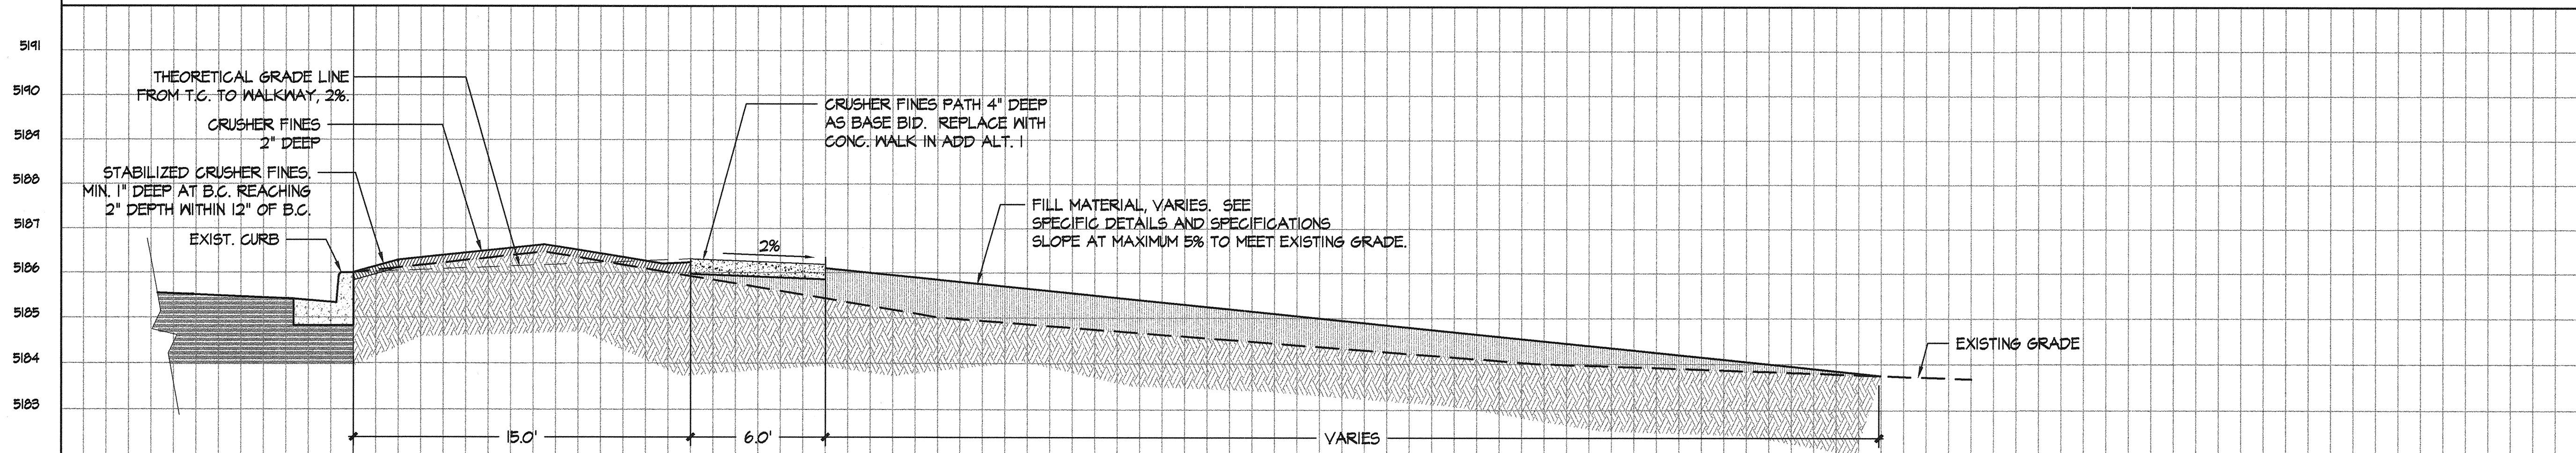

3
9 SECTION
AMHERST DR. H: 1/4" = 1'-0" V: 1/2" = 1'-0"

NOTE:

THESE SECTIONS ARE FOR GRAPHIC REPRESENTATION OF THE PROPOSED GRADES ONLY.
SEE GRADING PLAN AND ALL SPECIFIC DETAILS FOR MORE INFORMATION.

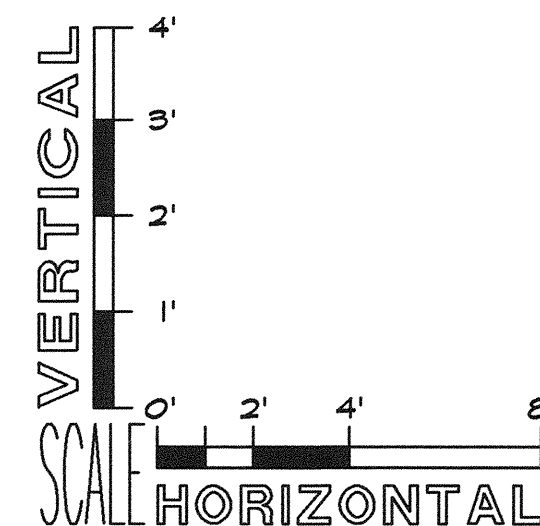


PDS Southwest, Ltd.
Planning & Design Solutions
Land Planning • Landscape Architecture • Environmental Services
4830 Juan Tabo Blvd. NE Suite J (505) 323-5001
Albuquerque, NM 87111 FAX (505) 323-5009

CITY OF ALBUQUERQUE CAPITAL IMPLEMENTATION PROGRAM	
TITLE: BATAAN MEMORIAL PARK CONSTRUCTION DOCUMENTS GRADING SECTIONS - AMHERST DR.	
JULY 28, 1997	
Design Review Committee	City Engineer Approval
APPROVED AUG 14 1997	
DESIGN REVIEW COMMITTEE	
City Project No. 498190	Zone Map No. J-16-Z
Sheet 9	Of 16

26-49811.90 0997


AS BUILT INFORMATION		BENCHMARK		SURVEY INFORMATION		SEAL		BY		REVISIONS / REMARKS		NO. DATE	
CONTRACTOR	DATE:	ALBUQUERQUE CONTROL SURVEY	MONUMENT T-K16	FIELD NOTES	DATE	WARREN R. WILKINS	229						
WORK STAKED BY	DATE:	ELEV = 5159.81'		BY		REGISTERED	LANDSCAPE ARCHITECT						
INSPECTOR'S APPROVAL	DATE:												
FIELD VERIFICATION BY	DATE:												
DRAWING CORRECTED BY	DATE:												
MICRO-FILM INFORMATION	DATE:												
RECORDED BY	DATE:												
NO.													

DESIGNED BY: PDS SOUTHWEST, LTD. DATE: JULY 28, 1997
DRAWN BY: PDS SOUTHWEST, LTD. DATE: JULY 28, 1997
CHECKED BY: PDS SOUTHWEST, LTD. DATE: JULY 28, 1997

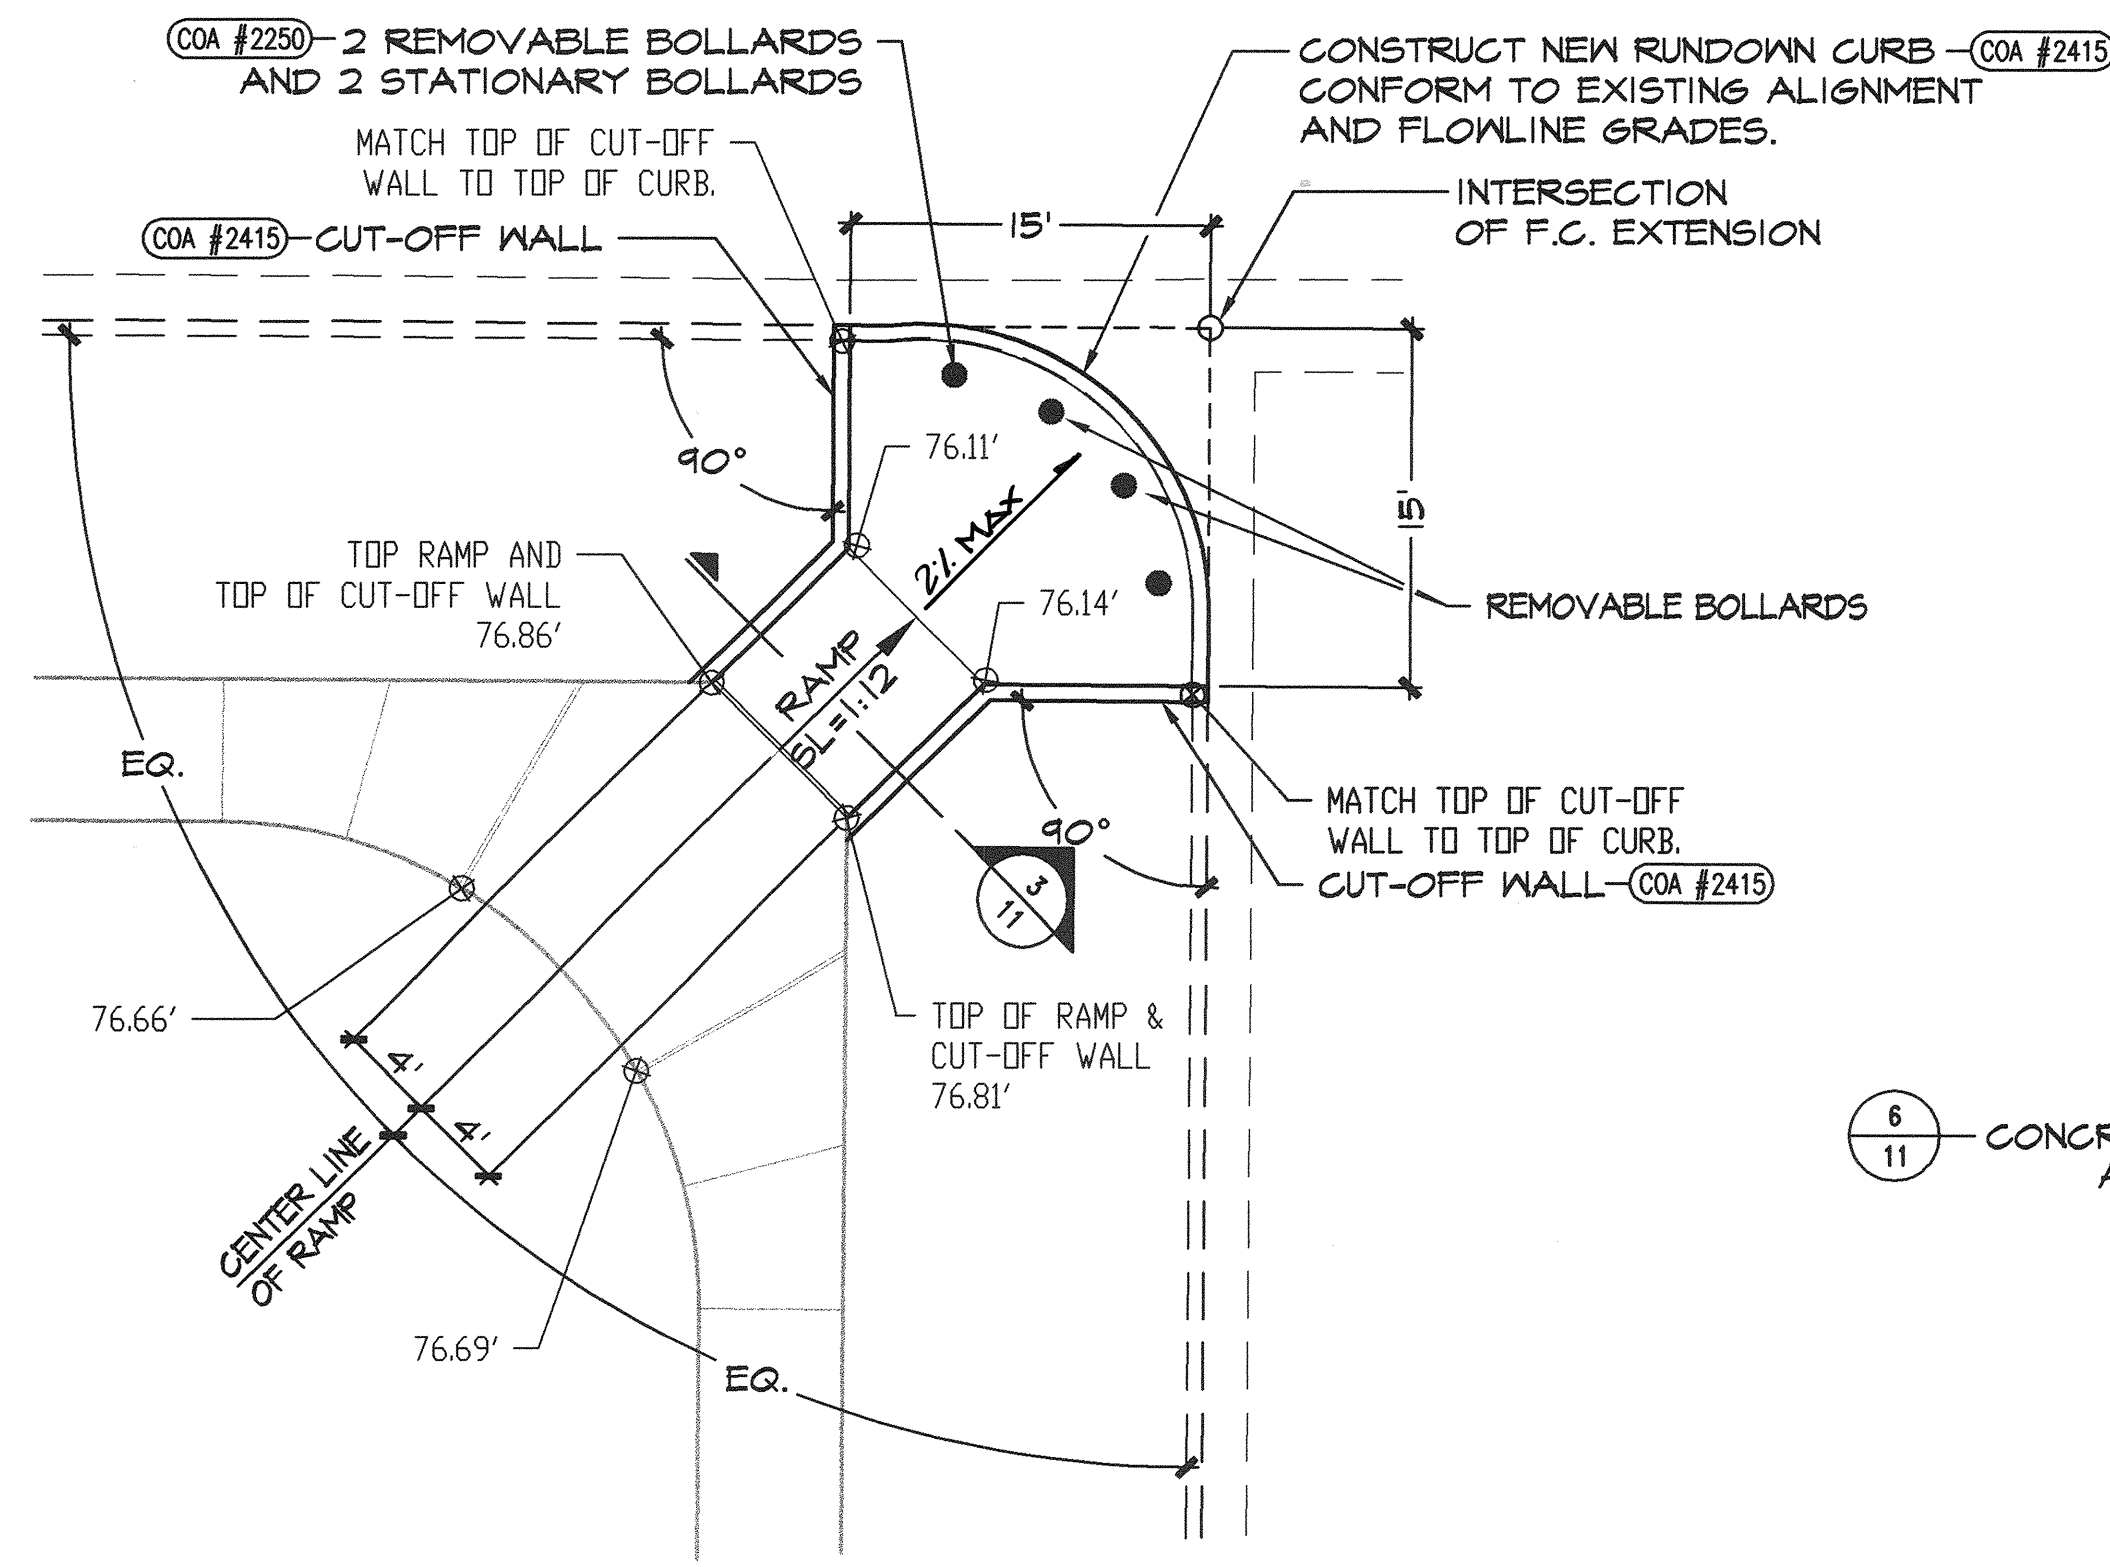


1
10 NW CURB RAMP
ENLARGED PLAN

1/8" = 1'-0"

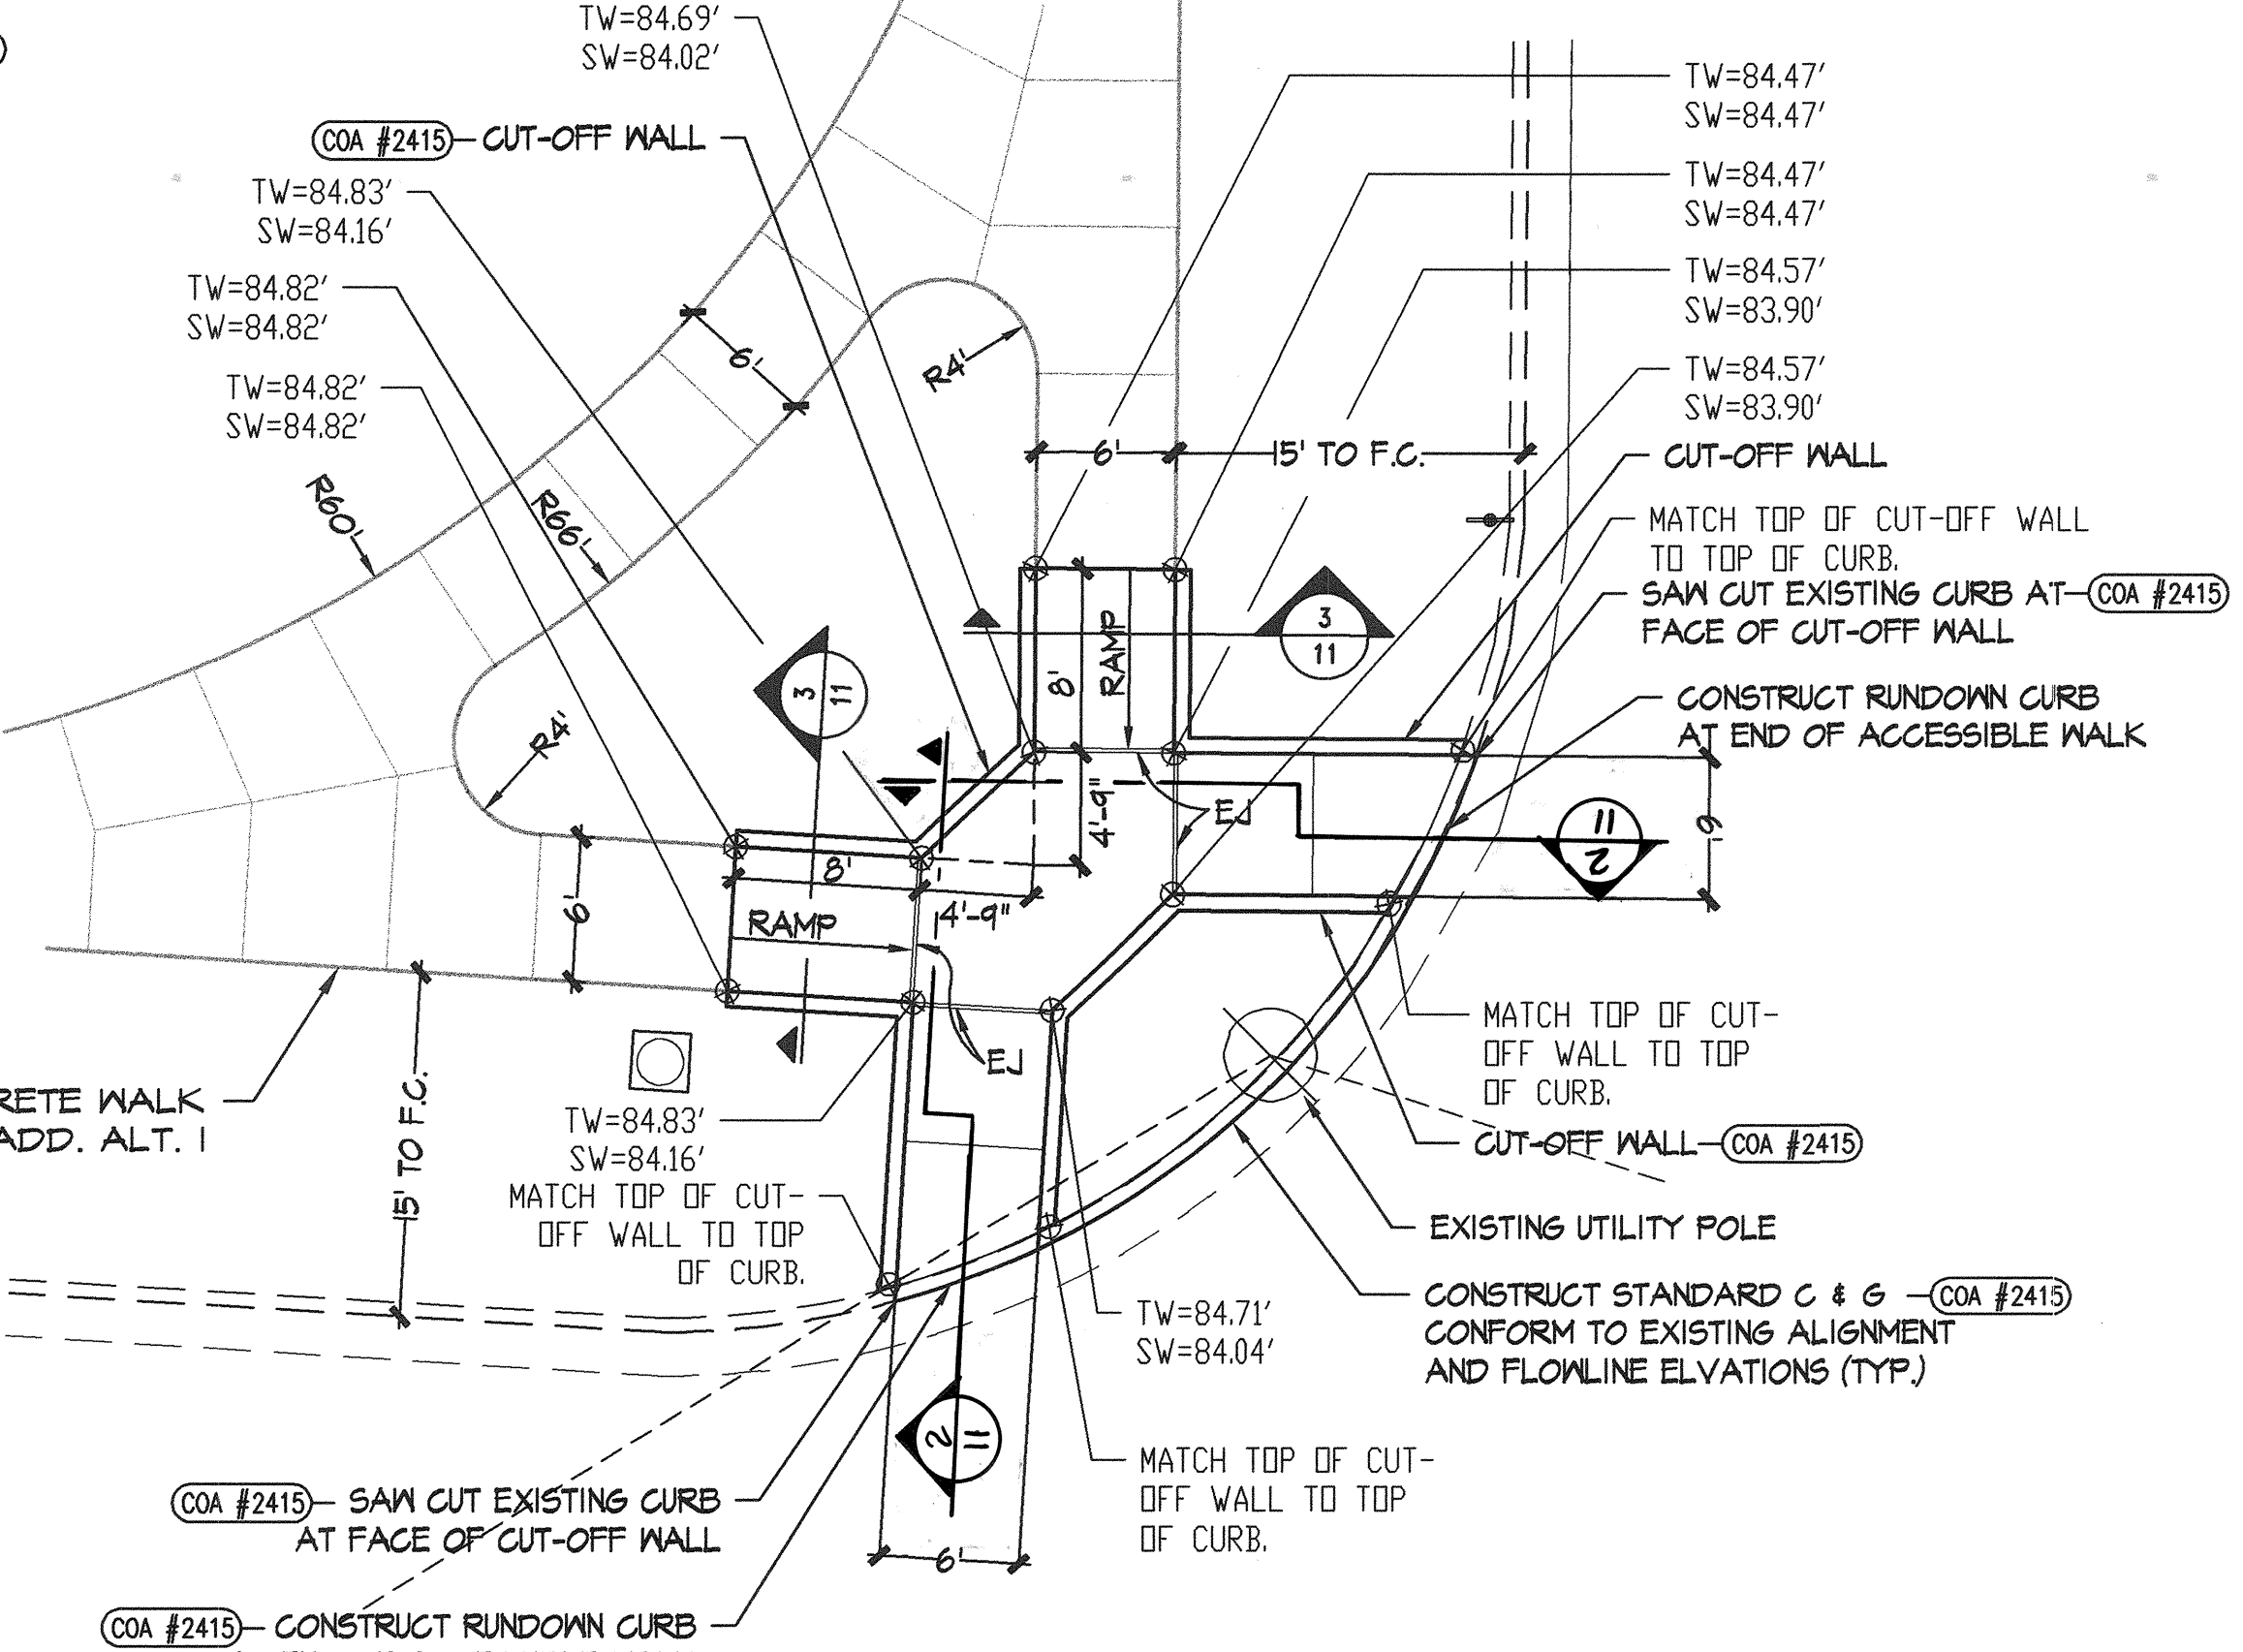


2
10 NE CURB RAMP
ENLARGED PLAN

1/8" = 1'-0"

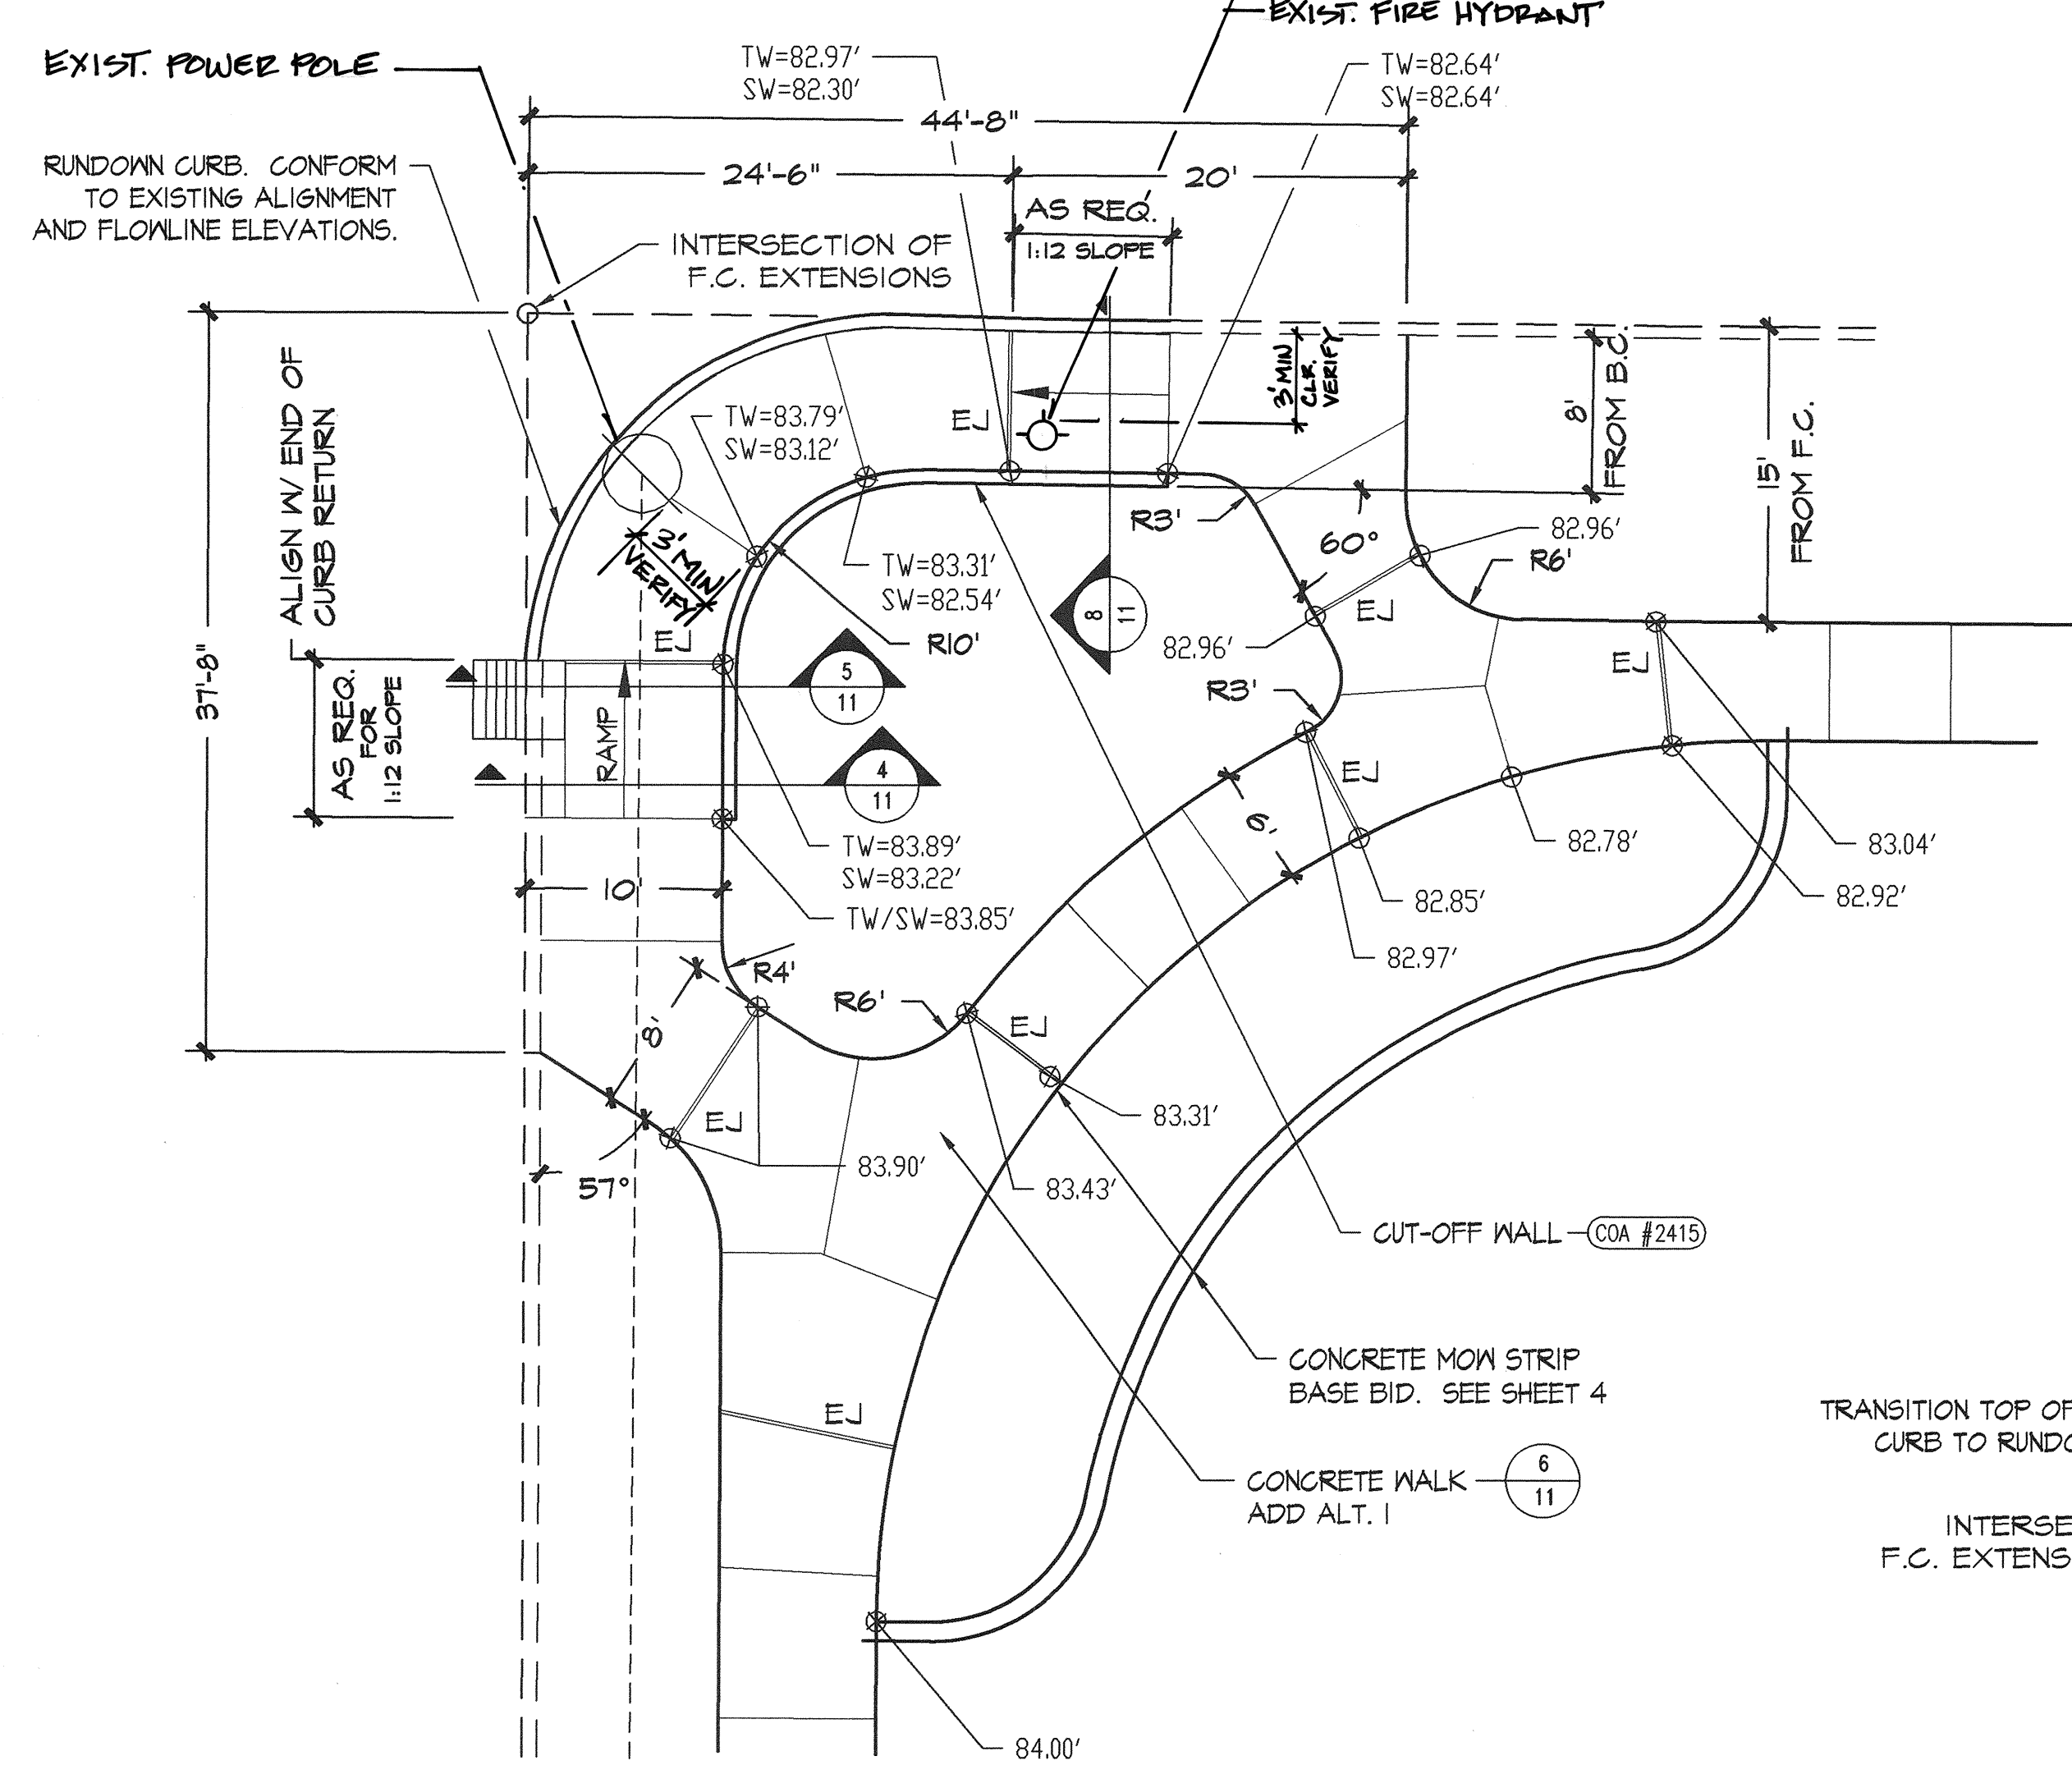

3
10 SW CURB RAMP - ADD ALT. NO. 1
ENLARGED PLAN

1/8" = 1'-0"

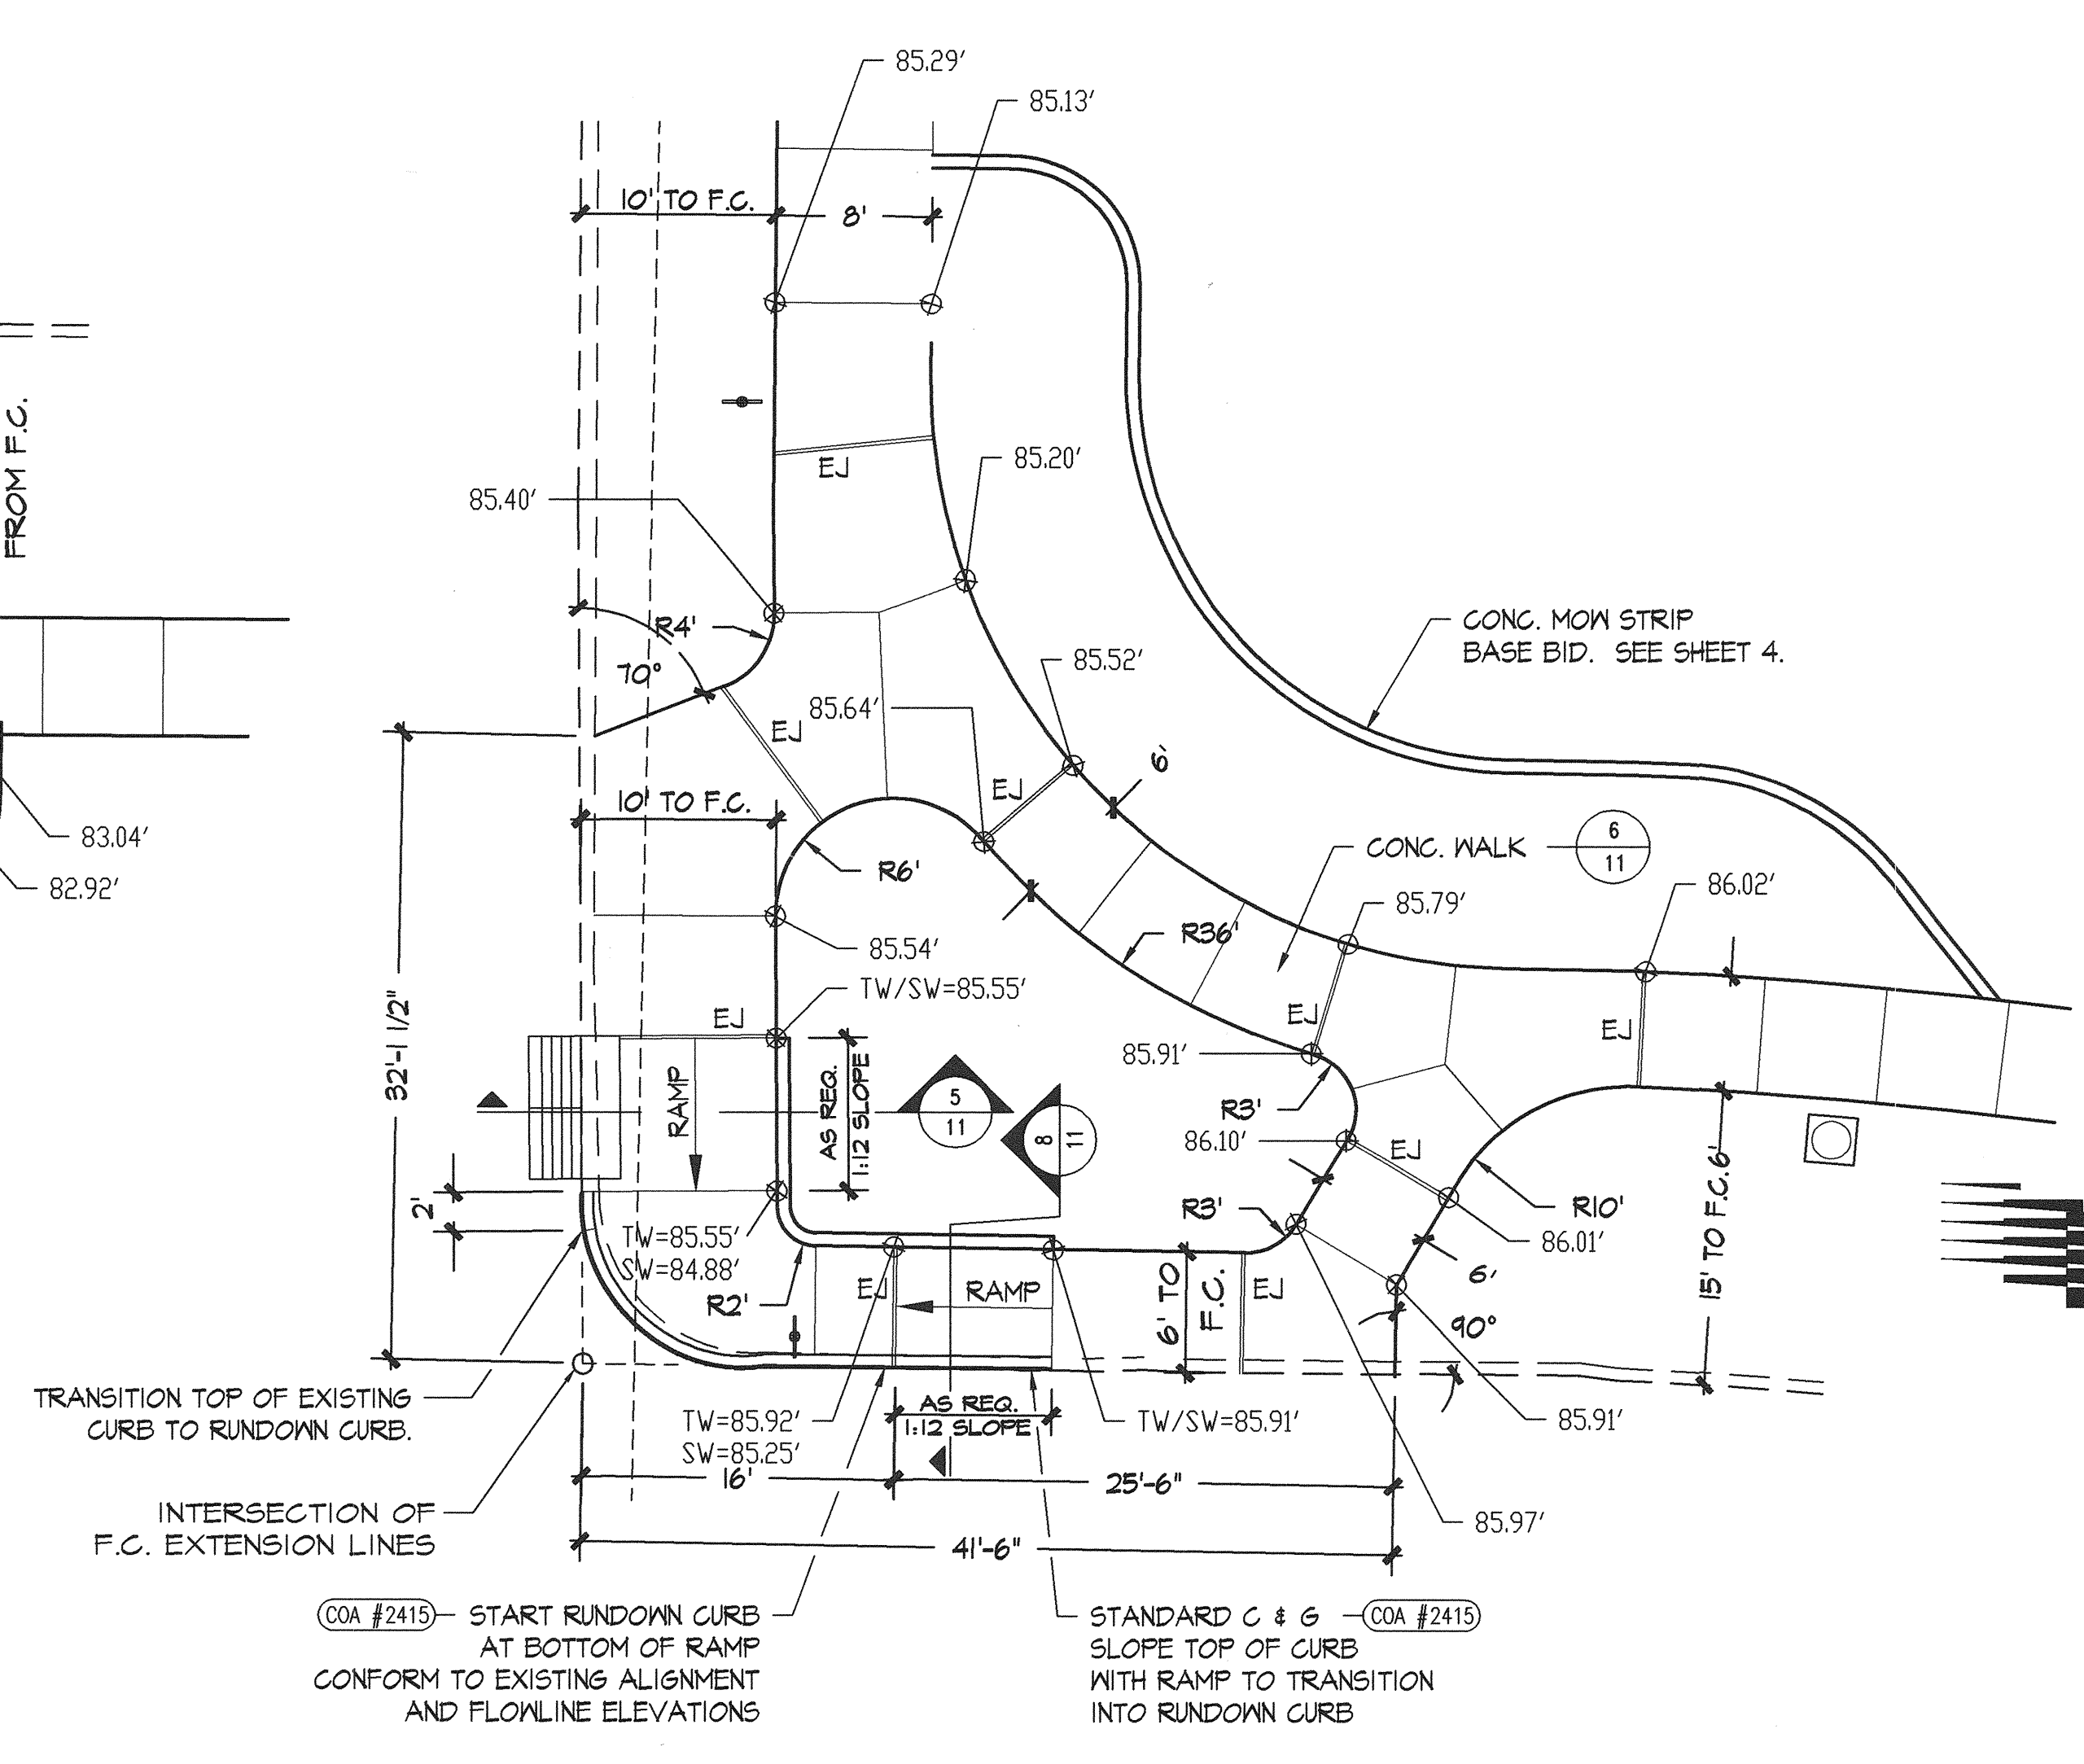


4
10 SE CURB RAMP - ADD ALT. NO. 1
ENLARGED PLAN

1/8" = 1'-0"

NOTES

- FIELD VERIFICATION AND LAYOUT MODIFICATION WILL BE REQUIRED ON ALL CURB RAMPS DUE TO INSUFFICIENT BASE SURVEY DATA.
 - CONTRACTOR SHALL SET FORMS IN ACCORDANCE WITH THE SPECIFIED SPOT ELEVATIONS AND DIMENSIONS.
 - CONTRACTOR AND LANDSCAPE ARCHITECT WILL REVIEW FORMWORK TO DETERMINE AND ESTABLISH NECESSARY MODIFICATIONS TO ACHIEVE ACCEPTABLE GRADES FOR DRAINAGE AND ACCESS.
 - CONTRACTOR SHALL NOT SCHEDULE THE CONCRETE POUR UNTIL THE AGREED UPON MODIFICATIONS HAVE BEEN REVIEWED BY THE LANDSCAPE ARCHITECT.
- SLOPE OF 1:12 (H:V) INDICATED ON RAMPS SHALL BE A MAXIMUM SLOPE. RAMPS MAY SLOPE AT LESS THAN 1:12 AS APPROPRIATE.

AS BUILT INFORMATION		BENCHMARK		SURVEY INFORMATION		FIELD NOTES	
CONTRACTOR	DATE:	ALBUQUERQUE CONTROL SURVEY	DATE:	NO.	BY	DATE	DATE
WORK STAKED BY	DATE:	MONUMENT 7-K16	DATE:				
INSPECTOR'S APPROVAL	DATE:		DATE:				
FIELD VERIFICATION BY	DATE:		DATE:				
DRAWING CORRECTED BY	DATE:		DATE:				
MICRO-FILM INFORMATION	DATE:		DATE:				
RECORDED BY	DATE:		DATE:				
NO.							

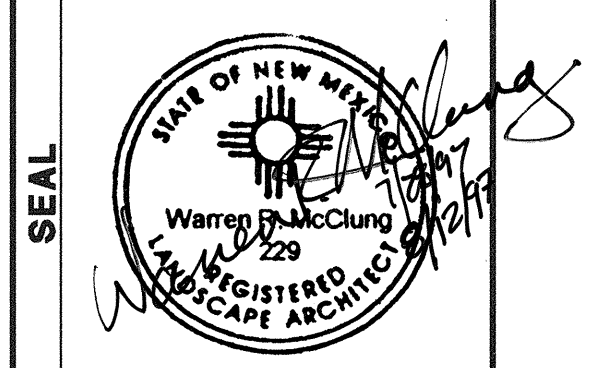


NO.	DATE	REVISIONS / REMARKS	BY	DATE


PDS Southwest, Ltd.
 Planning & Design Solutions
 Land Planning • Landscape Architecture • Environmental Services
 4830 Juan Tabo Blvd. NE Suite J (505) 323-5001
 Albuquerque, NM 87111 FAX (505) 323-5009

CITY OF ALBUQUERQUE CAPITAL IMPLEMENTATION PROGRAM	
TITLE: BATAAN MEMORIAL PARK CONSTRUCTION DOCUMENTS CONSTRUCTION DETAILS	JULY 28, 1997
DESIGN REVIEW COMMITTEE APPROVED AUG 14 1997	CITY ENGINEER APPROVAL _____ DATE: _____
CITY PROJECT NO. 4981.90	ZONE MAP NO. J-18-Z
SHEET 10	OF 16

26-4981.90 1097

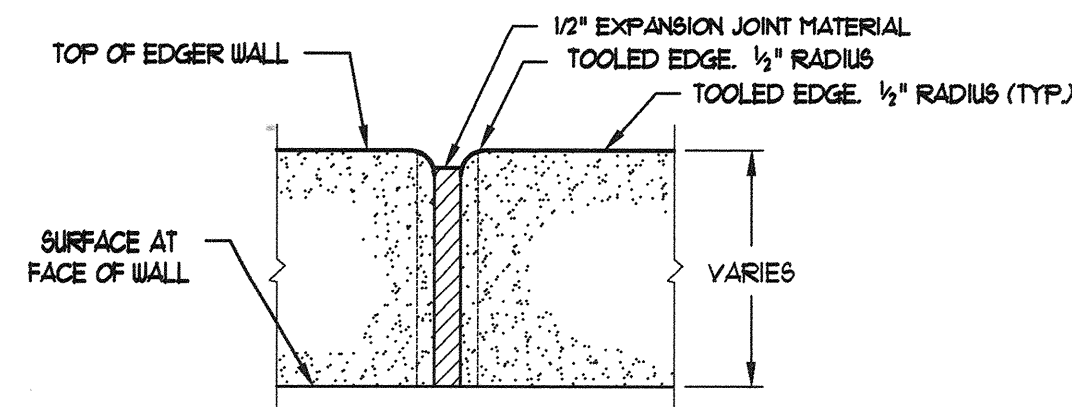


ELEVATION: EXPANSION JOINT DETAIL, NTS

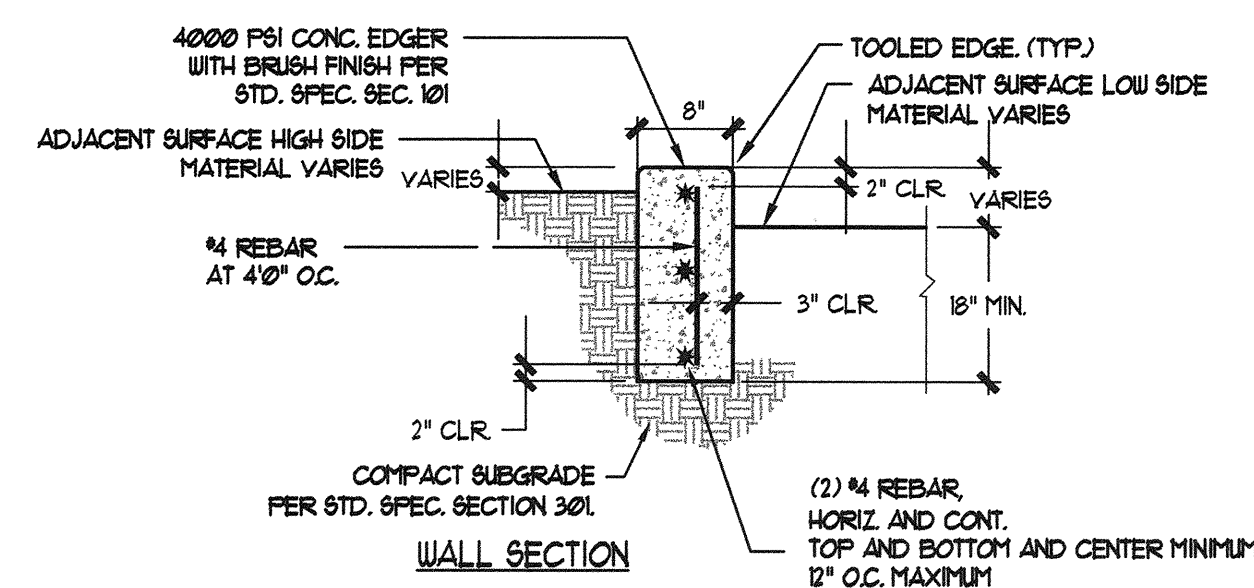


GENERAL NOTES:
1. CONTROL JOINTS SHALL BE PLACED AT 5' O.C.
2. EXPANSION JOINTS SHALL BE PLACED AT 20' O.C. AND WHERE THE CONCRETE WALL ABUTS ANOTHER HARD SURFACE.


1
11 CONCRETE EDGER WALL SECTION 3/4" = 1'-0"

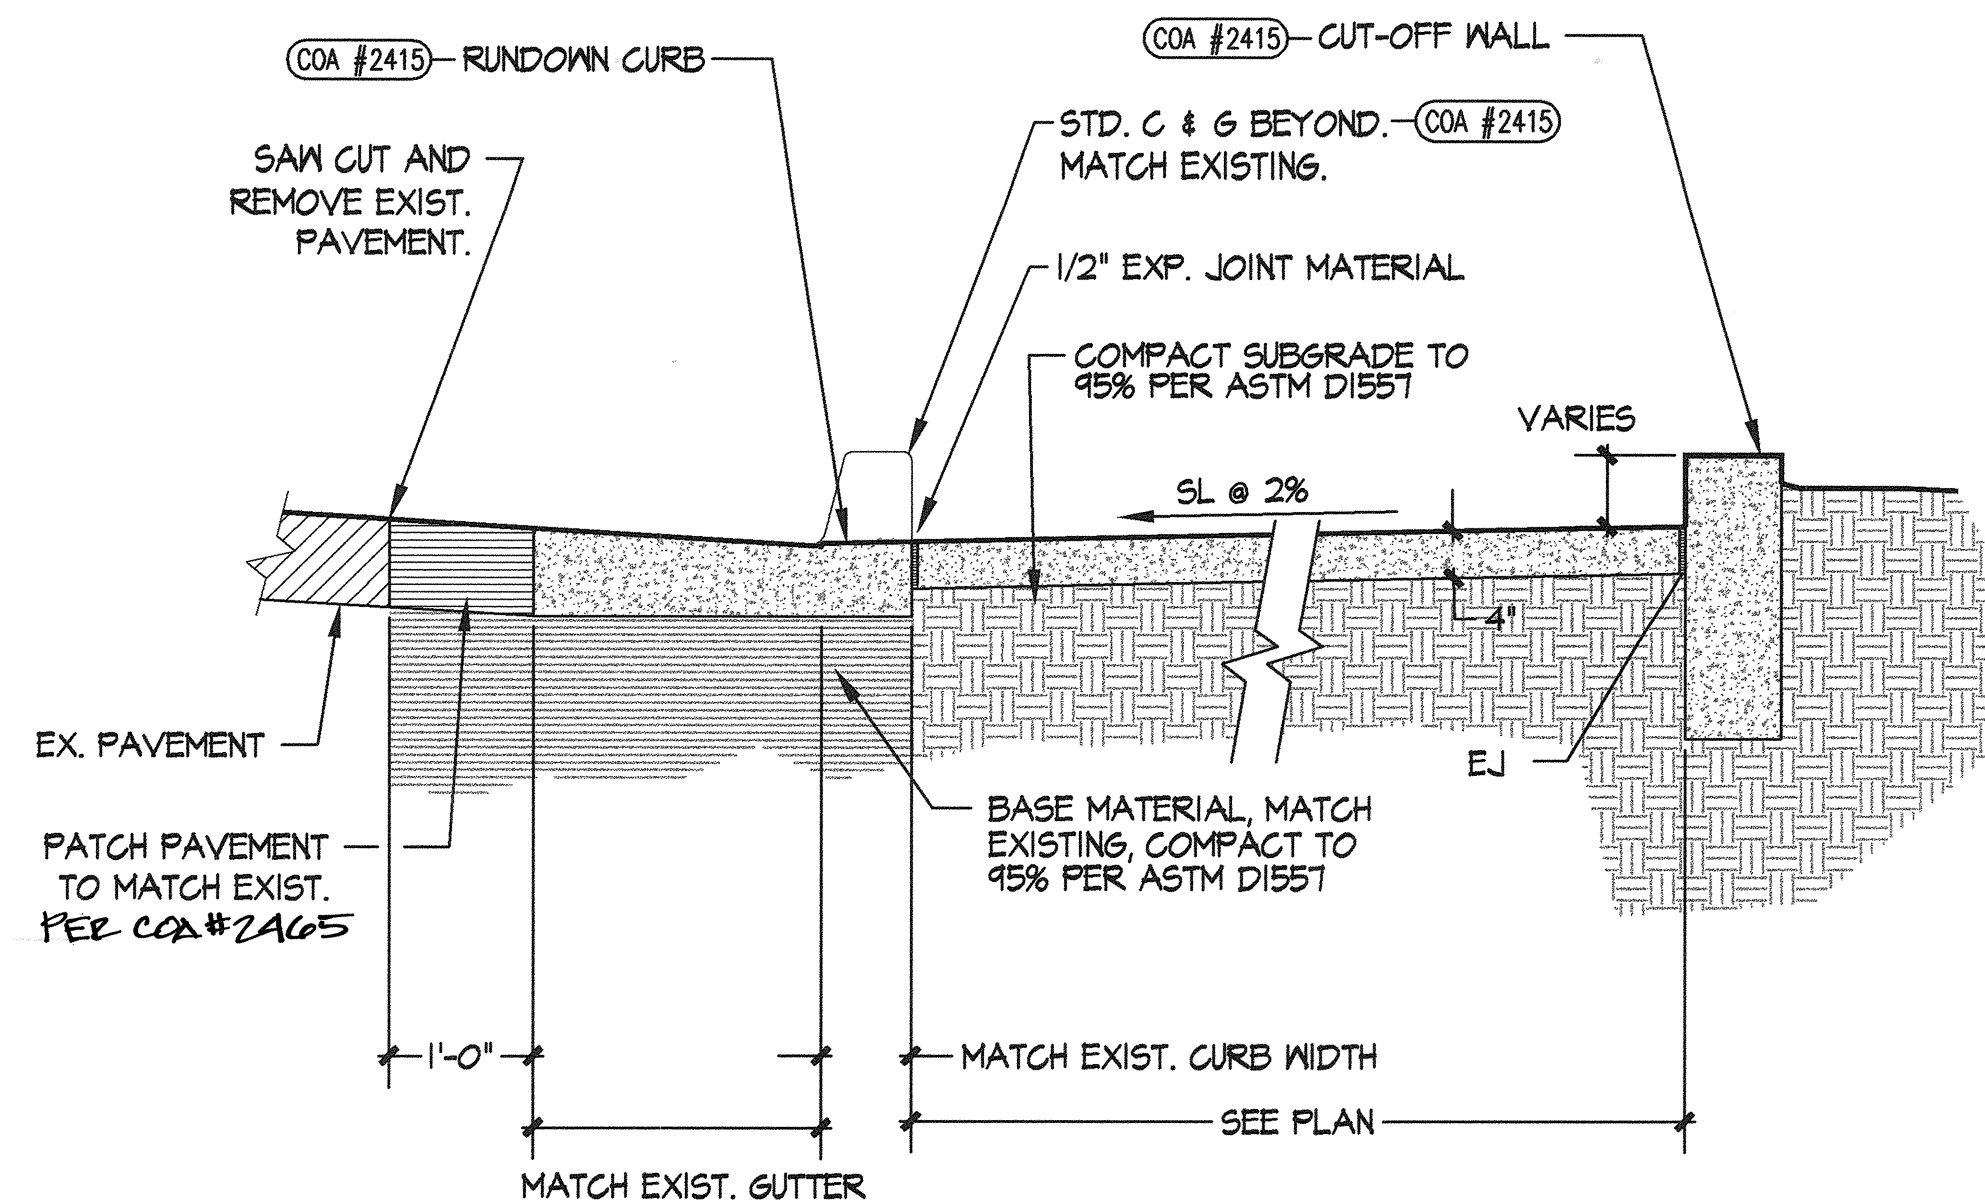


2
11 TYPICAL CURB RAMP LANDING SECTION 3/4" = 1'-0"

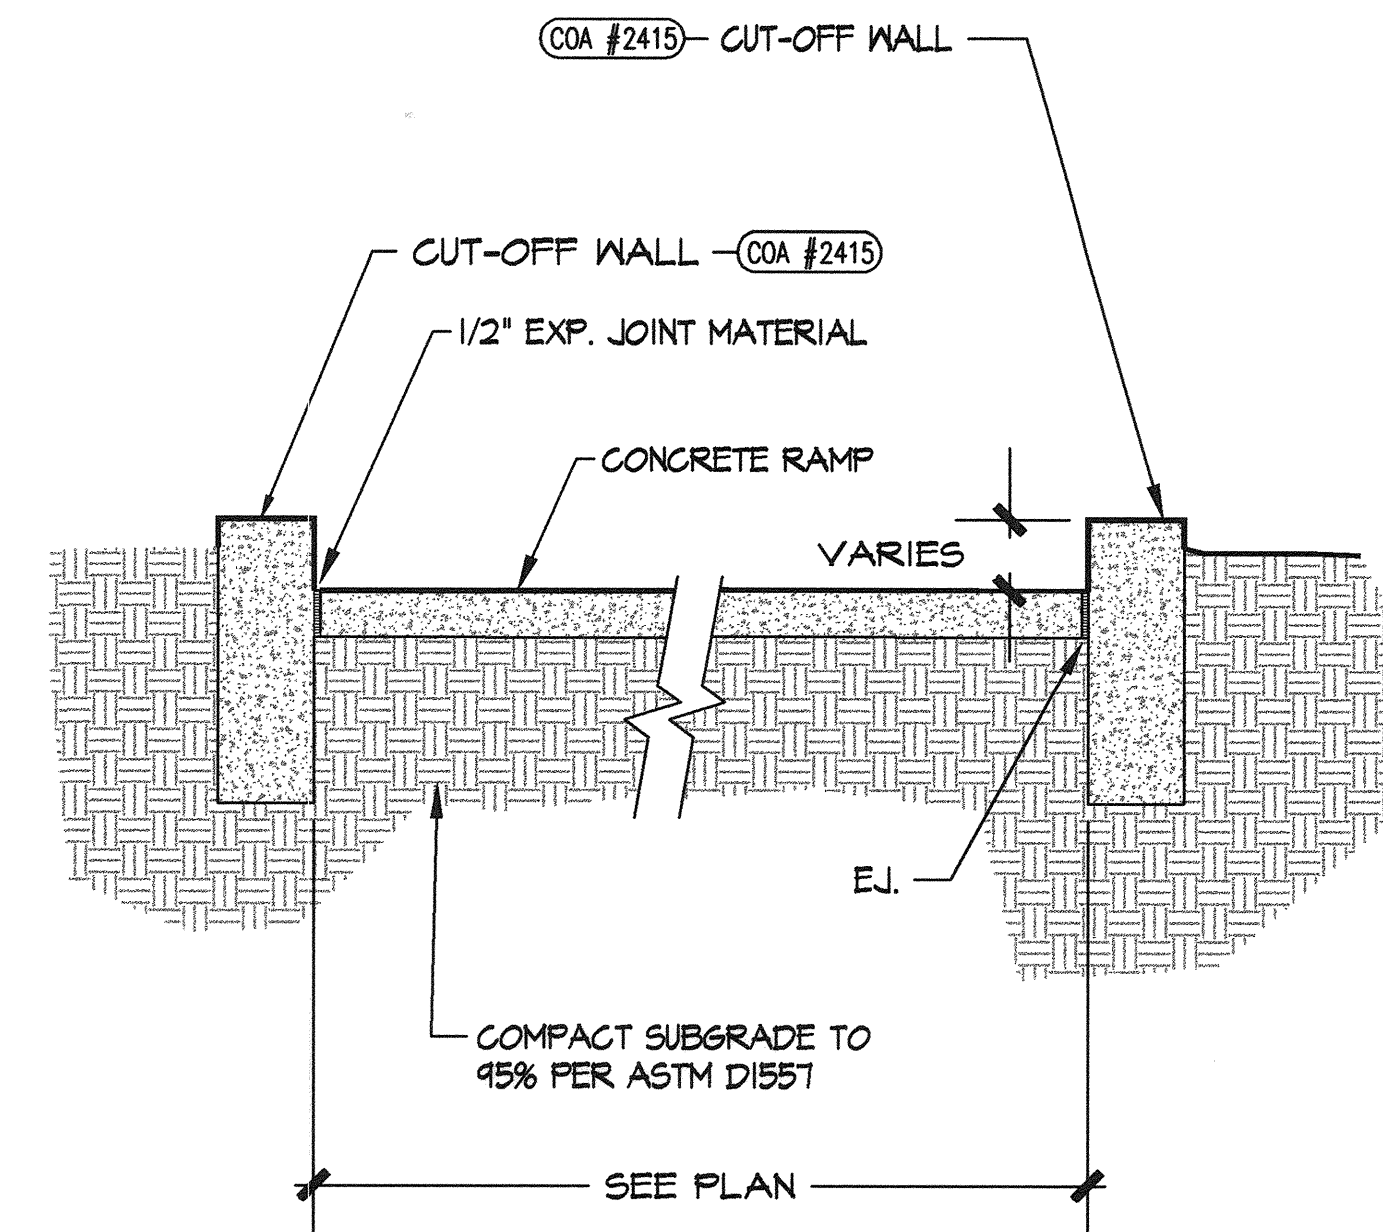


3
11 CURB RAMP PAVING AT EDGER WALL SECTION 3/4" = 1'-0"

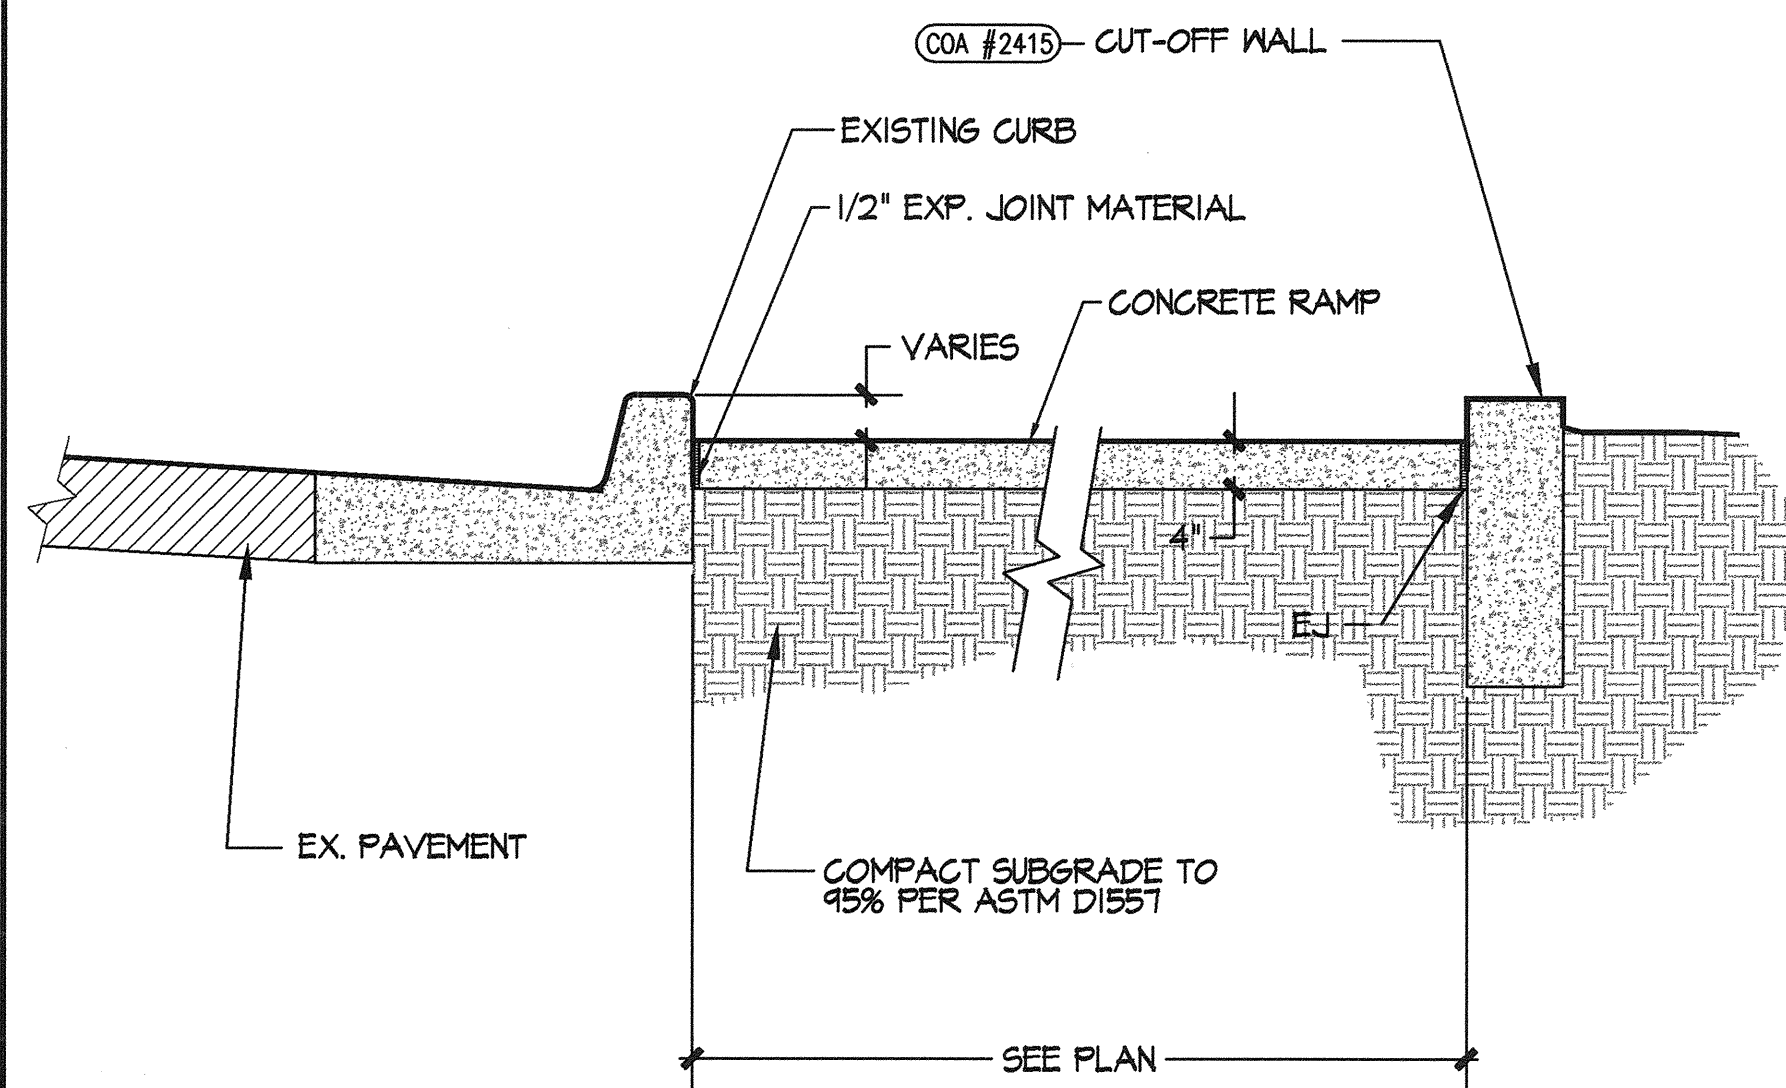

4
11 CURB RAMP AT BACK OF EX. CURB SECTION 3/4" = 1'-0"

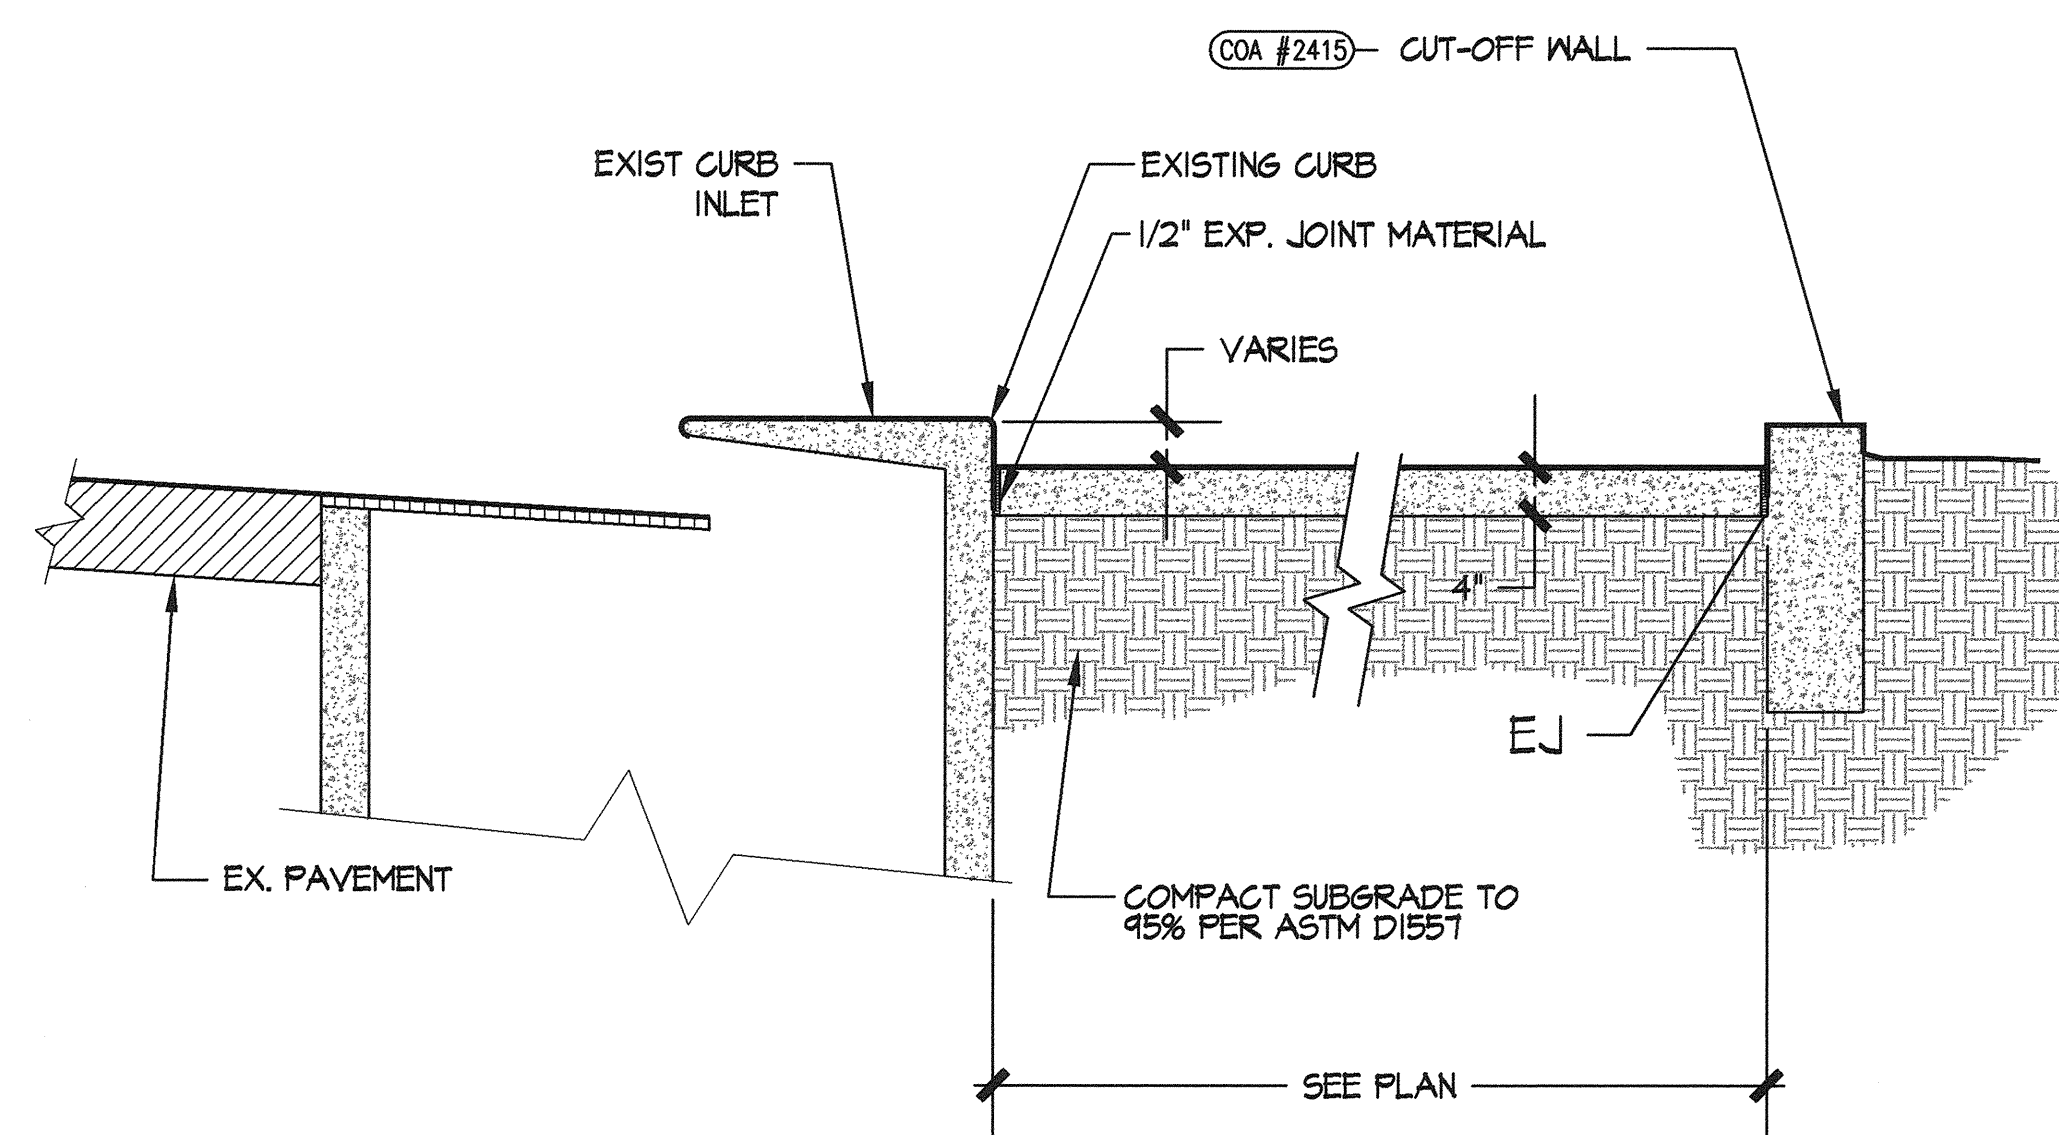


5
11 CURB RAMP AT EX. CURB INLET SECTION 3/4" = 1'-0"

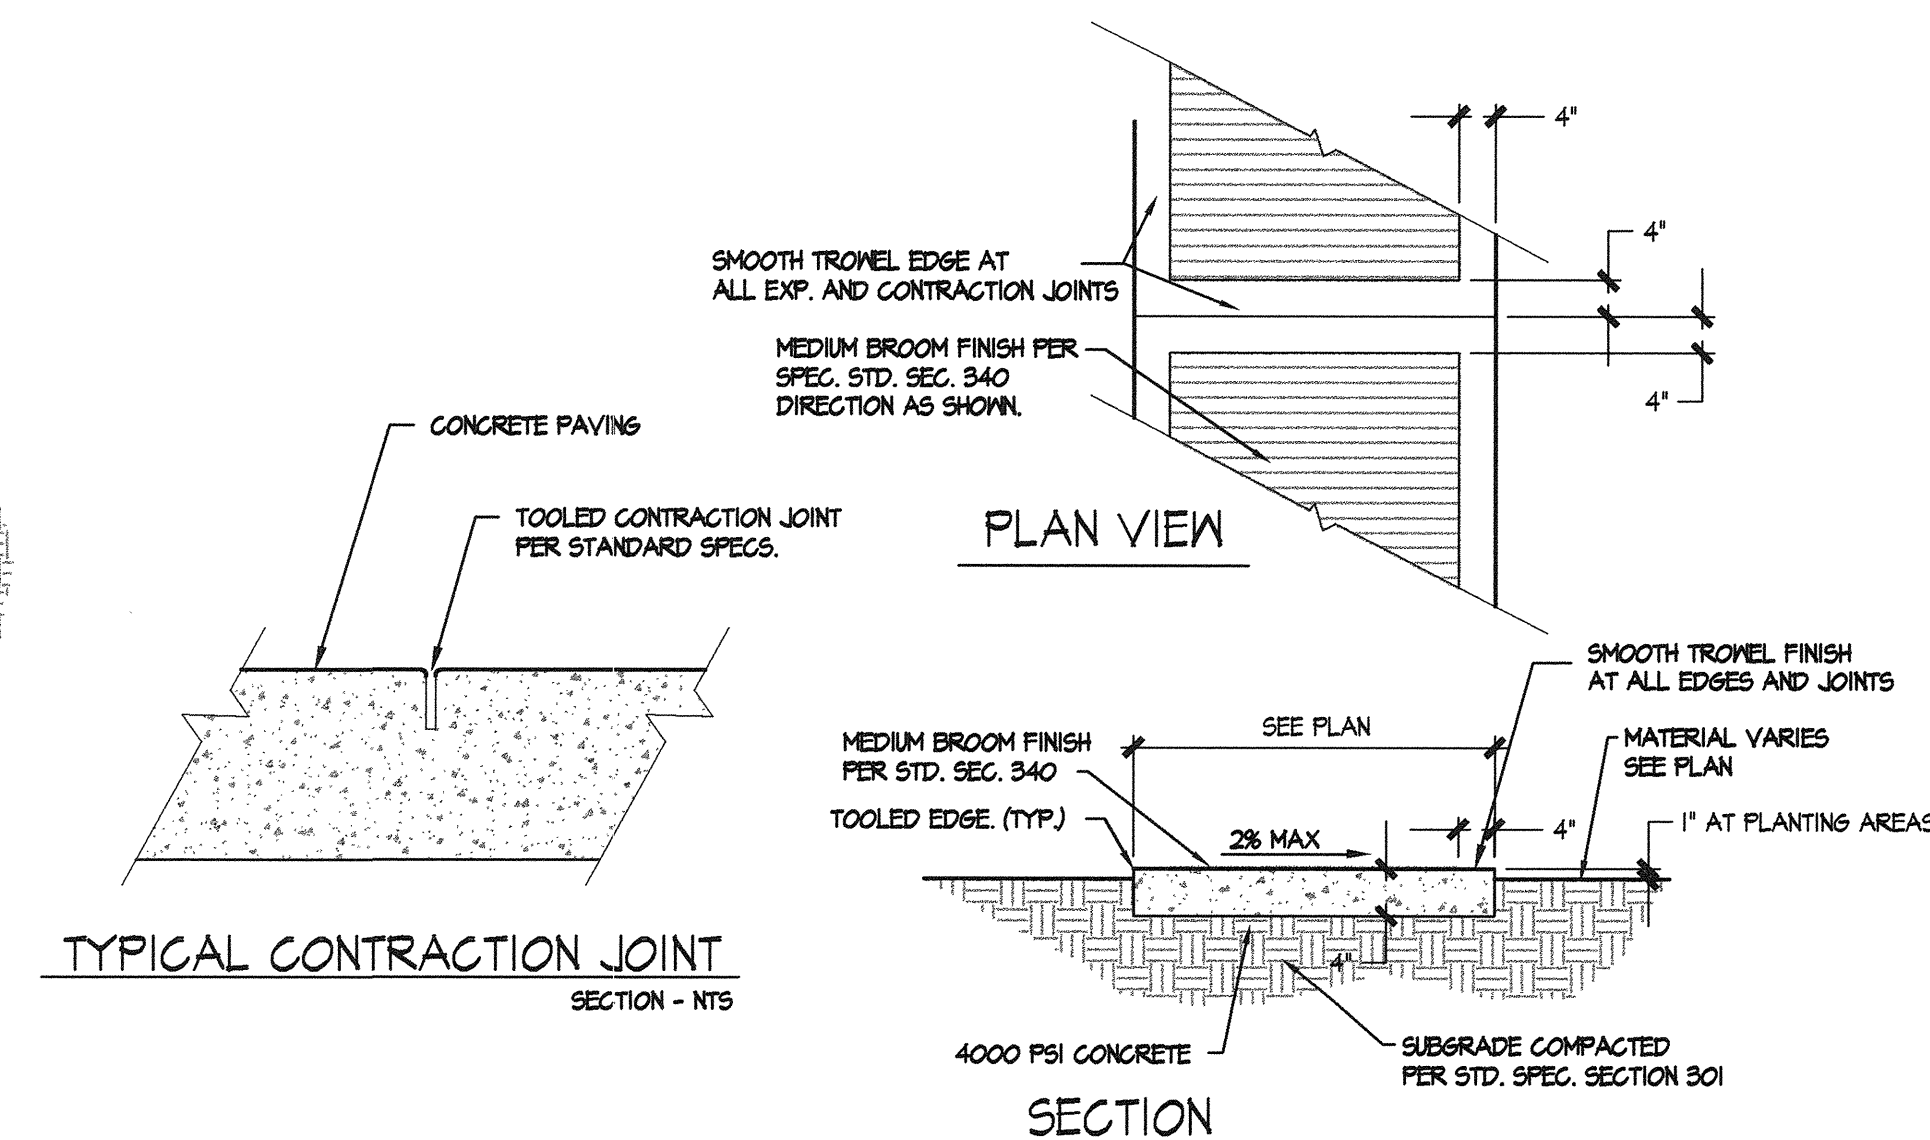


GENERAL NOTES:

- CONTRACTION JOINTS SHALL BE PLACED EQUALLY SPACED AT APPROX. 6' O.C. ON LINEAR WALKWAY SEGMENTS AS SHOWN ON PLAN. JOINT PATTERN AT WALKWAY INTERSECTIONS SHALL BE AS SHOWN ON PLAN. CONTRACTOR SHALL MARK JOINT LAYOUT AT INTERSECTIONS ON FORMS FOR REVIEW.
- EXPANSION JOINTS SHALL BE PLACED AT APPROX. 18' O.C., AND WHERE THE CONCRETE WALK ABUTS ANOTHER HARD SURFACE.
- JOINT PATTERN FOR GENERAL OPEN PAVED AREAS SHALL BE AS SHOWN ON LAYOUT PLANS.
- DIRECTION OF BROOM FINISH ON LINEAR SEGMENTS OF WALKWAYS SHALL BE TRANSVERSE TO DIRECTION OF TRAVEL. DIRECTION OF BROOM FINISH ON OPEN PAVED AREAS SHALL BE AS SHOWN ON LAYOUT PLANS.
- CONTRACTOR SHALL CONSTRUCT FIELD SAMPLES OF SPECIFIED FINISHES FOR APPROVAL. APPROVED FIELD SAMPLES SHALL BE USED TO DETERMINE ACCEPTANCE OF CONCRETE WORK.
- FORMS SHALL BE CONSTRUCTED STRAIGHT AND TRUE WITH SMOOTH, CONTINUOUS RADIUS WHERE INDICATED. PROVIDE BRACING AS NECESSARY TO PREVENT DEFORMATION.

6
11 CONCRETE PAVING SECTION AND PLAN 3/4" = 1'-0"

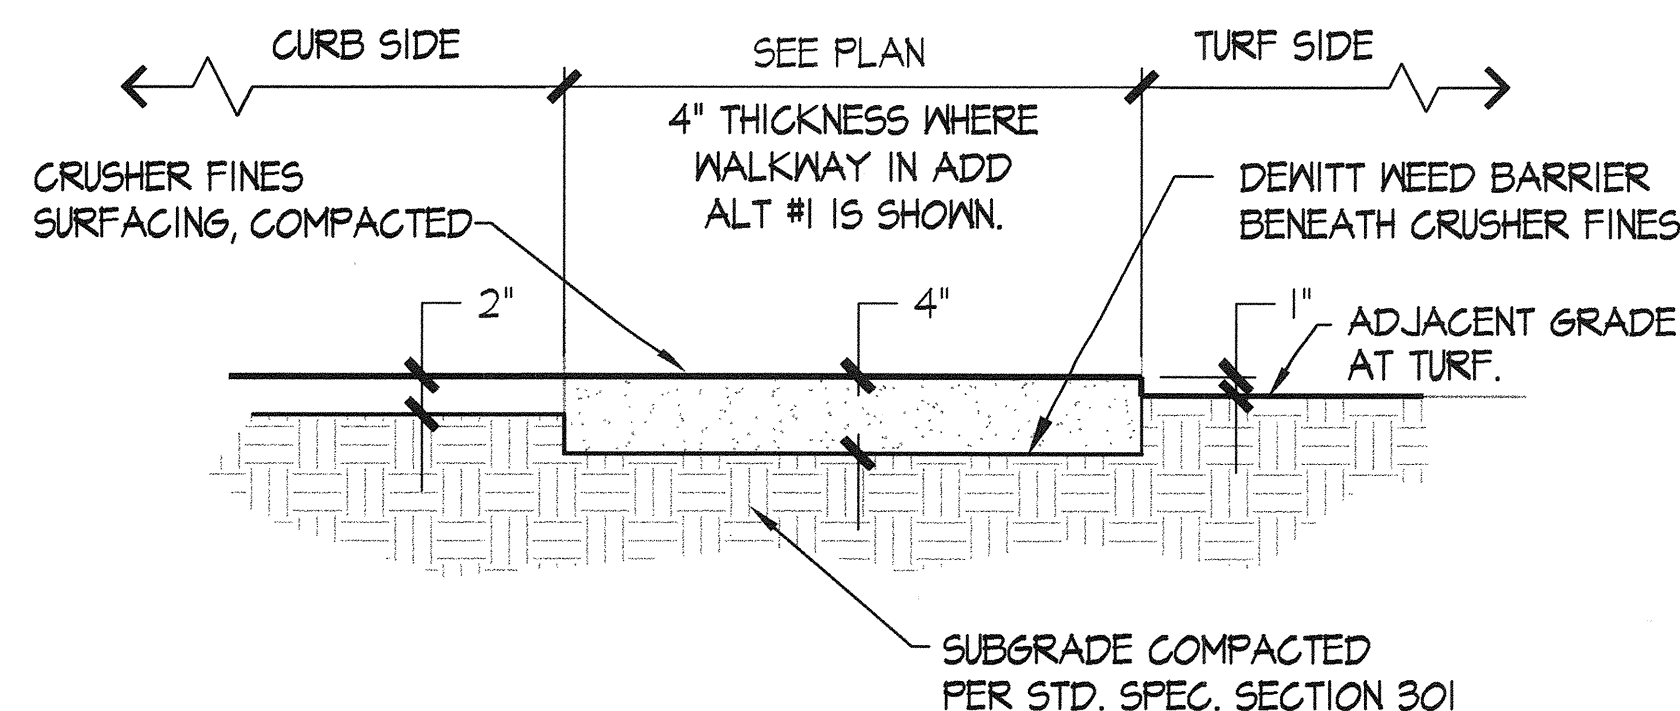


7
11 CRUSHER FINES SURFACING SECTION NTS

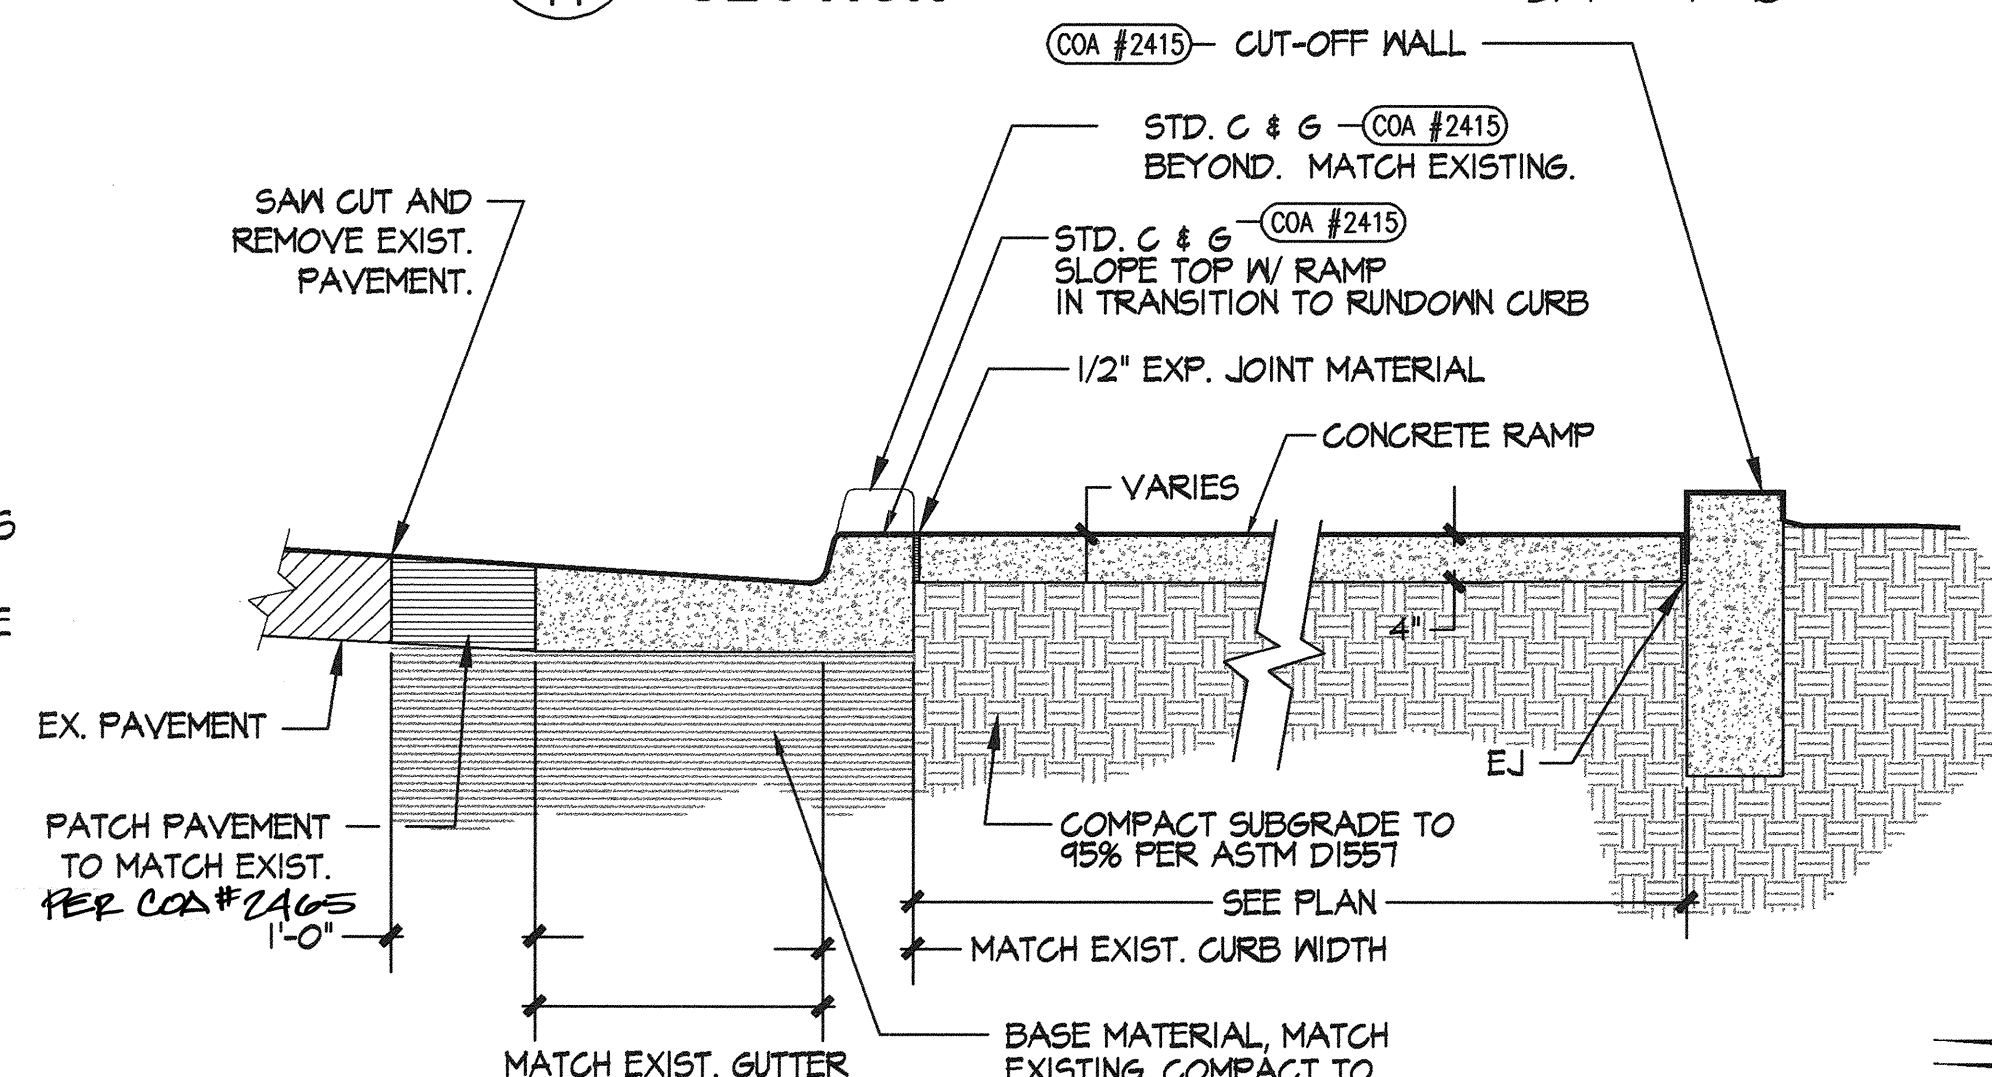

8
11 CURB RAMP WITH SLOPING CURB SECTION 3/4" = 1'-0"

NO.		DATE		REVISIONS / REMARKS		BY		SEAL		SURVEY INFORMATION		BENCHMARK		AS BUILT INFORMATION			
										FIELD NOTES		ALBUQUERQUE CONTROL SURVEY		CONTRACTOR			
										NO.		BY		DATE		WORK STAKED BY	
																INSPECTOR'S APPROVAL	
																FIELD VERIFICATION BY	
																DRAWING CORRECTED BY	
																MICRO-FILM INFORMATION	
																RECORDED BY	
																NO.	

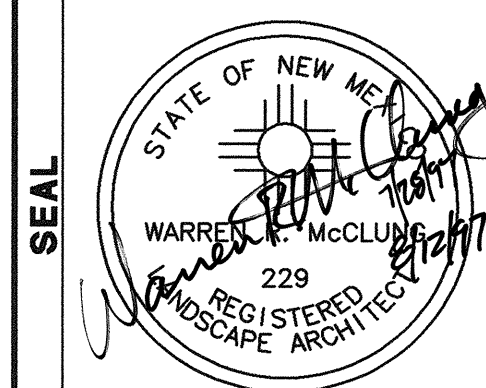


NO.	DATE	REVISIONS / REMARKS	BY


DESIGNED BY: PDS SOUTHWEST, LTD. DATE: JULY 28 1997
DRAWN BY: PDS SOUTHWEST, LTD. DATE: JULY 28 1997
CHECKED BY: PDS SOUTHWEST, LTD. DATE: JULY 28 1997

CITY OF ALBUQUERQUE CAPITAL IMPLEMENTATION PROGRAM	
TITLE: BATAAN MEMORIAL PARK CONSTRUCTION DOCUMENTS CONSTRUCTION DETAILS	JULY 28, 1997
Design Review Committee APPROVED AUG 14 1997	City Engineer Approval
City Project No. 498190	Zone Map No. J-16-Z
Sheet 11 Of 16	

PDS Southwest, Ltd.
Planning & Design Solutions
Land Planning • Landscape Architecture • Environmental Services
4830 Juan Tabo Blvd. NE Suite J Albuquerque, NM 87111
(505) 323-5001 FAX (505) 323-5009

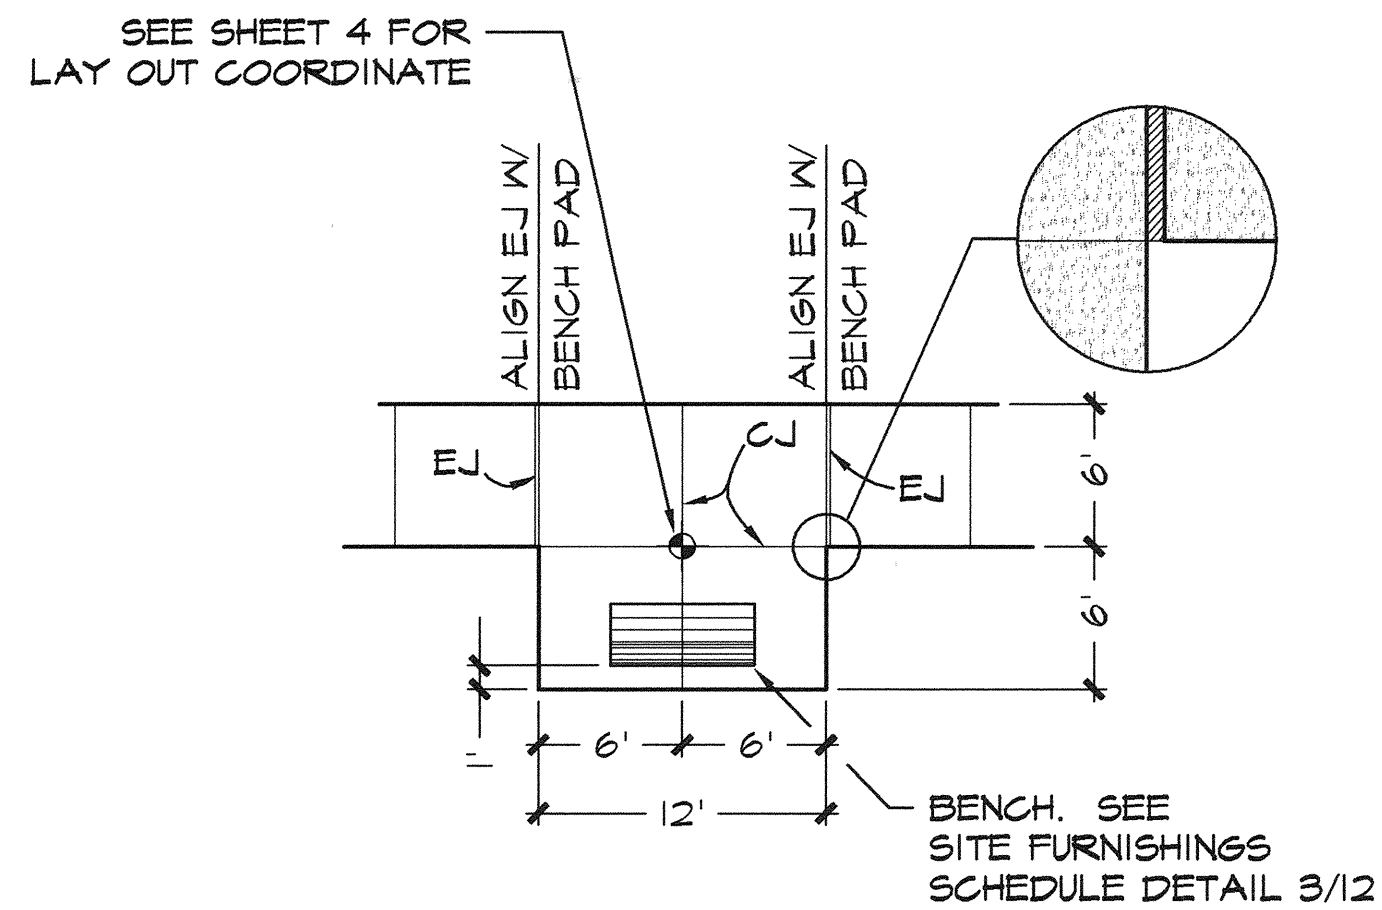

1
12 BENCH AREA
ENLARGED PLAN 1/8" = 1'- 0"

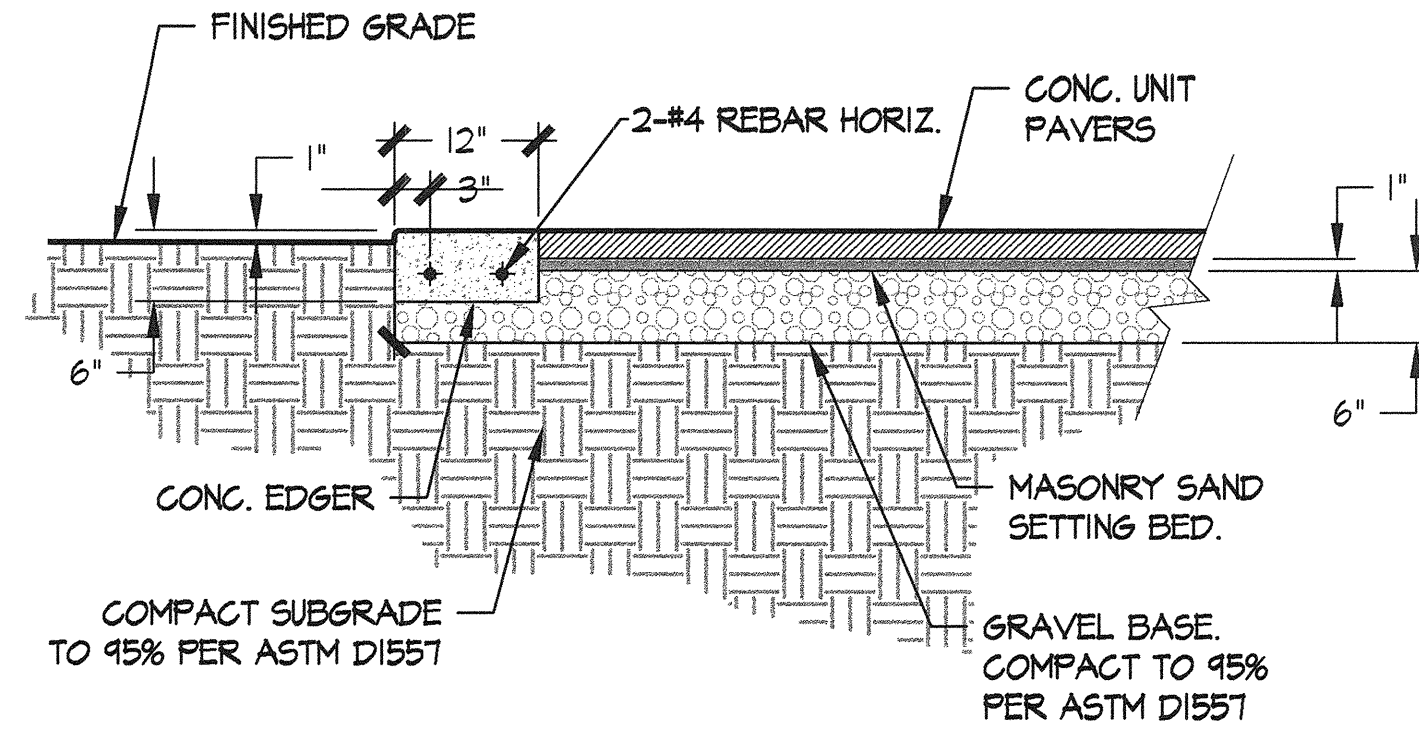


2
12 CONCRETE UNIT PAVERS
SECTION 3/4" = 1'- 0"

SITE FURNISHINGS AND EQUIPMENT SCHEDULE


CALL OUT NOTE	MANUFACTURER	MODEL NUMBER	COLOR
BENCH	DUMOR EXERPLAY, INC. (505) 281-0151	RECYCLED PLASTIC BENCH 16-80	BRONZE/GREY
TABLE	DUMOR EXERPLAY, INC. (505) 281-0151	RECYCLED PLASTIC 100-60PL	BRONZE/GREY
TRASH RECEPTACLES	MATERIALS, INC. (505) 867-4085	RINCONADA TR-3324-3	BUFF
DRINKING FOUNTAIN	MDF -- EXERPLAY, INC. (505) 281-0151	MDF 410 WITH ACCESS DOOR	BROWN- SUBMIT SAMPLE

3
12 SITE FURNISHINGS SCHEDULE
NTS

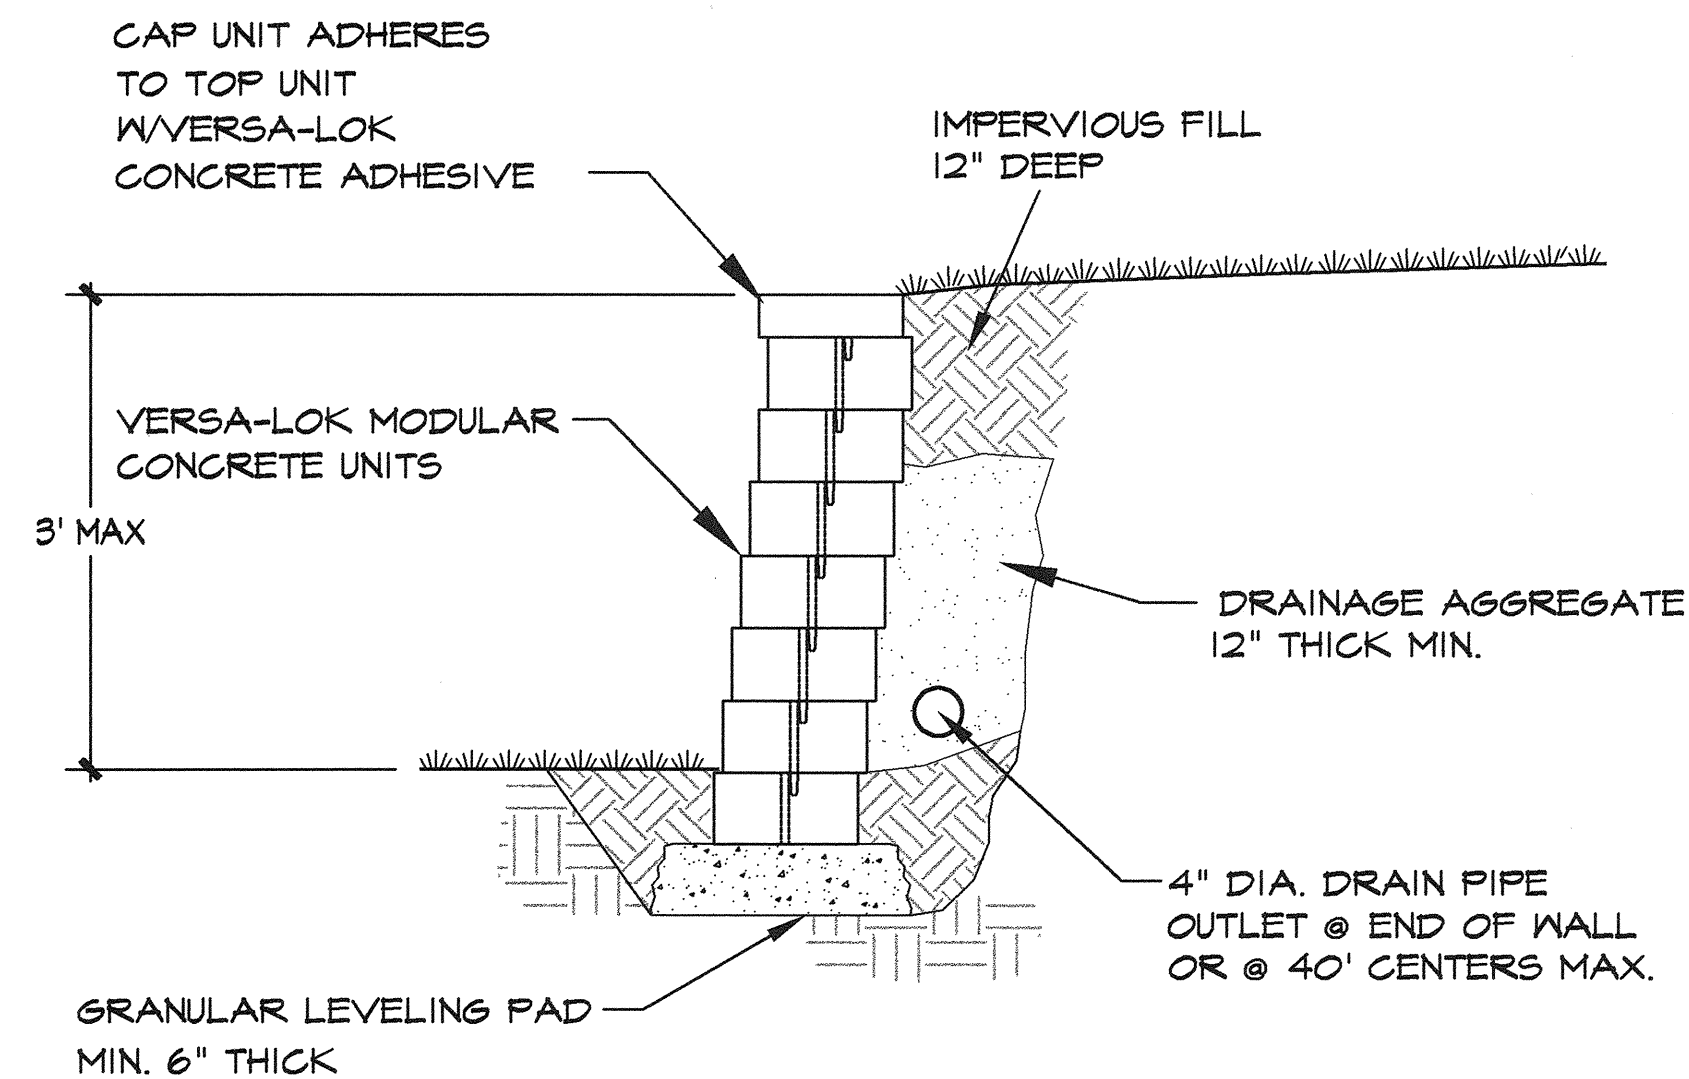

4
12 RETAINING WALL
TYPICAL SECTION 3/4" = 1'- 0"


SURVEY INFORMATION		BENCHMARK		AS BUILT INFORMATION	
NO.	DATE	NO.	DATE	CONTRACTOR	DATE
				WORK STAKED BY	DATE
				INSPECTOR'S APPROVAL	DATE
				FIELD VERIFICATION BY	DATE
				DRAWING CORRECTED BY	DATE
				MICRO-FILM INFORMATION	DATE
				RECORDED BY	DATE
				NO.	

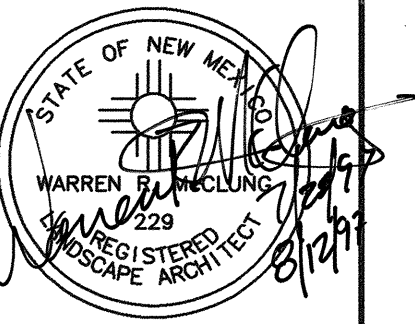


CITY OF ALBUQUERQUE CAPITAL IMPLEMENTATION PROGRAM			
TITLE: BATAAN MEMORIAL PARK CONSTRUCTION DOCUMENTS CONSTRUCTION DETAILS		JULY 28, 1997	
DESIGN REVIEW COMMITTEE	CITY ENGINEER APPROVAL	MU/20AY/YR.	MU/20AY/YR.
APPROVED AUG 14 1997 DESIGN REVIEW COMMITTEE		Last Design Update	
City Project No. 4981.90	Zone Map No. J-16-Z	Sheet 12	Of 16


PDS Southwest, Ltd.
Planning & Design Solutions
Land Planning ■ Landscape Architecture ■ Environmental Services
4830 Juan Tabo Blvd. NE Suite J (505) 323-5001
Albuquerque, NM 87111 FAX (505) 323-5009

E:\PROJECTS\9445\9445MGS\445-IP-3 Thu Jul 31 14:46:51 1997

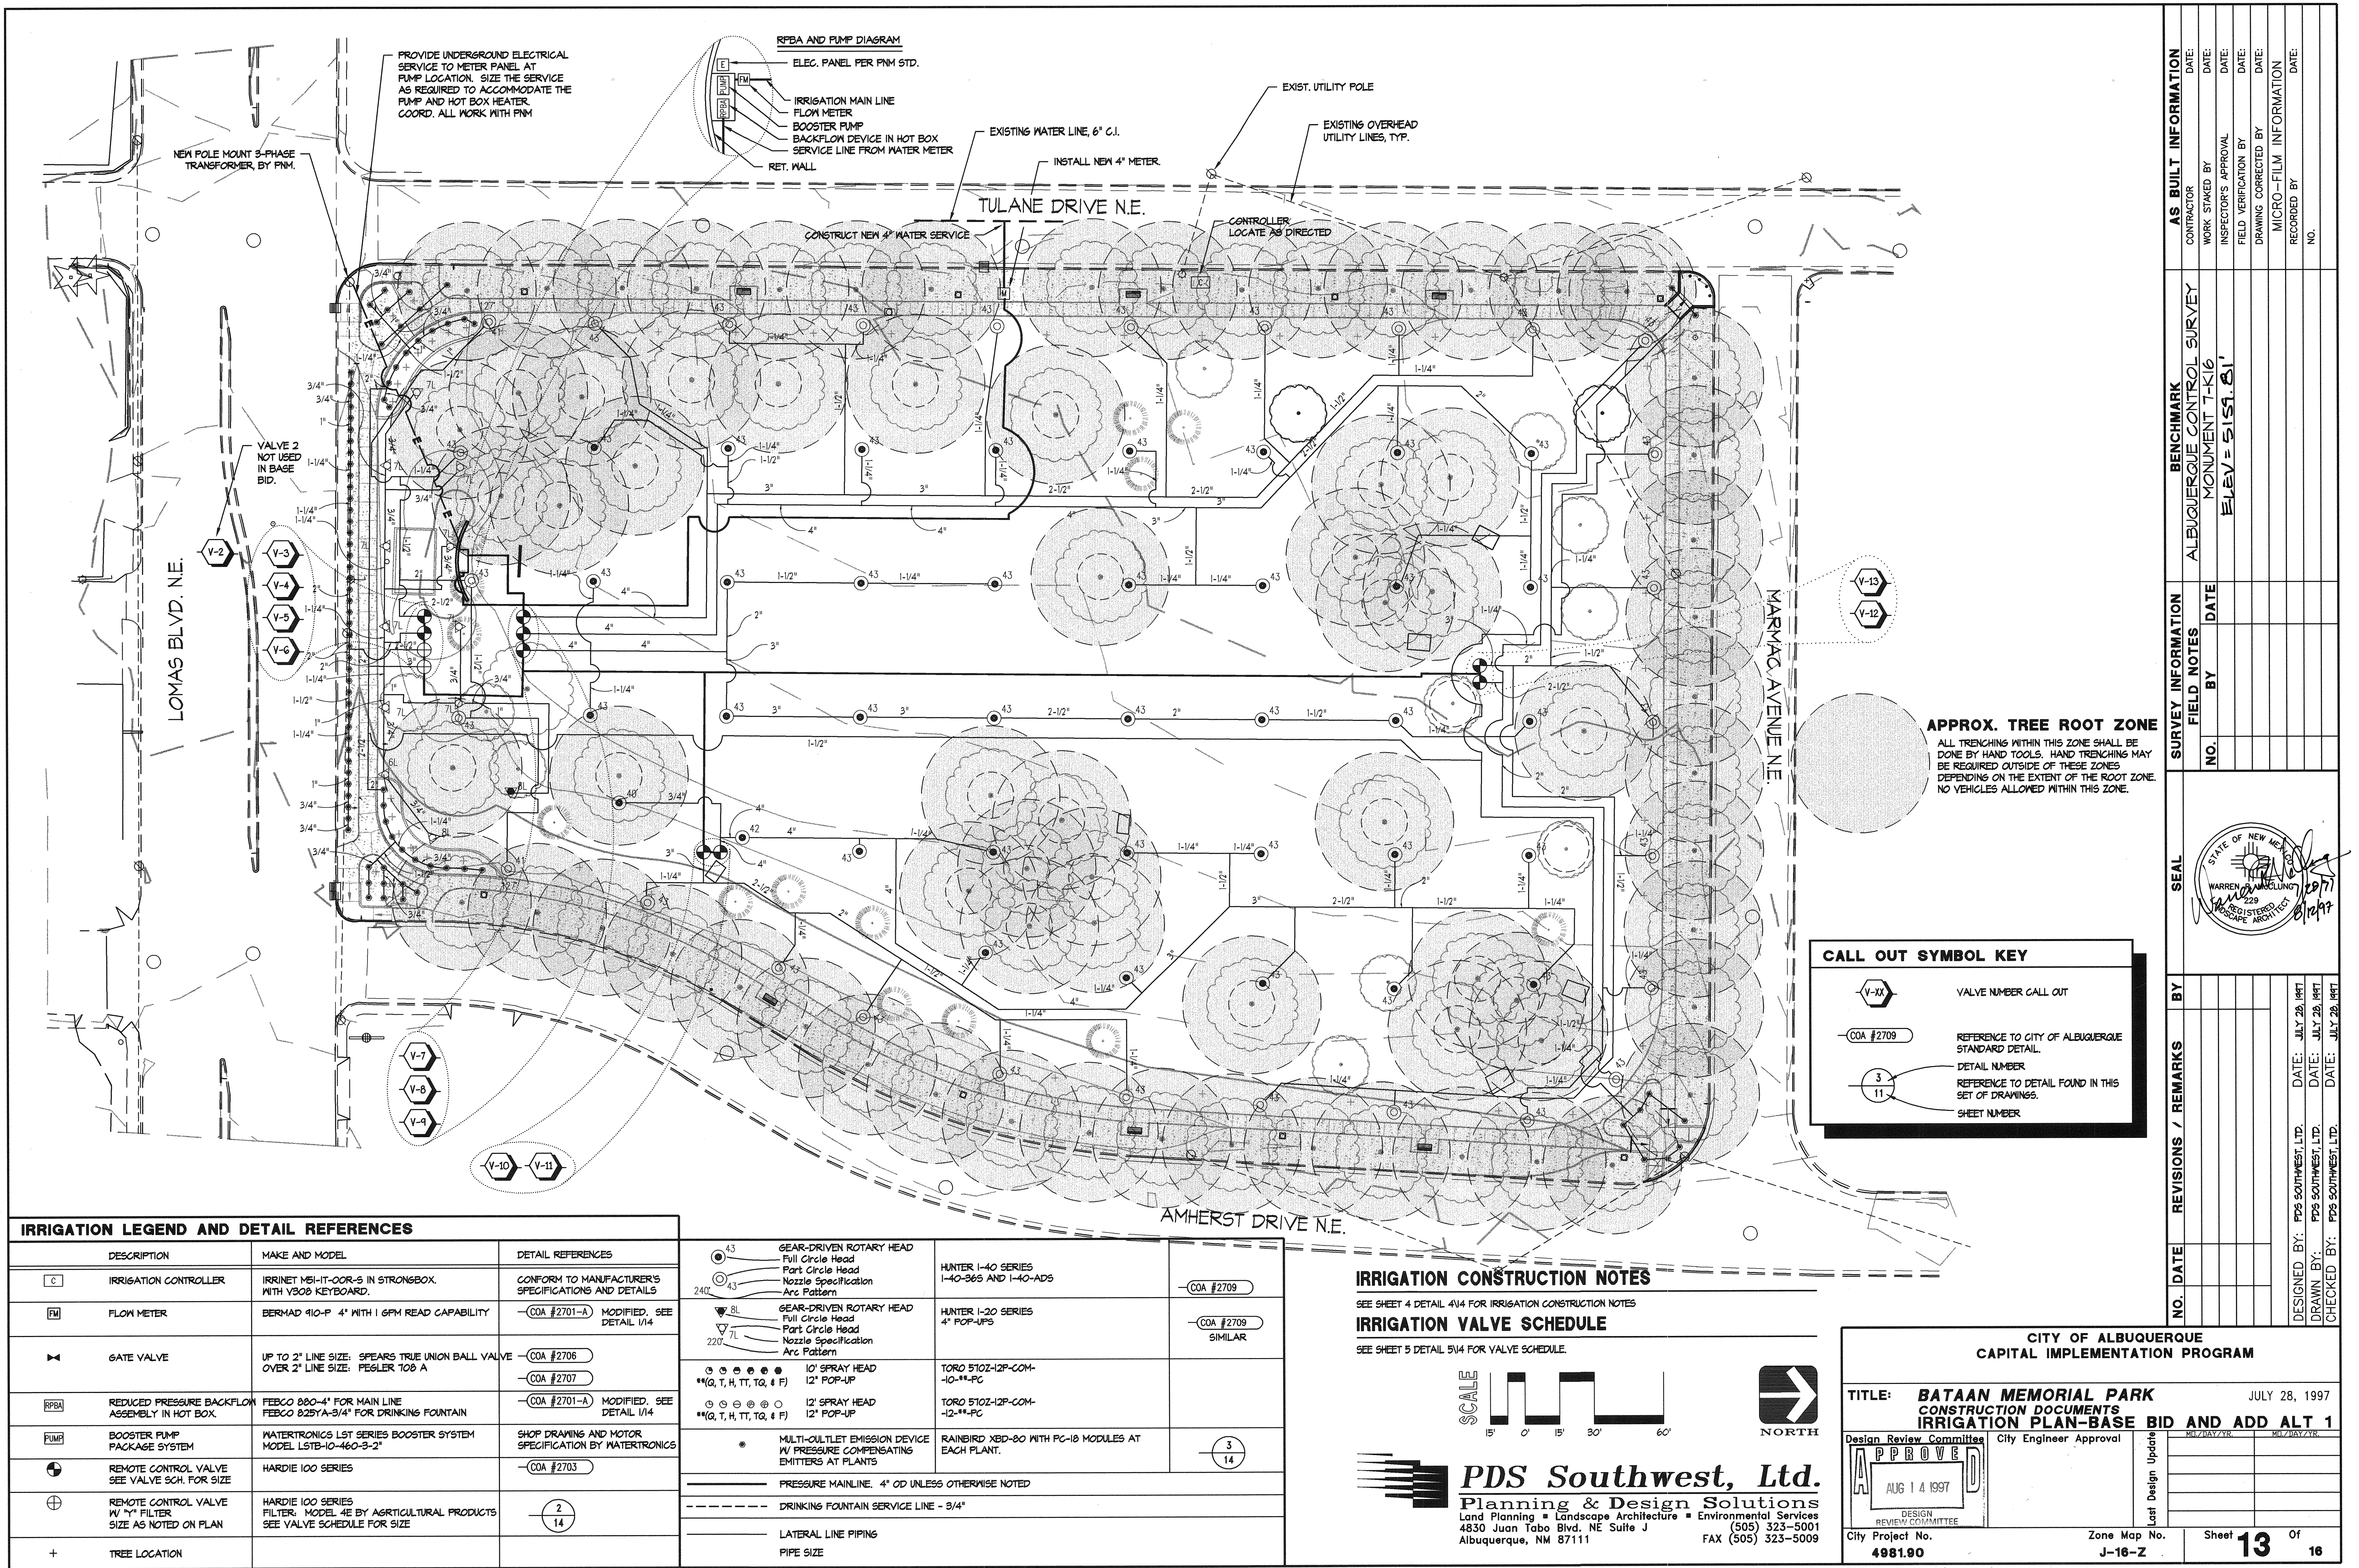


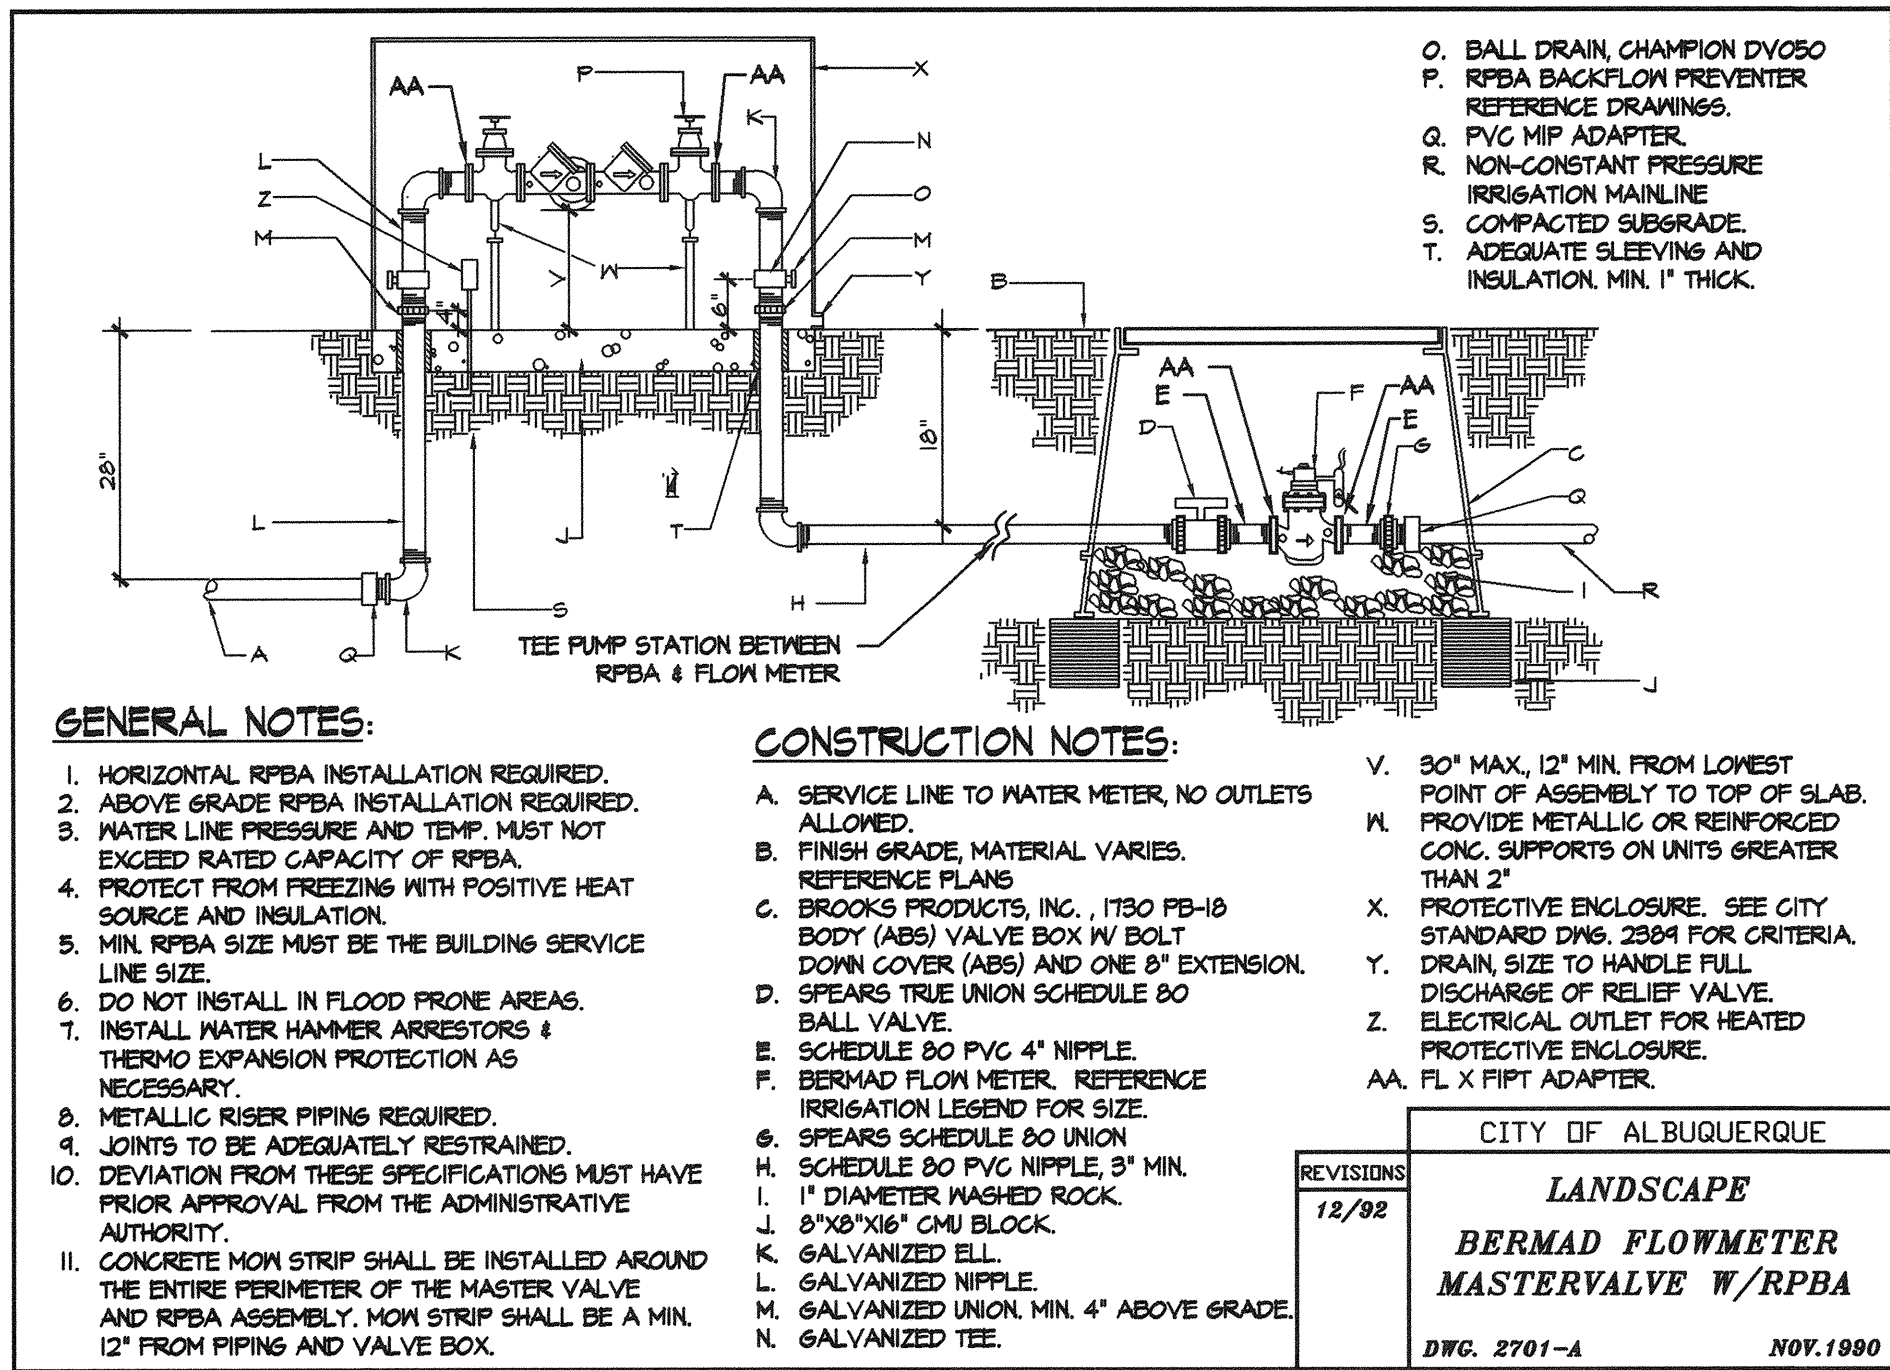

1
14
RPBA AND FLOW METER ASSEMBLY
NTS

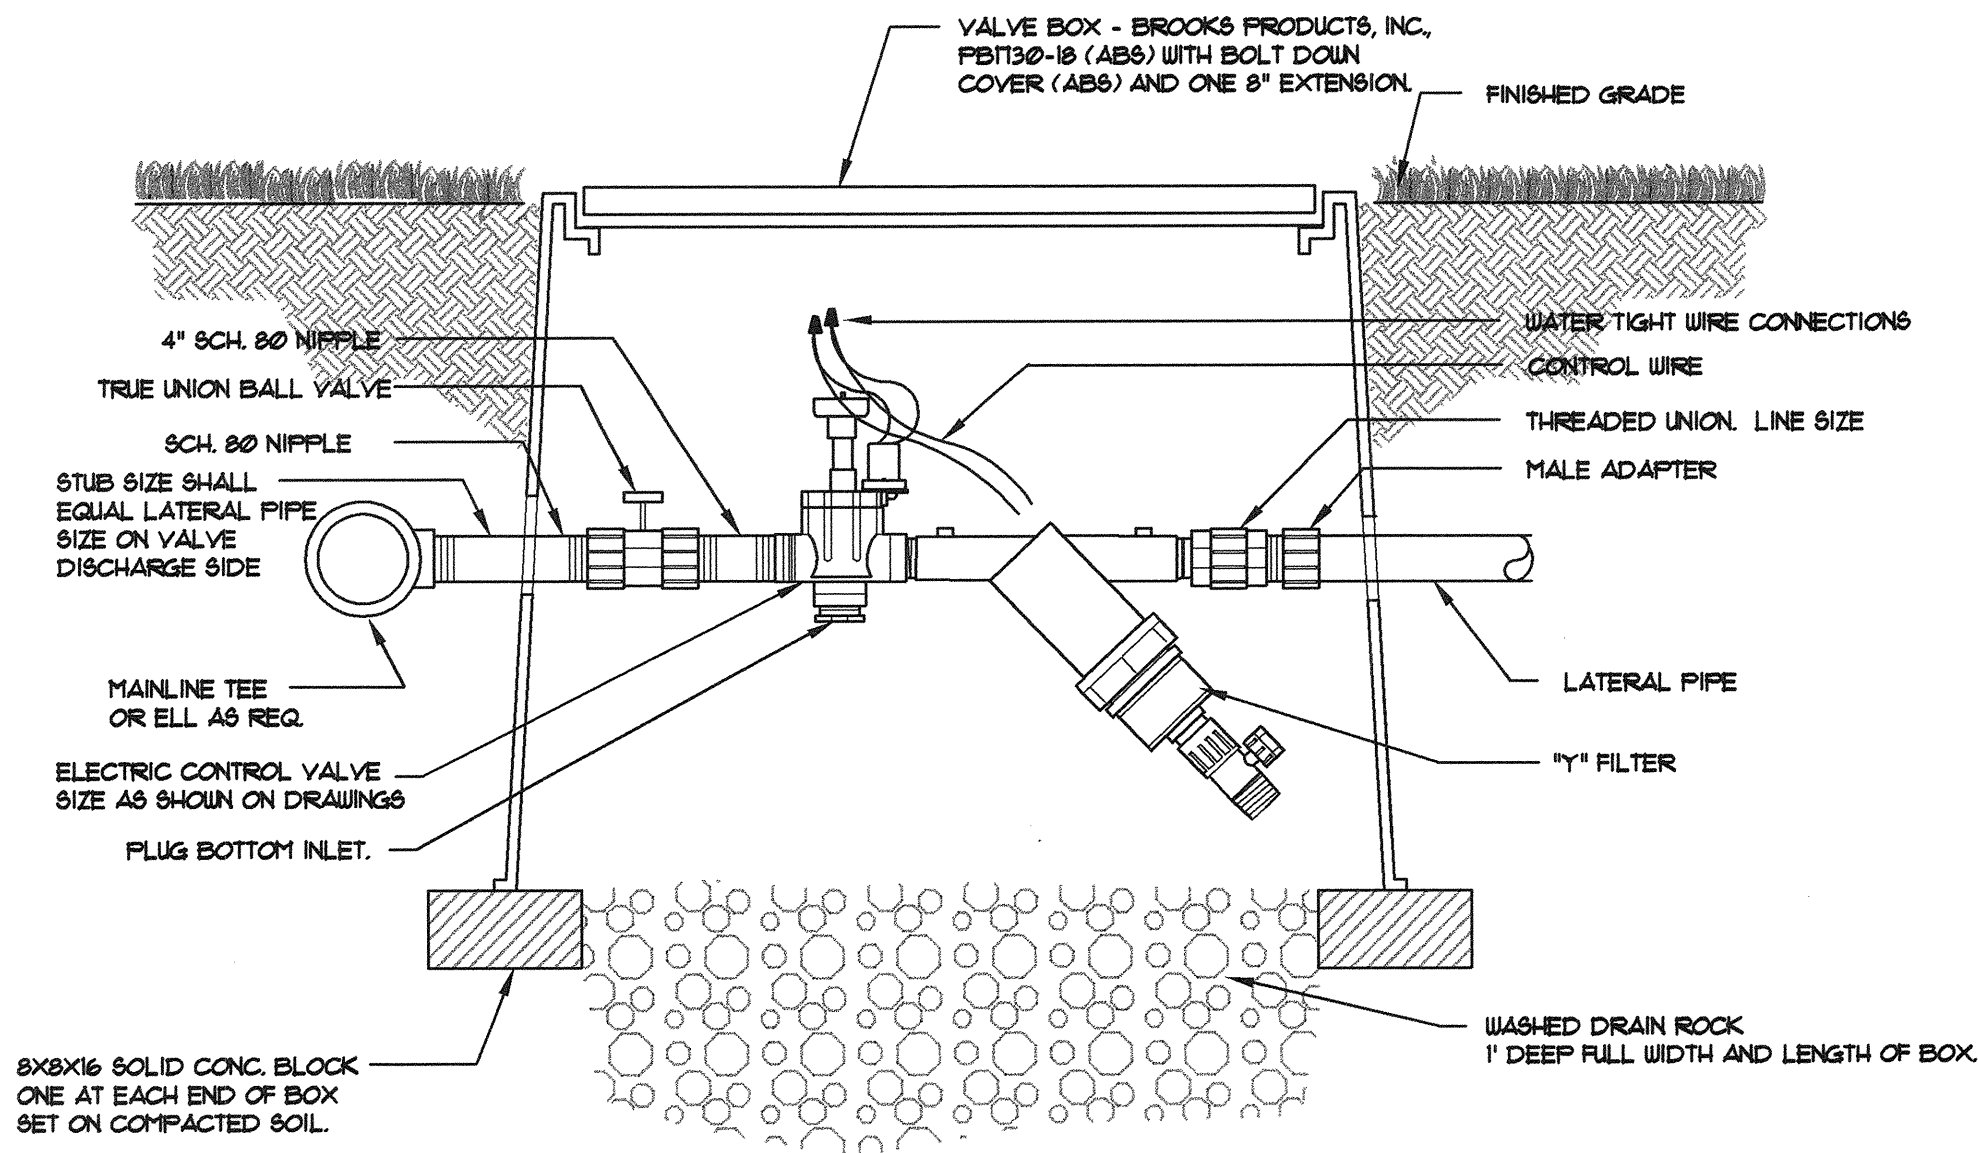

2
14
DRIP VALVE ASSEMBLY
NTS

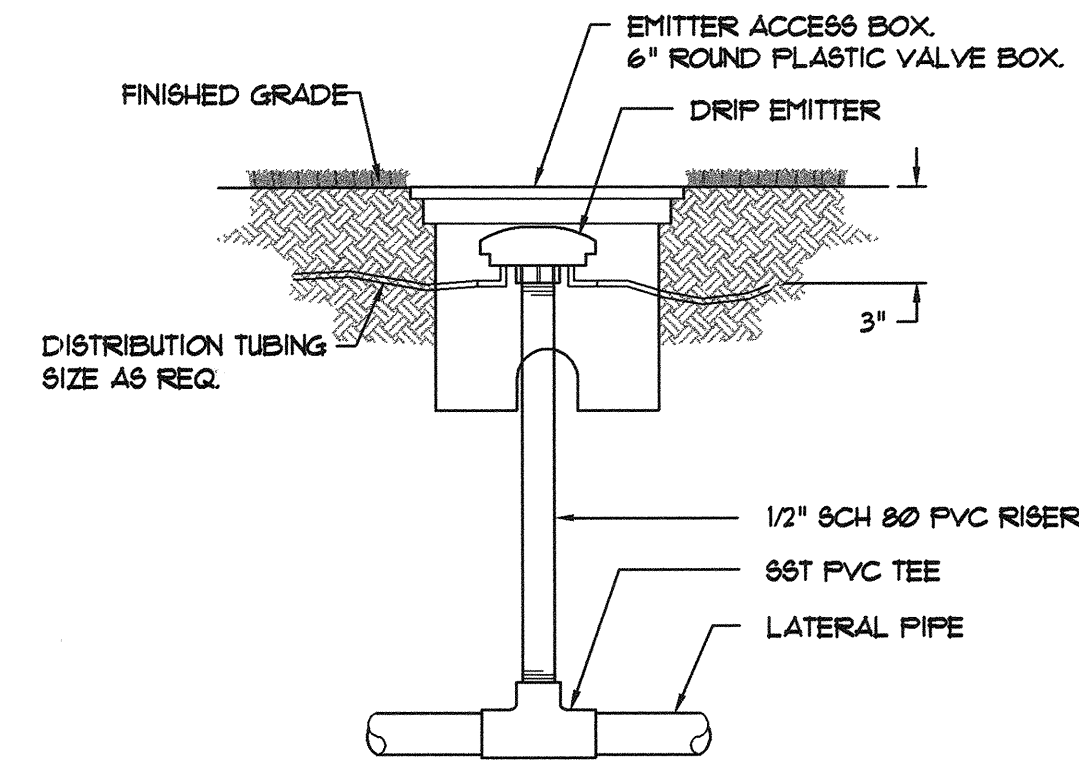

3
14
MULTI-OUTLET DRIP EMITTER
NTS


IRRIGATION CONSTRUCTION NOTES

- Contractor shall be responsible for locating all underground utilities, structures, facilities and other elements prior to any excavation.
- PRESSURE REQUIREMENTS:** This system was designed based on 60 psi available static pressure at point of connection. Prior to start of any work on this system, Contractor shall test pressure and notify Architect if this static pressure is not available and Contractor shall not begin installation until further direction is given.
- This Drawing is diagrammatic. For graphic clarity, pipe, valves, and other equipment may be shown in paved or building areas. Install all pipe and equipment in planting and lawn areas where possible. Locate valves and equipment where directed.
- Coordinate pipe, equipment, and head locations with locations of trees, footings, and other underground obstructions.
- Sleeving:** All piping and control wires under paved areas shall be installed in sleeving.
- Bubblers:** Coordinate bubbler locations with tree locations. Place bubbler 3 feet from tree trunk on the up hill side.
- All Work shall conform to the City of Albuquerque Landscaping Water Conservation Ordinance.

4
14
IRRIGATION CONSTRUCTION NOTES
NTS

IRRIGATION VALVE SCHEDULE						
VALVE NUMBER	VALVE SIZE	GPM	REQ. PSI @ HEAD	APPROX. PRECIP. RATE	APPROX. RUN TIME	HEAD TYPE
1	--	174	N.A.	--	--	MASTER VALVE/FLOW METER
2	1"	--	--	--	--	ANNUAL BED: NOT PART OF BASE BID OR ADD ALT. 1
3	1 1/2"	48.5	50	.82"/HR	0.60 HRS	GEAR DRIVEN ROTORS: TURF
4	1 1/2"	94	40	5"/HR	1.00 HRS	GEAR DRIVEN ROTORS: TURF
5	2"	109	50	--	--	DRIP SYSTEM. INSTALL 2" FILTER WITH 200 MESH SCREEN.
6	2"	112	50	--	--	DRIP SYSTEM. INSTALL 2" FILTER WITH 200 MESH SCREEN.
7	2"	116	50	.82"/HR	0.60 HRS	GEAR DRIVEN ROTORS: TURF
8	3"	174	50	.41"/HR	1.22 HRS	GEAR DRIVEN ROTORS: TURF
9	3"	174	50	.41"/HR	1.22 HRS	GEAR DRIVEN ROTORS: TURF
10	2"	93	50	.82"/HR	0.60 HRS	GEAR DRIVEN ROTORS: TURF
11	3"	174	50	.41"/HR	1.22 HRS	GEAR DRIVEN ROTORS: TURF
12	2"	87	50	1.6"/HR	0.30 HRS	GEAR DRIVEN ROTORS: TURF
13	1 1/2"	50	50	.82"/HR	0.60 HRS	GEAR DRIVEN ROTORS: TURF

5
14
VALVE SCHEDULE
NTS

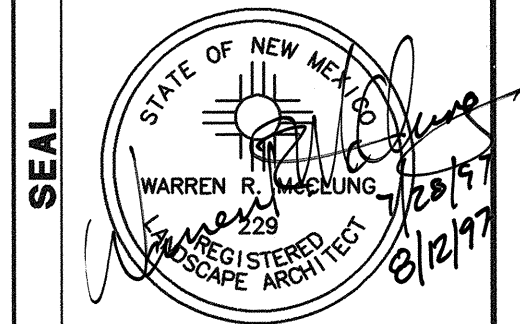

CITY OF ALBUQUERQUE CAPITAL IMPLEMENTATION PROGRAM			
TITLE: BATAAN MEMORIAL PARK CONSTRUCTION DOCUMENTS IRRIGATION DETAILS		JULY 28, 1997	
DESIGNED BY: PDS SOUTHWEST, LTD.	DATE: JULY 28, 1997		
DRAWN BY: PDS SOUTHWEST, LTD.	DATE: JULY 28, 1997		
CHECKED BY: PDS SOUTHWEST, LTD.	DATE: JULY 28, 1997		
City Project No. 4981.90		Zone Map No. J-16-Z	Sheet 14 Of 16

PDS Southwest, Ltd.
 Planning & Design Solutions
 Land Planning ■ Landscape Architecture ■ Environmental Services
 4830 Juan Tabo Blvd. NE Suite J Albuquerque, NM 87111 (505) 323-5001 FAX (505) 323-5009




City Engineer Approval

Last Design Update


26-4981.90 1497

E:\PROJECTS\9415\9415DMS\415-PL-3 Thu Jul 31 14:06:52 1997

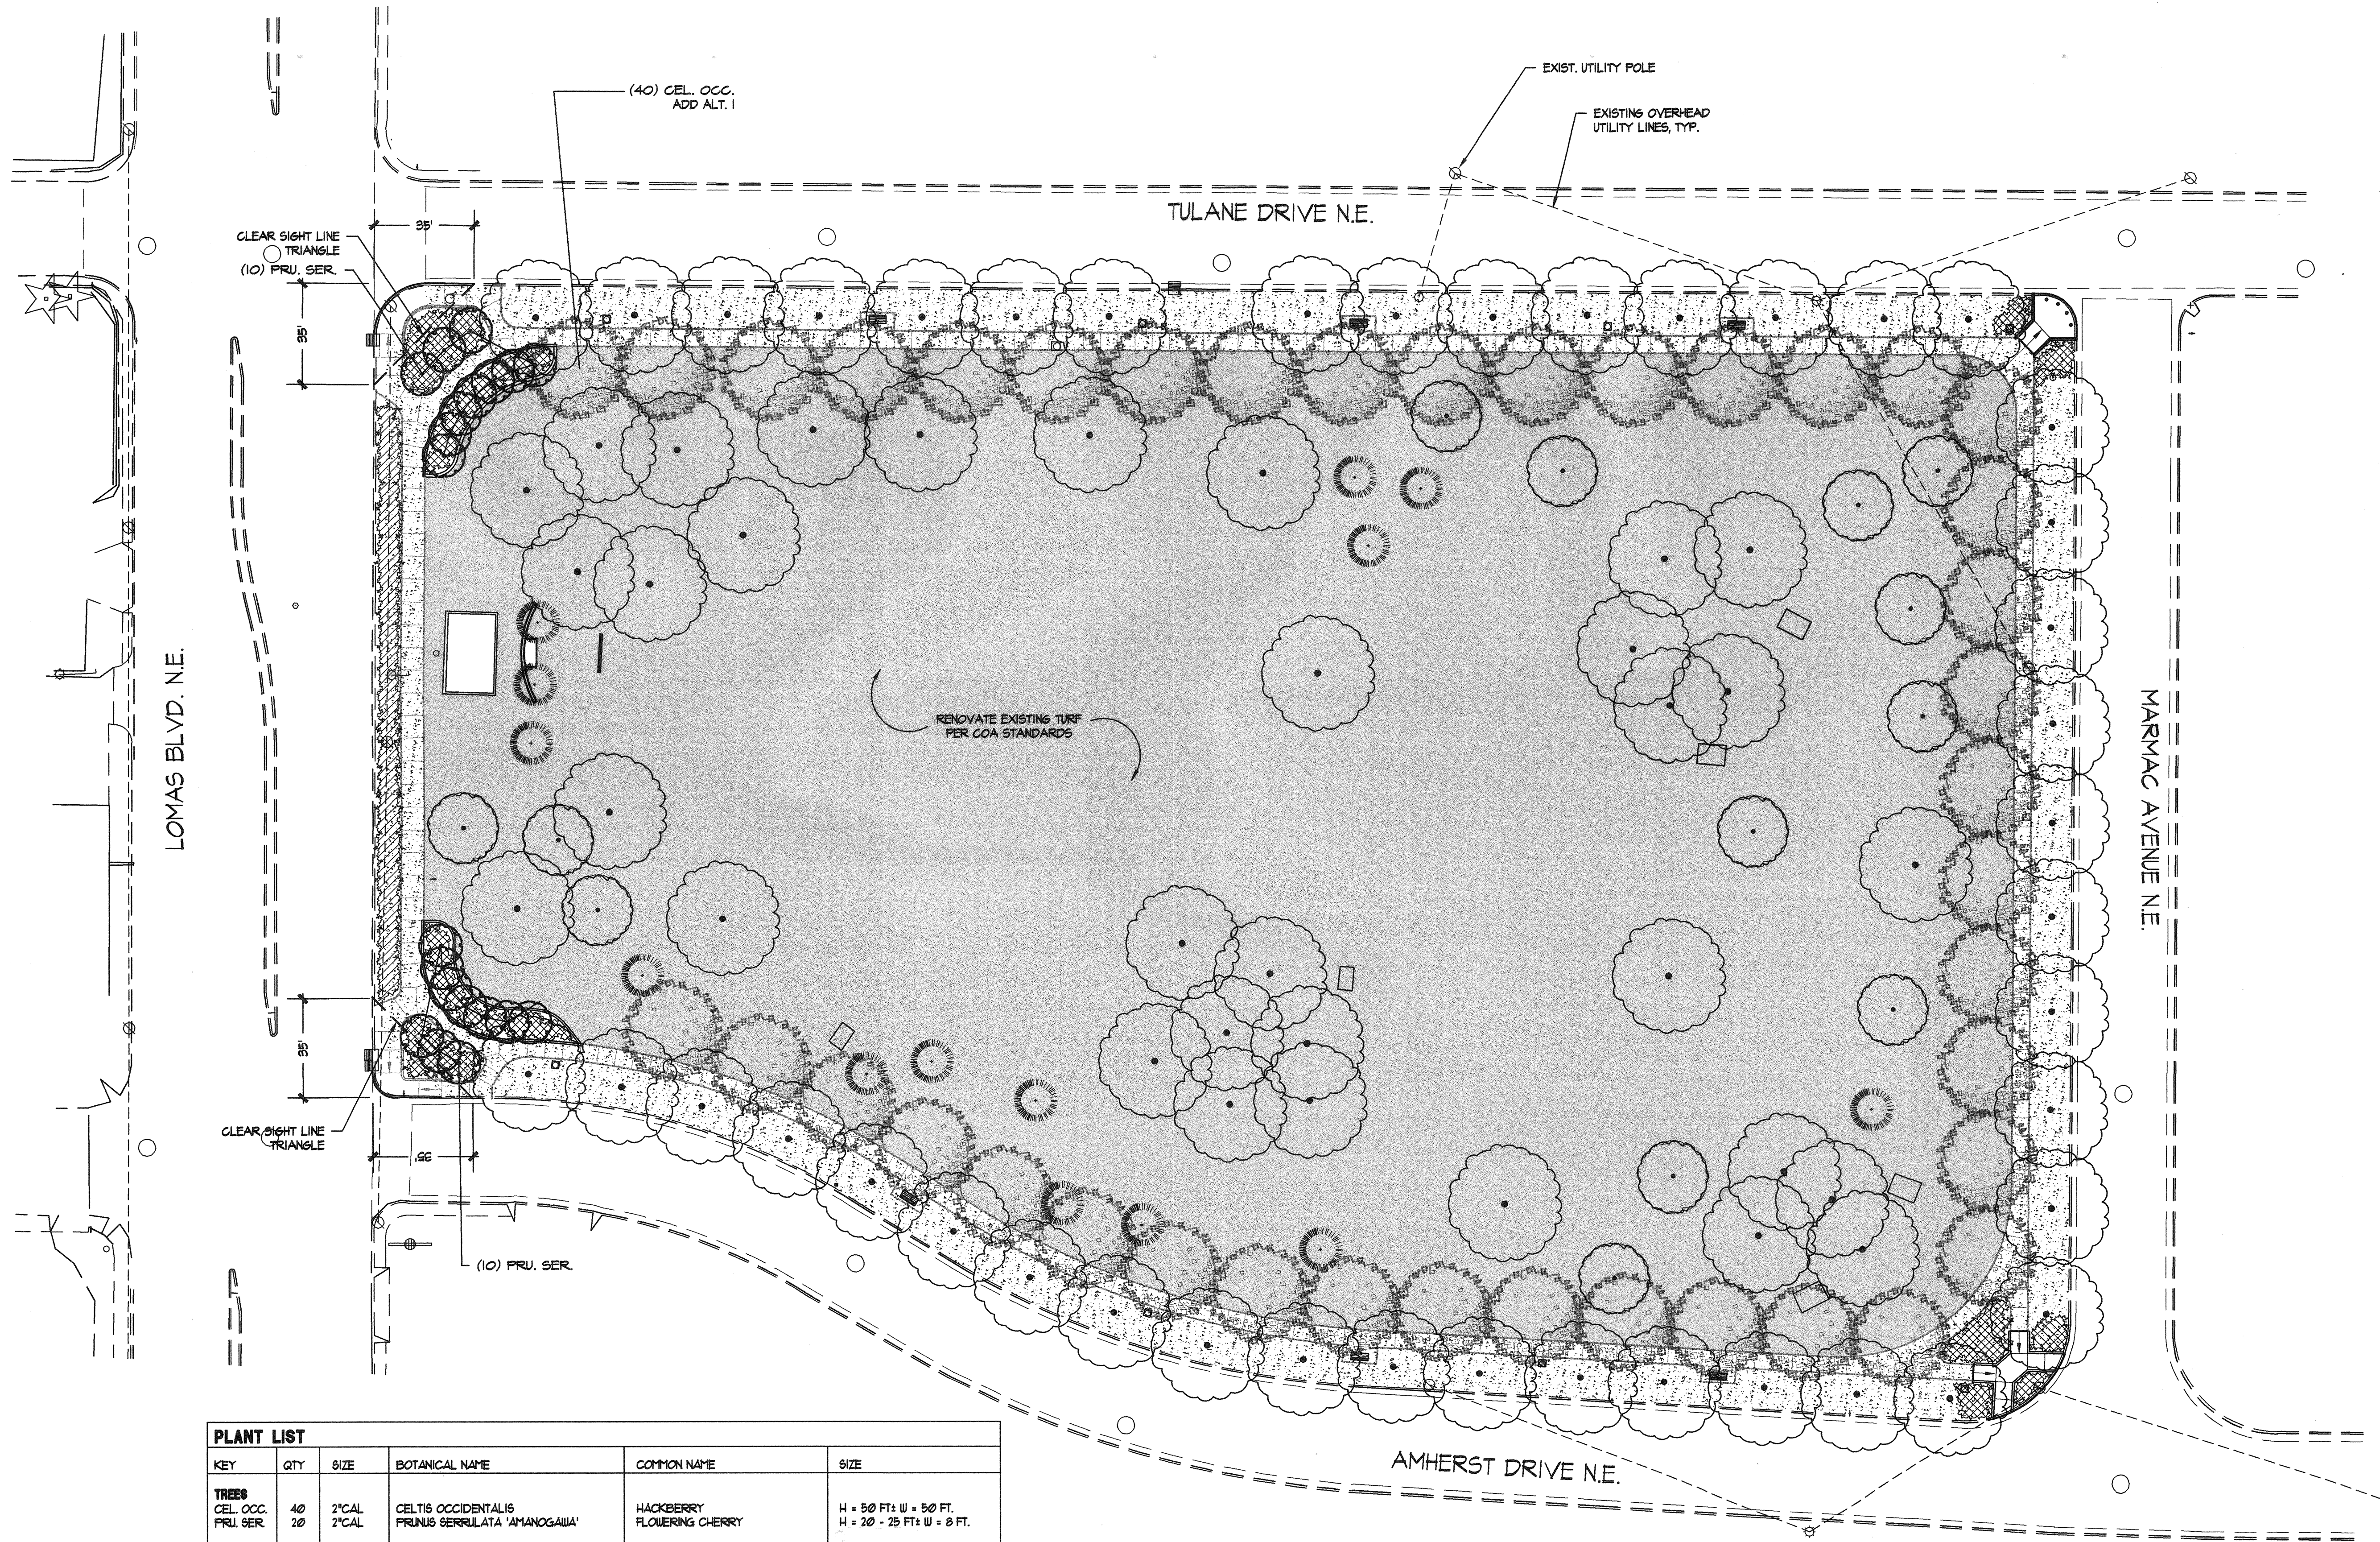

PLANT LIST					
KEY	QTY	SIZE	BOTANICAL NAME	COMMON NAME	SIZE
TREES CEL. OCC. PRU. SER.	40	2" CAL	CELTIS OCCIDENTALIS	HACKBERRY	H = 50 FT ± W = 50 FT.
	20	2" CAL	PRUNUS SERRULATA 'AMANOGLAWA'	FLOWERING CHERRY	H = 20 - 25 FT ± W = 8 FT.
GROUND COVERS					
	304	1 GAL 30" O.C.	ELIOMYRUS FORTUNEI 'COLORATA'	PURPLE-LEAF WINTER CREEPER	H = 1 FT ± W = 6 SPREADING
	560	1 GAL 30" O.C.	JUNIPERUS SABINA 'BUFFALO'	BUFFALO JUNIPER	H = 1 FT ± W = 6 SPREADING

LEGEND
(12) CHI. LIN. PLANT CALL OUT
Plant key
Quantity in group

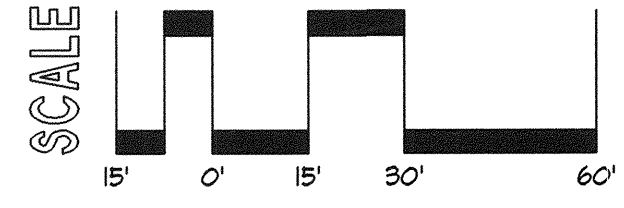



PDS Southwest, Ltd.
Planning & Design Solutions
Land Planning • Landscape Architecture • Environmental Services
4830 Juan Tabo Blvd. NE Suite J Albuquerque, NM 87111 (505) 323-5001 FAX (505) 323-5009

CITY OF ALBUQUERQUE CAPITAL IMPLEMENTATION PROGRAM			
TITLE: BATAAN MEMORIAL PARK CONSTRUCTION DOCUMENTS PLANTING PLAN-BASE BID AND AD ALT 1		JULY 28, 1997	
Design Review Committee APPROVED AUG 14 1997	City Engineer Approval [Signature]	Last Design Update [Signature]	DESIGNED BY: DRAWN BY: CHECKED BY:
City Project No. 4981.90	Zone Map No. J-16-Z	Sheet 15	Of 16

26-4981.90 11597



NO. DATE		REVISIONS / REMARKS		BY	SEAL	SURVEY INFORMATION		BENCHMARK		AS BUILT INFORMATION	
						FIELD NOTES		ALBUQUERQUE CONTROL SURVEY		CONTRACTOR	
						BY DATE		MONUMENT 7-K16		DATE:	
								ELEV = 5159.81'		WORK STAKED BY	
										INSPECTOR'S APPROVAL	
										DATE:	
DESIGNED BY:										FIELD VERIFICATION BY	
DRAWN BY:										DATE:	
CHECKED BY:										DRAWING CORRECTED BY	
										DATE:	
										MICRO-FILM INFORMATION	
										RECORDED BY	
										DATE:	
										NO.	
									</		

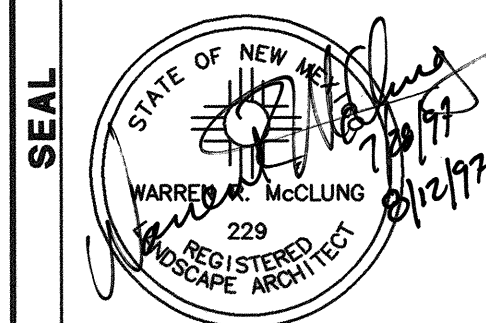

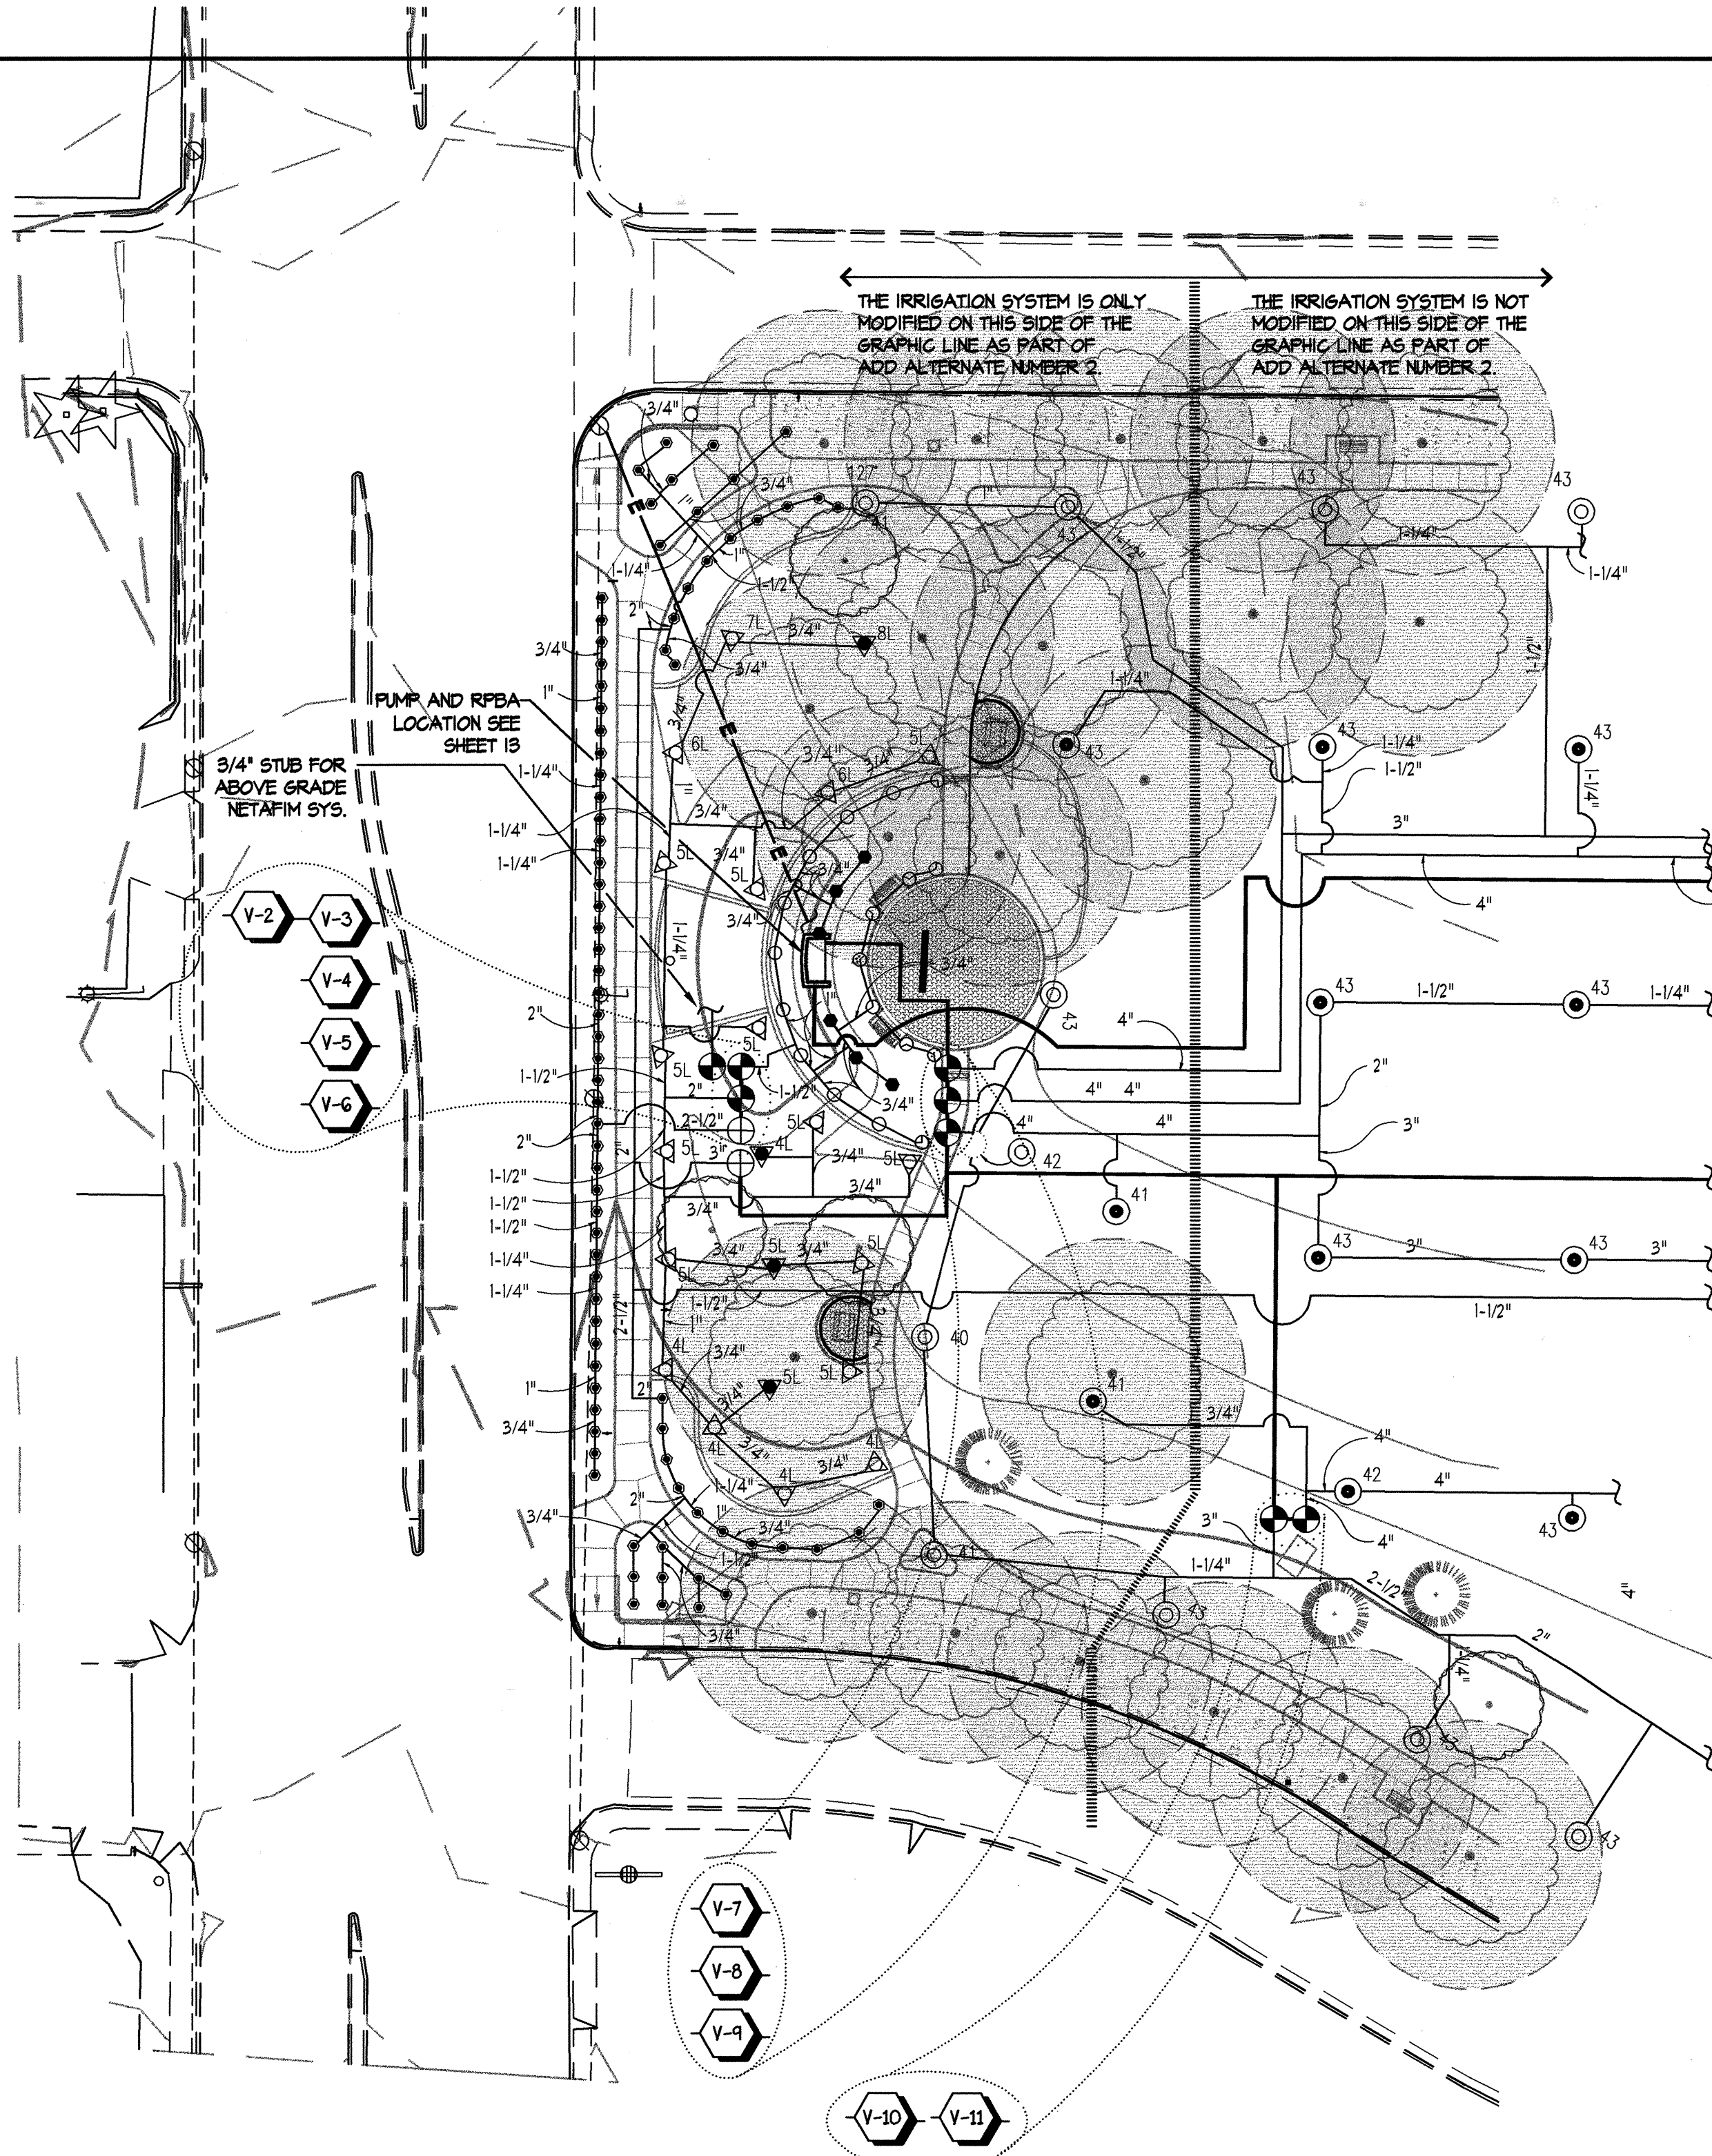


IRRIGATION VALVE SCHEDULE WITH IMPLEMENTATION OF ADD ALT. 2							
VALVE NUMBER	VALVE SIZE	GPM	REQ. PSI @ HEAD	APPROX. PRECIP. RATE	APPROX. RUN TIME	HEAD TYPE	
1	—	174	N.A.	—	—	MASTER VALVE/FLOW METER	
2	1"	—	—	—	—	ANNUAL BED	
3	1 1/2"	50	50	124"HR	0.40 HRS	SPRAY HEADS: GROUND COVER AND SHRUBS	
4	1 1/2"	34	40	37"HR	1.00 HRS	GEAR DRIVEN ROTORS: TURF	
5	2"	103	50	—	—	DRIP SYSTEM: INSTALL 2" FILTER WITH 200 MESH SCREEN	
6	2"	112	50	—	—	DRIP SYSTEM: INSTALL 2" FILTER WITH 200 MESH SCREEN	
7	2"	116	50	82"HR	0.60 HRS	GEAR DRIVEN ROTORS: TURF	
8	3"	174	50	41"HR	1.22 HRS	GEAR DRIVEN ROTORS: TURF	
9	3"	174	50	41"HR	1.22 HRS	GEAR DRIVEN ROTORS: TURF	
10	2"	43	50	82"HR	0.60 HRS	GEAR DRIVEN ROTORS: TURF	
11	3"	174	50	41"HR	1.22 HRS	GEAR DRIVEN ROTORS: TURF	
12	2"	87	50	16"HR	0.30 HRS	GEAR DRIVEN ROTORS: TURF	
13	1 1/2"	50	50	82"HR	0.60 HRS	GEAR DRIVEN ROTORS: TURF	

1
16
ADD ALTERNATE 2 IRRIGATION NORTH
1" = 30'

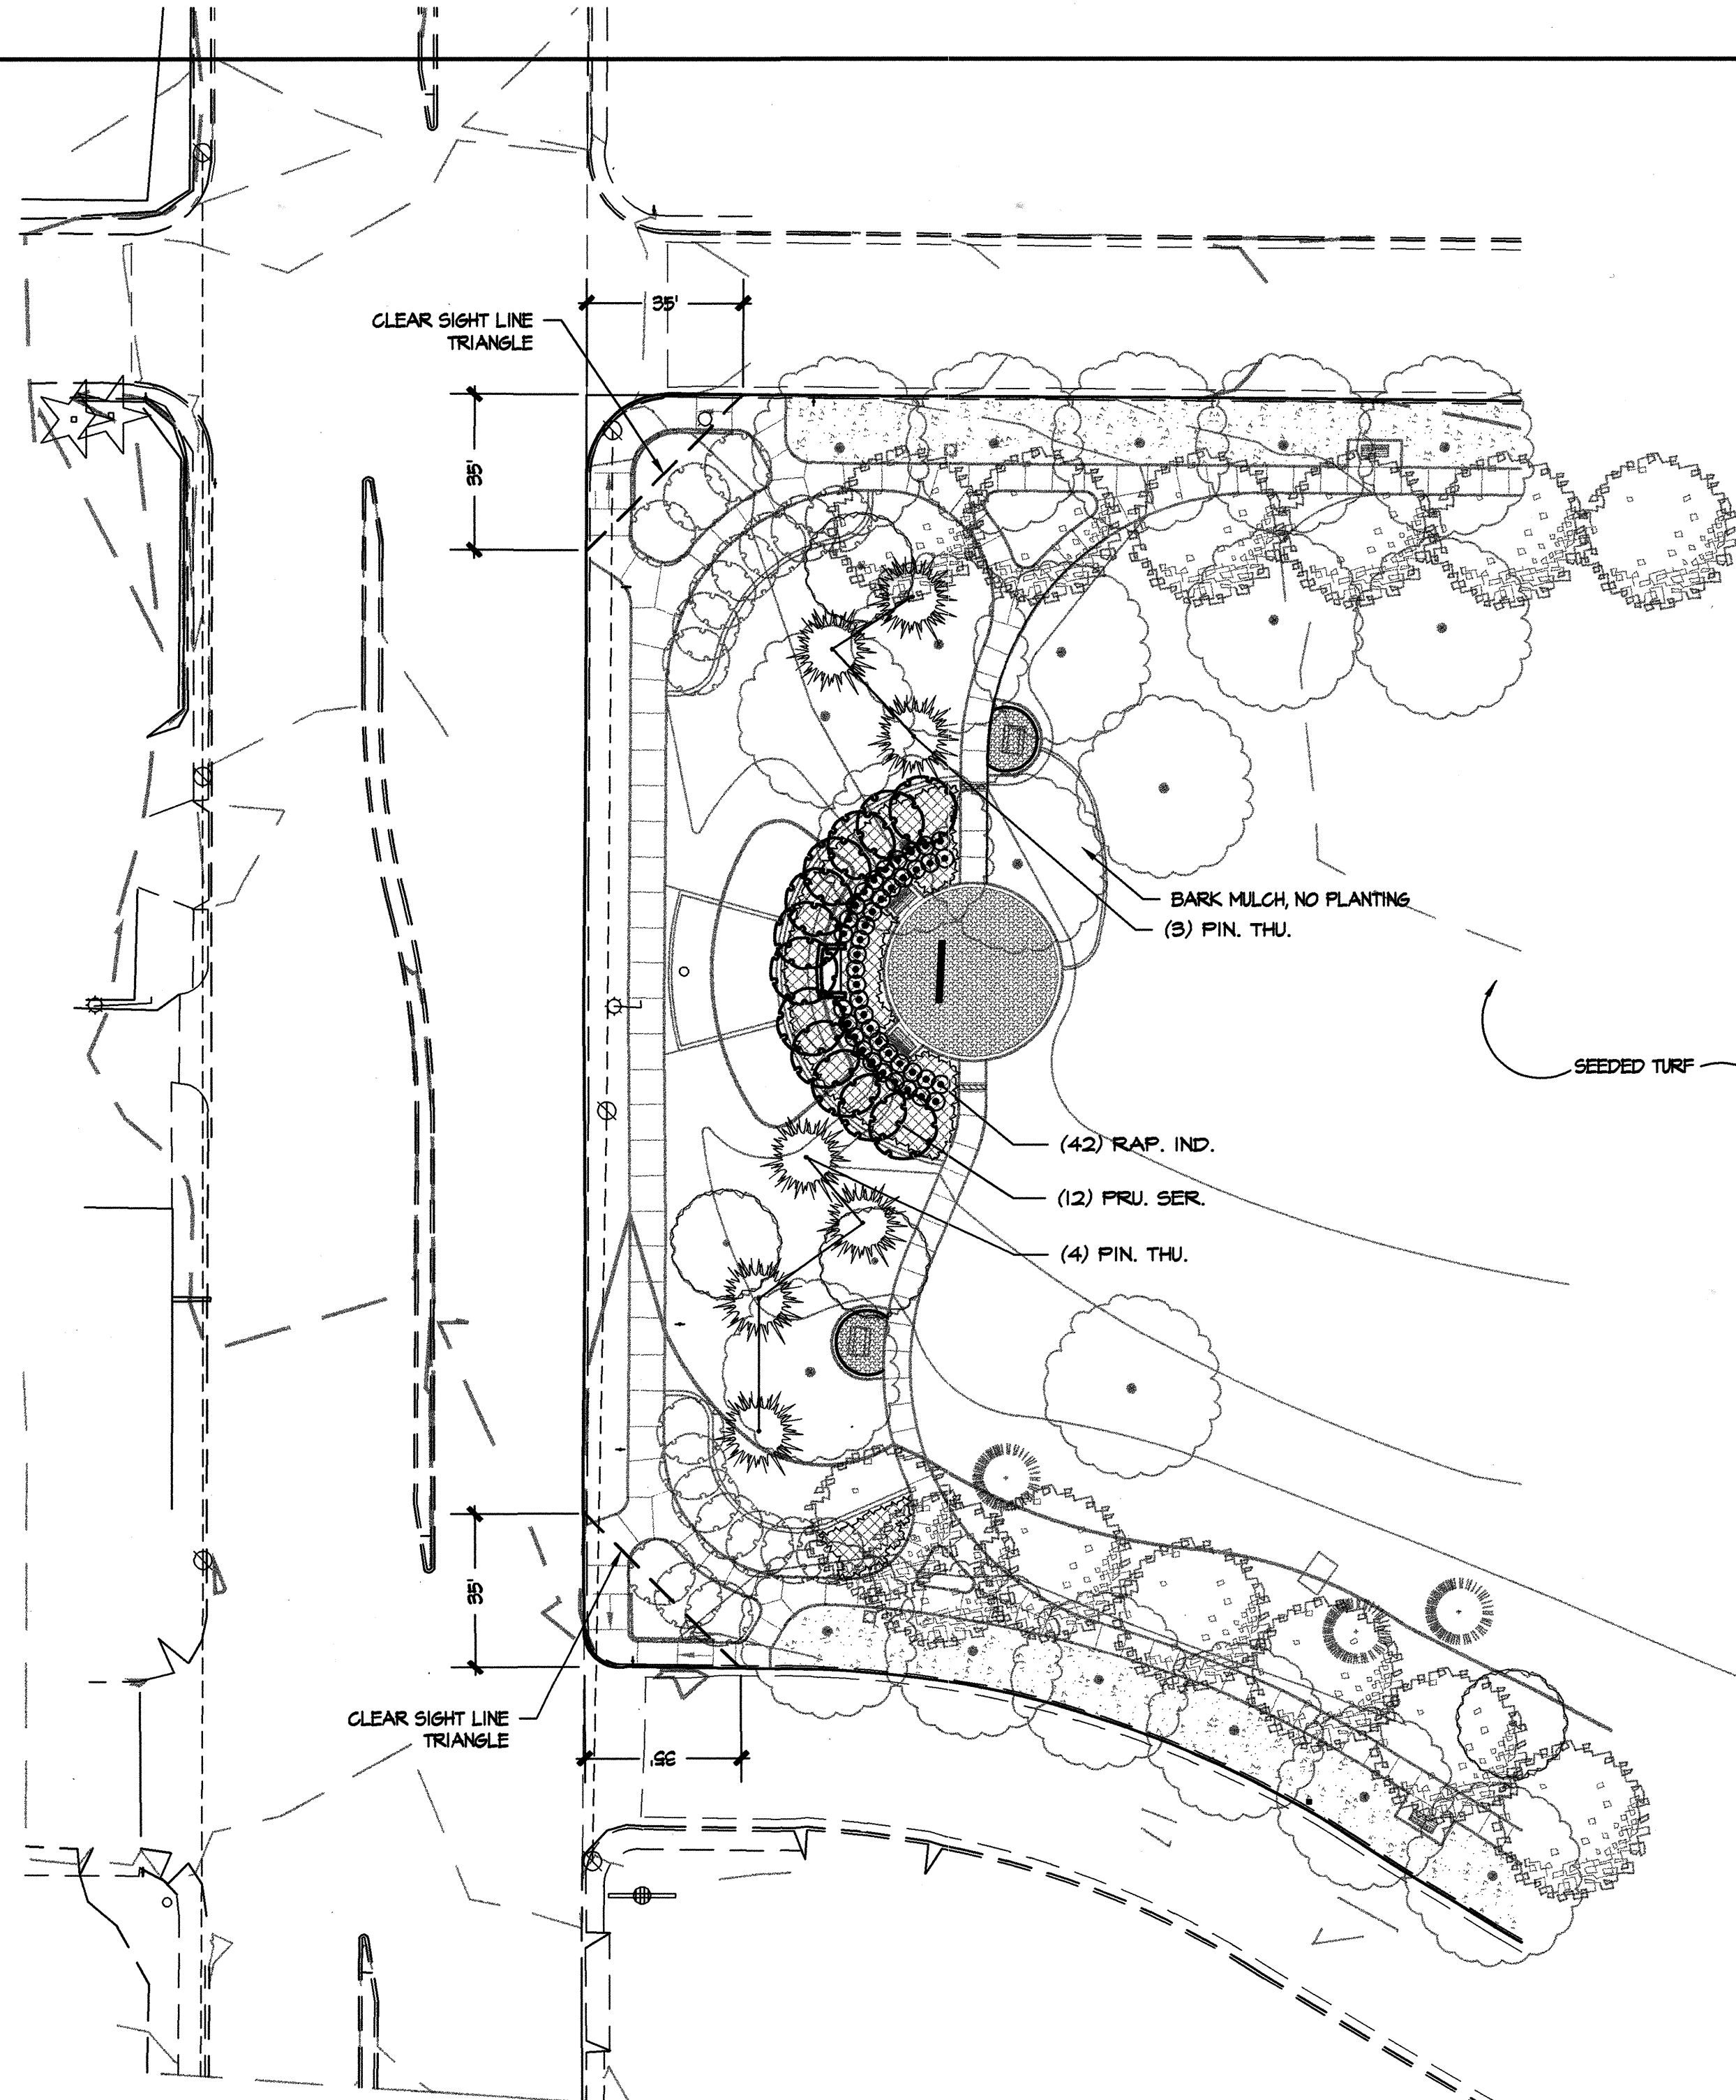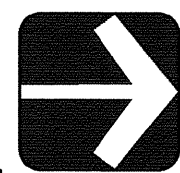

PLANT LIST WITH IMPLEMENTATION OF ADD ALTERNATE 2					
KEY	QTY	SIZE	BOTANICAL NAME	COMMON NAME	SIZE
TREES AND SHRUBS	40	2" CAL	CELTIS OCCIDENTALIS	HACKBERRY	H = 50 FT; W = 50 FT.
CEL. OCC.	19	2" CAL	PRUNUS SERRULATA 'AMANDAGAWA'	FLOWERING CHERRY	H = 20 - 25 FT; W = 8 FT.
PRU. SER.	42	5 GAL.	RHAPLOLEPS INDICA 'SPRINGTIME'	INDIAN HAWTHORNE	H = 3 - 4 FT; W = 4 FT.
GROUND COVERS	600	1 GAL 30" OC.	EUCONYMUS FORTUNEI 'COLORATA'	PURPLE-LEAF WINTER CREEPER	H = 1 FT; W = SPREADING
	560	1 GAL 30" OC.	JUNIFERUS SABINA 'BUFFALO'	BUFFALO JUNIFER	H = 1 FT; W = SPREADING


2
16
ADD ALTERNATE 2 PLANTING NORTH
1" = 30'

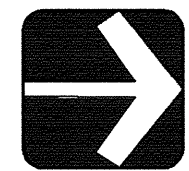

PDS Southwest, Ltd.
Planning & Design Solutions
Land Planning • Landscape Architecture • Environmental Services
4830 Juan Tabo Blvd., NE Suite J Albuquerque, NM 87111
(505) 323-5001 FAX (505) 323-5009

CITY OF ALBUQUERQUE CAPITAL IMPLEMENTATION PROGRAM			
TITLE: BATAAN MEMORIAL PARK CONSTRUCTION DOCUMENTS IRRIGATION AND PLANTING - ADD ALTERNATE 2		JULY 28, 1997	
Design Review Committee APPROVED AUG 14 1997	City Engineer Approval [Signature] [Stamp]	DATE: JULY 28, 1997	DATE: JULY 28, 1997
City Project No. 4981.90	Zone Map No. J-16-Z	Sheet 16	Of 16

26-4981.90 1/697

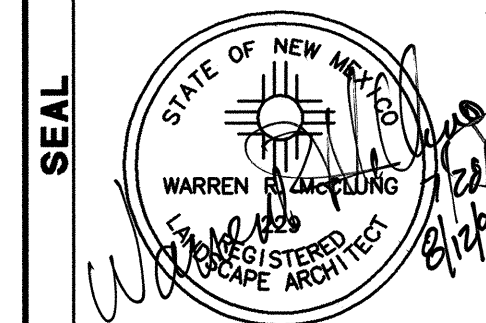

DESIGNED BY: PDS SOUTHWEST, LTD. DATE: JULY 28, 1997
DRAWN BY: PDS SOUTHWEST, LTD. DATE: JULY 28, 1997
CHECKED BY: PDS SOUTHWEST, LTD. DATE: JULY 28, 1997

SURVEY INFORMATION			BENCHMARK		AS BUILT INFORMATION	
NO.	FIELD NOTES		CONTRACTOR	WORK STAKED BY	INSPECTOR'S APPROVAL	DATE:
	BY	DATE				
			ALBUQUERQUE CONTROL			
			SURVEY MONUMENT 7-H16			
			ELEV = 5157.81'			
				FIELD VERIFICATION BY		DATE:
				DRAWING CORRECTED BY		DATE:
				MICRO-FILM INFORMATION		
				RECORDED BY		DATE:
				NO.		