

PUBLIC IMPROVEMENT PLANS
FOR
DESERT SPRINGS SUBDIVSION
UNIT THREE

ALBUQUERQUE, NEW MEXICO


JULY 1999


PREPARED FOR:
CURB, INC
6301 INDIAN SCHOOL RD, NE
SUITE 680
ALBUQUERQUE, NM 87110

PREPARED BY:
ISAACSON & ARFMAN, P.A.
128 MONROE ST. NE
ALBUQUERQUE, NM 87108

GENERAL NOTES

- ALL WORK DETAILED ON THESE PLANS TO BE PERFORMED UNDER CONTRACT SHALL, EXCEPT AS OTHERWISE STATED OR PROVIDED FOR HEREON, BE CONSTRUCTED IN ACCORDANCE WITH THE CITY OF ALBUQUERQUE STANDARD SPECIFICATIONS FOR PUBLIC WORKS CONSTRUCTION 1986 EDITION AS AMENDED WITH UPDATE NO. 6.
- ALL WORK ON THIS PROJECT SHALL BE PERFORMED IN ACCORDANCE WITH APPLICABLE FEDERAL, STATE, AND LOCAL LAWS, RULES, AND REGULATIONS CONCERNING CONSTRUCTION SAFETY AND HEALTH.
- PRIOR TO CONSTRUCTION, THE CONTRACTOR SHALL EXCAVATE & VERIFY THE HORIZONTAL AND VERTICAL LOCATIONS OF ALL OBSTRUCTIONS. SHOULD A CONFLICT EXIST, THE CONTRACTOR SHALL NOTIFY THE ENGINEER SO THAT THE CONFLICT CAN BE RESOLVED WITH MINIMUM DELAY.
- TWO (2) WORKING DAYS PRIOR TO ANY EXCAVATION, CONTRACTOR MUST CONTACT LINE LOCATING SERVICE @ 260-1990 FOR LOCATION OF EXISTING UTILITIES.
- CONTRACTOR SHALL CONDUCT HIS OPERATIONS IN A MANNER WHICH WILL MINIMIZE INTERFERENCE WITH LOCAL TRAFFIC. CONTRACTOR SHALL COMPLY WITH ALL APPLICABLE LAWS, ORDINANCES, RULES, REGULATIONS, AND ORDERS OF ANY PUBLIC BODY HAVING JURISDICTION FOR THE SAFETY OF PERSONS OR PROPERTY, AND TO PROTECT THEM FROM DAMAGE, INJURY, OR LOSS. CONTRACTOR SHALL ERECT AND MAINTAIN, AS REQUIRED BY THE CONDITIONS AND PROGRESS OF THE WORK, ALL NECESSARY SAFEGUARDS FOR SAFETY CONTINUOUSLY AND NOT LIMITED TO NORMAL WORKING HOURS, THROUGHOUT THE DURATION OF THE PROJECT. CONTRACTOR SHALL ADHERE TO SECTION 19 OF THE GENERAL CONDITIONS OF THE CITY OF ALBUQUERQUE STANDARD SPECIFICATIONS FOR PUBLIC WORKS CONSTRUCTION, 1986, AS AMENDED WITH UPDATE NO. 6.
- THE CONTRACTOR AGREES THAT HE SHALL ASSUME THE SOLE AND COMPLETE RESPONSIBILITY FOR THE JOB SITE CONDITIONS DURING THE COURSE OF CONSTRUCTION OF THIS PROJECT, INCLUDING SAFETY OF ALL PERSONS AND PROPERTY; THAT THIS REQUIREMENT SHALL APPLY CONTINUOUSLY AND NOT BE LIMITED TO NORMAL WORKING HOURS; AND THAT THE CONTRACTOR SHALL DEFEND, INDEMNIFY, AND HOLD HARMLESS THE OWNER & ENGINEER FROM ANY AND ALL LIABILITY REAL OR ALLEGED, IN CONNECTION WITH THE PERFORMANCE OF WORK ON THIS PROJECT, EXCEPTING LIABILITY ARISING FROM THE SOLE NEGLIGENCE OF THE OWNER OR ENGINEER.
- TRAFFIC CONTROL: FIVE (5) WORKING DAYS PRIOR TO BEGINNING CONSTRUCTION THE CONTRACTOR SHALL SUBMIT TO THE CONSTRUCTION COORDINATION DIVISION A DETAILED CONSTRUCTION SCHEDULE. TWO (2) WORKING DAYS PRIOR TO CONSTRUCTION, THE CONTRACTOR SHALL OBTAIN A BARRICADING PERMIT FROM THE CONSTRUCTION COORDINATION DIVISION. CONTRACTOR SHALL NOTIFY BARRICADE ENGINEER (768-2551) PRIOR TO OCCUPYING AN INTERSECTION. SEE SECTION 19 OF THE SPECIFICATIONS. ALL STREET STRIPING ALTERED OR DESTROYED SHALL BE REPLACED WITH PLASTIC REFLECTORIZED PAVEMENT MARKINGS BY CONTRACTOR TO LOCATION AS EXISTING OR AS SHOWN IN THIS PLAN SET.
- WHEN ABUTTING EXISTING PAVEMENT TO NEW, SAWCUT EXISTING PAVEMENT TO A STRAIGHT EDGE AND AT A RIGHT ANGLE, OR AS APPROVED BY THE FIELD ENGINEER. REMOVAL OF BROKEN OR CRACKED PAVEMENT WILL ALSO BE REQUIRED.
- EXISTING CURB AND GUTTER NOT TO BE REMOVED UNDER THE CONTRACT WHICH IS DAMAGED OR DISPLACED BY THE CONTRACTOR SHALL BE REMOVED AND REPLACED BY THE CONTRACTOR AT HIS EXPENSE.
- ALL FINAL BACKFILL FOR TRENCHES SHALL BE COMPACTED TO A MINIMUM 90% MAXIMUM DENSITY PER ASTM 1557 AND AS DIRECTED BY SECTION 701.14.2 AND STANDARD DRAWING NUMBER 2315.
- THE CONTRACTOR SHALL PROMPTLY CLEAN UP ANY MATERIAL EXCAVATED WITHIN THE PUBLIC RIGHT-OF-WAY OR PRIVATE ROADWAY EASEMENTS SO THAT THE EXCAVATED MATERIAL IS NOT SUSCEPTIBLE TO BEING WASHED DOWN THE STREET OR INTO ANY PUBLIC DRAINAGE FACILITY.
- PROPOSED WATERLINE MATERIALS SHALL BE EITHER PVC PIPE MEETING AWWA C900 REQUIREMENTS (6"-12") OR DUCTILE IRON PIPE, THICKNESS CLASS 50 (6"-16").
- ALL SANITARY SEWER LINE STATIONING REFERS TO SANITARY SEWER CENTERLINE STATIONING.

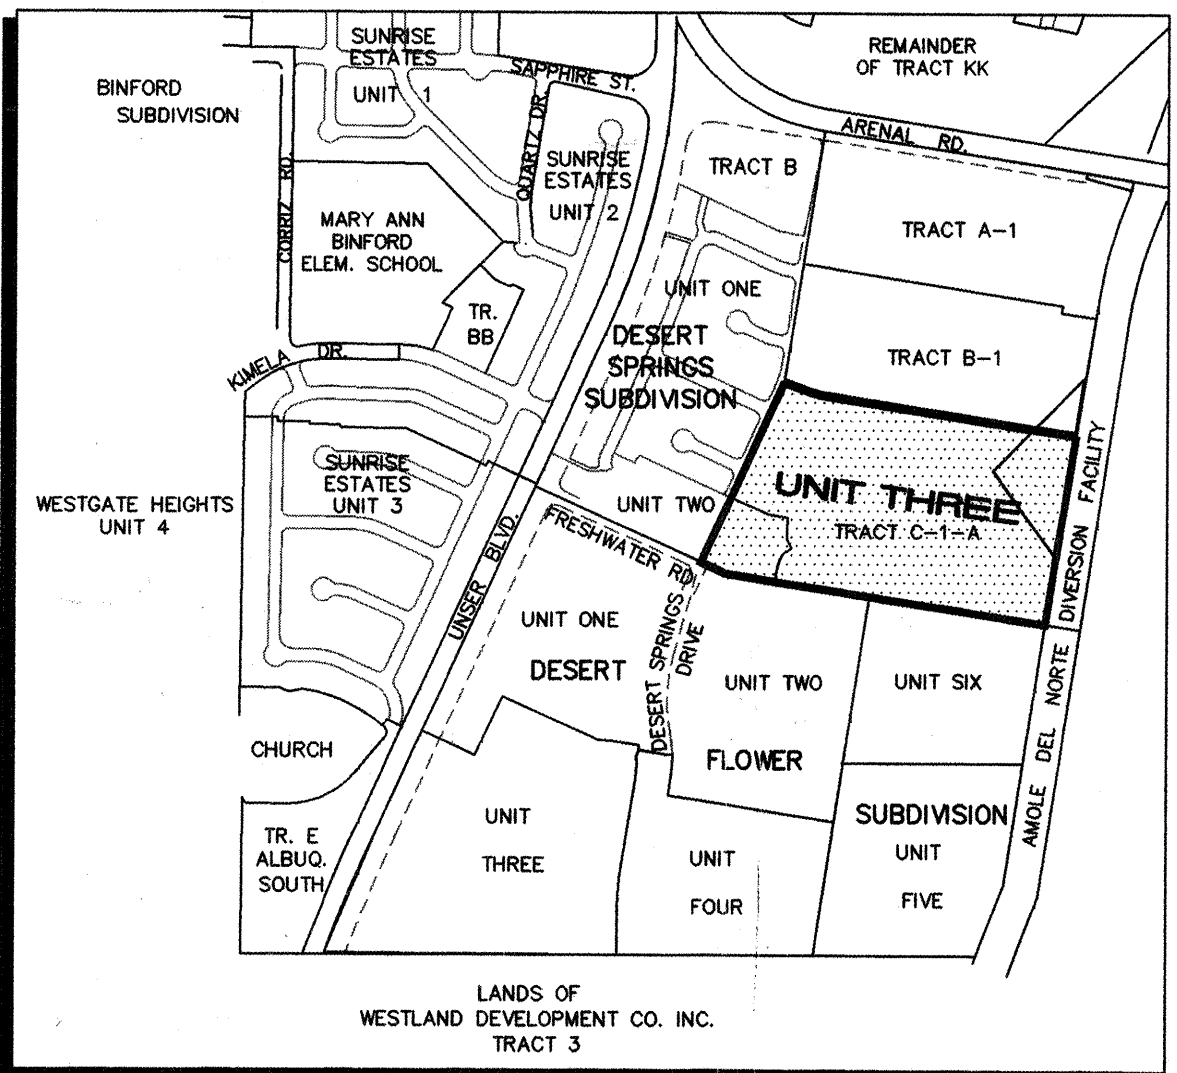

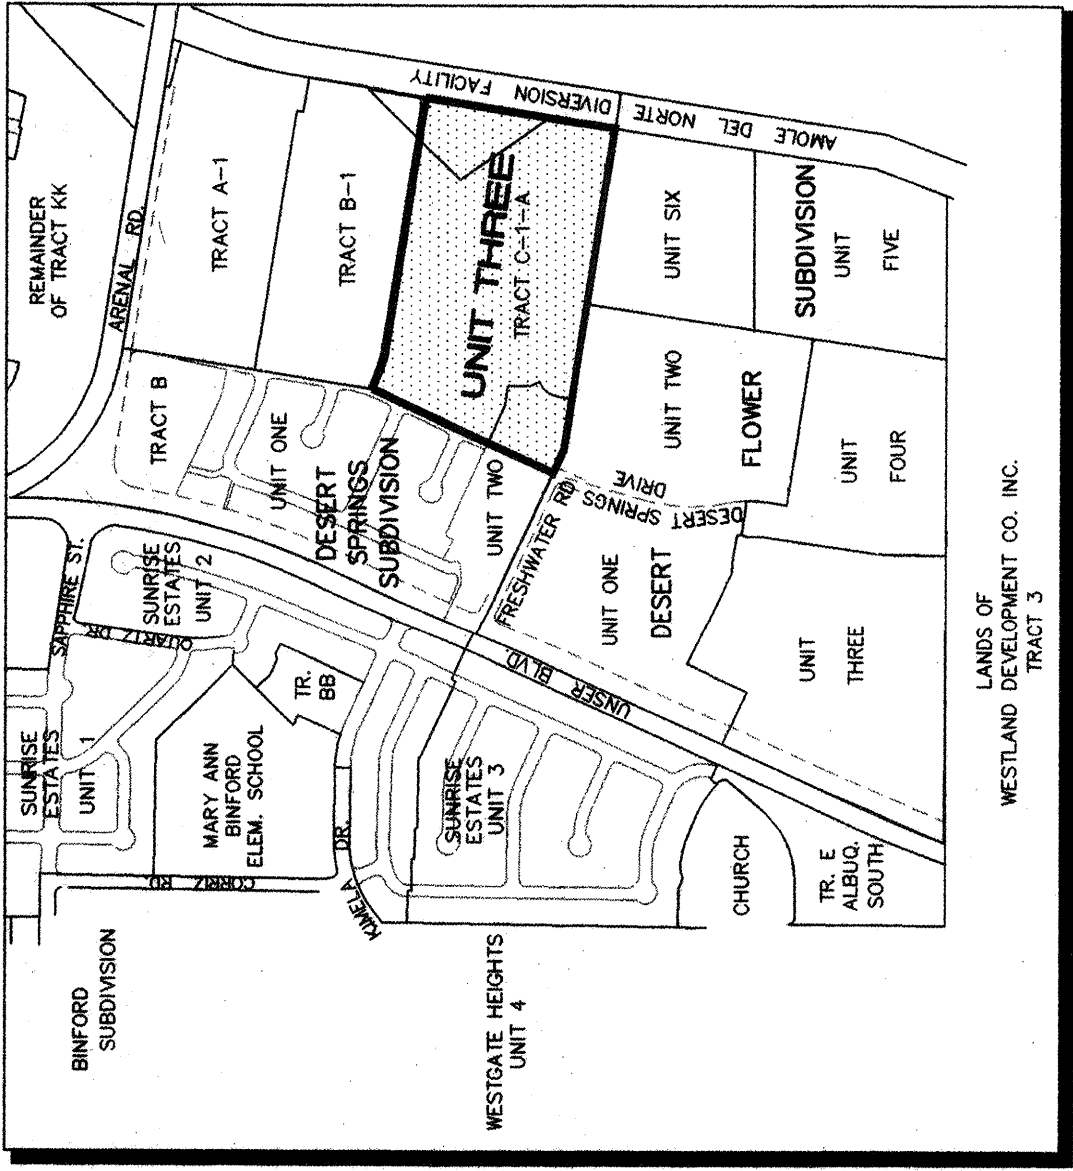

1"=750'

(M-10)

VICINITY MAP

SUBDIVISION DATA / NOTES

- Total Number of Existing Tracts: 1
- Total Number of Lots created: 137
- Total Number of Tracts created: 0
- Gross Subdivision Acreage: 21.5519 Ac.
- Total Mileage of Full Width Streets Created: 0.81 mi.
- Bearings are New Mexico State Plane Grid Bearings Central Zone).
- Distances are ground distances.
- Bearings and distances in parenthesis are record.
- Basis of boundary are the following plats (and documents) of record entitled:
"TRACTS A-1, B-1, C-1-A, DESERT SPRINGS SUBDIVISION" (-----)
"DESERT SPRINGS SUBDIVISION" (02-20-97, 97C-55)
"DESERT SPRINGS SUBDIVISION, UNIT ONE" (03-30-98, 98C-86)
"DESERT SPRINGS SUBDIVISION, UNIT TWO" (02-24-98, 98C-34)
"DESERT FLOWER SUBDIVISION, UNIT TWO" (09-03-98, 98C-272)
"DESERT FLOWER SUBDIVISION, UNIT SIX" (-----)
WARRANTY DEED "PARCEL A-1-14, AMOLE DEL NORTE DIVERSION FACILITY" (07-13-82, BK D165-A, PGS 615-619)
all being records of Bernalillo County, New Mexico.
- Field survey performed November 1996.
- Unless otherwise noted all point are "SET 5/8" REBAR with cap "ALS LS 7719".
- Title Report: Provided by Albuquerque Title Company, Commitment No. 143188WM, Effective Date: 09-17-96 (Portion of Valley West)
Commitment No. 144484WM Effective Date: 08-07-96
(Tract B, Albuquerque South, Unit 1)
- Existing Temporary Blanket Drainage easement on all of A PORTION OF ALLEN, WES (07-24-95, BK B085-9, PGS 9716-9734)
(01-20-94, BK B084-2, PGS 9707-9794)
- City Standard Utility Note II:
"City of Albuquerque Water and Sanitary Sewer Service to Desert Springs Subdivision must be verified and coordinated with the Public Works Department, City of Albuquerque."
- Centerline (in lieu of R/W) monumentation to be installed at oil centerline, PC's, PT's, angle points and street intersections prior to acceptance of subdivision street improvements and will consist of a standard four-inch (4") aluminum alloy cap stamped "City of Albuquerque", "Centerline Monumentation", "Survey Marker", "Do Not Disturb", "PLS #7719".

079PT.DWGms 05/25/99

LEGAL DESCRIPTION
A tract of land situate within the Town of Atasco Grant, projected Section 34, Township 10 North, Range 2 East, New Mexico Principal Meridian, City of Albuquerque, Bernalillo County, New Mexico, being all of TRACT C-1-A, DESERT SPRINGS SUBDIVISION, as the same is shown and designated on said plat filed for record on May 19, 1998, in the office of the County Clerk of Bernalillo County, New Mexico, in Volume _____ Folio _____ and being more particularly described as follows:

BEGINNING at the southwest corner of the herein described tract, said point being the northwest corner of DESERT FLOWER SUBDIVISION, UNIT TWO as the same is shown and designated on said plat filed for record on September 3, 1998, in the office of the County Clerk of Bernalillo County, New Mexico, in Volume 98C, Folio 272, said point also being the southwest corner of said TRACT C-1-A, and further being a point on the centerline of Desert Springs Drive, from whence a tie to Albuquerque Central Station monument "TRANS" bears S 74°29'12" W, 4510.31 feet;

THENCE continuing along said centerline of DESERT SPRINGS DRIVE N 24°35'42" E, 751.31 feet to a point of tangent curvature;

THENCE continuing along said centerline of DESERT SPRINGS DRIVE 23.76 feet along the arc of a curve to the left whose radius is 400.00 feet and whose long chord bears N 22°53'35" E, 23.76 feet through a central angle of 03°24'16" to the northwest corner of the herein described tract, said point being common with the northwest corner of said TRACT C-1-A, DESERT SPRINGS SUBDIVISION and further being common with the southwest corner of TRACT B-1, DESERT SPRINGS SUBDIVISION as the same is shown and designated on said plat filed for record on September 3, 1998, in the office of the County Clerk of Bernalillo County, New Mexico, in Volume _____ Folio _____;

LEGAL DESCRIPTION CONTINUED ON SHEET 3

PLAT
FOR
DESERT SPRINGS SUBDIVISION
UNIT THREE

BEING A REPLAT OF
TRACT C-1-A, DESERT SPRINGS SUBDIVISION
TOWN OF ATASCO GRANT
PROJECTED SECTION 34, T. 10 N., R. 2 E., NMPM
CITY OF ALBUQUERQUE
BERNALILLO COUNTY, NEW MEXICO

MAY 1999

APPROVALS S- DRB NO.

PUBLIC SERVICE CO. OF NM--ELECTRIC SERVICES DIV. DATE

PUBLIC SERVICE CO. OF NM--GAS SERVICES DIV. DATE

US WEST COMMUNICATIONS DATE

JONES INTERCABLE DATE

CITY SURVEYOR, ENGR. DIV., P.W.D. DATE

TRAFFIC ENGINEERING, TRANS. DEV. DIV., P.W.D. DATE

PARK'S DESIGN & DEVELOPMENT / CIP DATE

UTILITY DEVELOPMENT DIV., P.W.D. DATE

REAL PROPERTY DIVISION, D.F.M. DATE

A.M.A.F.C.A. DATE

CITY ENGINEER, PUBLIC WORKS DEPT. DATE

APPROVAL AND CONDITIONAL ACCEPTANCE AS SPECIFIED BY THE ALBUQUERQUE SUBDIVISION ORDINANCE, ARTICLE XI OF THE REVISED ORDINANCES OF ALBUQUERQUE, N.M.

CITY PLANNER, ALBUQUERQUE PLANNING DIVISION DATE

SURVEYORS CERTIFICATION

"I, Timothy Aldrich, a duly qualified Registered Professional Land Surveyor under the laws of the State of New Mexico, do hereby certify that this plat and description were prepared by me or under my supervision, shows all easements as shown on the plat of record and that I am a duly qualified Registered Professional Land Surveyor under the laws of the State of New Mexico, do hereby expressing an interest and meets the minimum requirements for monumentation and surveys of the Albuquerque Subdivision Ordinance, and further meets the Minimum Standards for Land Surveying in the State of New Mexico (Effective November 1, 1989 and revisions effective December 25, 1991 and February 2, 1994), and is true and correct to the best of my knowledge and belief".

ALDRICH LAND
SURVEYING

P.O. BOX 30701, ALBU., N.M. 87190
505-884-1980

Charles A. Haegelin, President
Curb Inc.

ACKNOWLEDGMENT

STATE OF NEW MEXICO } SS
COUNTY OF BERNALILLO }

This instrument was acknowledged before me on _____, 1999, by Charles A. Haegelin, President of Curb Inc., a New Mexico Corporation, on behalf of said corporation.

My Commission Expires: _____


Notary Public

Timothy Aldrich, P.S. No. 7719 Date

1. ALL TRASH, DEBRIS, & SURFACE VEGETATION SHALL BE CLEARED AND LEGALLY DISPOSED OFFSITE.
2. ALL SUBGRADE AND FILL SHALL BE COMPACTED TO A MINIMUM OF 95% ASTM D-1557.
3. EXCAVATION IS UNCLASSIFIED AND INCLUDES EXCAVATION TO SUBGRADE ELEVATIONS INDICATED, REGARDLESS OF CHARACTER OF MATERIALS ENCOUNTERED.
4. CONFORM TO ELEVATIONS AND DIMENSIONS SHOWN ON PLANS WITHIN A TOLERANCE OF 0.3± FEET.
5. SCARIFY AND COMPACT SUBGRADE FOR FILLS. PLACE FILL MATERIALS IN LAYERS NOT MORE THAN 8" IN LOOSE DEPTH. MOISTEN AS NECESSARY TO PROVIDE OPTIMUM MOISTURE (±2%) CONTENT.
6. UNIFORMLY GRADE AREAS WITHIN LIMITS OF GRADING AS SHOWN ON PLAN. SMOOTH FINISHED SURFACE WITHIN SPECIFIED TOLERANCE, COMPACT WITH UNIFORM SLOPES BETWEEN POINTS WHERE ELEVATIONS ARE INDICATED.
7. MAXIMUM SLOPES SHALL BE 3:1 MINIMUM SLOPES SHALL BE 1%.
8. TWO (2) WORKING DAYS PRIOR TO ANY EXCAVATION, CONTRACTOR MUST CONTACT NEW MEXICO ONE CALL SYSTEM, 260-1990, FOR LOCATION OF EXISTING UTILITIES.
9. IF ANY UTILITY LINES, PIPELINES, OR UNDERGROUND UTILITY LINES ARE SHOWN ON THESE DRAWINGS, THEY ARE SHOWN IN AN APPROXIMATE MANNER ONLY, AND SUCH LINES MAY EXIST WHERE NONE ARE SHOWN. IF ANY SUCH EXISTING LINES ARE SHOWN, THE LOCATION IS BASED UPON INFORMATION PROVIDED BY THE OWNER OF SAID UTILITY, AND THE INFORMATION MAY BE INCOMPLETE, OR MAY BE OBSOLETE BY THE TIME CONSTRUCTION COMMENCES. THE ENGINEER HAS CONDUCTED ONLY PRELIMINARY INVESTIGATION OF THE LOCATION, DEPTH, SIZE OR TYPE OF EXISTING UTILITY LINES, PIPELINES, OR UNDERGROUND UTILITY LINES. THIS INVESTIGATIONS IS NOT CONCLUSIVE, AND MAY NOT BE COMPLETE, THEREFORE, MAKES NO REPRESENTATION PERTAINING THERETO, AND ASSUMES NO RESPONSIBILITY OR LIABILITY THEREFORE. THE CONTRACTOR SHALL INFORM ITSELF OF THE LOCATION OF ANY UTILITY LINE, PIPELINE, OR UNDERGROUND UTILITY LINE IN OR NEAR THE AREA OF THE WORK IN ADVANCE OF AND DURING EXCAVATION WORK. THE CONTRACTOR IS FULLY RESPONSIBLE FOR ANY AND ALL DAMAGE CAUSED BY ITS FAILURE TO LOCATE, IDENTIFY AND PRESERVE ANY AND ALL EXISTING UTILITIES, PIPELINES, AND UNDERGROUND UTILITY LINES. IN PLANNING AND CONDUCTING EXCAVATION, THE CONTRACTOR SHALL COMPLY WITH STATE STATUTES, MUNICIPAL AND LOCAL ORDINANCES, RULES AND REGULATIONS, IF ANY, PERTAINING TO THE LOCATION OF THESE LINES AND FACILITIES.
10. THE CONTRACTOR SHALL PROMPTLY CLEAN UP ANY MATERIAL EXCAVATED WITHIN THE PUBLIC RIGHT-OF-WAY SO THAT THE EXCAVATED MATERIAL IS NOT ERODED AND WASHED DOWN THE STREET.
11. OWNER WILL PROVIDE SOIL TESTING AND INSPECTION SERVICES DURING EARTHWORK OPERATIONS. ALLOW TESTING SERVICE TO INSPECT AND APPROVE COMPACTED SUBGRADES AND FILL LAYERS BEFORE FURTHER CONSTRUCTION WORK IS DONE. SHALL COMPACTION TESTS INDICATE INADEQUATE DENSITY, CONTRACTOR SHALL PROVIDE ADDITIONAL COMPACTION AND TESTING AT NO ADDITIONAL EXPENSE.
12. OWNER HAS ESTABLISHED SUBDIVISION BOUNDARY CORNERS. CONTRACTOR SHALL PROVIDE ALL OTHER CONSTRUCTION STAKING INCLUDING TRACT CORNERS. CONTRACTOR SHALL LOCATE AND PRESERVE ALL BOUNDARY CORNERS AND REPLACE ANY LOST OR DISTURBED CORNERS.



* FINAL DESIGN TO BE DETERMINED @ D.R.C.

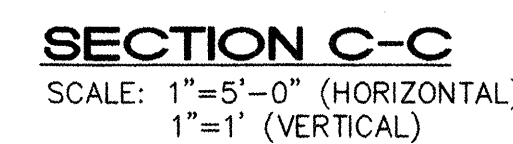


SECTION D-D


* FINAL DESIGN TO BE DETERMINED @ D.R.C.



*ALONG DESERT BREEZE DRIVE ONLY

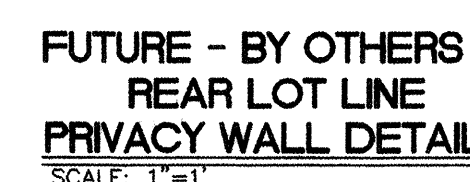

* SEE GRADING PLAN FOR TOP & BOTTOM
OF PROPOSED WALLS

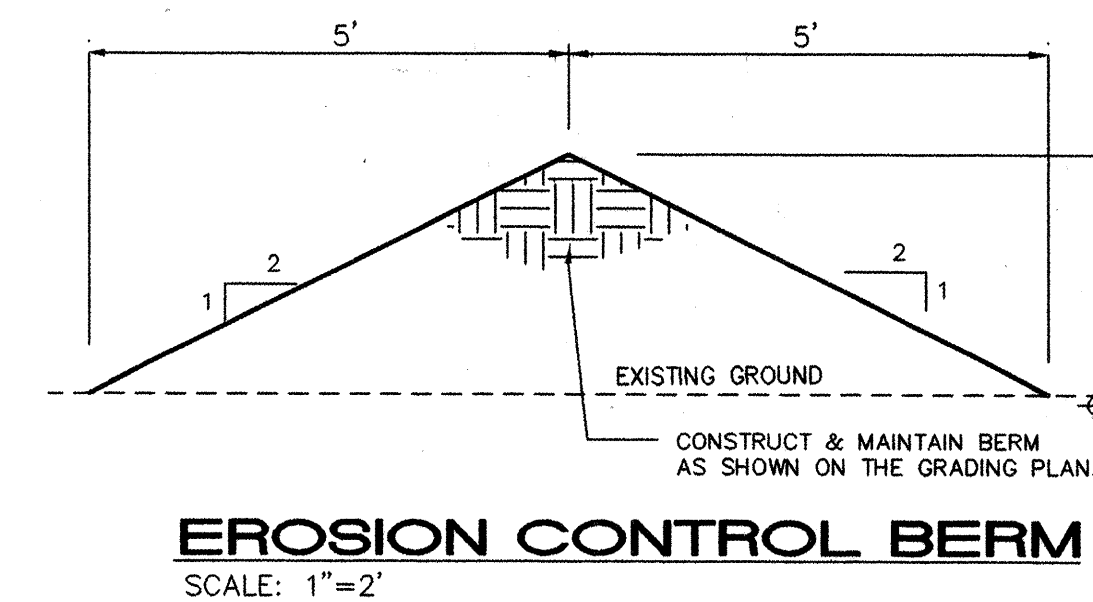

EROSION CONTROL BERM

SCALE: 1"=2'

1. THE CONTRACTOR SHALL ENSURE THAT NO SOIL ERODES FROM THE SITE INTO THE PUBLIC RIGHT-OF-WAY OR ONTO PRIVATE PROPERTY. THIS CAN BE ACHIEVED BY CONSTRUCTING EROSION CONTROL BERMS (AS DETAILED ABOVE) AS SHOWN ON THE PLAN AND WETTING THE SOIL TO KEEP IT FROM BLOWING.
2. THE CONTRACTOR SHALL SECURE "TOPSOIL DISTURBANCE PERMIT" FROM THE CITY ENVIRONMENTAL HEALTH DEPARTMENT PRIOR TO BEGINNING CONSTRUCTION. AN EXCAVATION PERMIT IS REQUIRED FOR ALL WORK WITHIN PUBLIC RIGHT-OF-WAY.
3. SEE GRADING NOTES AT LEFT.

EXCAVATION = 48280*
 FILL = 60215*
 * INCLUDES SUBSIDENCE AND SHRINK

NOTE:
THE ENGINEER ASSUMES NO LIABILITY AS TO THE CORRECTNESS OF THE ABOVE ESTIMATED QUANTITIES. THE CONTRACTOR SHALL MAKE HIS OWN TAKE-OFF FOR BIDDING PURPOSES. THE CONTRACTOR SHALL ALSO BE RESPONSIBLE FOR THE PROVIDING OF ANY ADDITIONAL FILL MATERIAL OR THE REMOVAL OF EXCESS EXCAVATED MATERIAL IN ORDER TO ACHIEVE A BALANCED JOB.

PNM GRADING:
THE GRADING CONTRACTOR SHALL PROVIDE FOR THE PROPER GRADING OF ALL PNM EASEMENTS WHERE INDICATED ON THE GRADING PLAN. THE EASEMENTS SHALL BE GRADED AS FOLLOWS:

1. TO PROVIDE A 10' WIDE TRENCHING PATH ON THE CORRESPONDING LOT LINE
2. ±6" (5% MAX. CROSS SLOPE) ACROSS THE PATH'S WIDTH
3. NO GRADE BREAKS (BENCHES) AT LOT LINES OR AT EASEMENT INTERSECTIONS.
4. IN AREAS WHERE THE 10' TRENCHING PATH ENCLOSES UPON PONDING AREAS, THOSE PONDS ARE NOT TO BE EXCAVATED OR FORMED UNTIL SUCH TIME THAT ALL UTILITIES HAVE BEEN INSTALLED AND THE TRENCHES PROPERLY BACKFILLED.
5. WHERE THE 10' TRENCHING PATH ENCLOSES UPON A DWELLING UNIT'S PAD, THE PATH SHALL BE AT THE SAME ELEVATION AS THE PAD TO INSURE THE PAD'S CERTIFICATION.

ENGINEER'S CERTIFICATION

APPROVAL FOR ROUGH GRADING ($\pm 0.1'$)

CONDITION: TOP SOIL DISTURBANCE PERMIT
REQUIRED PRIOR TO COMMENCING
EARTHWORK OPERATIONS


HYDROLOGY DIVISION
PUBLIC WORKS DEPARTMENT
CITY OF ALBUQUERQUE

SHEET 4 OF 4


 **ISAACSON & ARFMAN, P.A.**
Consulting Engineering Associates
128 Monroe Street N.E.
Albuquerque New Mexico
0526D11.DWGems 06/17/99


CITY OF ALBUQUERQUE
PUBLIC WORKS DEPARTMENT
ENGINEERING GROUP

TITLE: DESERT SPRINGS SUBDIVISION, UNIT THREE-FIVE
GRADING DETAILS & SECTIONS

 
Design Review Committee	City Engineer Approval	Last Design Update	Mo./Day/Yr.	Mo./Day/Yr.
				
City Project No.	Zone Map No.	Sheet	Of	
018231	M-10	—		

SURVEY INFORMATION		BENCH MARKS		AS-BUILT INFORMATION	
FIELD NOTES					
1	ALS 1/97	ACS MONUMENT "1-M10" LOCATED AT THE SOUTHEAST CORNER OF SAGE RD. & UNSER BLVD. ELEV. = 5079.88		CONTINUATION OF <i>New Concepts</i> STATIONED BY <i>E.G.A.</i> DATE <i>1/00</i> INSPECTOR'S ACCEPTANCE BY <i>S. May 9</i> DATE <i>1/00</i> FIELD VERIFICATION BY <i>5. May 9</i> DATE <i>1/00</i> DRAWING PREPARED BY <i>AM Schick</i> DATE <i>1/00</i>	
		TBM: RIM OF SOUTHWESTERLY MANHOLE AT SAPPHIRE ST. & UNSER BLVD.		MICRO-FILM INFORMATION	
		ELEV. = 5035.84		RECORDED BY DATE	
				NO.	

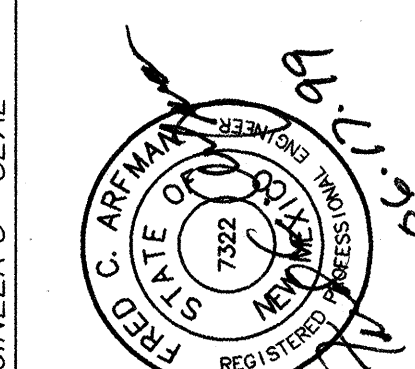
[illegible]

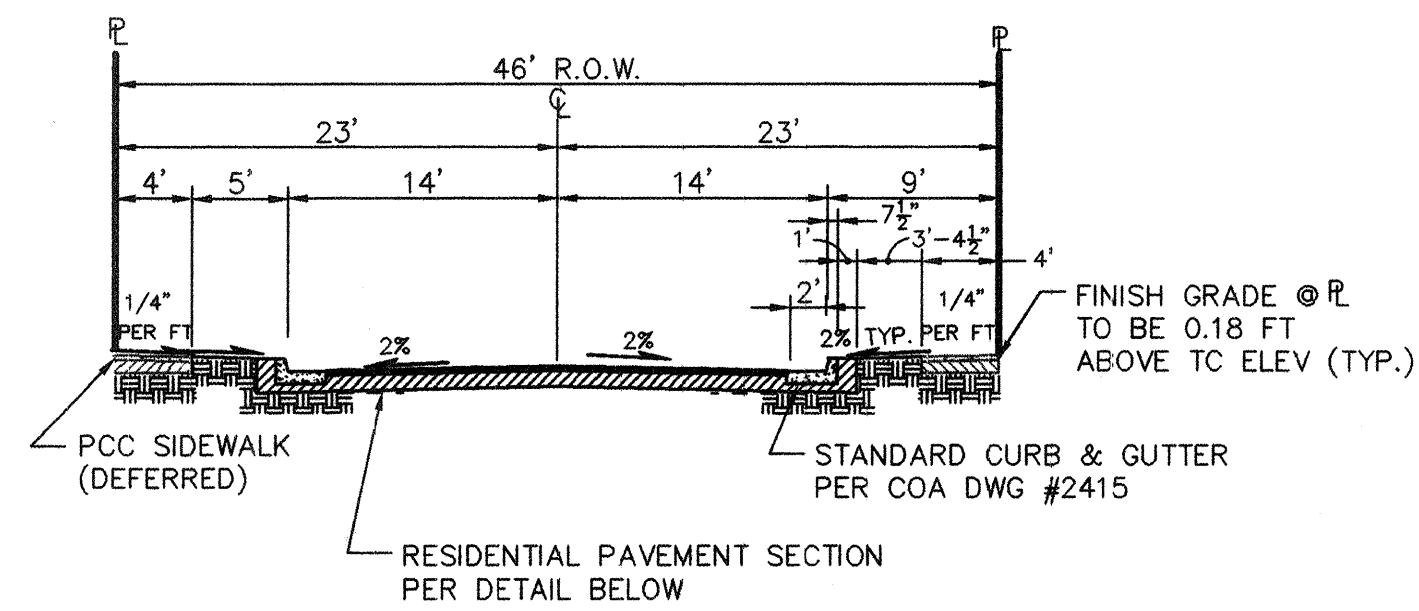


SECTION A1
46' R.O.W. RESIDENTIAL STREET SECTION
SCALE: 1"=10'

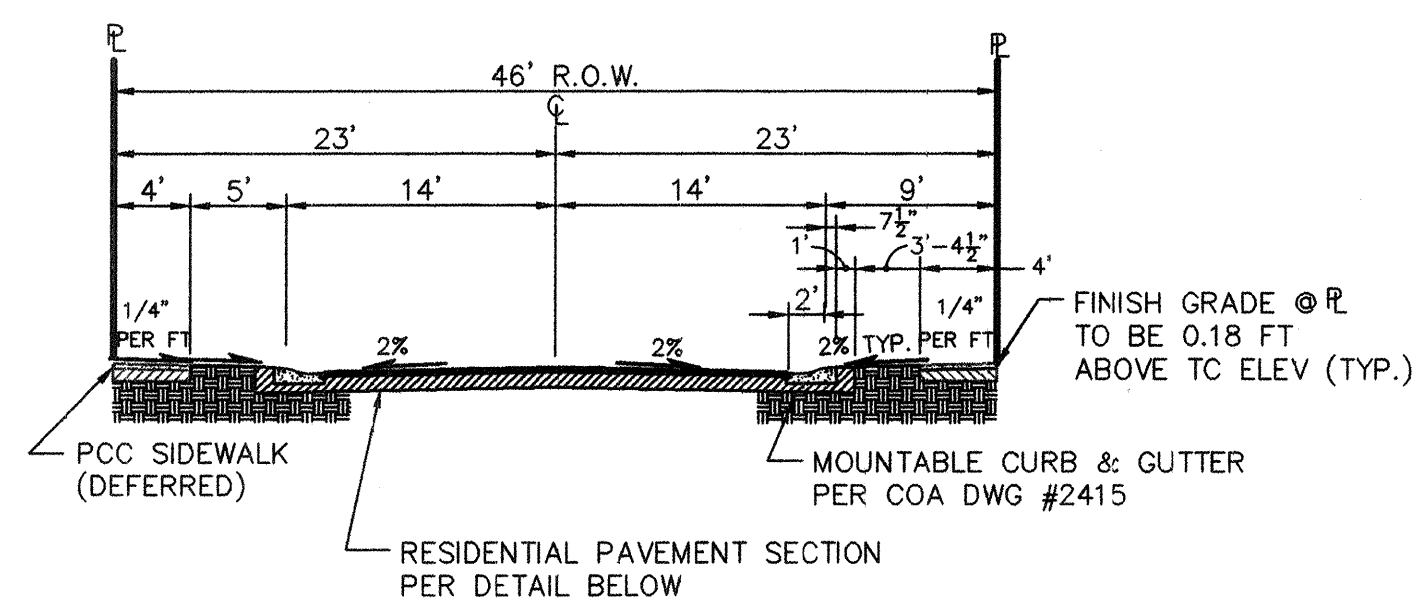

SECTION A2
46' R.O.W. RESIDENTIAL STREET SECTION
SCALE: 1"=10'

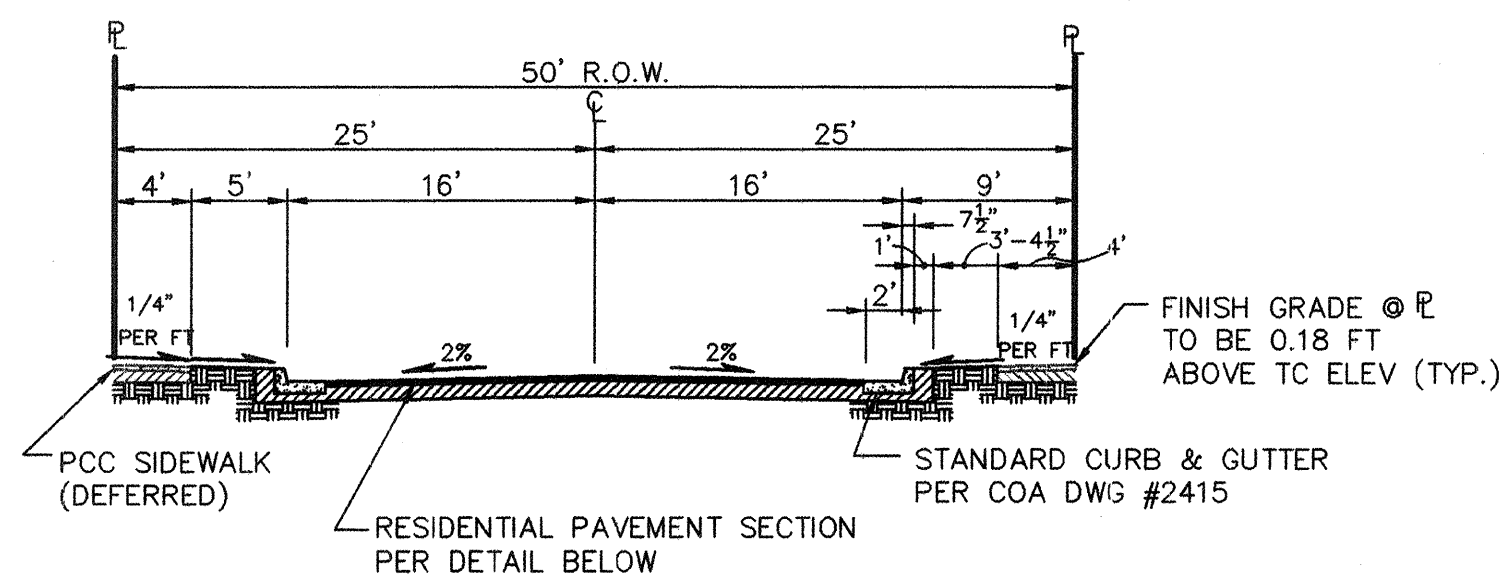


SECTION A3
TYPICAL 50' R.O.W. RESIDENTIAL STREET SECTION
1"=10'

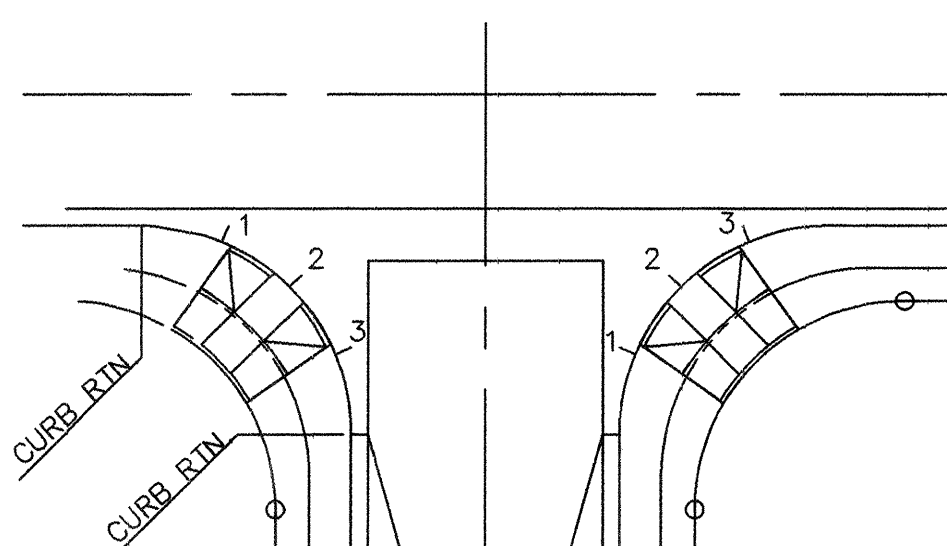


NOTE:
QUARTER POINT GRADES ARE REFERENCED AS 1, 2 & 3
ALONG THE FACE OF CURB IN A CLOCKWISE DIRECTION.


QUARTER POINT DETAIL
NTS

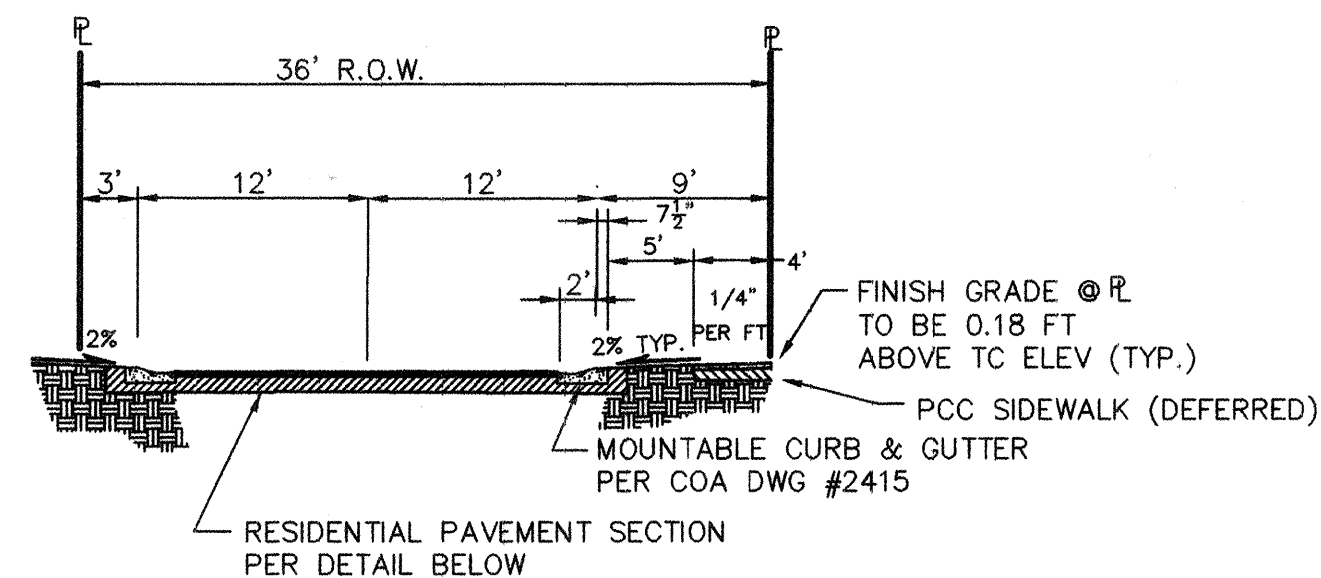

SECTION A5
TYPICAL 36' R.O.W. RESIDENTIAL STREET SECTION
1"=10'

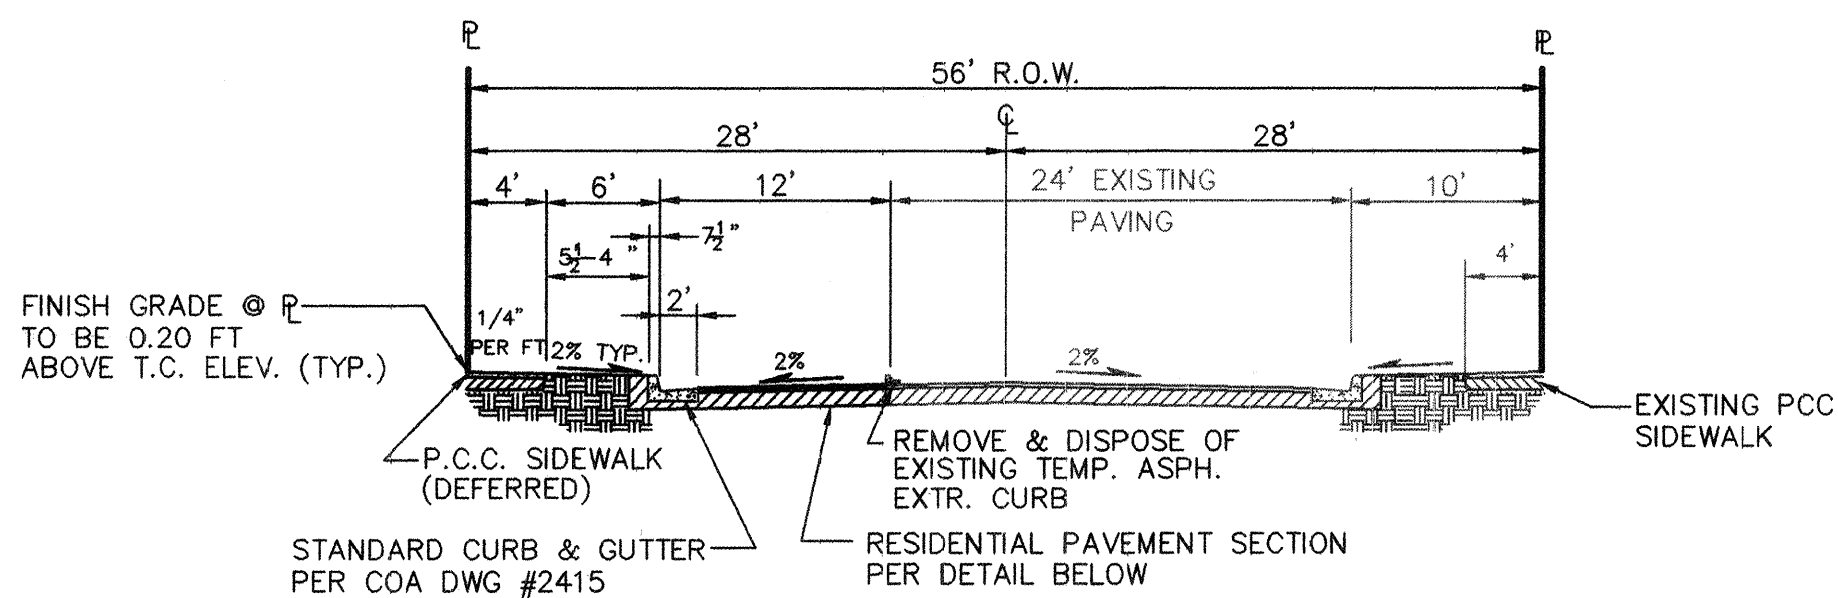


SECTION A4
TYPICAL 56' R.O.W. RESIDENTIAL STREET SECTION
1"=10'

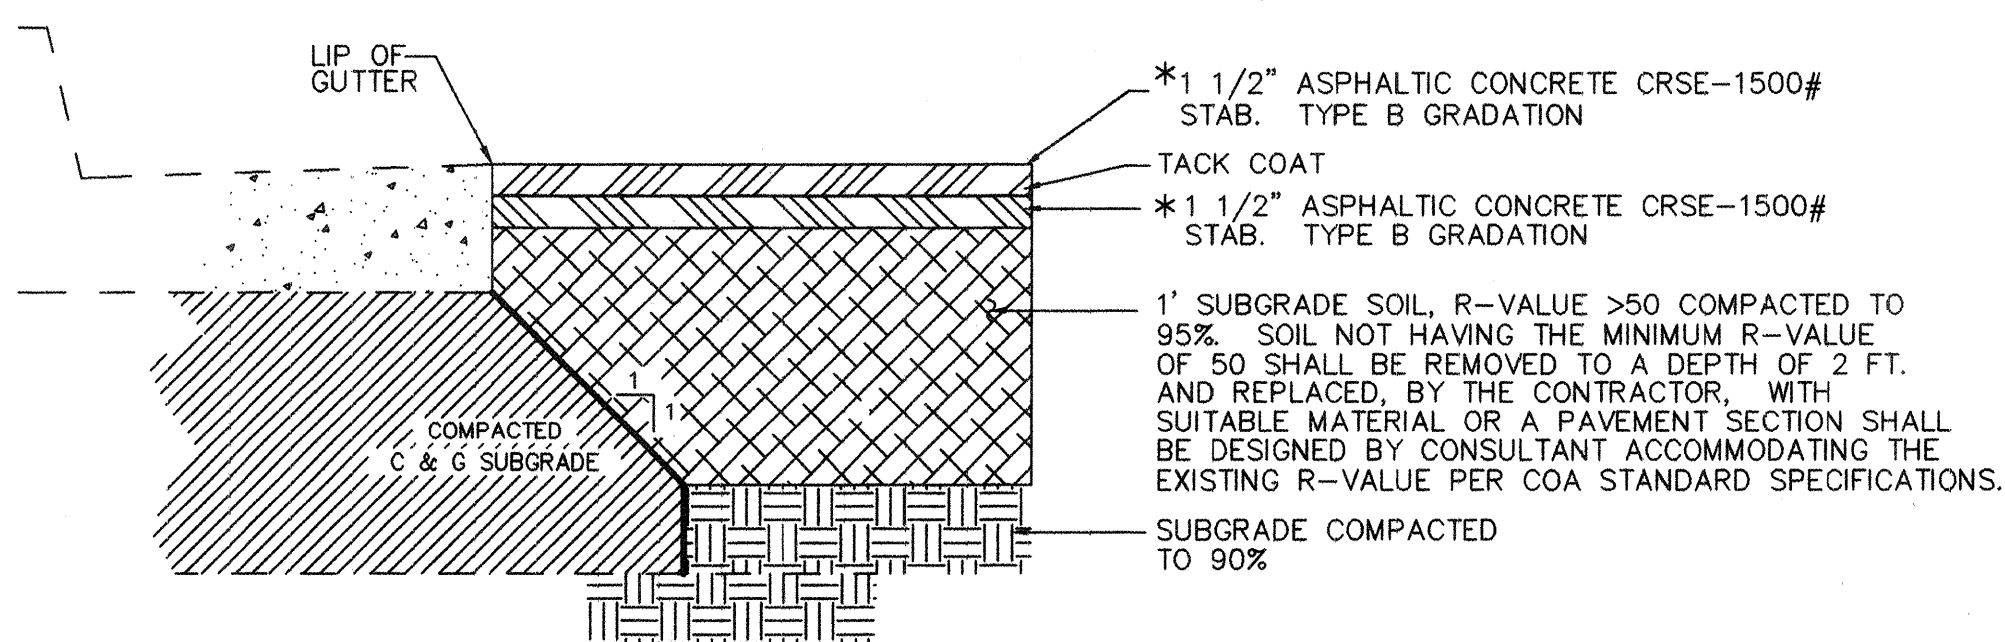


RESIDENTIAL PAVING SECTION
NTS (PER COA STD. DWG. No. 2405)


DESERT SPRINGS DRIVE
*2" ASPHALTIC CONCRETE COURSE
(PER WO #5785.81)

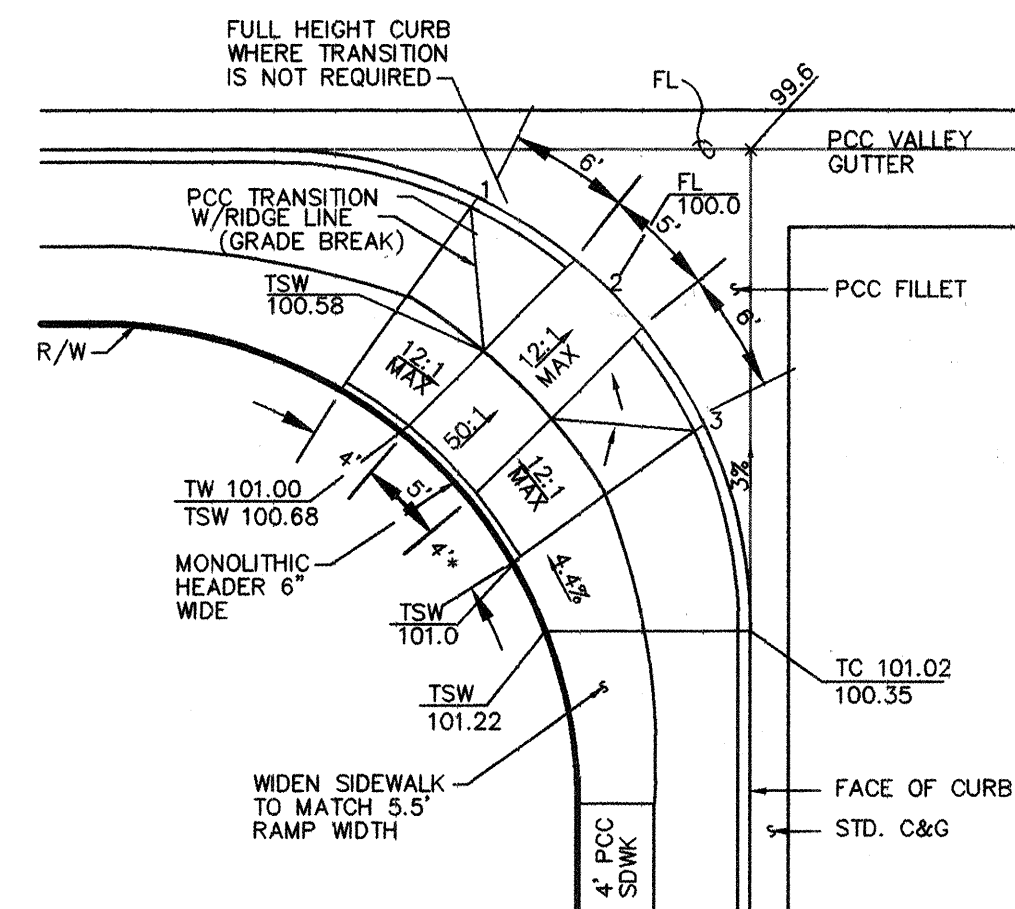

A.D.A. WHEELCHAIR RAMP
DETAIL 'A'
SCALE: 1"=10'

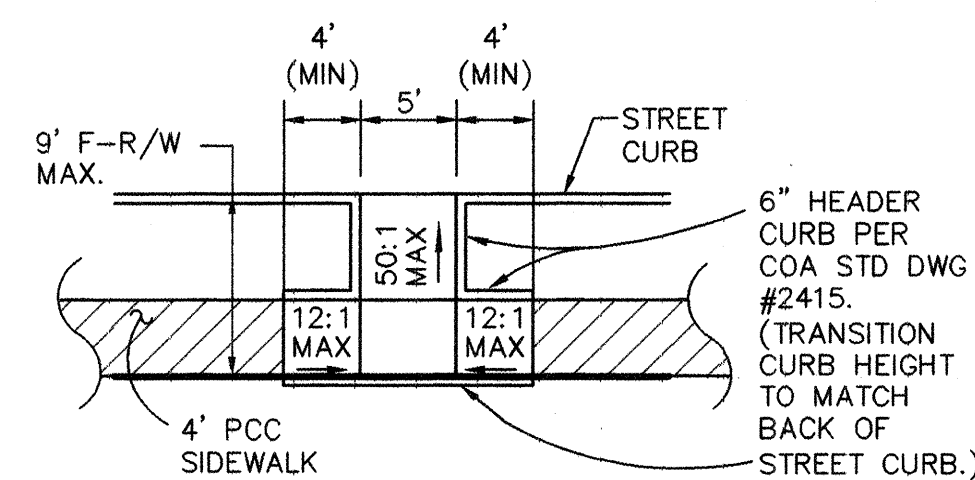

WHEELCHAIR RAMP
DETAIL 'B'
SCALE: 1"=10'

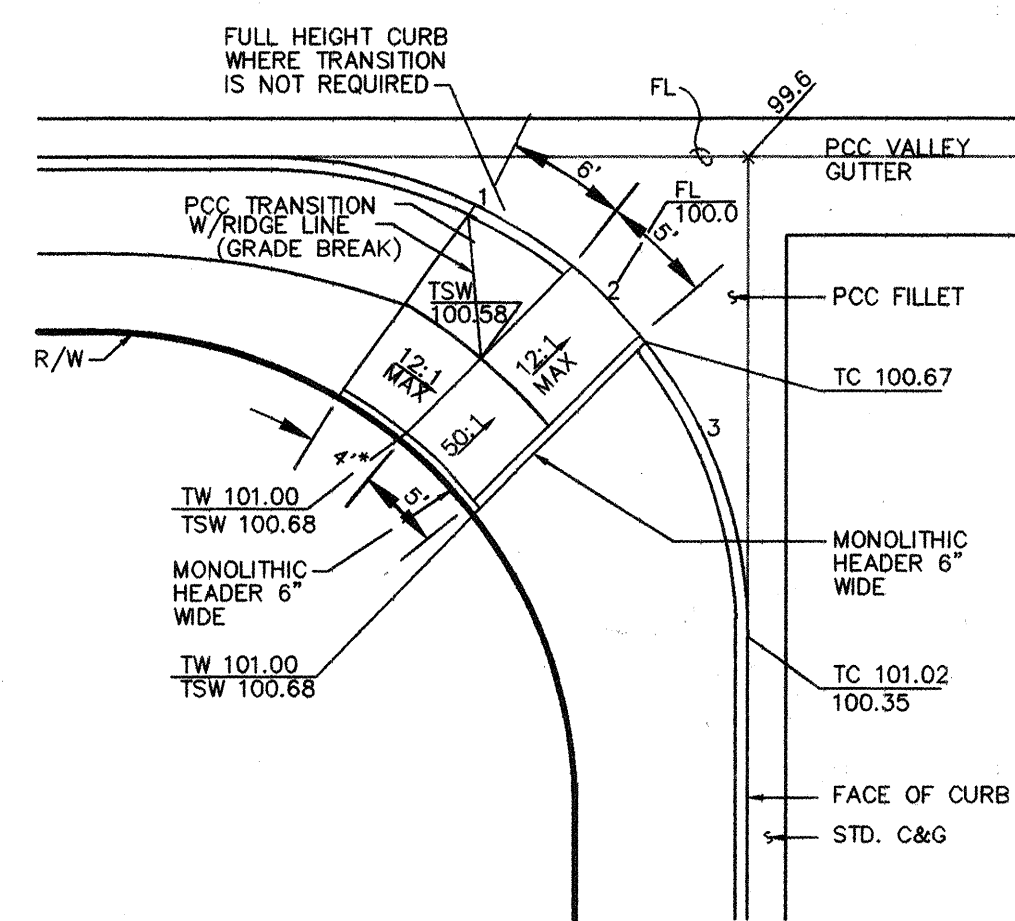

WHEELCHAIR RAMP
DETAIL 'C'
SCALE: 1"=10'

ISAACSON & ARFMAN, P.A.
Consulting Engineering Associates
128 Monroe Street N.E.
Albuquerque New Mexico
079PMS1R.DWGms 06/04/99

CITY OF ALBUQUERQUE
PUBLIC WORKS DEPARTMENT
ENGINEERING GROUP


TITLE: **DESERT SPRINGS SUBDIVISION, UNIT THREE**
PAVING DETAILS & SECTIONS
PAVING PLAN & PROFILE

Design Review Committee City Engineer Approval
Last Design Update
CITY ENGINEER

City Project No. 618281 Zone Map No. M-10 Sheet 7 of 25


AS-BUILT INFORMATION				BENCH MARKS				SURVEY INFORMATION				ENGINEER'S SEAL			
CONTRACTOR	WORK	STANDARD	DATE	CONTRACTOR	WORK	STANDARD	DATE	FIELD	NOTES	1/97	ALS				
BY	DATE	BY	DATE	BY	DATE	BY	DATE	1							
REVISIONS	NO.	DATE	BY	REVISIONS	NO.	DATE	BY	REVISIONS	NO.	DATE	BY	REVISIONS	NO.	DATE	BY
DESIGNED BY	MJC	DATE	2/99	DESIGNED BY	MJC	DATE	2/99	DESIGNED BY	MJC	DATE	2/99	DESIGNED BY	MJC	DATE	2/99
DRAWN BY	RTH	DATE	2/99	DRAWN BY	RTH	DATE	2/99	DRAWN BY	RTH	DATE	2/99	DRAWN BY	RTH	DATE	2/99
CHECKED BY	FCA	DATE	2/99	CHECKED BY	FCA	DATE	2/99	CHECKED BY	FCA	DATE	2/99	CHECKED BY	FCA	DATE	2/99

SCANNED BY
MESA REPRO

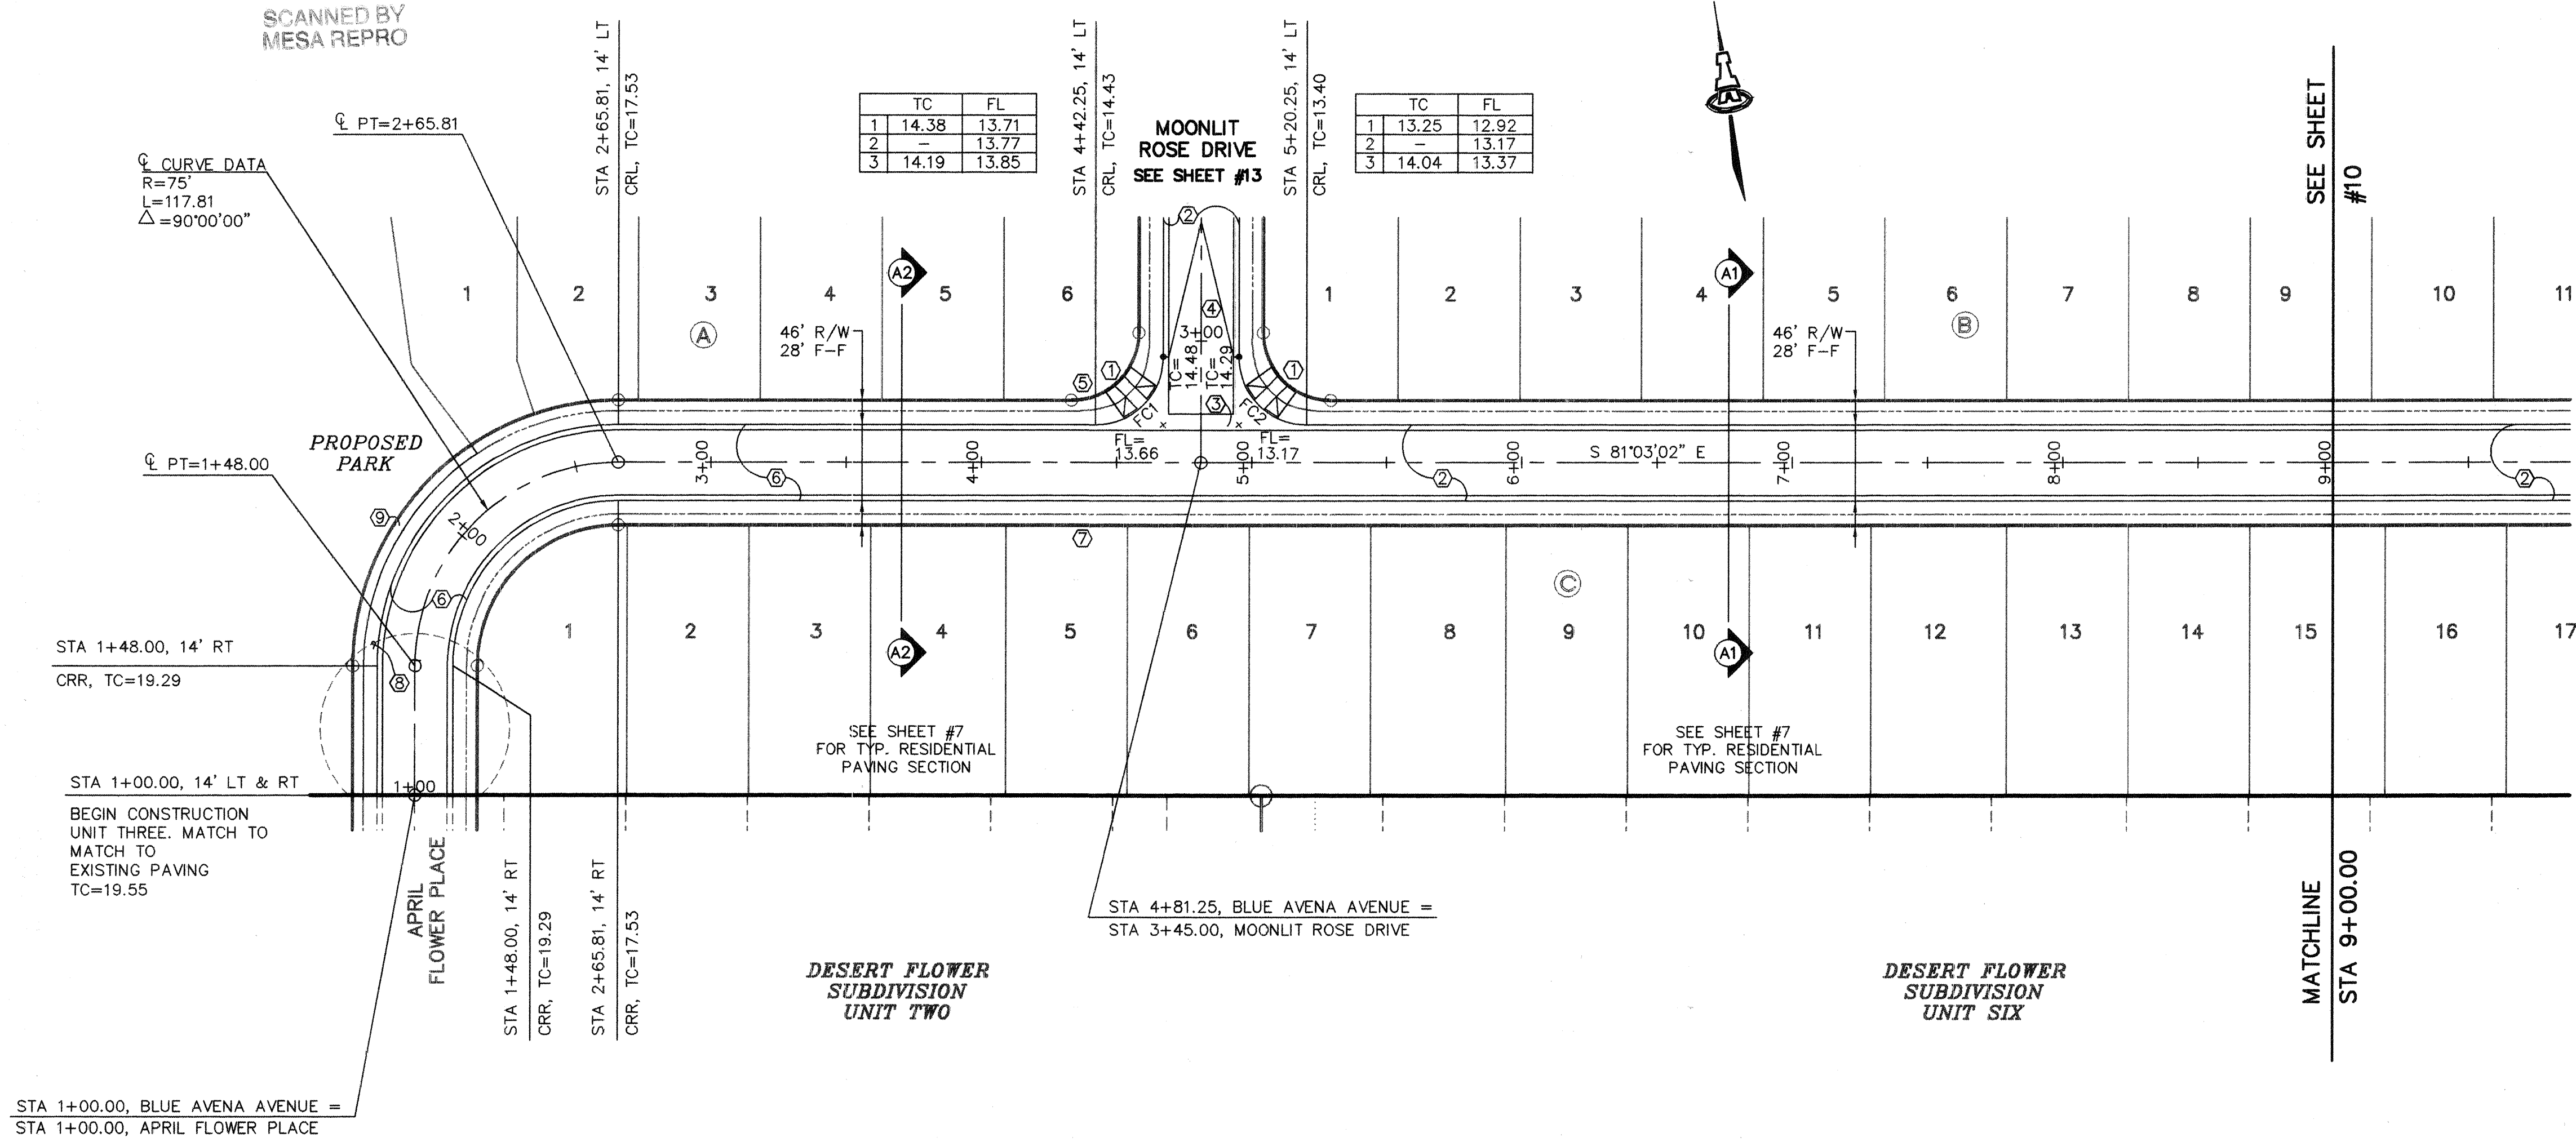

BLUE AVENA AVENUE

SCALES:
1"=40' HOR.
1"=10' VERT.

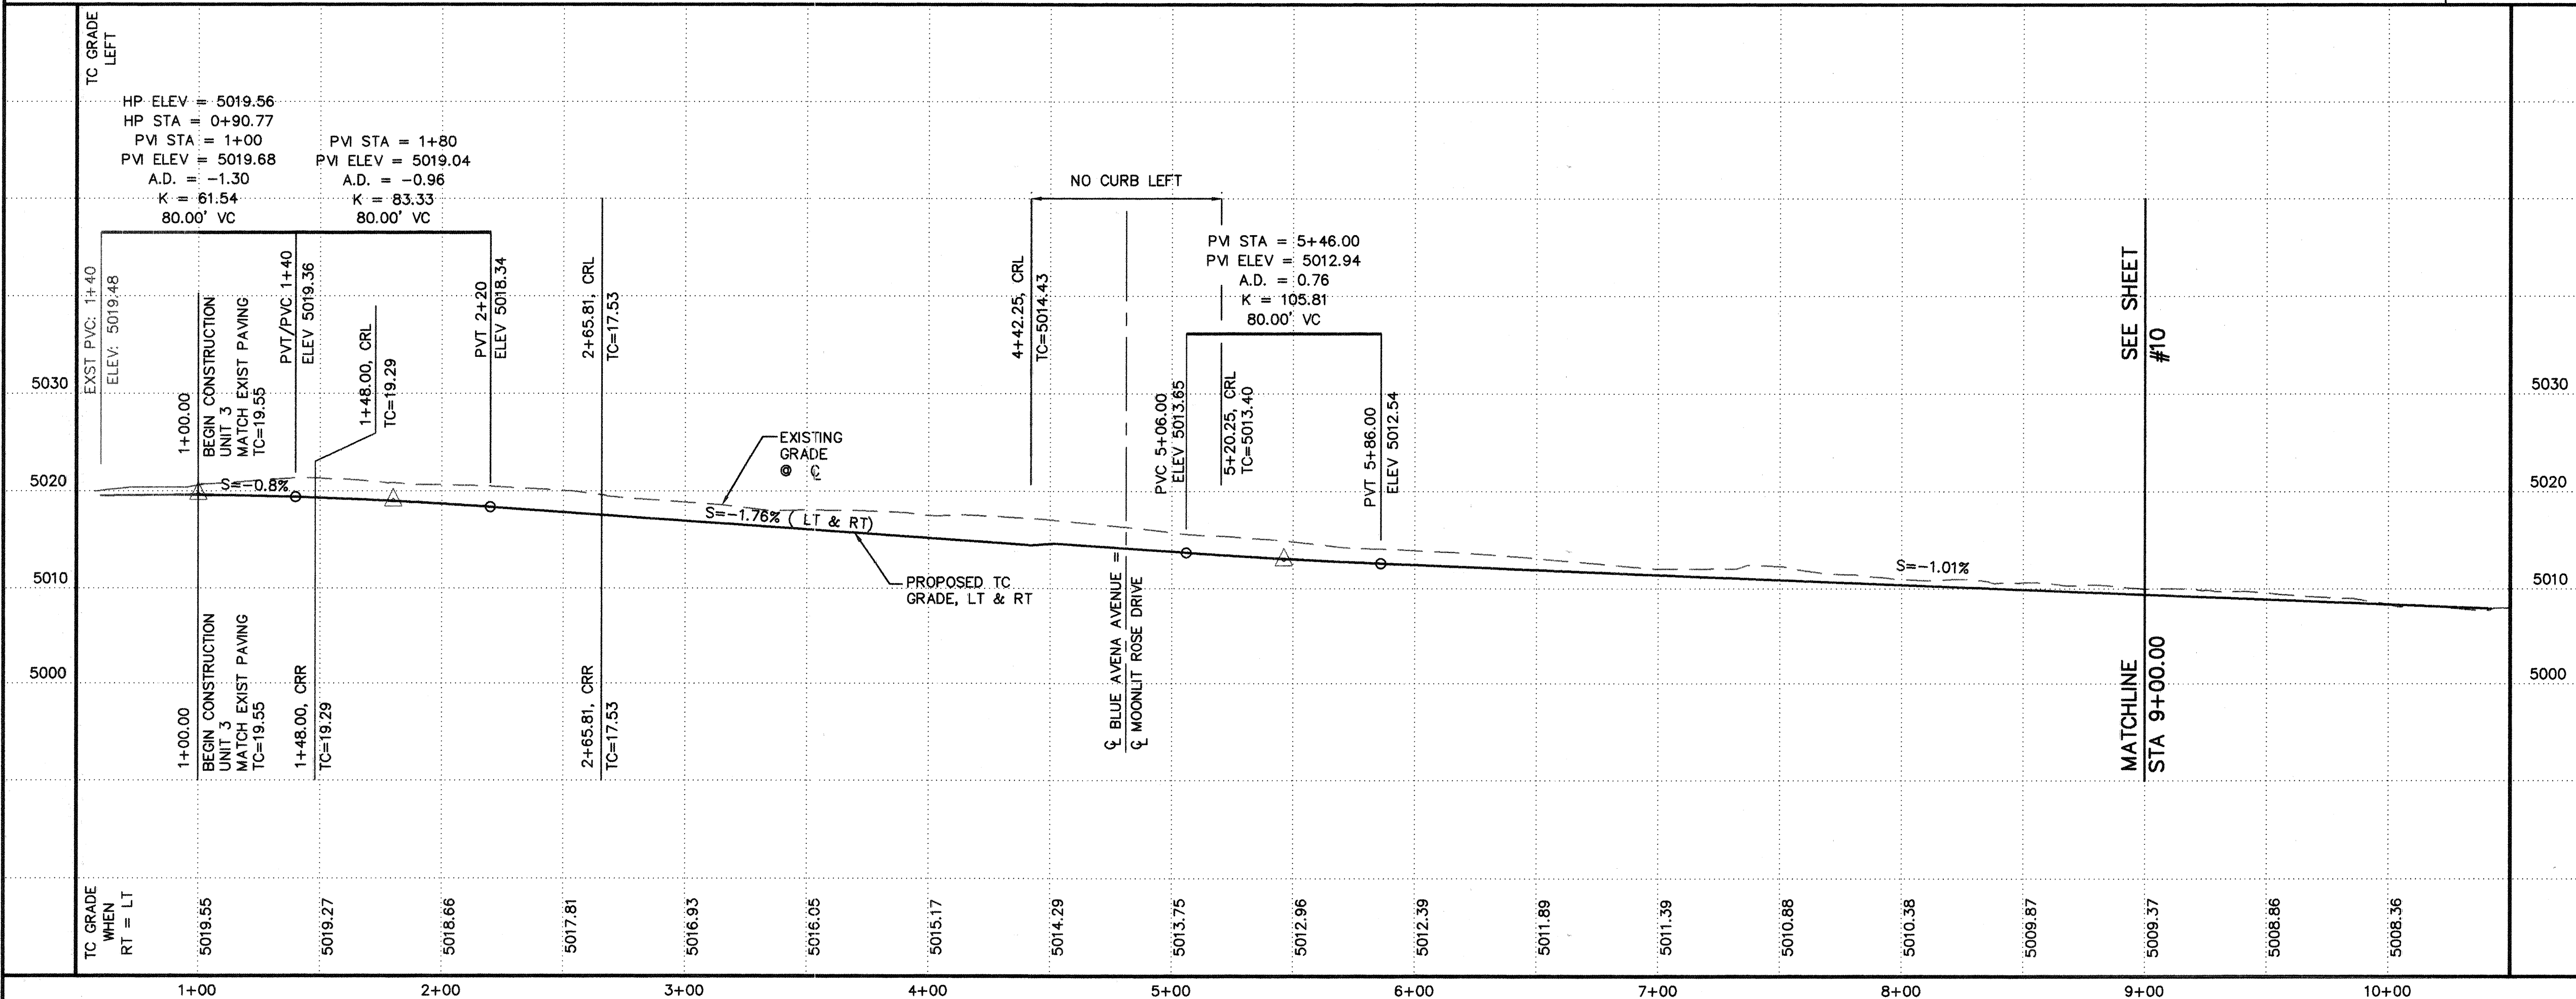

KEYED CONSTRUCTION NOTES

1. CONSTRUCT HANDICAP RAMP PER DETAIL ON SHEET #7.
2. STANDARD CURB & GUTTER PER COA STD DWG #2415.
3. CONSTRUCT PCC VALLEY GUTTER 6' WIDE, 1 1/2" INVERT PER COA STD DWG #2420.
4. CROWN TO NO CROWN TRANSITION 50' MIN. LENGTH.
5. TRANSITION FROM MOUNTABLE TO STANDARD CURB PER COA STD DWG #2418.
6. MOUNTABLE CURB & GUTTER PER COA STD DWG #2415.
7. STA 4+42.25, 14' RT TO STA 4+52.25, 14' RT; TRANSITION FROM MOUNTABLE TO STANDARD CURB & GUTTER.
8. REMOVE AND DISPOSE OF 302 SY OF TEMPORARY ASPHALT.
9. STA 1+00.00 TO STA 2+21.02 CONSTRUCT 4' PCC SIDEWALK PER COA STD DWG #2430.

FACE OF CURB CURVE TABLE

CURVE	LENGTH	RADIUS	DELTA
FC1	39.27	25.00	90°00'00"
FC2	39.27	25.00	90°00'00"


SURVEY INFORMATION		BENCH MARKS		AS-BUILT INFORMATION	
FIELD NOTES	1/97	ACS MONUMENT "1-M10" LOCATED AT THE SOUTHEAST CORNER OF SAGE RD. & UNSER BLVD.	ELEV. = 5079.88	CONTRACTOR	DATE
1	ALS			STAKED BY	DATE
				FIELD ACCEPTANCE BY	DATE
				DRAWN BY	DATE
				CHECKED BY	DATE
				RECORDED BY	DATE
				NO.	



ISAACSON & ARFMAN, P.A.
Consulting Engineering Associates
128 Monroe Street N.E.
Albuquerque, New Mexico 87102
079PV1.DWG/rh 06/18/99



CITY OF ALBUQUERQUE
PUBLIC WORKS DEPARTMENT
ENGINEERING GROUP


TITLE: **DESERT SPRINGS SUBDIVISION, UNIT THREE
BLUE AVENA AVENUE
STA 1+00.00 TO STA 9+00.00
PAVING PLAN & PROFILE**

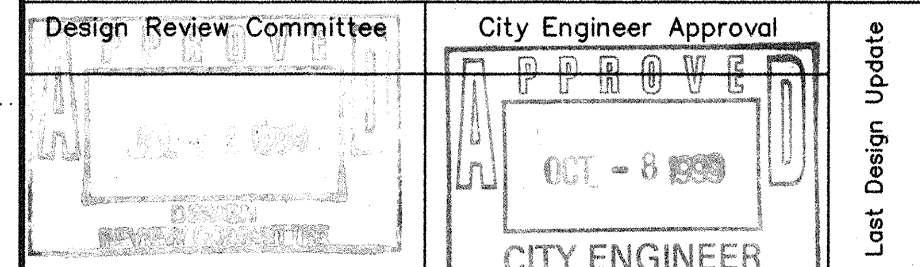

City Project No. **618281** Zone Map No. **M-10**

Sheet **8** Of **25**

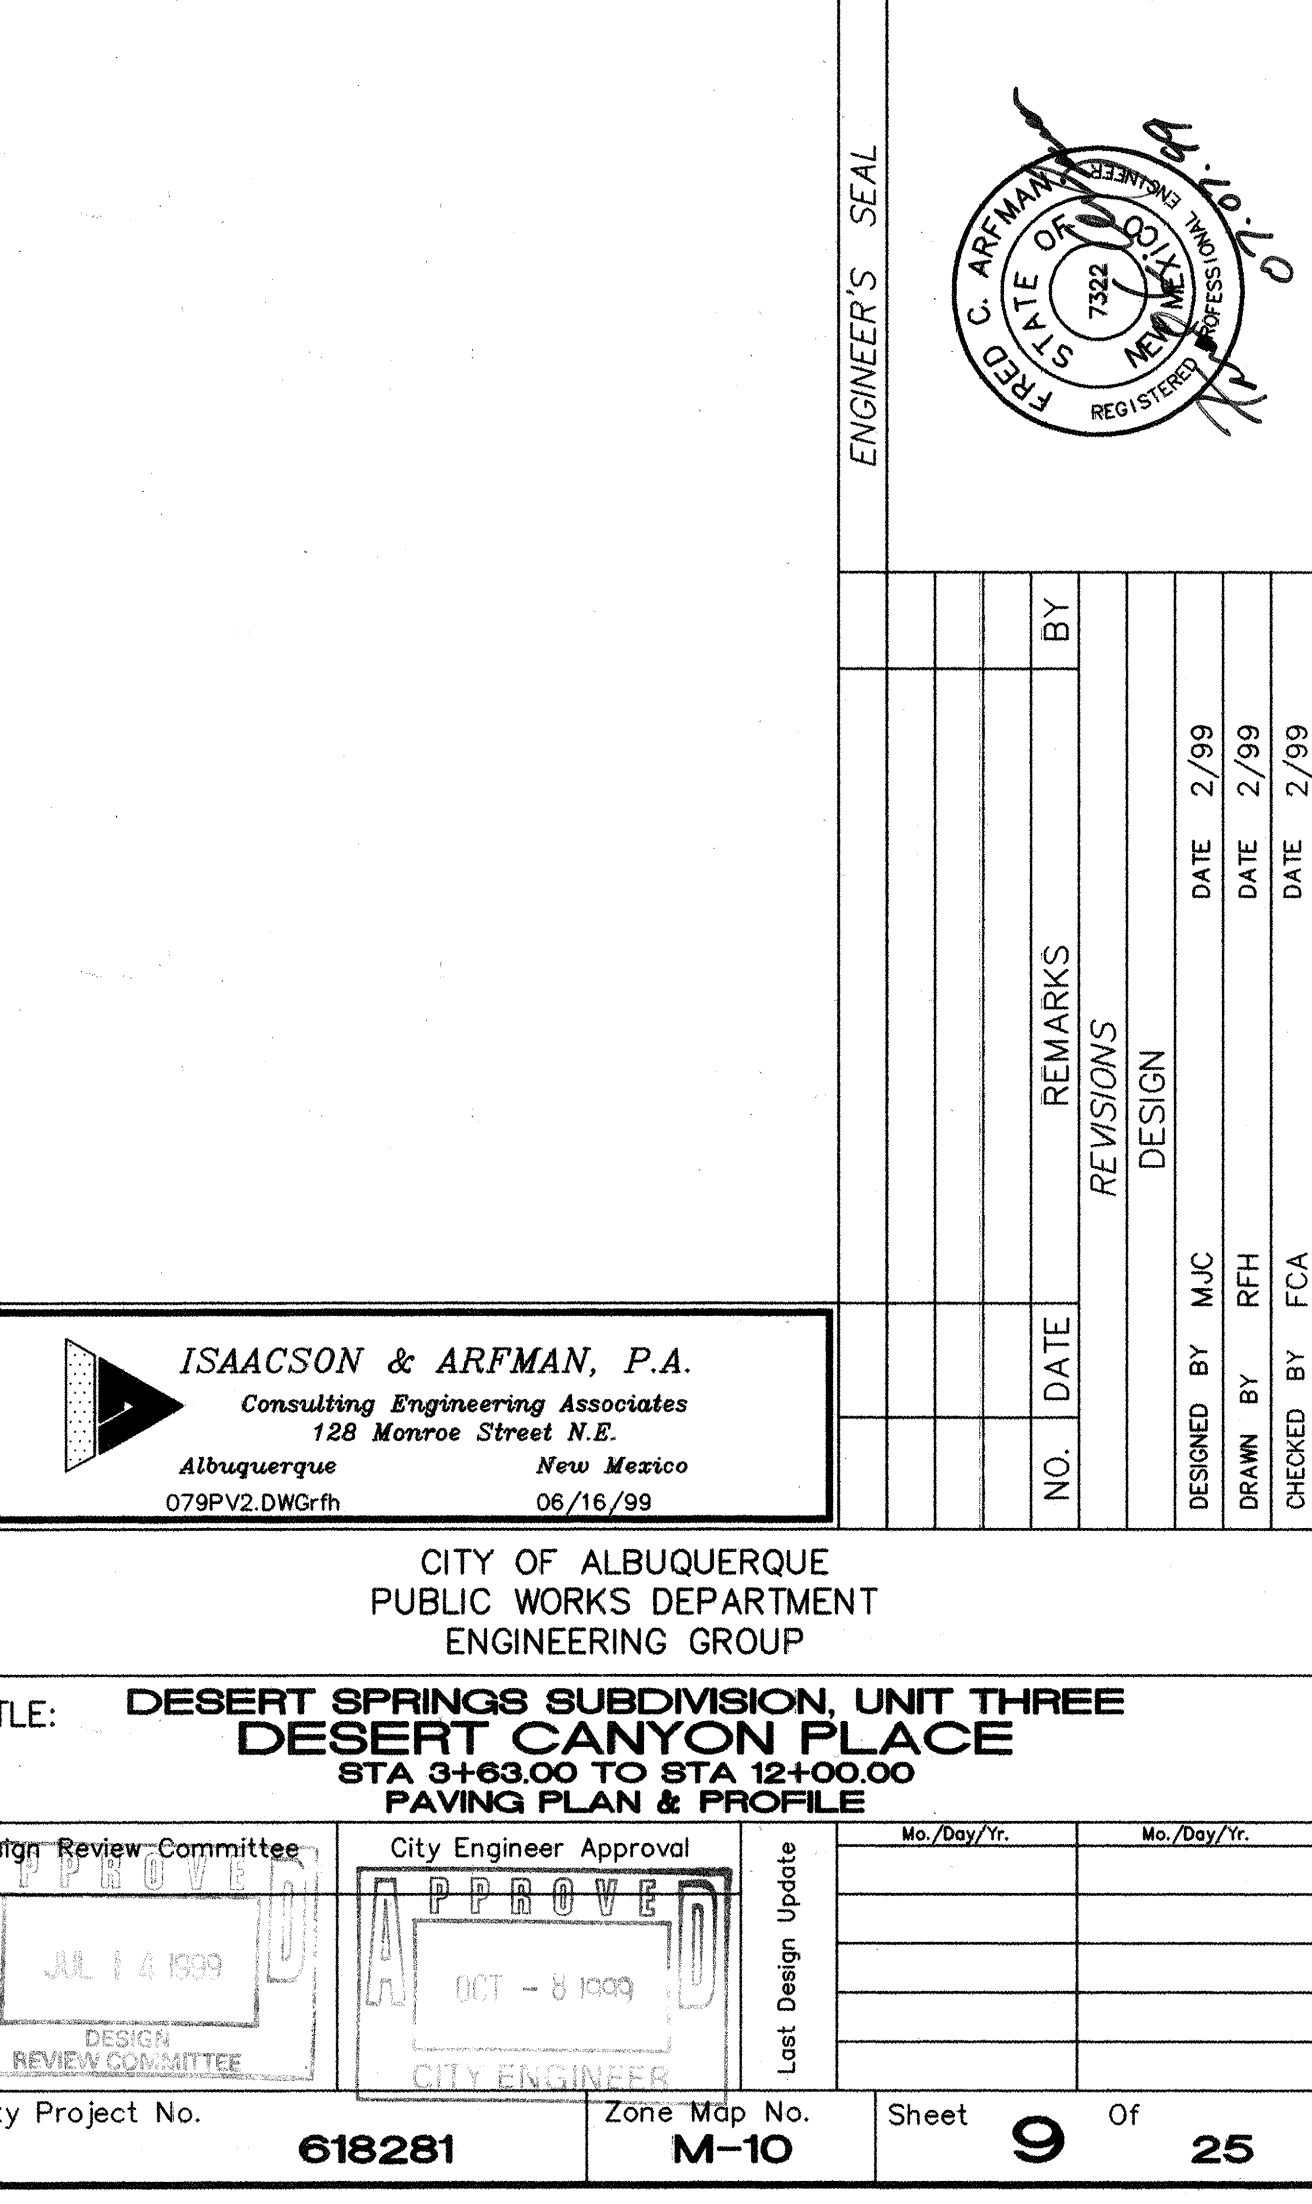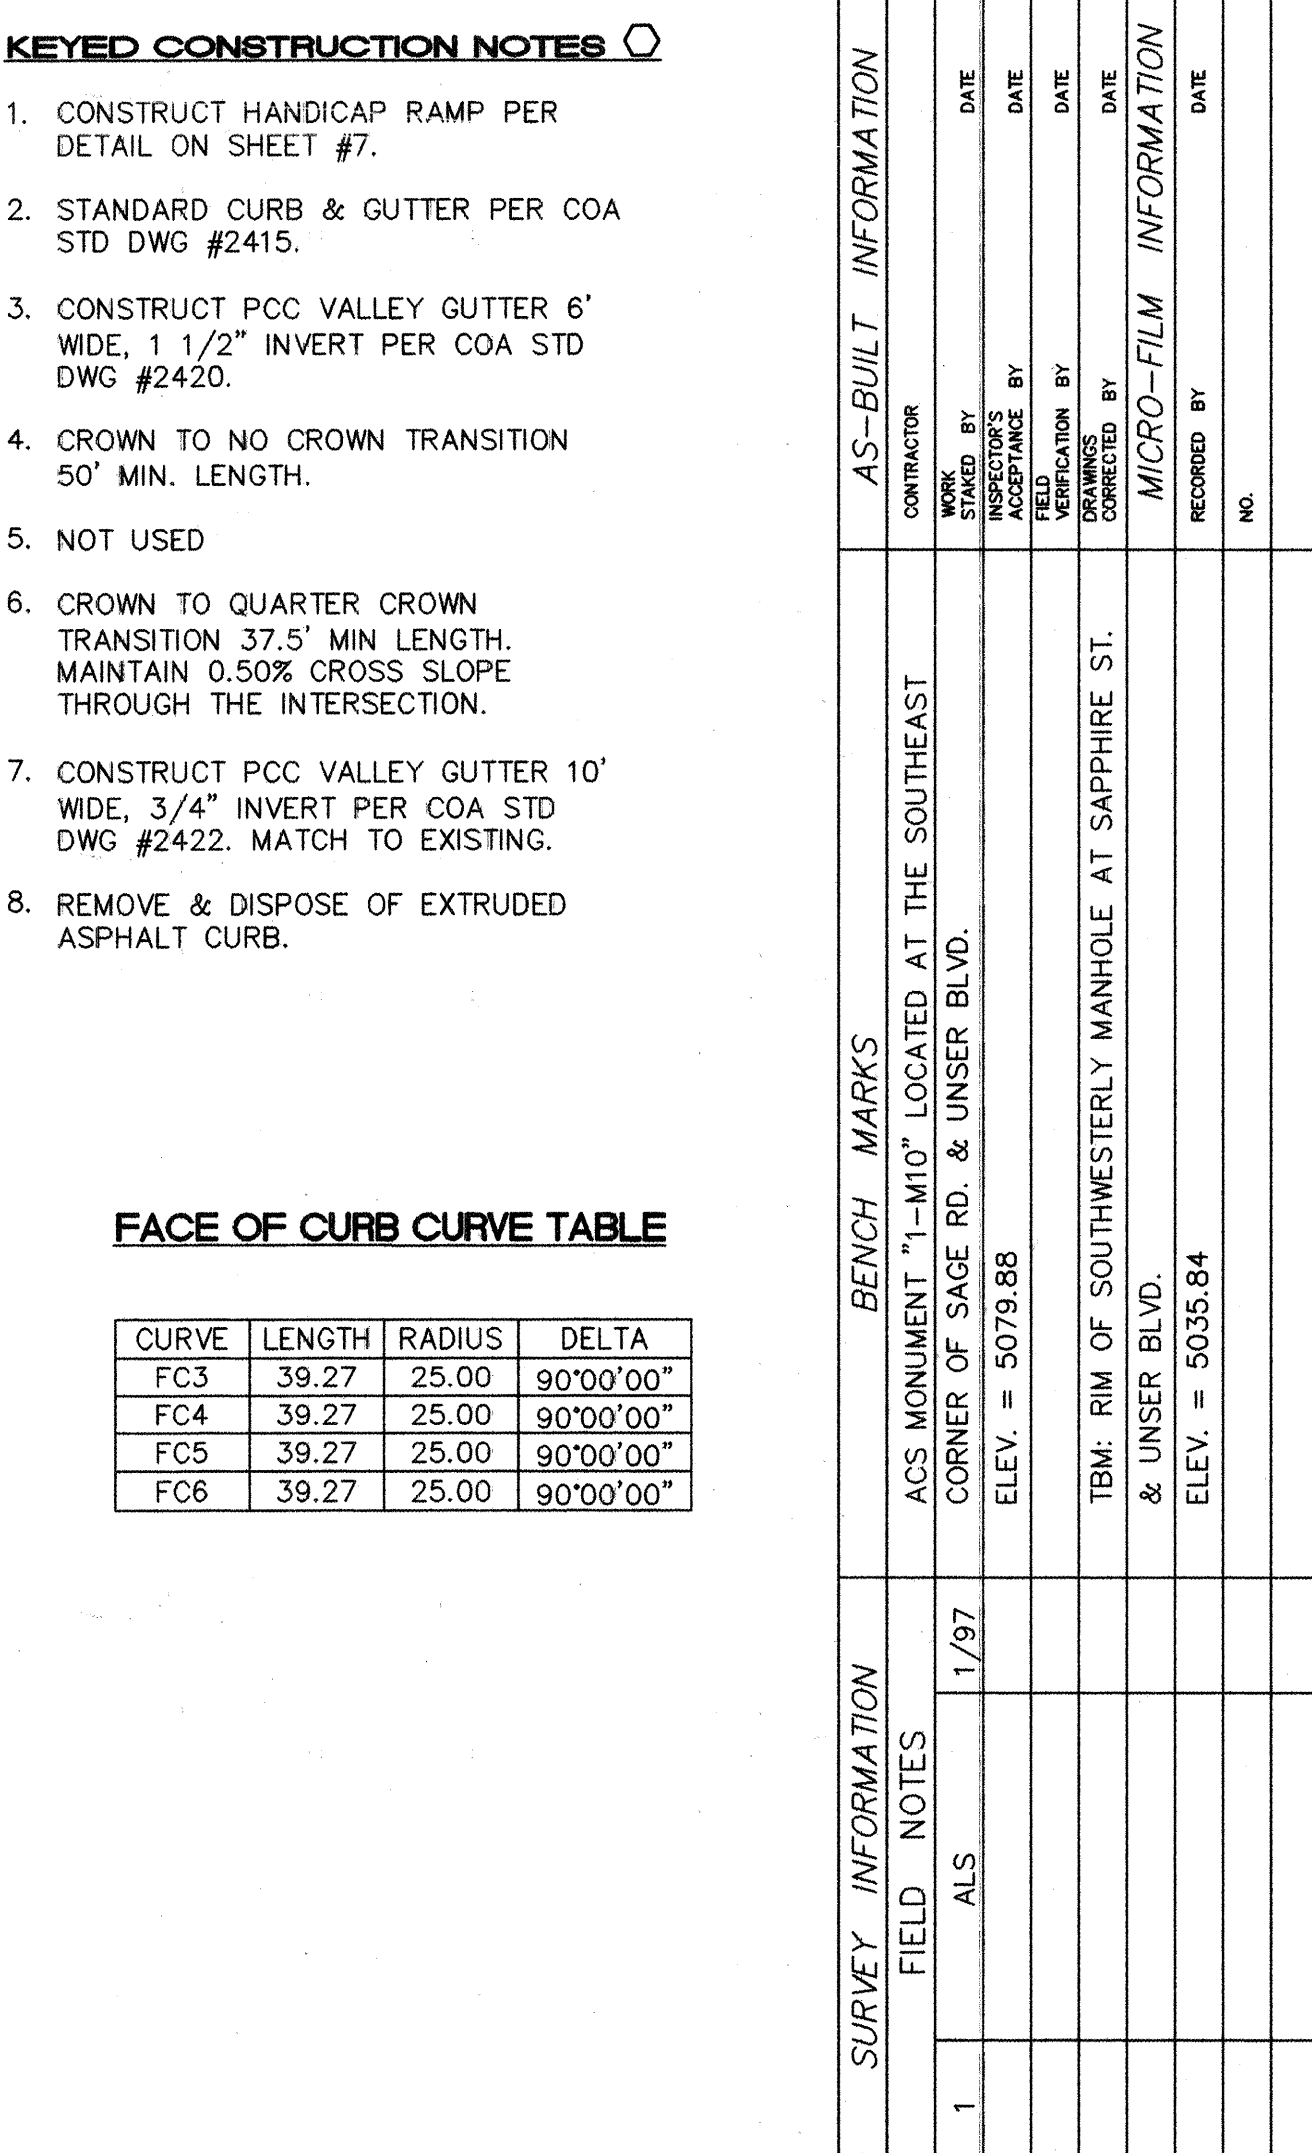

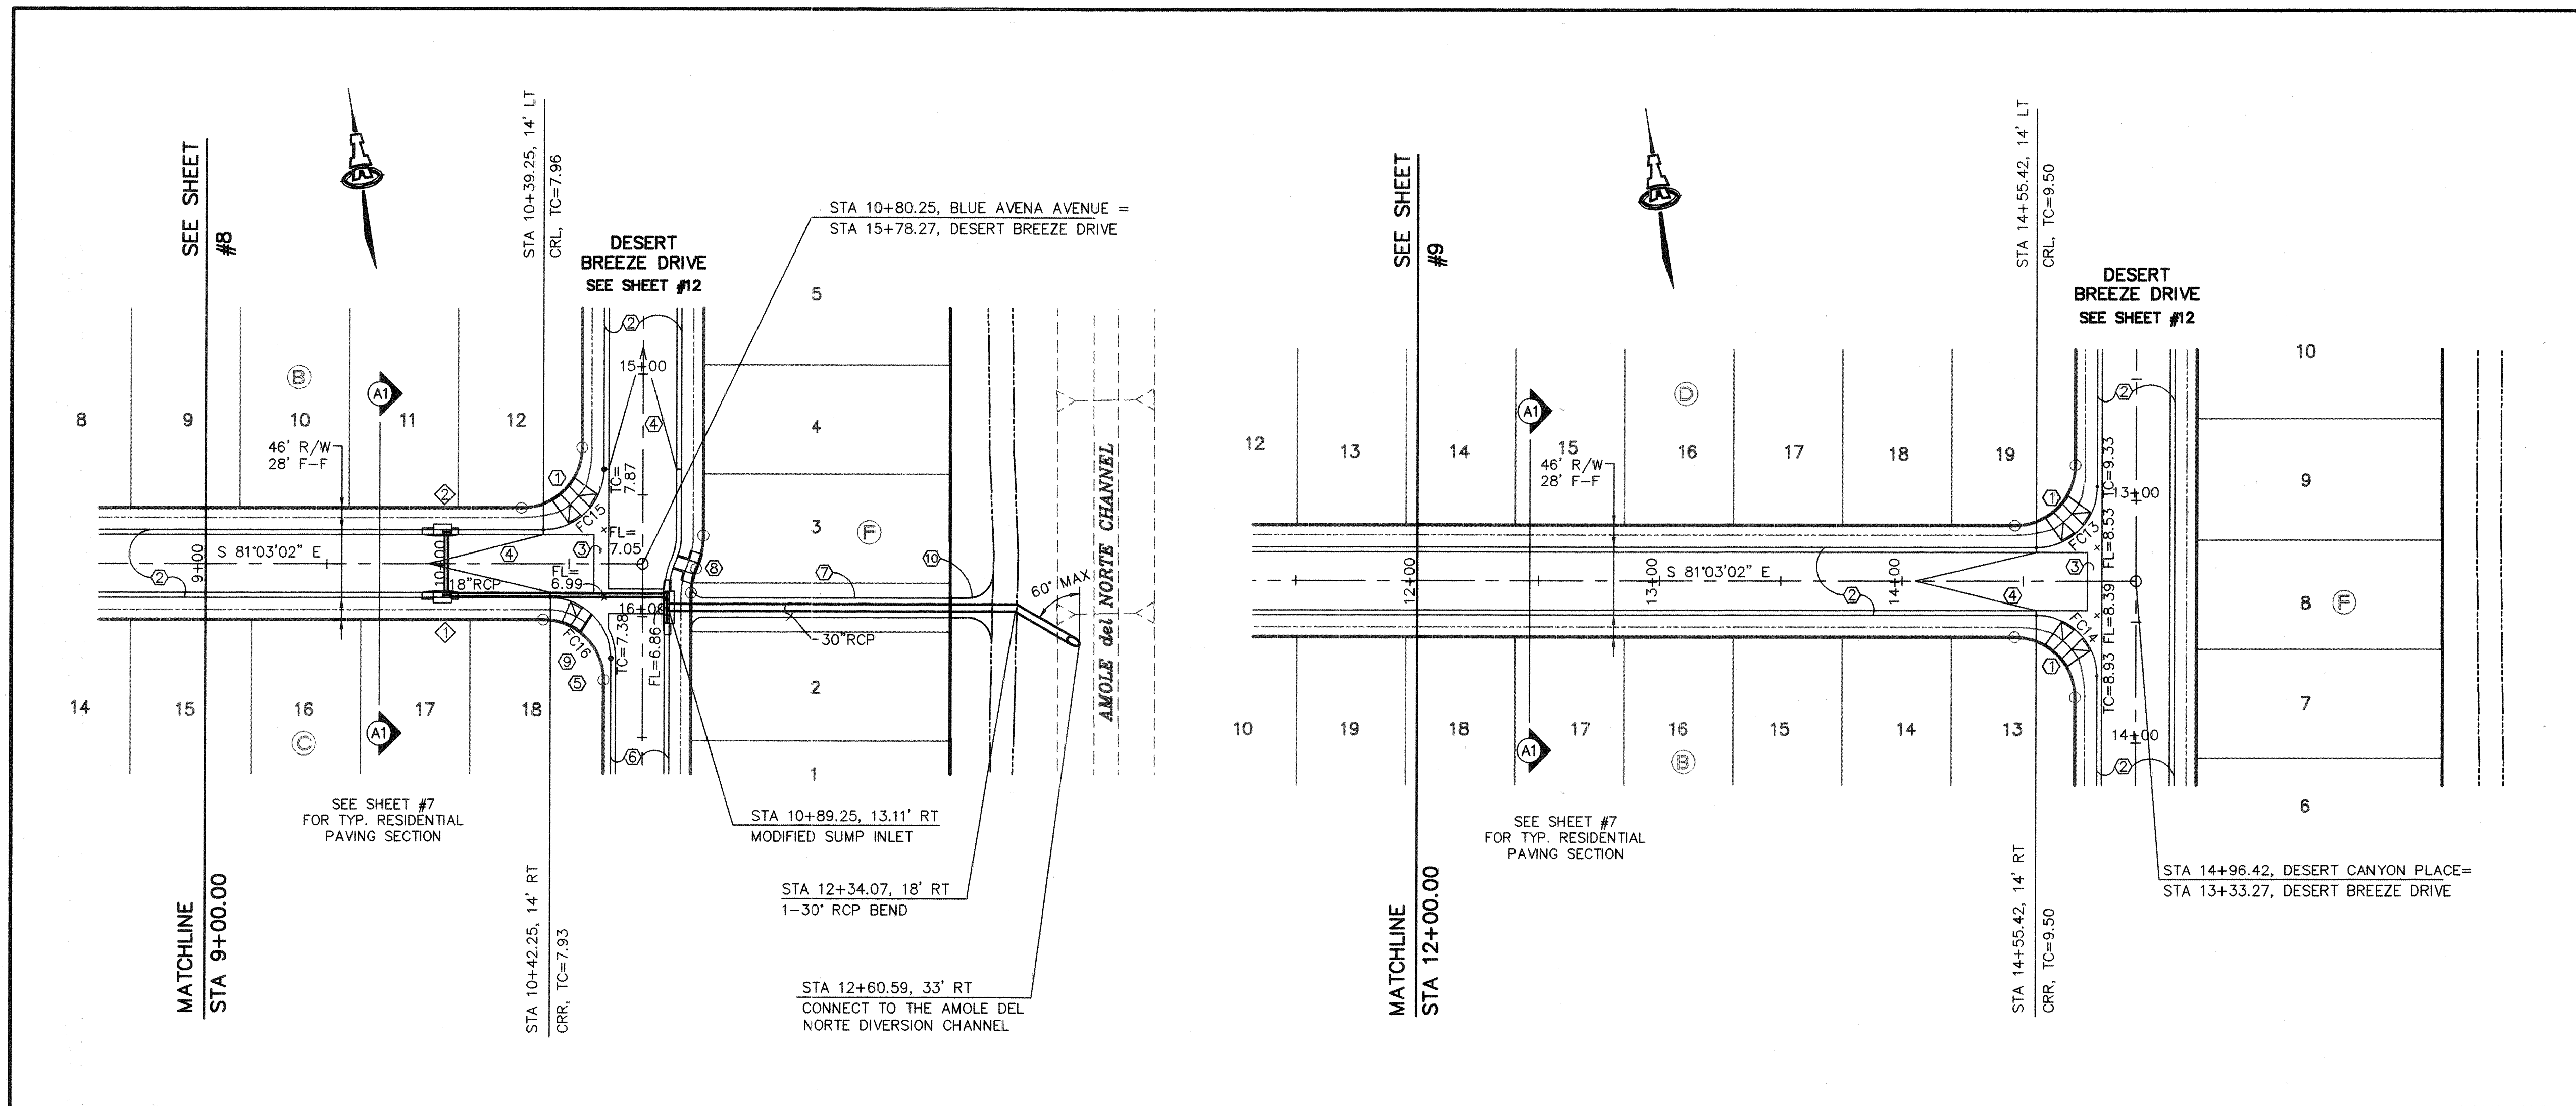


SCANNED BY
MESA REPRO

BLUE AVENA AVENUE

DESERT CANYON PLACE

SCALES:
1"=40' HOR.
1"=10' VERT.

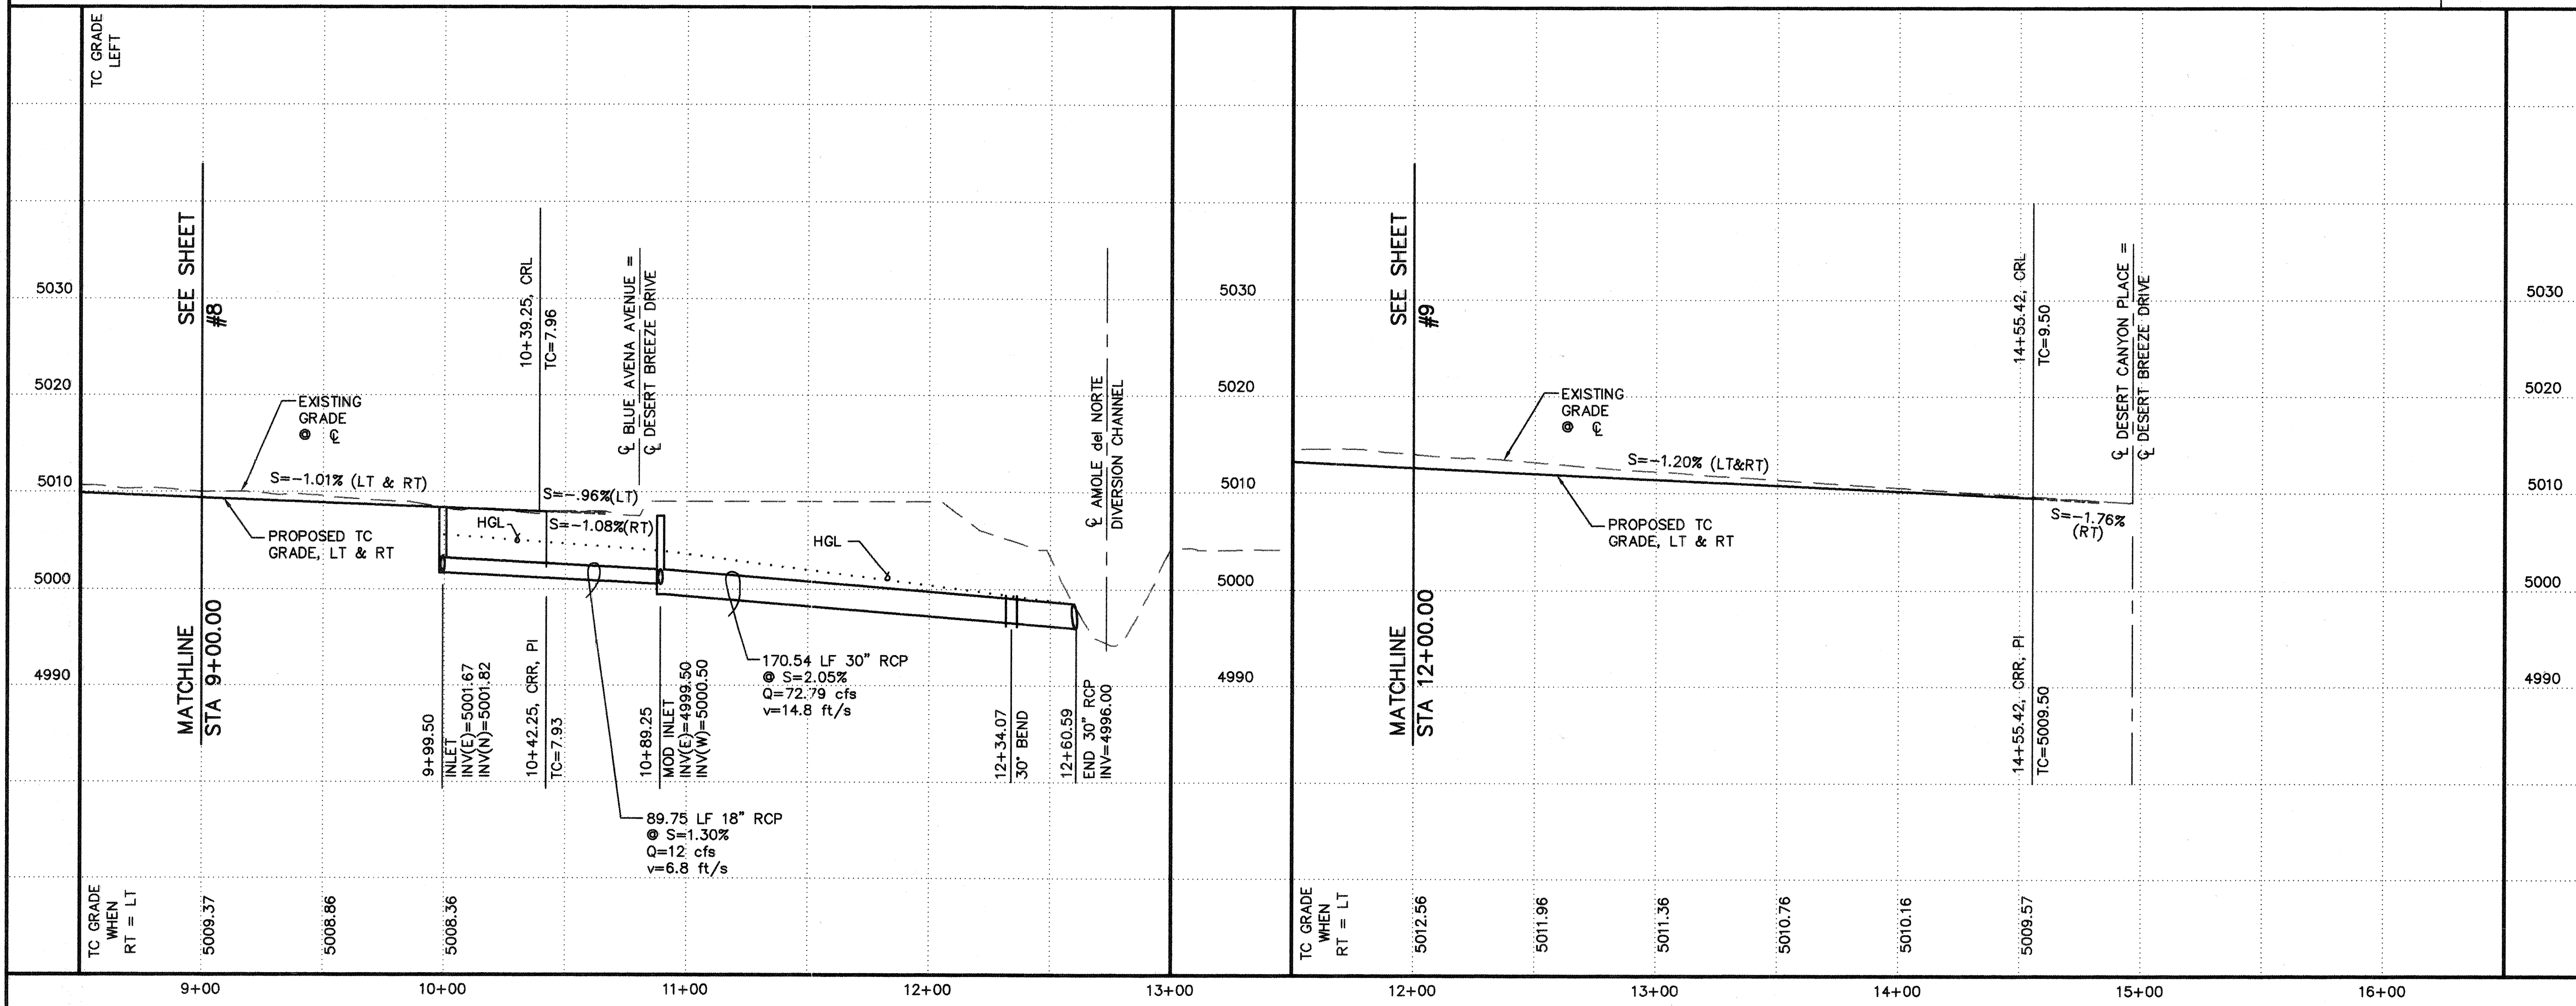

KEYED CONSTRUCTION NOTES

1. CONSTRUCT HANDICAP RAMP PER DETAIL ON SHEET #7.
2. STANDARD CURB & GUTTER PER COA STD DWG #2415.
3. CONSTRUCT PCC VALLEY GUTTER 6' WIDE, 1 1/2" INVERT PER COA STD DWG #2420.
4. CROWN TO NO CROWN TRANSITION 50' MIN. LENGTH.
5. TRANSITION FROM MOUNTABLE TO STANDARD CURB PER COA STD DWG #2418.
6. MOUNTABLE CURB & GUTTER PER COA STD DWG #2415.
7. CONSTRUCT 8'-2" ASPHALT TRAIL PER COA STD DWG #2415.
8. CONSTRUCT HANDICAP RAMP PER DETAIL 'B' ON SHEET #7.
9. CONSTRUCT HANDICAP RAMP PER DETAIL 'C' ON SHEET #7.
10. TRAIL CONNECTION BY OTHERS.

FACE OF CURB CURVE TABLE

CURVE	LENGTH	RADIUS	DELTA
FC13	39.27	25.00	90°00'00"
FC14	39.27	25.00	90°00'00"
FC15	39.27	25.00	90°00'00"
FC16	39.27	25.00	90°00'00"

STORM DRAIN INLET INFORMATION

INLET NO.	INLET TYPE	STATION* & OFFSET	TOP GR. EL.	INV. OUT
1	TYPE A	9+99.50, 14' RT	7.46	1.67
2	TYPE A	9+99.50, 14' LT	7.46	2.16

*STATIONING IS TO MIDPOINT OF GRATE @ FACE OF CURB

CONNECTOR PIPE INFORMATION

FROM INLET NO.	Q (CFS)	DIA. (IN)	LENGTH (FT)	SLOPE (FT/FT)
2	6	18"	26'	0.013

ISAACSON & ARFMAN, P.A.
Consulting Engineering Associates
128 Monroe Street, N.E.
Albuquerque, New Mexico 87102
079PV3.DWG/rh 07/06/99

CITY OF ALBUQUERQUE
PUBLIC WORKS DEPARTMENT
ENGINEERING GROUP

TITLE: DESERT SPRINGS SUBDIVISION, UNIT THREE
BLUE AVENA AVE & DESERT CANYON PL
STA 9+00.00 TO STA 14+96.42
PAVING PLAN & PROFILE

Design Review Committee
City Engineer Approval
OCT - 8 1999
CITY ENGINEER

City Project No. 618281
Zone Map No. M-10


AS-BUILT INFORMATION		BENCH MARKS		SURVEY INFORMATION		ENGINEER'S SEAL	
CONTRACTOR	DATE	ACS MONUMENT "1-M10" LOCATED AT THE SOUTHEAST CORNER OF SAGE RD. & UNSER BLVD.	1/97	FIELD NOTES	ALB	REMARKS DESIGN	NO. DATE
INSPECTOR'S STAND BY	DATE	ELEV. = 5079.88					
FIELD VERIFICATION BY	DATE	TBM: RIM OF SOUTHWESTERLY MANHOLE AT SAPPHIRE ST. & UNSER BLVD.				DESIGNED BY MJC	DATE 2/99
CORRECTED BY	DATE	ELEV. = 5035.84				DRAWN BY RFH	DATE 2/99
MICRO-FILM INFORMATION	DATE					CHECKED BY FCA	



- ### FACE OF CURB CURVE TABLE

CURVE	LENGTH	RADIUS	DELTA
FC7	39.27	25.00	90°00'00"
FC8	39.27	25.00	90°00'00"
FC9	38.54	25.00	88°19'23"
FC10	44.59	25.00	102°11'47"
FC11	39.27	25.00	90°00'00"
FC12	39.27	25.00	90°00'00"

SCALES:
1"=40' HOR.
1"=10' VERT.


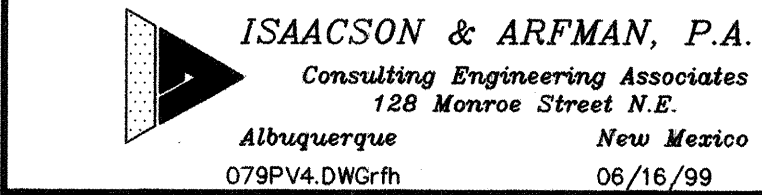



CITY OF ALBUQUERQUE
PUBLIC WORKS DEPARTMENT
ENGINEERING GROUP

TITLE: DESERT SPRINGS SUBDIVISION, UNIT THREE
RAINWATER ROAD
STA 6+11.00 TO STA 16+35.42
PAVING PLAN & PROFILE

City Project No.	618281	Zone Map No.	M-10
------------------	---------------	--------------	-------------

[illegible]

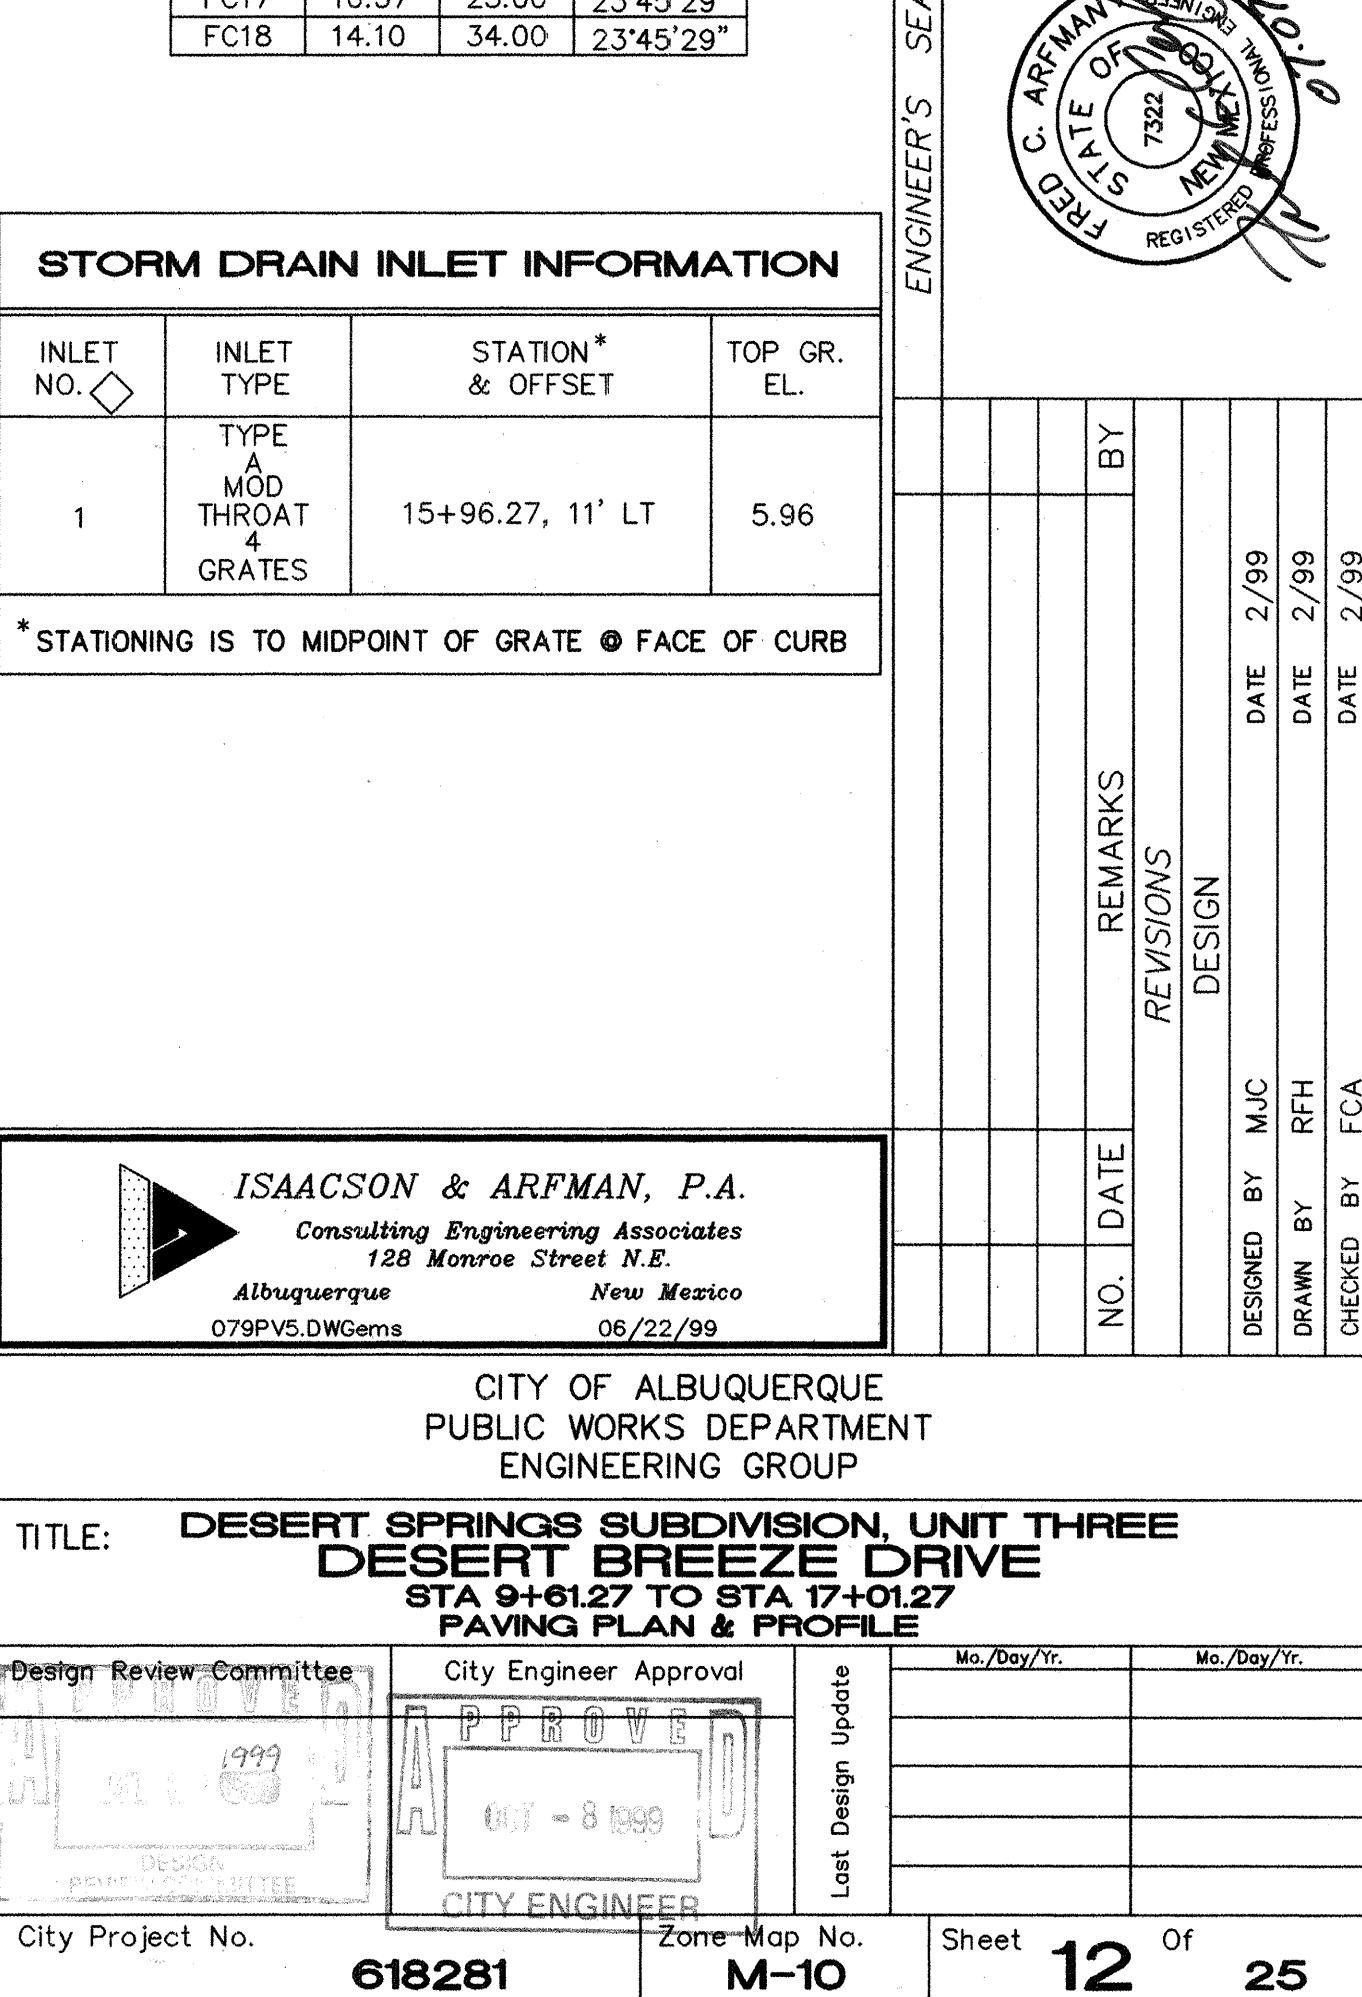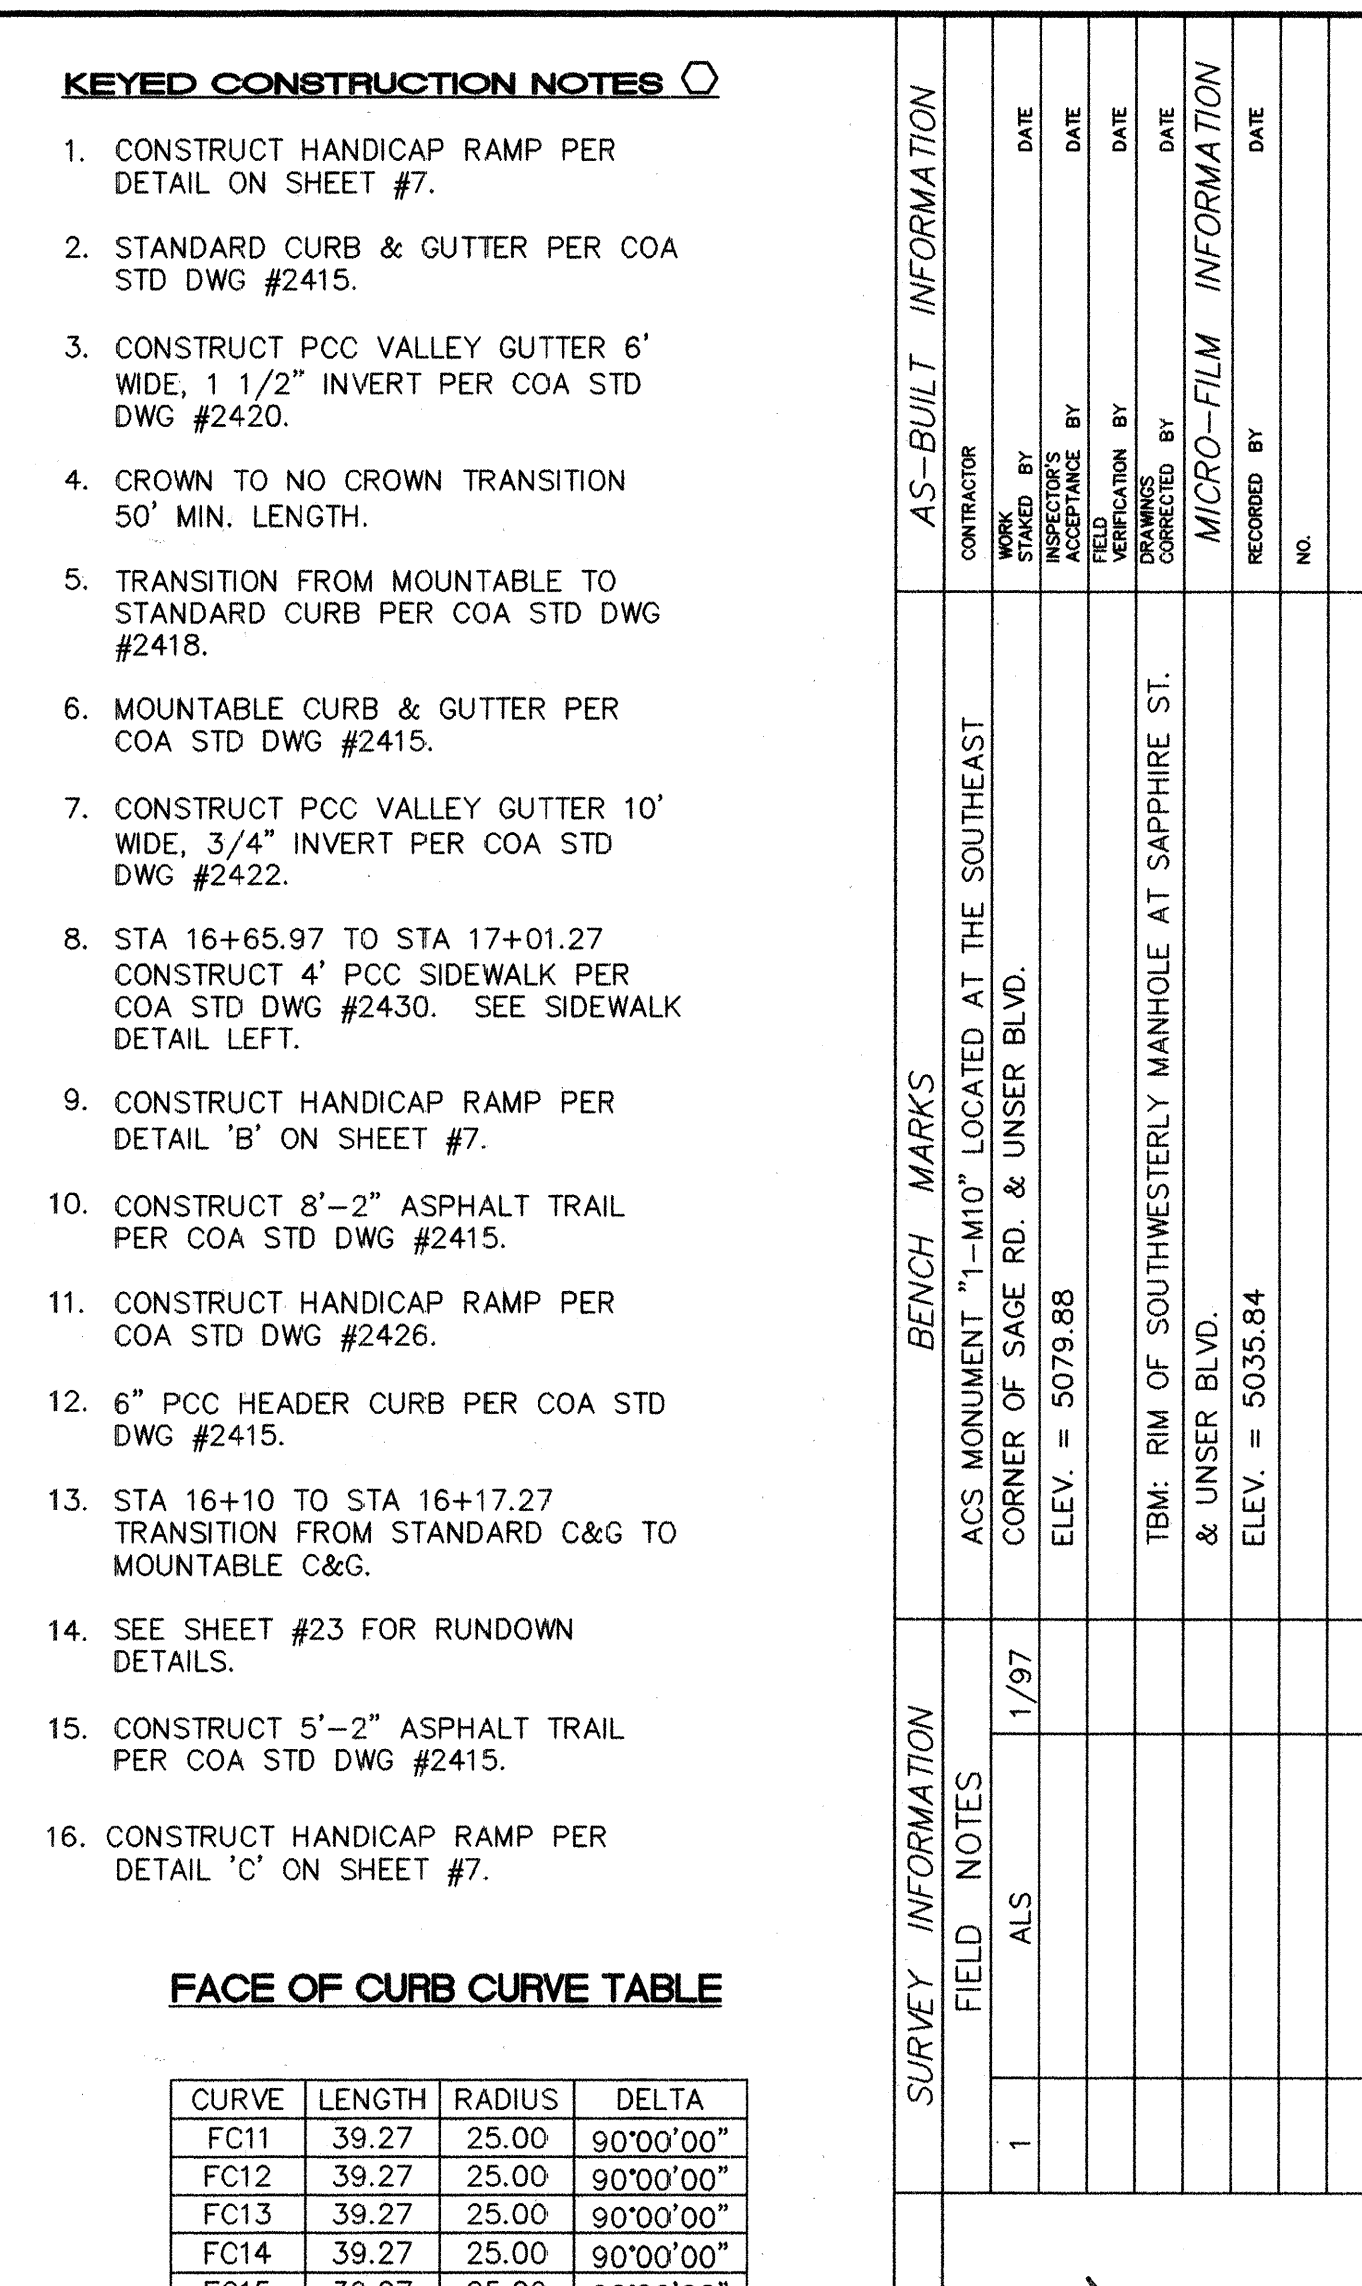

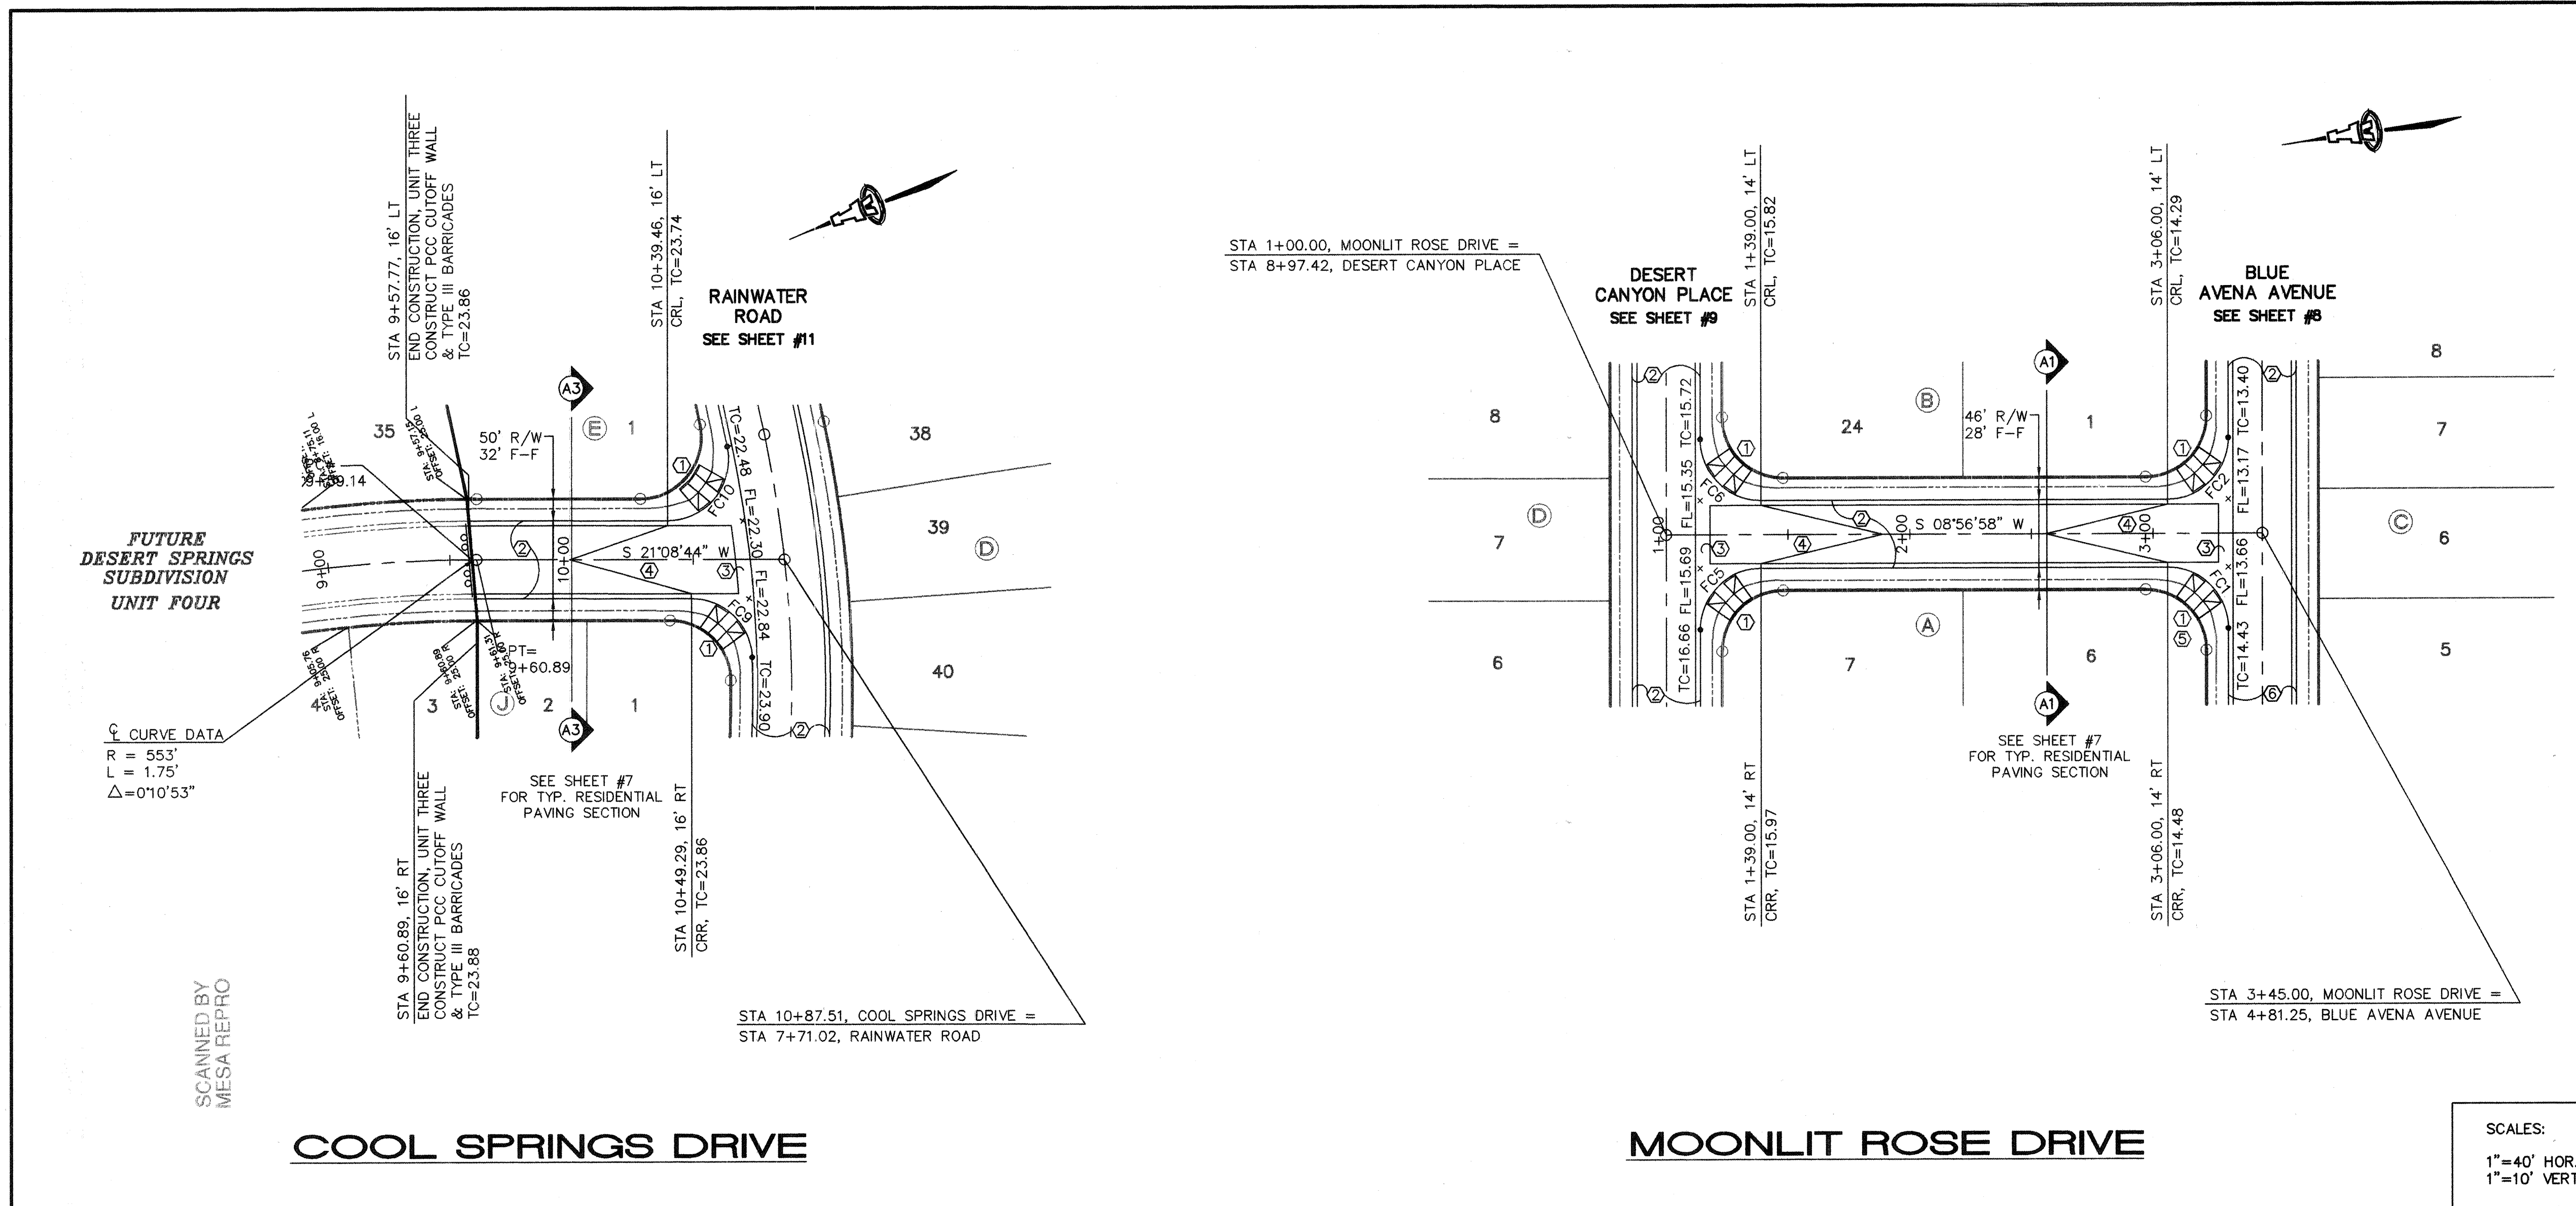


KEYED CONSTRUCTION NOTES

1. CONSTRUCT HANDICAP RAMP PER DETAIL ON SHEET #7.
2. STANDARD CURB & GUTTER PER COA STD DWG #2415.
3. CONSTRUCT PCC VALLEY GUTTER 6' WIDE, 1 1/2" INVERT PER COA STD DWG #2420.
4. CROWN TO NO CROWN TRANSITION 50' MIN. LENGTH.
5. TRANSITION FROM MOUNTABLE TO STANDARD CURB PER COA STD DWG #2418.
6. MOUNTABLE CURB & GUTTER PER COA STD DWG #2415.

FACE OF CURB CURVE TABLE

CURVE	LENGTH	RADIUS	DELTA
FC1	39.27	25.00	90°00'00"
FC2	39.27	25.00	90°00'00"
FC5	39.27	25.00	90°00'00"
FC6	39.27	25.00	90°00'00"
FC9	38.54	25.00	88°19'23"
FC10	44.59	25.00	102°11'47"

SCALES:
1"=40' HOR.
1"=10' VERT.

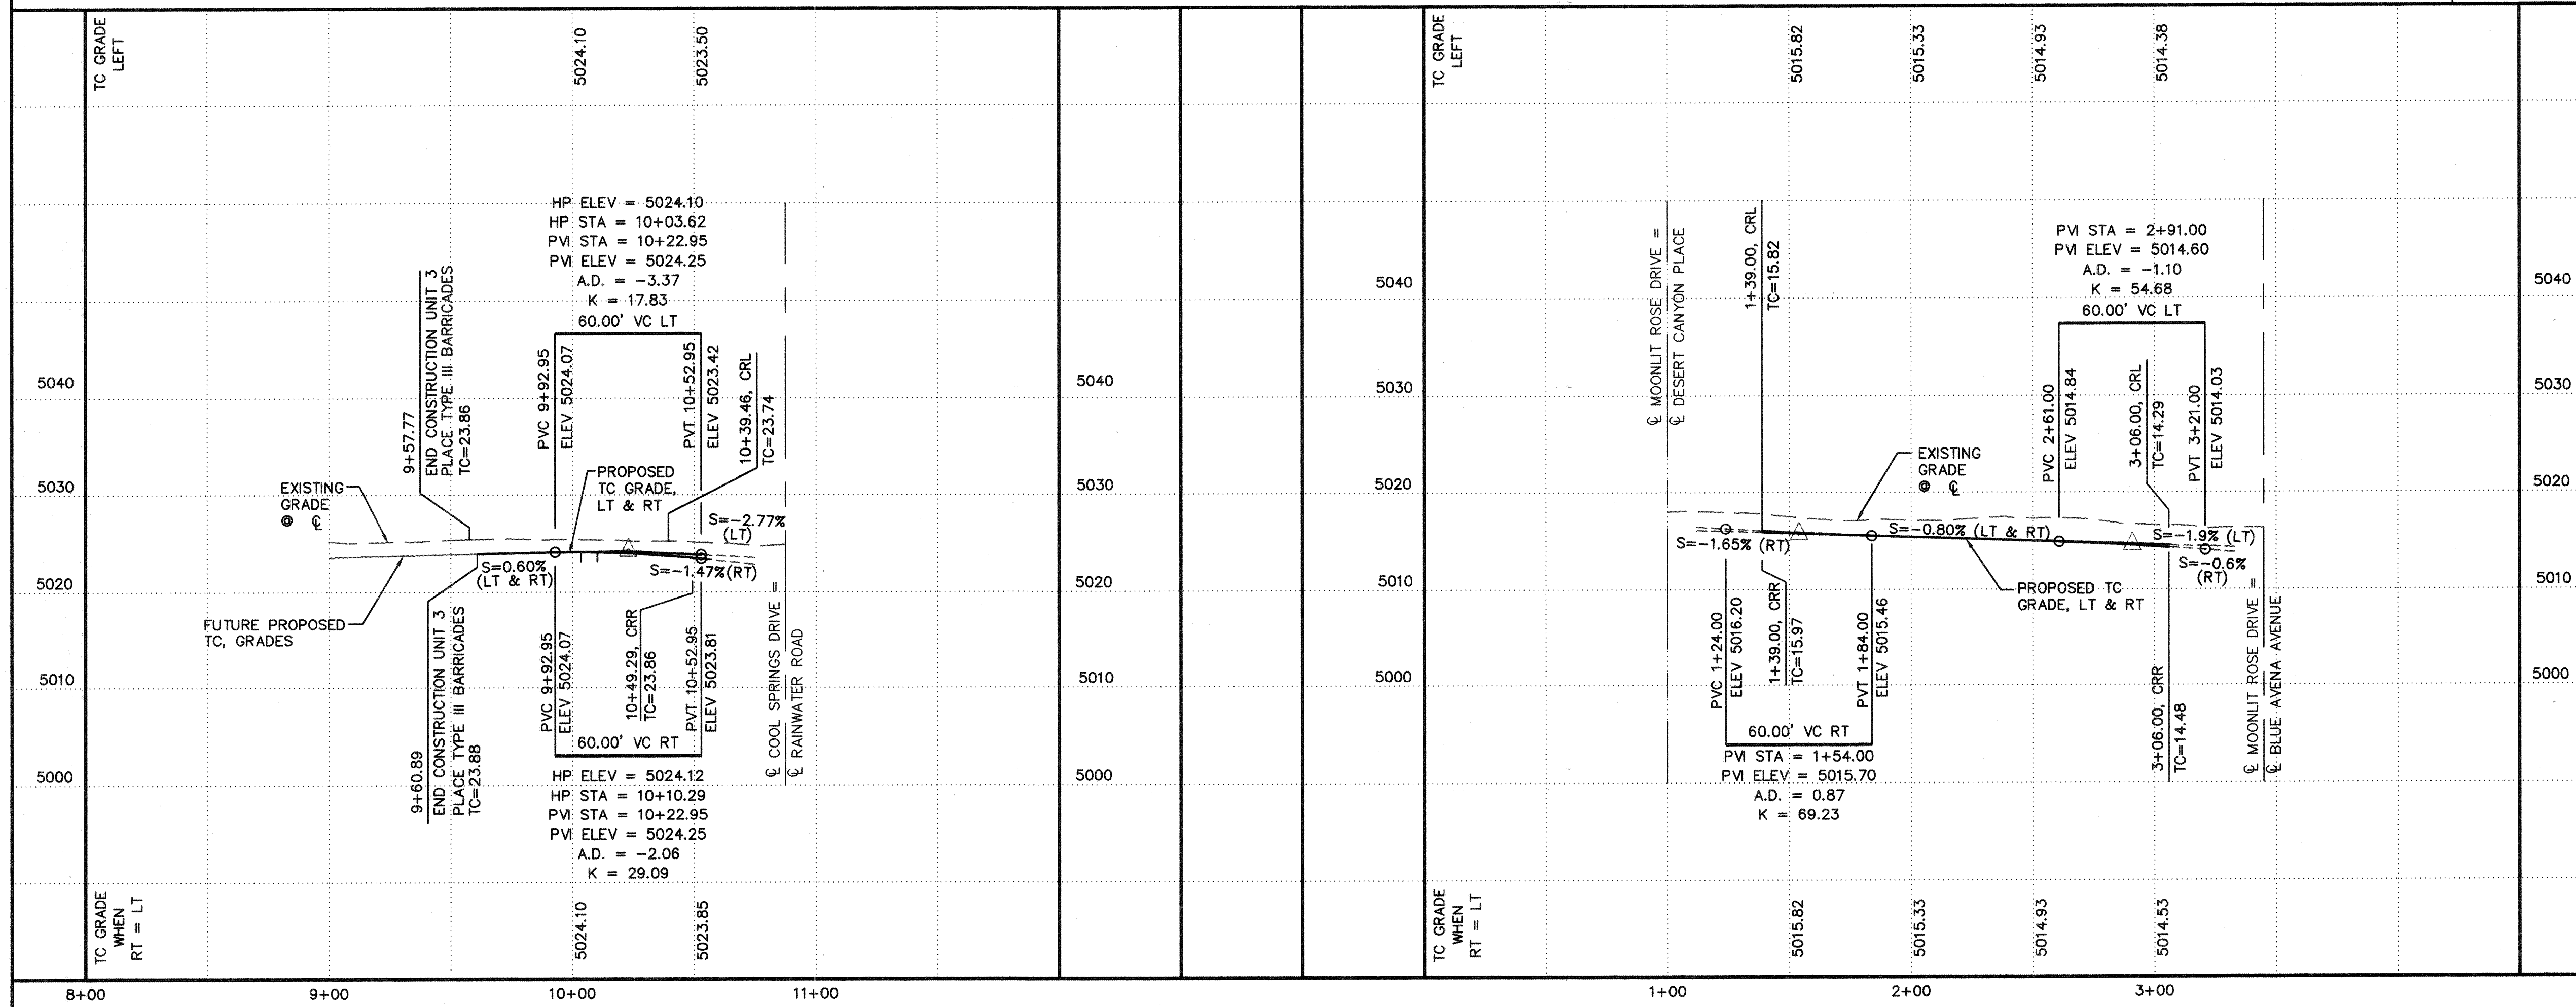

ENGINEER'S SEAL

ISAACSON & ARFMAN, P.A.
Consulting Engineering Associates
128 Monroe Street N.E.
Albuquerque, New Mexico 87102
079PV6.DWG/rh 06/04/99


CITY OF ALBUQUERQUE
PUBLIC WORKS DEPARTMENT
ENGINEERING GROUP

TITLE: DESERT SPRINGS SUBDIVISION, UNIT THREE
MOONLIT ROSE DR & COOL SPRINGS DR
STA 1+00.00 TO STA 3+45.00 STA 9+60.89 TO STA 10+87.51
PAVING PLAN & PROFILE


DESIGNED BY MJC DATE 2/99
DRAWN BY RFB DATE 2/99
CHECKED BY FCA DATE 2/99

City Project No. **618281** Zone Map No. **M-10** Sheet **13** Of **25**

SCANNED BY
MESA REPRO

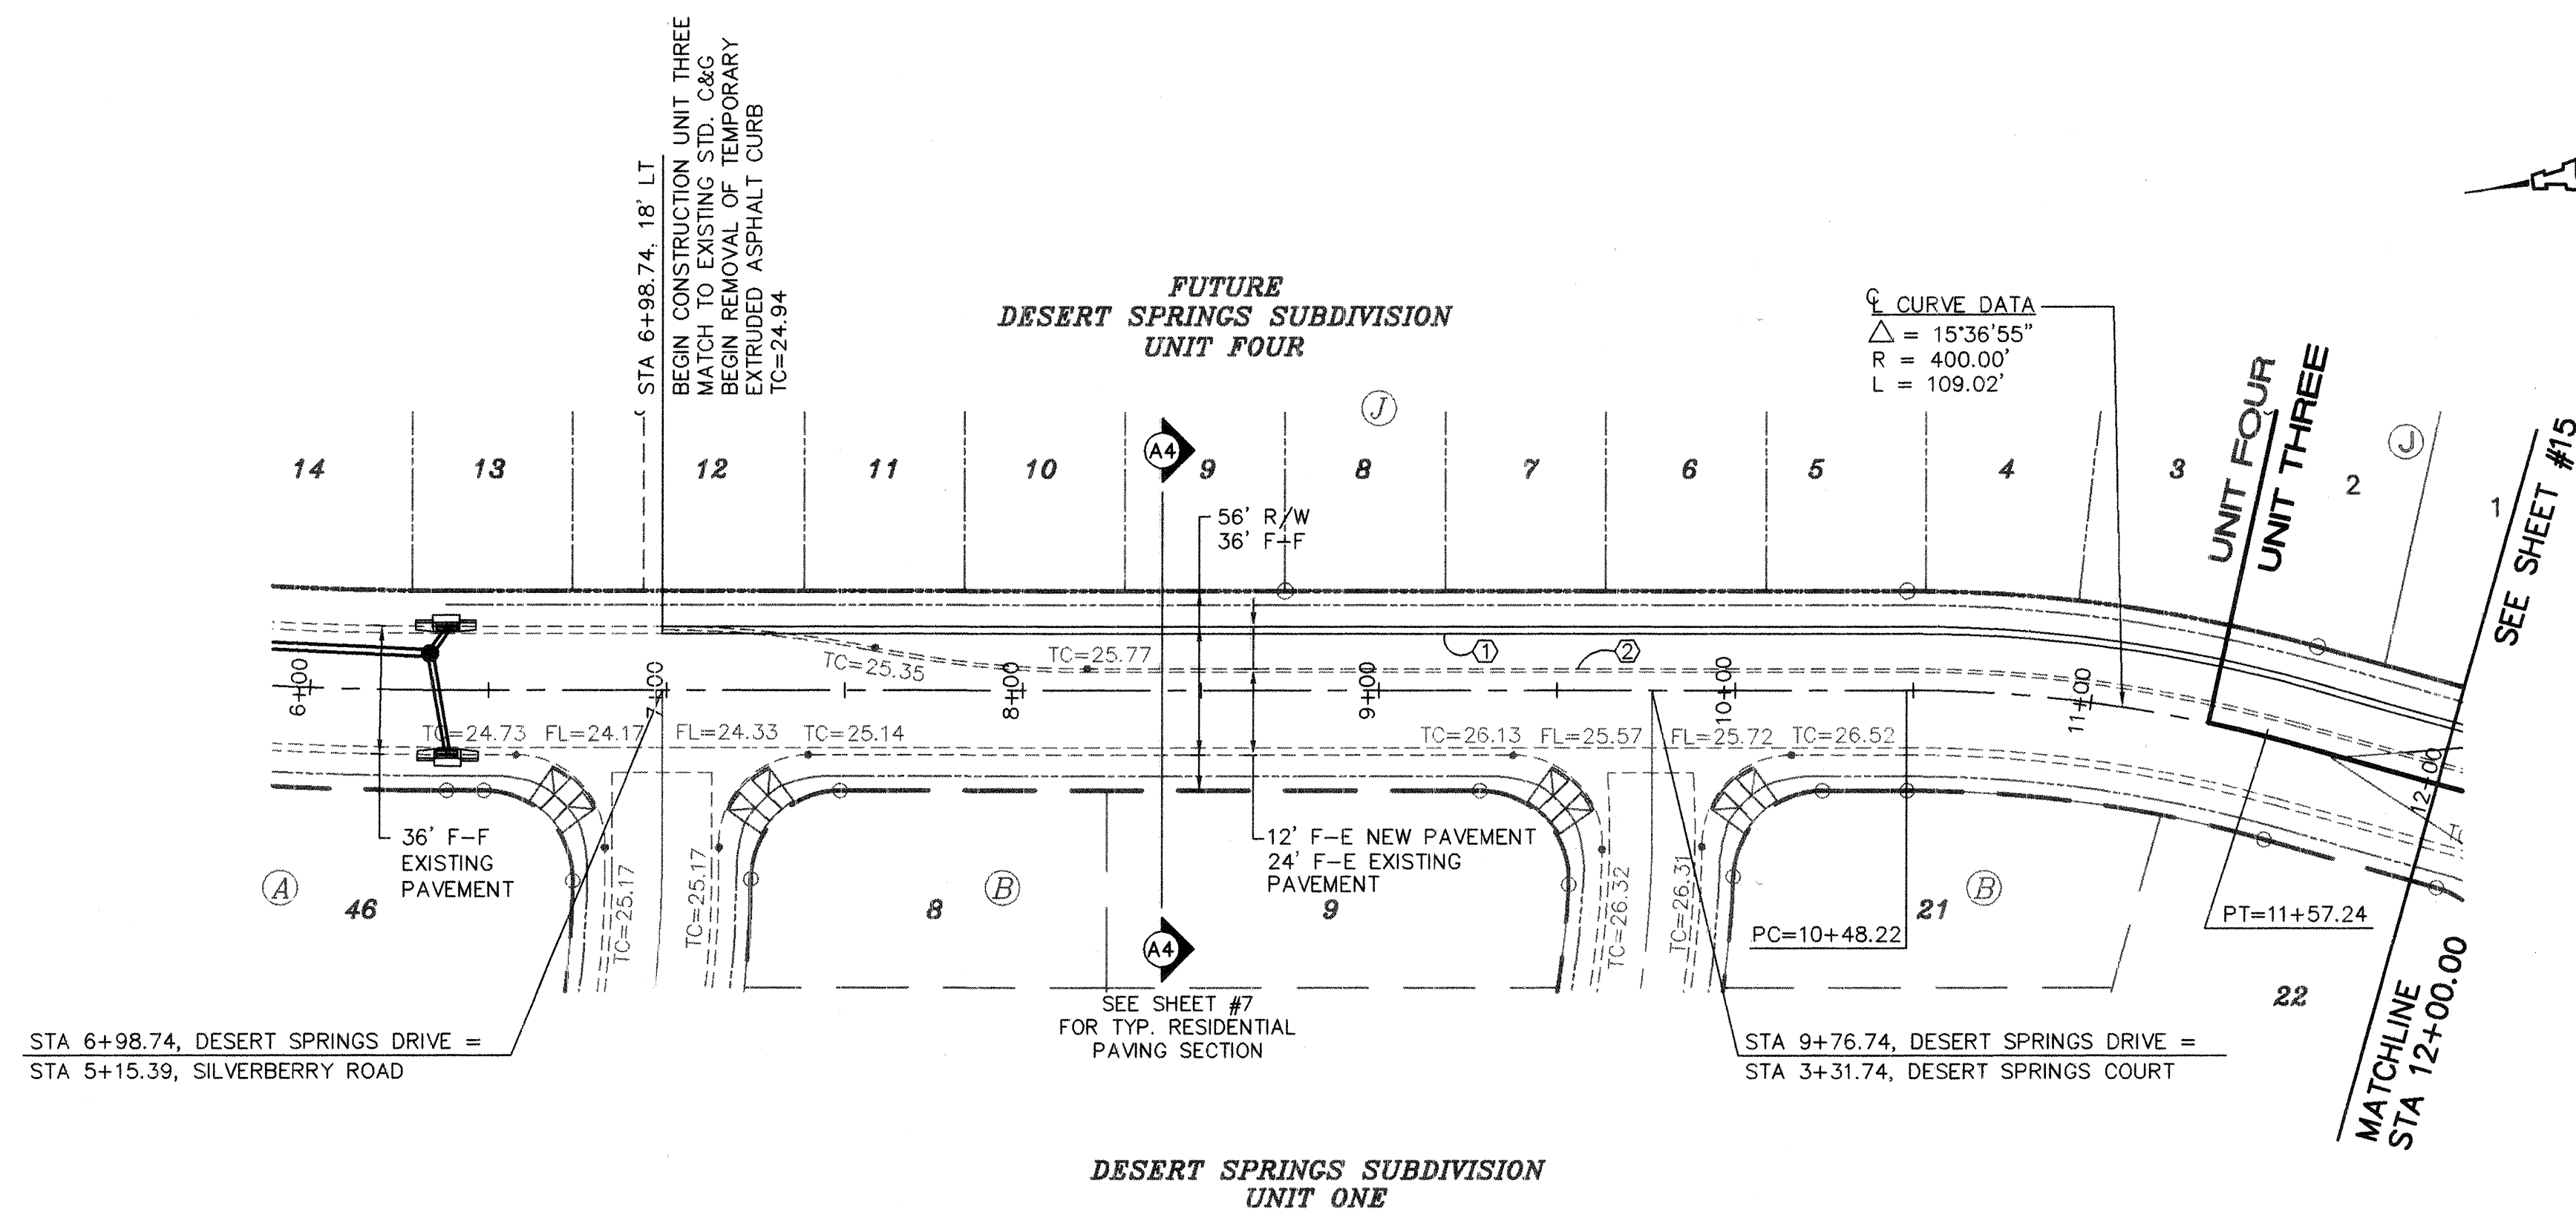

SCALES:
1"=40' HOR.
1"=10' VERT.

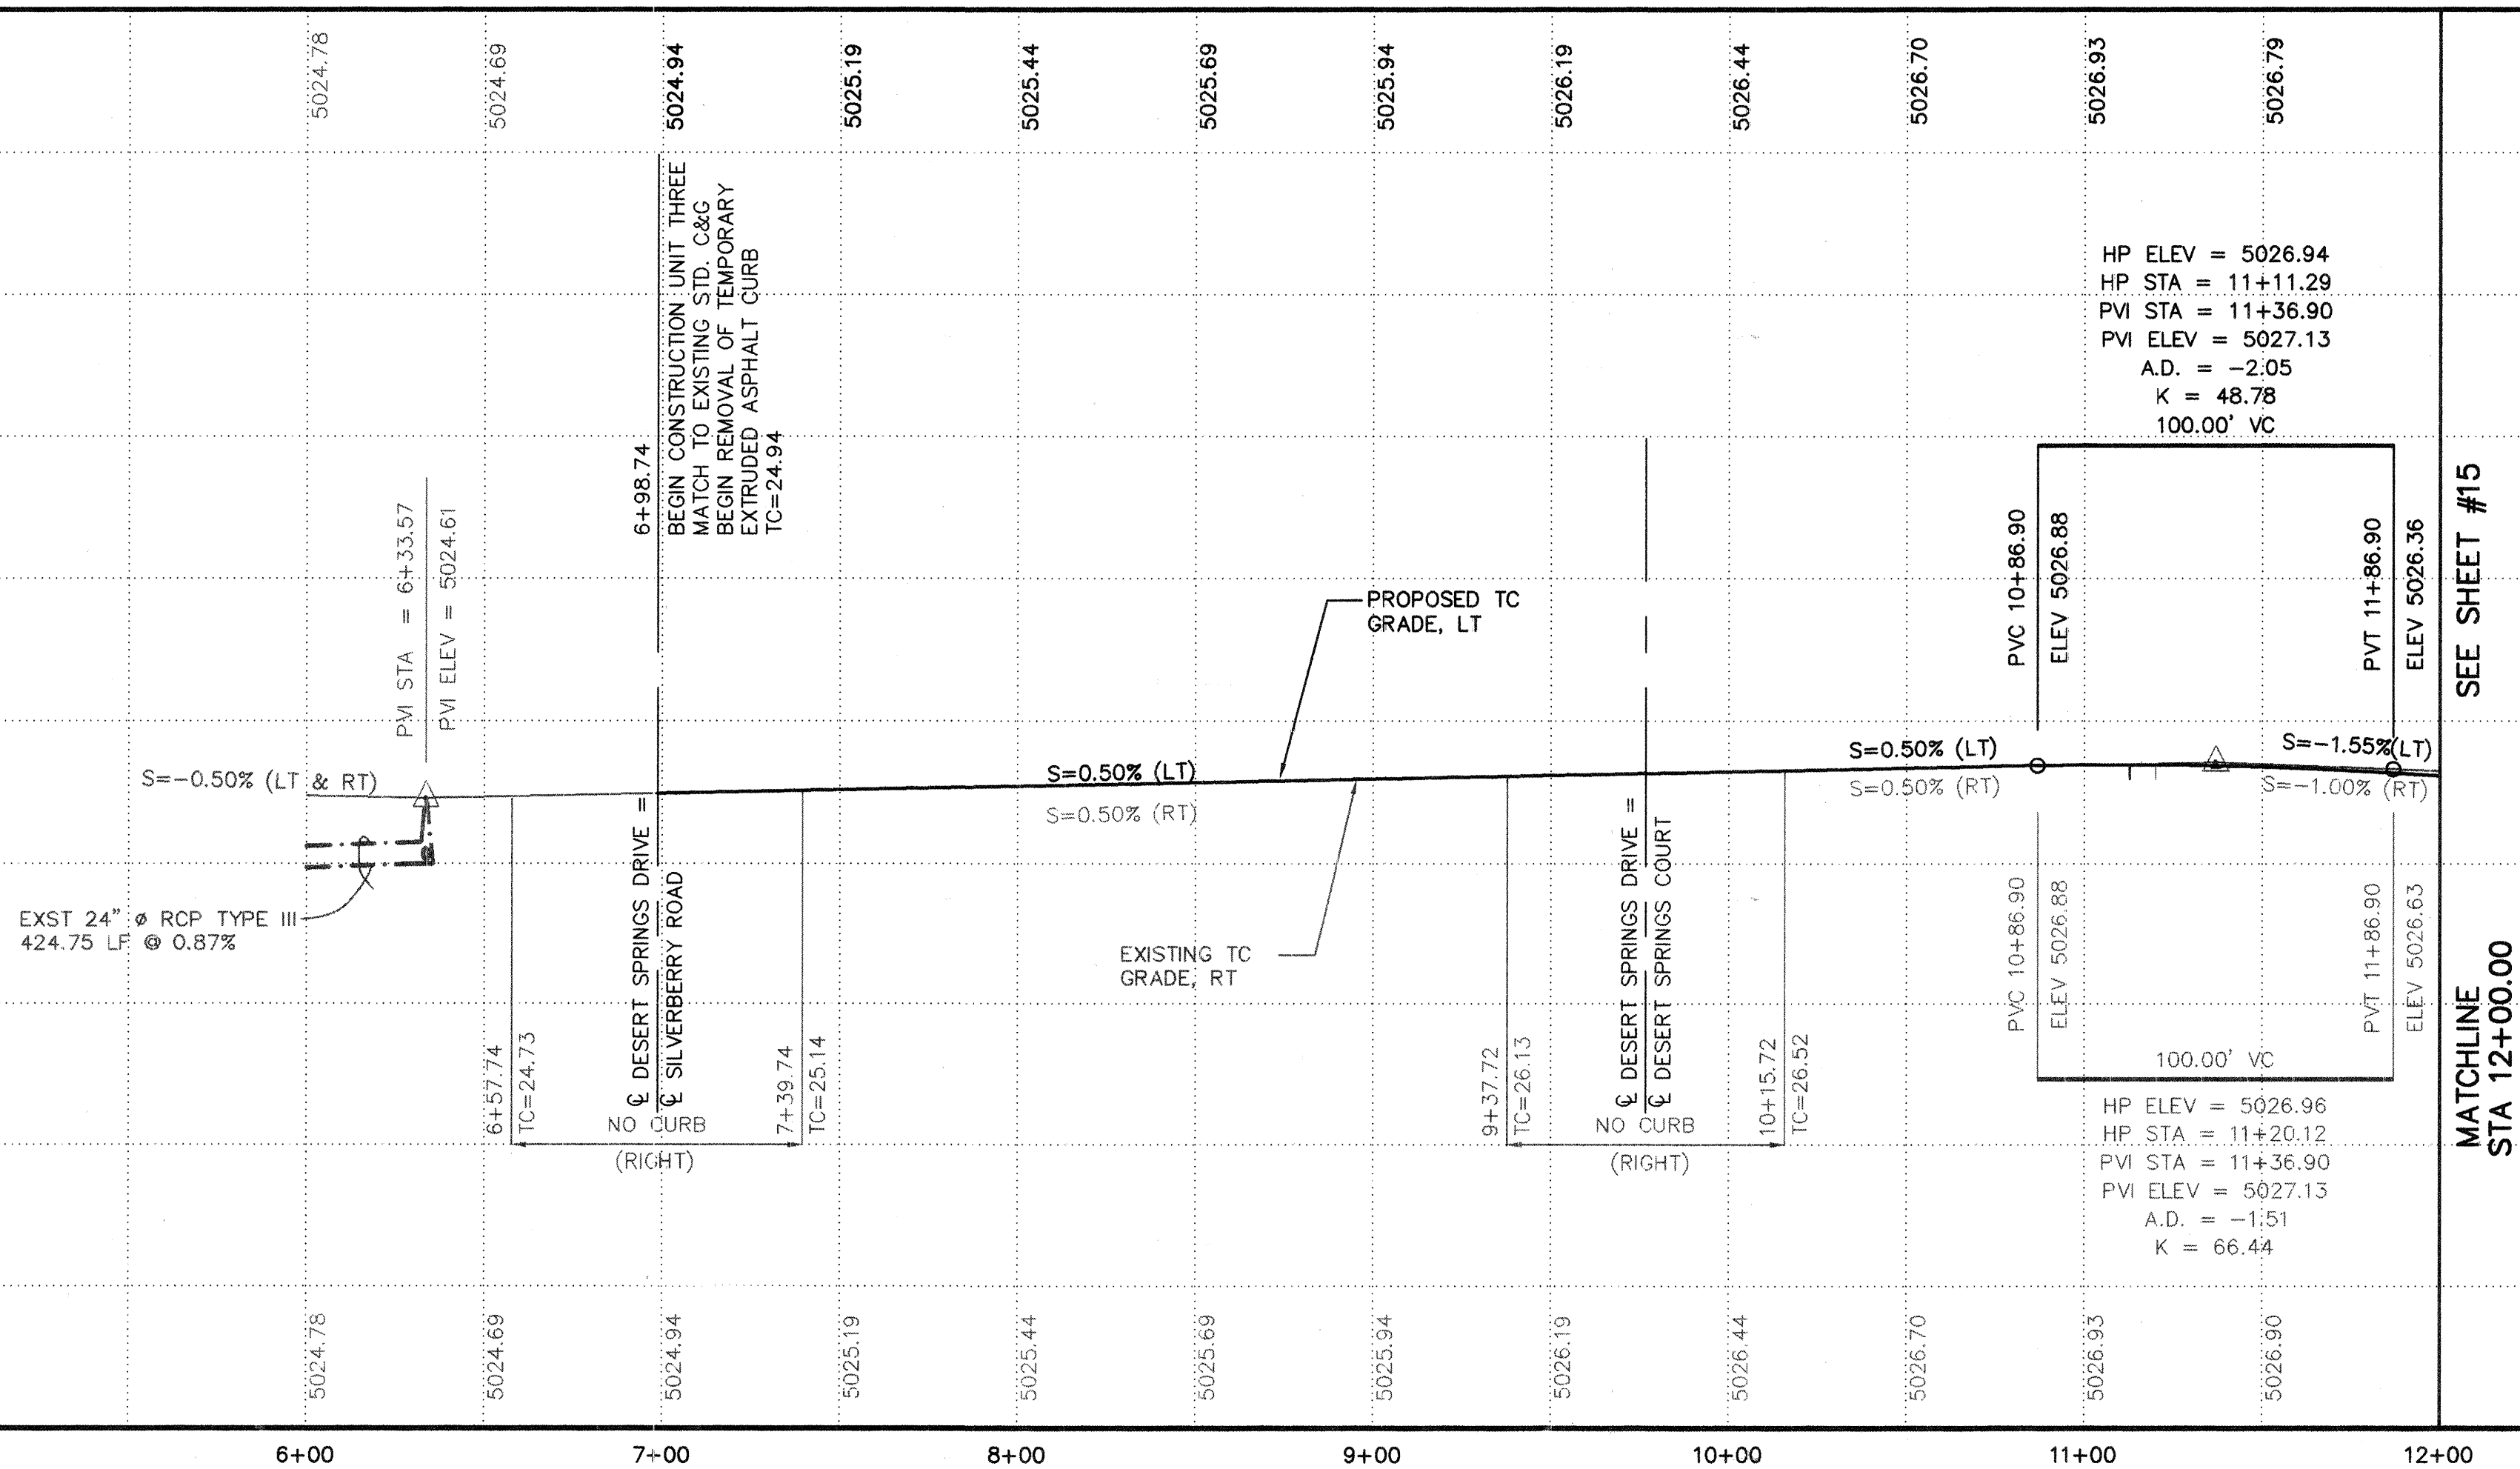

KEYED CONSTRUCTION NOTES 

1. STANDARD CURB & GUTTER PER COA
STD DWG #2415.

2. REMOVE & DISPOSE OF 504 LF OF
TEMPORARY EXTRUDED ASPHALT
CURB.

SURVEY INFORMATION		BENCH MARKS	AS-BUILT INFORMATION
FIELD NOTES			
1	ALS 1/97	ACS MONUMENT "1-M10" LOCATED AT THE SOUTHEAST CORNER OF SAGE RD. & UNSER BLVD. ELEV. = 5079.88	CONTRACTOR WORK STARTED BY INSPECTOR'S ACCEPTANCE BY DATE VERIFICATION BY DATE DRAWINGS CONSISTED BY DATE <i>MICRO-FILM INFORMATION</i> RECORDED BY DATE NO.
		TBM: RIM OF SOUTHWESTERLY MANHOLE AT SAPPHIRE ST. & UNSER BLVD.	
		ELEV. = 5035.84	

[illegible]

ISAACSON & ARFMAN, P.A.
Consulting Engineering Associates
128 Monroe Street N.E.
Albuquerque New Mexico
079PV7.DWGems VIEW: 2 06/16/99

	CITY OF ALBUQUERQUE PUBLIC WORKS DEPARTMENT ENGINEERING GROUP
TITLE:	DESERT SPRINGS SUBDIVISION, UNIT THREE DESERT SPRINGS DRIVE STA 61+98.74 TO STA 12+00.00 PAVING PLAN & PROFILE

Design Review Committee	City Engineer Approval		Mo./Day/Yr.	Mo./Day/Yr.
 David J. Smith DESIGN REVIEW COMMITTEE	 APPROVED OCT - 8 2008 CITY ENGINEER	Last Design Update		

City Project No.	618281	Zone Map No.	M-10	Sheet	14	Of	25
------------------	---------------	--------------	-------------	-------	-----------	----	-----------

SCANNED BY
MESA REPRO

RESTRAINED JOINT LENGTHS, L _r , FOR TEES, (FT.) ALL JOINTS AT THE TEE MUST BE RESTRAINED.		
SIZE	RUN	BRANCH
12x12x12	15	17
12x12x10	10	18
12x12x8	6	19
12x12x6	3	19
12x12x4	1	19
10x10x10	12	18
10x10x8	8	15
10x10x6	4	16
10x10x4	2	4
8x8x8	9	17
8x8x6	2	15
6x6x6	6	20
6x6x4	2	20

RESTRAINED JOINT LENGTHS, L _r , FOR REDUCERS, (FT.) MINIMUM UNOBSTRUCTED, STRAIGHT-RUN LENGTH: RESTRAIN EITHER LARGE PIPE, OR SMALL PIPE.					
SIZE	LARGE SIDE	SMALL SIDE	SIZE	LARGE SIDE	SMALL SIDE
12x10	25	30	10x6	44	73
12x8	45	68	10x4	58	141
12x6	62	121	8x6	25	33
12x4	74	213	8x4	43	83
10x8	24	30	6x4	24	35

RESTRAINED JOINT LENGTHS, L _r , FOR HORIZONTAL BENDS, VALVES, AND DEAD ENDS, (FT.)					
SIZE	HORZ. BENDS				VALVES & DEAD ENDS
	90°	45°	22 1/2°	11 1/4°	
12	30	12	6	3	85
10	26	11	5	3	72
8	22	9	4	2	60
6	17	7	3	2	46
4	12	5	2	1	32

THIS TABLE IS BASED UPON THE FOLLOWING CRITERIA:

DEPTH OF BURY: 3.0 FT. MINIMUM
FACTOR OF SAFETY: 1.25
MATERIAL: PVC PIPE
SOIL TYPE: GM/SM - SILTY GRAVELS AND SILTY SANDS,
GRAVEL-SAND-SILT MIXTURES.
TEST PRESSURE: 150 PSI
TRENCH TYPE 4: PIPE BEDDED IN SAND, GRAVEL, OR CRUSHED
STONE TO DEPTH OF 1/8 PIPE DIAMETER, 4 INCH
MINIMUM; BACKFILL COMPACTED TO TOP OF PIPE.

DIFFERENT CRITERIA, E.G., DUCTILE IRON PIPE, GREATER DEPTH OF BURY,
ETC., WILL REQUIRE DIFFERENT RESTRAINED LENGTHS. THESE MUST BE
CALCULATED BY A QUALIFIED PROFESSIONAL ENGINEER AND APPROVED
BY THE PUBLIC WORKS DEPARTMENT.

RESTRAINED JOINT LENGTHS FOR WATERLINE FITTINGS

WATER SHUT-OFF PLAN

THE CONTRACTOR SHALL CONTACT WATER SYSTEMS
DIVISION (857-8200) 5 WORKING DAYS PRIOR TO
SHUT-OFF OR TURN-ON AT VALVES. ONLY CITY
PERSONNEL ARE ALLOWED TO OPERATE VALVES.

RAINWATER: SHUT-OFF VALVES 1, 2 & 3 TO PROVIDE
A NON-PRESSURE CONNECTION.

DESERT CANYON PLACE: SHUT-OFF VALVES 3, 4 & 5
TO PROVIDE A NON-PRESSURE CONNECTION.

BLUE AVENUE AVENUE: SHUT-OFF VALVE 6 TO PROVIDE
A NON-PRESSURE CONNECTION.


DESERT BREEZE DRIVE: SHUT-OFF VALVE 7 TO
PROVIDE A NON-PRESSURE CONNECTION.

LEGEND

- SINGLE WATER METER & BOX
- DOUBLE WATER METER & BOX
- +— GATE VALVE W/ TYPE 'A' VALVE BOX
- +— FIRE HYDRANT
- +— WATER LINE W/ FITTING
- +— STORM DRAIN CATCH BASIN
- +— STORM DRAIN MANHOLE
- +— EXISTING SAS MANHOLE
- +— PROPOSED SAS MANHOLE

EASEMENT NOTES

- 36' PUBLIC WATERLINE, SANITARY SEWER
AND PEDESTRIAN ACCESS EASEMENT
TO BE GRANTED BY FINAL PLAT.

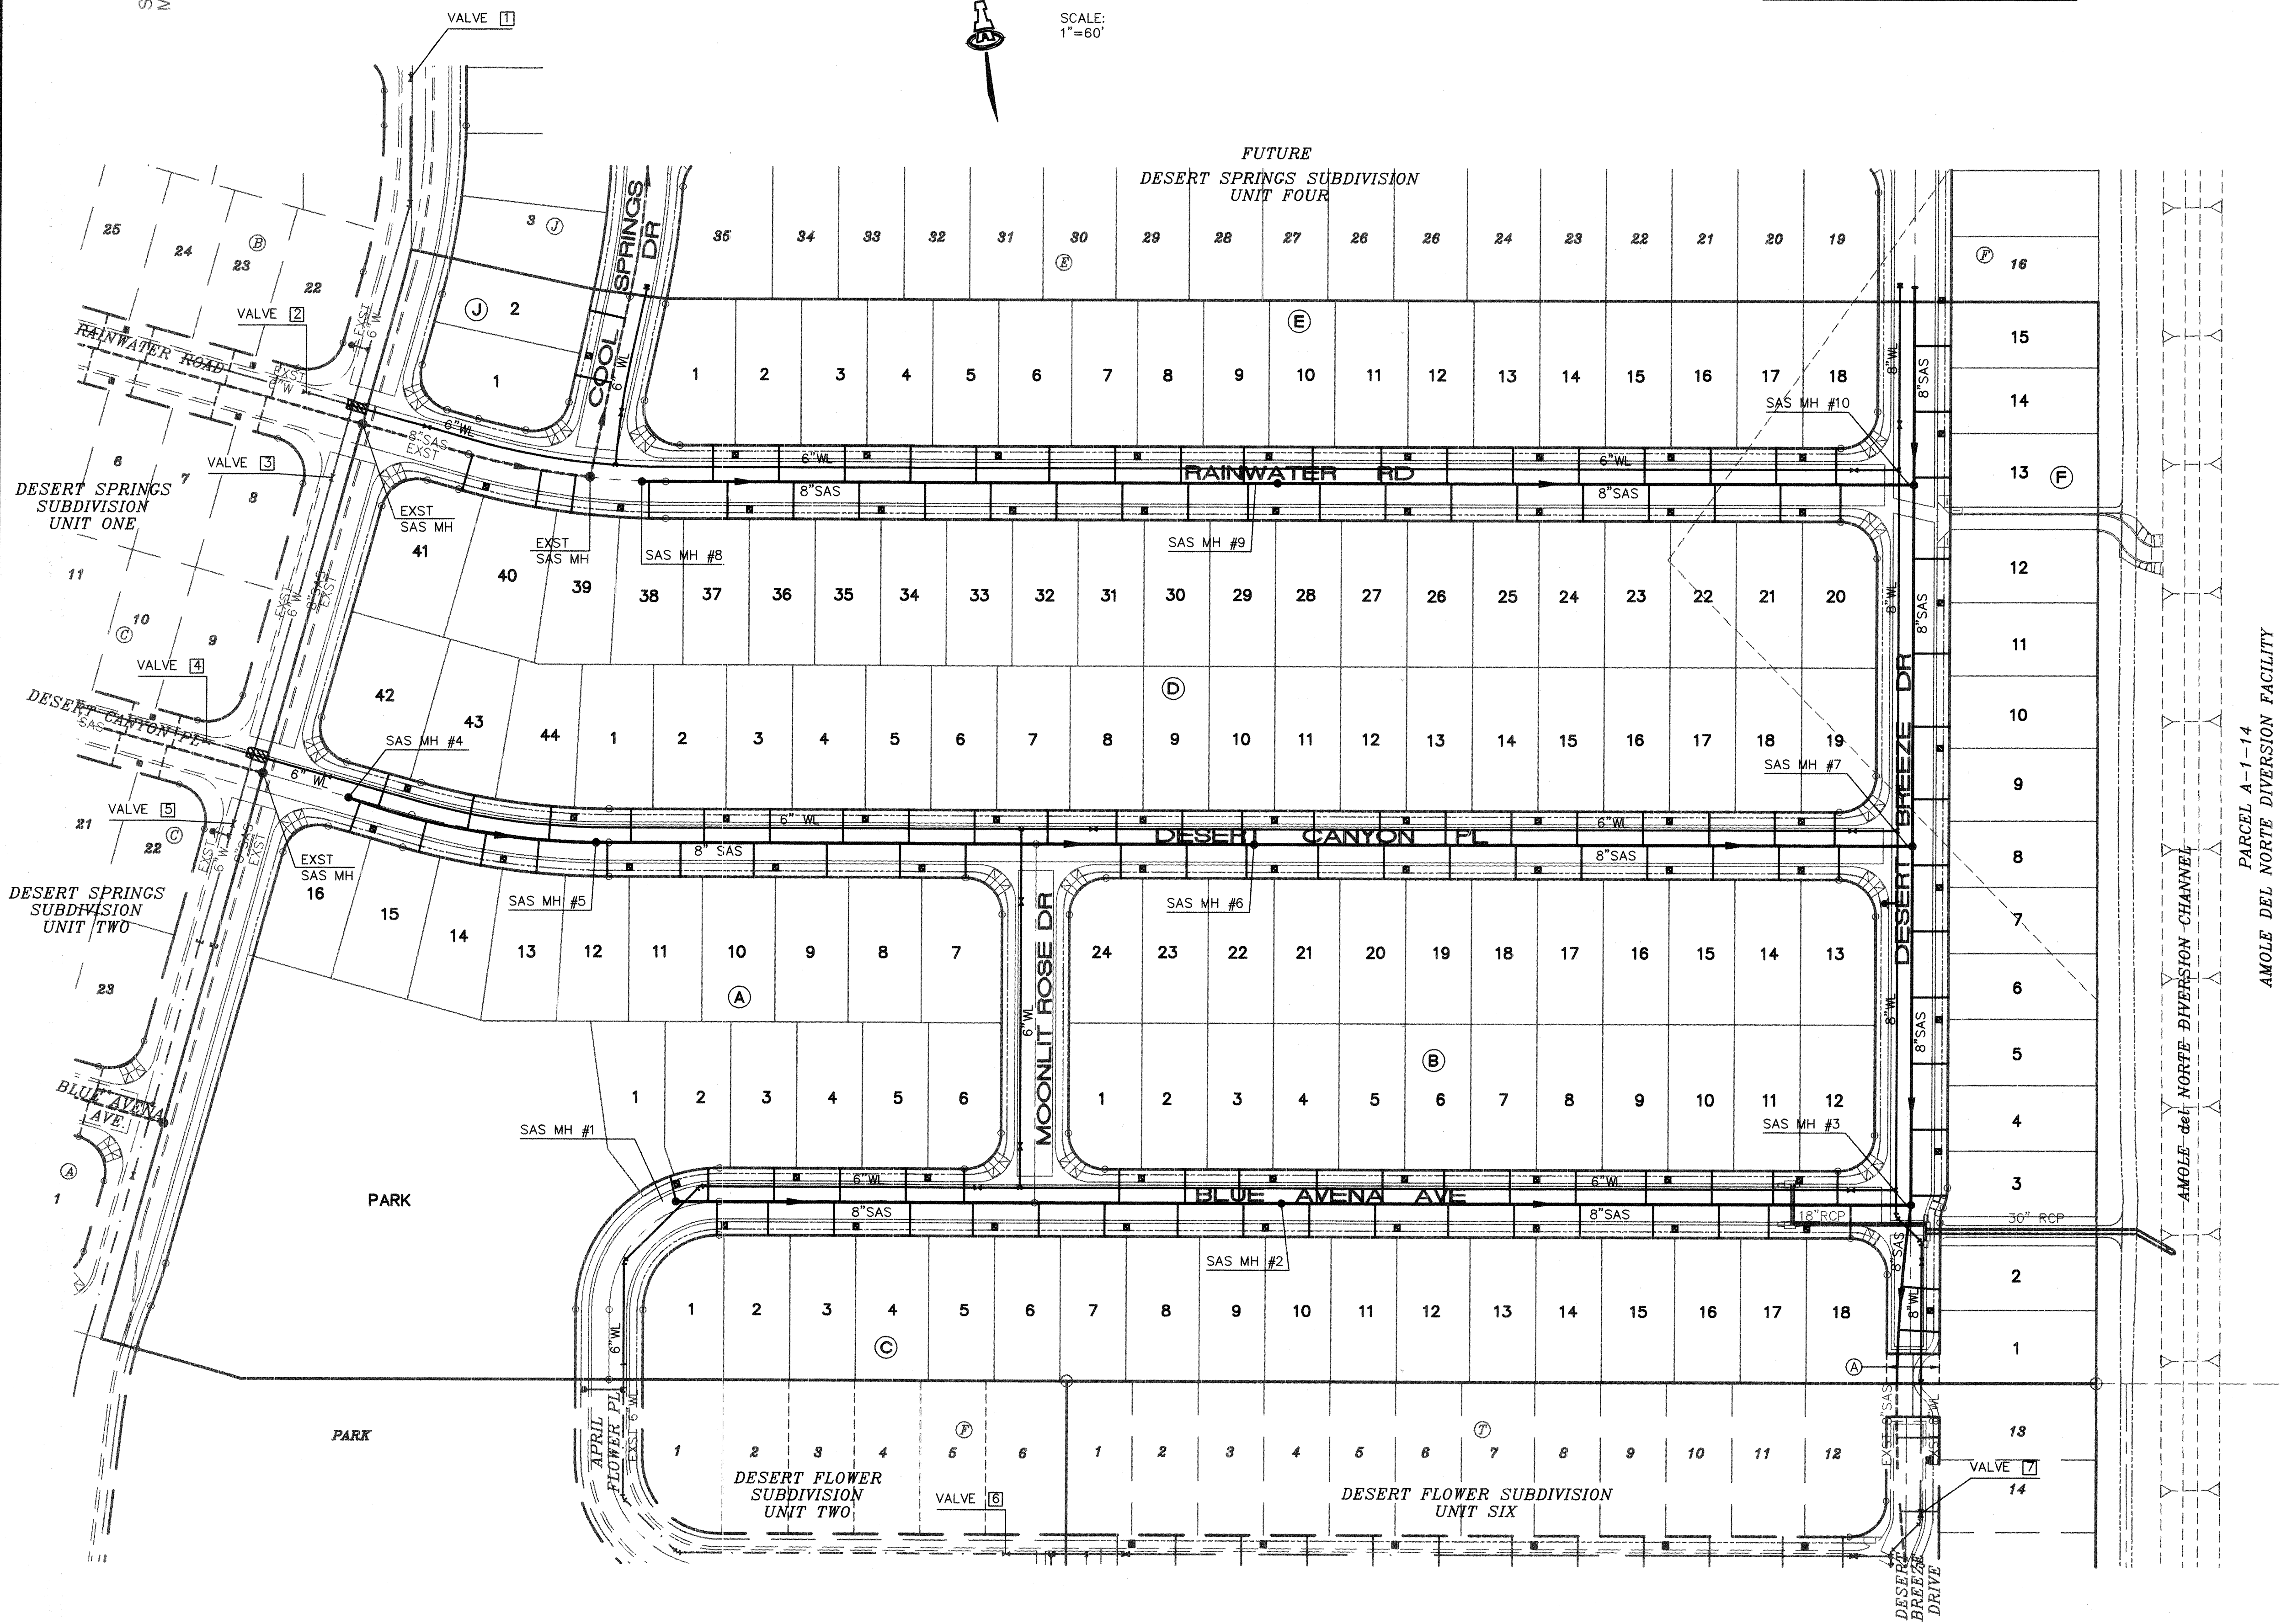



PARCEL A-1-14
AMOLE DEL NORTE DIVERSION FACILITY

ISAACSON & ARFMAN, P.A.
Consulting Engineering Associates
128 Monroe Street N.E.
Albuquerque, New Mexico 87102
079UMSTR.DWGems 06/16/99

CITY OF ALBUQUERQUE
PUBLIC WORKS DEPARTMENT
ENGINEERING GROUP

TITLE: **DESERT SPRINGS SUBDIVISION, UNIT THREE**
MASTER UTILITY PLAN

Design Review Committee APPROVED JUL 1999 DESIGN REVIEW COMMITTEE	City Engineer Approval APPROVED OCT - 6 1999 CITY ENGINEER	Mo./Day/Yr. Mo./Day/Yr.
City Project No. 618281	Zone Map No. M-10	Sheet 16 Of 25

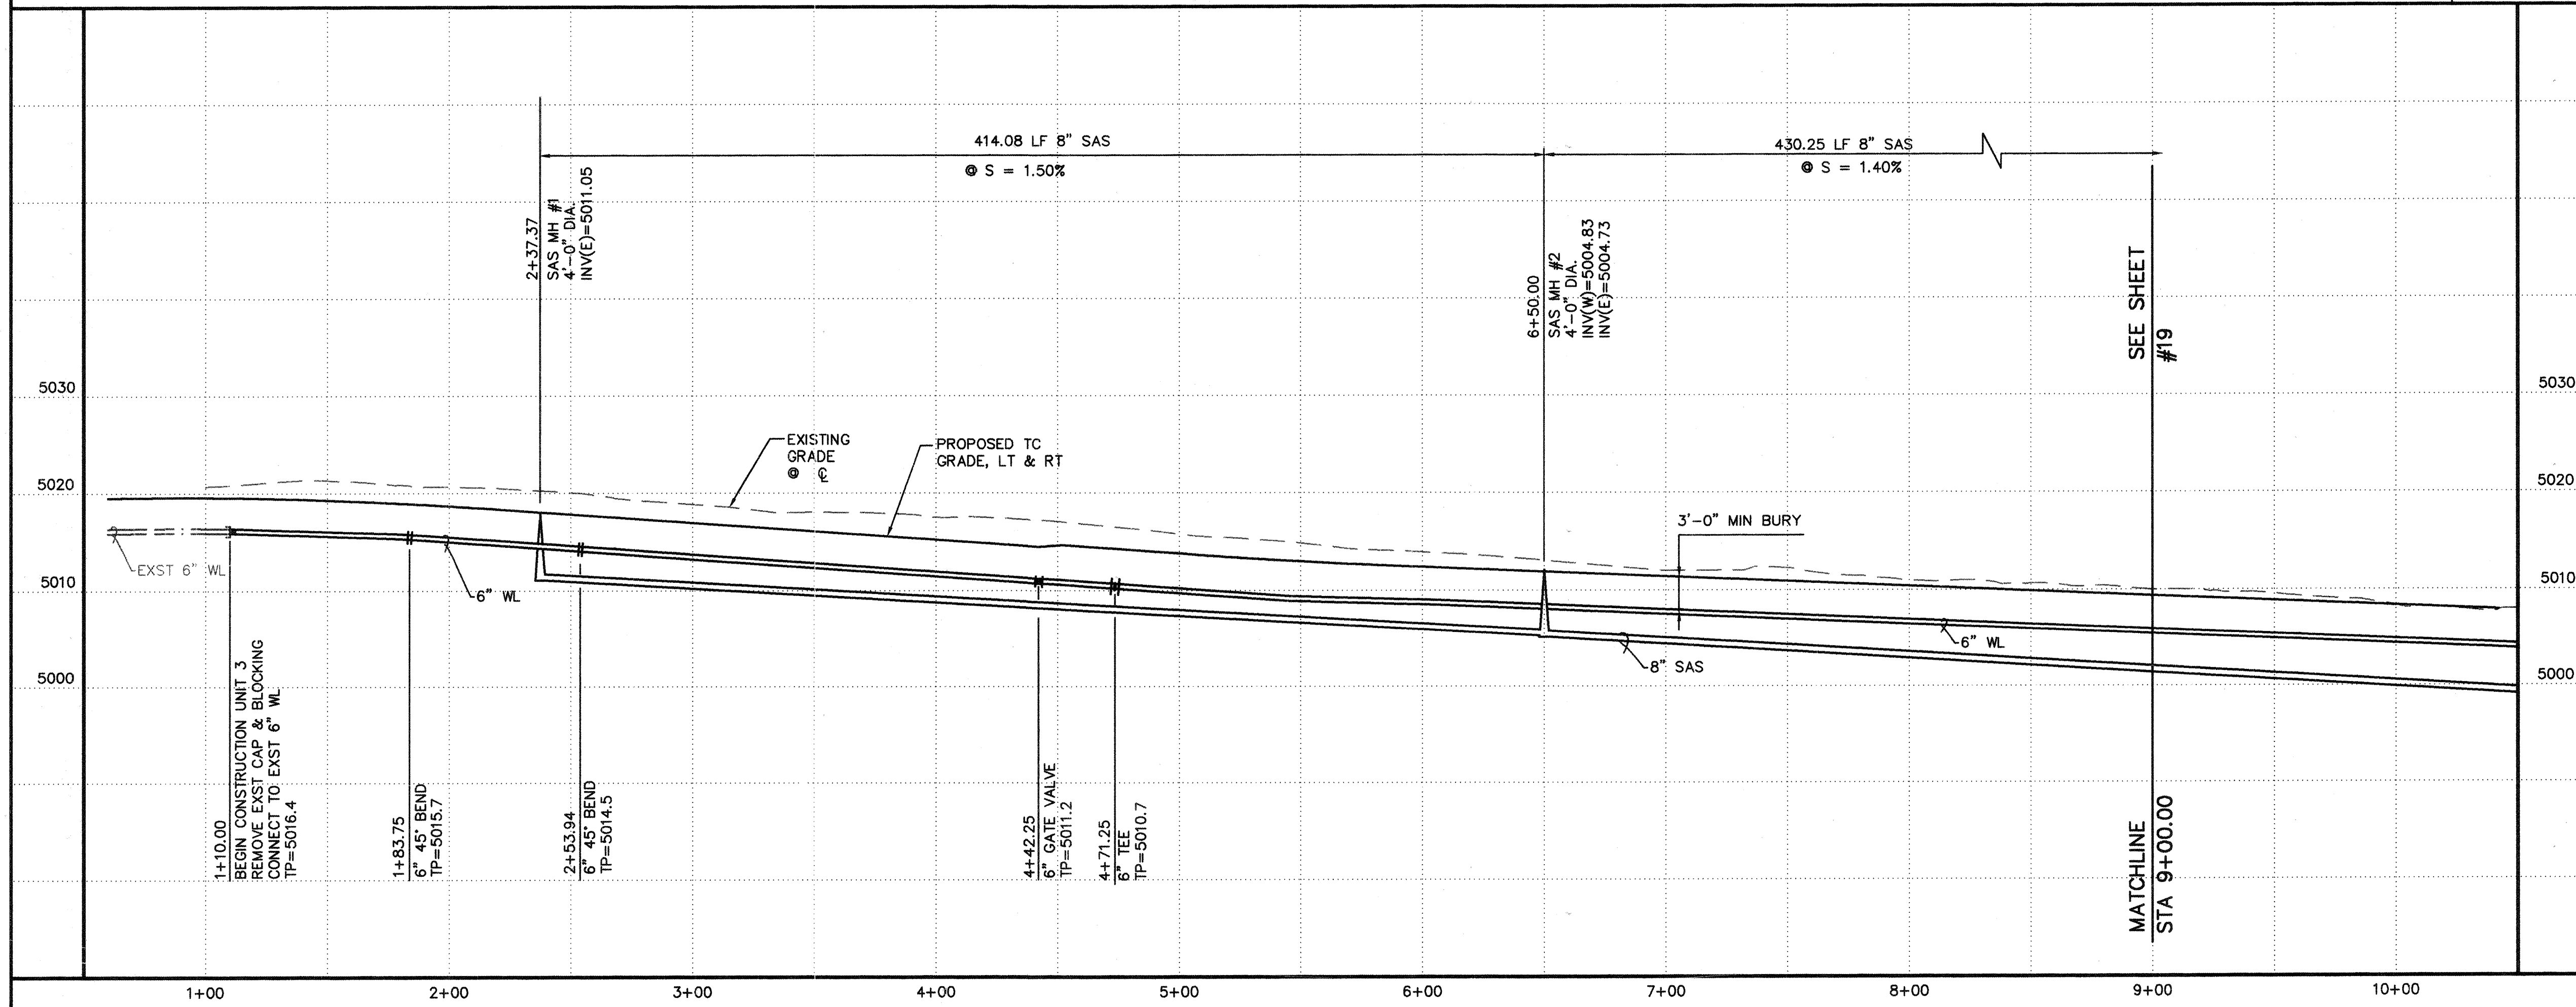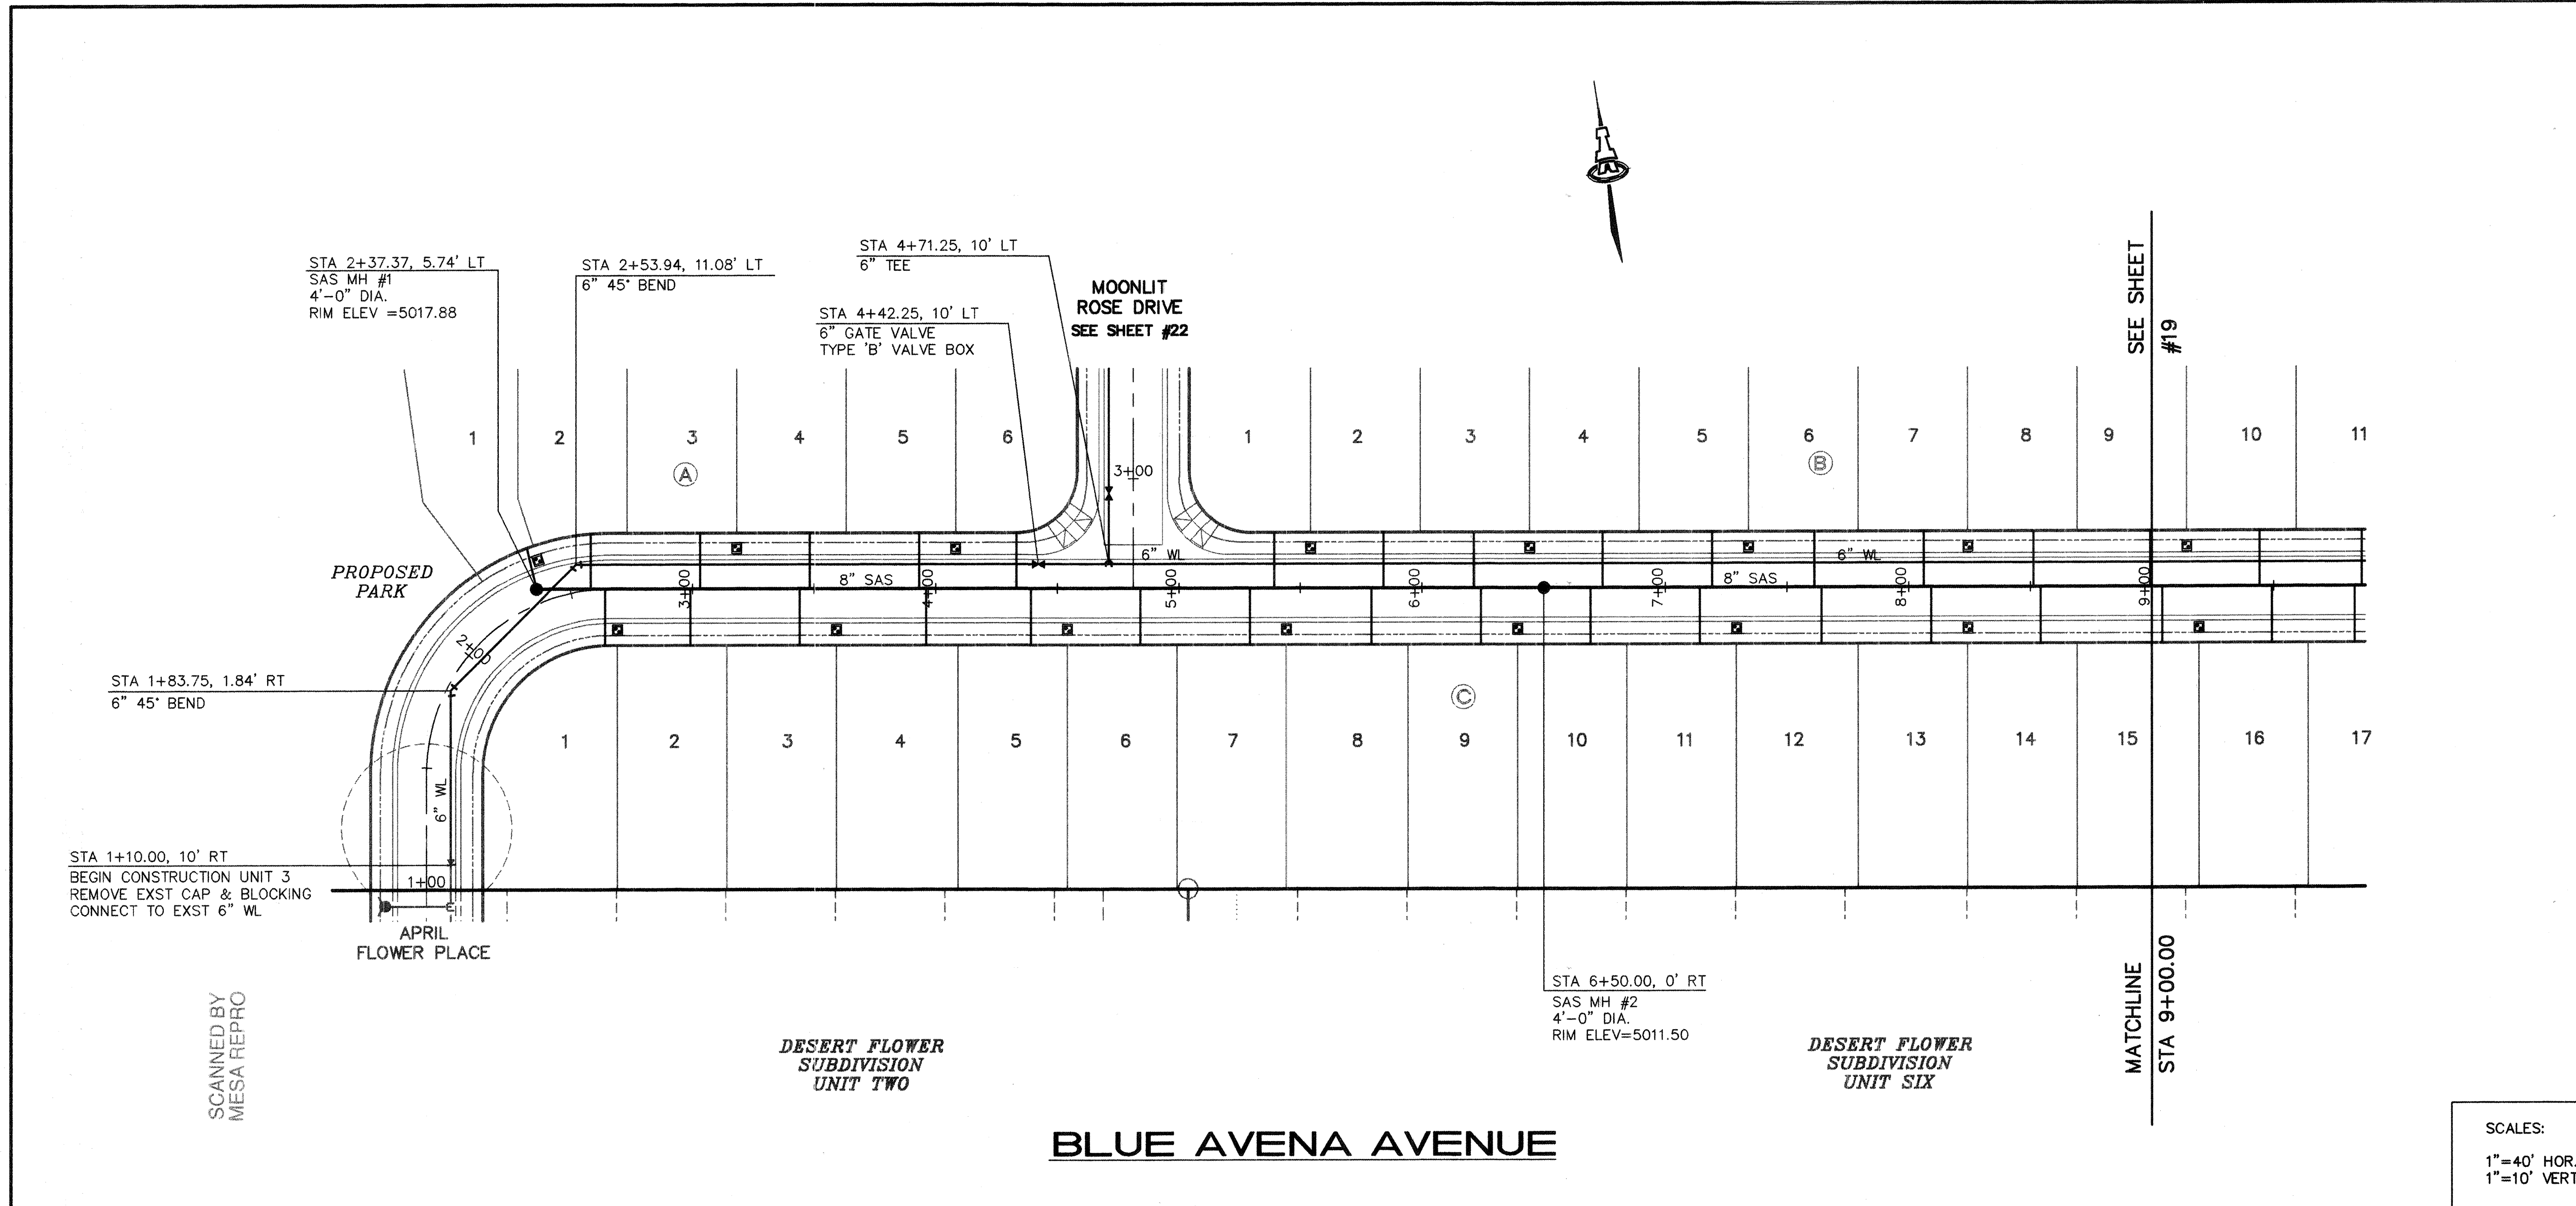

- GENERAL NOTES**
1. CONSTRUCT SAS SERVICES PER COA STD DWG #2125.
 2. CONSTRUCT ALL SINGLE & DOUBLE WATER SERVICES PER COA STD DWG #2361, #2362, & #2363.
 3. SEE SHEET #16 FOR WATER SHUT-OFF PLAN.
 4. SEE SHEET #16 FOR RESTRAINED JOINT LENGTHS FOR WATER LINE FITTINGS.
 5. CONSTRUCT FIRE HYDRANTS PER DESIGNATED DEPTHS & LENGTHS PER COA STD DWG #2340.
 6. SEE COA STD DWG #2328 FOR VALVE RING & COVER DETAIL.

UTILITY SERVICE TABLE

LOT NO./BLOCK	STATION		SAS INV @ R/W
	WATER, LENGTH	SAS, LENGTH	
1/A	2+41.52, 13'	2+39.33, 17'	13.1
2/A		2+60.02, 23'	12.6
3/A	3+18.25, 7'	3+03.25, 23'	11.9
4/A		3+48.25, 23'	11.1
5/A		3+93.25, 23'	10.3
6/A	4+08.25, 7'	4+33.25, 23'	9.6
1/B	5+54.25, 7'	5+39.25, 23'	8.1
2/B		5+84.25, 23'	7.6
3/B	6+44.25, 7'	6+21.25, 23'	7.2
4/B		6+74.25, 23'	6.6
5/B	7+34.25, 7'	7+19.25, 23'	6.2
6/B		7+61.25, 23'	5.8
7/B	8+24.25, 7'	8+06.25, 23'	5.3
8/B		8+51.25, 23'	4.9
9/B	9+14.25, 7'	8+99.25, 23'	4.4
1/C	2+69.25, 27'	2+63.56, 23'	12.6
2/C		2+99.25, 23'	12.0
3/C	3+59.25, 27'	3+44.25, 23'	11.2
4/C		3+96.25, 23'	10.2
5/C	4+54.25, 27'	4+39.25, 23'	9.5
6/C		4+84.25, 23'	9.0
7/C	5+44.25, 27'	5+29.25, 23'	8.2
8/C		5+79.25, 23'	7.6
9/C	6+39.25, 27'	6+24.25, 23'	7.2
10/C		6+69.25, 23'	6.7
11/C	7+29.25, 27'	7+14.25, 23'	6.2
12/C		7+64.25, 23'	5.7
13/C	8+24.25, 27'	8+09.25, 23'	5.3
14/C		8+54.25, 23'	4.8

ALL WATER SERVICES ARE DOUBLE EXCEPT WHERE NOTED AS (S) SINGLE.


ISAACSON & ARPMAN, P.A.
Consulting Engineering Associates
128 Monroe Street N.E.
Albuquerque, New Mexico 07901
079UTL1.DWG 06/15/99

CITY OF ALBUQUERQUE
PUBLIC WORKS DEPARTMENT
ENGINEERING GROUP

TITLE: **DESERT SPRINGS SUBDIVISION, UNIT THREE**
BLUE AVENA AVENUE
STA 1+00.00 TO STA 9+00.00
UTILITY PLAN & PROFILE

Design Review Committee: [Signature] City Engineer Approval: [Signature]
[Stamp: APPROVED] [Stamp: CITY ENGINEER]
City Project No. **618281** Zone Map No. **M-10**

AS-BUILT INFORMATION		BENCH MARKS		SURVEY INFORMATION		ENGINEER'S SEAL	
CONTRACTOR	DATE	ACS MONUMENT "1-MIO" LOCATED AT THE SOUTHEAST CORNER OF SAGE RD. & UNSER BLVD.	1/97	FIELD NOTES	1		NO. DATE REMARKS BY REVISIONS DESIGN DESIGNED BY MJC DATE 2/99 DRAWN BY RFH DATE 2/99 CHECKED BY FCA DATE 2/99
INSPECTOR	DATE	CORNER OF SAGE RD. & UNSER BLVD.	1/97	FIELD NOTES	1		
FIELD	DATE	ELEV. = 5079.88	1/97	FIELD NOTES	1		
BY	DATE	TBM: RIM OF SOUTHWESTERLY MANHOLE AT SAPPHIRE ST. & UNSER BLVD.	1/97	FIELD NOTES	1		
MICRO-FILM INFORMATION		RECORDED BY		NO.			

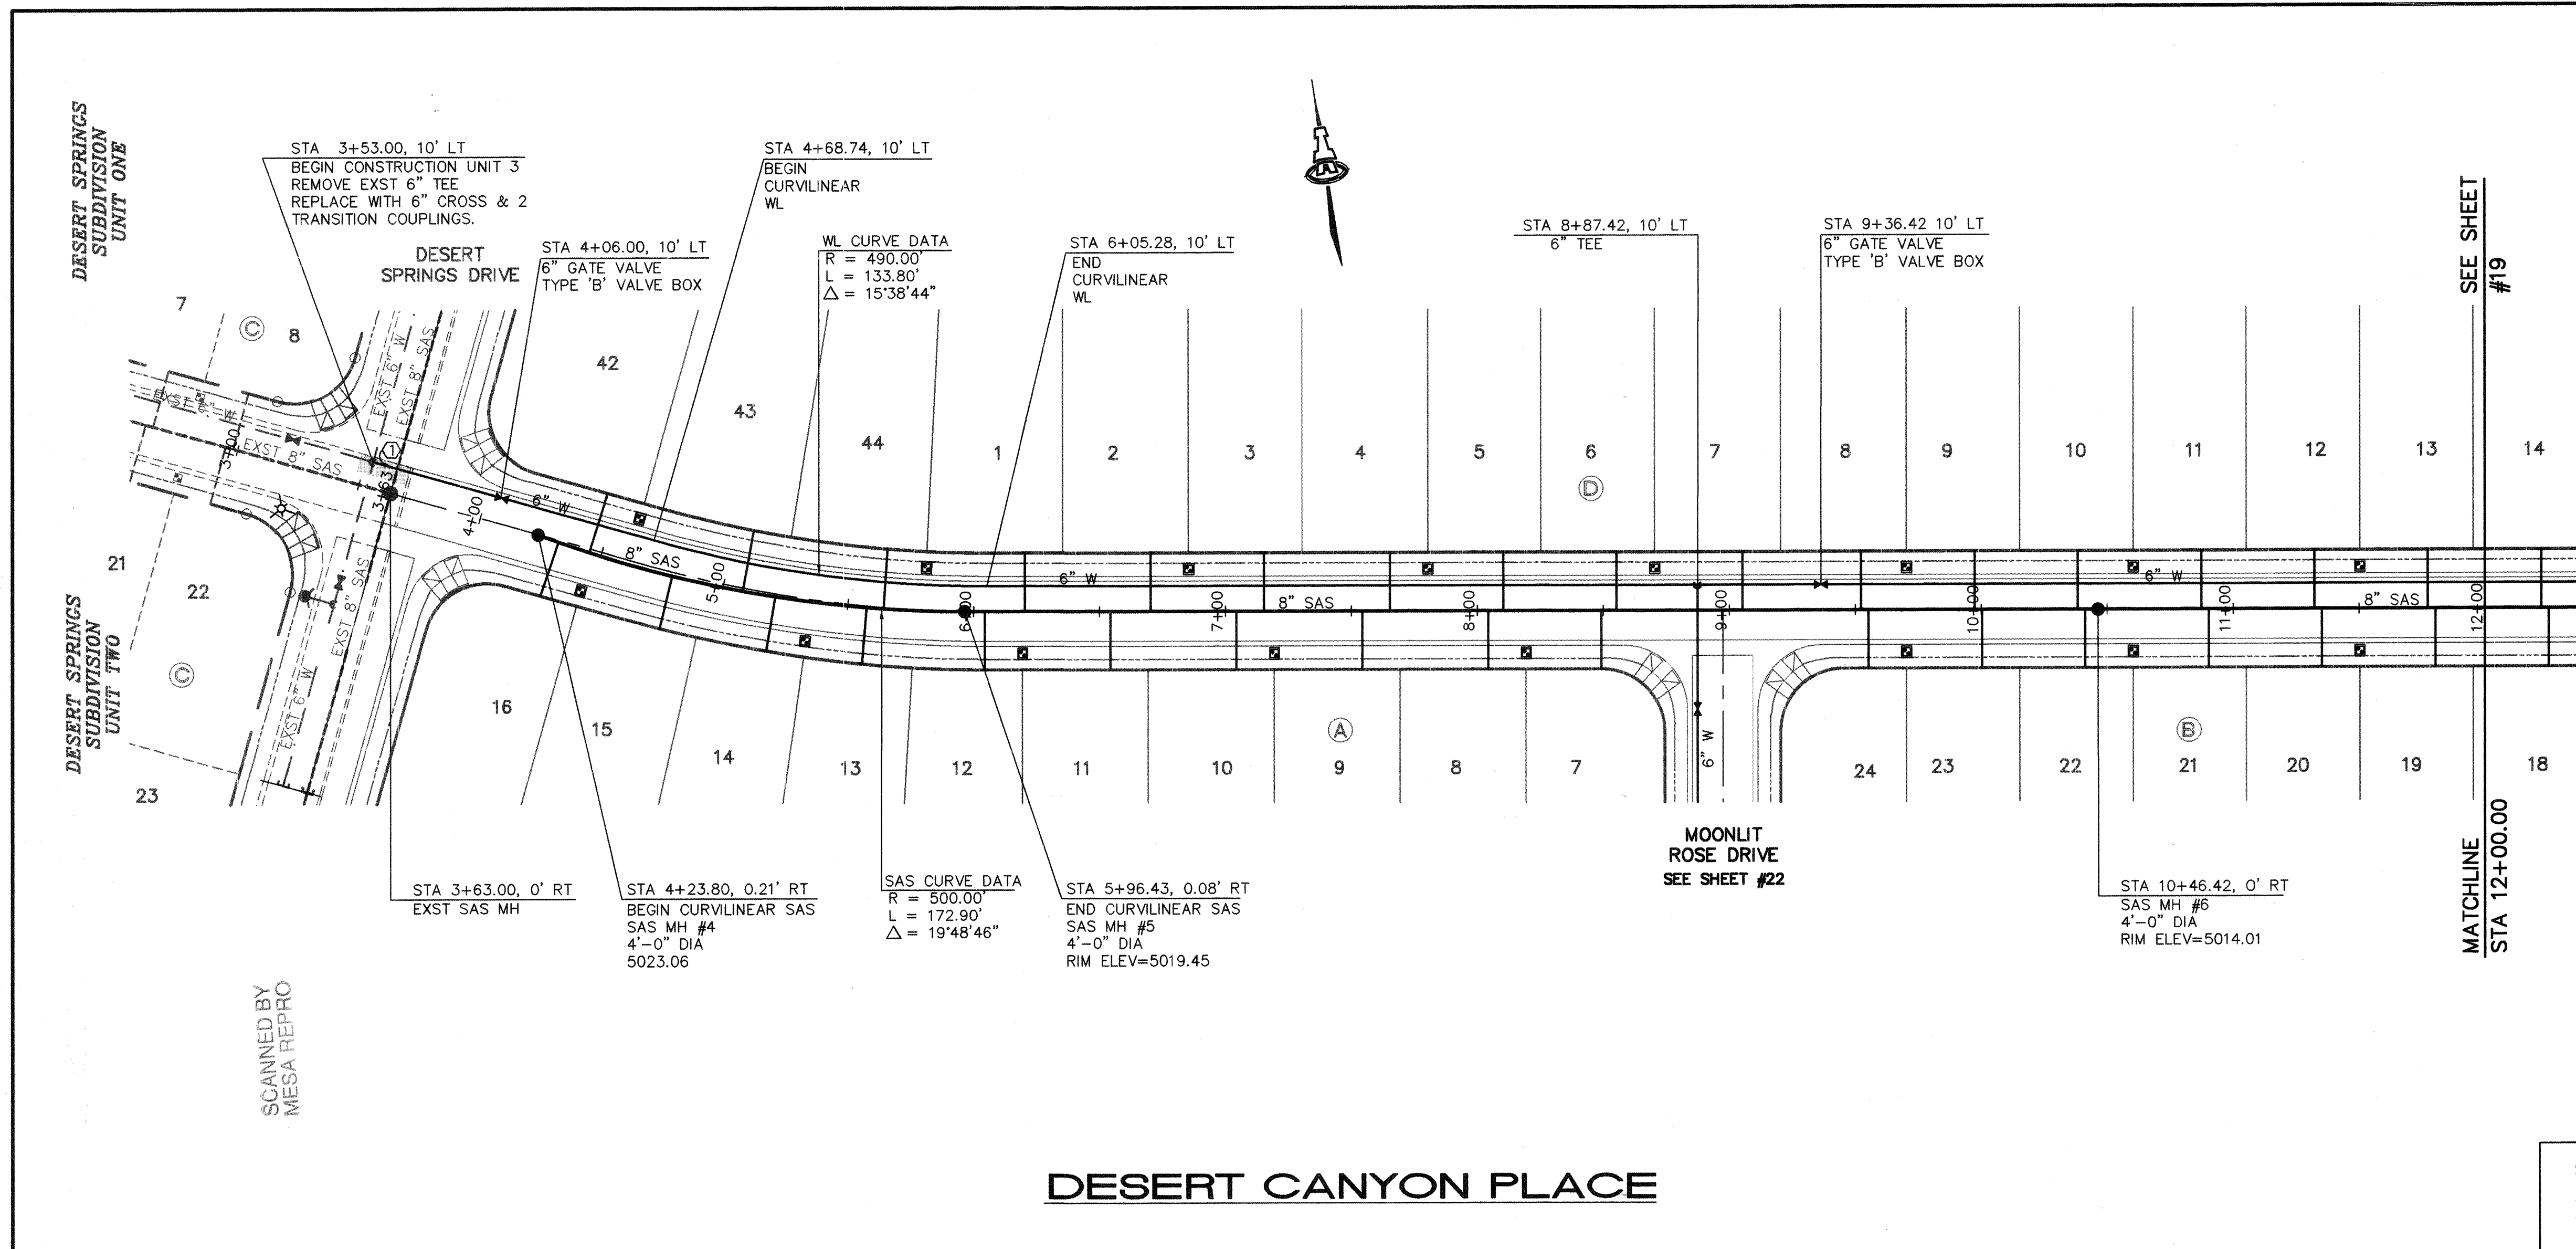

DESERT CANYON PLACE

- GENERAL NOTES**
1. CONSTRUCT SAS SERVICES PER COA STD DWG #2125.
 2. CONSTRUCT ALL SINGLE & DOUBLE WATER SERVICES PER COA STD DWG #2361, #2362, & #2363.
 3. SEE SHEET #16 FOR WATER SHUT-OFF PLAN.
 4. SEE SHEET #16 FOR RESTRAINED JOINT LENGTHS FOR WATER LINE FITTINGS.
 5. CONSTRUCT FIRE HYDRANTS PER DESIGNATED DEPTHS & LENGTHS PER COA STD DWG #2340.
 6. SEE COA STD DWG #2328 FOR VALVE RING & COVER DETAIL.

- KEYED CONSTRUCTION NOTES**
1. REMOVE, DISPOSE & REPLACE 16 SY OF ASPHALT PER COA STD DWG #2465.

UTILITY SERVICE TABLE

LOT NO.	STATION		SAS INV @ R/W
	WATER, LENGTH	SAS, LENGTH	
7/A	8+19.42, 7'	8+49.42, 23'	11.8
8/A	8+04.42, 23'	8+04.42, 23'	12.3
9/A	7+19.42, 7'	7+54.42, 23'	12.9
10/A	7+04.42, 23'	7+04.42, 23'	13.5
11/A	6+19.42, 7'	6+54.42, 23'	14.1
12/A	6+04.42, 23'	6+04.42, 23'	14.7
13/A	5+35.41, 7'	5+74.42, 23'	15.4
14/A	5+21.07, 23'	5+21.07, 23'	16.3
15/A	4+79.62, 23'	4+79.62, 23'	17.2
16/A	4+46.00, 7'	4+46.00, 23'	18.3
19/B	11+50.42, 7'	11+80.42, 23'	7.8
20/B	11+35.42, 23'	11+35.42, 23'	8.3
21/B	10+60.42, 7'	10+90.42, 23'	8.9
22/B	10+41.42, 23'	10+41.42, 23'	9.5
23/B	9+70.42, 7'	10+00.42, 23'	10.0
24/B	9+55.42, 23'	9+55.42, 23'	10.5
42/D	4+61.00, 27'	4+46.00, 23'	18.0
43/D	5+07.65, 23'	5+07.65, 23'	16.6
44/D	5+80.28, 27'	5+63.83, 23'	15.4
1/D	6+20.42, 23'	6+20.42, 23'	14.5
2/D	6+70.42, 23'	6+70.42, 23'	13.9
3/D	7+15.42, 23'	7+15.42, 23'	13.4
4/D	7+65.42, 23'	7+65.42, 23'	12.8
5/D	8+10.42, 23'	8+10.42, 23'	12.2
6/D	8+55.42, 23'	8+55.42, 23'	11.7
7/D	9+05.42, 23'	9+05.42, 23'	11.1
8/D	9+52.42, 23'	9+52.42, 23'	10.5
9/D	9+97.42, 23'	9+97.42, 23'	10.0
10/D	10+38.42, 23'	10+38.42, 23'	9.5
11/D	10+87.42, 23'	10+87.42, 23'	8.9
12/D	11+32.42, 23'	11+32.42, 23'	8.3
13/D	11+77.42, 23'	11+77.42, 23'	7.8

ALL WATER SERVICES ARE DOUBLE EXCEPT WHERE NOTED AS (S) SINGLE.

ISAACSON & ARFMAN, P.A.
Consulting Engineering Associates
128 Monroe Street N.E.
Albuquerque, New Mexico 87102
079UTL2.DWG/rth 06/15/99


CITY OF ALBUQUERQUE
PUBLIC WORKS DEPARTMENT
ENGINEERING GROUP

TITLE: **DESERT SPRINGS SUBDIVISION, UNIT THREE
DESERT CANYON PLACE
STA 3+63.00 TO STA 12+00.00
UTILITY PLAN & PROFILE**

Design Review Committee: **APPROVED** JUL 1999
City Engineer Approval: **APPROVED** OCT - 8 1999
City Engineer: [Signature]

City Project No. **618281** Zone Map No. **M-10** Sheet **18** Of **25**

BENCH MARKS		AS-BUILT INFORMATION	
ACS MONUMENT "1-MI" LOCATED AT THE SOUTHEAST CORNER OF SAGE RD. & UNSER BLVD.	CONTRACTOR	DATE	DATE
ELEV. = 5079.88	INSPECTOR	DATE	DATE
TBM: RIM OF SOUTHWESTERLY MANHOLE AT SAPHIRE ST. & UNSER BLVD.	FIELD	DATE	DATE
ELEV. = 5035.84	CORRECTED BY	DATE	DATE
	RECORDED BY	DATE	DATE
	NO.		
SURVEY INFORMATION		FIELD NOTES	
ALS	1/97		
1			
ENGINEER'S SEAL		REVISIONS	
		NO.	DATE
		DESIGNED BY	DATE
		DRAWN BY	DATE
		CHECKED BY	DATE

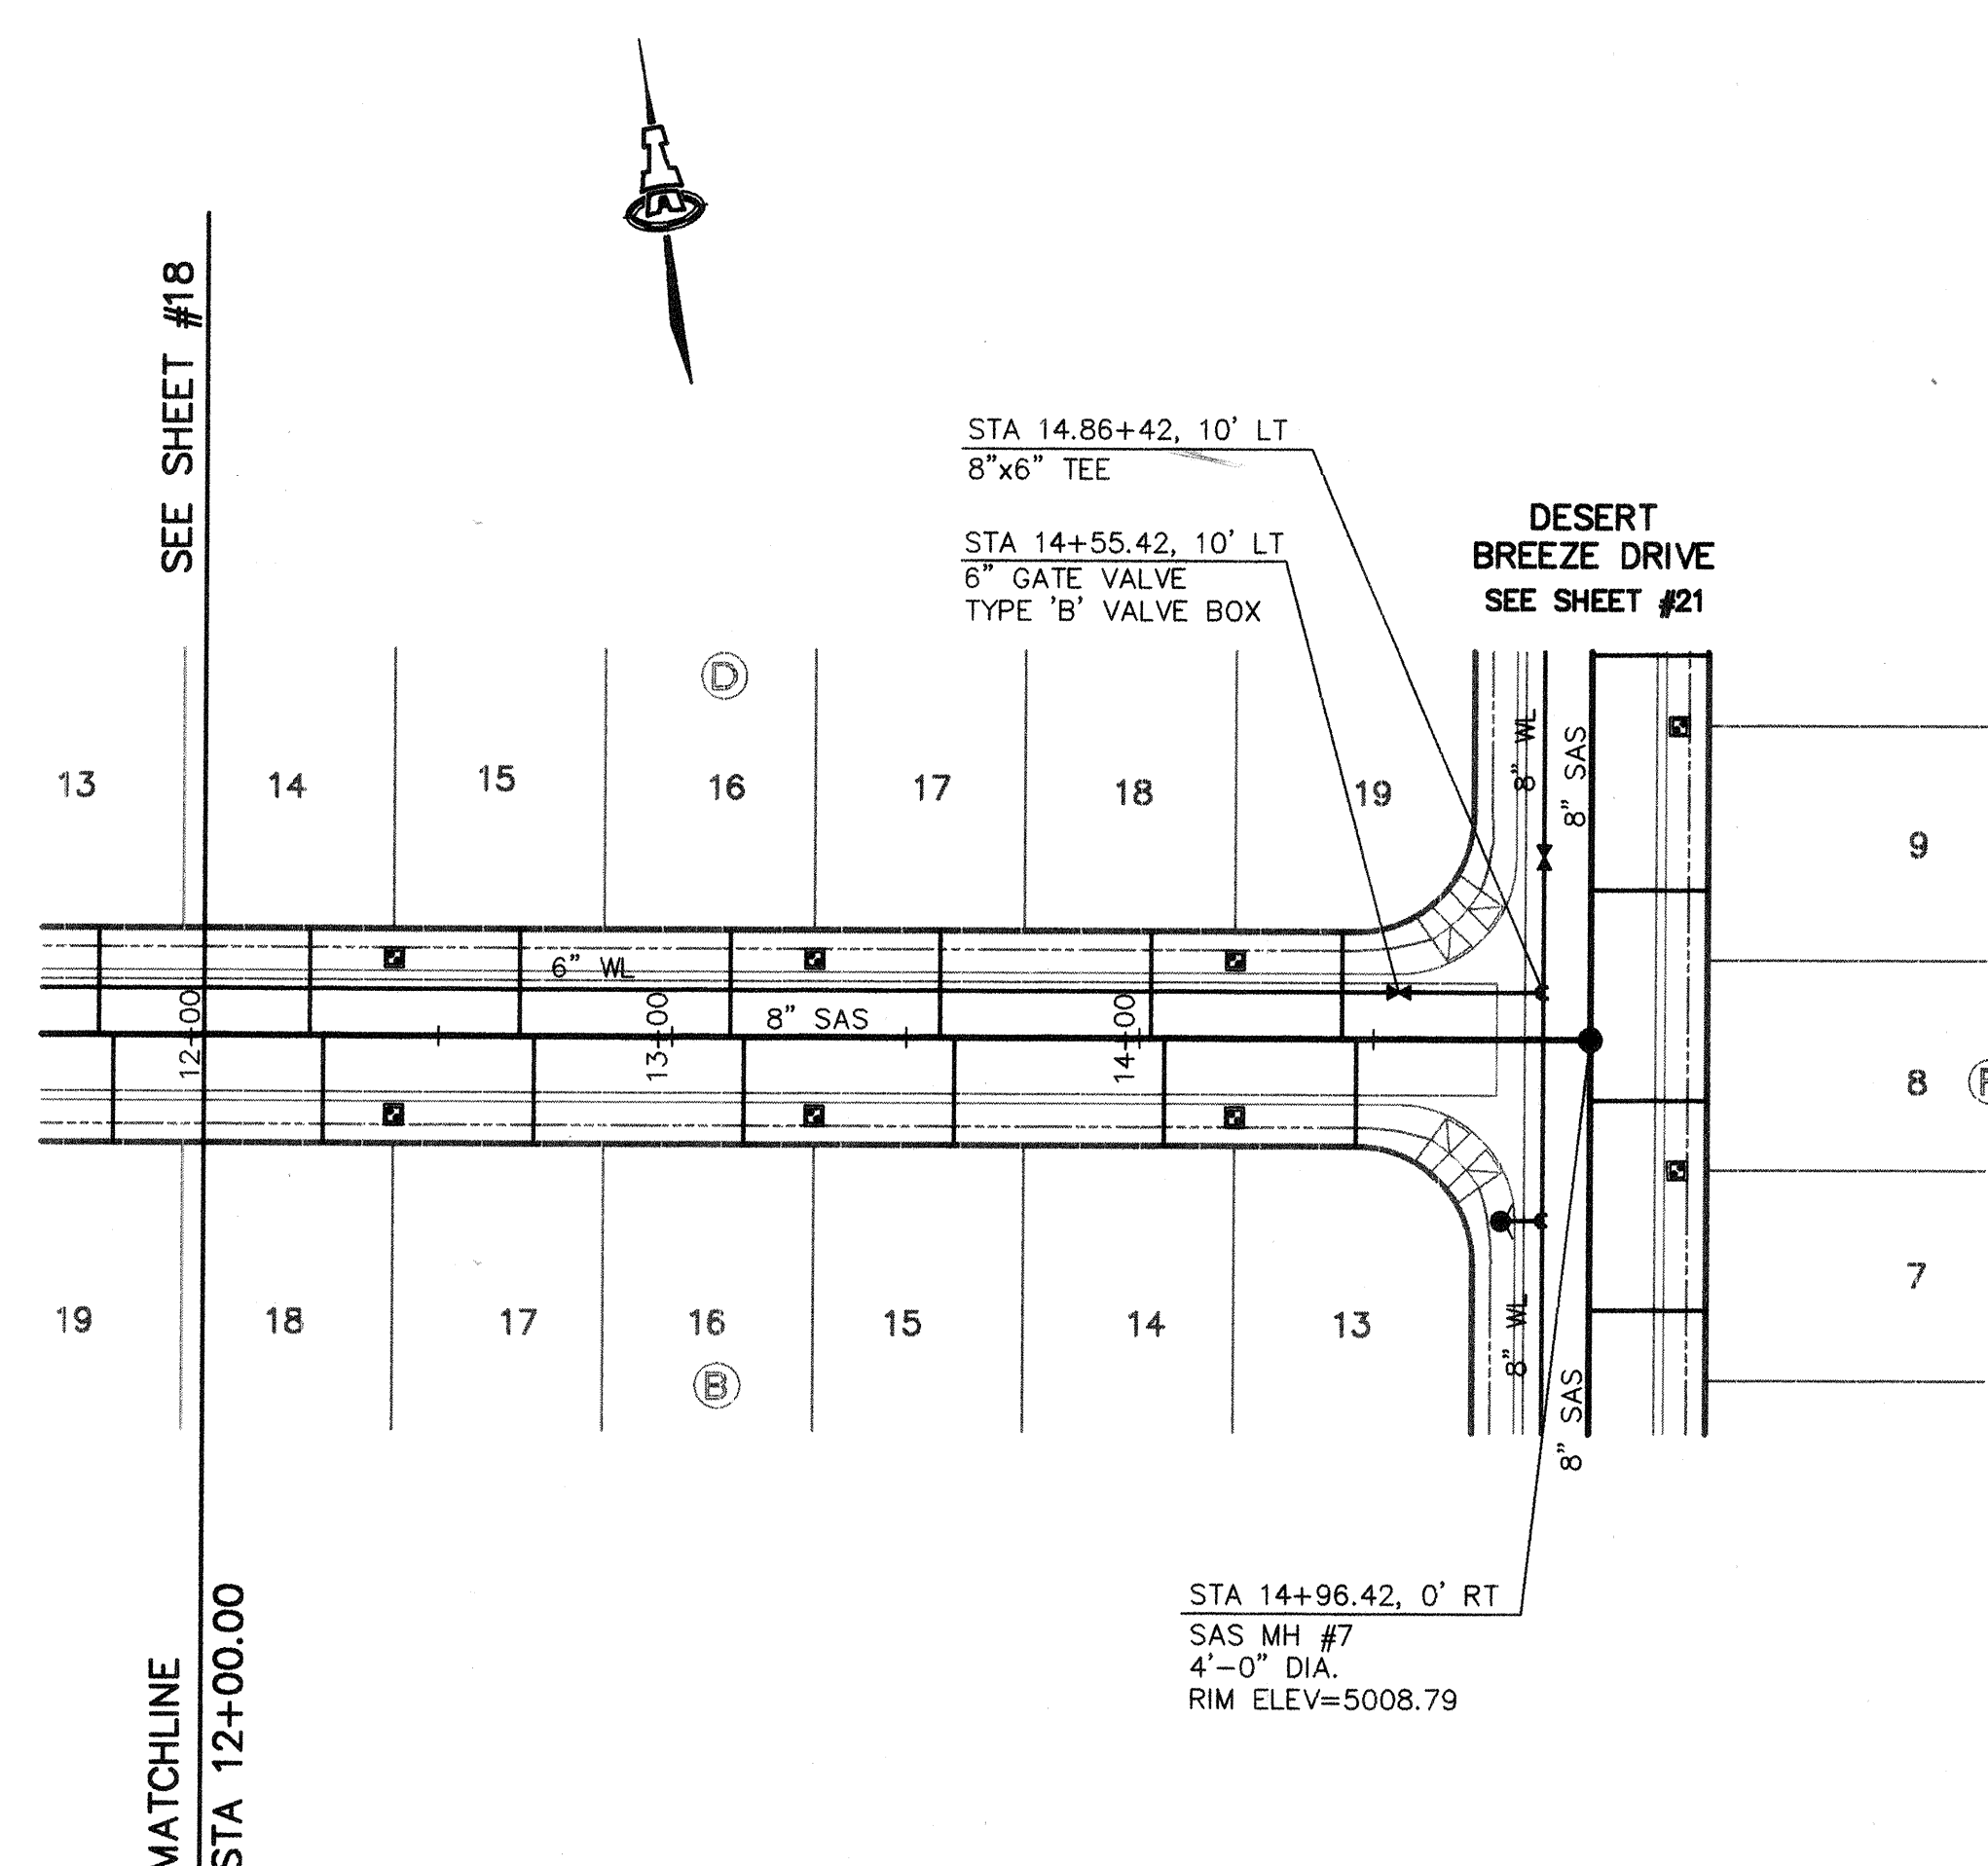


DESERT CANYON PLACE

GENERAL NOTES

1. CONSTRUCT SAS SERVICES PER COA STD DWG #2125.
2. CONSTRUCT ALL SINGLE & DOUBLE WATER SERVICES PER COA STD DWG #2361, #2362, & #2363.
3. SEE SHEET #16 FOR WATER SHUT-OFF PLAN.
4. SEE SHEET #16 FOR RESTRAINED JOINT LENGTHS FOR WATER LINE FITTINGS.
5. CONSTRUCT FIRE HYDRANTS PER DESIGNATED DEPTHS & LENGTHS PER COA STD DWG #2340.
6. SEE COA STD DWG #2328 FOR VALVE RING & COVER DETAIL.

LOT NO./ BLOCK	STATION		SAS INV @ R/W
	WATER, LENGTH	SAS, LENGTH	
9/B	9+14.25, 7'	SEE SHEET #17	
10/B		9+44.25, 23'	3.9
11/B	10+14.25, 7'	9+86.25, 23'	3.5
12/B		10+30.25, 23'	3.3
13/B	12+40.42, 7'	14+46.42, 23'	4.6
14/B		14+08.42, 23'	5.2
15/B	13+30.42, 7'	13+44.42, 23'	5.7
16/B		13+15.42, 23'	6.2
17/B	14+20.42, 7'	12+70.42, 23'	6.8
18/B		12+25.42, 23'	7.3
15/C		9+04.25, 23'	4.3
16/C	9+19.25, 27'	9+49.25, 23'	3.8
17/C		9+83.25, 23'	3.8
18/C	10+09.25, 27'	10+39.25, 23'	2.9
14/D	12+40.42, 27'	12+22.42, 23'	7.3
15/D		12+67.42, 23'	6.8
17/D	13+30.42, 27'	13+12.42, 23'	6.2
17/D		13+57.42, 23'	5.7
18/D		14+02.42, 23'	5.2
19/D	14+20.42, 27'	14+43.42, 23'	4.6

ALL WATER SERVICES ARE DOUBLE EXCEPT WHERE NOTED AS (S) SINGLE.

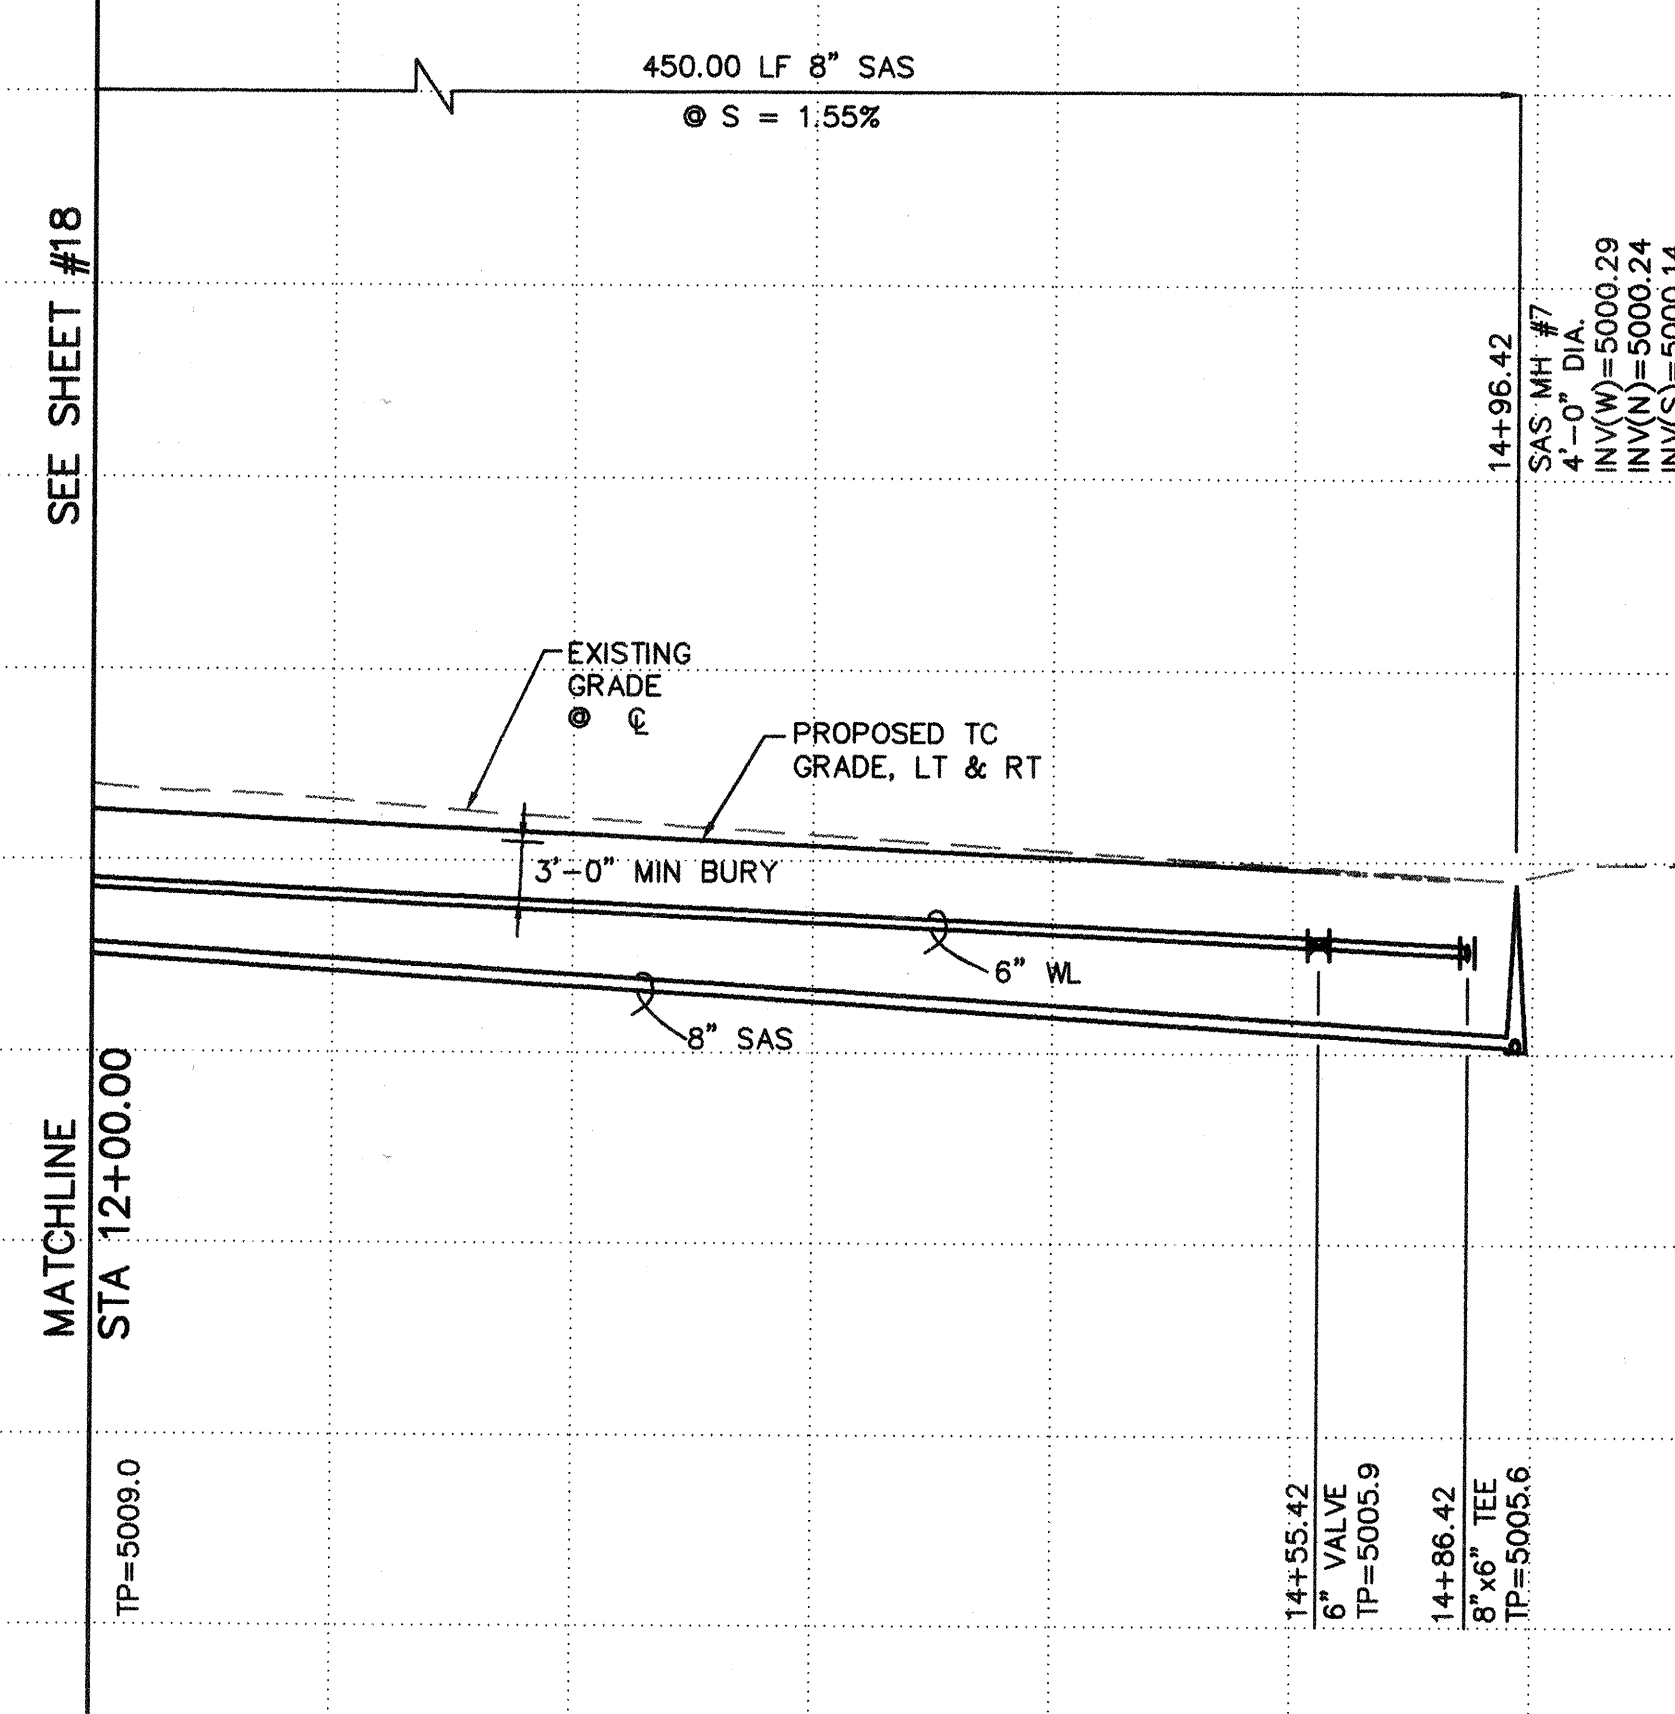

SCALES:
1"=40' HOR.
1"=10' VERT.

 **ISAACSON & ARFMAN, P.A.**
Consulting Engineering Associates
128 Monroe Street N.E.
Albuquerque New Mexico
079UTL3.DWGems 06/16/99

CITY OF ALBUQUERQUE
PUBLIC WORKS DEPARTMENT
ENGINEERING GROUP

TITLE: DESERT SPRINGS SUBDIVISION, UNIT THREE
BLUE AVENA AVE & DESERT CANYON PL
STA 9+00.00 TO STA 13+00.00 STA 12+00.00 TO STA 14+96.42
UTILITY PLAN & PROFILE

Design Review Committee		City Engineer Approval		Mo./Day/Yr.		Mo./Day/Yr.	
							
DESIGN REVIEW COMMITTEE		CITY ENGINEER					

City Project No.	618281	Zone Map No.	M-10	Sheet	19	Of	25
------------------	--------	--------------	------	-------	----	----	----

SCANNED BY
MESA REPRO



UTILITY SERVICE TABLE

LOT NO./ BLOCK	STATION		SAS INV @ R/W
	WATER, LENGTH	SAS, LENGTH	
20/D	16+00.42, 29'	16+26.42, 25'	4.8
21/D		15+85.42, 25'	5.4
22/D	15+10.42, 29'	15+40.42, 25'	6.1
23/D		14+95.42, 25'	6.8
24/D		14+50.42, 25'	7.5
25/D	14+20.42, 29'	14+05.42, 25'	8.2
26/D		13+60.42, 25'	9.0
27/D	13+30.42, 29'	13+15.42, 25'	9.7
28/D		12+70.42, 25'	10.4
29/D	12+40.42, 29'	12+21.42, 25'	11.2
30/D		11+80.42, 25'	11.8
31/D	11+50.42, 29'	11+35.42, 25'	12.5

UTILITY SERVICE TABLE

LOT NO./ BLOCK	STATION		SAS INV @ R/W
	WATER, LENGTH	SAS, LENGTH	
32/D	10+60.42, 29'	10+90.42, 25'	13.2
33/D		10+45.42, 25'	13.9
34/D		10+00.42, 25'	14.6
35/D	9+70.42, 29'	9+55.42, 25'	15.4
36/D		9+10.42, 25'	16.1
37/D	8+80.42, 29'	8+65.42, 25'	16.8
38/D		8+21.42, 25'	17.6
39/D	7+93.09, 29'	7+61.32, 25'	18.4
40/D		7+37.51, 25'	18.8
41/D	7+03.16, 29'	6+88.88, 25'	19.6

UTILITY SERVICE TABLE


LOT NO./ BLOCK	STATION		SAS INV @ R/W
	WATER, LENGTH	SAS, LENGTH	
1/E	8+70.42, 9'	8+55.42, 25'	16.9
2/E		9+00.42, 25'	16.2
3/E		9+45.42, 25'	15.5
4/E	9+60.42, 9'	9+90.42, 25'	14.8
5/E		10+35.42, 25'	14.1
6/E	10+50.42, 9'	10+85.42, 25'	13.3
7/E		11+30.42, 25'	12.6
8/E	11+45.42, 9'	11+75.42, 25'	11.9
9/E		12+18.42, 25'	11.2
10/E	12+35.42, 9'	12+65.42, 25'	10.5
11/E		13+12.42, 25'	9.7
12/E	13+30.42, 9'	13+57.42, 25'	9.0
13/E		14+02.42, 25'	8.3
14/E	14+20.42, 9'	14+47.42, 25'	7.6
15/E		14+92.42, 25'	6.9
16/E	15+10.42, 9'	15+37.42, 25'	6.2
17/E		15+82.42, 25'	5.5
18/E	16+00.42, 9'	16+23.42, 25'	4.9

GENERAL NOTES


1. CONSTRUCT SAS SERVICES PER COA STD DWG #2125.
2. CONSTRUCT ALL SINGLE & DOUBLE WATER SERVICES PER COA STD DWG #2361, #2362, & #2363.
3. SEE SHEET #16 FOR WATER SHUT-OFF PLAN.
4. SEE SHEET #16 FOR RESTRAINED JOINT LENGTHS FOR WATER LINE FITTINGS.
5. CONSTRUCT FIRE HYDRANTS PER DESIGNATED DEPTHS & LENGTHS PER COA STD DWG #2340.
6. SEE COA STD DWG #2328 FOR VALVE RING & COVER DETAIL.

KEYED CONSTRUCTION NOTES

1. REMOVE, DISPOSE & REPLACE 20 SY OF ASPHALT PER COA STD DWG #2465.

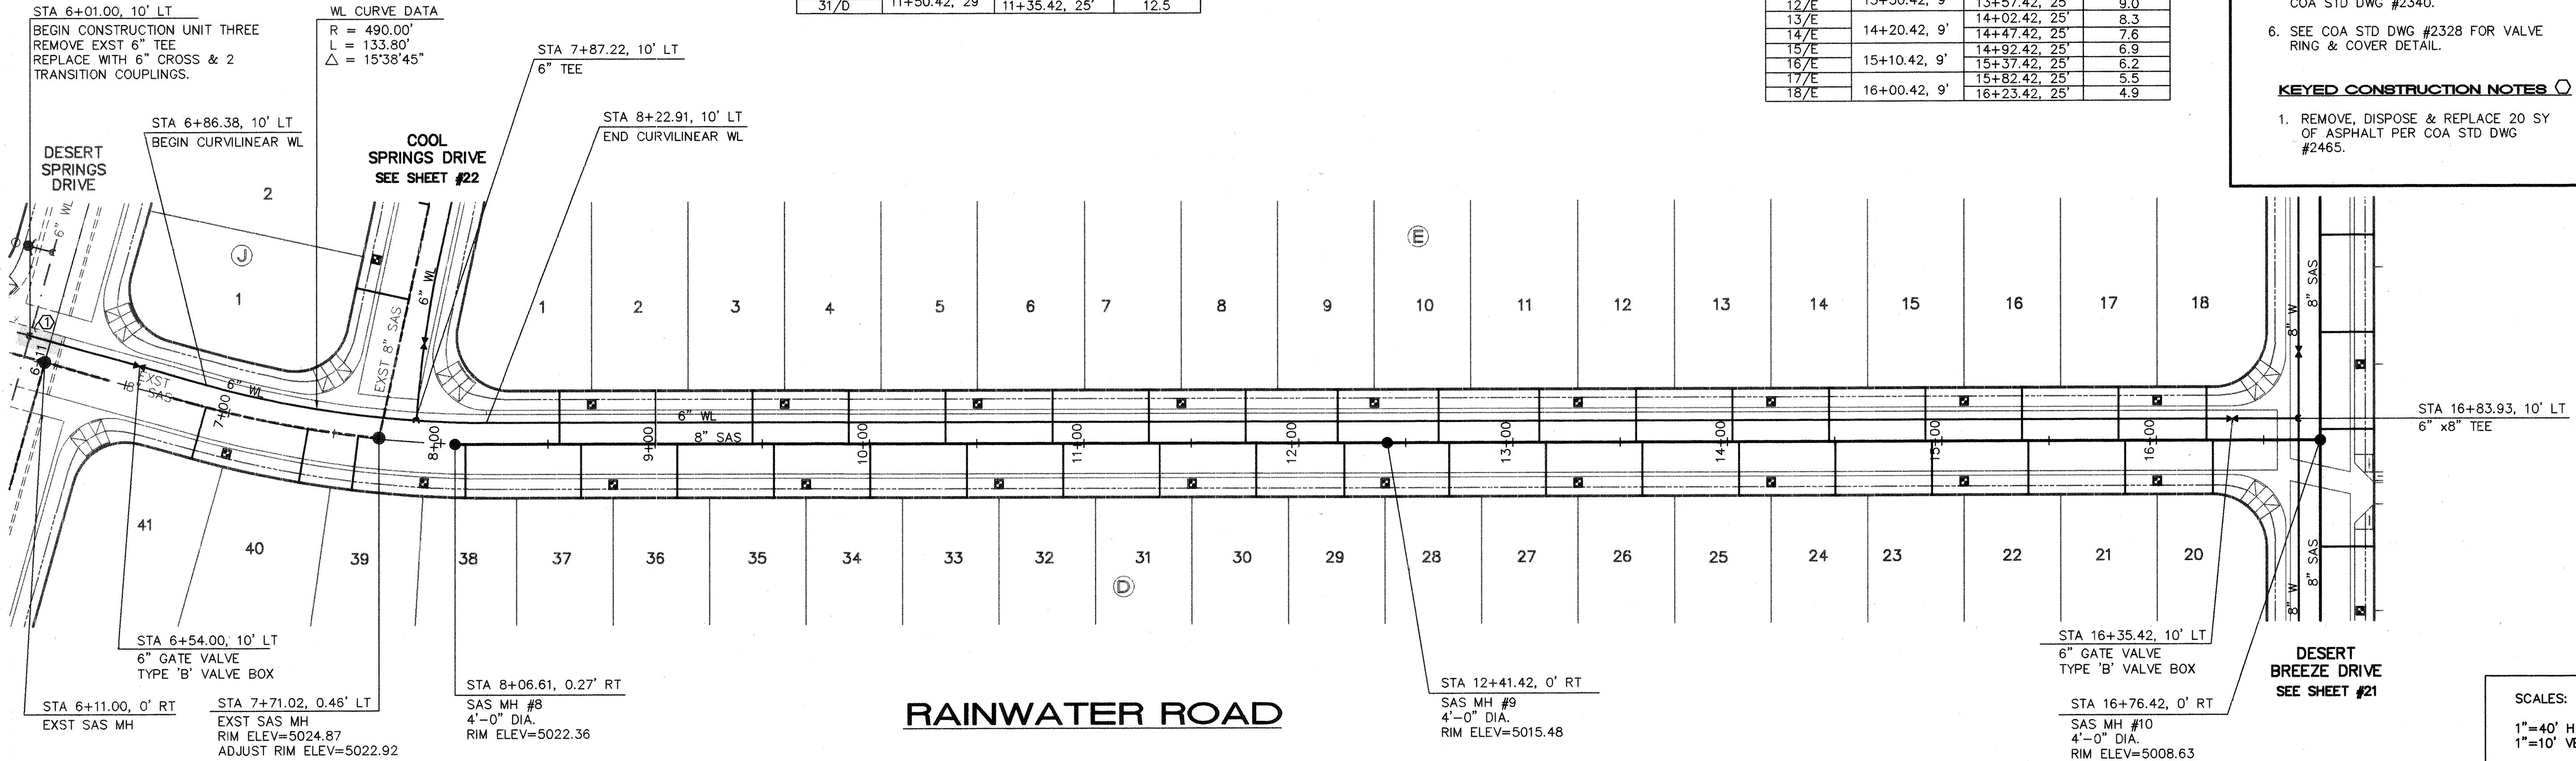

SCALES:
1"=40' HOR.
1"=10' VERT.

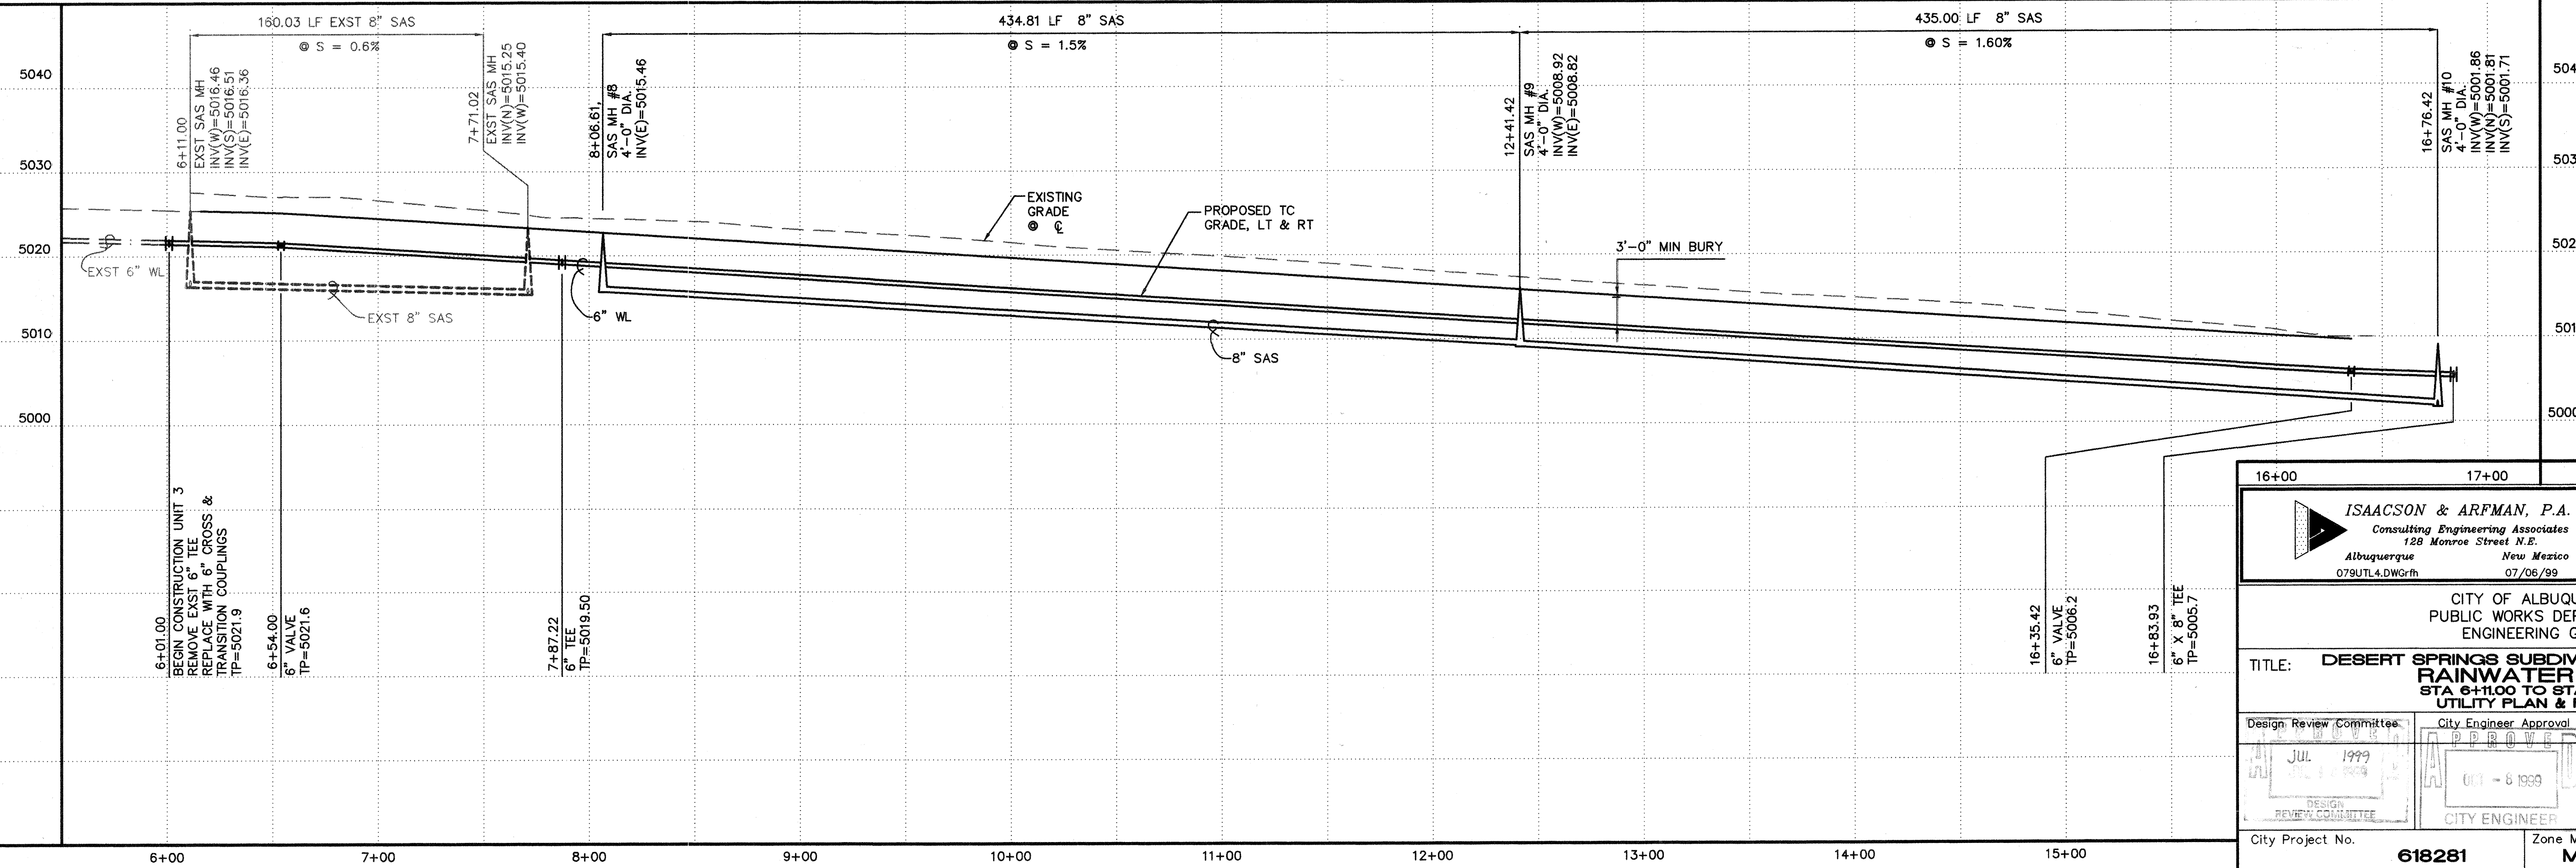

AS-BUILT INFORMATION		BENCH MARKS		SURVEY INFORMATION		ENGINEER'S SEAL	
CONTRACTOR	DATE	CONTRACTOR	DATE	FIELD NOTES	REMARKS	SEAL	REVISIONS
WORK BY	DATE	INSURANCE BY	DATE	1	ALS		DESIGN
ACCEPTANCE BY	DATE	VERIFICATION BY	DATE	1/97	1		DATE
DATE	DATE	DATE	DATE				DATE
DATE	DATE	DATE	DATE				DATE
MICRO-FILM INFORMATION		NO.		REMARKS		DESIGNED BY MJC	
RECORDED BY						DRAWN BY RFH	
						CHECKED BY FCA	
						DATE 2/99	
						DATE 2/99	
						DATE 2/99	



ISAACSON & ARFMAN, P.A.
Consulting Engineering Associates
128 Monroe Street N.E.
Albuquerque, New Mexico 87102
079UTL4.DWG/rh 07/06/99

CITY OF ALBUQUERQUE
PUBLIC WORKS DEPARTMENT
ENGINEERING GROUP

TITLE: DESERT SPRINGS SUBDIVISION, UNIT THREE
RAINWATER ROAD
STA 6+11.00 TO STA 16+76.42
UTILITY PLAN & PROFILE

Design Review Committee: JUL 1999
City Engineer Approval: APPROVED
Last Design Update: 001 - 8 1999

City Project No. 618281 Zone Map No. M-10 Sheet 20 Of 25

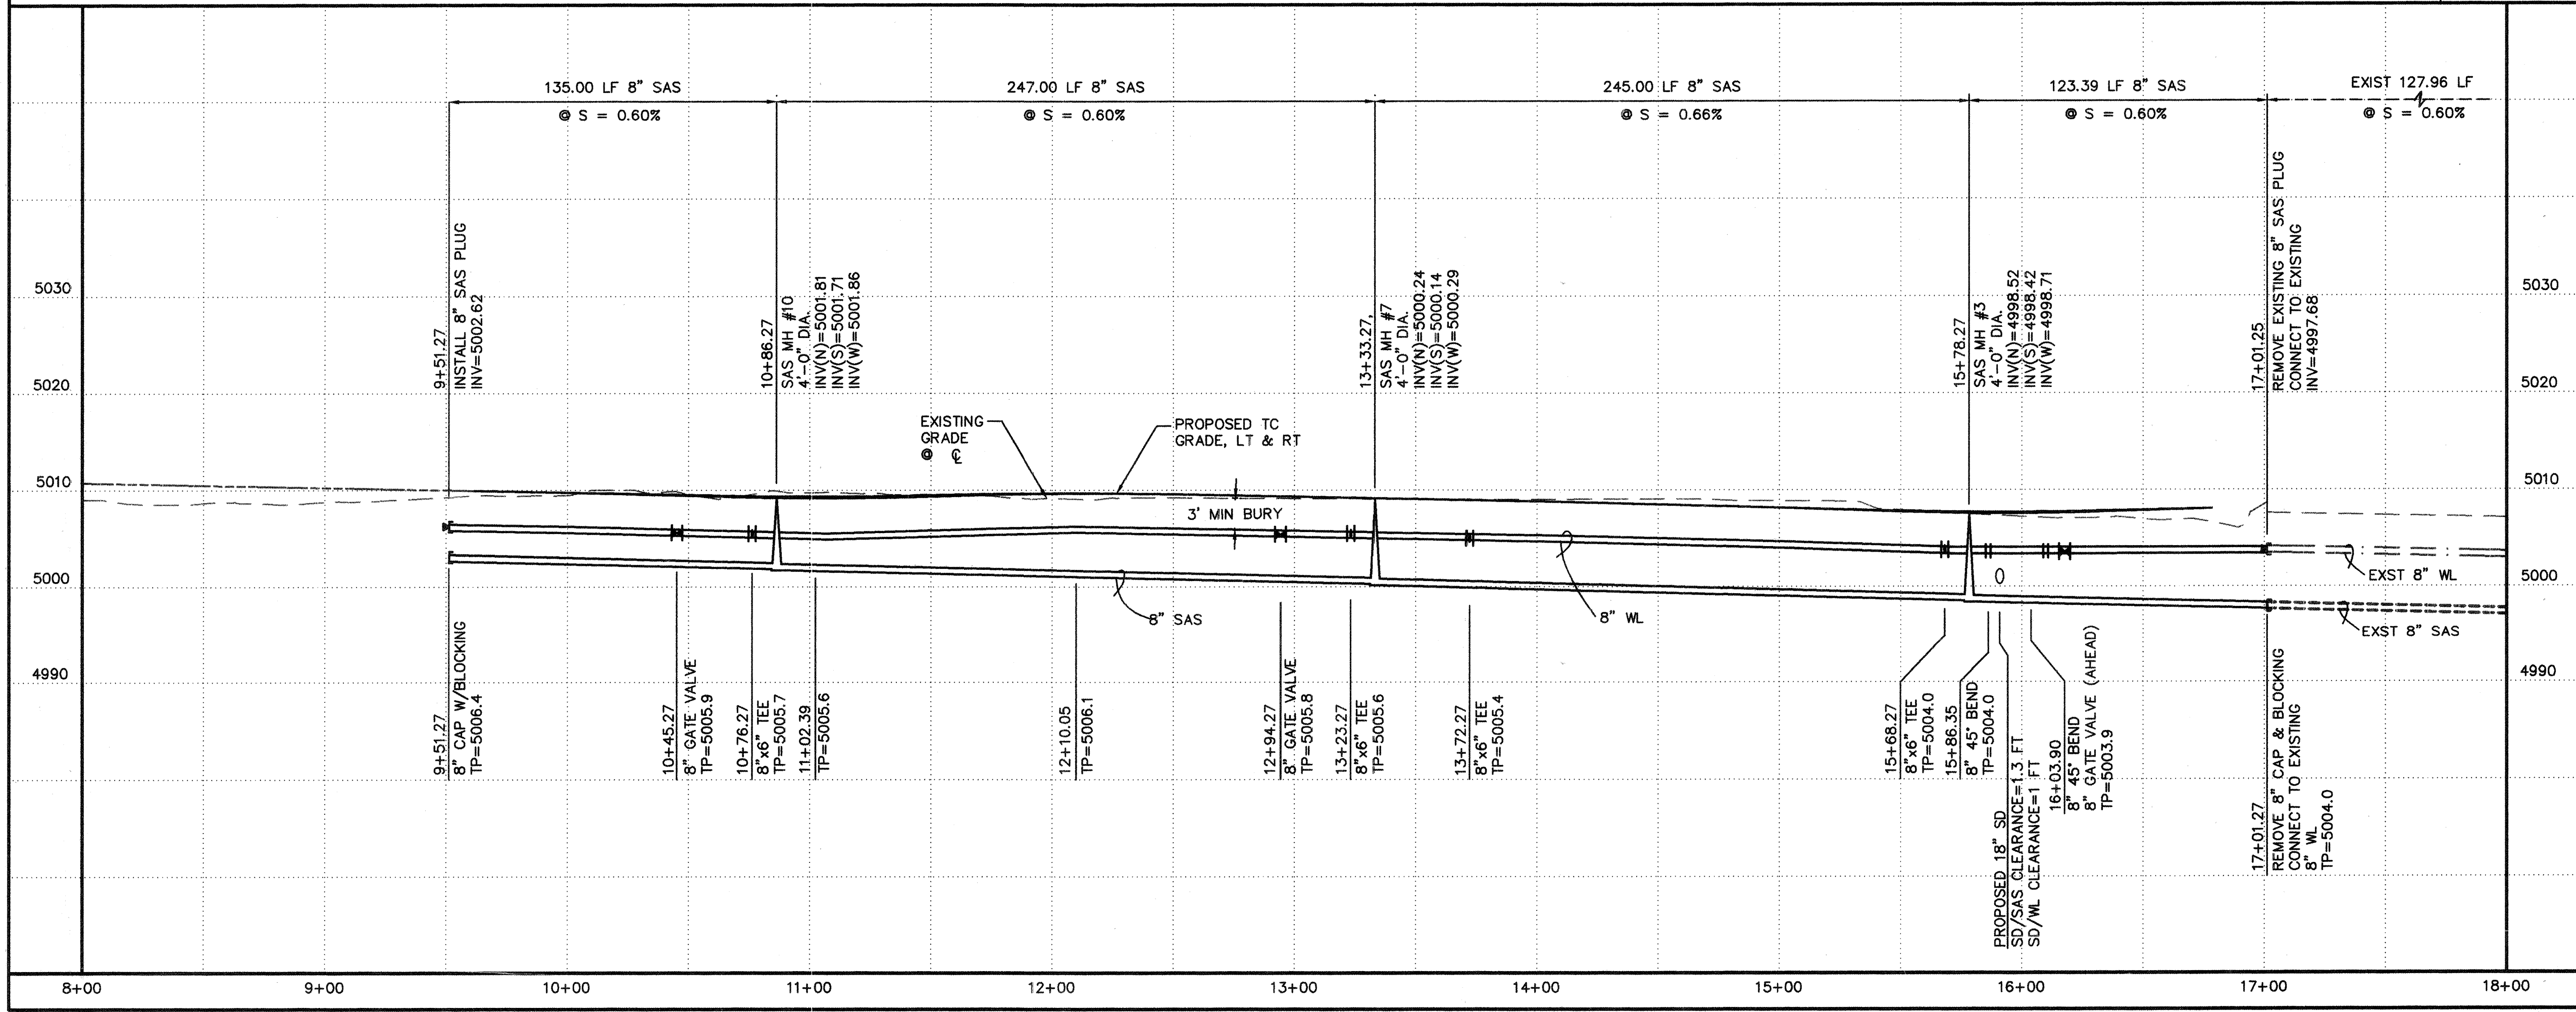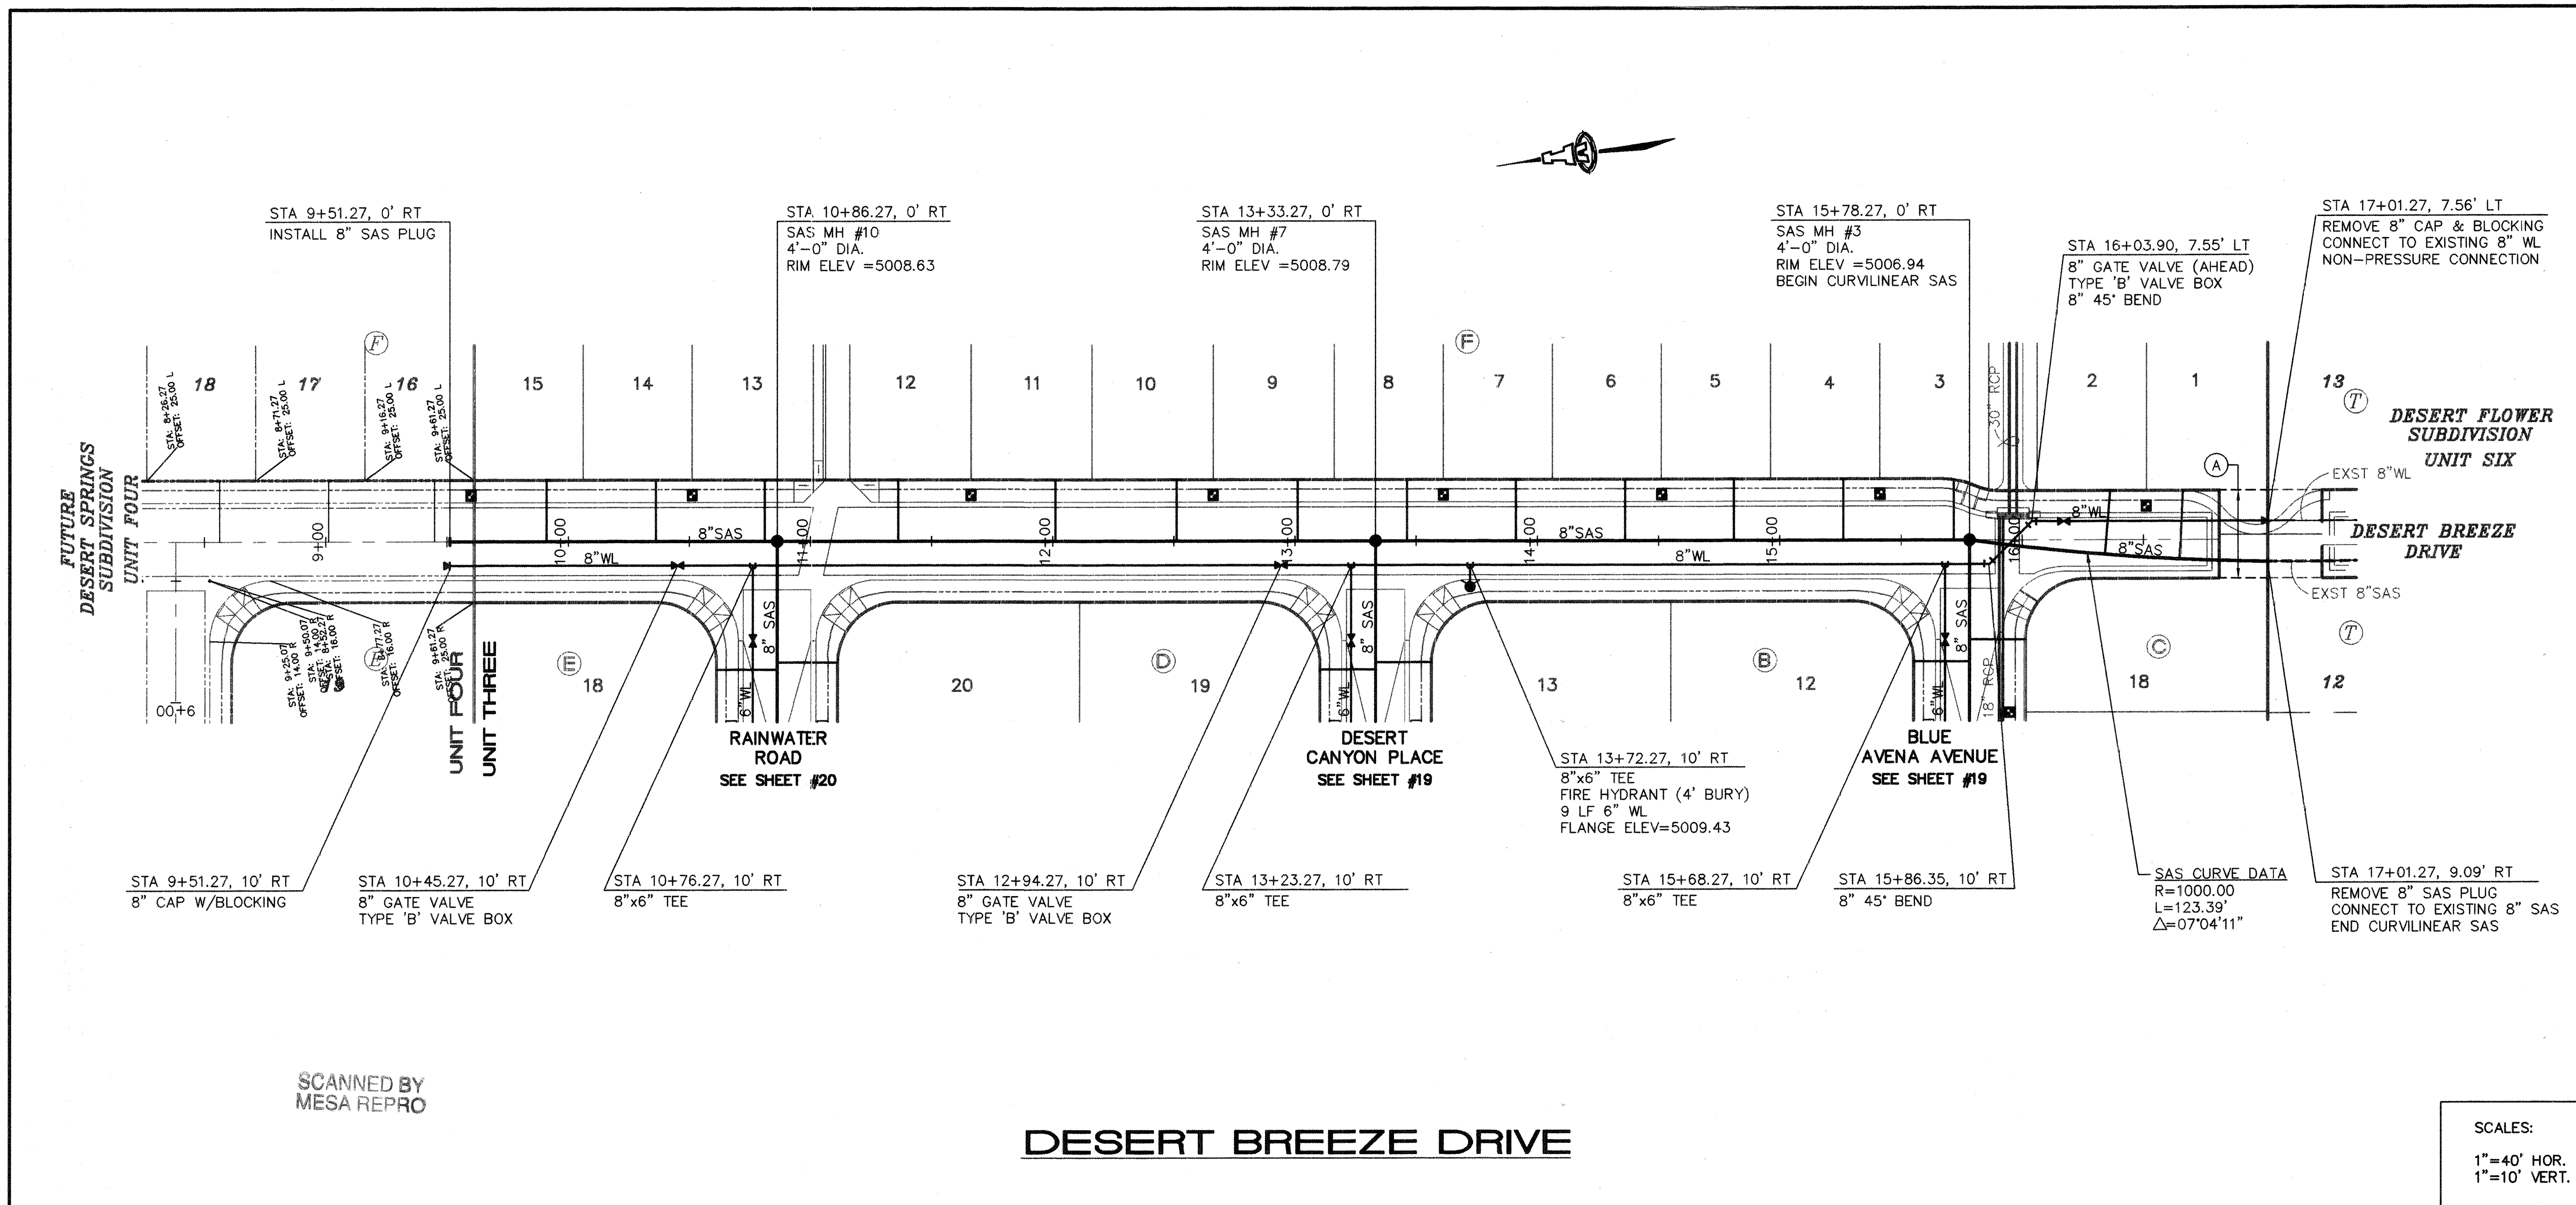

GENERAL NOTES

- CONSTRUCT SAS SERVICES PER COA STD DWG #2125.
- CONSTRUCT ALL SINGLE & DOUBLE WATER SERVICES PER COA STD DWG #2361, #2362, & #2363.
- SEE SHEET #16 FOR WATER SHUT-OFF PLAN.
- SEE SHEET #16 FOR RESTRAINED JOINT LENGTHS FOR WATER LINE FITTINGS.
- CONSTRUCT FIRE HYDRANTS PER DESIGNATED DEPTHS & LENGTHS PER COA STD DWG #2340.
- SEE COA STD DWG #2328 FOR VALVE RING & COVER DETAIL.

UTILITY SERVICE TABLE

LOT NO./BLOCK	STATION		SAS INV @ R/W
	WATER, LENGTH	SAS, LENGTH	
1/F	16+51.27, 5'	16+64.91, 28'	2.9
2/F		16+34.20, 26'	2.7
3/F	15+41.27, 29'	15+71.88, 25'	2.6
4/F		15+26.27, 25'	2.9
5/F	14+51.27, 29'	14+81.27, 25'	3.3
6/F		14+36.27, 25'	3.6
7/F	13+61.27, 29'	13+91.27, 25'	3.8
8/F		13+46.27, 25'	4.1
9/F	12+66.27, 29'	12+01.27, 25'	4.3
10/F		12+51.27, 25'	4.4
11/F	11+66.27, 29'	12+01.27, 25'	4.6
12/F		11+36.27, 25'	4.4
13/F	10+51.27, 29'	10+81.27, 25'	4.2
14/F		10+36.27, 25'	4.5
15/F	9+60.03, 29'	9+91.27, 25'	4.8
16/F			

EASEMENT NOTES

(A) 36' PUBLIC WATERLINE, SANITARY SEWER AND PEDESTRIAN ACCESS EASEMENT TO BE GRANTED BY FINAL PLAT.

DESERT SPRINGS SUBDIVISION, UNIT THREE

DESERT BREEZE DRIVE


STA 9+51.27 TO STA 17+01.27

UTILITY PLAN & PROFILE

City Project No. **618281**

Zone Map No. **M-10**

Sheet **21** Of **25**

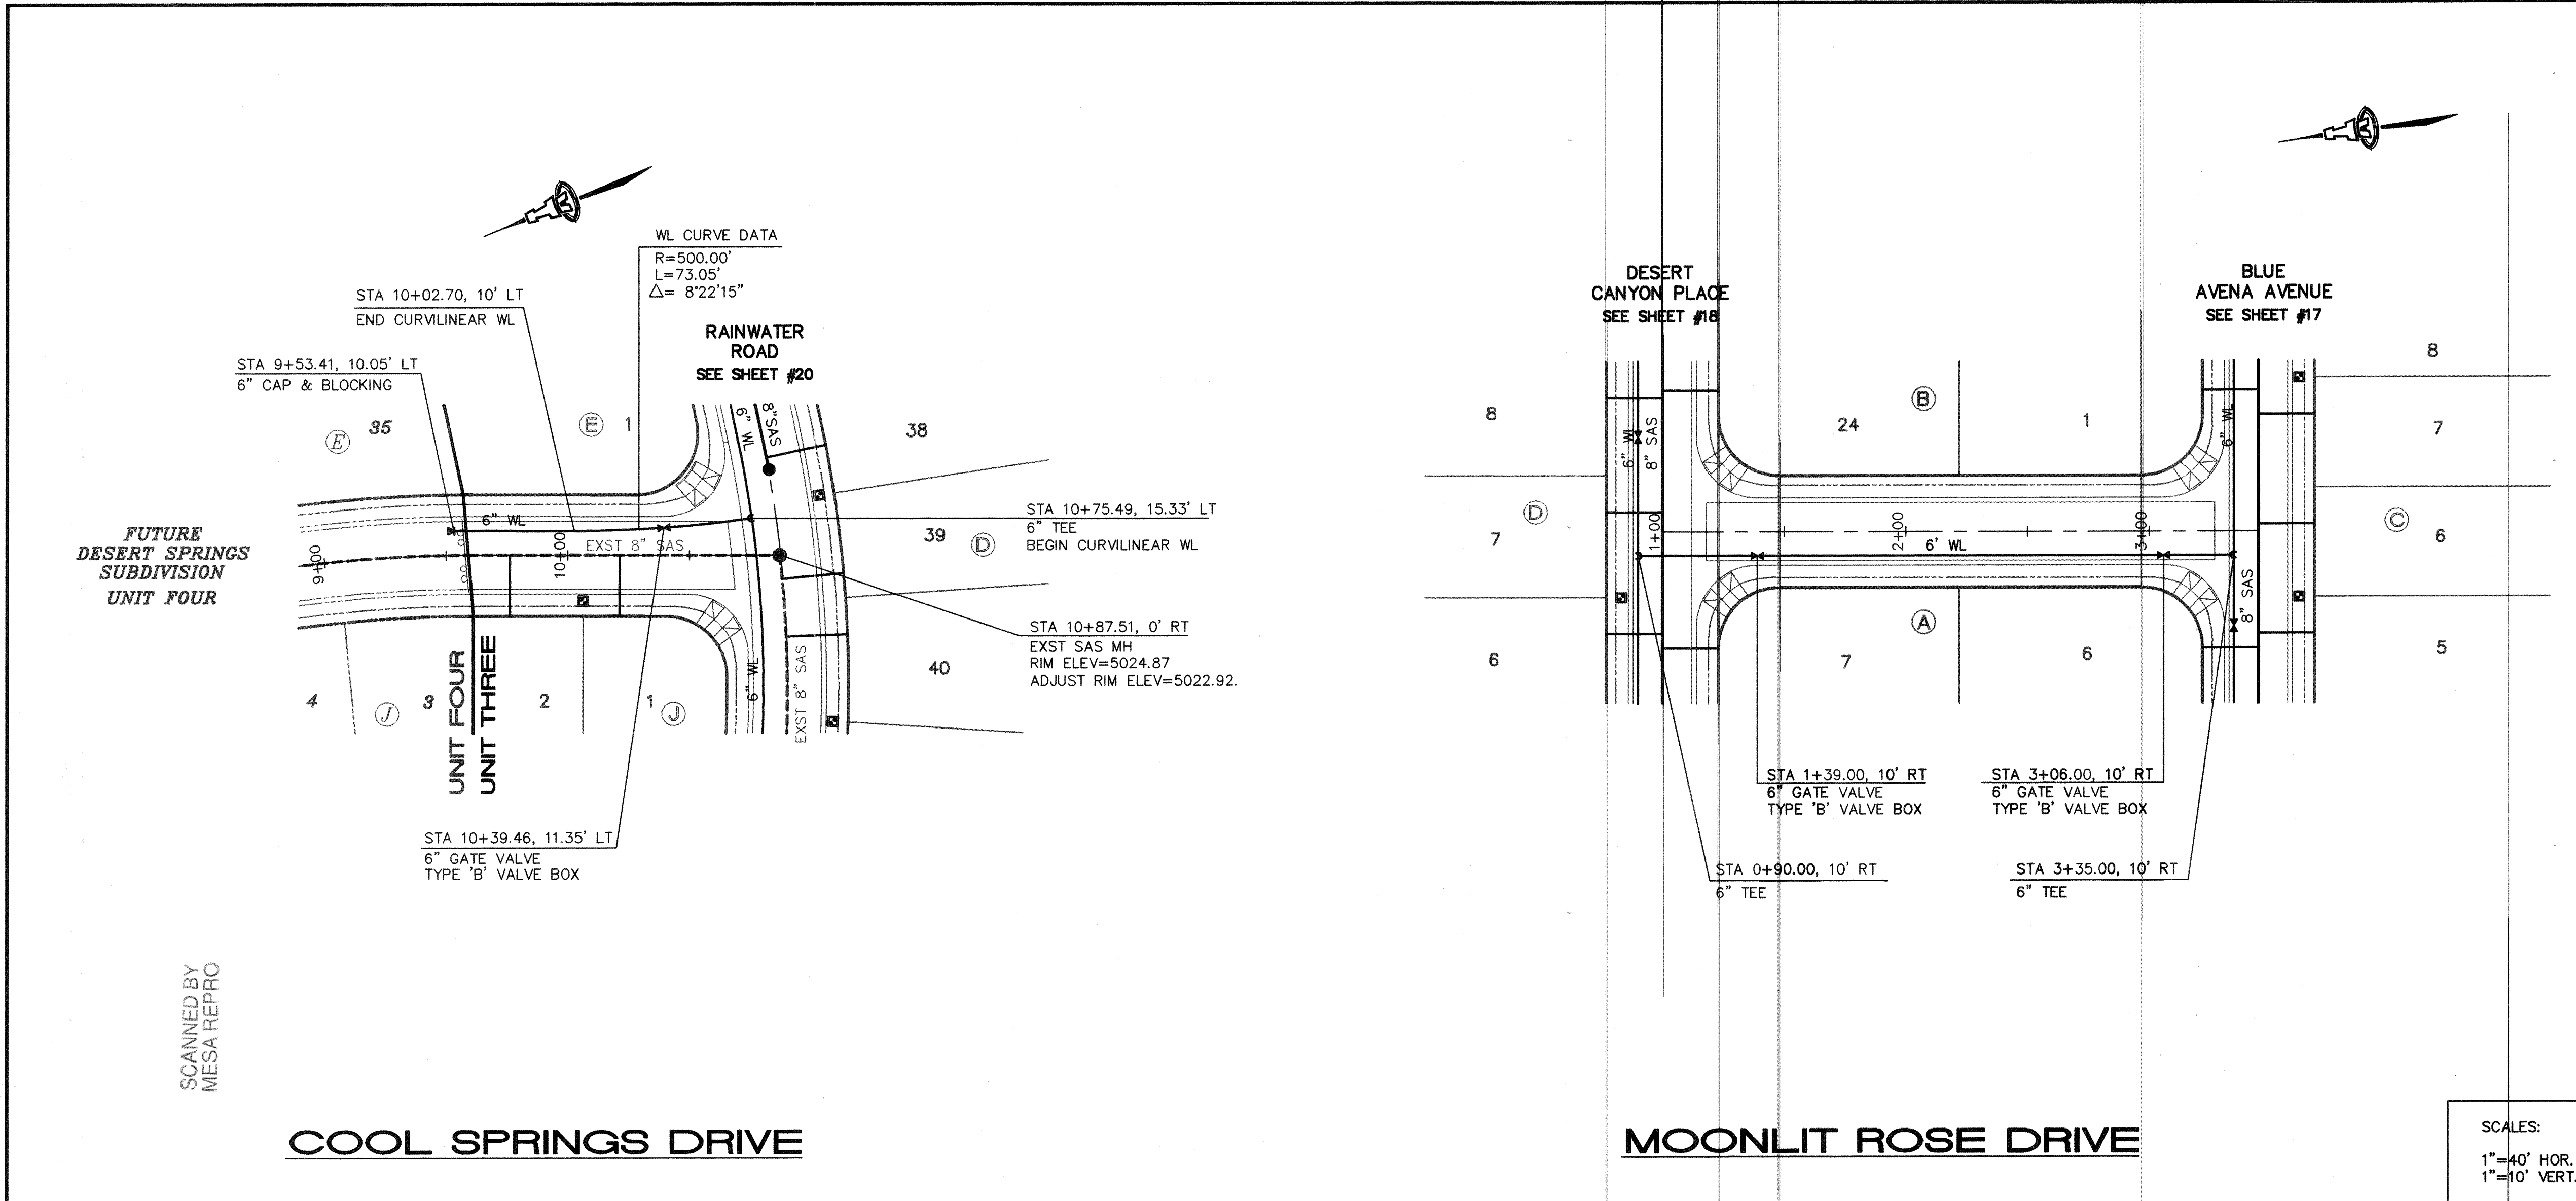


- GENERAL NOTES**
1. CONSTRUCT SAS SERVICES PER COA STD DWG #2125.
 2. CONSTRUCT ALL SINGLE & DOUBLE WATER SERVICES PER COA STD DWG #2361, #2362, & #2363.
 3. SEE SHEET #16 FOR WATER SHUT-OFF PLAN.
 4. SEE SHEET #16 FOR RESTRAINED JOINT LENGTHS FOR WATER LINE FITTINGS.
 5. CONSTRUCT FIRE HYDRANTS PER DESIGNATED DEPTHS & LENGTHS PER COA STD DWG #2340.
 6. SEE COA STD DWG #2328 FOR VALVE RING & COVER DETAIL.

UTILITY SERVICE TABLE

LOT NO.	STATION		SAS INV @ R/W
	WATER, LENGTH	SAS, LENGTH	
1/J	10+06.31, 29'	10+21.31, 25'	19.1
2/J		9+76.31, 25'	19.0

SCALES:
 1"=40' HOR.
 1"=10' VERT.

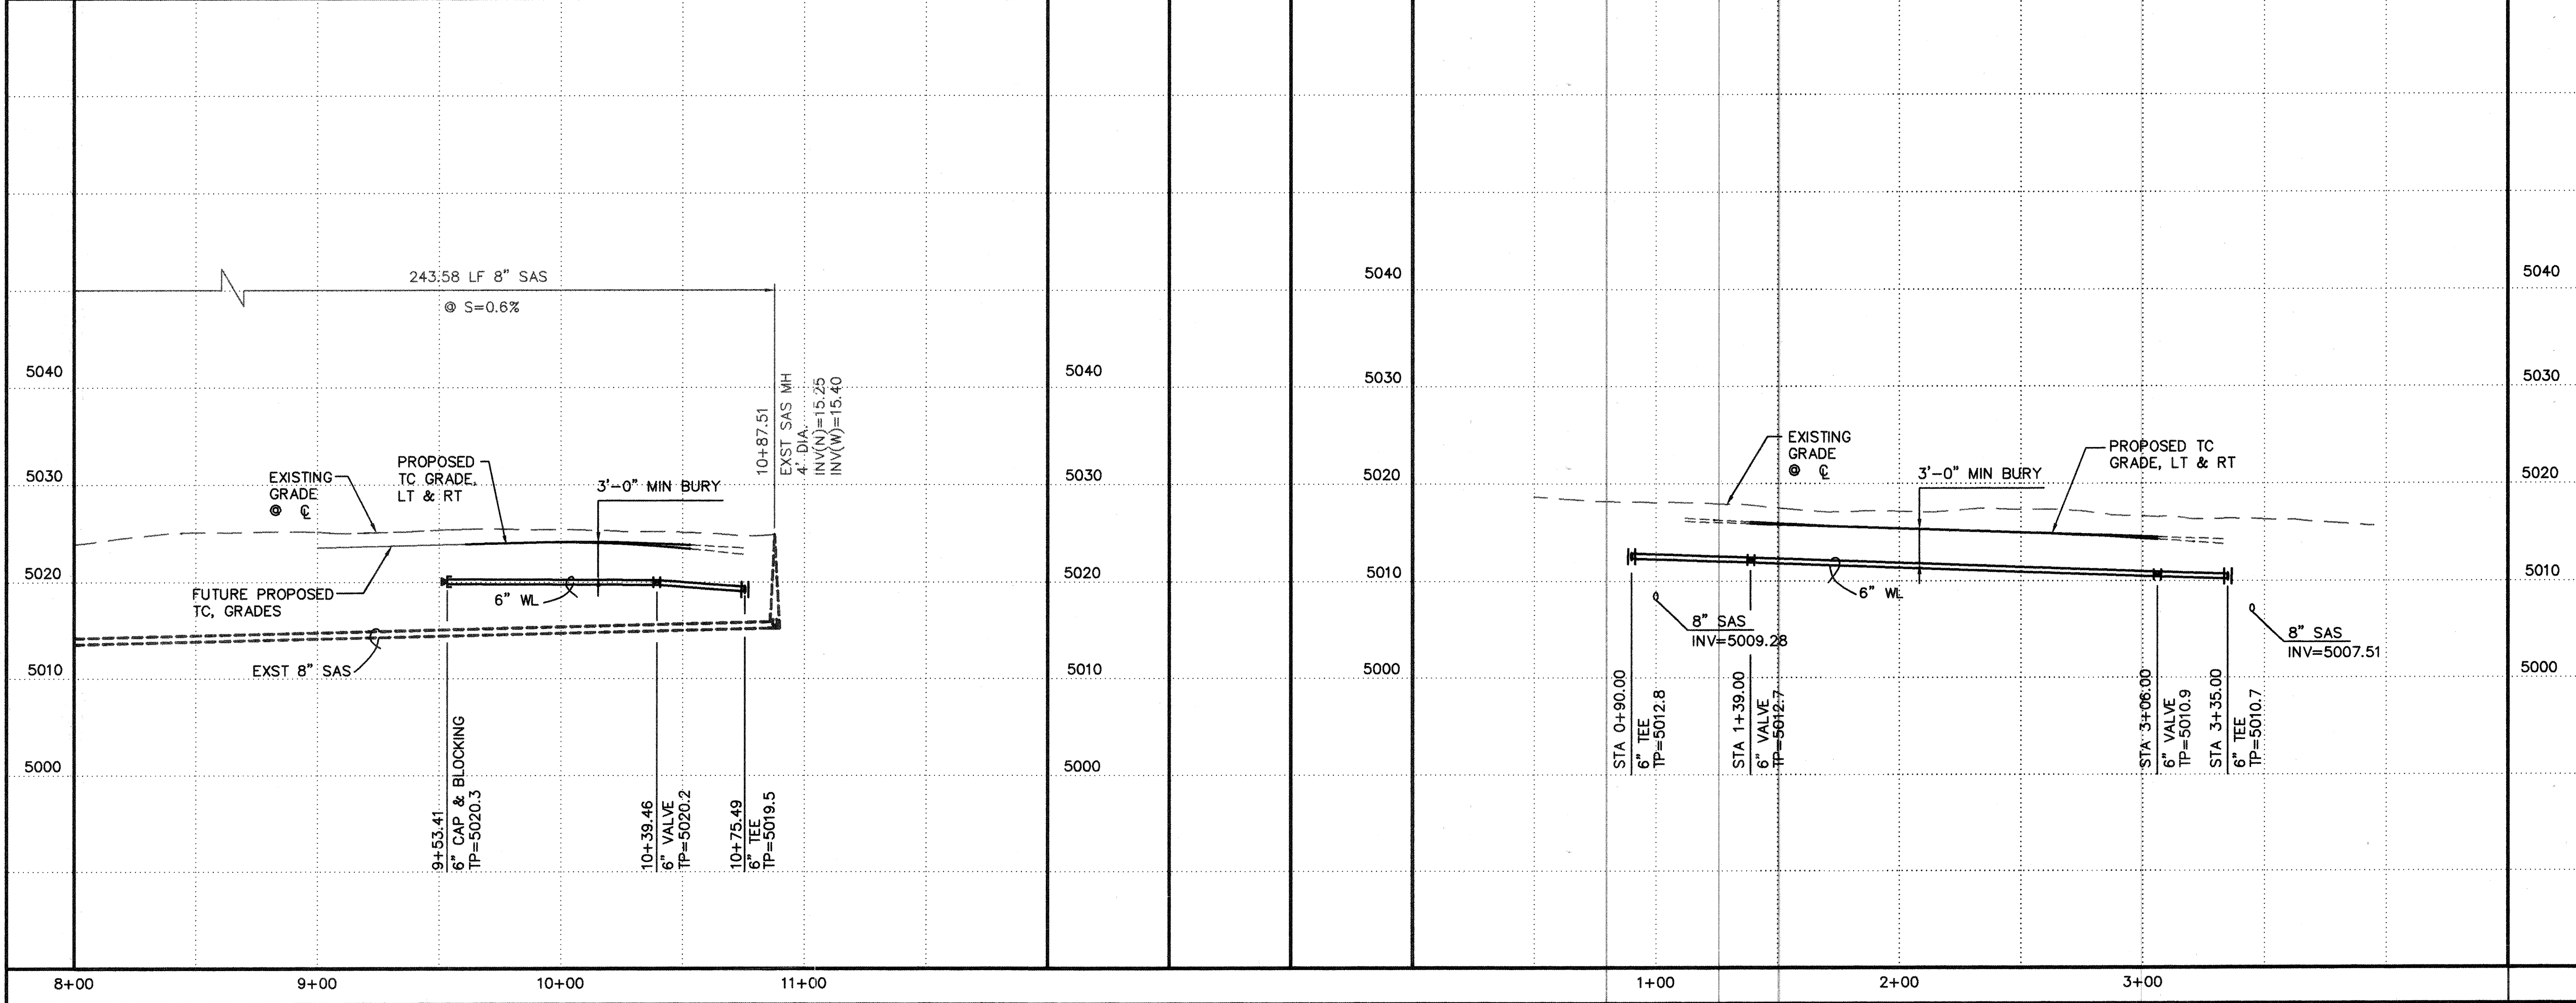

ISAACSON & ARFMAN, P.A.
 Consulting Engineering Associates
 128 Monroe Street N.E.
 Albuquerque, New Mexico 87102
 079UTL6.DWG/rh 06/15/99

CITY OF ALBUQUERQUE
 PUBLIC WORKS DEPARTMENT
 ENGINEERING GROUP

TITLE: DESERT SPRINGS SUBDIVISION, UNIT THREE
MOONLIT ROSE DR & COOL SPRINGS DR
 STA 1+00.00 TO STA 3+45.00 STA 9+50.89 TO STA 10+87.51
UTILITY PLAN & PROFILE

Design Review Committee: JUL 1999
 City Engineer Approval: [Signature]
 City Project No. **618281** Zone Map No. **M-10** Sheet **22** Of **25**

REVISIONS
 NO. DATE BY
 1 1/97 ALS
 2 2/99 MJC
 3 2/99 RFA

DESIGNED BY MJC DATE 2/99
 DRAWN BY RFA DATE 2/99
 CHECKED BY FCA


AS-BUILT INFORMATION		
CONTRACTOR		
WORK STAKED BY	DATE	
INSPECTOR'S ACCEPTANCE BY	DATE	
FIELD VERIFICATION BY	DATE	
DRAWINGS CORRECTED BY	DATE	
MICRO-FILM INFORMATION		
RECORDED BY	DATE	
NO.		

BENCH MARKS

ACS MONUMENT "1-M10" LOCATED AT THE SOUTHEAST CORNER OF SAGE RD. & UNSER BLVD.	ELEV. = 5079.88
TBM: RIM OF SOUTHWESTERLY MANHOLE AT SAPPHIRE ST. & UNSER BLVD.	ELEV. = 5035.84








SURVEY INFORMATION

FIELD NOTES	1/97
1	


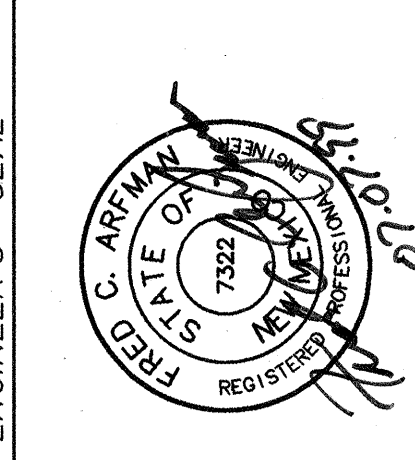


ENGINEER'S SEAL

NO.	DATE	REMARKS	BY

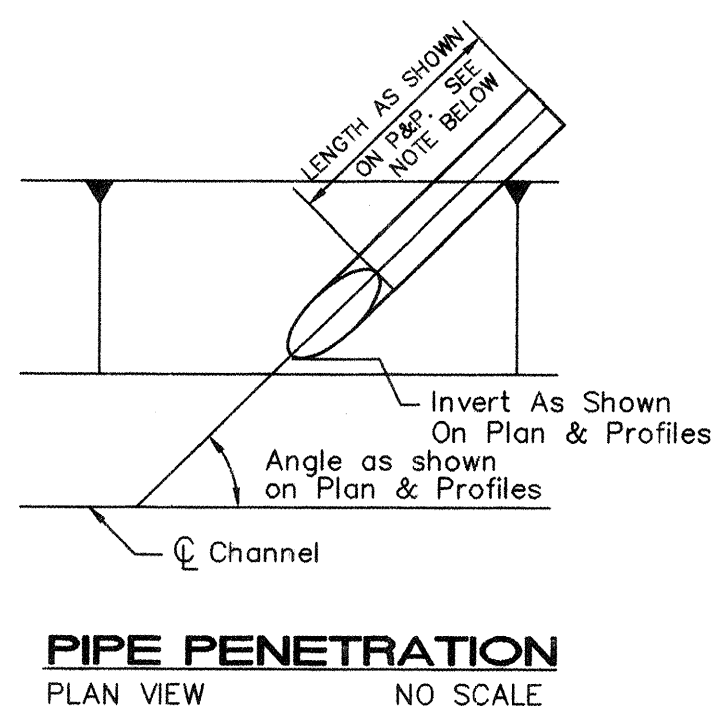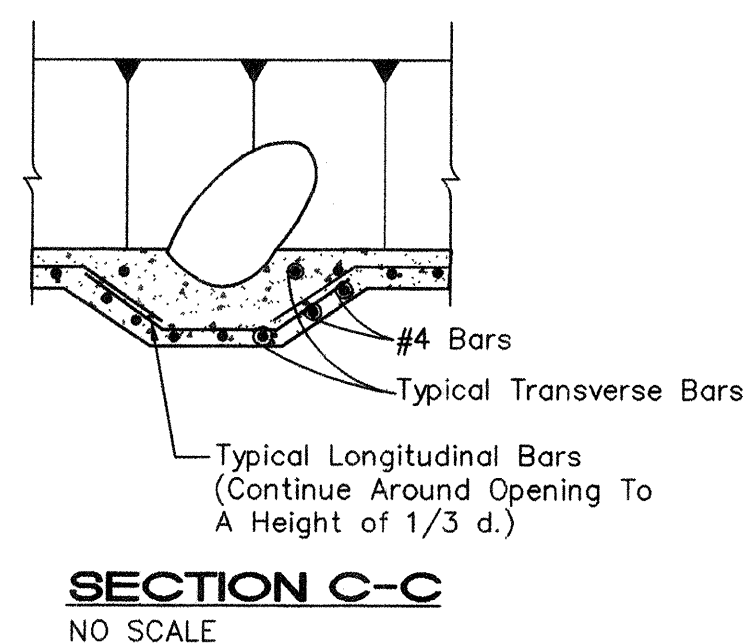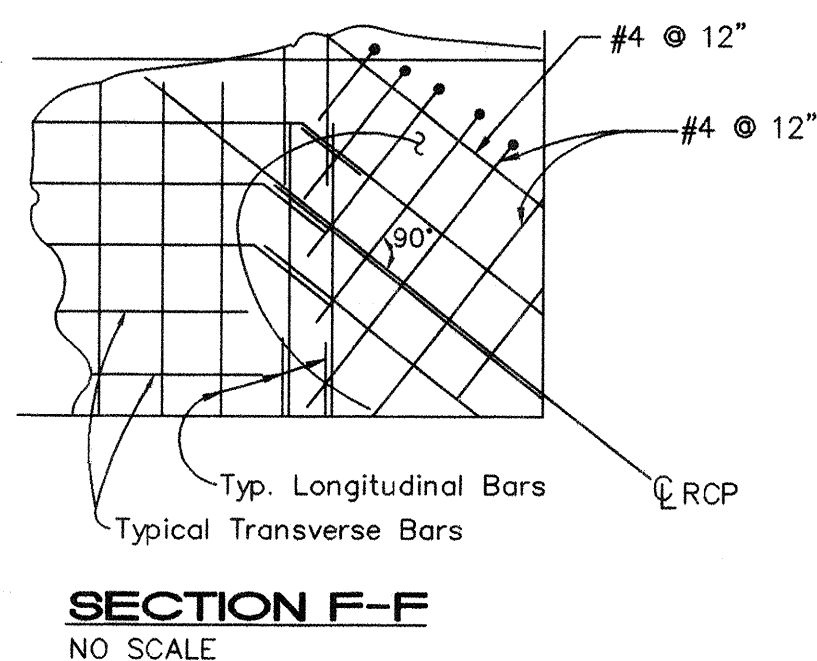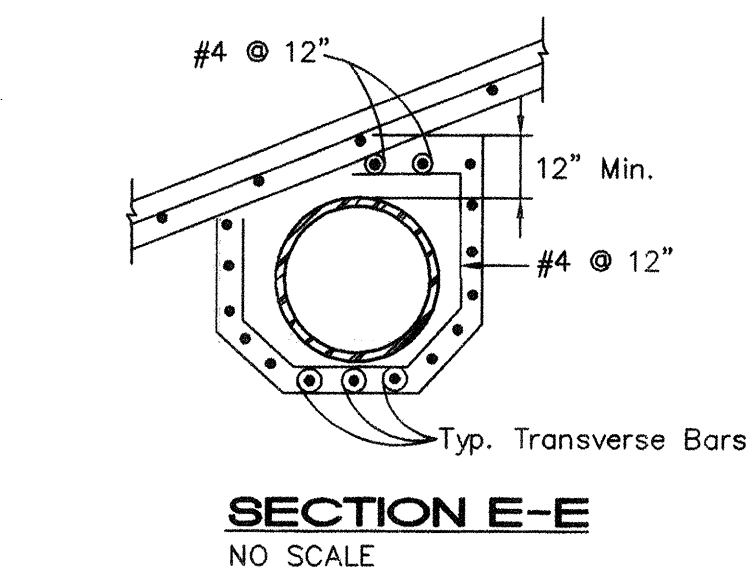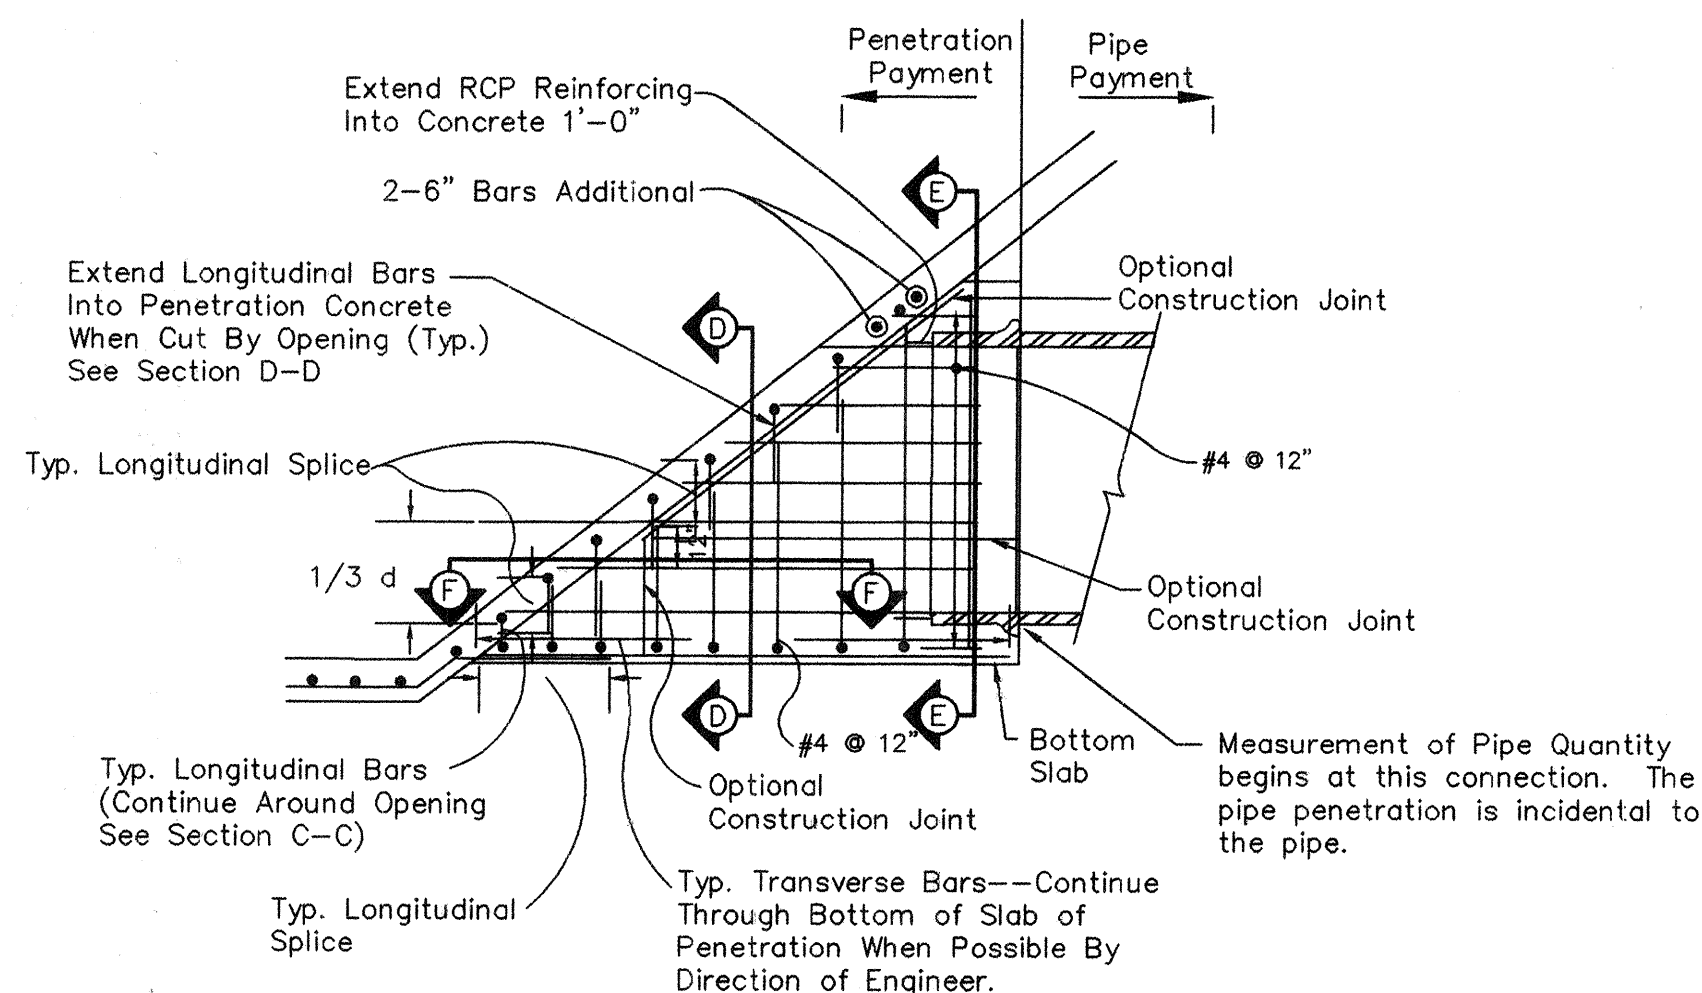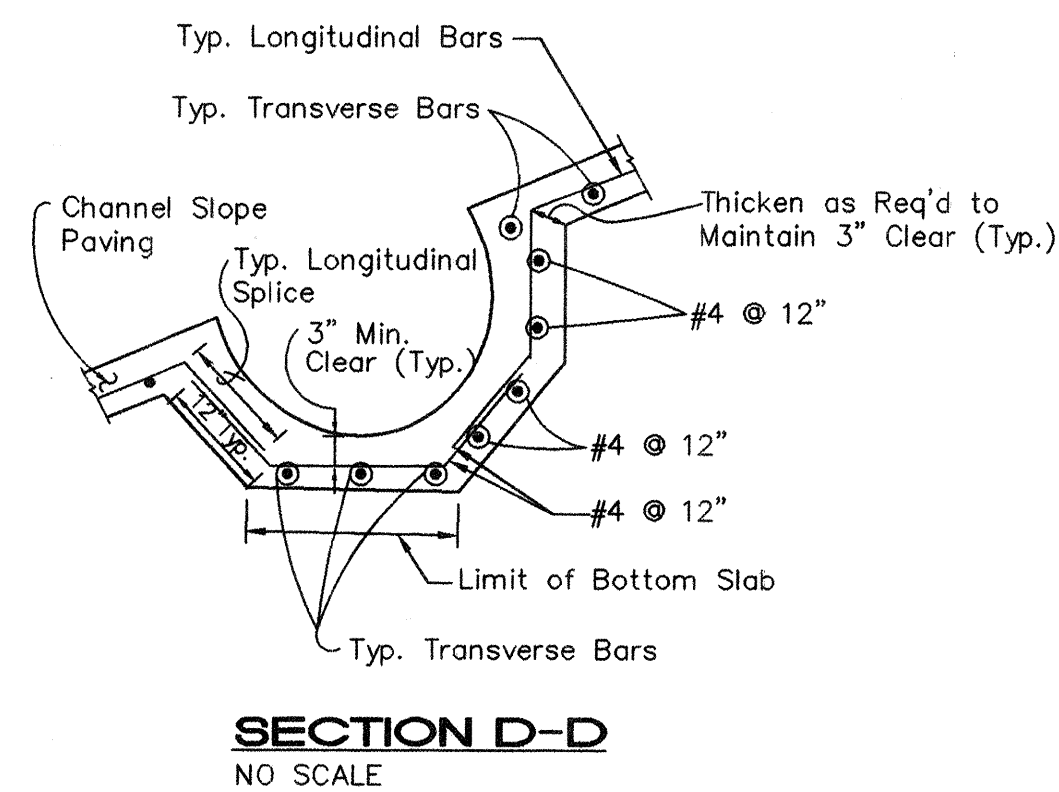
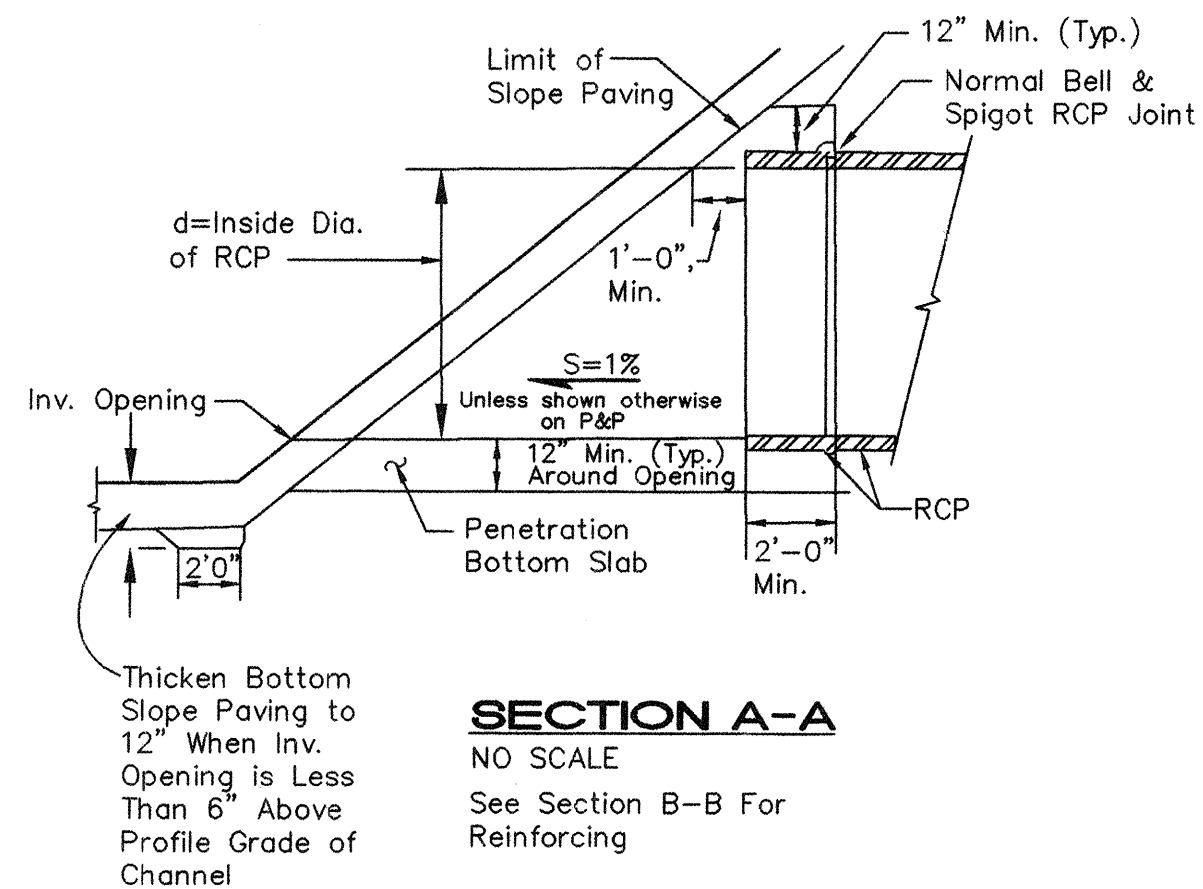


Note: For payment purposes all work for pipe penetration shall be considered RCP stubout and payment per LF will be made for the length as shown.

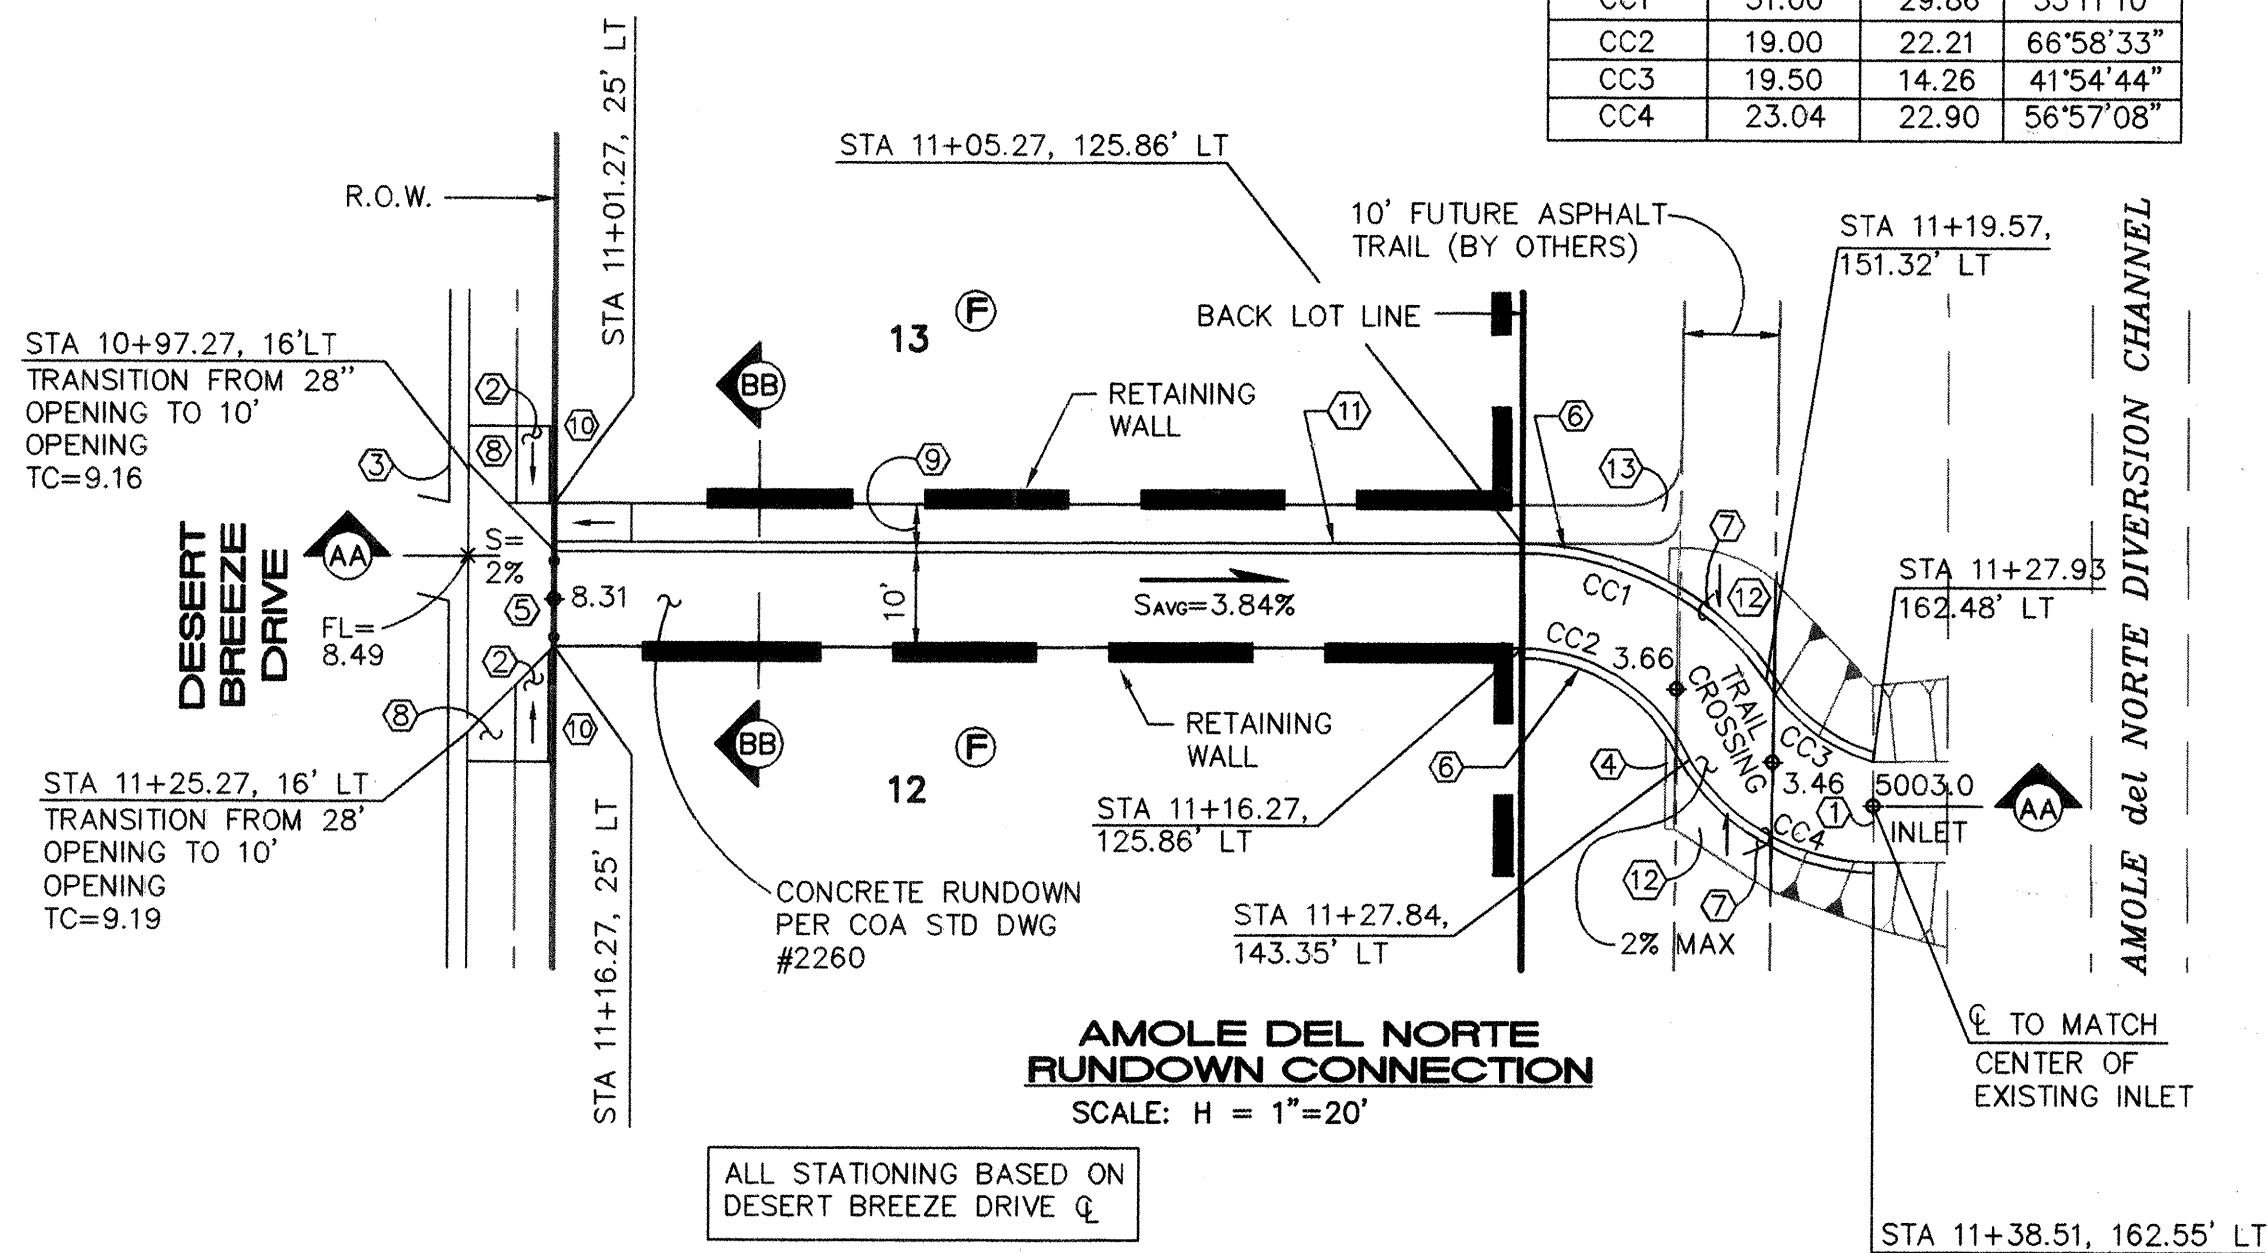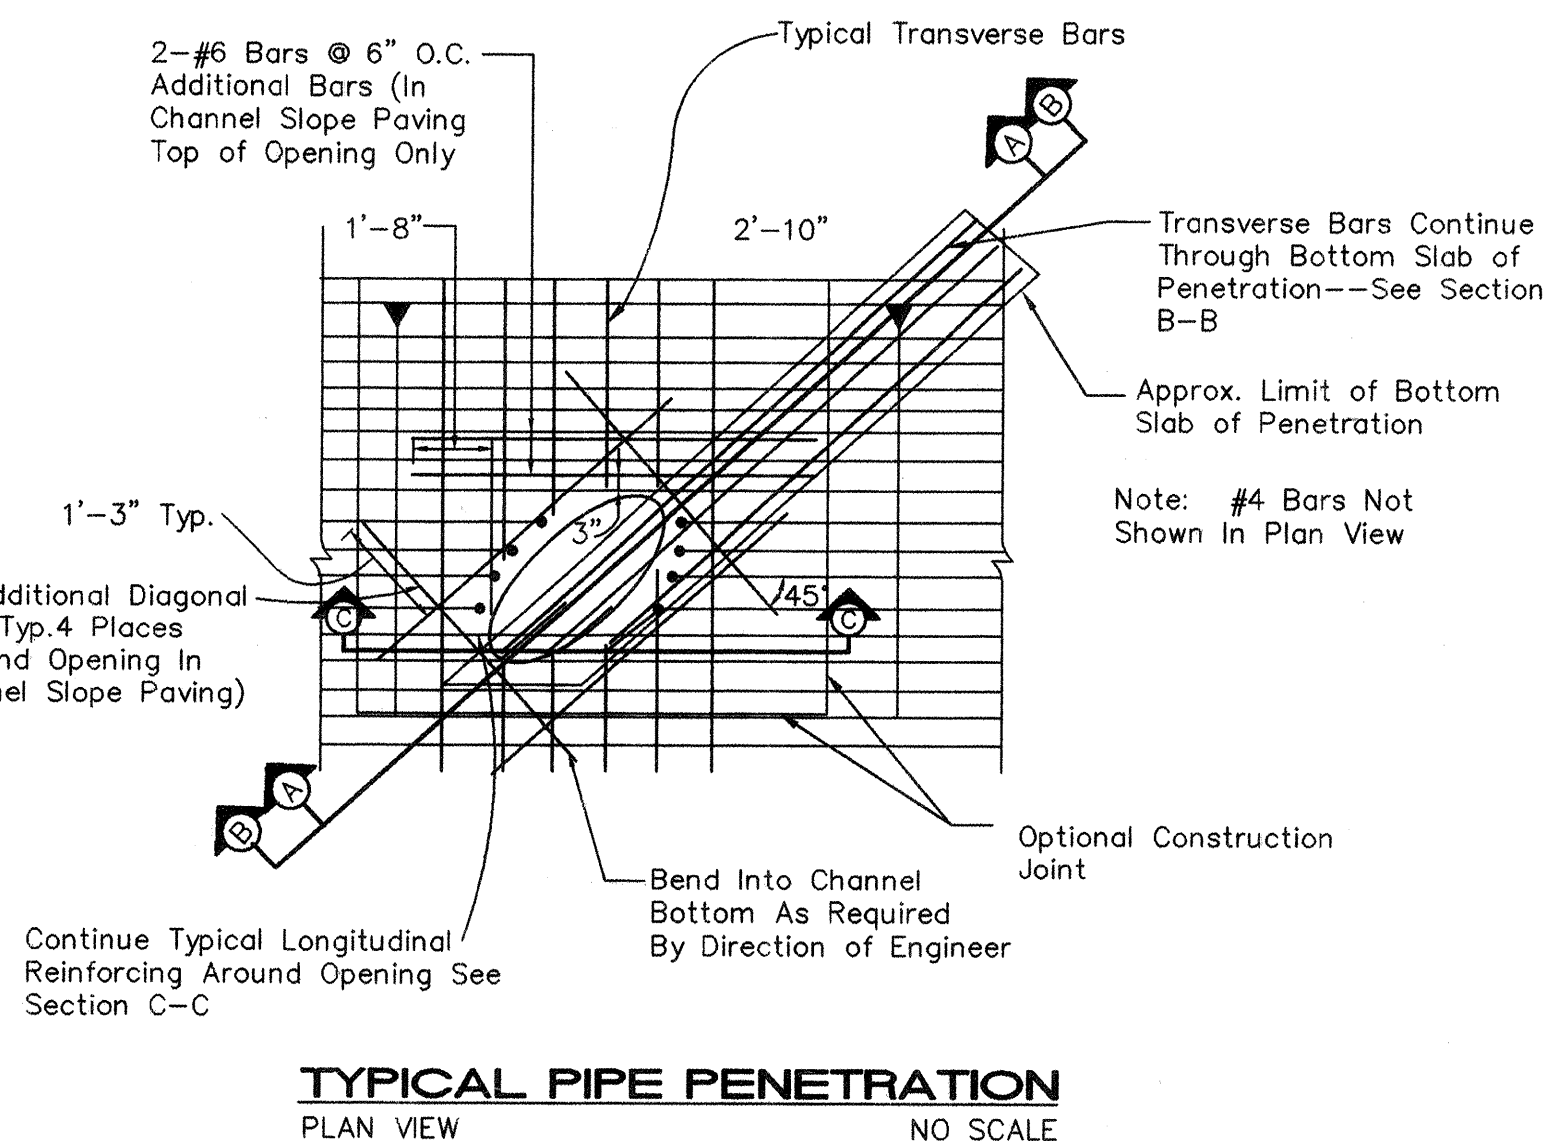

KEYED CONSTRUCTION NOTES

1. PLACE EXPANSION JOINT BETWEEN THE CHANNEL AND EXISTING SIDE INLET.
2. 12:1 MAXIMUM SLOPE, FROM BOTTOM OF THE CONCRETE CHANNEL CONTINUE 12:1 SLOPE TO MATCH EXISTING GRADE ALONG SIDEWALK ALIGNMENT.
3. PLACE TACK COAT BETWEEN ASPHALT AND CONCRETE RUNDOWN CONNECTION.
4. FUTURE CMU BLOCK WALL DECREASES FROM 1 FT TO 0 FT BETWEEN THE BOTTOM OF THE CHANNEL AND THE TOP OF THE TRAIL CROSSING.
5. PLACE YELLOW BOLLARDS WITH RED REFLECTORIZED TAPE @ 4'-0" ON CENTER ACROSS CHANNEL OPENING.
6. 1'-0" HIGH BLOCK WALL (TYP).
7. TEMPORARY EXTRUDED ASPHALT CURB PER COA STD DWG #2415.
8. CONSTRUCT 5' PCC SIDEWALK TRANSITION STONE PER COA STD DWG #2430.
9. 5' ASPHALT TRAIL. 2" ASPHALT PER COA STD DWG #2415.
10. 8" HEADER CURB PER COA STD DWG #2415.
11. 8" CMU BLOCK WALL (TYP).
12. FUTURE 8:1 HANDICAP RAMPS FROM CHANNEL BOTTOM TO FUTURE TRAIL.
13. FUTURE 5' ASPHALT TRAIL CONNECTION BY OTHERS.

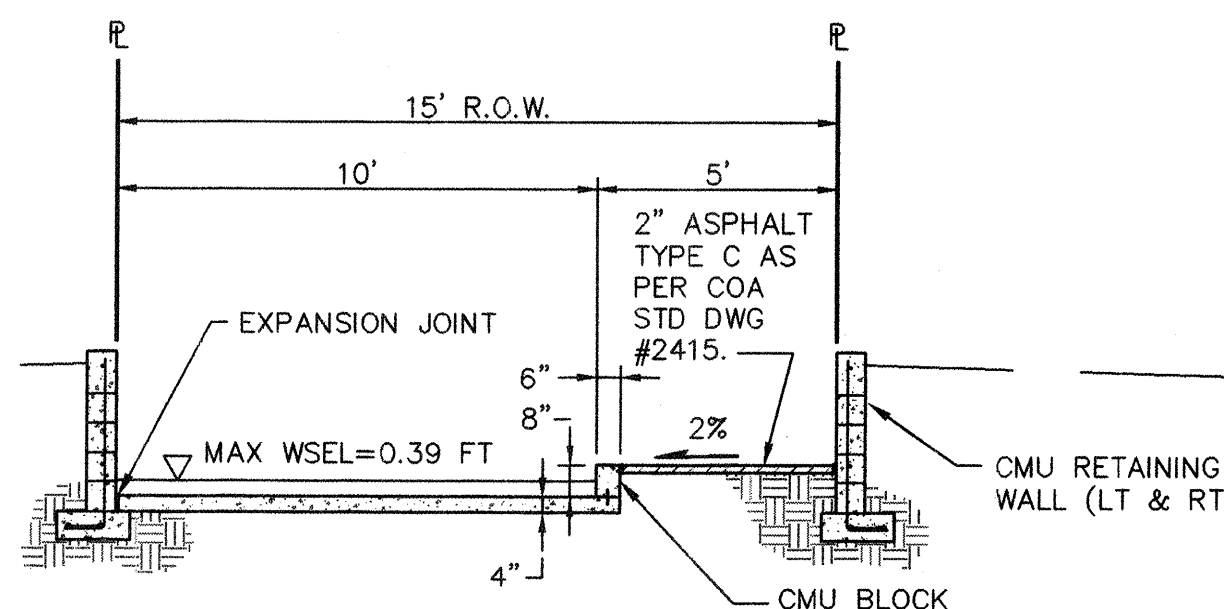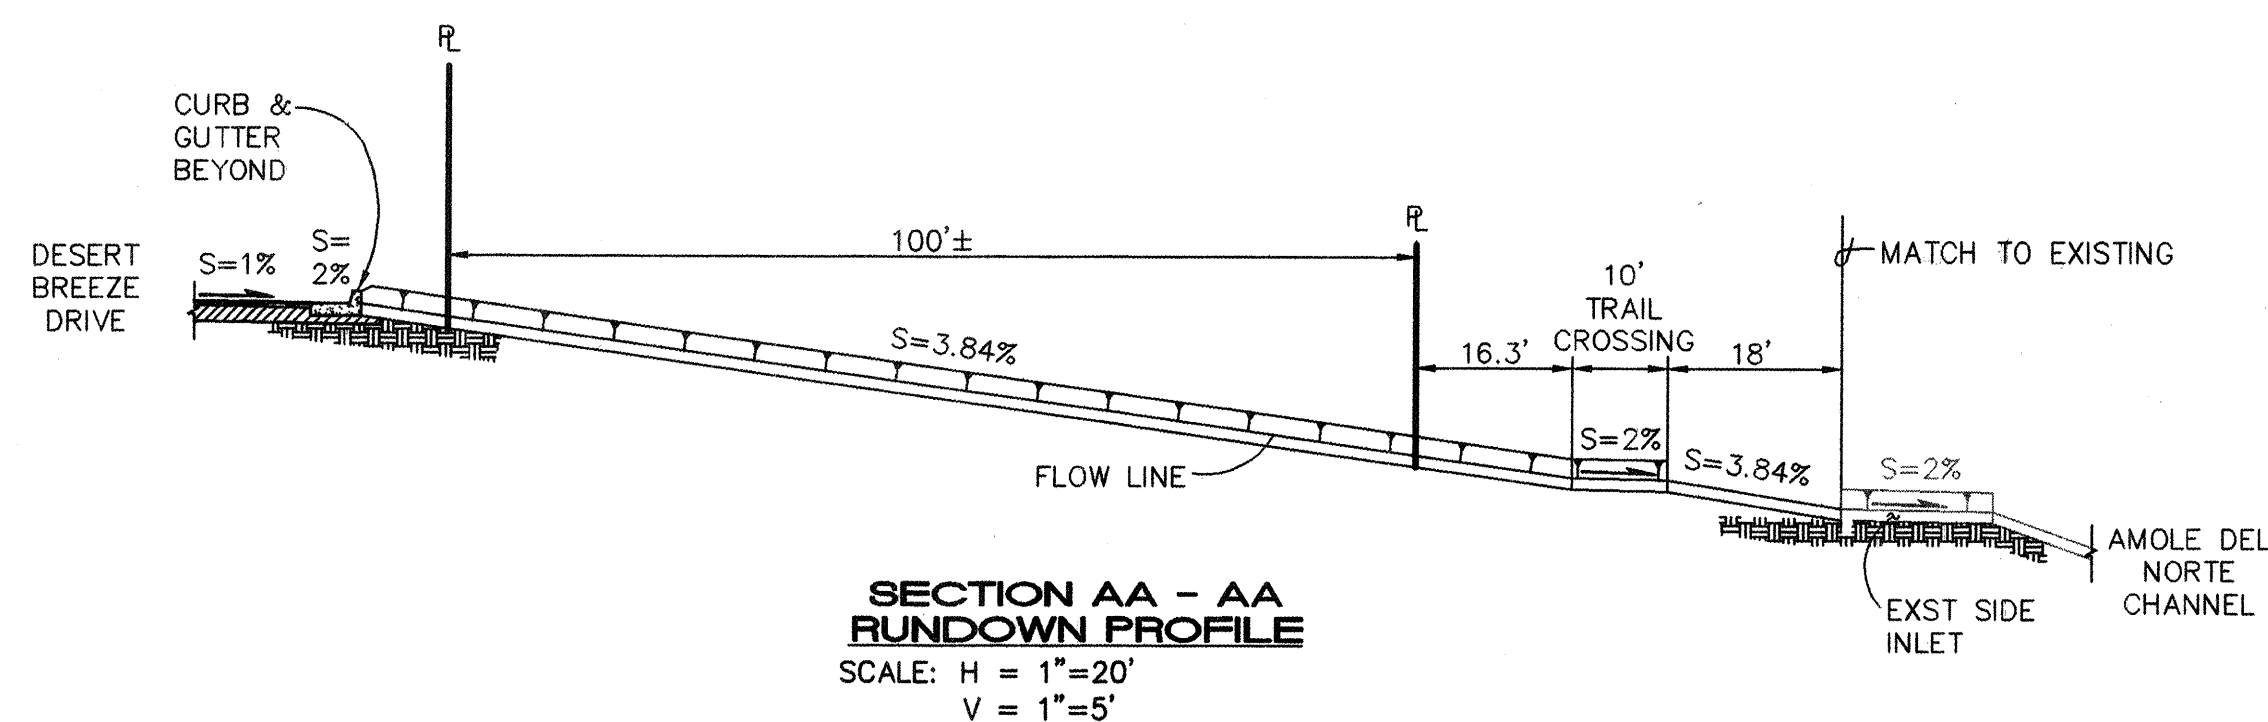

ISAACSON & ARFMAN, P.A.
Consulting Engineering Associates
128 Monroe Street N.E.
Albuquerque New Mexico
079PMSTR.DWGems 07/06/99

CITY OF ALBUQUERQUE
PUBLIC WORKS DIVISION
ENGINEERING GROUP

TITLE: **DESERT SPRINGS SUBDIVISION, UNIT THREE**
CHANNEL CONNECTION SECTIONS & DETAILS

Design Review Committee
JUL 1999

City Engineer Approval
APPROVED
CITY ENGINEER

Last Design Update

City Project No. **618281** Zone Map No. **M-10** Sheet **23** Of **25**

AS-BUILT INFORMATION	BENCH MARKS	SURVEY INFORMATION	ENGINEER'S SEAL
CONTRACTOR	ACS MONUMENT "1-M10" LOCATED AT THE SOUTHEAST CORNER OF SAGE RD. & UNSER BLVD.	FIELD NOTES	1/97
WORK SPACED BY	ELEV. = 5079.88	ALS	1
DATE			
REVISIONS			
DATE			
DESIGNED BY			
DRAWN BY			
CHECKED BY			
DATE			

CONSTRUCTION TRAFFIC CONTROL GENERAL NOTES


1. CONTRACTOR MUST OBTAIN FROM CONSTRUCTION COORDINATION AN EXCAVATION/BARRICADING PERMIT BEFORE ENGAGING IN ANY CONSTRUCTION, MAINTENANCE OR REPAIR WORK IN ANY OF THE CITY OF ALBUQUERQUE'S RIGHTS-OF-WAY. EMERGENCY WORK THAT WOULD PRESERVE LIFE OR PROPERTY IS EXCLUDED WITH THE UNDERSTANDING, THAT A PERMIT SHALL BE OBTAINED WITHIN 24 TO 48 HOURS.
2. CONTRACTOR SHALL AT THE TIME OF PERMIT REQUEST, SUBMIT FOR APPROVAL BY CONSTRUCTION COORDINATION, A TRAFFIC CONTROL PLAN DETAILING ALL EXISTING TOPOGRAPHY SUCH AS LANE WIDTHS, DRIVEWAYS, AND BUSINESS/RESIDENTIAL ACCESSES. THE TRAFFIC CONTROL PLAN SHALL INCLUDE ALL PHASES OF WORK AND SCHEDULES INVOLVED IN THE CONSTRUCTION PROJECT. ANY SEPARATE PHASES OF A CONSTRUCTION PROJECT SHALL BE GIVEN AN INDIVIDUAL PERMIT EACH. BLANKET PERMITS WILL NOT BE ISSUED.
3. THESE TYPICAL TRAFFIC CONTROL PLANS DO NOT REFLECT THE EXISTING TOPOGRAPHY SUCH AS DRIVEWAYS, LANE WIDTHS, AND BUSINESS/RESIDENTIAL ACCESSES. EVERY LOCATION THAT REQUIRES CONSTRUCTION TRAFFIC CONTROL SHALL HAVE A DETAILED TRAFFIC CONTROL PLAN SHOWING ALL EXISTING TOPOGRAPHY.
4. CONSTRUCTION SHALL NOT BEGIN UNLESS A TRAFFIC CONTROL PLAN HAS BEEN APPROVED AND VERIFIED BY CONSTRUCTION COORDINATION.
5. CONSTRUCTION COORDINATION SHALL BE NOTIFIED 48 HOURS PRIOR TO ANY TRAFFIC CONTROL CHANGES NEEDED BY CONTRACTOR, THAT WERE NOT PREVIOUSLY APPROVED. THESE TRAFFIC CONTROL CHANGES SHALL BE REQUESTED IN WRITING ACCOMPANIED WITH A TRAFFIC CONTROL PLAN REFLECTING SUCH CHANGES.
6. ALL CONSTRUCTION TRAFFIC CONTROL DEVICES SHALL COMPLY TO THE MANUAL ON UNIFORM TRAFFIC CONTROL DEVICES (MUTCD), LATEST EDITION. IT IS THE RESPONSIBILITY OF THE CONTRACTOR TO INSTALL, SERVICE AND MAINTAIN ALL TRAFFIC CONTROL DEVICES. TRAFFIC CONTROL DEVICES SHALL NOT BE REMOVED OR ALTERED IN ANY WAY WITHOUT THE APPROVAL OF CONSTRUCTION COORDINATION, PER SECTION 6A-4 OF THE MUTCD, LATEST EDITION.
7. THE CONSTRUCTION TRAFFIC CONTROL INITIAL SET-UP SHALL BE BY AN AMERICAN TRAFFIC SAFETY SERVICES ASSOCIATION (ATSSA) CERTIFIED WORKSITE TRAFFIC SUPERVISOR. THE MAINTENANCE AND SERVICING SHALL ALSO BE DONE BY AN ATSSA CERTIFIED WORKSITE TRAFFIC SUPERVISOR OR EQUIVALENT.
8. CONTRACTOR IS RESPONSIBLE TO MAINTAIN AND SERVICE ALL TRAFFIC CONTROL DEVICES 24 HOURS A DAY, 7 DAYS A WEEK THROUGHOUT LENGTH OF PROJECT. CONTRACTOR IS RESPONSIBLE THAT ALL TRAFFIC CONTROL DEVICES COMPLY WITH THE MUTCD, LATEST EDITION.
9. ALL ADVANCE WARNING SIGNS SHALL BE DOUBLE INDICATED WHENEVER THERE ARE MULTI-LANE TRAFFIC IN ANY ONE GIVEN DIRECTION AND THERE IS SUFFICIENT MEDIAN SPACE.
10. ALL BARRICADES IN ALL TAPERS AND TANGENTS SHALL BE PLACED APART, A DISTANCE MEASURED IN FEET, EQUAL TO THAT OF THE POSTED SPEED LIMIT. NO EXCEPTIONS UNLESS APPROVED BY CONSTRUCTION COORDINATION PER MUTCD SECTION 6A-4.
11. ALL WORK IN ARTERIAL ROADWAYS SHALL BE ON A CONTINUOUS 24 HOUR PER DAY BASIS UNTIL COMPLETED.
12. CONTRACTOR IS RESPONSIBLE TO PROVIDE CONSTRUCTION COORDINATION, A WEEKLY LOG OF DAILY INSPECTIONS OF BARRICADE AND MAINTENANCE SCHEDULES ON PROJECTS THAT ARE OVER ONE WEEK DURATION.
13. EQUIPMENT OR MATERIALS SHALL NOT BE STORED WITHIN 15 FEET OF A TRAVELED TRAFFIC LANE DURING NON-WORKING HOURS WITHOUT THE APPROVAL OF CONSTRUCTION COORDINATION.
14. CONTRACTOR SHALL PROVIDE AND MAINTAIN A SAFE AND ADEQUATE MEANS OF CHANNELIZING PEDESTRIAN TRAFFIC AROUND AND THROUGH THE CONSTRUCTION AREA.
15. CONTRACTOR IS RESPONSIBLE FOR OBLITERATION OF ANY CONFLICTING STRIPING AND RESPONSIBLE FOR ALL TEMPORARY STRIPING.
16. CONTRACTOR SHALL MAINTAIN ACCESS TO ALL FACILITIES, BUSINESSES AND/OR RESIDENTS AT ALL TIMES.
17. CONTRACTOR SHALL PROVIDE ACCESS SIGNS FOR BUSINESSES LOCATED WITHIN THE CONSTRUCTION AREA UNDER THE SUPERVISION OF CONSTRUCTION COORDINATION. EACH ACCESS SIGN SHALL HAVE 5 INCH, WHITE OPAQUE LETTERING ON BLUE REFLECTORIZED BACKGROUND. ACCESS SIGNS SHALL BE CONSIDERED INCIDENTAL TO THE BID AND NOT PART OF THE CONTRACT UNLESS OTHERWISE STATED. NO MORE THAN 3 BUSINESSES SHALL BE LISTED ON A ACCESS SIGN. SHOPPING CENTERS AND MALLS SHALL BE LISTED AS SUCH.
18. ALL ADVANCE WARNING SIGNS SHALL MEET THE MINIMUM REFLECTIVE INTENSITY REQUIREMENTS SET FORTH BY THE CITY OF ALBUQUERQUE. CONSTRUCTION COORDINATION SHALL DETERMINE ALL REQUIREMENTS AND APPROVE OR DISAPPROVE ANY ADVANCE WARNING SIGN PER SECTION 6A-4 OF THE MUTCD, LATEST EDITION.
19. 48 HOURS PRIOR TO OCCUPYING OR CLOSING OF A RIGHT-OF-WAY, CONTRACTOR SHALL NOTIFY: POLICE, FIRE DEPARTMENT, SCHOOLS, HOSPITALS, TRANSIT AUTHORITY, BUSINESSES AND/OR RESIDENTS THAT WILL BE AFFECTED BY THE CONSTRUCTION.
20. ANY FIELD ADJUSTMENTS SHALL BE APPROVED BY CONSTRUCTION COORDINATION.
21. EXCAVATIONS SHALL BE PLATED, TEMPORARILY PATCHED OR RESURFACED PRIOR TO OPENING OF TRAFFIC. A MINIMUM OF 11 FEET SHALL BE PROVIDED FOR TRAFFIC IN ANY GIVEN DIRECTION. CONTRACTOR IS RESPONSIBLE FOR ANY WORK INVOLVED IN SATISFYING THESE REQUIREMENTS.

SCANNED BY
MESA REPRO

22. CONTRACTOR SHALL AT ALL TIMES COMPLY WITH THE FOLLOWING:
1. STANDARDS AND REQUIREMENTS SET FORTH IN THE MANUAL ON UNIFORM TRAFFIC CONTROL DEVICES, LATEST EDITION.
 2. THE CITY OF ALBUQUERQUE TRAFFIC CODE, LATEST EDITION.
 3. SECTION 19 OF THE CITY OF ALBUQUERQUE'S STANDARD SPECIFICATIONS FOR PUBLIC WORK CONSTRUCTION, AS WELL AS OTHER SECTIONS.
23. FAILURE TO COMPLY WITH ANY OF THE ABOVE MENTIONED, WILL BE ADEQUATE CAUSE TO CEASE ALL WORK ON ANY CONSTRUCTION PROJECT. WORK WILL NOT RESUME UNTIL ALL REQUIREMENTS ARE ADDRESSED AND APPROVED BY CONSTRUCTION COORDINATION.
24. ALL TRAFFIC CONTROL DEVICES SHALL BE KEPT IN NEW-CLEAN CONDITION, WASHING OF EQUIPMENT IS INCIDENTAL TO IT'S PLACEMENT AND MAINTENANCE.
25. TRAFFIC CONTROL STANDARDS APPLY ONLY WHERE THE CONSTRUCTION TRAFFIC CONTROL PLANS ARE NOT SPECIFIC.
26. ADVANCE WARNING SIGNS SHALL BE 36"x36" MIN. WITH SUPER ENGINEERING GRADE SHEETING OR BETTER. MOUNTING HEIGHT AT TOP OF SIGN SHALL BE THE SAME AS FOR A 48" SIGN AS INDICATED IN THE M.U.T.C.D.
27. CONTRACTOR SHALL MAINTAIN A GRAFFITI-FREE WORKSITE. ALL GRAFFITI SHALL BE PROMPTLY REMOVED FROM ALL EQUIPMENT, BOTH PERMANENT AND TEMPORARY.

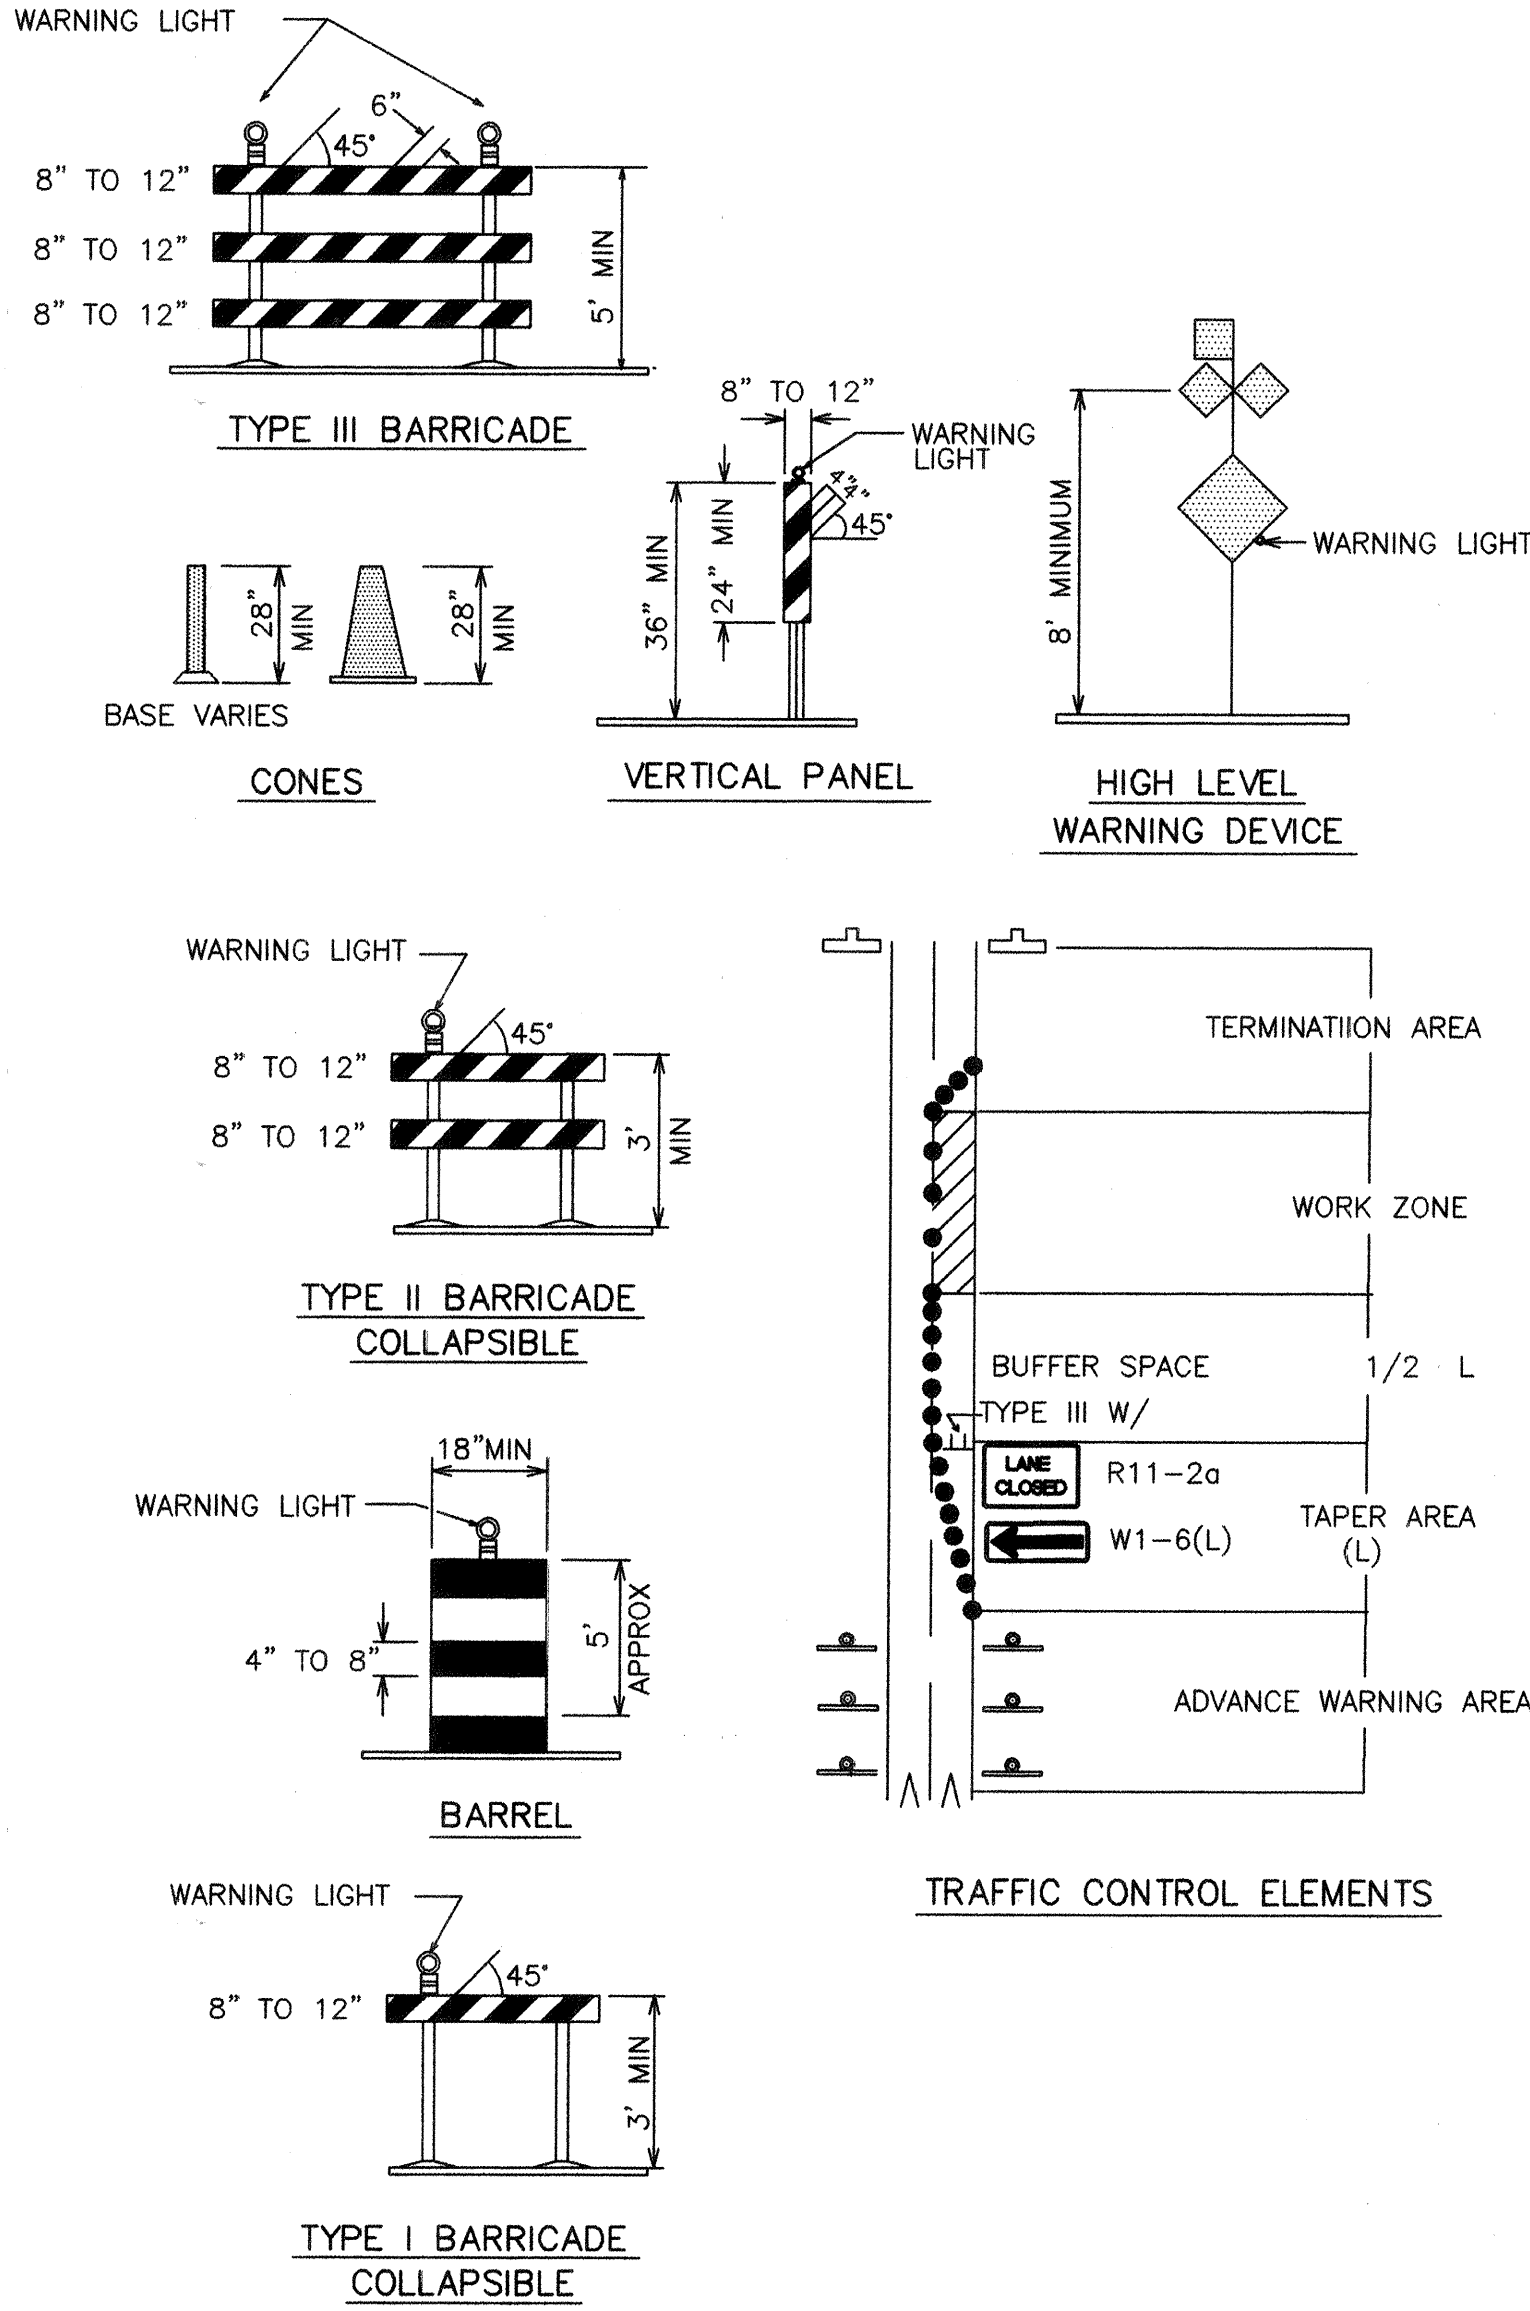

SIGN FACE DETAILS

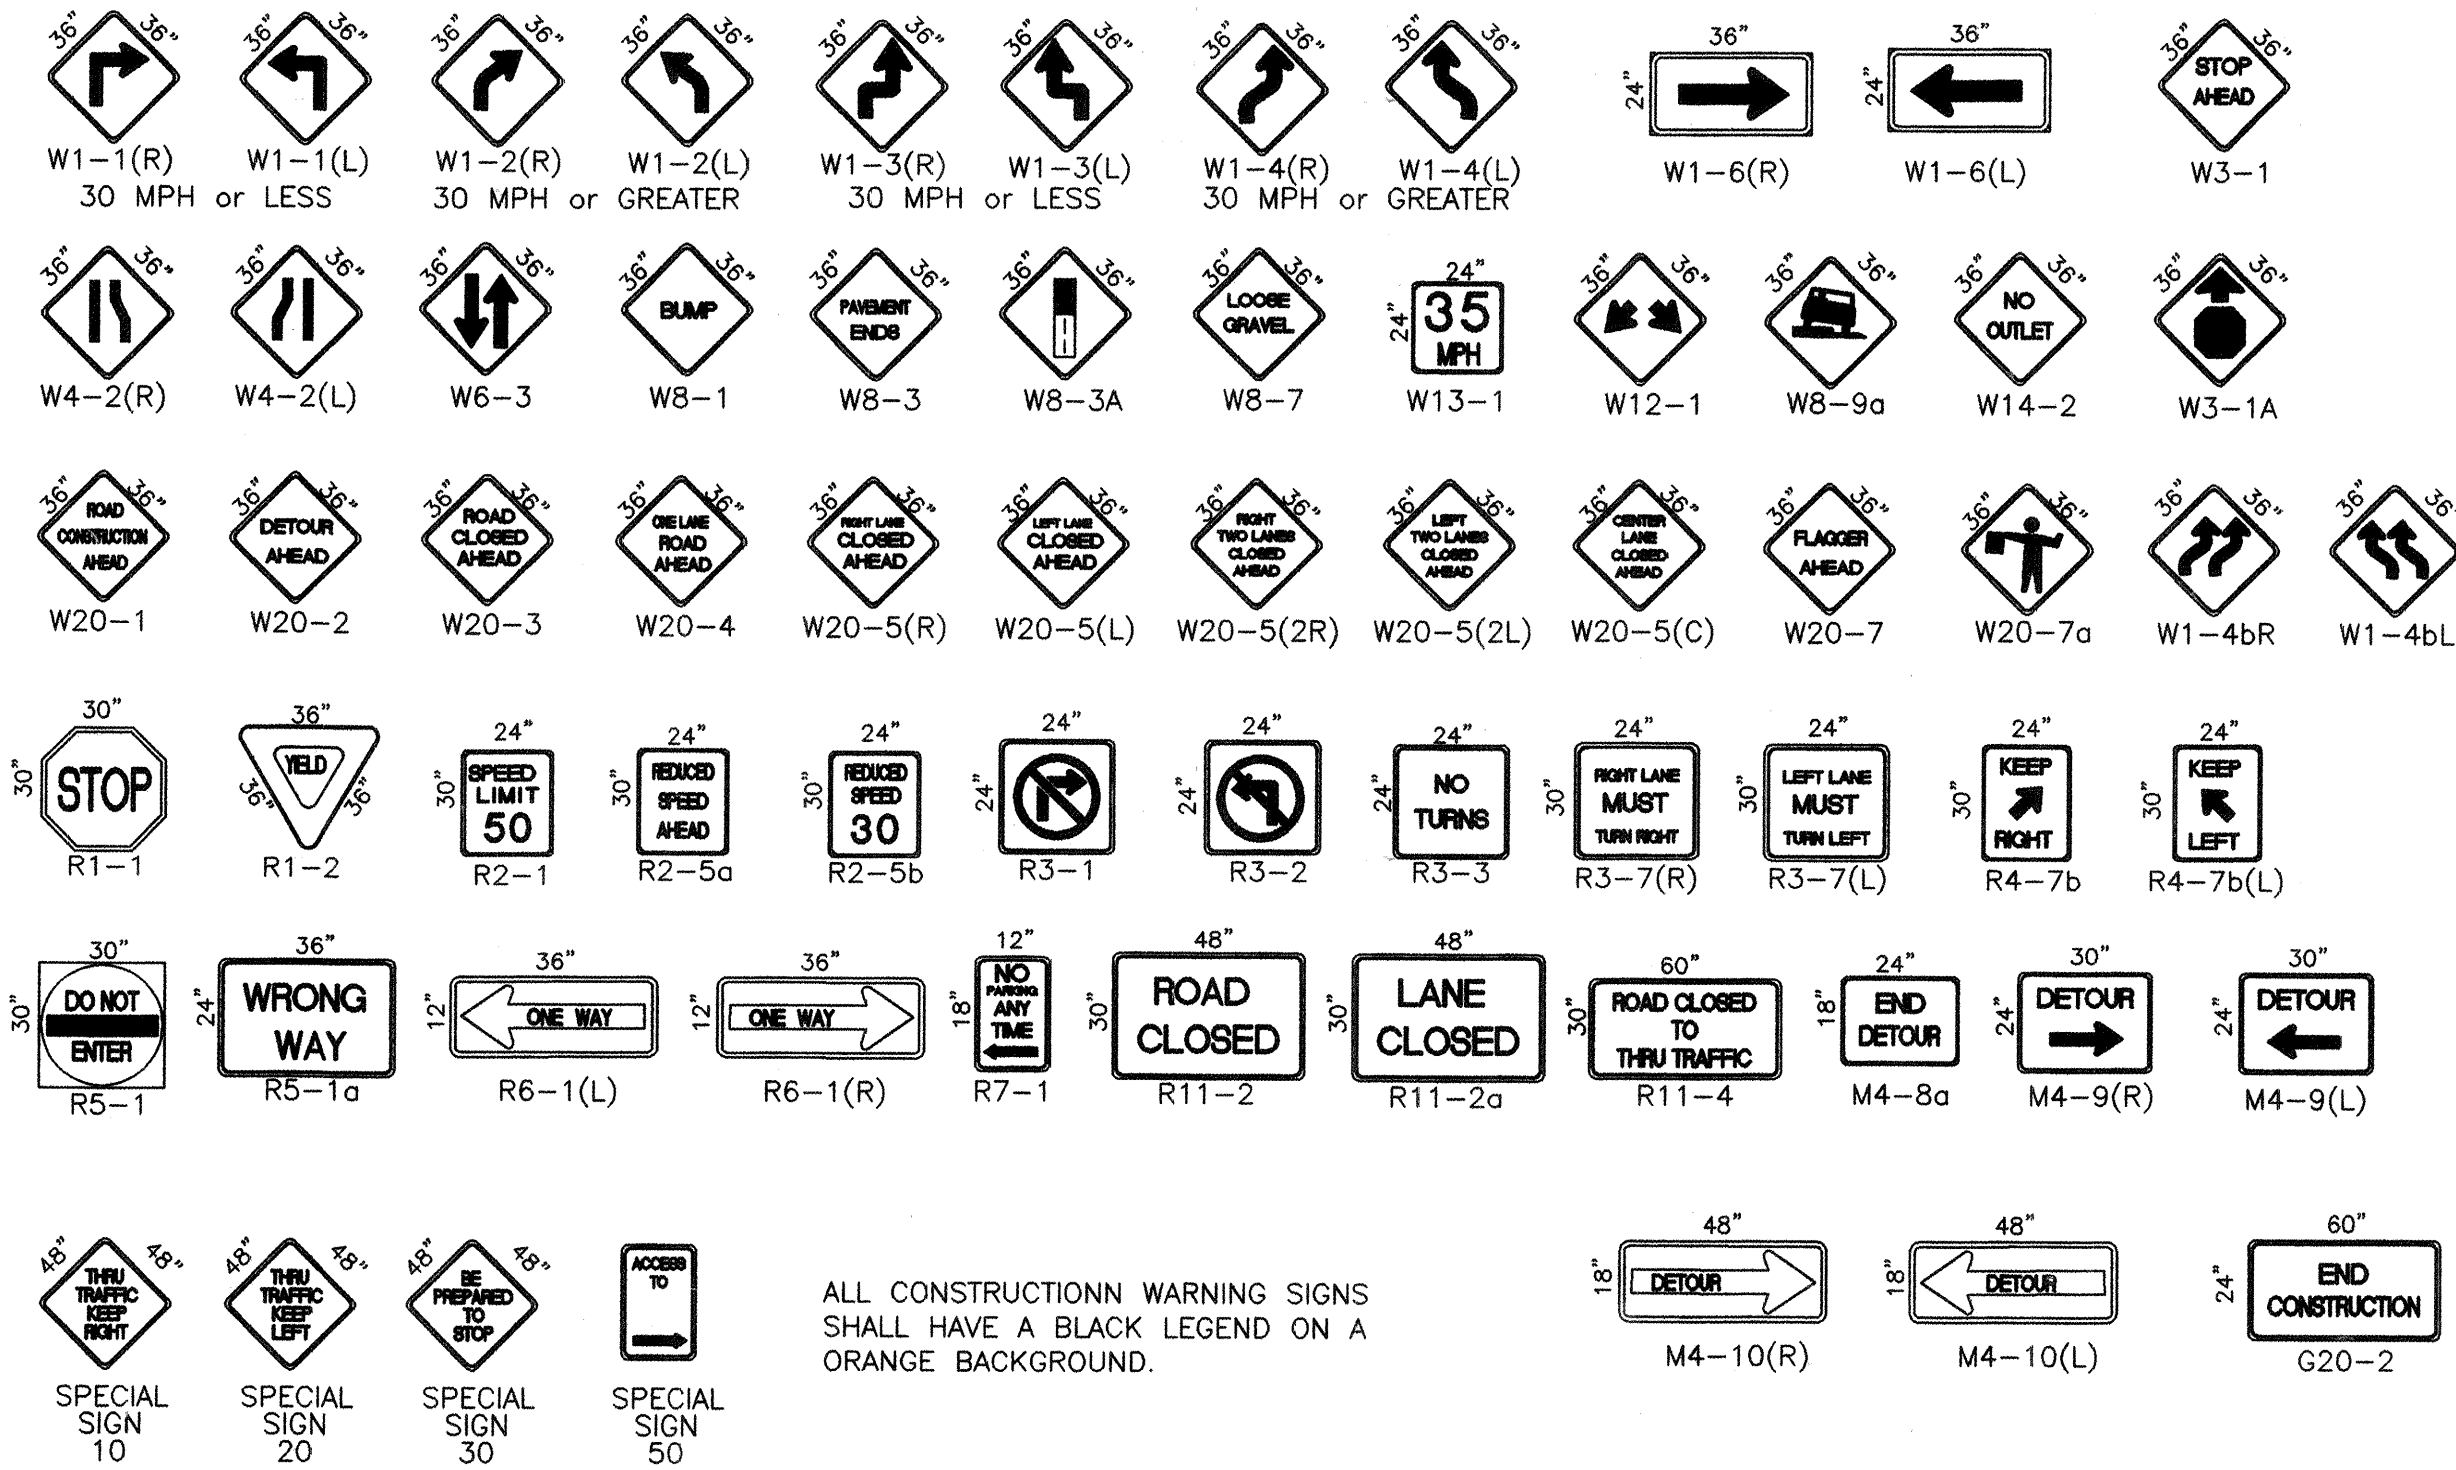

ALL CONSTRUCTION WARNING SIGNS SHALL HAVE A BLACK LEGEND ON A ORANGE BACKGROUND.

LEGEND

- WORK AREA
- BARRICADE - TYPE I, TYPE II, OR BARREL
- BARRICADE - TYPE III
- VERTICAL PANEL
- WARNING SIGN
- DISTANCE BETWEEN SIGNS - A DISTANCE MEASURED IN FEET EQUAL TO A VALUE OF TEN TIMES THE SPEED LIMIT OF THE STREET
- FLAGMAN POSITION
- SPACING BETWEEN BARRICADES - A DISTANCE MEASURED IN FEET EQUAL TO THE STREET LIMIT OF THE STREET
- TAPER LENGTH - SEE CHART BELOW

THE TANGENT LENGTH IS EQUAL TO THE TAPER LENGTH FOR A GIVEN STREET.

TAPER REQUIREMENT

SPEED LIMIT (MPH)	TAPER LENGTH(L) (FEET)			MINIMUM NUMBER OF DEVICES FOR TAPER	MAXIMUM DEVICE SPACING IN FEET	
	10' LANE	11' LANE	12' LANE		ALONG TAPER	AFTER TAPER
20	70	75	80	5	20	20
25	105	115	125	6	25	25
30	150	165	180	7	30	30
35	205	225	245	8	35	35
40	270	295	320	9	40	40
45	450	495	540	13	45	45
50	500	550	600	13	50	50
55	550	605	660	13	55	55

RECOMMENDED SIGN SPACING(D) FOR ADVANCE WARNING SIGN SERIES

SPEED MILES PER HOUR	MINIMUM DISTANCE IN FEET	
	BETWEEN SIGNS	FROM LAST SIGN TO TAPER
0-20	10 X SPEED LIMIT	10 X SPEED LIMIT
25-30	10 X SPEED LIMIT	10 X SPEED LIMIT
30-35	10 X SPEED LIMIT	10 X SPEED LIMIT
40-45	10 X SPEED LIMIT	10 X SPEED LIMIT
50-60	10 X SPEED LIMIT	10 X SPEED LIMIT


TAPER CRITERIA

TYPE OF TAPER	TAPER LENGTH
UPSTREAM TAPER:	
MERGING TAPER	L MINIMUM
SHIFTING TAPER	1/2 L MINIMUM
SHOULDER TAPER	1/2 L MINIMUM
TWO-WAY TRAFFIC TAPER	100 FEET MAXIMUM
DOWNSTREAM TAPERS	100 FEET PER LANE

TAPER LENGTH COMPUTATION

SPEED LIMIT	
40 MPH OR LESS	$L = \frac{WS^2}{60}$
40 MPH OR GREATER	$L = W \times S$

L = TAPER LENGTH
W = WIDTH OF OFFSET IN FEET
S = POSTED SPEED OR OFF-PEAK 85-PERCENTILE SPEED IN MPH

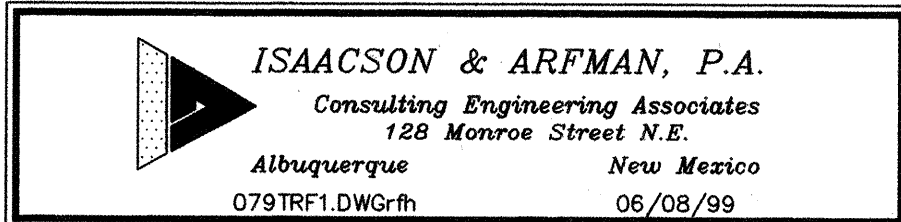

CITY OF ALBUQUERQUE
PUBLIC WORKS DEPARTMENT
ENGINEERING GROUP

TITLE: **DESERT SPRINGS SUBDIVISION, UNIT THREE**
TRAFFIC CONTROL
SIGNING & CONSTRUCTION TRAFFIC CONTROL STANDARDS

Design Review Committee: City Engineer Approval: Mo./Day/Yr. Mo./Day/Yr.

City Project No. **618281** Zone Map No. **M-10** Sheet **24** Of **25**

E
ENT

N, UNIT THREE

ROL

D EXAMPLES

Mo./Day/Yr.	Mo./Day/Yr.

Sheet Of

25

25