

PUBLIC IMPROVEMENT PLANS
FOR
DESERT SPRINGS SUBDIVISION
UNIT FIVE

ALBUQUERQUE, NEW MEXICO

APRIL 2000

PREPARED FOR:
CURB, INC
6301 INDIAN SCHOOL RD, NE
SUITE 680
ALBUQUERQUE, NM 87110

PREPARED BY:
ISAACSON & ARFMAN, P.A.
128 MONROE ST. NE
ALBUQUERQUE, NM 87108

INDEX TO DRAWINGS


SHEET NO.	TITLE	SHEET NO.	TITLE
1	COVER SHEET	14	MASTER UTILITY PLAN
2-3	PLAT		UTILITY PLAN & PROFILE SHEETS
4	GRADING & DRAINAGE PLAN	15	AUTUMN BREEZE ROAD - STA 1+00.00 TO STA 9+65.90
5	GRADING DETAILS & SECTION	16	DESERT MORNING ROAD - STA 1+50.92 TO STA 10+50.00
6	MASTER PAVING PLAN	17	DESERT MORNING RD - STA 10+50.00 TO STA 12+37.51 SECRET VALLEY DR - STA 1+00.00 TO STA 3+17.14
7	PAVING DETAILS & SECTIONS	18	DESERT BREEZE DRIVE - STA 0+97.60 TO STA 4+69.27
8	RUNDOWN DETAILS & SECTIONS	19	COOL SPRINGS DRIVE - STA 1+00.00 TO STA 4+69.45
	PAVING PLAN & PROFILE SHEETS	20	SIGNING & CONSTRUCTION TRAFFIC CONTROL STANDARDS
9	AUTUMN BREEZE ROAD - STA 1+00.00 TO STA 9+65.90	21	TYPICAL TRAFFIC CONTROL & SIGNING EXAMPLES
10	DESERT MORNING ROAD - STA 1+50.92 TO STA 10+50.00		
11	DESERT MORNING RD - STA 10+50.00 TO STA 12+37.51 SECRET VALLEY DR - STA 1+00.00 TO STA 3+17.14		
12	DESERT BREEZE DRIVE - STA 0+97.60 TO STA 4+69.27		
13	COOL SPRINGS DRIVE - STA 1+00.00 TO STA 4+69.45		

SEAL OF THE CITY ENGINEER
CHIEF OF CONSTRUCTION
Fred C. Arfman
DATE 9/18/00

GENERAL NOTES

- ALL WORK DETAILED ON THESE PLANS TO BE PERFORMED UNDER CONTRACT SHALL, EXCEPT AS OTHERWISE STATED OR PROVIDED FOR HEREON, BE CONSTRUCTED IN ACCORDANCE WITH THE CITY OF ALBUQUERQUE STANDARD SPECIFICATIONS FOR PUBLIC WORKS CONSTRUCTION 1986 EDITION AS AMENDED WITH UPDATE NO. 6.
- ALL WORK ON THIS PROJECT SHALL BE PERFORMED IN ACCORDANCE WITH APPLICABLE FEDERAL, STATE, AND LOCAL LAWS, RULES, AND REGULATIONS CONCERNING CONSTRUCTION SAFETY AND HEALTH.
- PRIOR TO CONSTRUCTION, THE CONTRACTOR SHALL EXCAVATE & VERIFY THE HORIZONTAL AND VERTICAL LOCATIONS OF ALL OBSTRUCTIONS. SHOULD A CONFLICT EXIST, THE CONTRACTOR SHALL NOTIFY THE ENGINEER SO THAT THE CONFLICT CAN BE RESOLVED WITH MINIMUM DELAY.
- TWO (2) WORKING DAYS PRIOR TO ANY EXCAVATION, CONTRACTOR MUST CONTACT LINE LOCATING SERVICE @ 260-1990 FOR LOCATION OF EXISTING UTILITIES.
- CONTRACTOR SHALL CONDUCT HIS OPERATIONS IN A MANNER WHICH WILL MINIMIZE INTERFERENCE WITH LOCAL TRAFFIC. CONTRACTOR SHALL COMPLY WITH ALL APPLICABLE LAWS, ORDINANCES, RULES, REGULATIONS, AND ORDERS OF ANY PUBLIC BODY HAVING JURISDICTION FOR THE SAFETY OF PERSONS OR PROPERTY, AND TO PROTECT THEM FROM DAMAGE, INJURY, OR LOSS. CONTRACTOR SHALL ERECT AND MAINTAIN, AS REQUIRED BY THE CONDITIONS AND PROGRESS OF THE WORK, ALL NECESSARY SAFEGUARDS FOR SAFETY CONTINUOUSLY AND NOT LIMITED TO NORMAL WORKING HOURS, THROUGHOUT THE DURATION OF THE PROJECT. CONTRACTOR SHALL ADHERE TO SECTION 19 OF THE GENERAL CONDITIONS OF THE CITY OF ALBUQUERQUE STANDARD SPECIFICATIONS FOR PUBLIC WORKS CONSTRUCTION, 1986, AS AMENDED WITH UPDATE NO. 6.
- THE CONTRACTOR AGREES THAT HE SHALL ASSUME THE SOLE AND COMPLETE RESPONSIBILITY FOR THE JOB SITE CONDITIONS DURING THE COURSE OF CONSTRUCTION OF THIS PROJECT, INCLUDING SAFETY OF ALL PERSONS AND PROPERTY; THAT THIS REQUIREMENT SHALL APPLY CONTINUOUSLY AND NOT BE LIMITED TO NORMAL WORKING HOURS; AND THAT THE CONTRACTOR SHALL DEFEND, INDEMNIFY, AND HOLD HARMLESS THE OWNER & ENGINEER FROM ANY AND ALL LIABILITY REAL OR ALLEGED, IN CONNECTION WITH THE PERFORMANCE OF WORK ON THIS PROJECT, EXCEPTING LIABILITY ARISING FROM THE SOLE NEGLIGENCE OF THE OWNER OR ENGINEER.
- TRAFFIC CONTROL: FIVE (5) WORKING DAYS PRIOR TO BEGINNING CONSTRUCTION THE CONTRACTOR SHALL SUBMIT TO THE CONSTRUCTION COORDINATION DIVISION A DETAILED CONSTRUCTION SCHEDULE. TWO (2) WORKING DAYS PRIOR TO CONSTRUCTION, THE CONTRACTOR SHALL OBTAIN A BARRICADING PERMIT FROM THE CONSTRUCTION COORDINATION DIVISION. CONTRACTOR SHALL NOTIFY BARRICADE ENGINEER (768-2551) PRIOR TO OCCUPYING AN INTERSECTION. SEE SECTION 19 OF THE SPECIFICATIONS. ALL STREET STRIPING ALTERED OR DESTROYED SHALL BE REPLACED WITH PLASTIC REFLECTORIZED PAVEMENT MARKINGS BY CONTRACTOR TO LOCATION AS EXISTING OR AS SHOWN IN THIS PLAN SET.
- WHEN ABUTTING EXISTING PAVEMENT TO NEW, SAWCUT EXISTING PAVEMENT TO A STRAIGHT EDGE AND AT A RIGHT ANGLE, OR AS APPROVED BY THE FIELD ENGINEER. REMOVAL OF BROKEN OR CRACKED PAVEMENT WILL ALSO BE REQUIRED.
- EXISTING CURB AND GUTTER NOT TO BE REMOVED UNDER THE CONTRACT WHICH IS DAMAGED OR REPLACED BY THE CONTRACTOR SHALL BE REMOVED AND REPLACED BY THE CONTRACTOR AT HIS EXPENSE.
- ALL FINAL BACKFILL FOR TRENCHES SHALL BE COMPACTED TO A MINIMUM 90% MAXIMUM DENSITY PER ASTM D-1557 AND AS DIRECTED BY SECTION 701.14.2 AND STANDARD DRAWING NUMBER 2315.
- THE CONTRACTOR SHALL PROMPTLY CLEAN UP ANY MATERIAL EXCAVATED WITHIN THE PUBLIC RIGHT-OF-WAY OR PRIVATE ROADWAY EASEMENTS SO THAT THE EXCAVATED MATERIAL IS NOT SUSCEPTIBLE TO BEING WASHED DOWN THE STREET OR INTO ANY PUBLIC DRAINAGE FACILITY.
- PROPOSED WATERLINE MATERIALS SHALL BE EITHER PVC PIPE MEETING AWWA C900 REQUIREMENTS (6"-12") OR DUCTILE IRON PIPE, THICKNESS CLASS 50 (6"-16").
- ALL SANITARY SEWER LINE STATIONING REFERS TO SANITARY SEWER CENTERLINE STATIONING.
- ALL FITTINGS ON WATERLINES SHALL HAVE RESTRAINED JOINTS AS NOTED ON THE PLANS.
- CONTRACTOR SHALL SUPPORT ALL EXISTING, UNDERGROUND UTILITY LINES WHICH BECOME EXPOSED DURING CONSTRUCTION. PAYMENT FOR SUPPORTING WORK SHALL BE INCIDENTAL TO WATER-LINE AND/OR SEWERLINE COSTS.
- CONTRACTOR SHALL ASSIST THE ENGINEER/INSPECTOR IN THE RECORDING OF DATA ON ALL UTILITY LINES AND ACCESSORIES AS REQUIRED BY THE CITY OF ALBUQUERQUE FOR THE PREPARATION OF RECORD DRAWINGS. CONTRACTOR SHALL NOT COVER UTILITY LINES AND ACCESSORIES UNTIL ALL DATA HAS BEEN RECORDED.
- THE CONTRACTOR SHALL NOTIFY THE ENGINEER NOT LESS THAN SEVEN (7) DAYS PRIOR TO STARTING WORK IN ORDER THAT THE ENGINEER MAY TAKE NECESSARY MEASURES TO INSURE THE PRESERVATION OF SURVEY MONUMENTS. CONTRACTOR SHALL NOT DISTURB PERMANENT SURVEY MONUMENTS WITHOUT THE CONSENT OF THE ENGINEER AND SHALL NOTIFY THE ENGINEER AND BEAR THE EXPENSE OF REPLACING ANY THAT MAY BE DISTURBED WITHOUT PERMISSION. REPLACEMENT SHALL BE DONE ONLY BY THE CITY SURVEYOR. WHEN A CHANGE IS MADE IN THE FINISHED ELEVATIONS OF THE PAVEMENT OF ANY ROADWAY IN WHICH A PERMANENT SURVEY MONUMENT IS LOCATED, CONTRACTOR SHALL, AT HIS OWN EXPENSE, ADJUST THE MONUMENT COVER TO THE NEW GRADE UNLESS OTHERWISE SPECIFIED. REFER TO SECTION 4.4 OF THE GENERAL CONDITIONS OF THE STANDARD SPECIFICATIONS.
- PNM WILL PROVIDE AT NO COST TO THE CITY OR THE CONTRACTOR THE REQUIRED PERSONNEL FOR INSPECTION OR OBSERVATION DEEMED NECESSARY BY PNM WHILE THE CONTRACTOR IS EXPOSING PNM'S CABLES. HOWEVER, THE CONTRACTOR SHALL BE CHARGED THE TOTAL COST ASSOCIATED WITH REPAIRS TO ANY DAMAGED CABLES OR FOR ANY COST ASSOCIATED WITH SUPPORTING OR RELOCATING THE POLES AND CABLES DURING CONSTRUCTION.
- WARNING--EXISTING UTILITY LINE LOCATIONS ARE SHOWN IN AN APPROXIMATE MANNER ONLY, AND SUCH LINES MAY EXIST WHERE NONE ARE SHOWN. THE LOCATION OF ANY SUCH EXISTING LINES IS BASED UPON INFORMATION PROVIDED BY THE UTILITY COMPANY, THE OWNER, OR BY OTHERS, AND THE INFORMATION MAY BE INCOMPLETE OR MAY BE OBSOLETE BY THE TIME CONSTRUCTION COMMENCES.

THE ENGINEER HAS UNDERTAKEN NO FIELD VERIFICATION OF THE LOCATION, DEPTH, SIZE, OR TYPE OF EXISTING UNDERGROUND UTILITY LINES, MAKES NO REPRESENTATION PERTAINING THERETO, AND ASSUMES NO RESPONSIBILITY OR LIABILITY THEREFOR. THE CONTRACTOR SHALL INFORM ITSELF OF THE LOCATION OF ANY UTILITY LINE IN OR NEAR THE AREA OF THE WORK IN ADVANCE OF AND DURING EXCAVATION WORK. THE CONTRACTOR IS FULLY RESPONSIBLE FOR ANY AND ALL DAMAGE CAUSED BY ITS FAILURE TO LOCATE, IDENTIFY, AND PRESERVE ANY AND ALL EXISTING UTILITIES. THE CONTRACTOR SHALL COMPLY WITH STATE STATUTES, MUNICIPAL AND LOCAL ORDINANCES, RULES AND REGULATIONS PERTAINING TO THE LOCATION OF THESE LINES AND FACILITIES, IN PLANNING AND CONDUCTING EXCAVATION, WHETHER BY CALLING OR NOTIFYING THE UTILITIES, COMPLYING WITH "BLUE STAKES" PROCEDURES, OR OTHERWISE.
- ANY WORK OCCURRING WITHIN AN ARTERIAL ROADWAY REQUIRES 24 HR. CONSTRUCTION.
- ALL EXCAVATION, TRENCHING AND SHORING ACTIVITIES MUST BE ACCOMPLISHED IN ACCORDANCE WITH OSHA 29CFR 1926.650 SUBPART P.
- CONTRACTOR SHALL MAINTAIN A GRAFFITI-FREE WORK SITE. CONTRACTOR SHALL PROMPTLY REMOVE ANY AND ALL GRAFFITI FROM EQUIPMENT, WHETHER PERMANENT OR TEMPORARY.

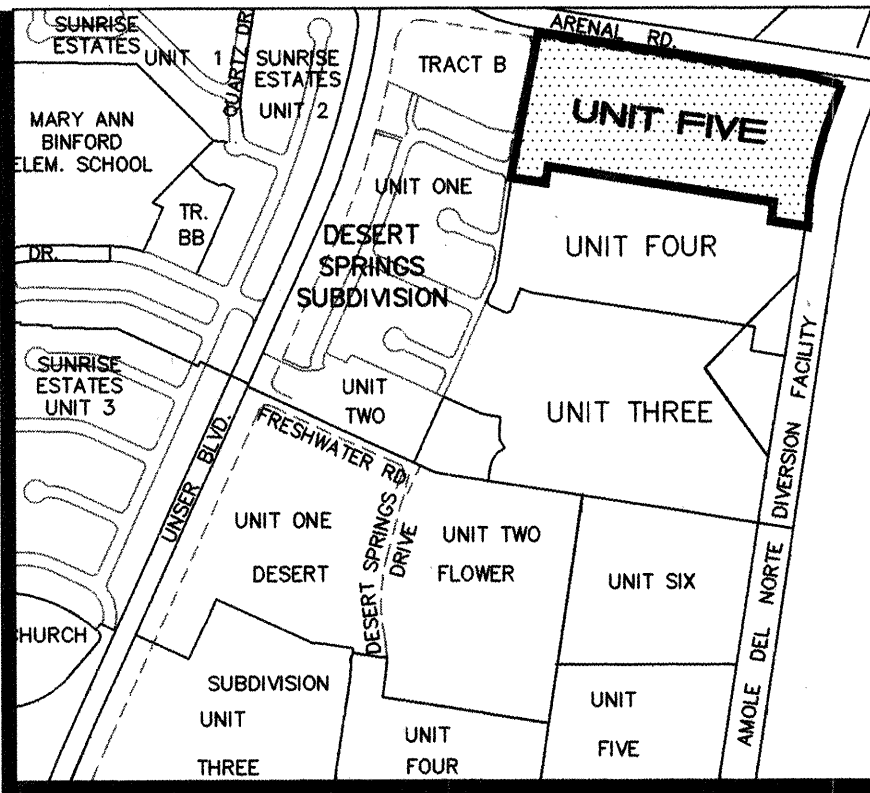

VICINITY MAP

(M-10)

REV.	SHEETS	CITY ENGINEER	DATE	USER	DEPARTMENT	DATE	USER	DEPARTMENT	DATE
ENGINEERS STAMP & SIGNATURE		APPROVALS		ENGINEER		DATE		*****	
		DRC Chairman		K. B. R. K.		4-18-00		APPROVED FOR CONSTRUCTION City Engineer Date	
		Transportation		K. B. R. K.		4-18-00			
		Water/Wastewater		K. B. R. K.		4-18-00			
		Hydrology		K. B. R. K.		4-18-00			
		CIP		K. B. R. K.		4-18-00			
		Constr. Mngmt.		K. B. R. K.		4-18-00			
		Constr. Coord.		K. B. R. K.		4-18-00			
		City Project No.				635981		Sheet 1 of 21	

DRB NO. 98-185

ISAACSON & ARFMAN, P.A.
Consulting Engineering Associates
128 Monroe Street N.E.
Albuquerque New Mexico
104CV.DWG:rh 0/21/00

PLAT
FOR
DESERT SPRINGS SUBDIVISION
UNIT FIVE
BEING A REPLAT OF
TRACT A-1, DESERT SPRINGS SUBDIVISION
AND A PORTION OF
PARCEL A-2-1, AMOLE DEL NORTE
DIVERSION FACILITY
TOWN OF ATIBOCO GRANT
PROJECTED SECTION 34, T. 10 N, R. 2 E, NMPM
CITY OF ALBUQUERQUE
BERNALILLO COUNTY, NEW MEXICO
APRIL 2000

APRIL 2000

PARCEL A-2-1
AMOLE DEL NORTE
DIVERSION FACILITY
(07-13-82, BK D165-A,
PGS 615-619)

0.0189 AC. VACATED
BY THIS PLAT 199-24

SCALE: 1"=80'

0.0189 ACRES OF AMOLE
DEL NORTE DIVERSION
FACILITY VACATED
S 81°03'02" E 131.67'
N 75°30'47" W 129.64'
12.79'

EASEMENT
DETAIL D:
1"=20'

DETAIL C:
1"=2'

DETAIL B:
1"=1'


DETAIL A:
1"=1'

EASEMENT NOTES

- 10' PUBLIC UTILITY EASEMENT GRANTED BY THIS PLAT.
- EXISTING 50' TEMPORARY DRAINAGE EASEMENT (07-10-87, BK MS509A, PGS 241-244) VACATED BY THIS PLAT. (APPLICATION # 00410-00000-00085 V)
- EXISTING 30' TEMPORARY SANITARY SEWER EASEMENT (12-04-97, BK BCR97-34, PGS 336-339)
- EXISTING 50' TEMPORARY PUBLIC ROADWAY EASEMENT (02-20-97, 97C-55) VACATED BY THIS PLAT. (APPLICATION # 00410-00000-00085 V)
- EXISTING SANITARY SEWER EASEMENT (WIDH VARIES) (02-29-00, BK A2, PG 9475)
- EXISTING 35' PUBLIC ROADWAY & UTILITY EASEMENT (02-20-97, 97C-55) VACATED BY THIS PLAT. (APPLICATION # 00410-00000-00085 V)
- 36' STORM DRAIN/PEDESTRIAN RIGHT-OF-WAY EASEMENT (GRANTED BY THIS PLAT)
- SANITARY SEWER EASEMENT (WIDH VARIES) GRANTED BY THIS PLAT

NOTES:

1. DISTANCES IN BRACKETS ARE ± MONUMENT DISTANCES.
2. FOR LINE & CURVE TABLES SEE SHEET #3.
3. FOR LOT AREA TABLE SEE SHEET #3.
4. N/R DESIGNATES NON-RADIAL LINE.

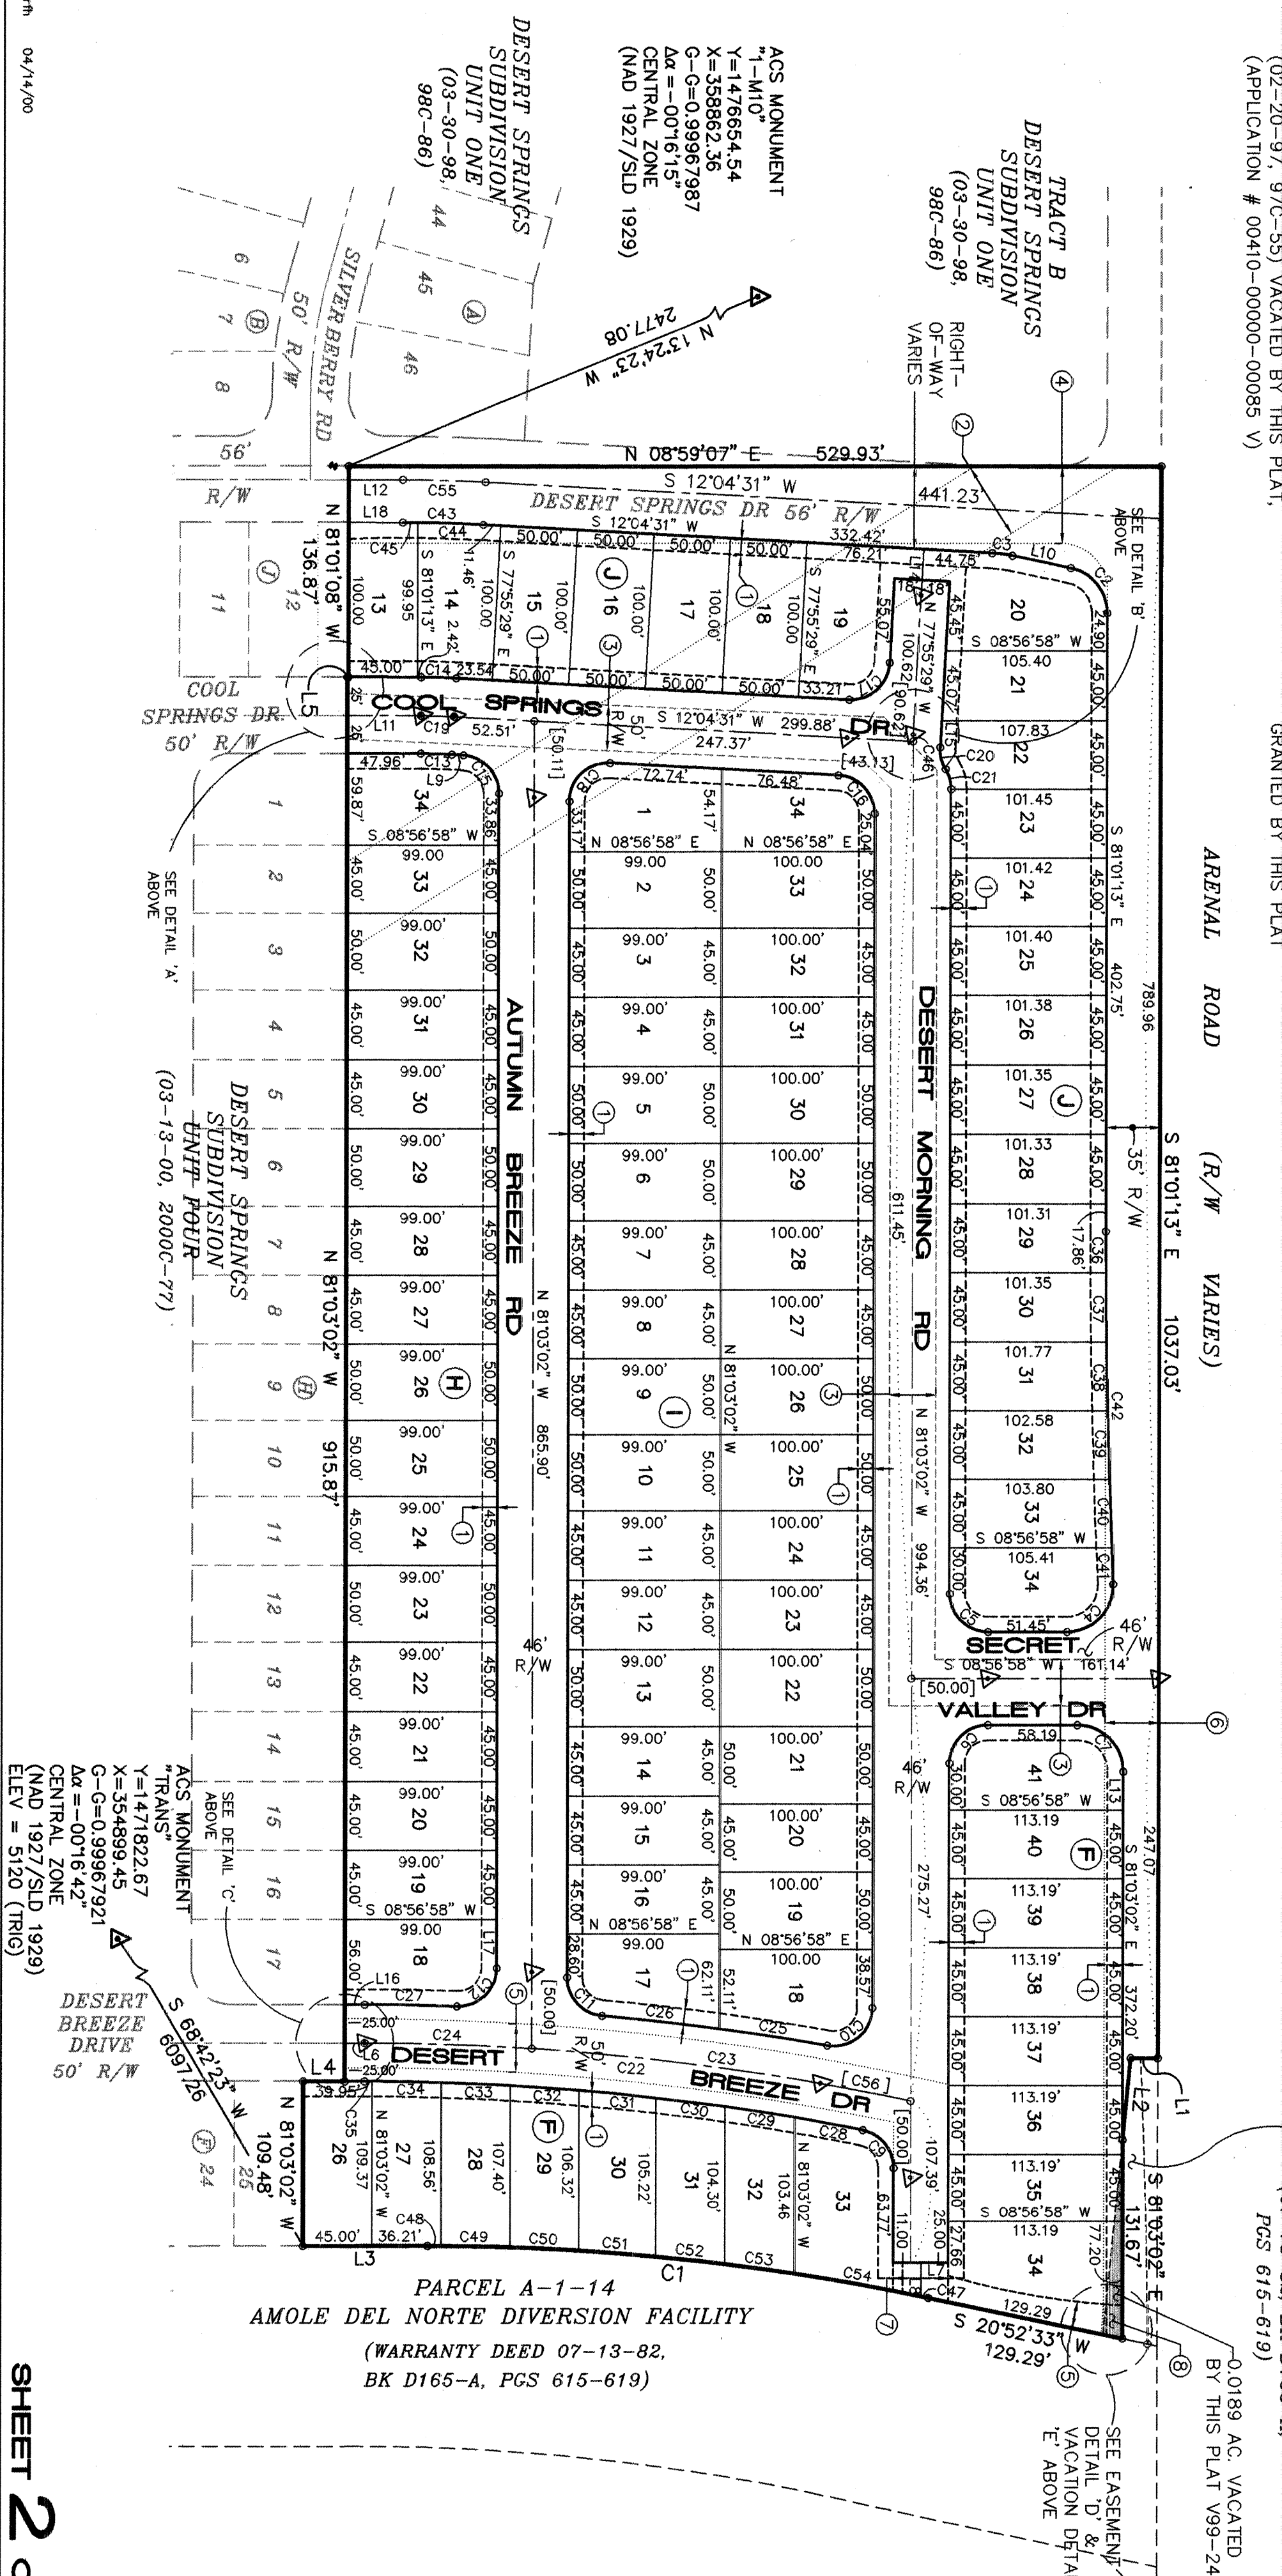

SHEET 2 OF 3

PLAT
FOR
DESERT SPRINGS SUBDIVISION
UNIT FIVE


BEING A REPLAT OF
TRACT A-1, DESERT SPRINGS SUBDIVISION
AND A PORTION OF
PARCEL A-2-1, AMOLE DEL NORTE
DIVERSION FACILITY
TOWN OF ATIBOCO GRANT
PROJECTED SECTION 34, T. 10 N, R. 2 E, NMPM
CITY OF ALBUQUERQUE
BERNALILLO COUNTY, NEW MEXICO
APRIL 2000

CURVE	RADIUS	LENGTH	TANGENT	CHORD	BEARING	DELTA
C48	1563.00	8.79	4.40	8.79	S 08°56'47" W	00°18'21"
C47	1563.00	4.80	2.40	4.80	S 20°27'16" W	00°10'33"
C1	1563.00	4.80	2.40	4.80	S 20°27'16" W	00°10'33"
C2	1563.00	328.84	165.03	328.23	S 28°24'16" E	03°07'33"
C3	30.00	13.36	24.46	37.92	S 89°27'14" W	28°21'08"
C4	30.00	13.36	6.70	13.37	S 16°20'05" W	08°31'11"
C5	30.00	48.47	31.36	43.37	N 37°00'17" W	92°54'28"
C6	25.00	39.27	25.00	35.36	S 33°56'58" E	90°00'00"
C7	25.00	34.37	20.53	31.73	S 45°33'02" E	90°00'00"
C8	25.00	37.41	23.15	34.86	S 58°33'32" W	26°04'52"
C9	25.00	37.41	23.15	34.86	S 58°33'32" W	26°04'52"
C22	1685.00	358.72	180.03	358.05	S 15°01'44" W	12°07'33"
C23	1685.00	249.60	125.02	249.37	S 16°51'24" W	08°28'13"
LOT AREA TABLES

BLOCK ⑤		BLOCK ①		BLOCK ①	
LOT	AREA	LOT	AREA	LOT	AREA
26	4924	1	5478	13	4452
27	4907	2	4950	14	5159
28	4859	3	4455	15	5000
29	4808	4	4455	16	5000
30	5288	5	4950	17	5000
31	4714	6	4950	18	5000
32	4674	7	4455	19	6045
33	4674	8	4455	20	6357
34	5094	9	4455	21	4792
35	5094	10	4950	22	4792
36	5094	11	4455	23	4555
37	5094	12	4455	24	4554
38	5094	13	4950	25	4552
39	5094	14	4455	26	4562
40	5094	15	4455	27	4560
41	5898	16	4455	28	4559
		17	5471	29	4359
		18	5000	30	4559
		19	5000	31	4562
		20	4500	32	4482
		21	5000	33	4706
		22	5000	34	5515
		23	4500		
		24	4500		
		25	5000		
		26	5000		
		27	4500		
		28	4500		
		29	5000		
		30	5000		
		31	4500		
		32	4500		
		33	5000		
		34	5026		

REGIONAL DETENTION FACILITY

 

- FUTURE 10' ASPHALT TRAIL

EASEMENTS & RIGHT-OF-WAY
(TO BE GRANTED BY FINAL PLAT)

- (A) 36' PUBLIC DRAINAGE & PEDESTRIAN RIGHT-OF-WAY.
- (B) DRAINAGE EASEMENT (WIDTH VARIES) TO BE GRANTED WITH FINAL PLAT.

3:1 MAX
SIDE SLOPE

LINE TABLE

LINE	LENGTH	BEARING
L1	146.09	S 20°52'33"
L4	11.08	S 08°58'47"

CURVE TABLE

CURVE	RADIUS	LENGTH	TANGENT	CHORD	BEARING	DELTA
1	1563.00	328.84	165.03	328.23	S 14°50'55" W	12°03'16"
3	4922.00	188.68	94.35	188.67	N 82°28'38" W	02°11'47"

PG= 5014.9

PG= 5014 9

PAD GRADE ELEVATION

TOP OF CURB ELEVATION

FLOW LINE ELEVATION

PROPOSED SPOT ELEVATION

EXISTING CONTOUR

EXISTING SPOT ELEVATION

FLOW ARROW

UNIT BOUNDARY

RETAINING WALL

TW 10.5
BW 6.0

119

BASIN ID NUMBER

BASIN BOUNDARY

WATER BAR

ANALYSIS POINT



SHEET 3 OF 4

ISAACSON & ARFMAN, P.A.
Consulting Engineering Associates
128 Monroe Street N.E.
Albuquerque New Mexico
052GRD3.DWGems 04/02/99

CITY OF ALBUQUERQUE
PUBLIC WORKS DEPARTMENT
ENGINEERING GROUP

TITLE: DESERT SPRINGS SUBDIVISION, UNIT THREE-FIVE
UNIT FIVE
GRADING & DRAINAGE PLAN

Design Review Committee	City Engineer Approval	Update	Mo./Day/Yr.	Mo./Yr.

Approved
DRP
B-99

② 4-13		Lost		
--------	--	------	--	--

City Project No.	635981	Zone Map No.	M-10	Sheet	4	Of	4
------------------	--------	--------------	------	-------	---	----	---

Professional Engineer Seal for Fred C. Arfman, State of New York, No. 7324, expires 12-31-60.



[illegible]

AS-BUILT INFORMATION	DATE 5/8/00
CONTRACTOR <i>New Concepts</i> DESIGNED BY <i>C.O.A.</i> DRAWN BY <i>S. May</i> CHECKED BY <i>S. May</i> PERMIT NO. <i>05-06-19</i> EXPIRATION DATE <i>5/8/00</i> PROJECT NO. <i>C.O.A.</i> MICRO-FILM INFORMATION	DATE 5/8/00
	DATE 5/8/00
	DATE 5/8/00
	DATE 5/8/00
	DATE 5/8/00
REVISIONS	DATE 5/8/00
CONNECTED BY <i>C.O.A.</i>	DATE 5/8/00
RECORDED BY	DATE
NO.	




BENCH MARKS
A.C.S. monument "1-mu" Located at the southwest corner of Hwy Rd. & Upper Blvd Elev = 5774.98
T.B.M.: Rim of southwesterly manhole at Sagittaria St. & Upper Blvd Elev = 5735.84

[illegible][illegible]

1. ALL TRASH, DEBRIS, & SURFACE VEGETATION SHALL BE CLEARED AND LEGALLY DISPOSED OFFSITE.
2. ALL SUBGRADE AND FILL SHALL BE COMPACTED TO A MINIMUM OF 95% ASTM D-1557.
3. EXCAVATION IS UNCLASSIFIED AND INCLUDES EXCAVATION TO SUBGRADE ELEVATIONS INDICATED, REGARDLESS OF CHARACTER OF MATERIALS ENCOUNTERED.
4. CONFORM TO ELEVATIONS AND DIMENSIONS SHOWN ON PLANS WITHIN A TOLERANCE OF 0.3± FEET.
5. SCARIFY AND COMPACT SUBGRADE FOR FILLS. PLACE FILL MATERIALS IN LAYERS NOT MORE THAN 8" IN LOOSE DEPTH. MOISTEN AS NECESSARY TO PROVIDE OPTIMUM MOISTURE (±2%) CONTENT.
6. UNIFORMLY GRADE AREAS WITHIN LIMITS OF GRADING AS SHOWN ON PLAN. SMOOTH FINISHED SURFACE WITHIN SPECIFIED TOLERANCE, COMPACT WITH UNIFORM SLOPES BETWEEN POINTS WHERE ELEVATIONS ARE INDICATED.
7. MAXIMUM SLOPES SHALL BE 3:1 MINIMUM SLOPES SHALL BE 1%.
8. TWO (2) WORKING DAYS PRIOR TO ANY EXCAVATION, CONTRACTOR MUST CONTACT NEW MEXICO ONE CALL SYSTEM, 260-1990, FOR LOCATION OF EXISTING UTILITIES.
9. IF ANY UTILITY LINES, PIPELINES, OR UNDERGROUND UTILITY LINES ARE SHOWN ON THESE DRAWINGS, THEY ARE SHOWN IN AN APPROXIMATE MANNER ONLY, AND SUCH LINES MAY EXIST WHERE NONE ARE SHOWN. IF ANY SUCH EXISTING LINES ARE SHOWN, THE LOCATION IS BASED UPON INFORMATION PROVIDED BY THE OWNER OF SAID UTILITY, AND THE INFORMATION MAY BE INCOMPLETE, OR MAY BE OBSOLETE BY THE TIME CONSTRUCTION COMMENCES. THE ENGINEER HAS CONDUCTED ONLY PRELIMINARY INVESTIGATION OF THE LOCATION, DEPTH, SIZE OR TYPE OF EXISTING UTILITY LINES, PIPELINES, OR UNDERGROUND UTILITY LINES. THIS INVESTIGATION IS NOT CONCLUSIVE, AND MAY NOT BE COMPLETE, THEREFORE, MAKES NO REPRESENTATION PERTAINING THERETO, AND ASSUMES NO RESPONSIBILITY OR LIABILITY THEREFORE. THE CONTRACTOR SHALL INFORM ITSELF OF THE LOCATION OF ANY UTILITY LINE, PIPELINE, OR UNDERGROUND UTILITY LINE IN OR NEAR THE AREA OF THE WORK IN ADVANCE OF AND DURING EXCAVATION WORK. THE CONTRACTOR IS FULLY RESPONSIBLE FOR ANY AND ALL DAMAGE CAUSED BY ITS FAILURE TO LOCATE, IDENTIFY AND PRESERVE ANY AND ALL EXISTING UTILITIES, PIPELINES, AND UNDERGROUND UTILITY LINES. IN PLANNING AND CONDUCTING EXCAVATION, THE CONTRACTOR SHALL COMPLY WITH STATE STATUTES, MUNICIPAL AND LOCAL ORDINANCES, RULES AND REGULATIONS, IF ANY, PERTAINING TO THE LOCATION OF THESE LINES AND FACILITIES.
10. THE CONTRACTOR SHALL PROMPTLY CLEAN UP ANY MATERIAL EXCAVATED WITHIN THE PUBLIC RIGHT-OF-WAY SO THAT THE EXCAVATED MATERIAL IS NOT ERODED AND WASHED DOWN THE STREET.
11. OWNER WILL PROVIDE SOIL TESTING AND INSPECTION SERVICES DURING EARTHWORK OPERATIONS. ALLOW TESTING SERVICE TO INSPECT AND APPROVE COMPACTED SUBGRADES AND FILL LAYERS BEFORE FURTHER CONSTRUCTION WORK IS DONE. SHALL COMPACTION TESTS INDICATE INADEQUATE DENSITY, CONTRACTOR SHALL PROVIDE ADDITIONAL COMPACTION AND TESTING AT NO ADDITIONAL EXPENSE.
12. OWNER HAS ESTABLISHED SUBDIVISION BOUNDARY CORNERS. CONTRACTOR SHALL PROVIDE ALL OTHER CONSTRUCTION STAKING INCLUDING TRACT CORNERS. CONTRACTOR SHALL LOCATE AND PRESERVE ALL BOUNDARY CORNERS AND REPLACE ANY LOST OR DISTURBED CORNERS.

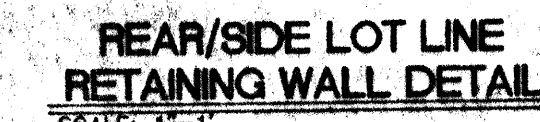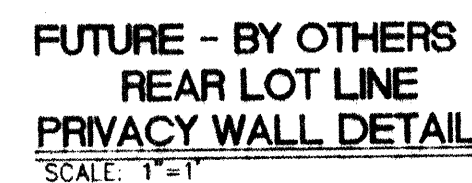


* SEE GRADING PLAN FOR TOP & BOTTOM OF PROPOSED WALLS

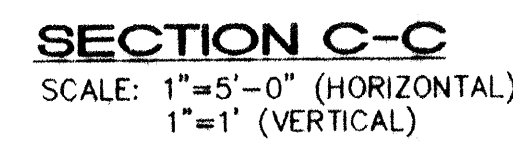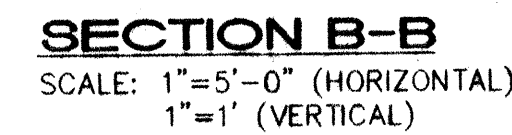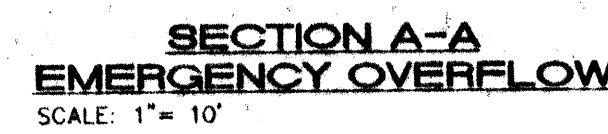

SECTION D-D

$$1'' = 4' - 0''$$

* FINAL DESIGN TO BE DETERMINED @ D.R.C.

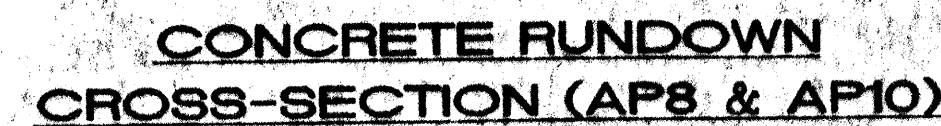

• FINAL DESIGN TO BE DETERMINED • D.R.C



SCALE: 1"=2'

1. THE CONTRACTOR SHALL ENSURE THAT NO SOIL ERODES FROM THE SITE INTO THE PUBLIC RIGHT-OF-WAY OR ONTO PRIVATE PROPERTY. THIS CAN BE ACHIEVED BY CONSTRUCTING EROSION CONTROL BERMS (AS DETAILLED ABOVE) AS SHOWN ON THE PLAN AND WETTING THE SOIL TO KEEP IT FROM BLOWING.
2. THE CONTRACTOR SHALL SECURE "TOPSOIL DISTURBANCE PERMIT" FROM THE CITY ENVIRONMENTAL HEALTH DEPARTMENT PRIOR TO BEGINNING CONSTRUCTION. AN EXCAVATION PERMIT IS REQUIRED FOR ALL WORK WITHIN PUBLIC RIGHT-OF-WAY.
3. SEE GRADING NOTES AT LEFT.

EXCAVATION = 48280*
FILL = 60215*
* INCLUDES SUBSIDENCE AND SHRINK

NOTE: THE ENGINEER ASSUMES NO LIABILITY AS TO THE CORRECTNESS OF THE ABOVE ESTIMATED QUANTITIES. THE CONTRACTOR SHALL MAKE HIS OWN TAKE-OFF FOR BIDDING PURPOSES. THE CONTRACTOR SHALL ALSO BE RESPONSIBLE FOR THE PROVIDING OF ANY ADDITIONAL FILL MATERIAL OR THE REMOVAL OF EXCESS EXCAVATED MATERIAL IN ORDER TO ACHIEVE A BALANCED JOB.

PNM GRADING:
THE GRADING CONTRACTOR SHALL PROVIDE FOR THE PROPER GRADING OF ALL PNM EASEMENTS WHERE INDICATED ON THE GRADING PLAN. THE EASEMENTS SHALL BE GRADED AS FOLLOWS:

1. TO PROVIDE A 10' WIDE TRENCHING PATH ON THE CORRESPONDING LOT LINE
2. $\pm 6"$ (5% MAX. CROSS SLOPE) ACROSS THE PATH'S WIDTH.
3. NO GRADE BREAKS (BENCHES) AT LOT LINES OR AT EASEMENT INTERSECTIONS.
4. IN AREAS WHERE THE 10' TRENCHING PATH ENROACHES UPON PONDING AREAS, THOSE PONDS ARE NOT TO BE EXCAVATED OR FORMED UNTIL SUCH TIME THAT ALL UTILITIES HAVE BEEN INSTALLED AND THE TRENCHES PROPERLY BACKFILLED.
5. WHEREIN THE 10' TRENCHING PATH ENROACHES UPON A DWELLING UNIT'S PAD, THE PATH SHALL BE AT THE SAME ELEVATION AS THE PAD TO INSURE THE PAD'S CERTIFICATION.

APPROVAL FOR ROUGH GRADING ($\pm 0.1'$)
CONDITION: TOP SOIL DISTURBANCE PER
REQUIRED PRIOR TO COMMENCEMENT OF
EARTHWORK OPERATIONS

HYDROLOGY DIVISION
PUBLIC WORKS DEPARTMENT
CITY OF ALBUQUERQUE

SHEET 4 OF 4

CITY OF ALBUQUERQUE
PUBLIC WORKS DEPARTMENT
ENGINEERING GROUP


Design Review Committee	City Engineer Approval	date
-------------------------	------------------------	------

Approved @ DRB 4-13-99		Lost Design Update
City Project No.	635981	Zone Map No. M-10


ENGINEER'S SEAL		SURVEY INFORMATION		BENCH MARKS		AS-BUILT INFORMATION		
		1	ALS	1/97	ACS MONUMENT "1-M10" LOCATED AT THE SOUTHEAST CORNER OF SAGE RD. & UNSER BLVD.	DATE	CONTRACTOR	
					ELEV. = 5079.88		DATE	BY
							DATE	BY
							DATE	BY
							DATE	BY
REMARKS		TBM: RIM OF SOUTHWESTERLY MANHOLE AT SAPHIRE ST. & UNSER BLVD.		ELEV. = 5035.84		MICRO-FILM INFORMATION		
DESIGNED BY: NJC		DATE: 2/99		DRAWN BY: ANW		DATE: 2/99		
REVISIONS		DESIGN		RECORDED BY: FCA		DATE: 2/99		

DESIGNED BY	MJC	DA
DRAWN BY	ANW	DA
CHECKED BY	FCA	DA

DESERT SPRINGS
SUBDIVISION
UNIT ONE

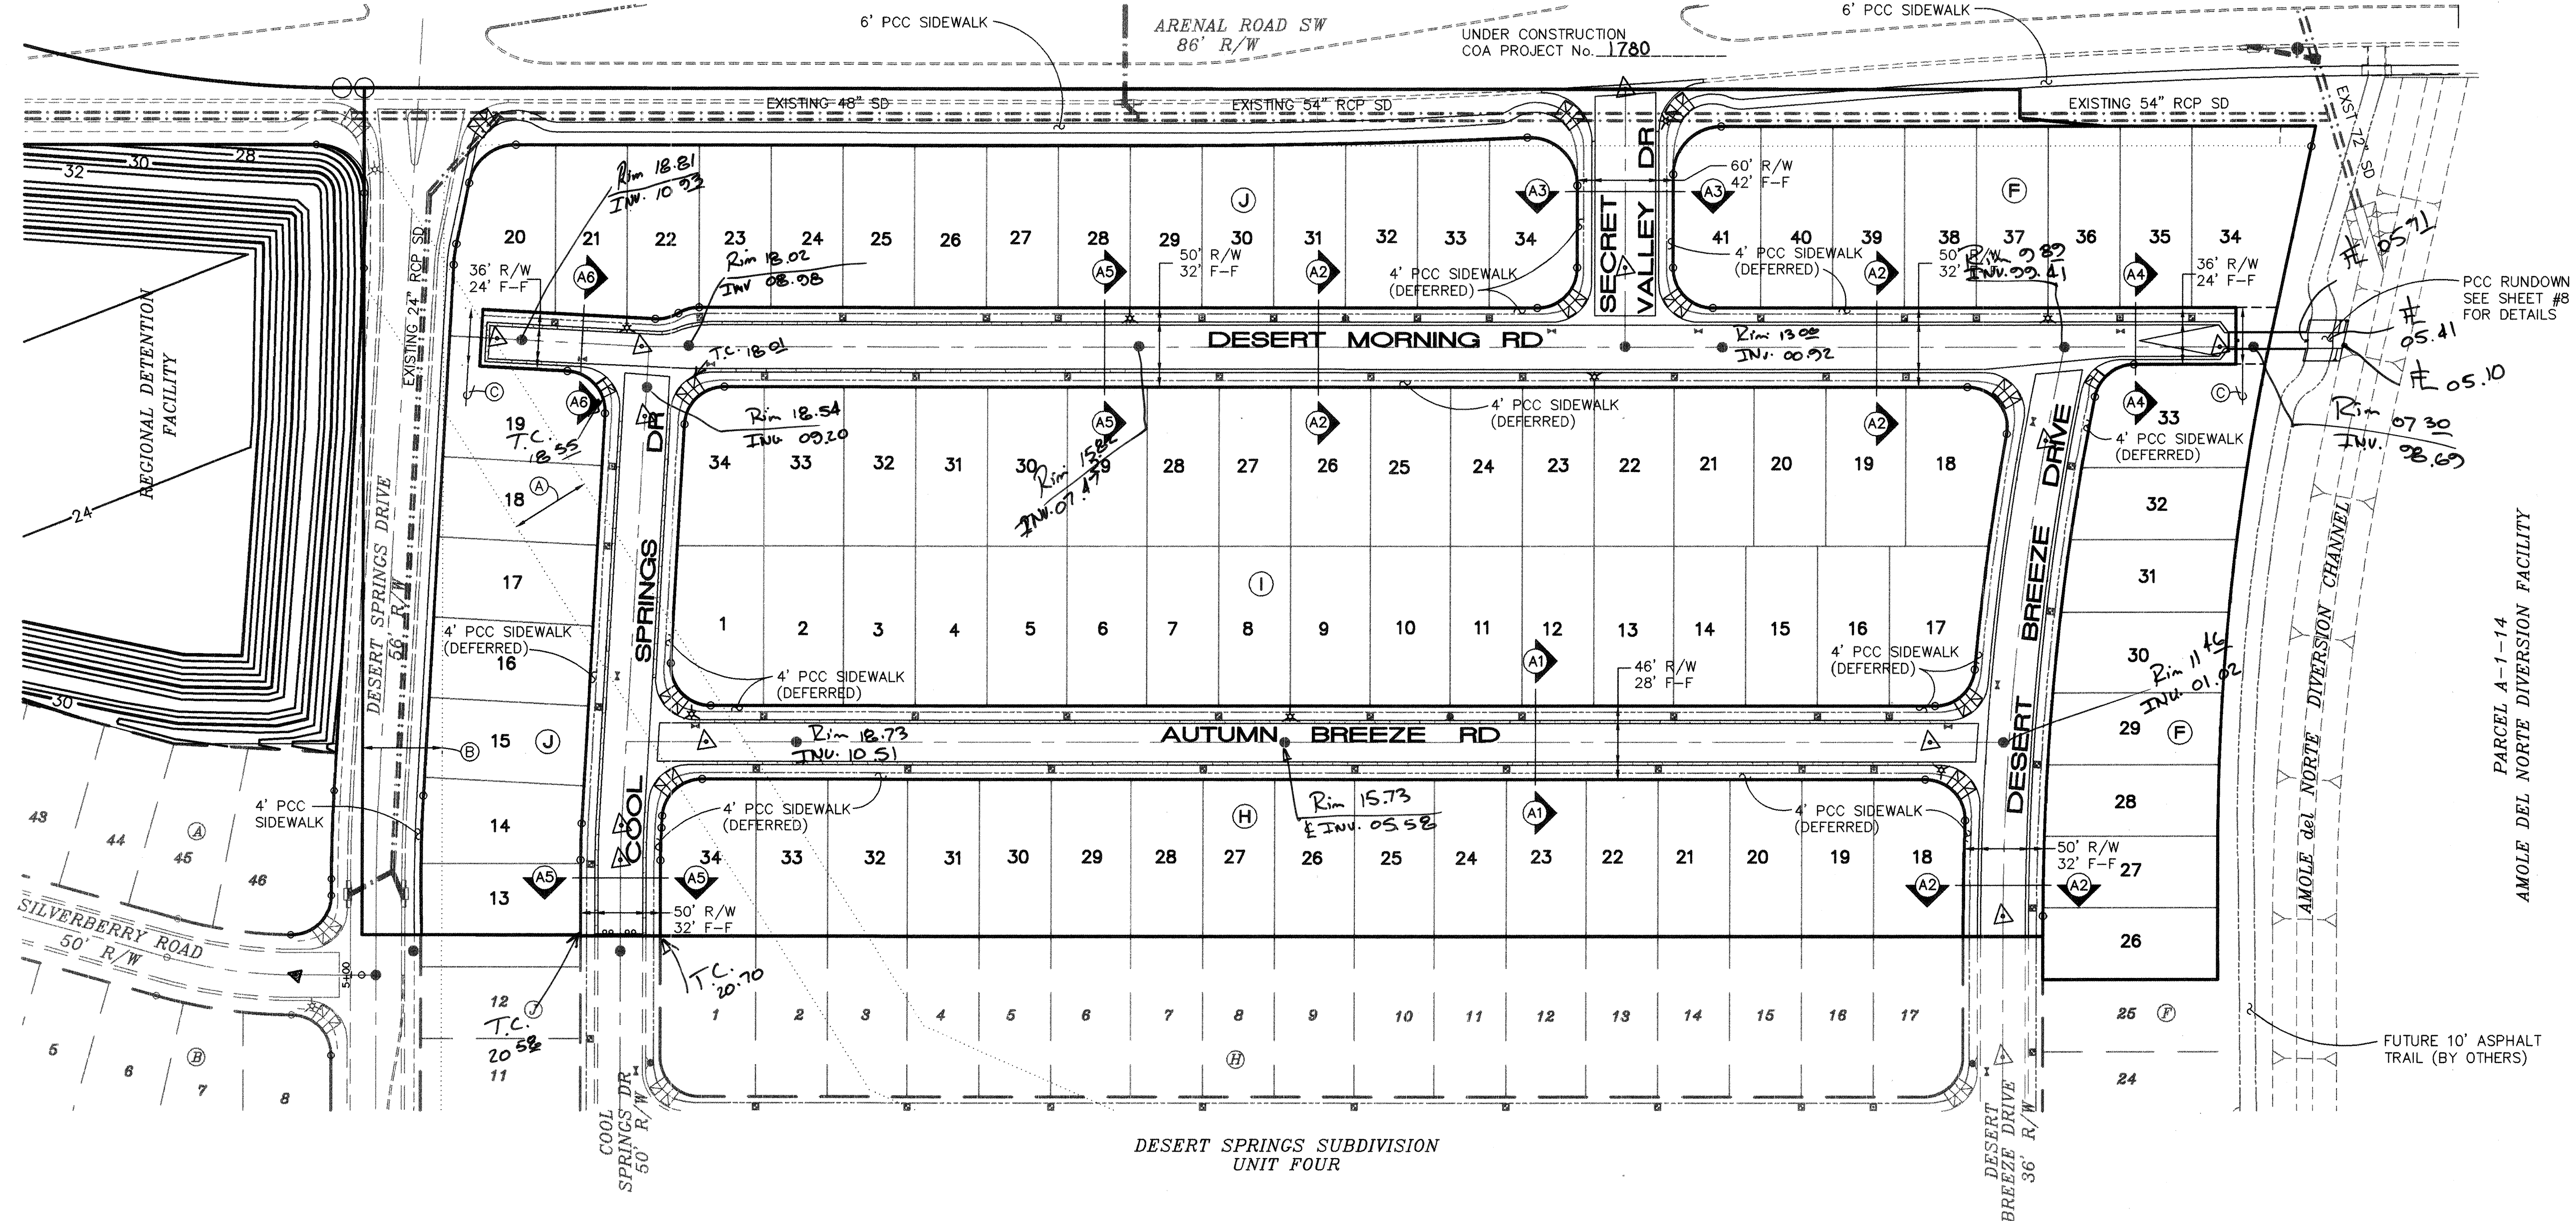


LEGEND

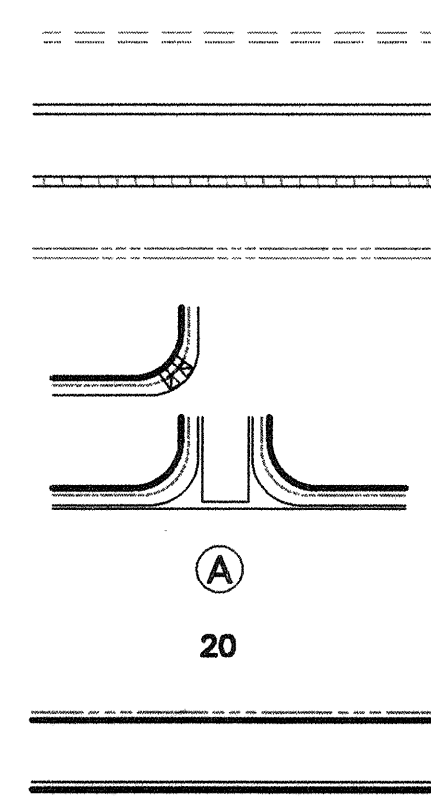

- | | |
|---|-----------------------|
| | PROPOSED STREET LIGHT |
|  | EXISTING STREET LIGHT |
|  | CENTERLINE MONUMENT |

EASEMENTS

- (A) EXISTING 50' TEMPORARY DRAINAGE EASEMENT TO BE VACATED BY FINAL PLAT.
- (B) EXISTING 50' TEMPORARY PUBLIC ROADWAY EASEMENT TO BE VACATED BY FINAL PLAT.
- (C) 36' DRAINAGE & PEDESTRIAN RIGHT-OF-WAY. TO BE GRANTED BY FINAL PLAT.

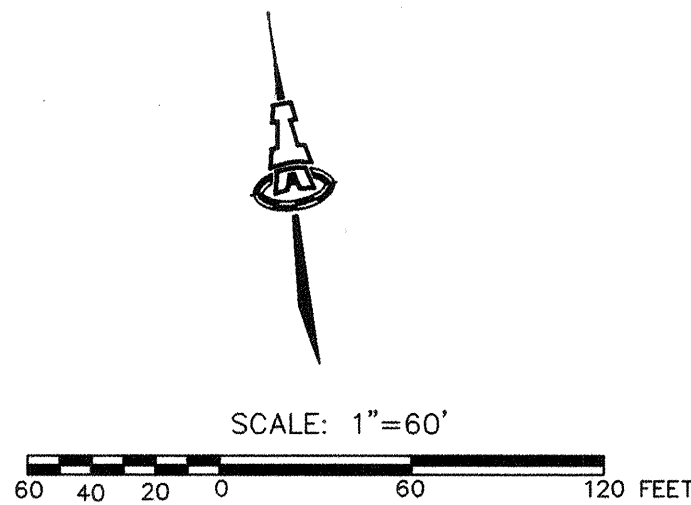

 **ISAACSON & ARFMAN, P.A.**
Consulting Engineering Associates
128 Monroe Street N.E.
Albuquerque New Mexico
104FMSTR.DWGdlv VIEW: 1 04/06/00


CITY OF ALBUQUERQUE
PUBLIC WORKS DEPARTMENT
ENGINEERING GROUP

TITLE: DESERT SPRINGS SUBDIVISION, UNIT FIVE
MASTER PAVING PLAN


Design Review Committee  DESIGN REVIEW COMMITTEE	City Engineer Approval  CITY ENGINEER	Last Design Update
--	---	--------------------

REVIEW COMMITTEE	DATE: 11/11/2014	TIME: 1:00 PM
City Project No.	635981	Zone Map No.
		M-10

Mo./Day/Yr.	Mo./Day/Yr.
Sheet	Of
6	21

 ENGINEER'S SEAL	SURVEY INFORMATION		BENCH MARKS	AS-BUILT INFORMATION		
		FIELD NOTES	ACS MONUMENT "1-M10" LOCATED AT THE SOUTHEAST CORNER OF SAGE RD. & UNSE BLVD.	CONTRACTOR	INFORMATION	
	1	ALS	1/97	ELEV. = 5079.88	STAGED BY	NEW CONCEPTS
					INSPECTOR'S ACCEPTANCE BY	C.O.A.
					DATE	5/8/00
					VERIFICATION BY	S. May
					DRAWINGS PROVIDED BY	C.O.A.
			TBM: RIM OF SOUTHWESTERLY MANHOLE AT SAPHIRE ST. & UNSE BLVD.	DATE	5/8/00	
			ELEV. = 5035.84	MICRO-FILM INFORMATION		
				RECORDED BY	DATE	
				NO.		


SCANNED BY
MESA REPRO

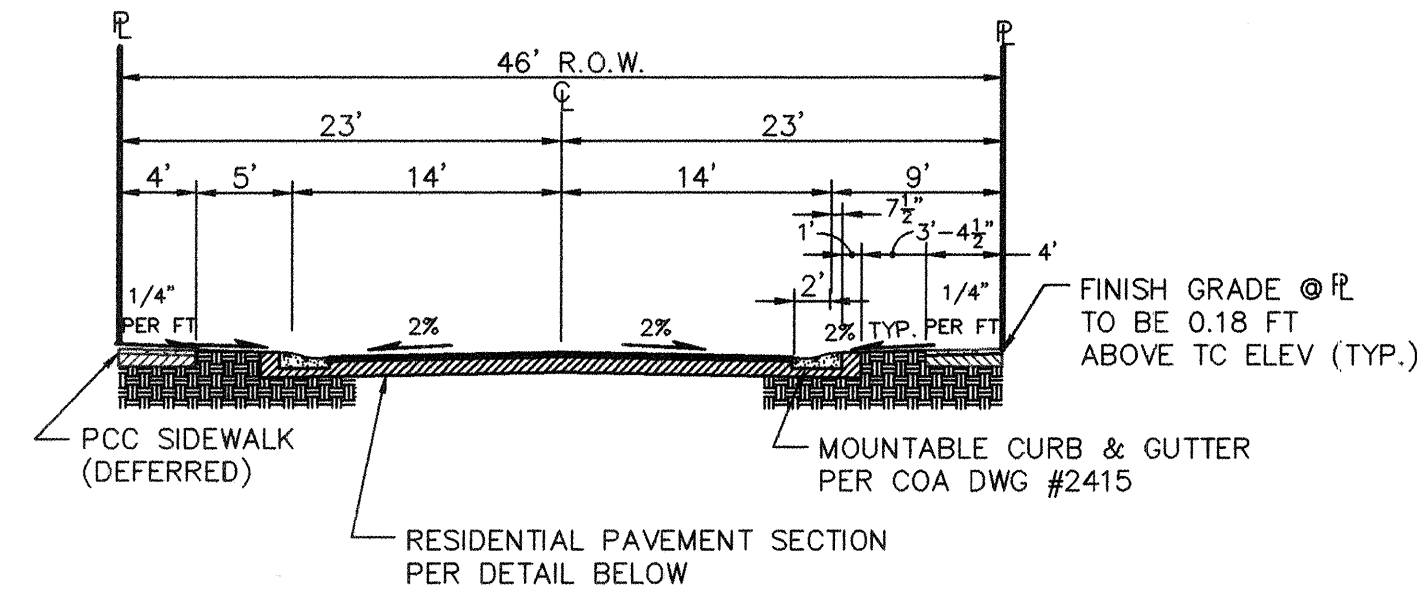

SECTION A1

TYPICAL 46' R.O.W. RESIDENTIAL STREET SECTION


SCALE: 1"=10'

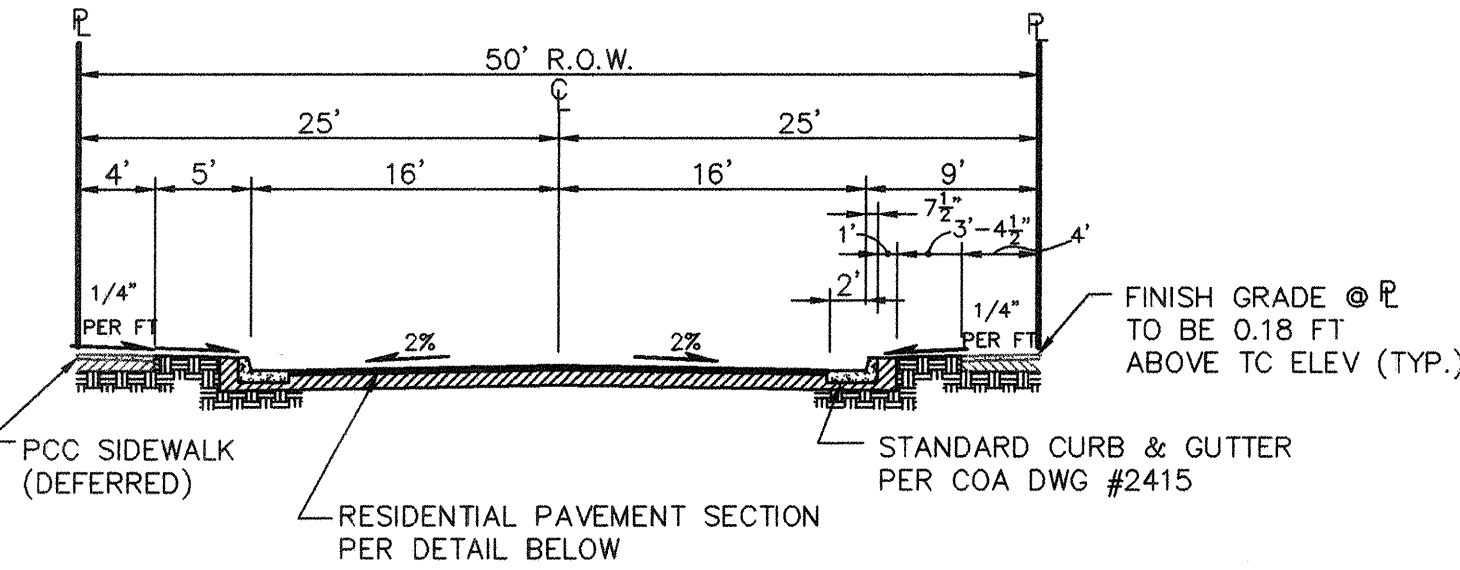

SECTION A2

50' R.O.W. RESIDENTIAL STREET SECTION


1"=10'

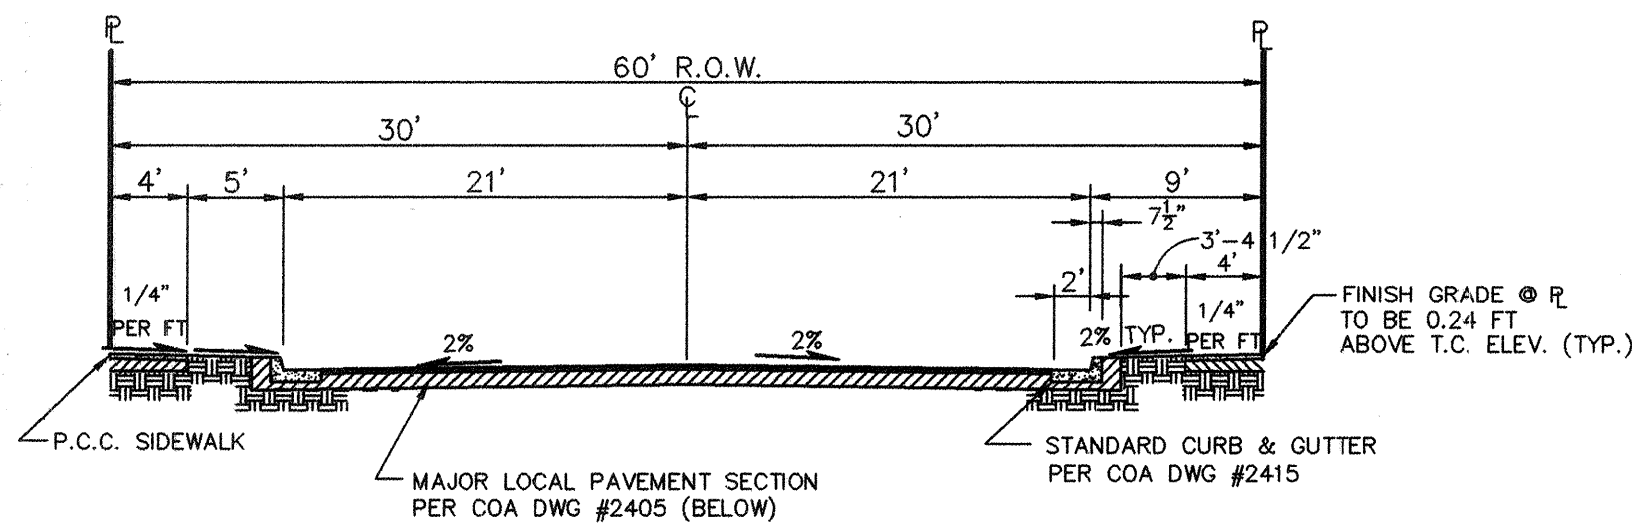

SECTION A3


TYPICAL 60' R.O.W. RESIDENTIAL STREET SECTION

1"=10'

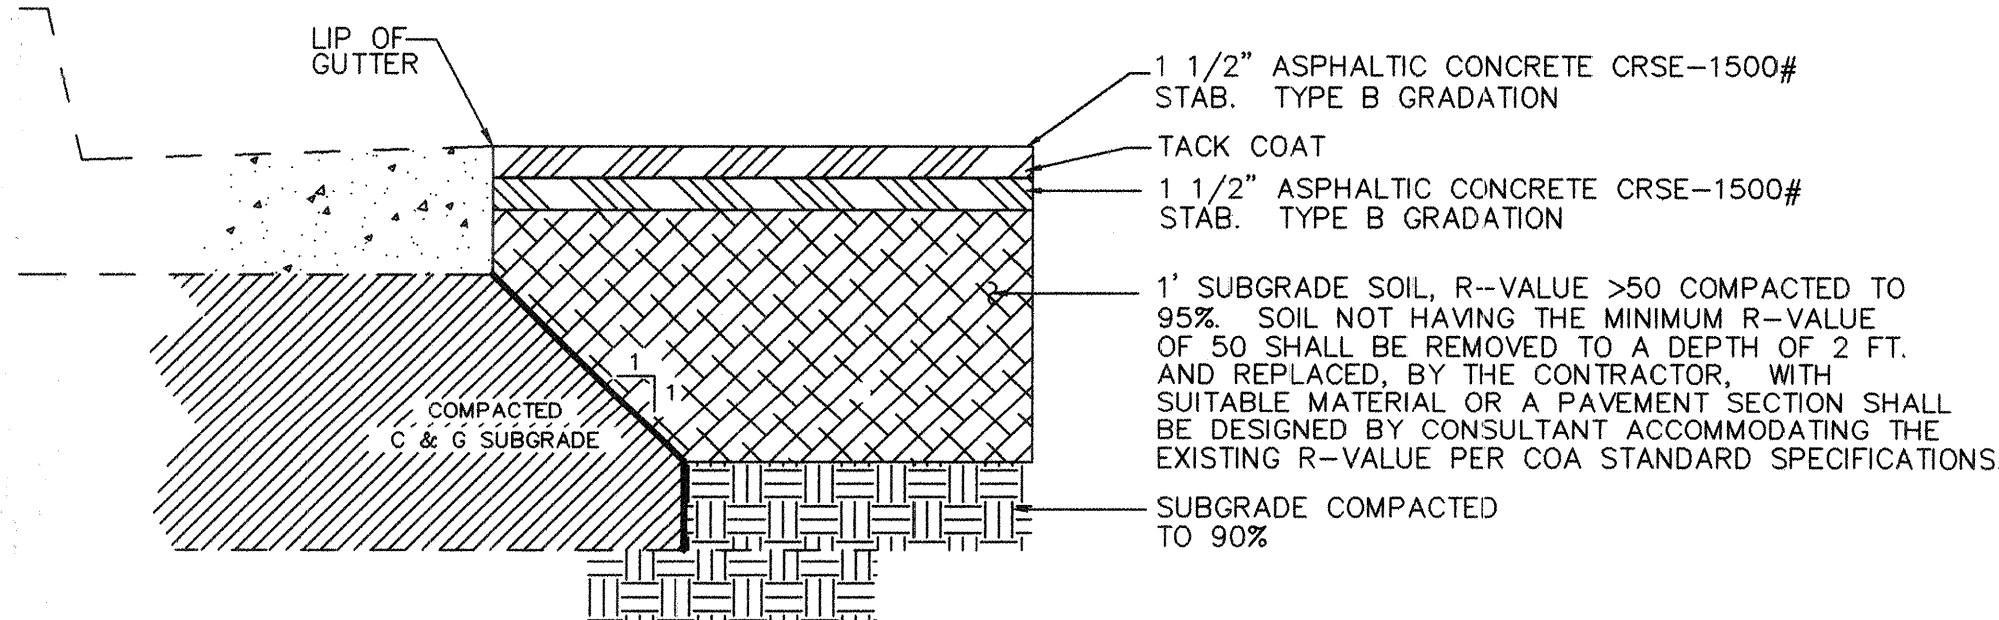

RESIDENTIAL PAVING SECTION


NTS (PER COA STD. DWG. No. 2405)

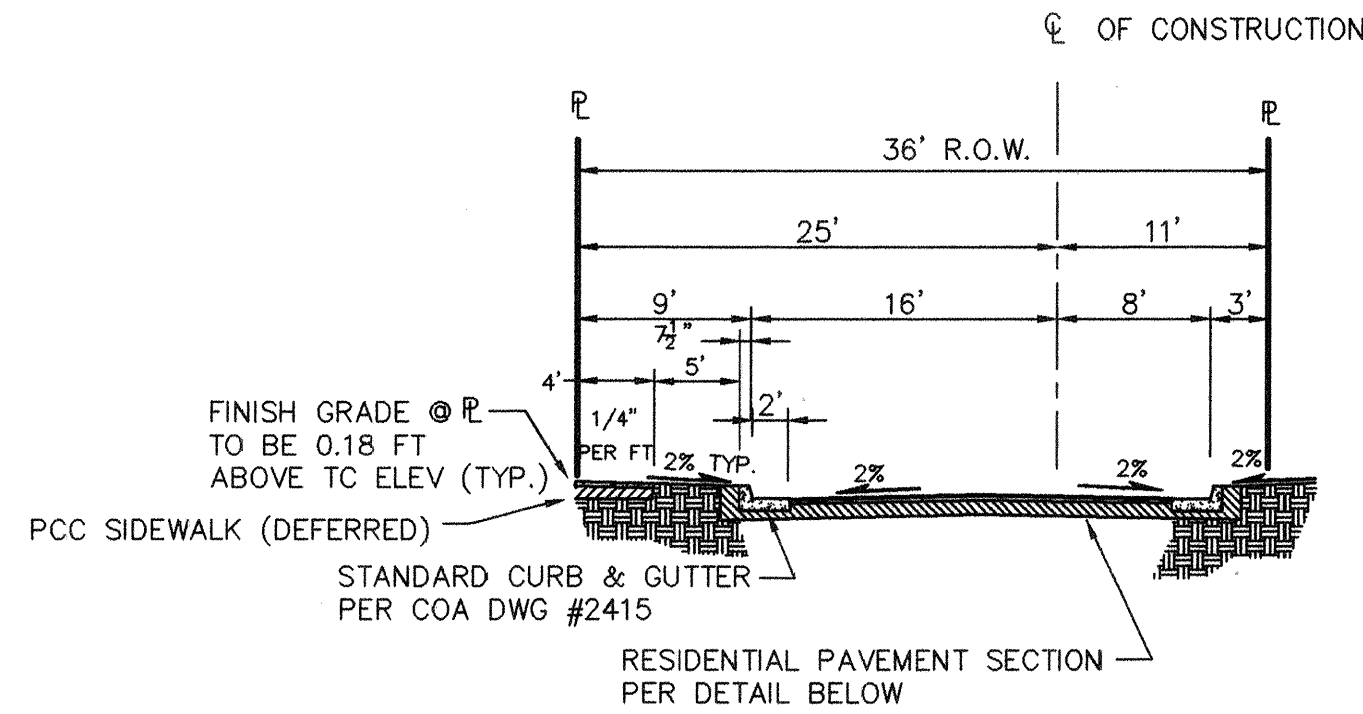

SECTION A4

36' R.O.W. RESIDENTIAL STREET SECTION


1"=10'

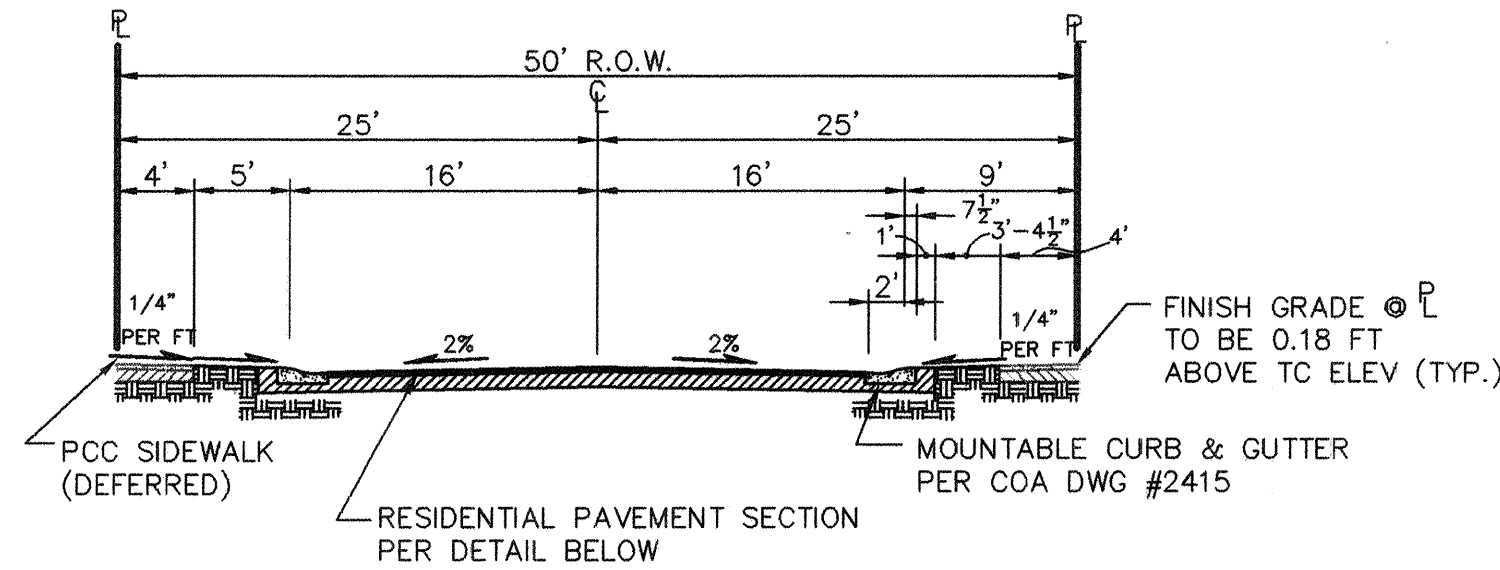

SECTION A5

50' R.O.W. RESIDENTIAL STREET SECTION


1"=10'

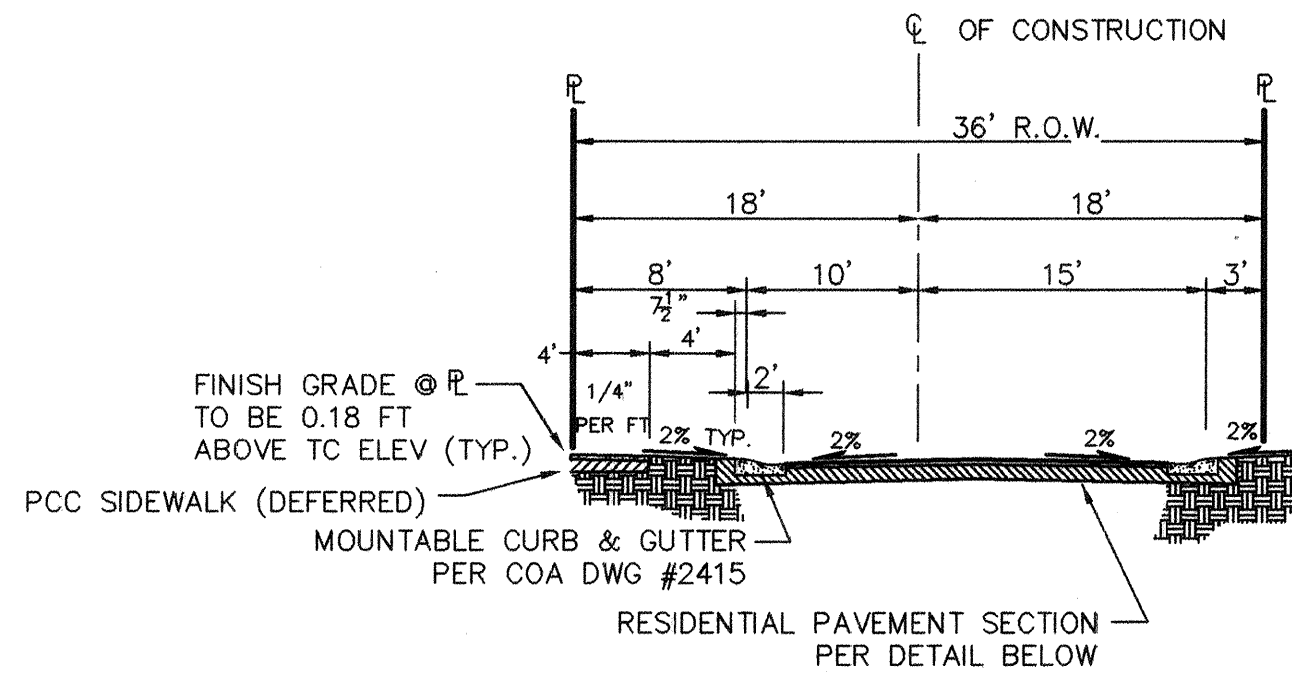

SECTION A6


36' R.O.W. RESIDENTIAL STREET SECTION

1"=10'

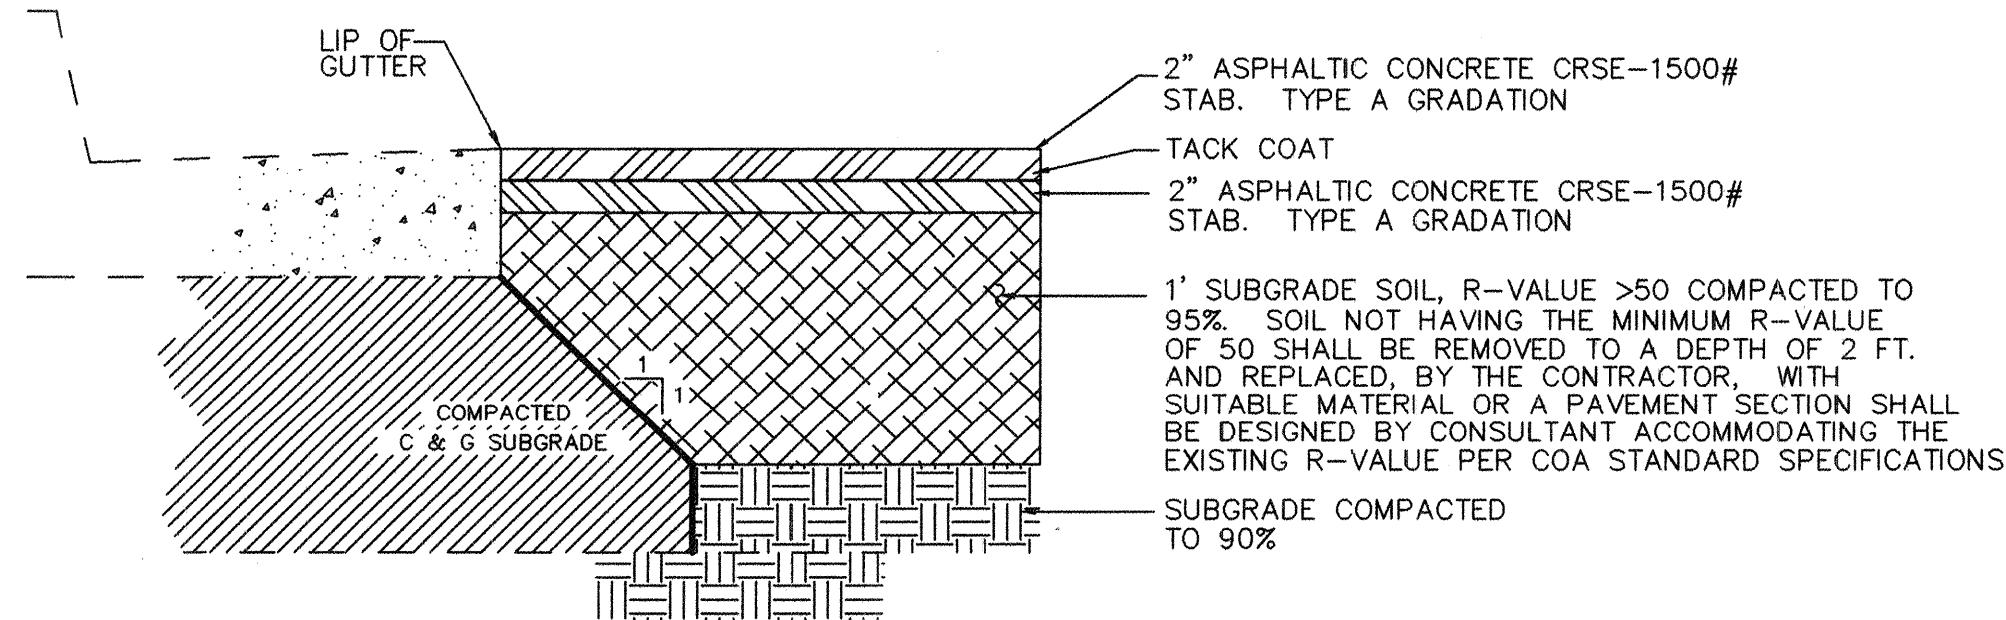


MAJOR LOCAL PAVING SECTION

NTS (PER COA STD. DWG. No. 2405)

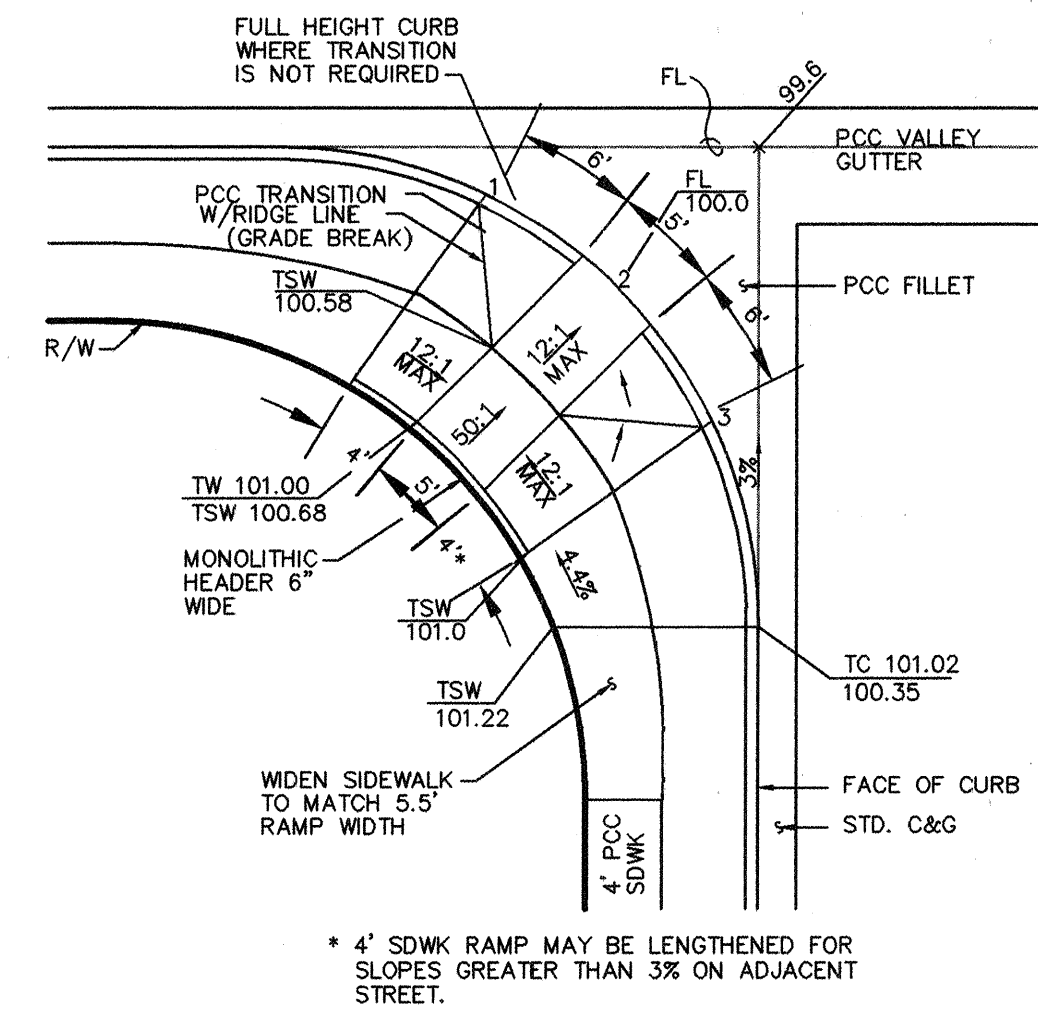


A.D.A. WHEELCHAIR RAMP
DETAIL 'A'

SCALE: 1"=10'

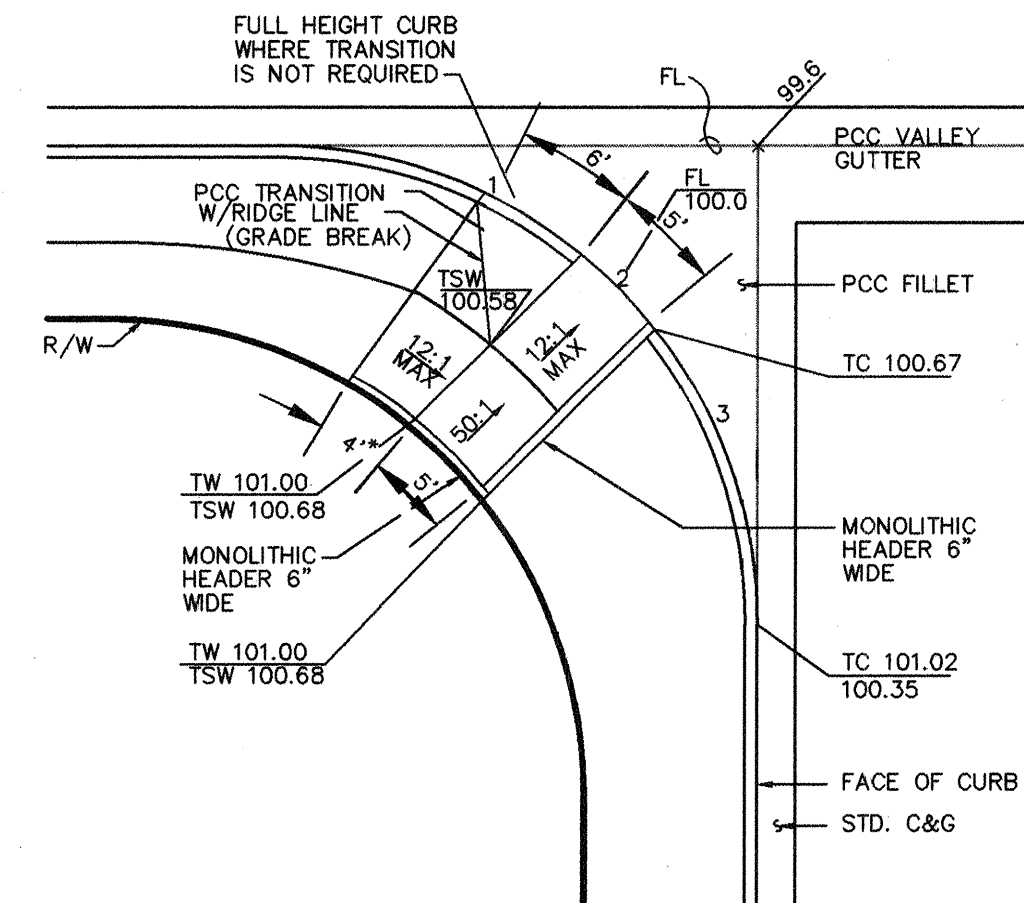

WHEELCHAIR RAMP
DETAIL 'B'

SCALE: 1"=10'

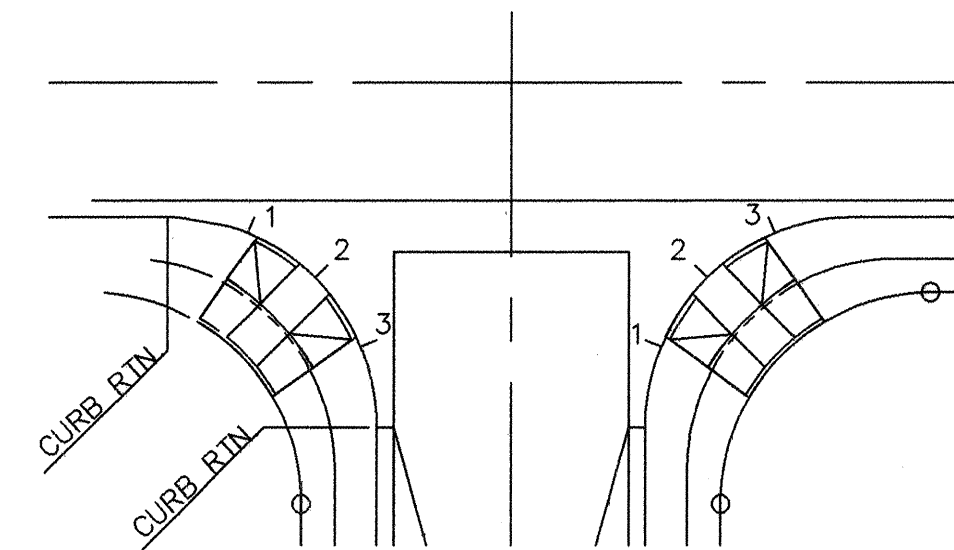

NOTE:
QUARTER POINT GRADES ARE REFERENCED AS 1, 2 & 3
ALONG THE FACE OF CURB IN A CLOCKWISE DIRECTION.

QUARTER POINT DETAIL
NTS

ISAACSON & ARFMAN, P.A.
Consulting Engineering Associates
128 Monroe Street N.E.
Albuquerque New Mexico
104PMSTR.DWG.rth VIEW: 2 03/28/00

CITY OF ALBUQUERQUE
PUBLIC WORKS DEPARTMENT
ENGINEERING GROUP

TITLE: DESERT SPRINGS SUBDIVISION, UNIT FIVE
PAVING DETAILS & SECTIONS

Design Review Committee

City Project No. 635981

Zone Map No. M-10

Sheet 7 Of 21

DESIGN

City Project No. 635981

Zone Map No. M-10

Sheet 7 Of 21

DESIGN

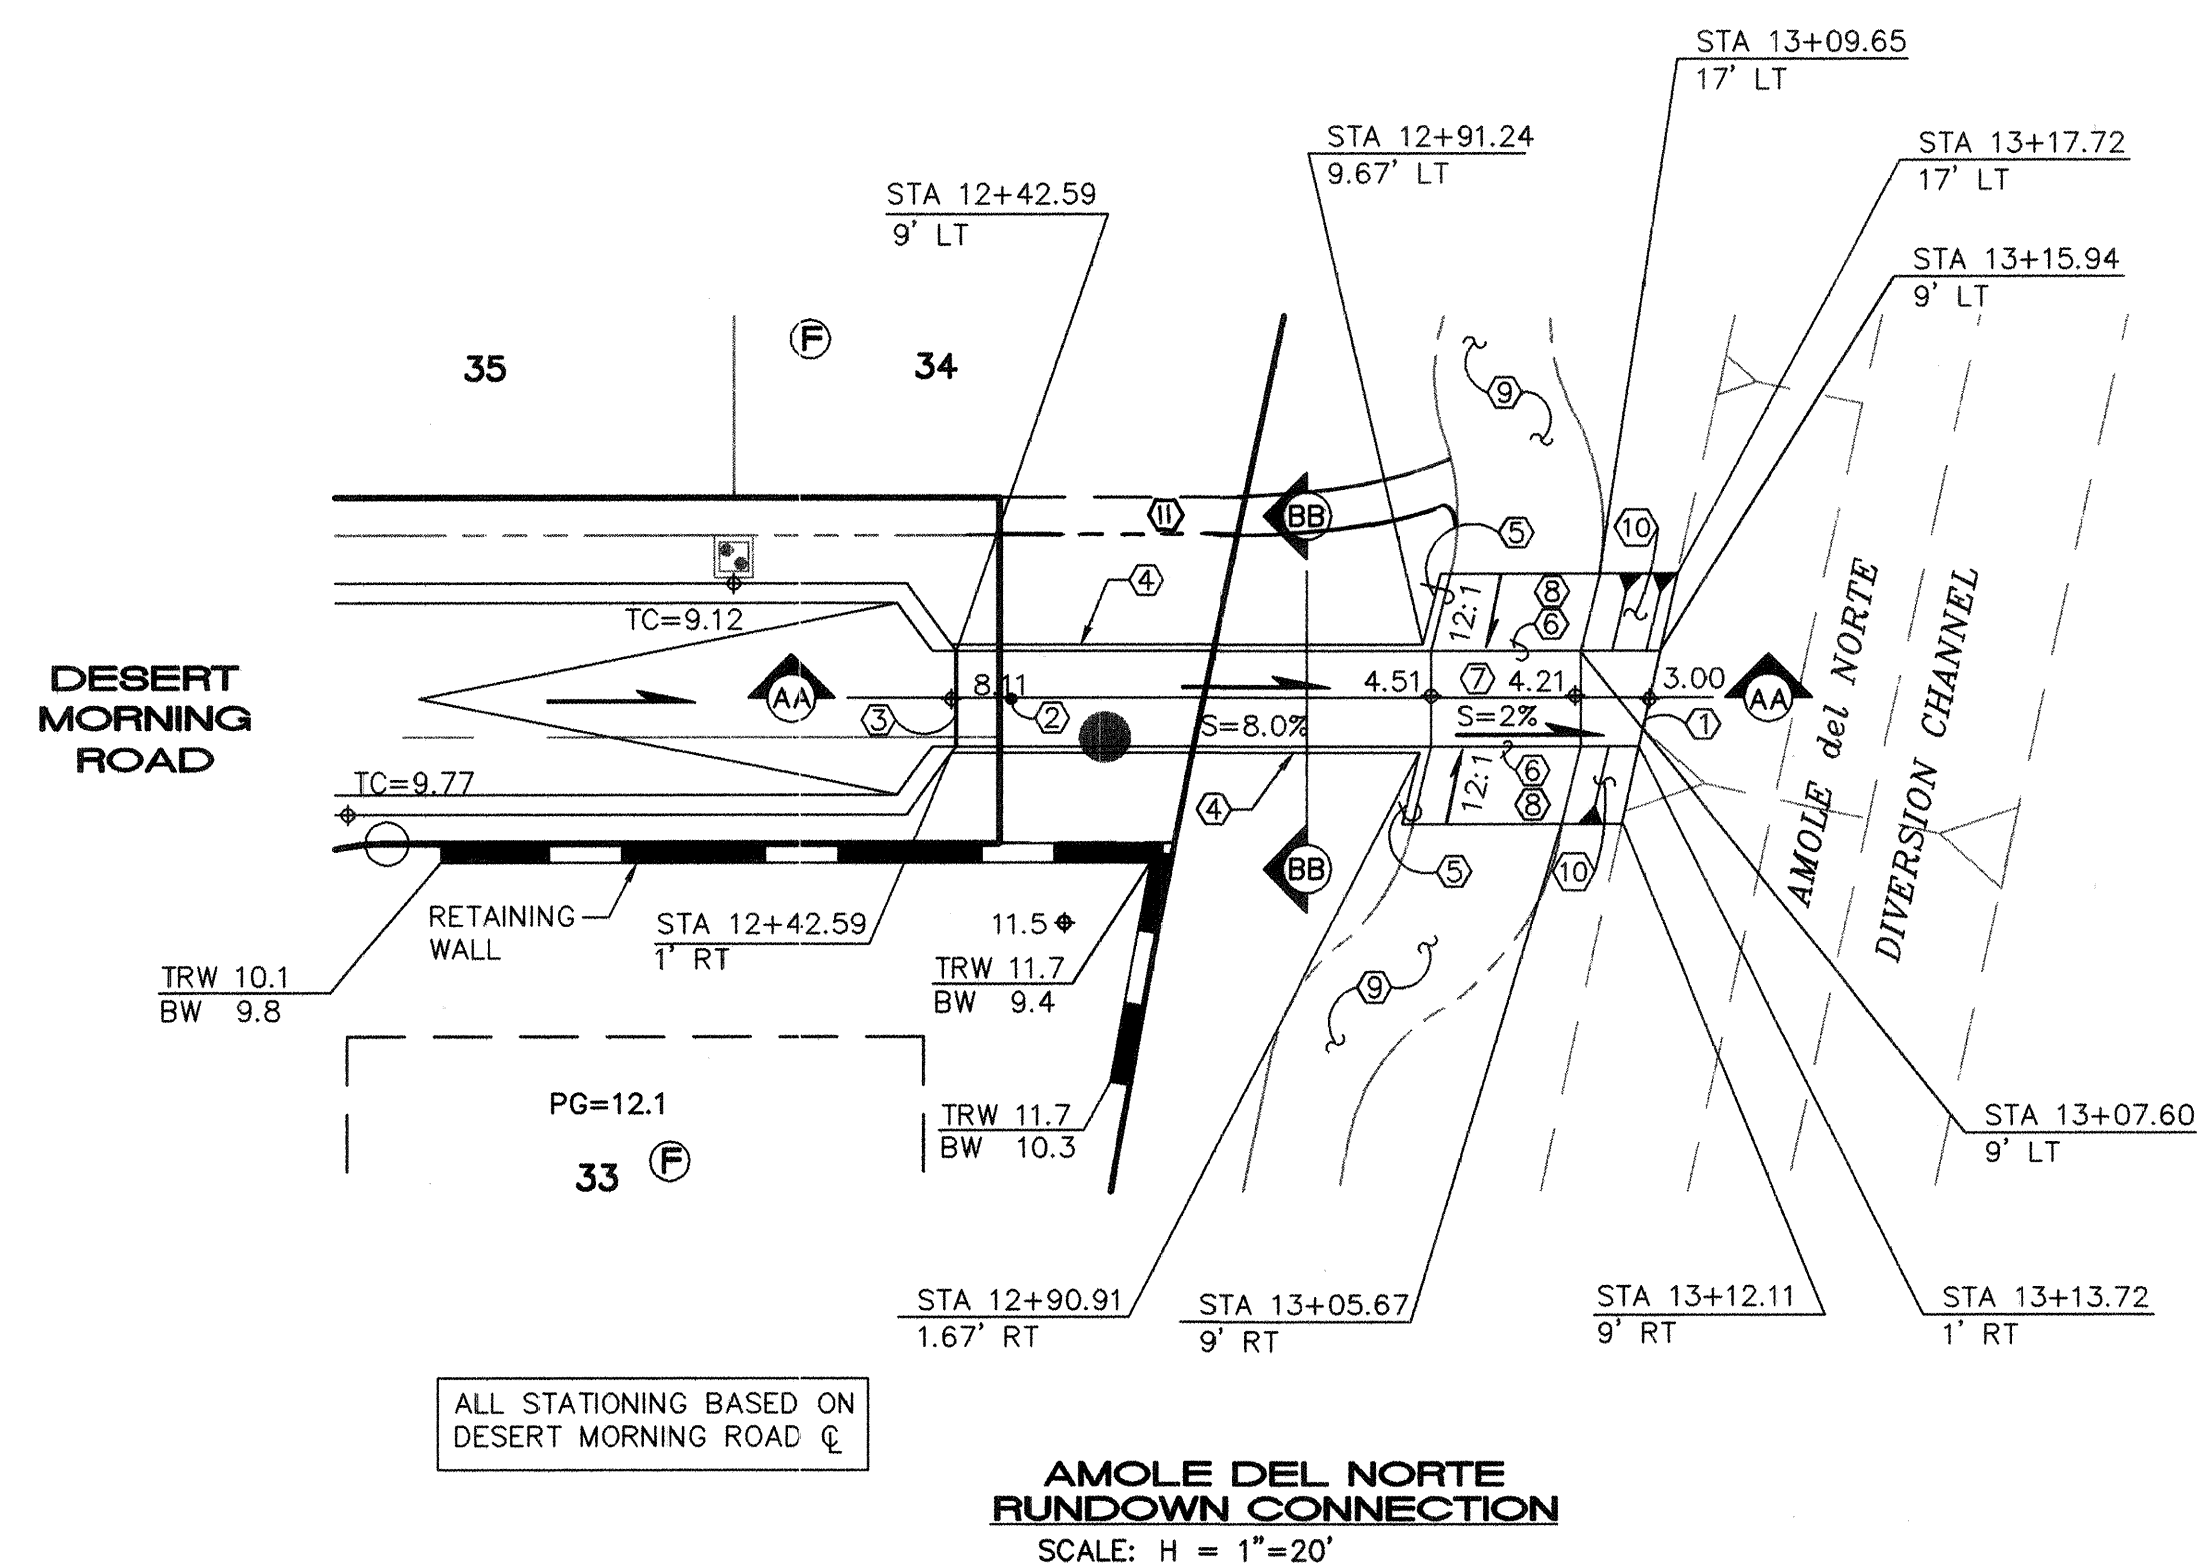


KEYED CONSTRUCTION NOTES

1. SAW CUT, REMOVE AND DISPOSE CONCRETE TO 8" BELOW TOP OF EXISTING CHANNEL AND MATCH SIDE INLET INVERT. PLACE EXPANSION JOINT BETWEEN THE CHANNEL AND PROPOSED SIDE INLET.
2. PLACE REMOVABLE YELLOW BOLLARD WITH RED REFLECTORIZED TAPE CENTERED ACROSS CHANNEL OPENING.
3. PLACE TACK COAT BETWEEN ASPHALT AND CONCRETE RUNDOWN CONNECTION.
4. 8" CMU BLOCK WALL (TYP).
5. FUTURE CMU BLOCK WALL DECREASES FROM 1 FT TO 0 FT BETWEEN THE BOTTOM OF THE CHANNEL AND THE TOP OF THE TRAIL CROSSING.
6. TEMPORARY EXTRUDED ASPHALT CURB PER COA STD DWG #2415.
7. TRAIL CROSSING 2% MAX SLOPE.
8. FUTURE 12:1 HANDICAP RAMPS FROM CHANNEL BOTTOM TO FUTURE TRAIL.
9. FUTURE 10' ASPHALT TRAIL BY OTHERS.
10. PLACE 8' WIDE CONCRETE SLOPE TO RUNDOWN INVERT FOR SIDE INLET.
11. FUTURE TRAIL BY OTHERS, TO BE BUILT PER A.D.A. STANDARDS.

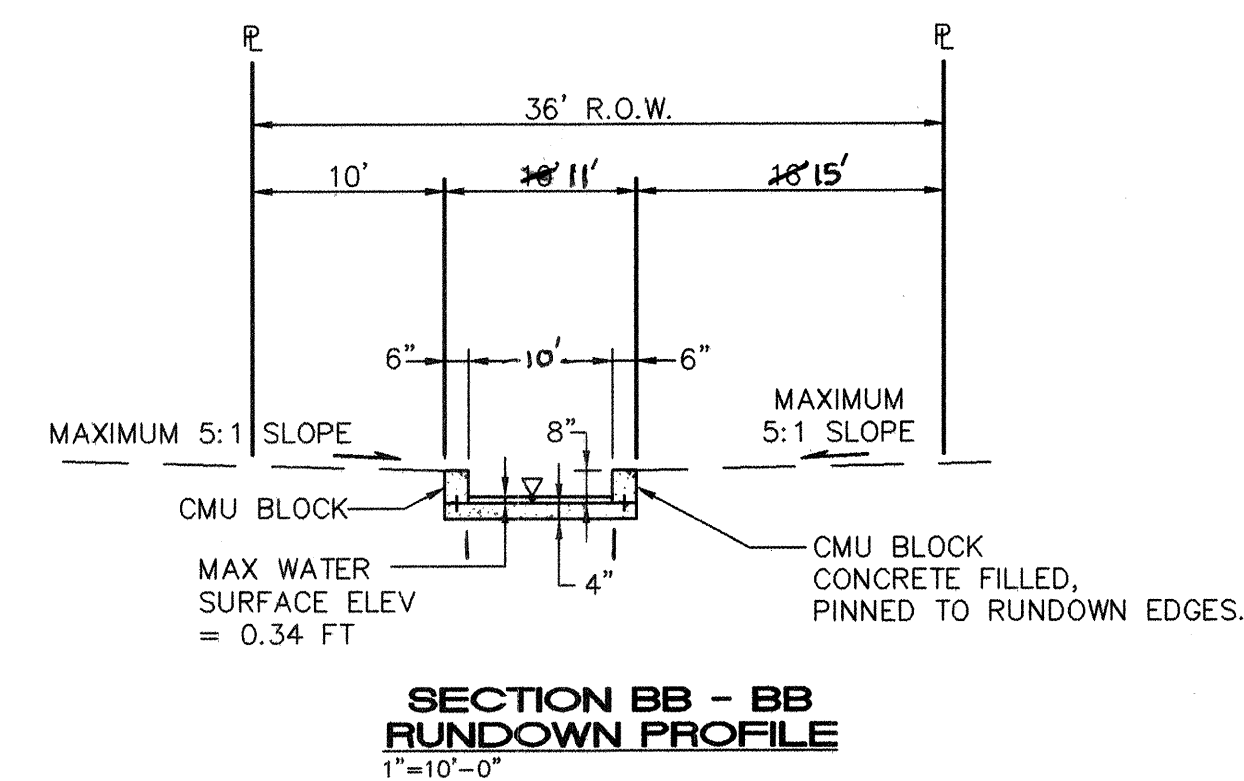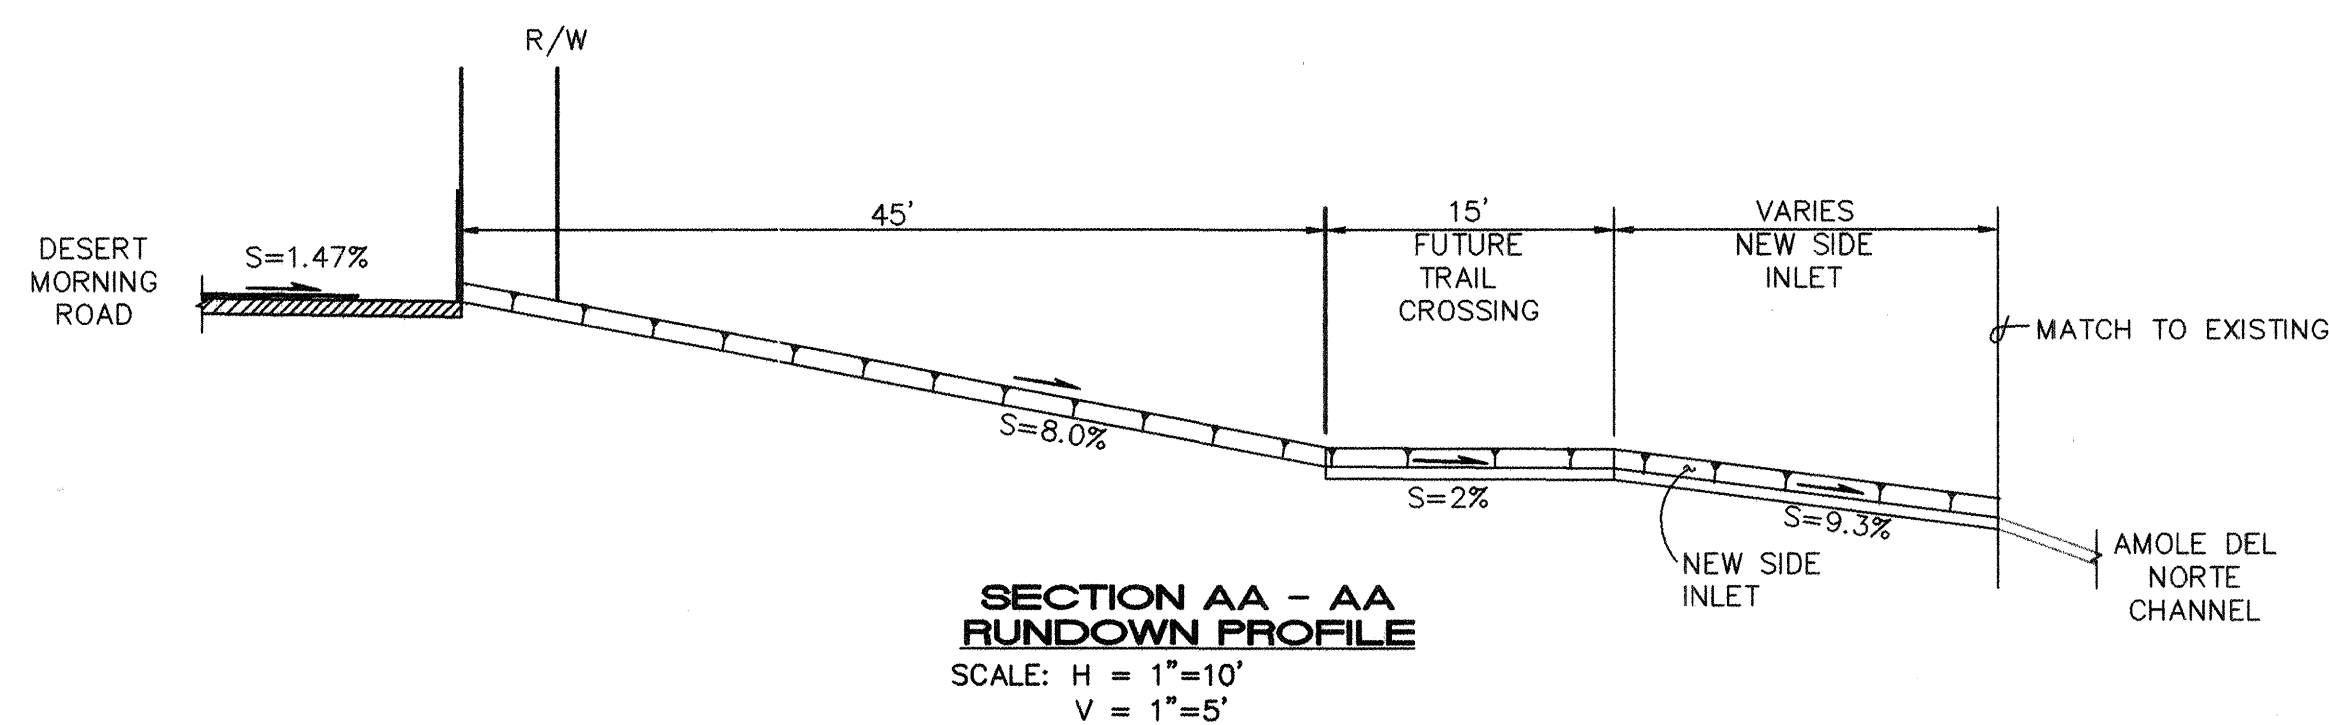


NOTE:
SHEETS 4 & 5 WERE APPROVED
AT DRB AND ARE INCLUDED
FOR INFORMATION ONLY.

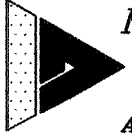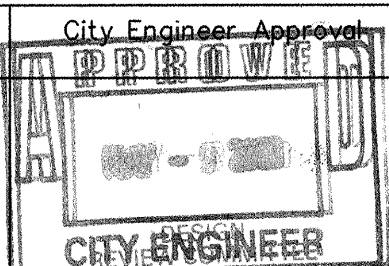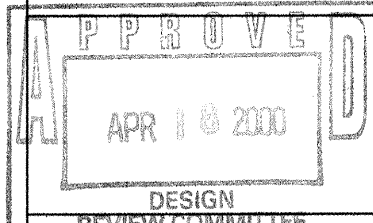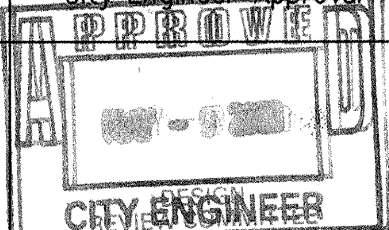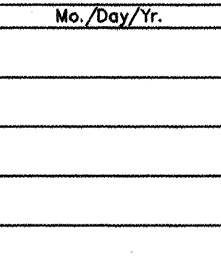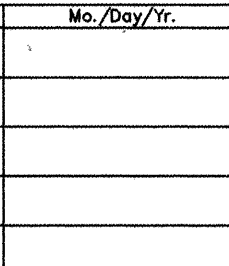	ISAACSON & ARFMAN, P.A. <i>Consulting Engineering Associates</i> 128 Monroe Street N.E. Albuquerque New Mexico 104PMSTR.DWGth VIEW: 3 03/21/00		NO. DATE	DESIGNED BY G DRAWN BY R CHECKED BY F
	CITY OF ALBUQUERQUE PUBLIC WORKS DEPARTMENT ENGINEERING GROUP			
TITLE: DESERT SPRINGS SUBDIVISION, UNIT FIVE RUNDOWN DETAILS & SECTIONS				
Design Review Committee		Last Design Update	Mo./Day/Yr.	Mo./Day/Yr.
				
City Project No. 635981		Zone Map No. M-10	Sheet 8 Of 21	



SCALES:
1"=40' HOR.
1"=10' VERT.

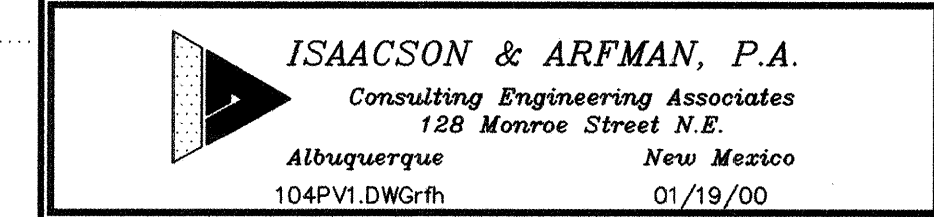

CITY OF ALBUQUERQUE
PUBLIC WORKS DEPARTMENT
ENGINEERING GROUP

TITLE: DESERT SPRINGS SUBDIVISION, UNIT FIVE
AUTUMN BREEZE ROAD
STA 1+00.00 TO STA 9+65.90
PAVING PLAN & PROFILE

Design Review Committee

APPROVED
APR 6 8 2000
DESIGN



APPROVED
MAY - 8 2008
CITY ENGINEER
REVIEWED BY

City Project No.

Zone Map No.

Sheet Of

635981

M-10

5

[illegible]

DESIGN		
DESIGNED BY	GLD	DATE 10/99
DRAWN BY	RFH	DATE 10/99
CHECKED BY	FCA	DATE 10/99

[illegible]

100

p./Day/Yr.

21

KEYED CONSTRUCTION NOTES

1. CONSTRUCT HANDICAP RAMP PER
DETAIL 'A' ON SHEET #7.
2. STANDARD CURB & GUTTER PER COA
STD DWG #2415.
3. CONSTRUCT PCC VALLEY GUTTER 6'
WIDE, 1 1/2" INVERT PER COA STD
DWG #2420.
4. CROWN TO NO CROWN TRANSITION
50' MIN. LENGTH.
5. MOUNTABLE CURB & GUTTER PER
COA STD DWG #2415.

FACE OF CURB CURVE TABLE

CURVE	LENGTH	RADIUS	DELTA
FC1	38.25	25.00	87°38'59"
FC2	40.63	25.00	93°07'33"
FC3	40.28	25.00	92°18'45"
FC4	37.14	25.00	85°06'28"

EASEMENTS

- (A) EXISTING 50' TEMPORARY DRAINAGE EASEMENT
TO BE VACATED/TERMINATED BY FINAL PLAT.


AS-BUILT INFORMATION	
CONTRACTOR <i>New Concepts</i>	DATE <i>4/1/80</i>
WORK ORDER BY <i>C.O.A.</i>	DATE <i>8/1/80</i>
INSPECTOR BY <i>S. Mayo</i>	DATE <i>8/1/80</i>
ACCEPTANCE BY <i>S. Mayo</i>	DATE <i>9/1/80</i>
FIELD REVISION BY <i>C.O.A.</i>	DATE <i>9/1/80</i>
CORRECTED BY <i>C.O.A.</i>	DATE <i>9/1/80</i>
MICRO-FILM INFORMATION	
RECORDED BY	DATE
NO.	

CH MARKS
1-M10" LOCATED AT THE SOUTHEAST
RD. & UNSER BLVD.
THWESTERLY MANHOLE AT SAPPHIRE ST.

BEN	ACS MONUMENT "
	CORNER OF SAGE
	ELEV. = 5079.88
	TBM: RIM OF SOU
	& UNSER BLVD.
	ELEV. = 5035.84


[illegible]

SCANNED BY
MESA REPRO

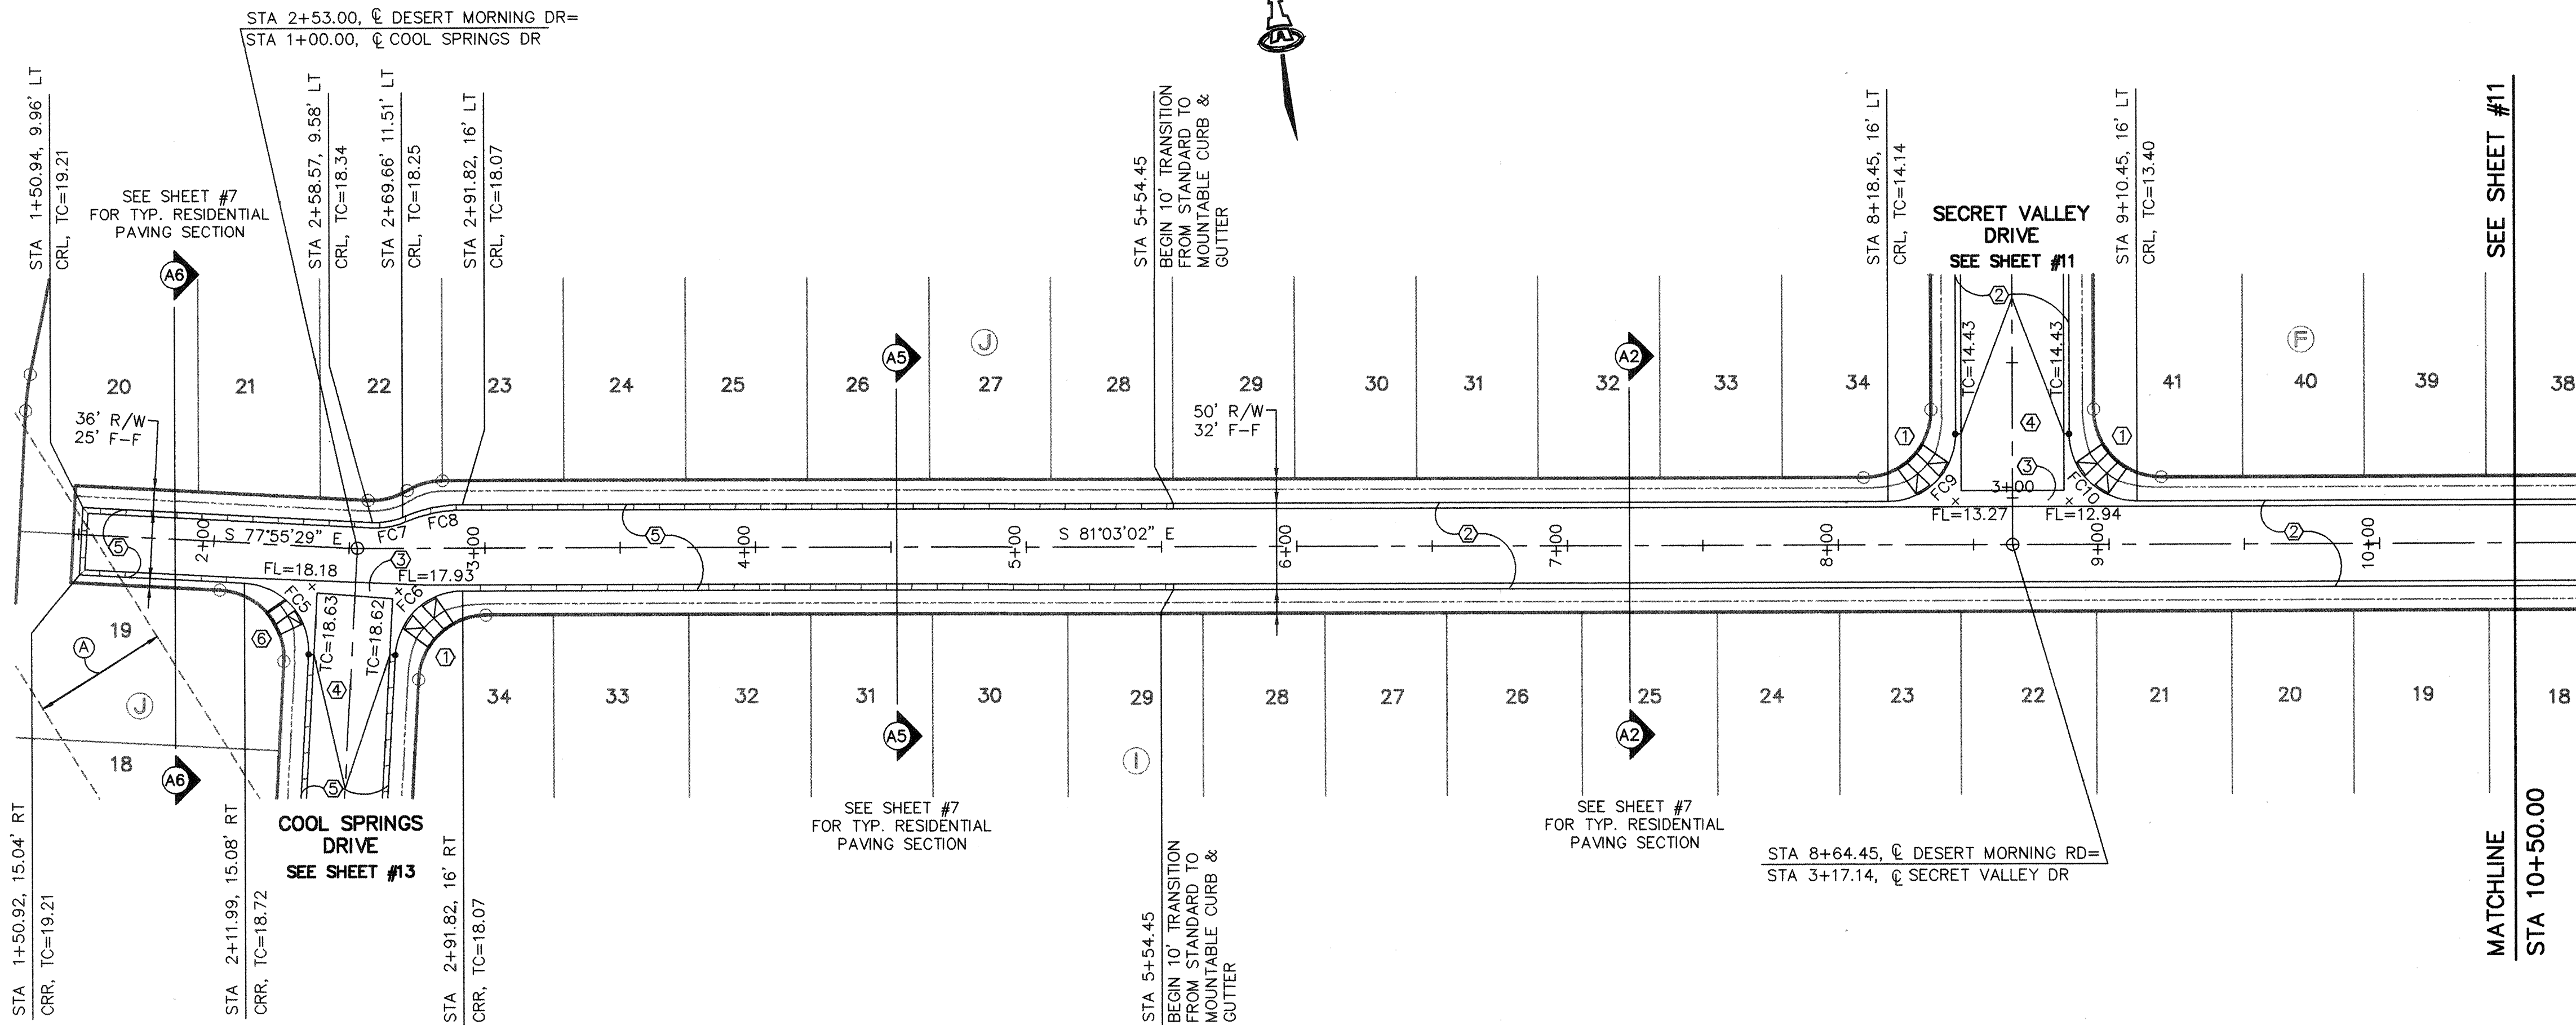

DESERT MORNING ROAD

SCALES:
1"=40' HOR.
1"=10' VERT.

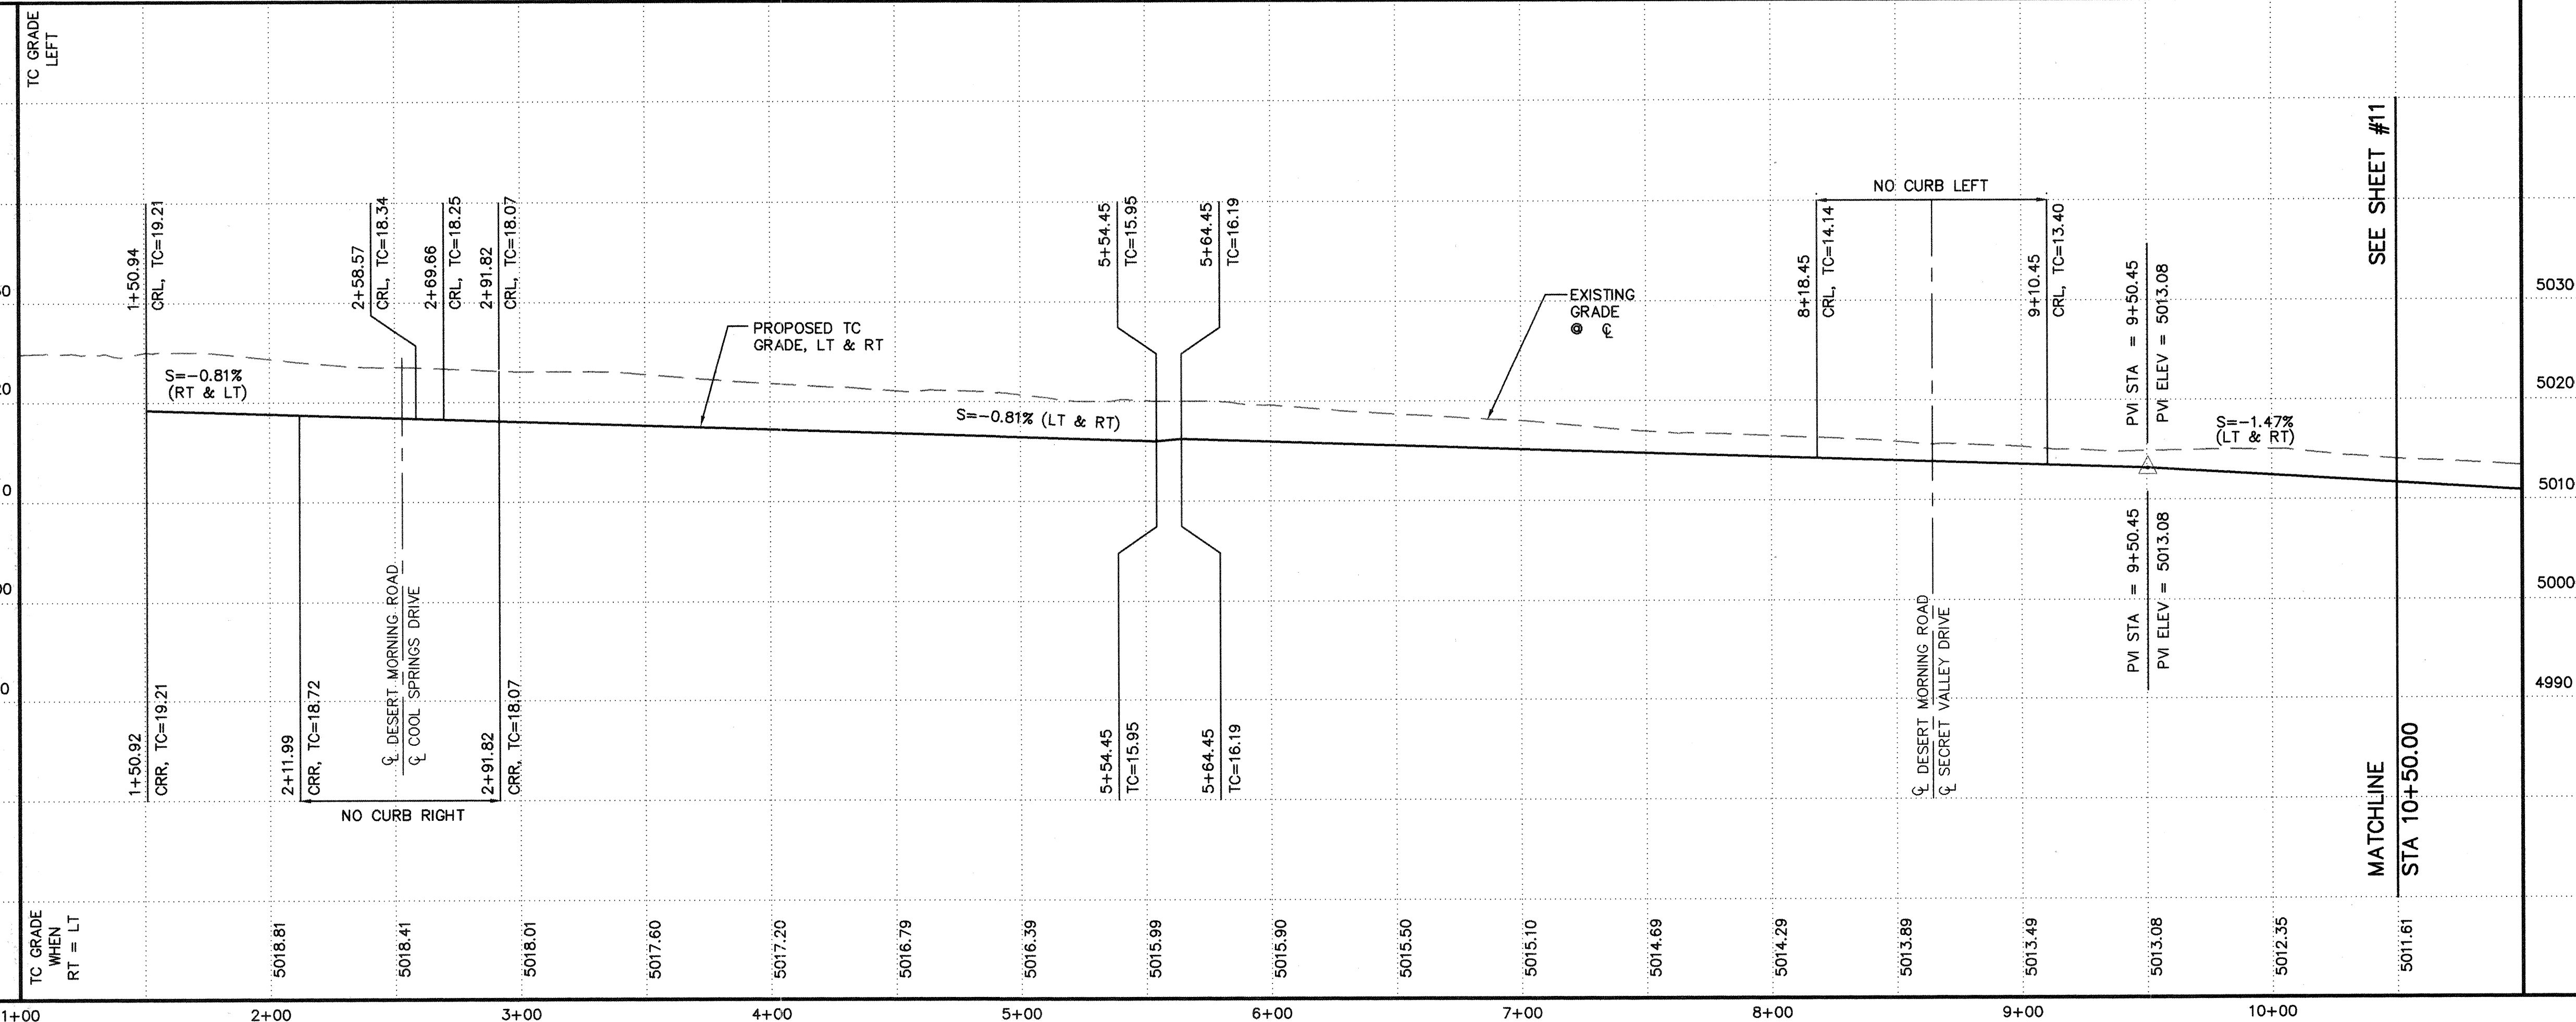

KEYED CONSTRUCTION NOTES

- CONSTRUCT HANDICAP RAMP PER DETAIL 'A' ON SHEET #7.
- STANDARD CURB & GUTTER PER COA STD DWG #2415.
- CONSTRUCT PCC VALLEY GUTTER 6' WIDE, 1 1/2" INVERT PER COA STD DWG #2420.
- CROWN TO NO CROWN TRANSITION 50' MIN. LENGTH.
- MOUNTABLE CURB & GUTTER PER COA STD DWG #2415.
- CONSTRUCT HANDICAP RAMP PER DETAIL 'B' ON SHEET #7.


FACE OF CURB CURVE TABLE

CURVE	LENGTH	RADIUS	DELTA
FC5	39.27	25.00	90°00'00"
FC6	37.91	25.00	86°52'27"
FC7	11.35	25.00	26°00'42"
FC8	22.77	57.00	22°53'08"
FC9	39.27	25.00	90°00'00"
FC10	39.27	25.00	90°00'00"

EASEMENTS

- (A) EXISTING 50' TEMPORARY DRAINAGE EASEMENT TO BE VACATED/TERMINATED BY FINAL PLAT.

AS-BUILT INFORMATION		BENCH MARKS		SURVEY INFORMATION		ENGINEER'S SEAL	
CONTRACTOR	INSPECTOR	ACS MONUMENT	CORNER OF SAGE RD. & UNSER BLVD.	FIELD NOTES	1/97	C. ARIFMAN STATE OF NEW MEXICO REGISTERED PROFESSIONAL ENGINEER 7022	REVISIONS
DATE	DATE	ELEV.	ELEV.	1	ALS		
DATE	DATE	ELEV.	ELEV.				DESIGN
DATE	DATE	ELEV.	ELEV.				REVISIONS
DATE	DATE	ELEV.	ELEV.				DESIGN
DATE	DATE	ELEV.	ELEV.				DESIGN
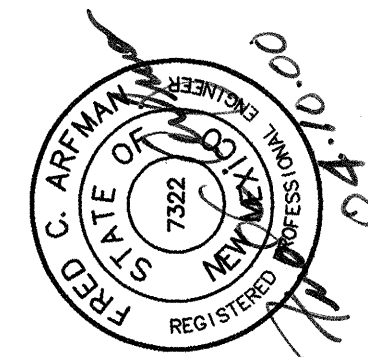

ISAACSON & ARIFMAN, P.A.
Consulting Engineering Associates
128 Monroe Street N.E.
Albuquerque, New Mexico
104PV2.DWG/rh 03/21/00

CITY OF ALBUQUERQUE
PUBLIC WORKS DEPARTMENT
ENGINEERING GROUP

TITLE: DESERT SPRINGS SUBDIVISION, UNIT FIVE
DESERT MORNING ROAD
STA 1+50.92 TO STA 10+50.00
PAVING PLAN & PROFILE

Design Review Committee
City Engineer Approval
APPROVE
DESIGN
CITY ENGINEER

City Project No. 635981

Zone Map No. M-10

Sheet 10 Of 21

SCANNED BY
MESA REPRO

DESERT MORNING ROAD

SECRET VALLEY DRIVE

SCALES:
1"=40' HOR.
1"=10' VERT.

KEYED CONSTRUCTION NOTES

- CONSTRUCT HANDICAP RAMP PER DETAIL 'A' ON SHEET #7.
- STANDARD CURB & GUTTER PER COA STD DWG #2415.
- CONSTRUCT PCC VALLEY GUTTER 6' WIDE, 1 1/2" INVERT PER COA STD DWG #2420.
- CROWN TO NO CROWN TRANSITION 50' MIN. LENGTH.
- NOT USED.
- CONSTRUCT HANDICAP RAMP PER DETAIL 'B' ON SHEET #7.
- FUTURE HANDICAP RAMP.


FACE OF CURB CURVE TABLE

CURVE	LENGTH	RADIUS	DELTA
FC9	39.27	25.00	90°00'00"
FC10	39.27	25.00	90°00'00"
FC11	43.83	25.00	100°27'22"
FC12	34.36	25.00	78°44'13"
FC13	48.67	30.00	92°56'37"
FC14	44.98	30.00	85°54'10"

EASEMENTS

- 36' DRAINAGE & PEDESTRIAN RIGHT-OF-WAY. TO BE GRANTED BY FINAL PLAT.

AS-BUILT INFORMATION		BENCH MARKS		SURVEY INFORMATION		ENGINEER'S SEAL	
CONTRACTOR	WORK	ACS MONUMENT "1-M10" LOCATED AT THE SOUTHEAST CORNER OF SAGE RD. & UNSER BLVD.	1/97	FIELD NOTES	ALS	REVISIONS	BY
INSPECTOR'S	DATE	ELEV. = 5079.88					
ACCEPTANCE BY	DATE					DESIGNED BY	DATE
VERIFICATION BY	DATE						
DRAWING BY	DATE					DRAWN BY	DATE
RECORD BY	DATE						

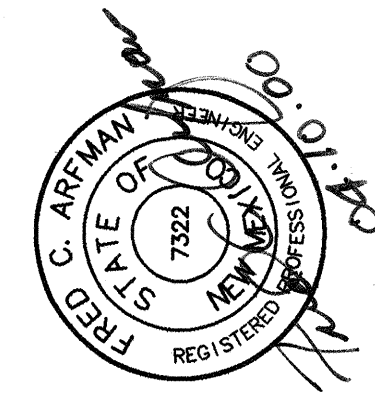

ISAACSON & ARFMAN, P.A.
Consulting Engineering Associates
128 Monroe Street N.E.
Albuquerque, New Mexico 87102
104PV3.DWG/rh 01/17/00

CITY OF ALBUQUERQUE
PUBLIC WORKS DEPARTMENT
ENGINEERING GROUP


TITLE: **DESERT SPRINGS SUBDIVISION, UNIT FIVE**
DESERT MORNING RD & SECRET VALLEY DR
STA 10+50.00 TO STA 12+37.51 STA 1+00.00 TO STA 3+17.14
PAVING PLAN & PROFILE

Design Review Committee
APR 13 2000
City Engineer
MAY - 9 2000
DESIGN REVIEW COMMITTEE
CITY ENGINEER

City Project No. 635981 Zone Map No. M-10

Sheet 11 Of 21

SCANNED BY
MESA REPRO

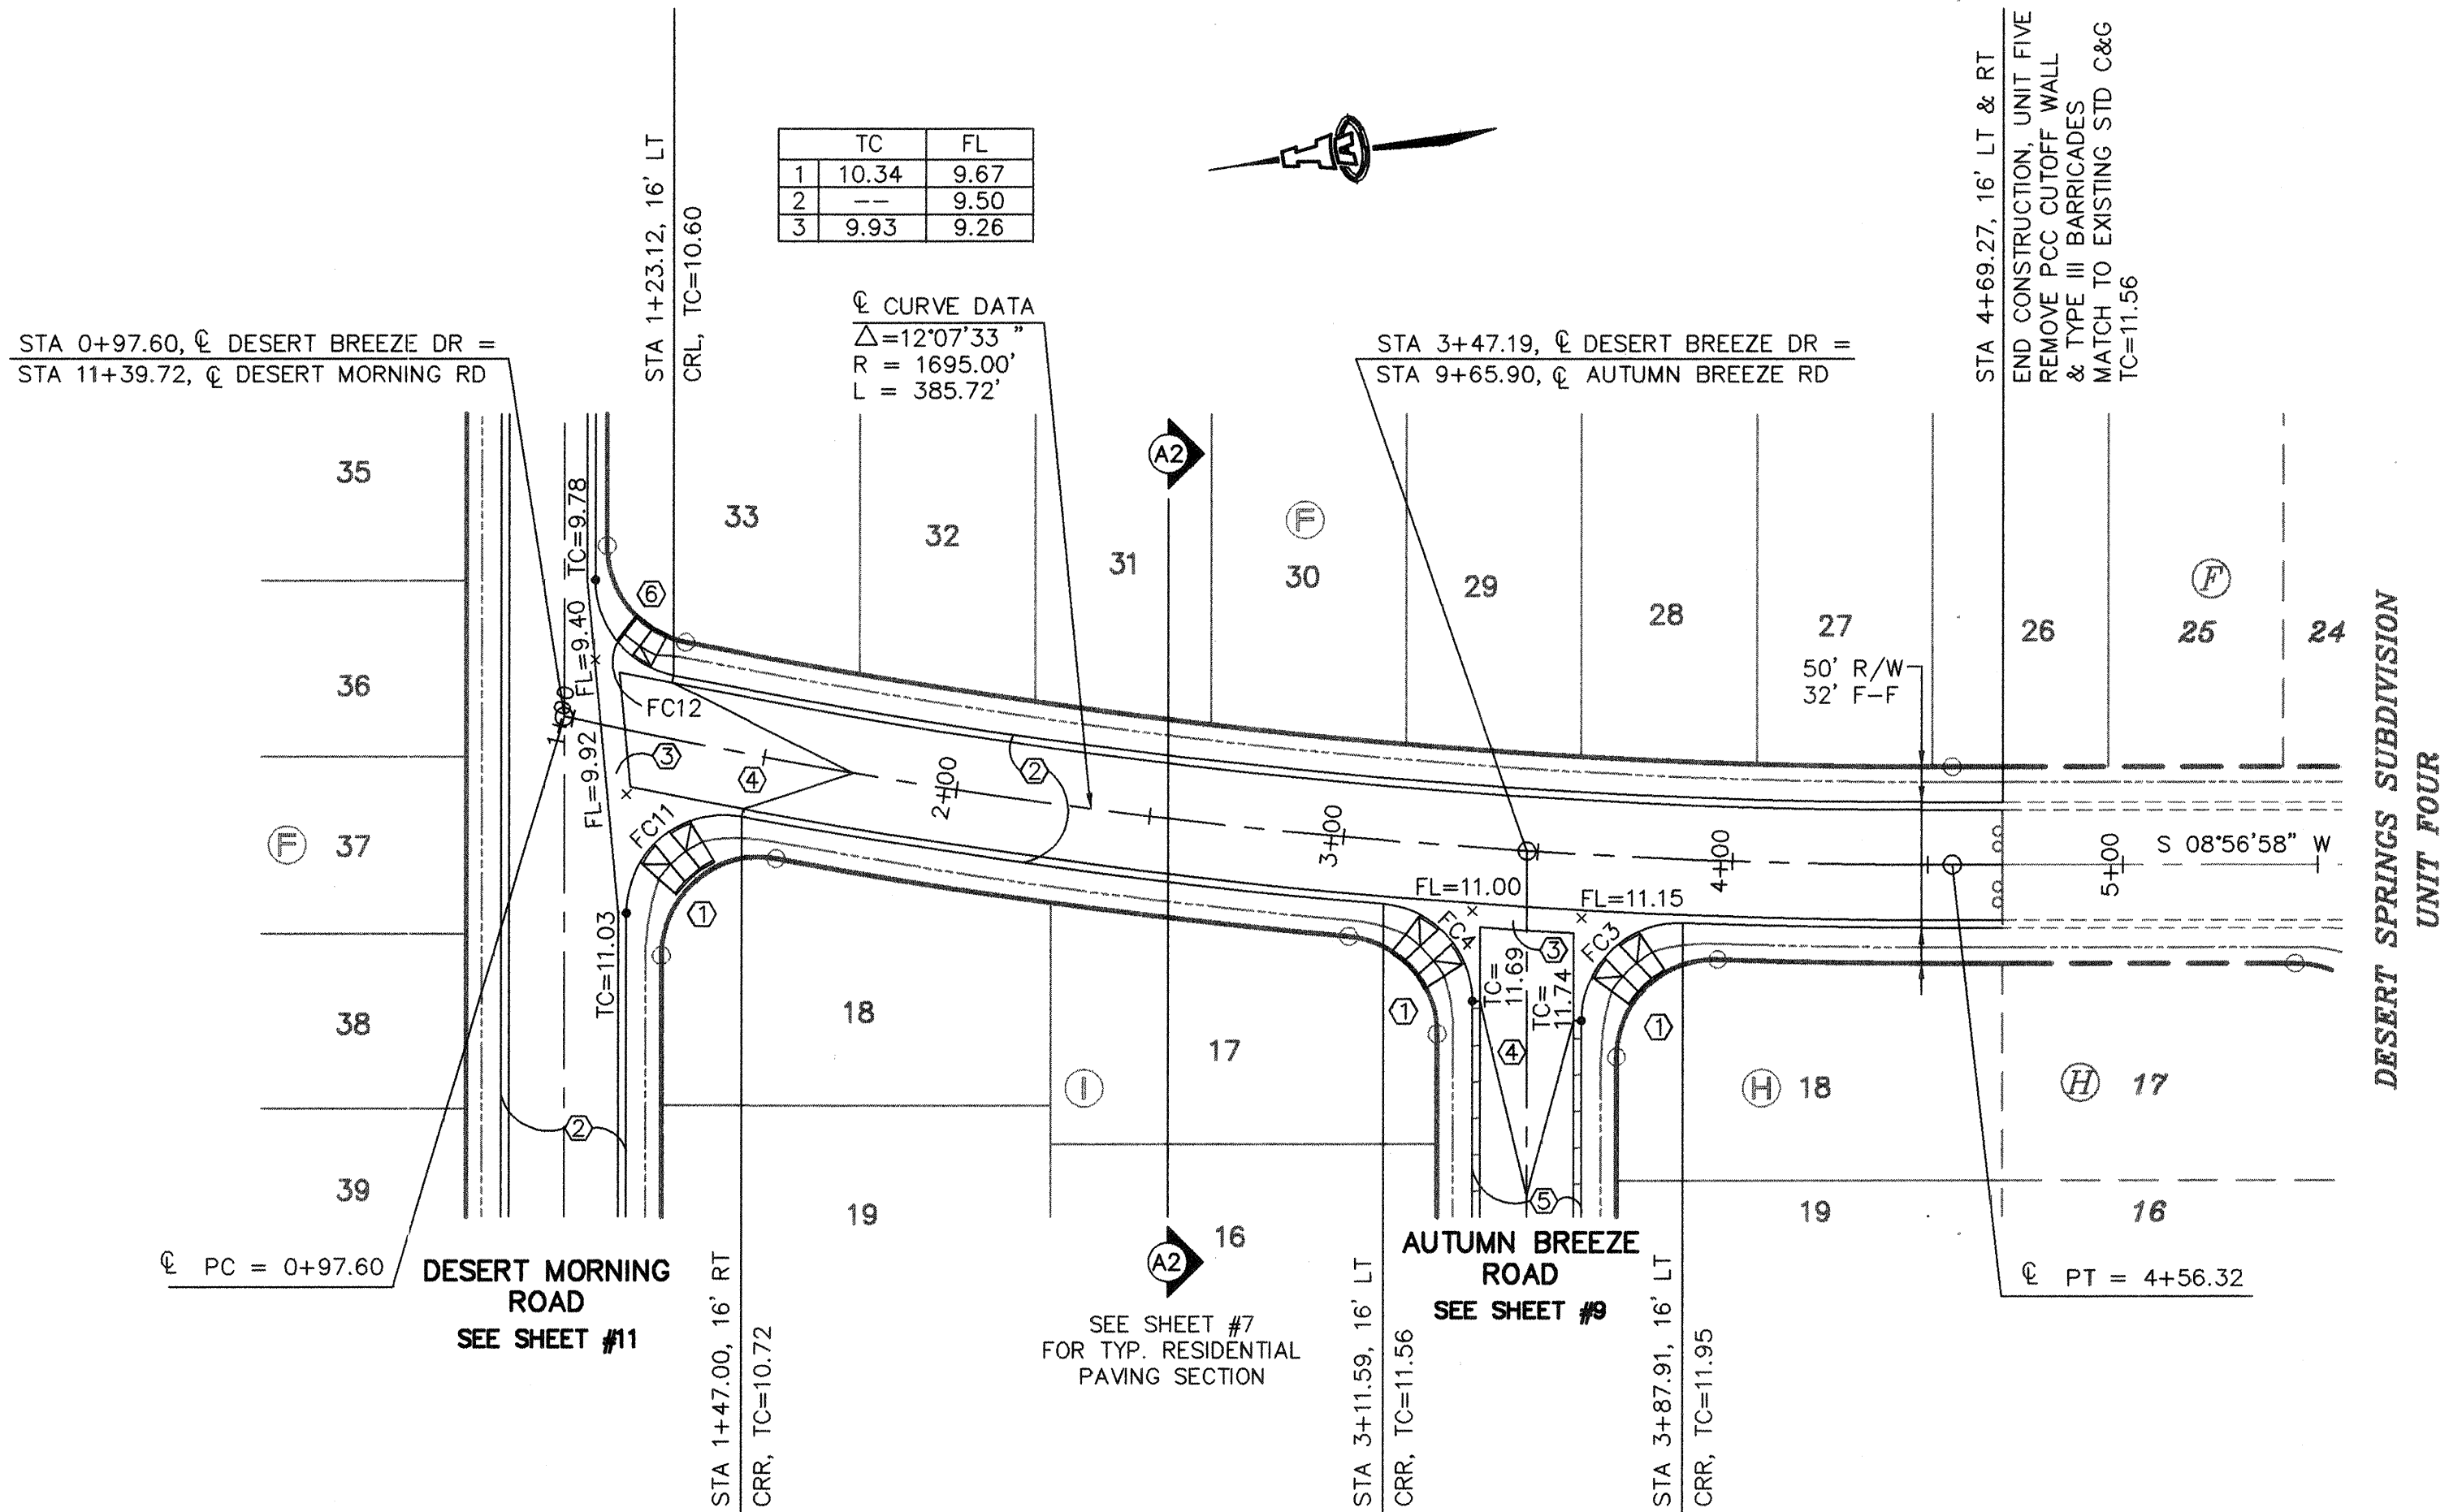

TC	FL
1	10.81
2	10.07
3	10.67

TC	FL
1	11.62
2	11.10
3	11.51

TC	FL
1	11.61
2	11.25
3	11.88

DESERT BREEZE DRIVE

SCALES:
1"=40' HOR.
1"=10' VERT.

TO GRADE
LEFT

5030

5020

5010

5000

4990

TC GRADE
WHEN
RT = LT

1+00

2+00

3+00

4+00

5+00

5030

5020

5010

5000

4990

ISAACSON & ARFMAN, P.A.
Consulting Engineering Associates
128 Monroe Street N.E.
Albuquerque, New Mexico 87102
104PV4.DWG/rh 01/14/00

CITY OF ALBUQUERQUE
PUBLIC WORKS DEPARTMENT
ENGINEERING GROUP

TITLE: DESERT SPRINGS SUBDIVISION, UNIT FIVE
DESERT BREEZE DRIVE
STA 0+97.60 TO STA 4+69.27
PAVING PLAN & PROFILE

Design Review Committee City Engineer Approval

APPROVED
APR 16 2000
DESIGN
CITY ENGINEER

APPROVED
MAY - 9 2000
CITY ENGINEER

Mo./Day/Yr. Mo./Day/Yr.

DESIGN
CITY ENGINEER

City Project No. 635981

Zone Map No. M-10

Sheet 12 Of 21

KEYED CONSTRUCTION NOTES

- CONSTRUCT HANDICAP RAMP PER DETAIL 'A' ON SHEET #7.
- STANDARD CURB & GUTTER PER COA STD DWG #2415.
- CONSTRUCT PCC VALLEY GUTTER 6" WIDE, 1 1/2" INVERT PER COA STD DWG #2420.
- CROWN TO NO CROWN TRANSITION 50' MIN. LENGTH.
- MOUNTABLE CURB & GUTTER PER COA STD DWG #2415.
- CONSTRUCT HANDICAP RAMP PER DETAIL 'B' ON SHEET #7.

FACE OF CURB CURVE TABLE

CURVE	LENGTH	RADIUS	DELTA
FC3	42.28	25.00	92°18'45"
FC4	37.14	25.00	85°06'28"
FC11	43.83	25.00	100°27'22"
FC12	34.36	25.00	78°44'13"

SURVEY INFORMATION

FIELD NOTES

1/97

ENGINEER'S SEAL



REVISIONS

BY

NO. DATE

DESIGN

DESIGNED BY GLD

DRAWN BY RFH

CHECKED BY FCA

DATE 10/99

DATE 10/99

DATE 10/99

RESTRAINED JOINT LENGTHS, L _r , FOR TEES, (FT.) ALL JOINTS AT THE TEE MUST BE RESTRAINED.		
SIZE	RUN	BRANCH
12x12x12	15	17
12x12x10	10	18
12x12x8	6	19
12x12x6	3	19
12x12x4	1	19
10x10x10	12	18
10x10x8	8	15
10x10x6	4	16
10x10x4	2	4
8x8x8	9	20
8x8x6	5	17
8x8x4	2	15
6x6x6	6	20
6x6x4	2	20

RESTRAINED JOINT LENGTHS, L _r , FOR HORIZONTAL BENDS, VALVES, AND DEAD ENDS, (FT.)					
SIZE	HORZ. BENDS				VALVES & DEAD ENDS
	90°	45°	22 1/2°	11 1/4°	
12	30	12	6	3	85
10	26	11	5	3	72
8	22	9	4	2	60
6	17	7	3	2	46
4	12	5	2	1	32

EASEMENTS

- (A) EXISTING 30' TEMPORARY SANITARY SEWER EASEMENT TO BE VACATED BY FINAL PLAT.
- (B) EXISTING TEMPORARY SANITARY SEWER EASEMENT TO BE VACATED BY FINAL PLAT.
- (C) EXISTING 20' SANITARY SEWER EASEMENT
- (D) SANITARY SEWER EASEMENT TO BE GRANTED BY FINAL PLAT

RESTRAINED JOINT LENGTHS, L _r , FOR REDUCERS, (FT.) MINIMUM UNOBSTRUCTED, STRAIGHT-RUN LENGTH: RESTRAIN EITHER LARGE PIPE, OR SMALL PIPE.					
SIZE	LARGE SIDE	SMALL SIDE	SIZE	LARGE SIDE	SMALL SIDE
12x10	25	30	10x6	44	73
12x8	45	68	10x4	58	141
12x6	62	121	8x6	25	33
12x4	74	213	8x4	43	83
10x8	24	30	6x4	24	35

THIS TABLE IS BASED UPON THE FOLLOWING CRITERIA:

DEPTH OF BURY: 3.0 FT. MINIMUM
FACTOR OF SAFETY: 1.25
MATERIAL: PVC PIPE
SOIL TYPE: GM/SM - SILTY GRAVELS AND SILTY SANDS,
GRAVEL-SAND-SILT MIXTURES.
TEST PRESSURE: 150 PSI
TRENCH TYPE 4: PIPE BEDDED IN SAND, GRAVEL, OR CRUSHED
STONE TO DEPTH OF 1/8 PIPE DIAMETER, 4 INCH
MINIMUM; BACKFILL COMPACTED TO TOP OF PIPE.
DIFFERENT CRITERIA, E.G., DUCTILE IRON PIPE, GREATER DEPTH OF BURY,
ETC., WILL REQUIRE DIFFERENT RESTRAINED LENGTHS. THESE MUST BE
CALCULATED BY A QUALIFIED PROFESSIONAL ENGINEER AND APPROVED
BY THE PUBLIC WORKS DEPARTMENT.

RESTRAINED JOINT LENGTHS FOR WATERLINE FITTINGS

LEGEND

- SINGLE WATER METER & BOX
□ DOUBLE WATER METER & BOX
— GATE VALVE W/ TYPE 'A' VALVE BOX
— FIRE HYDRANT
— WATER LINE W/ FITTING
— STORM DRAIN CATCH BASIN
— STORM DRAIN MANHOLE
— EXISTING SAS MANHOLE
— PROPOSED SAS MANHOLE


WATER SHUT-OFF PLAN

THE CONTRACTOR SHALL CONTACT WATER SYSTEMS
DIVISION (857-8200) 5 WORKING DAYS PRIOR TO
SHUT-OFF OR TURN-ON AT VALVES. ONLY CITY
PERSONNEL ARE ALLOWED TO OPERATE VALVES.


COOL SPRINGS DRIVE: SHUT-OFF VALVE [1] TO
PROVIDE A NON-PRESSURE CONNECTION.

DESERT BREEZE DRIVE: SHUT-OFF VALVE [2] TO
PROVIDE A NON-PRESSURE CONNECTION.

SECRET VALLEY DRIVE: SHUT-OFF VALVE [3] TO
PROVIDE A NON-PRESSURE CONNECTION.

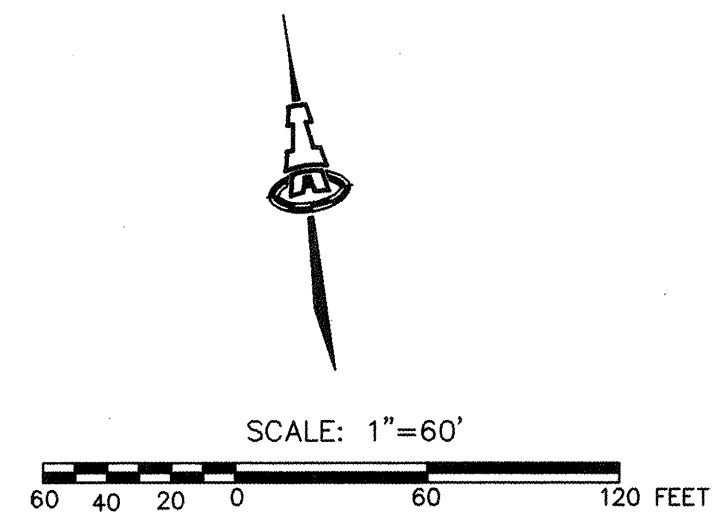

SCANNED BY
MESA REPRO

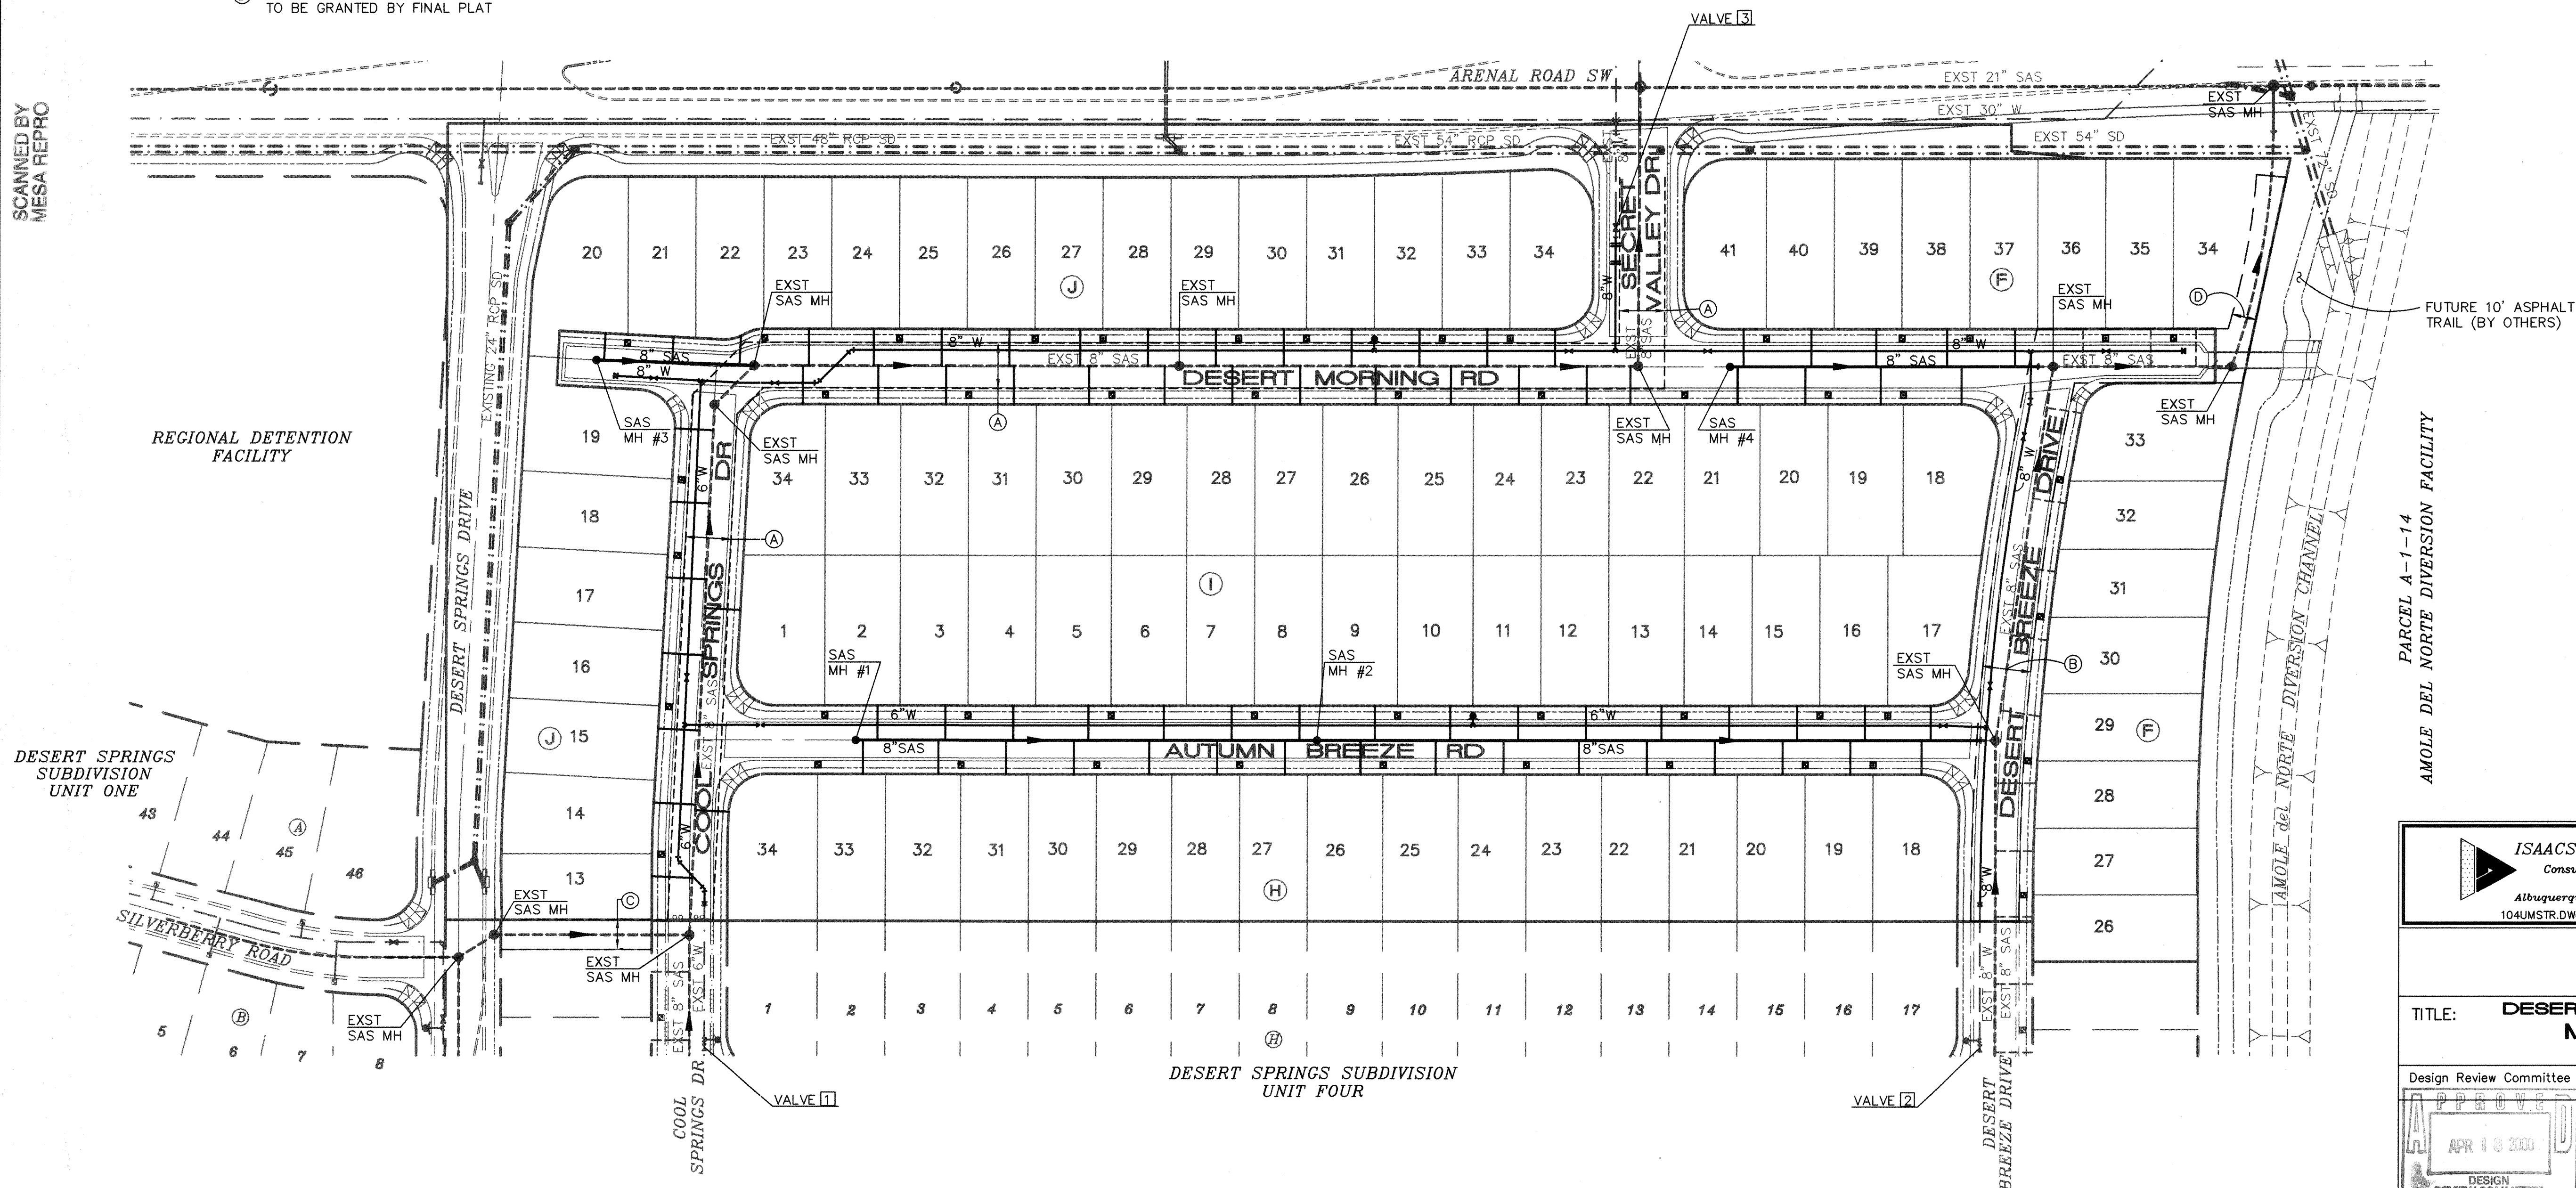

PARCEL A-1-14
AMOLE DEL NORTE DIVERSION FACILITY

ISAACSON & ARFMAN, P.A.
Consulting Engineering Associates
128 Monroe Street N.E.
Albuquerque, New Mexico 87102
104UMSTR.DWG.rh 04/06/00

CITY OF ALBUQUERQUE
PUBLIC WORKS DEPARTMENT
ENGINEERING GROUP

TITLE: **DESERT SPRINGS SUBDIVISION, UNIT FIVE
MASTER UTILITY PLAN**

Design Review Committee
APPROVED
APR 13 2000
DESIGN REVIEW COMMITTEE


City Engineer Approval
APPROVED
MAY - 9 2000
CITY ENGINEER

Last Design Update

City Project No. **635981**

Zone Map No. **M-10**

Sheet **14** of **21**

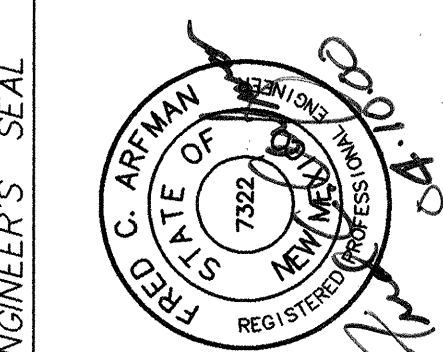


REVISIONS	
NO.	DATE
DESIGNED BY	GLD
DRAWN BY	RFH
CHECKED BY	FCA
DATE	10/99
DATE	10/99
DATE	10/99


SURVEY INFORMATION	
FIELD NOTES	ALSO
1	1/97

BENCH MARKS	
ACS MONUMENT "1"-M10" LOCATED AT THE SOUTHEAST CORNER OF SAGE RD. & UNSER BLVD.	ELEV. = 5079.88
TBM: RIM OF SOUTHWESTERLY MANHOLE AT SAPPHIRE ST. & UNSER BLVD.	ELEV. = 5035.84

AS-BUILT INFORMATION	
CONTRACTOR	NO.
WORK ORDER BY	DATE
INSPECTOR'S ACCEPTANCE BY	DATE
VERIFICATION BY	DATE
COMPLETED BY	DATE
MICRO-FILM INFORMATION	
RECORDED BY	DATE

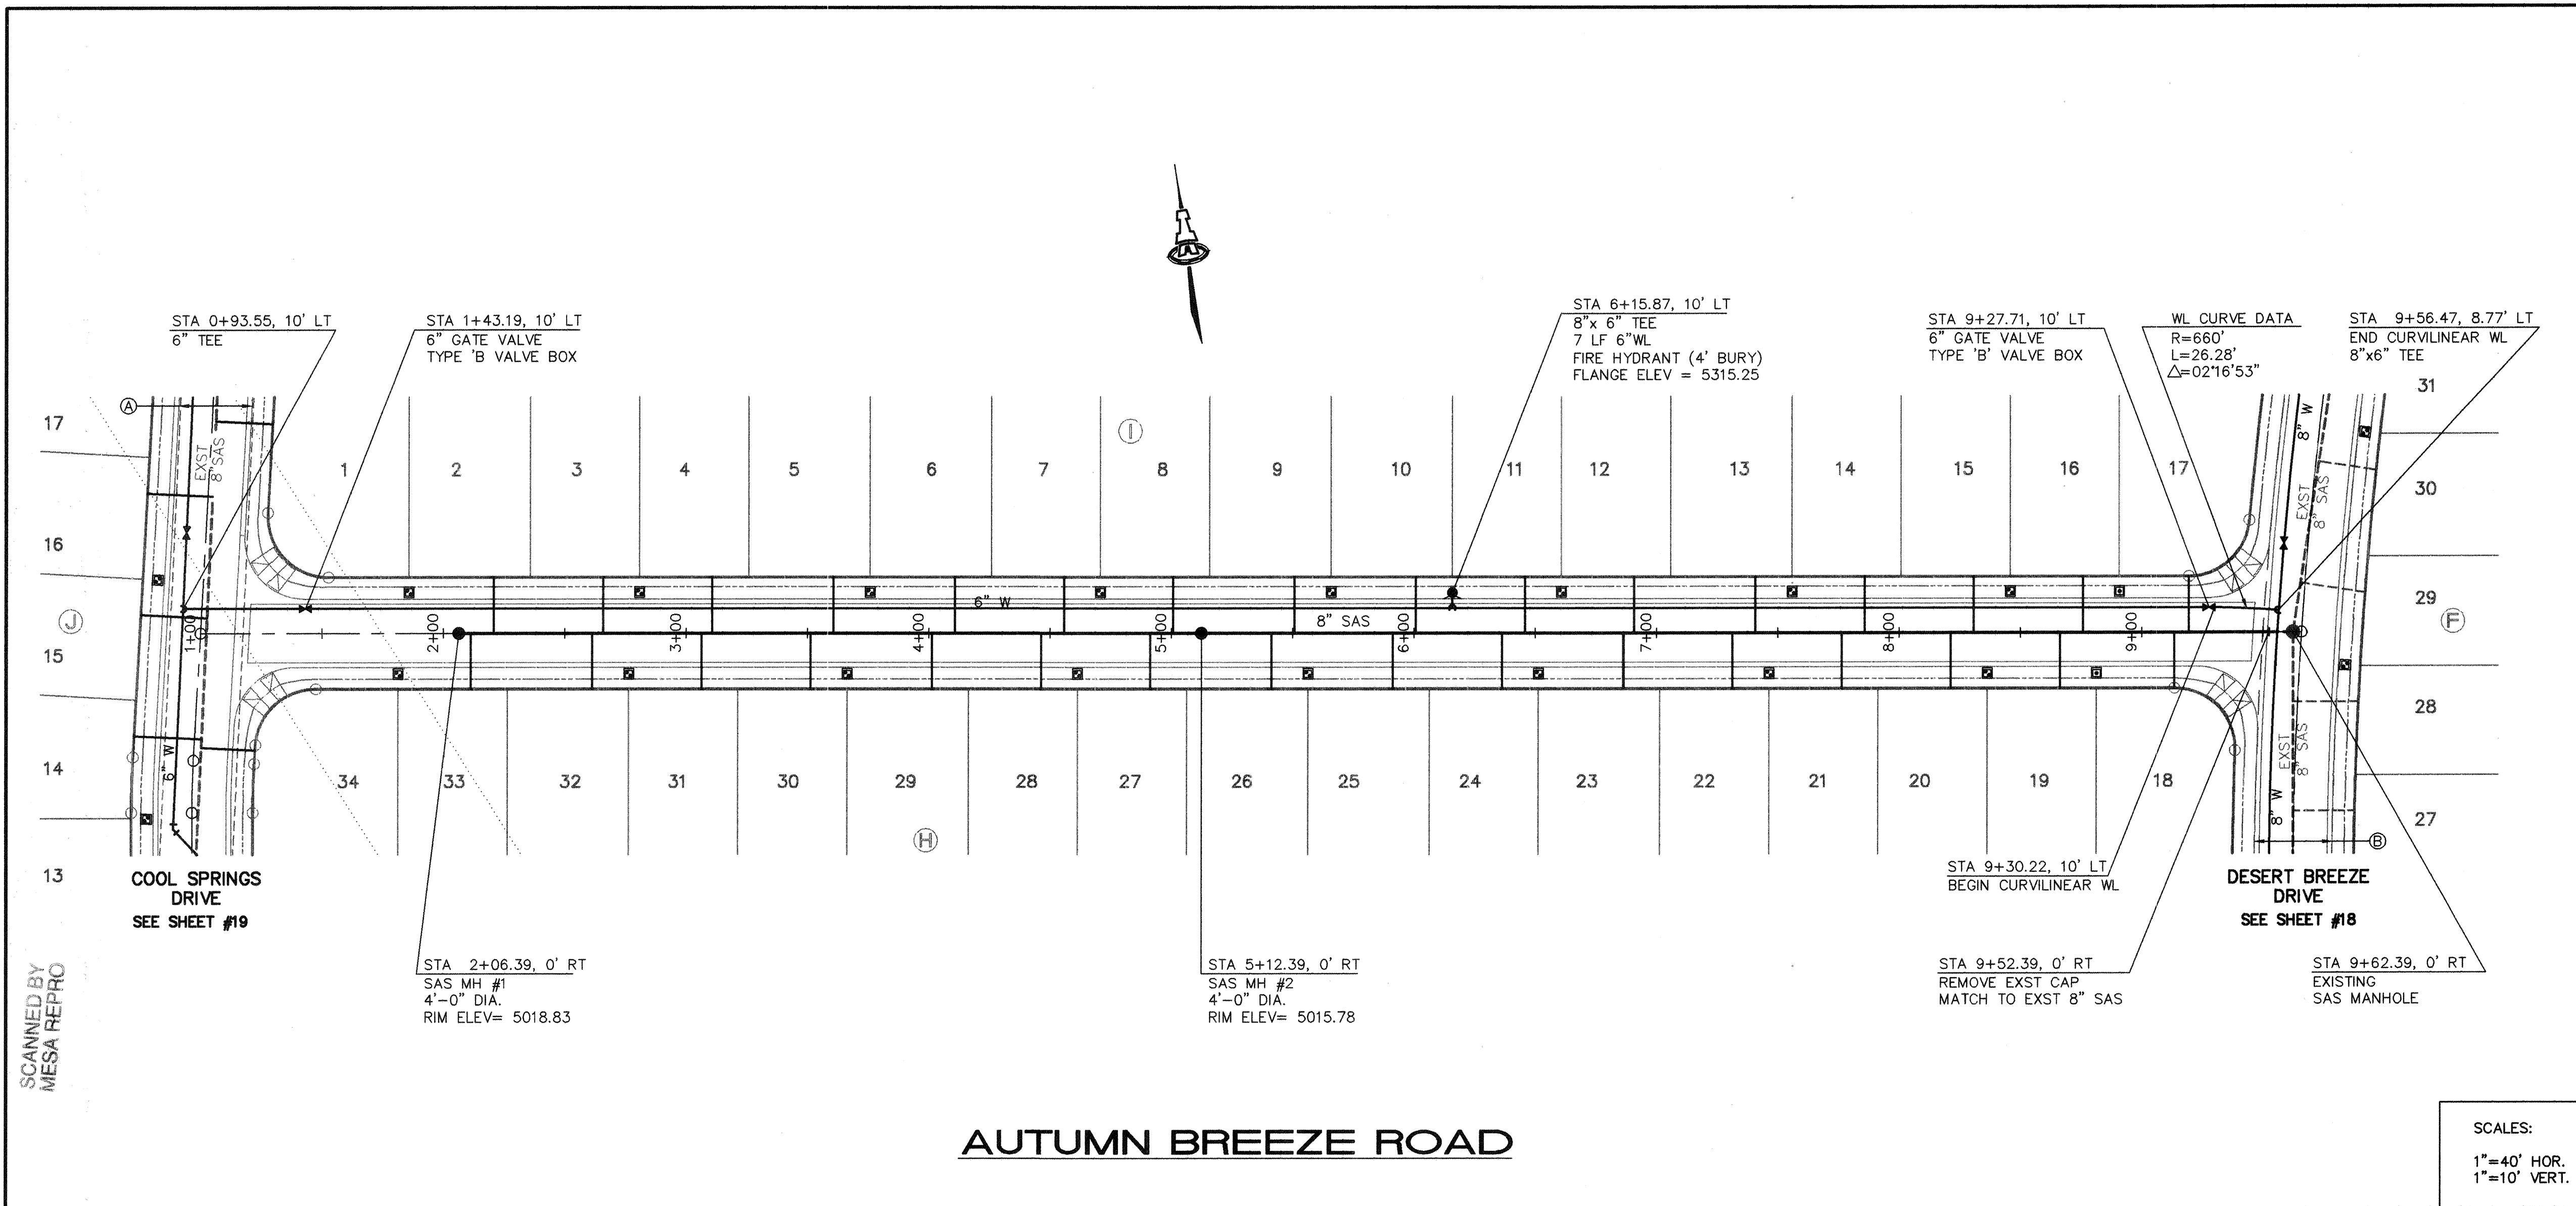

AUTUMN BREEZE ROAD

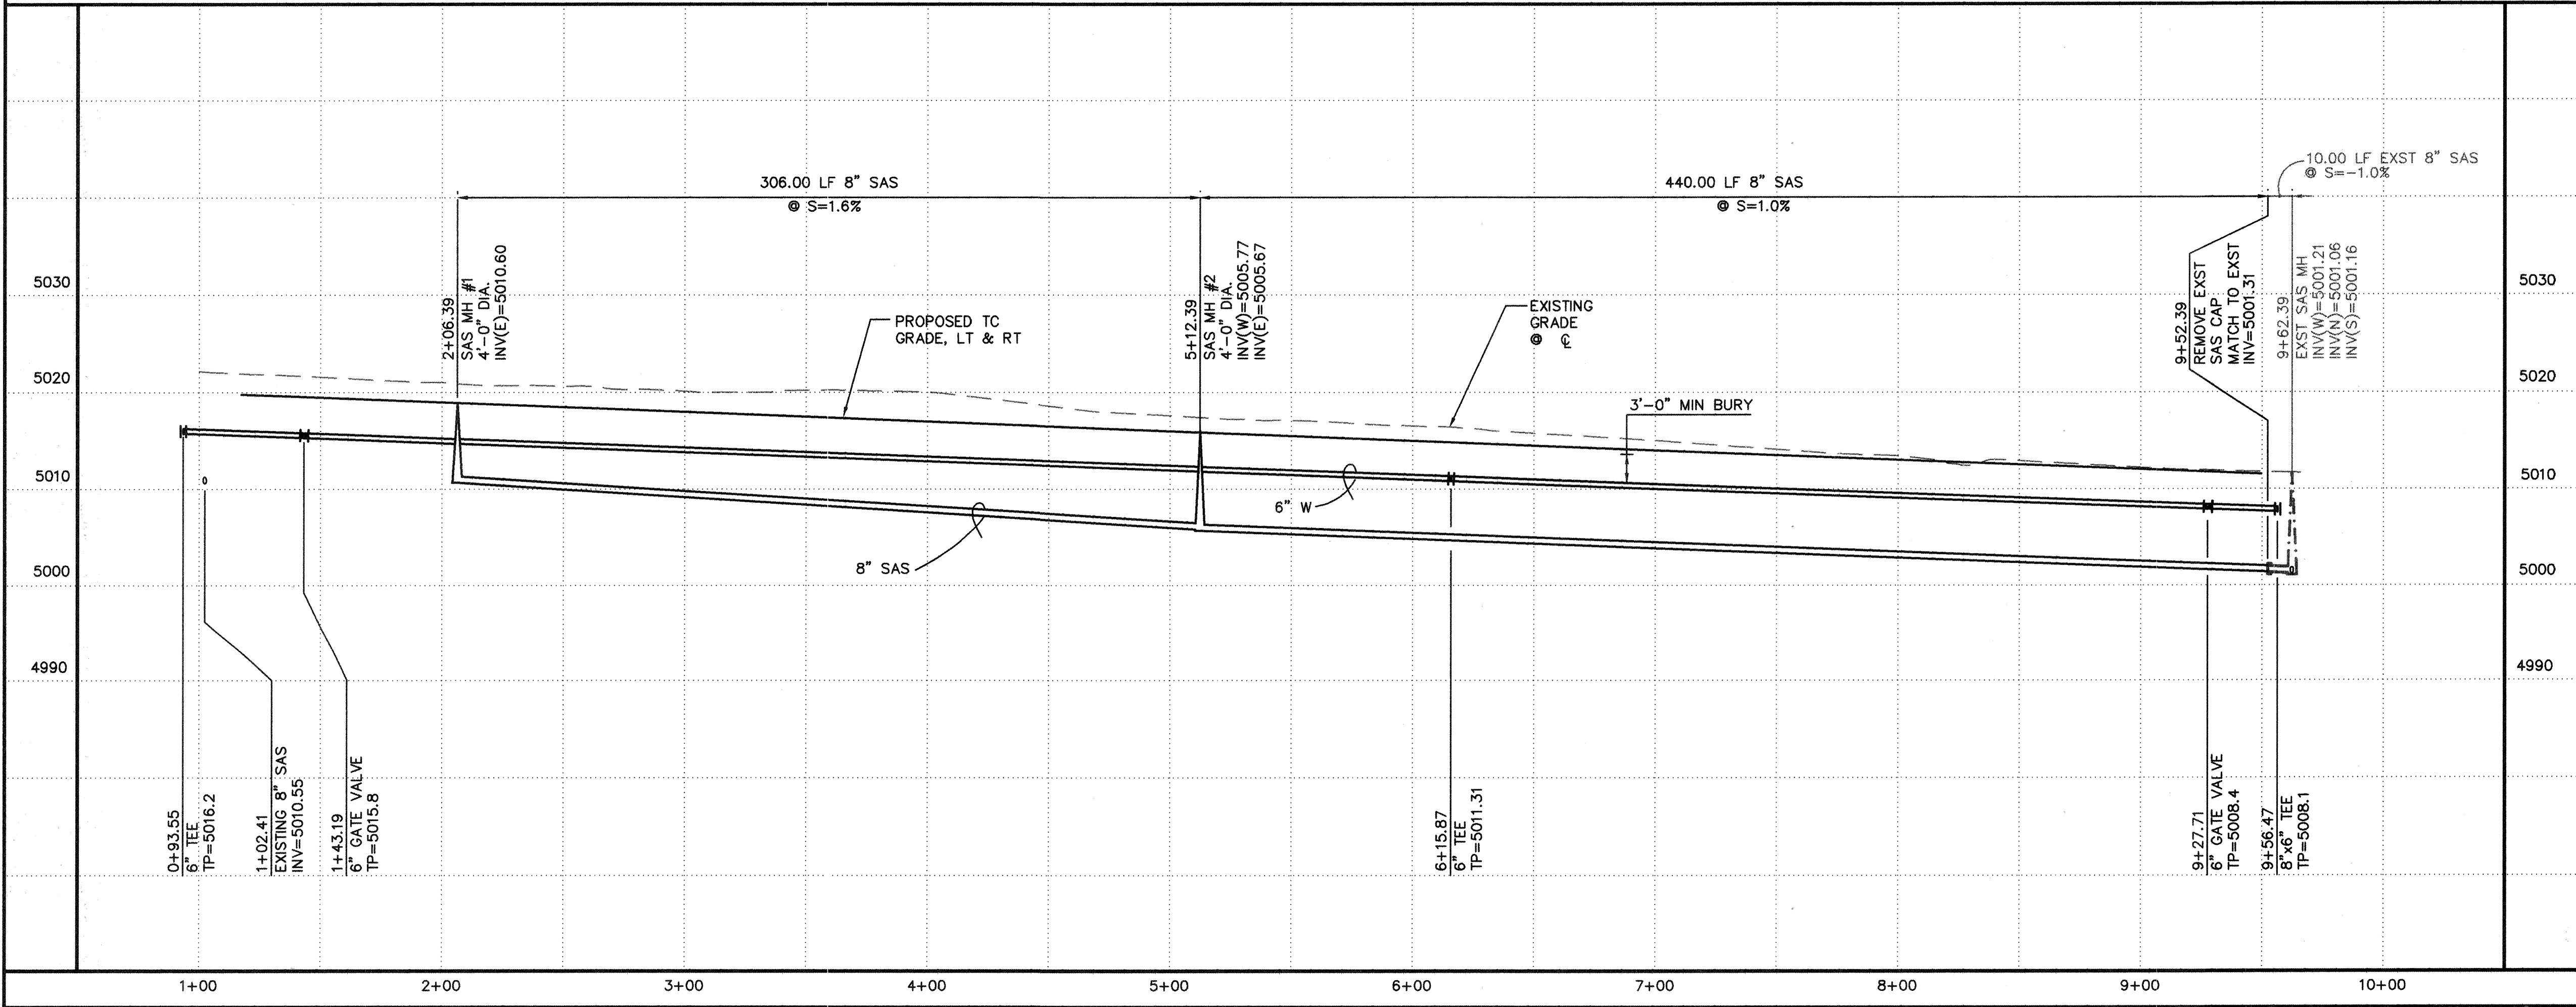

GENERAL NOTES

1. CONSTRUCT SAS SERVICES PER COA STD DWG #2125.
2. CONSTRUCT ALL SINGLE & DOUBLE WATER SERVICES PER COA STD DWG #2361, #2362, & #2363.
3. SEE SHEET #14 FOR WATER SHUT-OFF PLAN.
4. SEE SHEET #14 FOR RESTRAINED JOINT LENGTHS FOR WATER LINE FITTINGS.
5. CONSTRUCT FIRE HYDRANTS PER DESIGNATED DEPTHS & LENGTHS PER COA STD DWG #2340.
6. SEE COA STD DWG #2328 FOR VALVE RING & COVER DETAIL.

EASEMENTS

- Ⓐ EXISTING 30' TEMPORARY SANITARY SEWER EASEMENT. TO BE VACATED BY FINAL PLAT.
- Ⓑ EXISTING TEMPORARY SANITARY SEWER EASEMENT. TO BE VACATED BY FINAL PLAT.

UTILITY SERVICE TABLE

LOT NO./BLOCK	STATION		SAS INV @ R/W
	WATER, LENGTH	SAS, LENGTH	
18/H	8+81.39, 27'(S)	9+13.46, 23'	6.8
19/H		8+66.39, 23'	7.3
20/H	8+36.39, 27'	8+21.39, 23'	7.7
21/H		7+76.39, 23'	8.2
22/H	7+46.39, 27'	7+31.39, 23'	8.6
23/H		6+86.39, 23'	9.1
24/H	6+51.39, 27'	6+36.39, 23'	9.6
25/H	5+56.39, 27'	5+91.39, 23'	10.0
26/H		5+41.39, 23'	10.5
27/H	4+61.39, 27'	4+91.39, 23'	11.0
28/H		4+46.39, 23'	11.5
29/H	3+66.39, 27'	4+01.39, 23'	11.9
30/H		3+51.39, 23'	12.4
31/H	2+76.39, 27'	3+06.39, 23'	12.9
32/H		2+61.39, 23'	13.3
33/H	1+81.39, 27'	2+11.39, 23'	13.8
34/H		SEE SHEET #19	--
1/I	1+85.87, 7'	SEE SHEET #19	--
2/I		2+20.87, 23'	13.7
3/I	2+80.87, 7'	2+65.87, 23'	13.3
4/I		3+10.87, 23'	12.8
5/I	3+75.87, 7'	3+60.87, 23'	12.3
6/I		4+10.87, 23'	11.8
7/I	4+70.87, 7'	4+55.87, 23'	11.4
8/I		5+00.87, 23'	10.9
9/I	5+65.87, 7'	5+50.87, 23'	10.4
10/I		6+00.87, 23'	9.9
11/I	6+60.87, 7'	6+45.87, 23'	9.5
12/I		6+90.87, 23'	9.0
13/I	7+55.87, 7'	7+40.87, 23'	8.5
14/I		7+85.87, 23'	8.1
15/I	8+45.87, 7'	8+30.87, 23'	7.7
16/I		8+75.87, 23'	7.2
17/I	8+90.87, 7'(S)	9+19.47, 23'	6.7

ALL WATER SERVICES ARE DOUBLE EXCEPT WHERE NOTED AS (S) SINGLE.

ISAACSON & ARFMAN, P.A.
Consulting Engineering Associates
128 Monroe Street, N.E.
Albuquerque, New Mexico 87102
104UTLI.DWGrlh 03/21/00



CITY OF ALBUQUERQUE
PUBLIC WORKS DEPARTMENT
ENGINEERING GROUP

TITLE: DESERT SPRINGS SUBDIVISION, UNIT FIVE
AUTUMN BREEZE ROAD
UTILITY PLAN & PROFILE


Design Review Committee	City Engineer Approval	Mo./Day/Yr.	Mo./Day/Yr.
APPROVED	APPROVED		
DESIGN REVIEW COMMITTEE	CITY ENGINEER		
City Project No. 635981	Zone Map No. M-10	Sheet 15	Of 21



- EASEMENTS**
- Ⓐ 36' DRAINAGE & PEDESTRIAN
RIGHT-OF-WAY. (TO BE
GRANTED BY FINAL PLAT).
- Ⓑ PUBLIC SANITARY SEWER
EASEMENT.

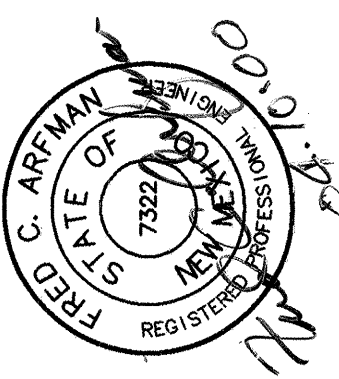 
SCALES: 1"=40' HOR. 1"=10' VERT.	LOT NO.	STATION		SAS INV @ R/W	ENGINEER'S SEAL	
		WATER, LENGTH	SAS, LENGTH	
5030 5020 5010 5000 4990	34/F	12+19.45, 9'	(EXISTING)	3.6	<table><tr><td></td><td></td><td></td><td>BY</td></tr><tr><td></td><td></td><td></td><td></td></tr><tr><td></td><td></td><td></td><td></td></tr><tr><td></td><td></td><td></td><td></td></tr><tr><td></td><td></td><td></td><td></td></tr><tr><td></td><td></td><td></td><td></td></tr><tr><td></td><td></td><td></td><td></td></tr><tr><td></td><td></td><td></td><td></td></tr><tr><td></td><td></td><td></td><td></td></tr><tr><td></td><td></td><td></td><td></td></tr></table>				BY																																				
				BY	
35/F			(EXISTING)	4.1	
36/F	11+74.45, 9' (S)	(EXISTING)	4.8	
37/F	10+84.45, 9' (S)	11+14.45, 25'	5.7	
38/F	10+39.45, 9'	10+69.45, 25'	6.3	
39/F		10+22.38, 25'	7.0	
18/I	10+40.38, 29' (S)	10+78.95, 25'	6.2	
ALL WATER SERVICES ARE DOUBLE EXCEPT WHERE NOTED AS (S) SINGLE.	
 ISAACSON & ARFMAN, P.A. Consulting Engineering Associates 128 Monroe Street N.E. Albuquerque New Mexico 104UTL3.DWG rfh 03/21/00	
CITY OF ALBUQUERQUE PUBLIC WORKS DEPARTMENT ENGINEERING GROUP	
TITLE: DESERT SPRINGS SUBDIVISION, UNIT FIVE DESERT MORNING RD & SECRET VALLEY DR STA 10+50.00 TO STA 12+37.81 STA 1+00.00 TO STA 3+17.14 UTILITY PLAN & PROFILE	
Design Review Committee		City Engineer Approval		Last Design Update	Mo./Day/Yr.	Mo./Day/Yr.																																							
City Project No.		Zone Map No.		Sheet	Of	
635981		M-10		17	21	

STA 11+39.72, 0' RT (DESERT MORNING RD) =
STA 0+97.60, 0' RT (DESERT BREEZE DR)
EXST SAS MH
ADJUST RIM ELEV
TO = 5009.86

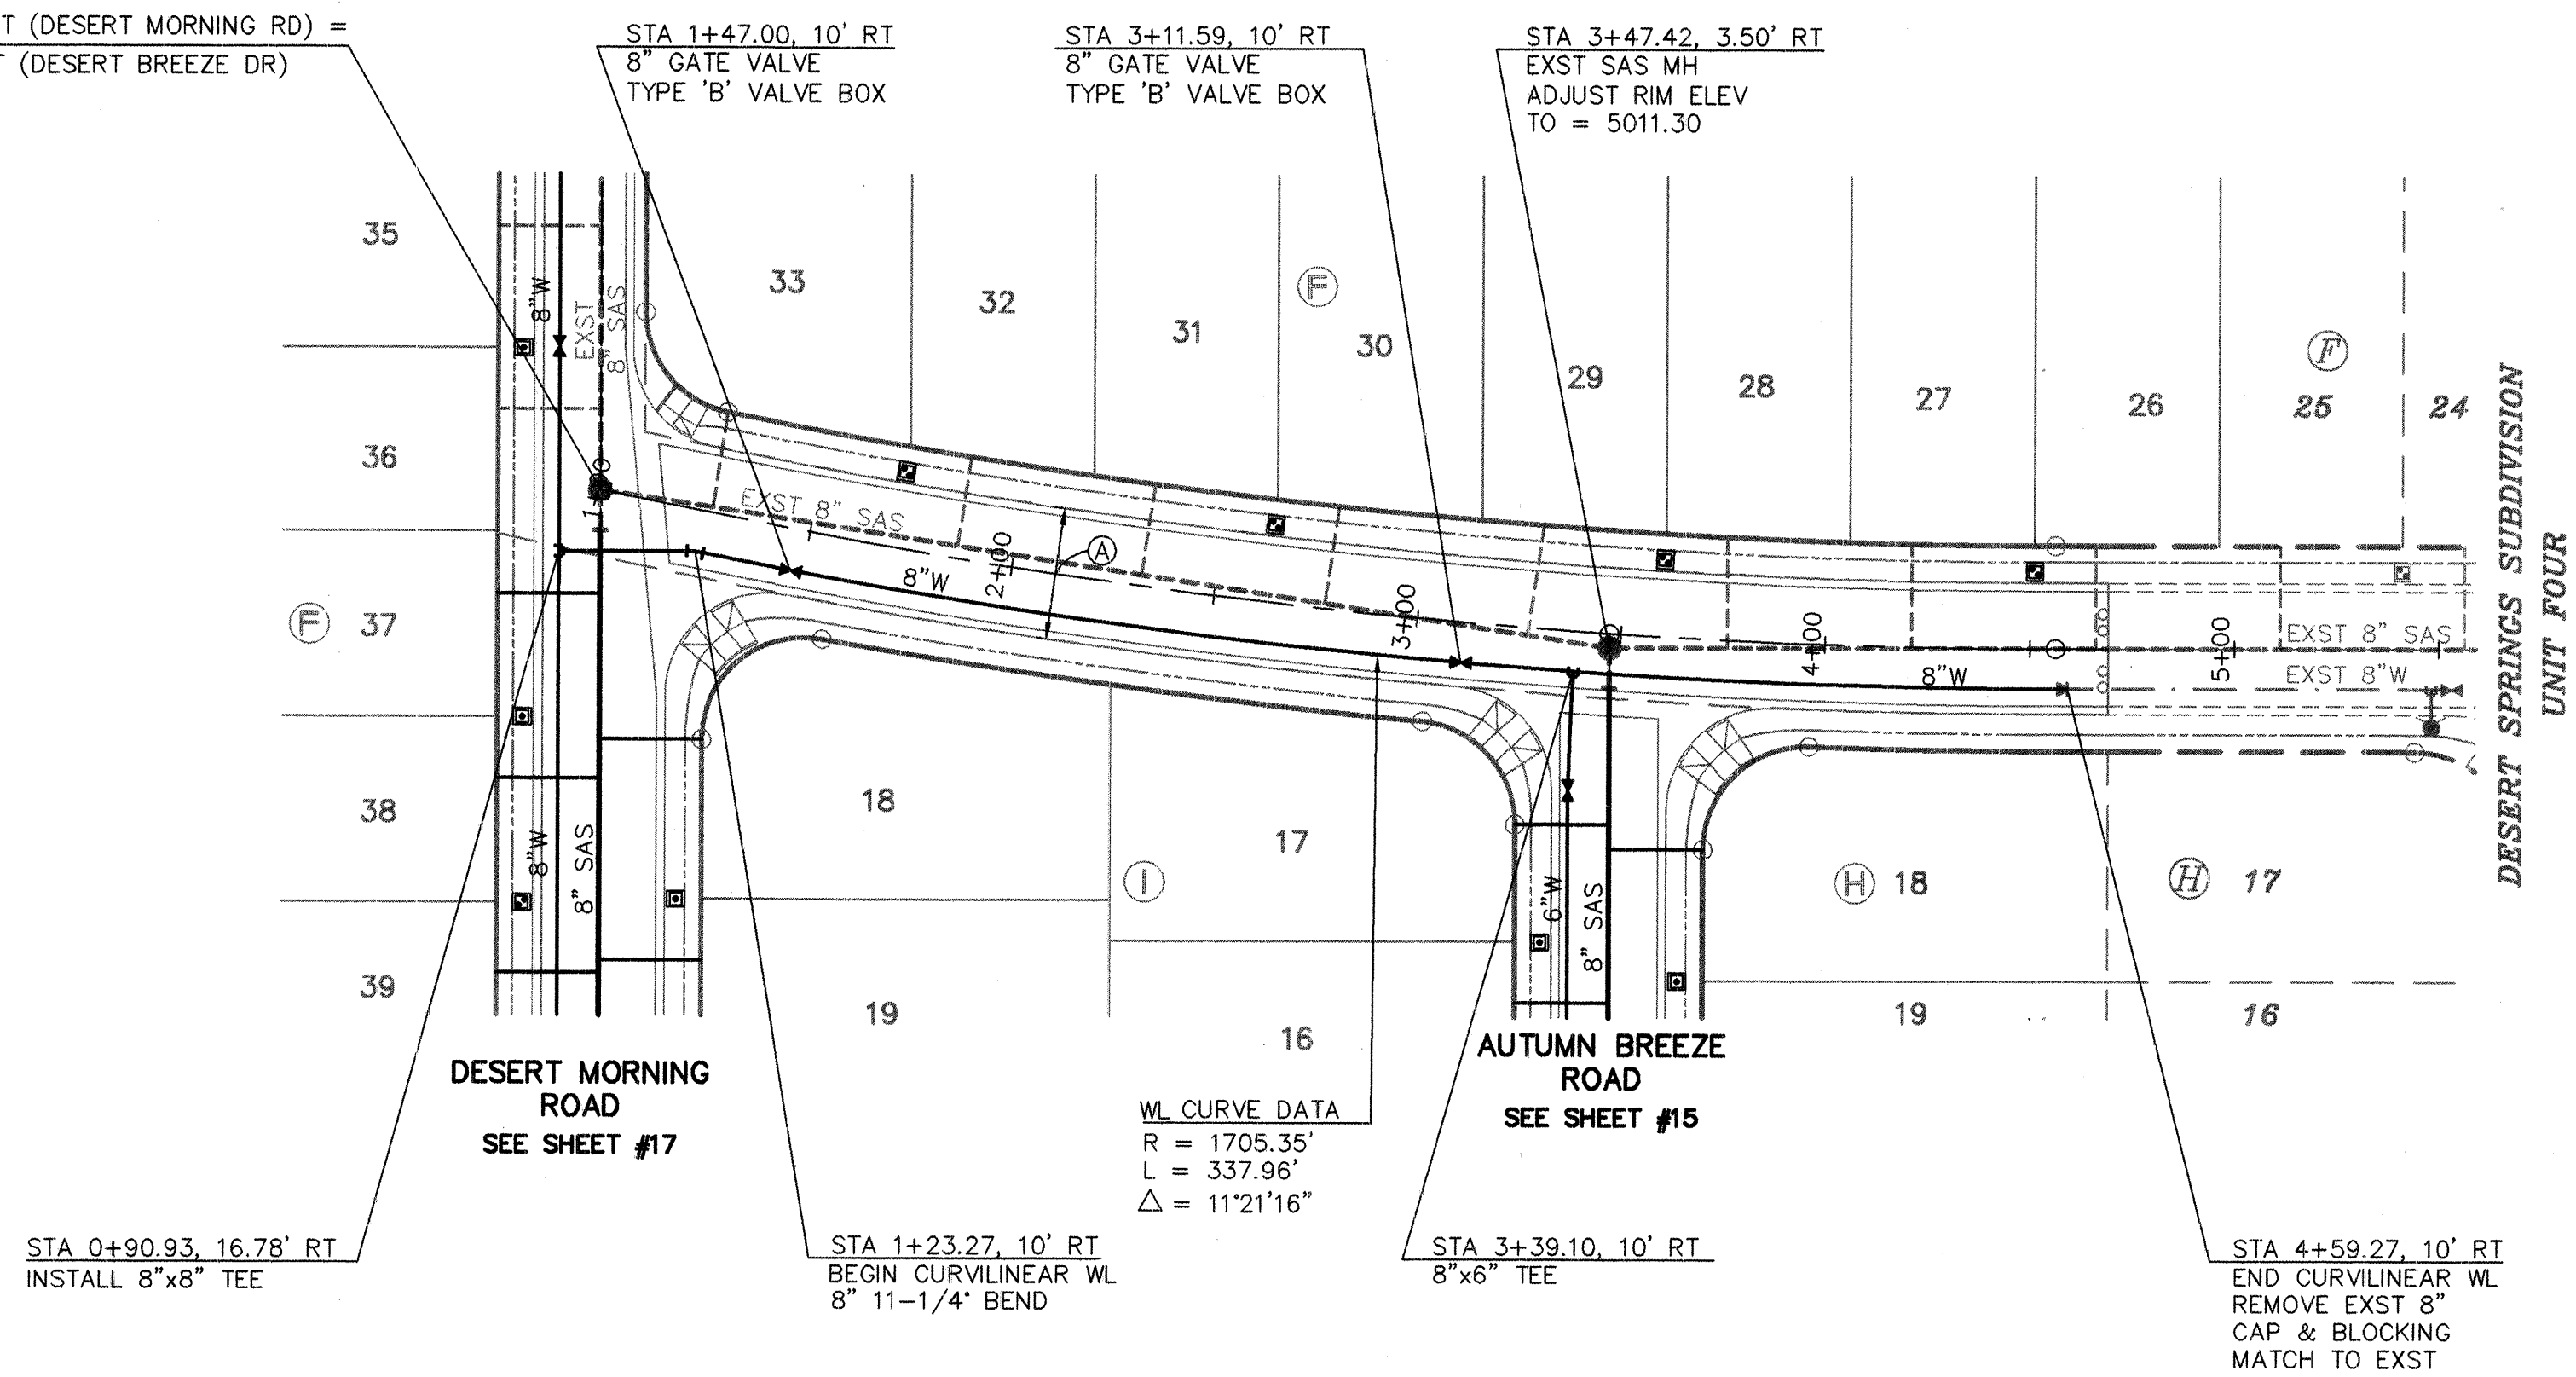

DESERT BREEZE DRIVE

SCALES:
1"=40' HOR.
1"=10' VERT.

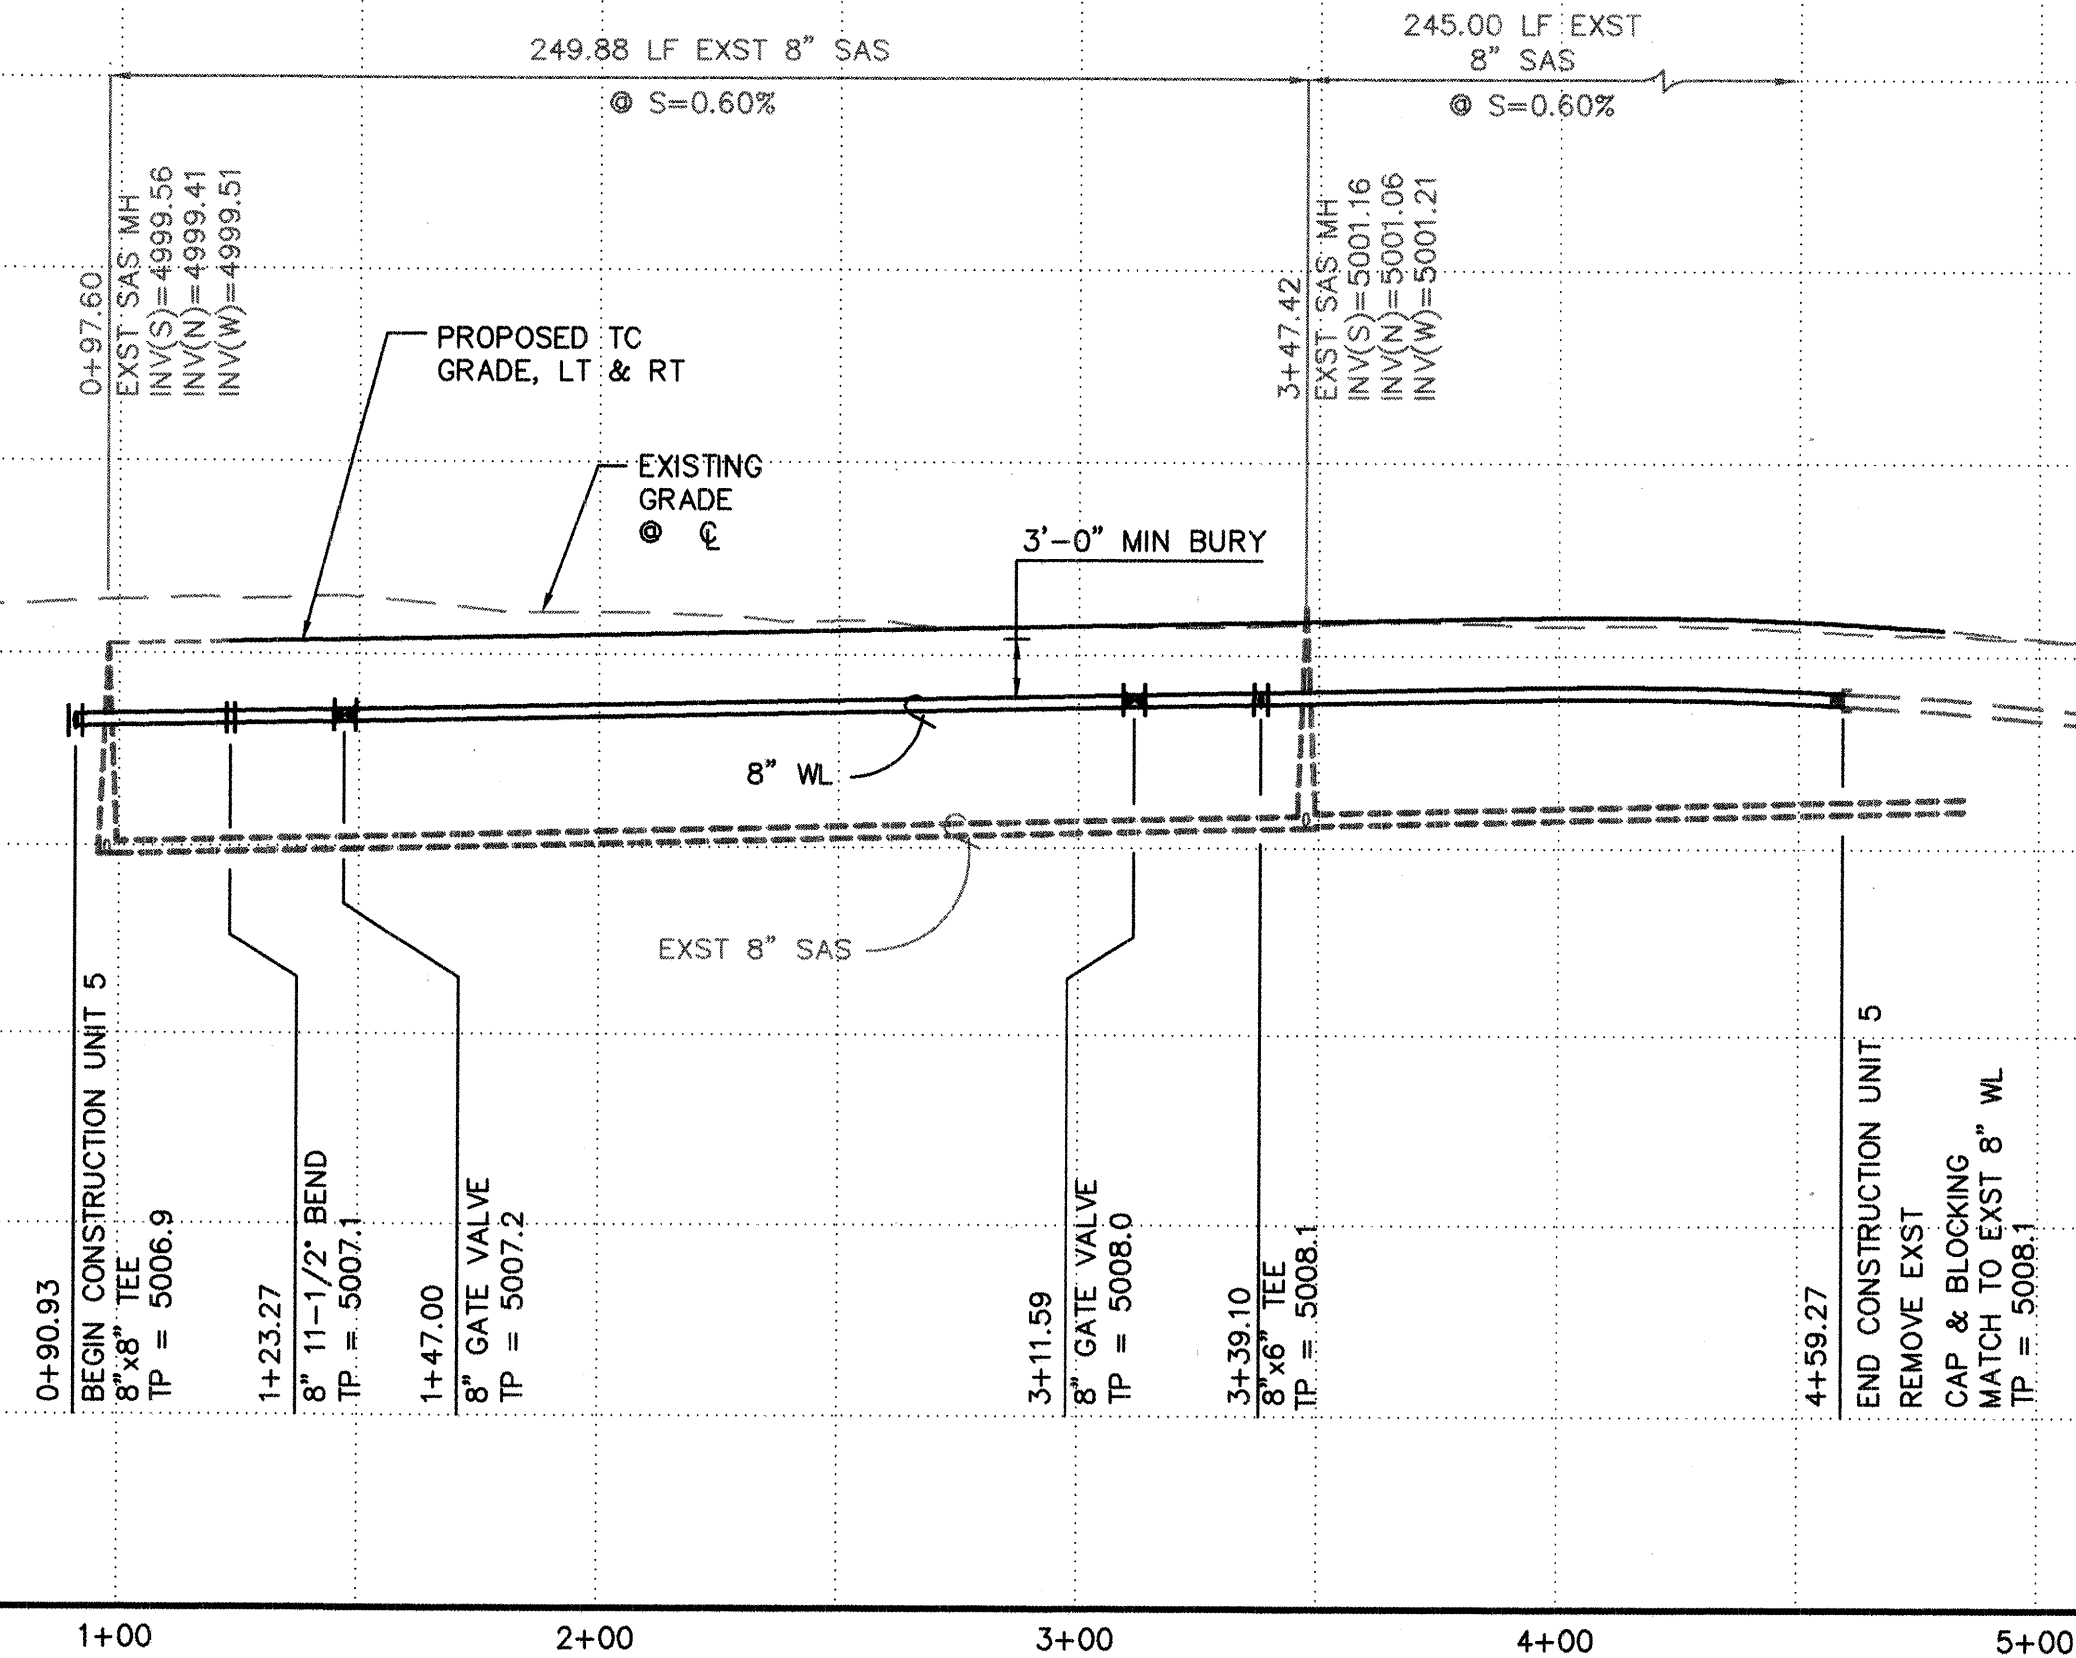

GENERAL NOTES

1. CONSTRUCT SAS SERVICES PER COA STD DWG #2125.
2. CONSTRUCT ALL SINGLE & DOUBLE WATER SERVICES PER COA STD DWG #2361, #2362, & #2363.
3. SEE SHEET #14 FOR WATER SHUT-OFF PLAN.
4. SEE SHEET #14 FOR RESTRAINED JOINT LENGTHS FOR WATER LINE FITTINGS.
5. CONSTRUCT FIRE HYDRANTS PER DESIGNATED DEPTHS & LENGTHS PER COA STD DWG #2340.
6. SEE COA STD DWG #2328 FOR VALVE RING & COVER DETAIL.

EASEMENTS

- Ⓐ EXISTING TEMPORARY PUBLIC SANITARY SEWER EASEMENT. TO BE VACATED BY FINAL PLAT.

UTILITY SERVICE TABLE


LOT NO.	STATION		SAS INV @ R/W
	WATER, LENGTH	SAS, LENGTH	
26/F		(EXISTING)	6.6
27/F	4+51.19, 29'	(EXISTING)	7.0
28/F		(EXISTING)	6.9
29/F	3+59.79, 29'	(EXISTING)	6.6
30/F		(EXISTING)	6.4
31/F	2+63.01, 29'	(EXISTING)	6.2
32/F		(EXISTING)	5.9
33/F	1+70.73, 29'	(EXISTING)	5.6

ALL WATER SERVICES ARE DOUBLE EXCEPT WHERE NOTED AS (S) SINGLE.

AS-BUILT INFORMATION	
CONTRACTOR	DATE
WORK STAMPED BY	DATE
FIELD ACCEPTANCE BY	DATE
DESIGN CORRECTED BY	DATE
RECORDED BY	DATE

BENCH MARKS	
ACS MONUMENT "1-M10" LOCATED AT THE SOUTHEAST CORNER OF SAGE RD. & UNSER BLVD.	ELEV. = 5079.88
TBM: RIM OF SOUTHWESTERLY MANHOLE AT SAPPHIRE ST. & UNSER BLVD.	ELEV. = 5035.84

SURVEY INFORMATION	
FIELD NOTES	1/97
ALS	
1	

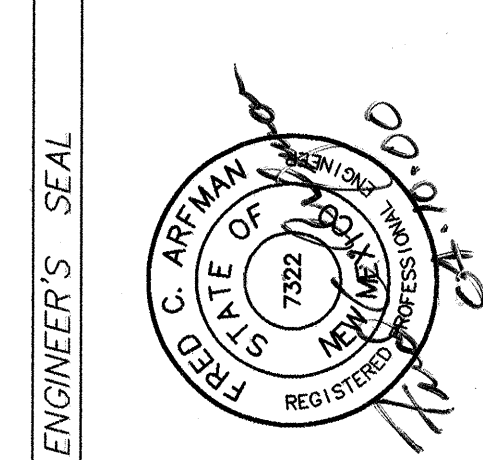

ENGINEER'S SEAL	
NO.	DATE
REVISIONS	BY
DESIGN	DATE 10/99
DRAWN BY	DATE 10/99
CHECKED BY	DATE 10/99


ISAACSON & ARFMAN, P.A.
Consulting Engineering Associates
1228 Monroe Street N.E.
Albuquerque, New Mexico 87102
104UTL4.DWG/rh 01/17/00

CITY OF ALBUQUERQUE
PUBLIC WORKS DEPARTMENT
ENGINEERING GROUP

TITLE: **DESERT SPRINGS SUBDIVISION, UNIT FIVE
DESERT BREEZE DRIVE
STA 0+97.60 TO STA 4+59.27
UTILITY PLAN & PROFILE**

Design Review Committee	City Engineer Approval	Mo./Day/Yr.	Mo./Day/Yr.

City Project No. **635981** Zone Map No. **M-10** Sheet **18** Of **21**

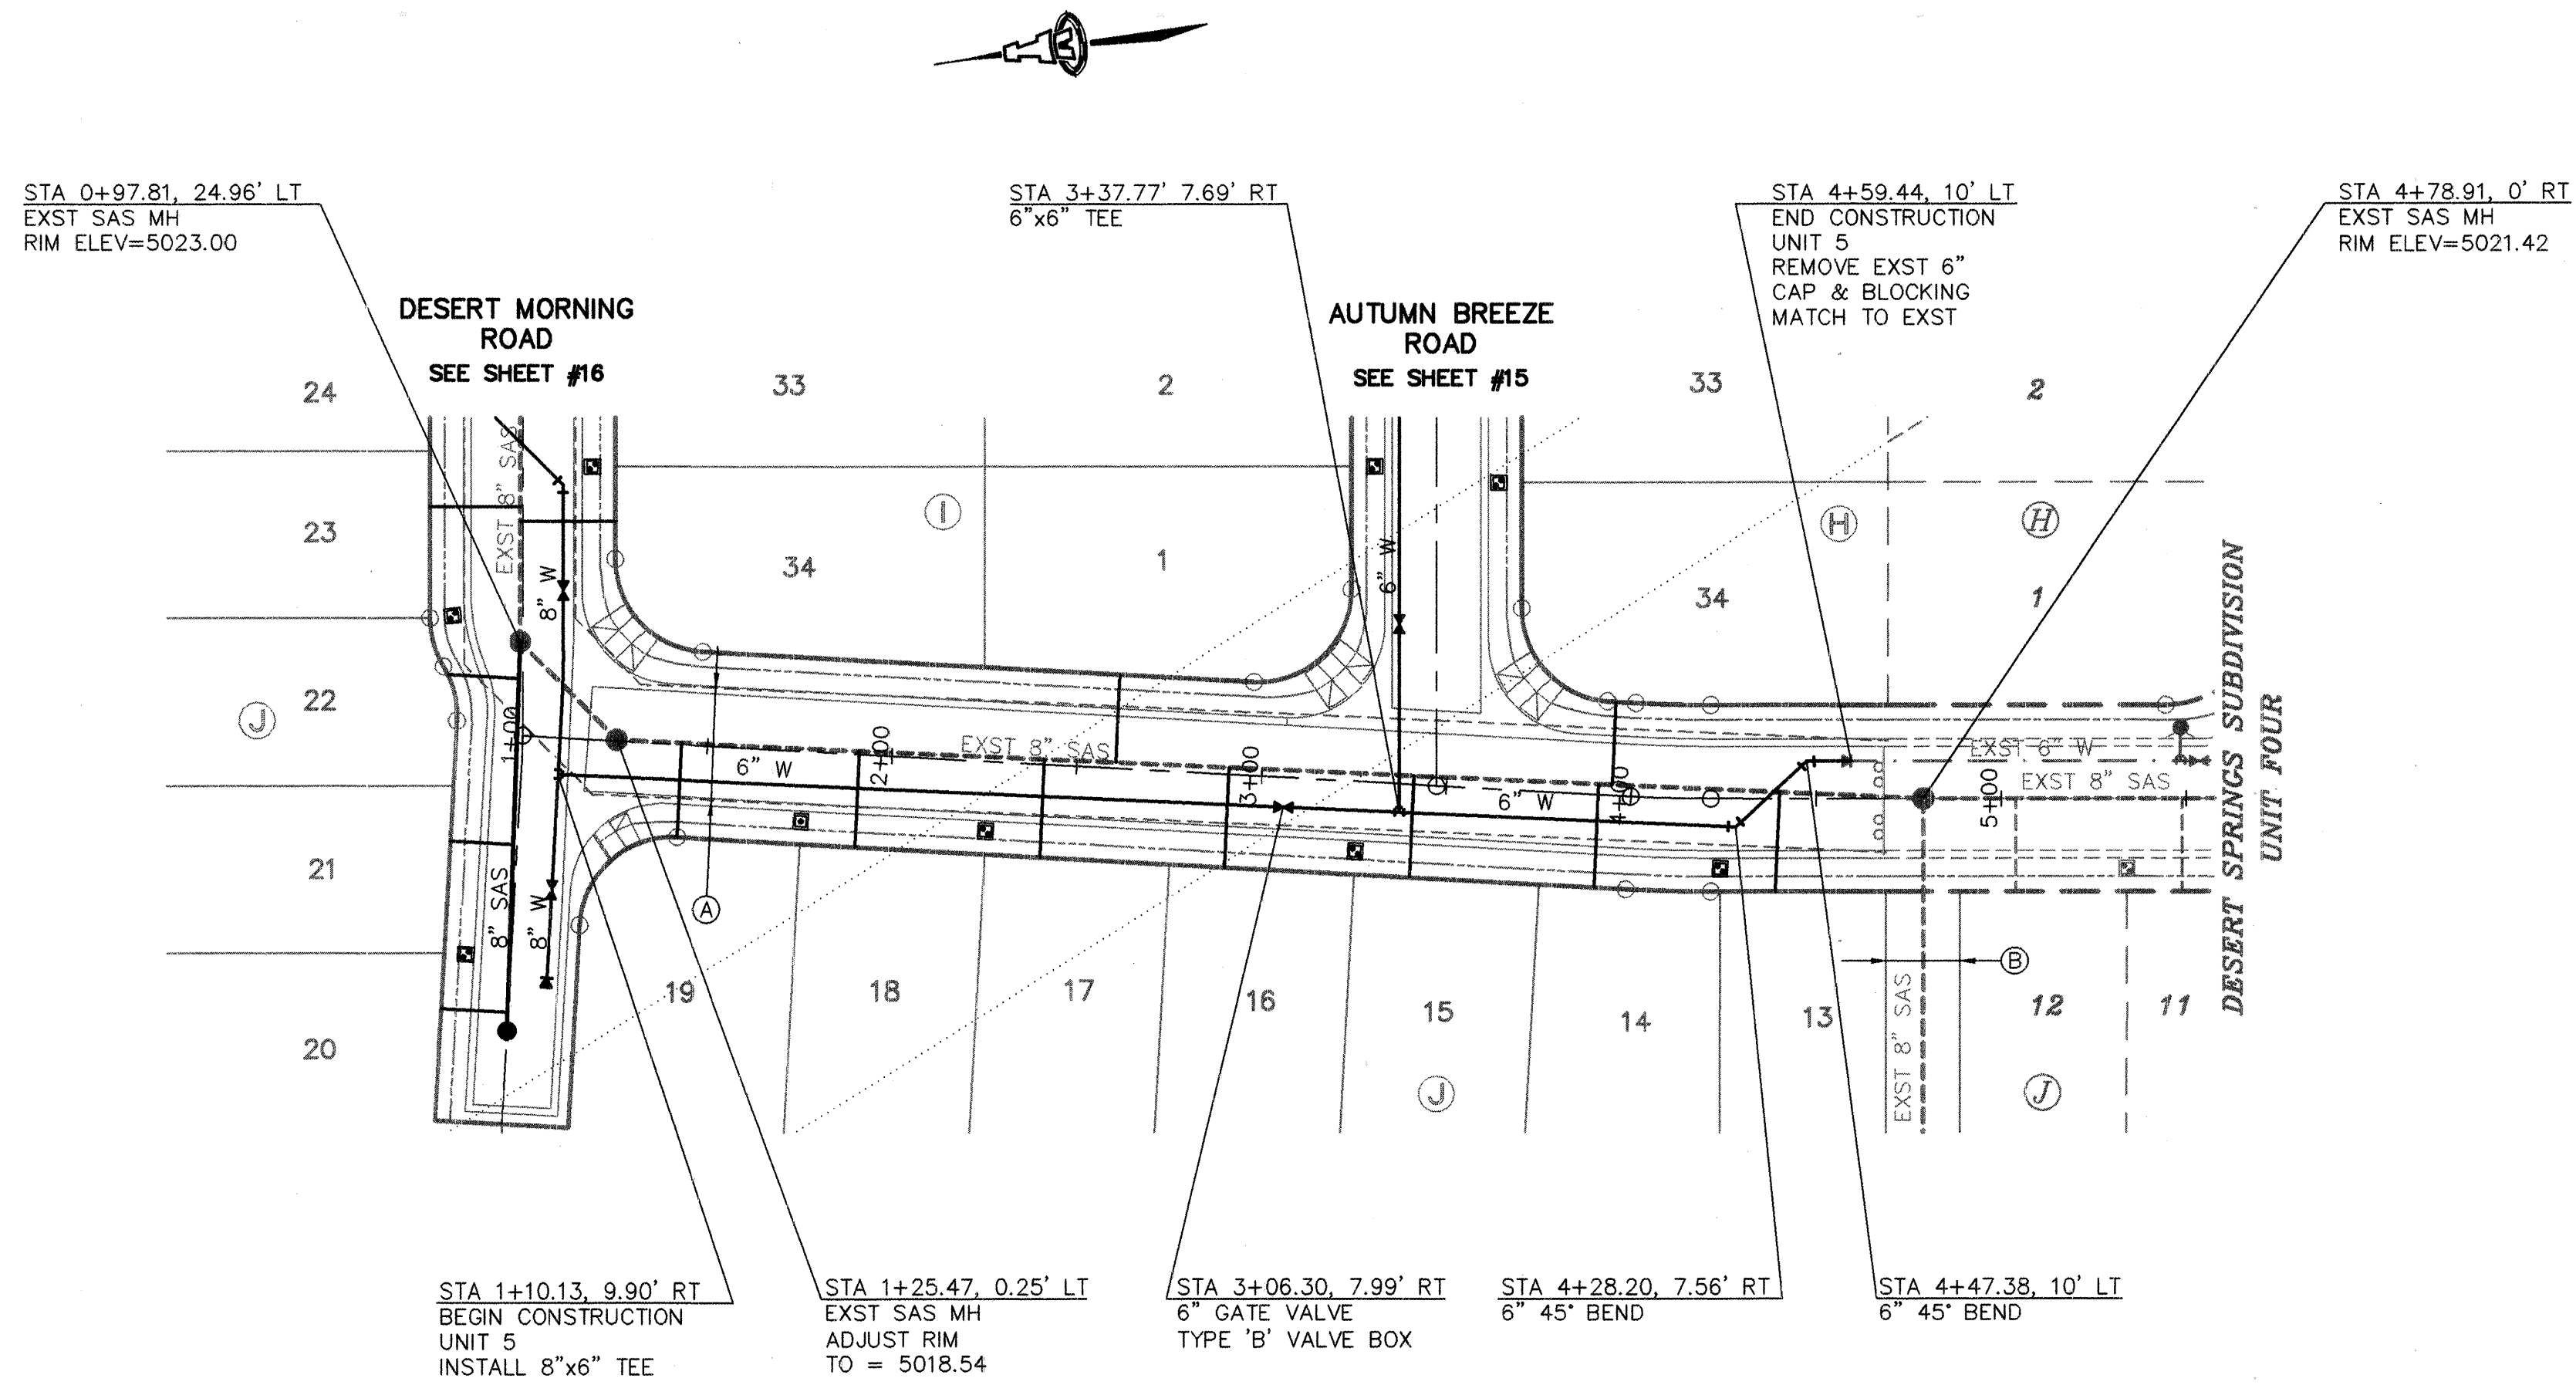

COOL SPRINGS DRIVE

SCALES:
1"=40' HOR.
1"=10' VERT.

LOT NO.	STATION		SAS INV @ R/W
	WATER, LENGTH	SAS, LENGTH	
34/H	SEE SHEET #15	3+94.44, 23'	15.2
1/I	SEE SHEET #15	2+60.19, 24'	14.4
13/J	4+23.91, 12'	4+38.90, 27'	15.4
14/J	3+91.33, 28'	3+91.33, 28'	15.1
15/J	3+41.33, 28'	3+41.33, 28'	14.8
16/J	2+91.33, 27'	2+91.33, 27'	14.5
17/J	2+41.33, 27'	2+41.33, 27'	14.2
18/J	1+91.33, 26'	1+91.33, 26'	13.9
19/J	1+43.13, 26'	1+43.13, 26'	13.6


ALL WATER SERVICES ARE DOUBLE EXCEPT WHERE NOTED AS (S) SINGLE.

ISAACSON & ARFMAN, P.A.
Consulting Engineering Associates
128 Monroe Street, N.E.
Albuquerque, New Mexico 87102
104UTL5.DWG/rfh 01/19/00

CITY OF ALBUQUERQUE
PUBLIC WORKS DEPARTMENT
ENGINEERING GROUP

TITLE: **DESERT SPRINGS SUBDIVISION, UNIT FIVE
COOL SPRINGS DRIVE
STA 1+00.00 TO STA 4+69.45
UTILITY PLAN & PROFILE**

Design Review Committee	City Engineer Approval	Mo./Day/Yr.	Mo./Day/Yr.
City Project No. 635981	Zone Map No. M-10	Sheet 19 Of 21	

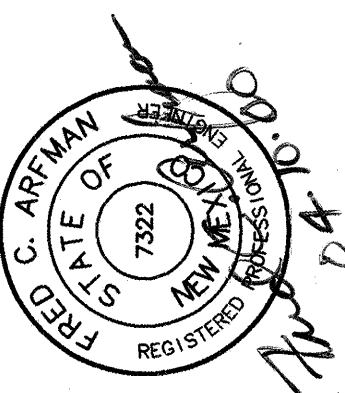


NO.	DATE	REVISIONS	BY
DESIGNED BY	GLD	DATE	10/99
DRAWN BY	RFH	DATE	10/99
CHECKED BY	FCA	DATE	10/99

CONSTRUCTION TRAFFIC CONTROL GENERAL NOTES

1. CONTRACTOR MUST OBTAIN FROM CONSTRUCTION COORDINATION AN EXCAVATION/BARRICADING PERMIT BEFORE ENGAGING IN ANY CONSTRUCTION, MAINTENANCE OR REPAIR WORK IN ANY OF THE CITY OF ALBUQUERQUE'S RIGHTS-OF-WAY. EMERGENCY WORK THAT WOULD PRESERVE LIFE OR PROPERTY IS EXCLUDED WITH THE UNDERSTANDING, THAT A PERMIT SHALL BE OBTAINED WITHIN 24 TO 48 HOURS.
2. CONTRACTOR SHALL AT THE TIME OF PERMIT REQUEST, SUBMIT FOR APPROVAL BY CONSTRUCTION COORDINATION, A TRAFFIC CONTROL PLAN DETAILING ALL EXISTING TOPOGRAPHY SUCH AS LANE WIDTHS, DRIVEWAYS, AND BUSINESS/RESIDENTIAL ACCESSES. THE TRAFFIC CONTROL PLAN SHALL INCLUDE ALL PHASES OF WORK AND SCHEDULES INVOLVED IN THE CONSTRUCTION PROJECT. ANY SEPERATE PHASES OF A CONSTRUCTION PROJECT SHALL BE GIVEN AN INDIVIDUAL PERMIT EACH. BLANKET PERMITS WILL NOT BE ISSUED.
3. THESE TYPICAL TRAFFIC CONTROL PLANS DO NOT REFLECT THE EXISTING TOPOGRAPHY SUCH AS DRIVEWAYS, LANE WIDTHS, AND BUSINESS/RESIDENTIAL ACCESSES. EVERY LOCATION THAT REQUIRES CONSTRUCTION TRAFFIC CONTROL SHALL HAVE A DETAILED TRAFFIC CONTROL PLAN SHOWING ALL EXISTING TOPOGRAPHY.
4. CONSTRUCTION SHALL NOT BEGIN UNLESS A TRAFFIC CONTROL PLAN HAS BEEN APPROVED AND VERIFIED BY CONSTRUCTION COORDINATION.
5. CONSTRUCTION COORDINATION SHALL BE NOTIFIED 48 HOURS PRIOR TO ANY TRAFFIC CONTROL CHANGES NEEDED BY CONTRACTOR, THAT WERE NOT PREVIOUSLY APPROVED. THESE TRAFFIC CONTROL CHANGES SHALL BE REQUESTED IN WRITING ACCOMPANIED WITH A TRAFFIC CONTROL PLAN REFLECTING SUCH CHANGES.
6. ALL CONSTRUCTION TRAFFIC CONTROL DEVICES SHALL COMPLY TO THE MANUAL ON UNIFORM TRAFFIC CONTROL DEVICES (MUTCD), LATEST EDITION. IT IS THE RESPONSIBILITY OF THE CONTRACTOR TO INSTALL, SERVICE AND MAINTAIN ALL TRAFFIC CONTROL DEVICES. TRAFFIC CONTROL DEVICES SHALL NOT BE REMOVED OR ALTERED IN ANY WAY WITHOUT THE APPROVAL OF CONSTRUCTION COORDINATION, PER SECTION 6A-4 OF THE MUTCD, LATEST EDITION.
7. THE CONSTRUCTION TRAFFIC CONTROL INITIAL SET-UP SHALL BE BY AN AMERICAN TRAFFIC SAFETY SERVICES ASSOCIATION (ATSSA) CERTIFIED WORKSITE TRAFFIC SUPERVISOR. THE MAINTENANCE AND SERVICING SHALL ALSO BE DONE BY AN ATSSA CERTIFIED WORKSITE TRAFFIC SUPERVISOR OR EQUIVALENT.
8. CONTRACTOR IS RESPONSIBLE TO MAINTAIN AND SERVICE ALL TRAFFIC CONTROL DEVICES 24 HOURS A DAY, 7 DAYS A WEEK THROUGHOUT LENGTH OF PROJECT. CONTRACTOR IS RESPONSIBLE THAT ALL TRAFFIC CONTROL DEVICES COMPLY WITH THE MUTCD, LATEST EDITION.
9. ALL ADVANCE WARNING SIGNS SHALL BE DOUBLE INDICATED WHENEVER THERE ARE MULTI-LANE TRAFFIC IN ANY ONE GIVEN DIRECTION AND THERE IS SUFFICIENT MEDIAN SPACE.
10. ALL BARRICADES IN ALL TAPERS AND TANGENTS SHALL BE PLACED APART, A DISTANCE MEASURED IN FEET, EQUAL TO THAT OF THE POSTED SPEED LIMIT. NO EXCEPTIONS UNLESS APPROVED BY CONSTRUCTION COORDINATION PER MUTCD SECTION 6A-4.
11. ALL WORK IN ARTERIAL ROADWAYS SHALL BE ON A CONTINUOUS 24 HOUR PER DAY BASIS UNTIL COMPLETED.
12. CONTRACTOR IS RESPONSIBLE TO PROVIDE CONSTRUCTION COORDINATION, A WEEKLY LOG OF DAILY INSPECTIONS OF BARRICADE AND MAINTENANCE SCHEDULES ON PROJECTS THAT ARE OVER ONE WEEK DURATION.
13. EQUIPMENT OR MATERIALS SHALL NOT BE STORED WITHIN 15 FEET OF A TRAVELED TRAFFIC LANE DURING NON-WORKING HOURS WITHOUT THE APPROVAL OF CONSTRUCTION COORDINATION.
14. CONTRACTOR SHALL PROVIDE AND MAINTAIN A SAFE AND ADEQUATE MEANS OF CHANNELIZING PEDESTRIAN TRAFFIC AROUND AND THROUGH THE CONSTRUCTION AREA.
15. CONTRACTOR IS RESPONSIBLE FOR OBLITERATION OF ANY CONFLICTING STRIPING AND RESPONSIBLE FOR ALL TEMPORARY STRIPING.
16. CONTRACTOR SHALL MAINTAIN ACCESS TO ALL FACILITIES, BUSINESSES AND/OR RESIDENTS AT ALL TIMES.
17. CONTRACTOR SHALL PROVIDE ACCESS SIGNS FOR BUSINESSES LOCATED WITHIN THE CONSTRUCTION AREA UNDER THE SUPERVISION OF CONSTRUCTION COORDINATION. EACH ACCESS SIGN SHALL HAVE 5 INCH, WHITE OPAQUE LETTERING ON BLUE REFLECTORIZED BACKGROUND. ACCESS SIGNS SHALL BE CONSIDERED INCIDENTAL TO THE BID AND NOT PART OF THE CONTRACT UNLESS OTHERWISE STATED. NO MORE THAN 3 BUSINESSES SHALL BE LISTED ON A ACCESS SIGN. SHOPPING CENTERS AND MALLS SHALL BE LISTED AS SUCH.
18. ALL ADVANCE WARNING SIGNS SHALL MEET THE MINIMUM REFLECTIVE INTENSITY REQUIREMENTS SET FORTH BY THE CITY OF ALBUQUERQUE. CONSTRUCTION COORDINATION SHALL DETERMINE ALL REQUIREMENTS AND APPROVE OR DISAPPROVE ANY ADVANCE WARNING SIGN PER SECTION 6A-4 OF THE MUTCD, LATEST EDITION.
19. 48 HOURS PRIOR TO OCCUPYING OR CLOSING OF A RIGHT-OF-WAY, CONTRACTOR SHALL NOTIFY: POLICE, FIRE DEPARTMENT, SCHOOLS, HOSPITALS, TRANSIT AUTHORITY, BUSINESSES AND/OR RESIDENTS THAT WILL BE AFFECTED BY THE CONSTRUCTION.
20. ANY FIELD ADJUSTMENTS SHALL BE APPROVED BY CONSTRUCTION COORDINATION.
21. EXCAVATIONS SHALL BE PLATED, TEMPORARILY PATCHED OR RESURFACED PRIOR TO OPENING OF TRAFFIC. A MINIMUM OF 11 FEET SHALL BE PROVIDED FOR TRAFFIC IN ANY GIVEN DIRECTION. CONTRACTOR IS RESPONSIBLE FOR ANY WORK INVOLVED IN SATISFYING THESE REQUIREMENTS.

22. CONTRACTOR SHALL AT ALL TIMES COMPLY WITH THE FOLLOWING:
- STANDARDS AND REQUIREMENTS SET FORTH IN THE MANUAL ON UNIFORM TRAFFIC CONTROL DEVICES, LATEST EDITION.
 - THE CITY OF ALBUQUERQUE TRAFFIC CODE, LATEST EDITION.
 - SECTION 19 OF THE CITY OF ALBUQUERQUE'S STANDARD SPECIFICATIONS FOR PUBLIC WORK CONSTRUCTION, AS WELL AS OTHER SECTIONS.
23. FAILURE TO COMPLY WITH ANY OF THE ABOVE MENTIONED, WILL BE ADEQUATE CAUSE TO CEASE ALL WORK ON ANY CONSTRUCTION PROJECT. WORK WILL NOT RESUME UNTIL ALL REQUIREMENTS ARE ADDRESSED AND APPROVED BY CONSTRUCTION COORDINATION.
24. ALL TRAFFIC CONTROL DEVICES SHALL BE KEPT IN NEW-CLEAN CONDITION, WASHING OF EQUIPMENT IS INCIDENTAL TO IT'S PLACEMENT AND MAINTENANCE.
25. TRAFFIC CONTROL STANDARDS APPLY ONLY WHERE THE CONSTRUCTION TRAFFIC CONTROL PLANS ARE NOT SPECIFIC.
26. ADVANCE WARNING SIGNS SHALL BE 36"x36" MIN. WITH SUPER ENGINEERING GRADE SHEETING OR BETTER. MOUNTING HEIGHT AT TOP OF SIGN SHALL BE THE SAME AS FOR A 48" SIGN AS INDICATED IN THE M.U.T.C.D.
27. CONTRACTOR SHALL MAINTAIN A GRAFFITI-FREE WORKSITE. ALL GRAFFITI SHALL BE PROMPTLY REMOVED FROM ALL EQUIPMENT, BOTH PERMANENT AND TEMPORARY.

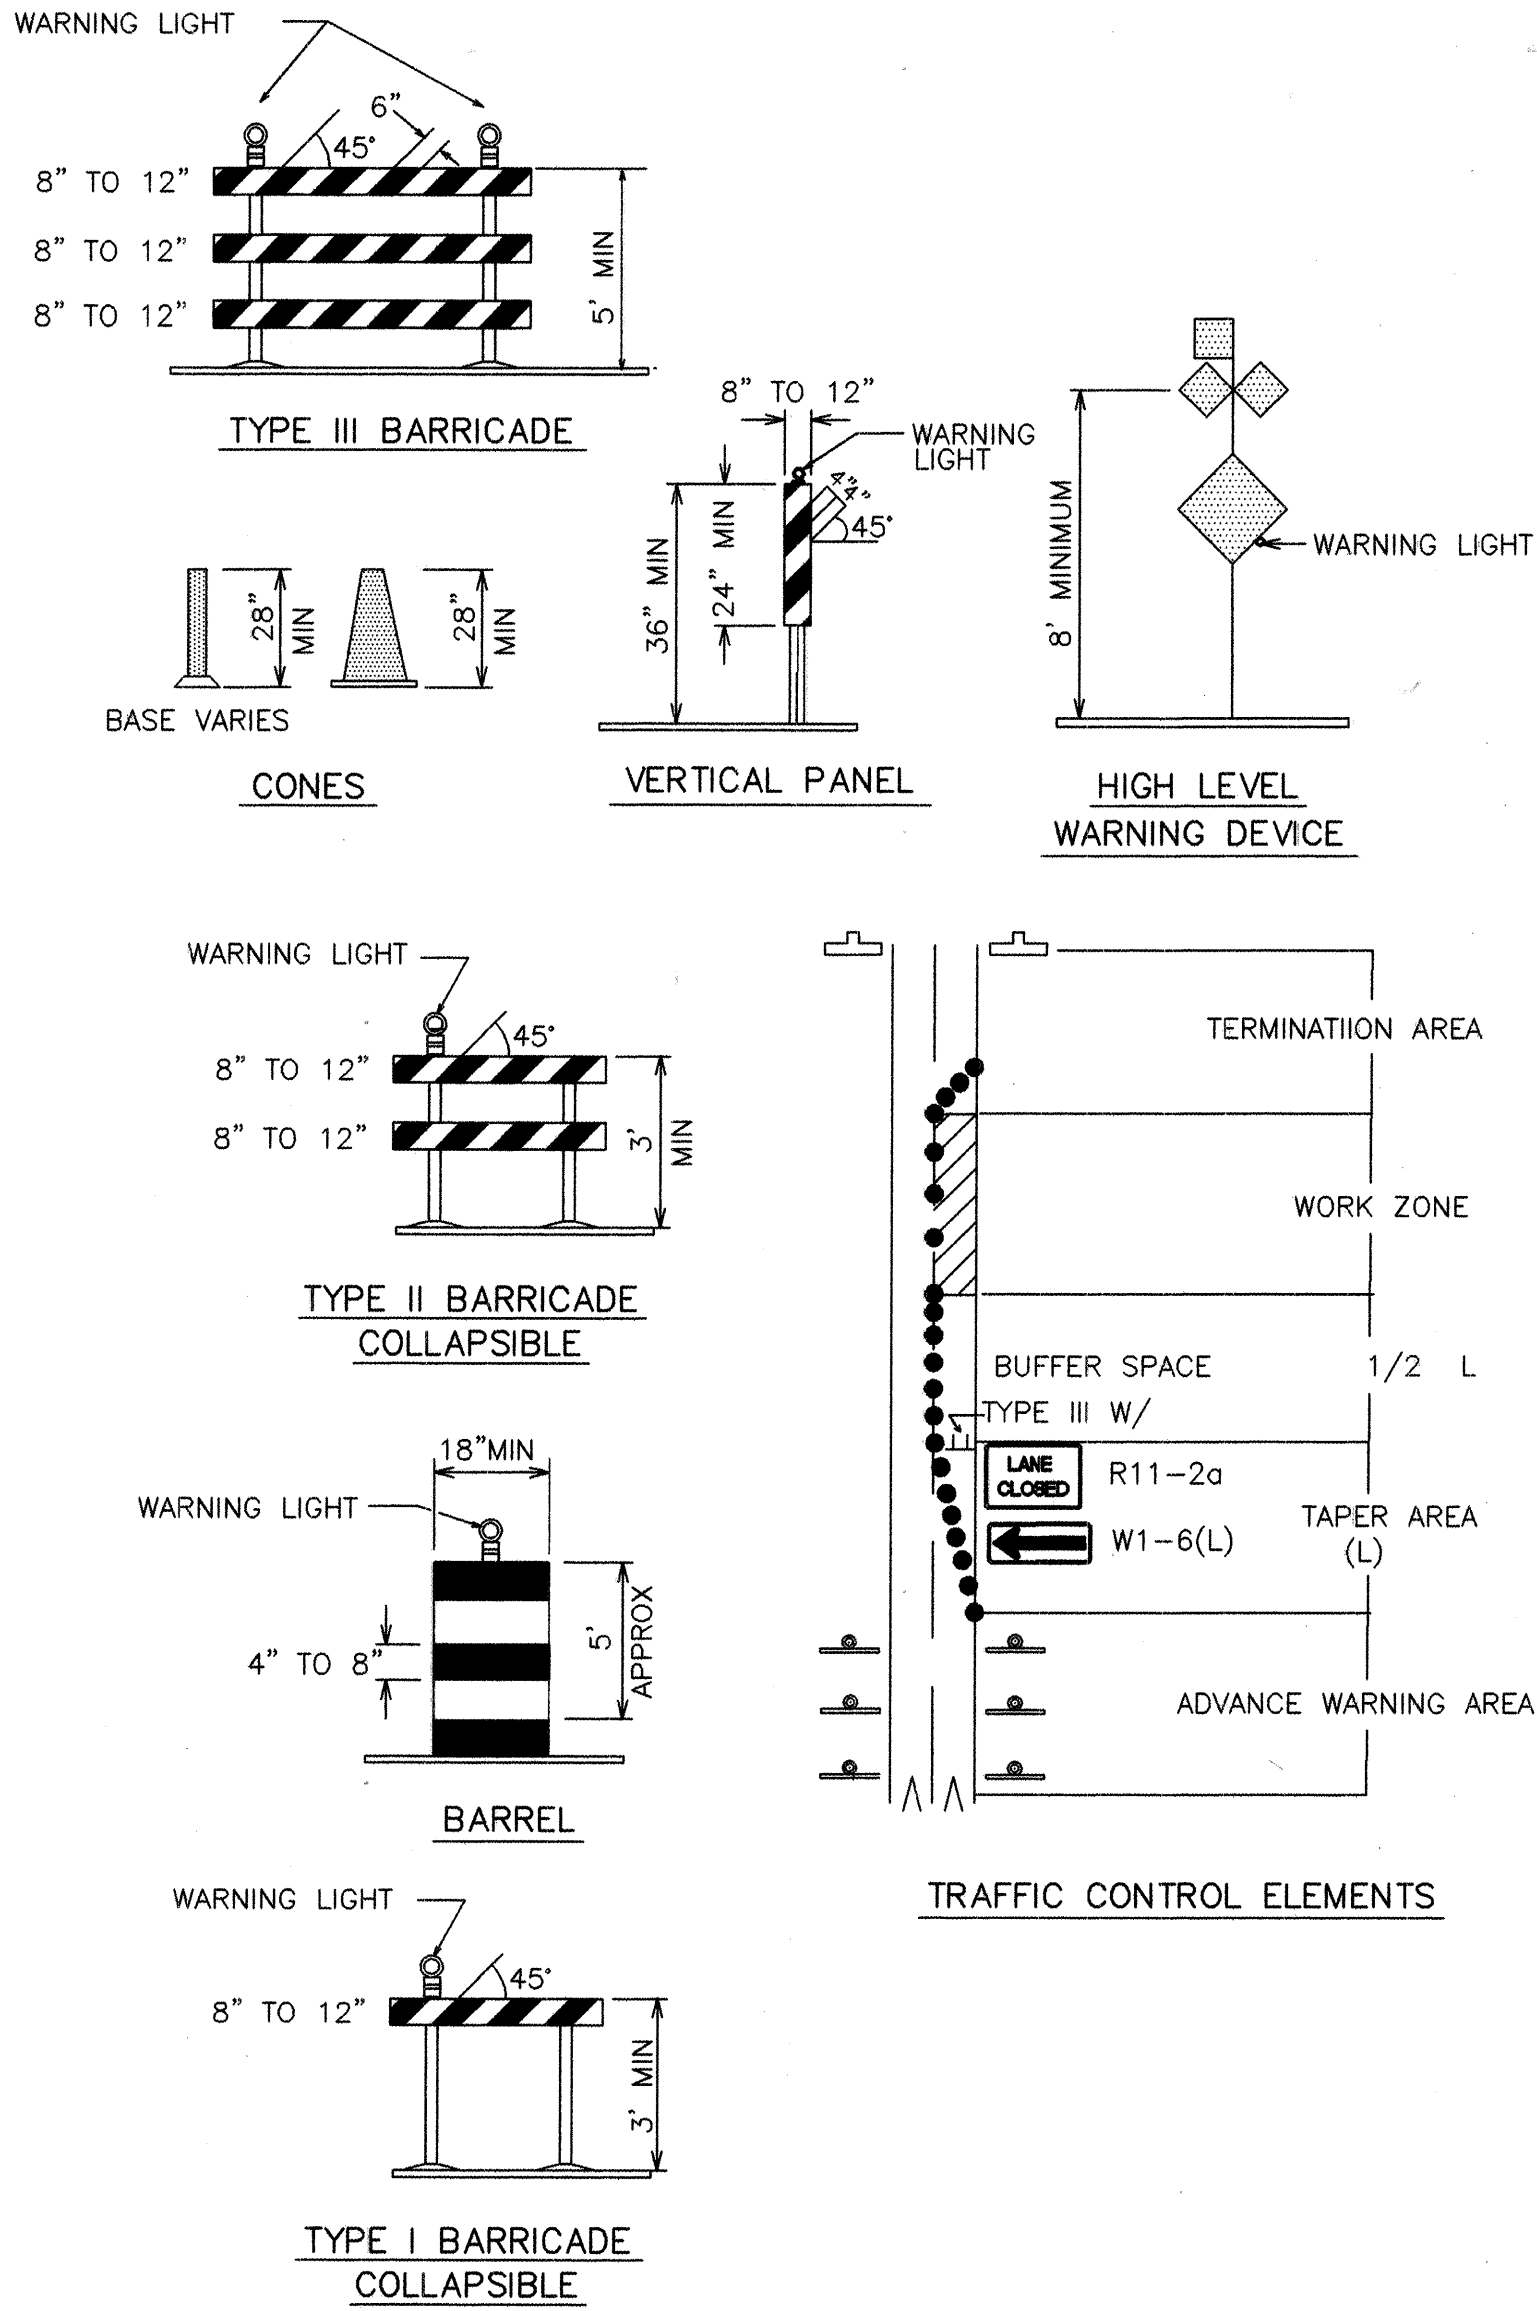

LEGEND

- WORK AREA
- BARRICADE - TYPE I, TYPE II, OR BARREL
- BARRICADE - TYPE III
- VERTICAL PANEL
- WARNING SIGN
- DISTANCE BETWEEN SIGNS - A DISTANCE MEASURED IN FEET EQUAL TO A VALUE OF TEN TIMES THE SPEED LIMIT OF THE STREET
- FLAGMAN POSITION
- SPACING BETWEEN BARRICADES - A DISTANCE MEASURED IN FEET EQUAL TO THE SPEED LIMIT OF THE STREET
- TAPER LENGTH - SEE CHART BELOW
- THE TANGENT LENGTH IS EQUAL TO THE TAPER LENGTH FOR A GIVEN STREET.

TAPER REQUIREMENT

SPEED LIMIT (MPH)	TAPER LENGTH(L) (FEET)			MINIMUM NUMBER OF DEVICES FOR TAPER	MAXIMUM DEVICE SPACING IN FEET	
	10' LANE	11' LANE	12' LANE		ALONG TAPER	AFTER TAPER
20	70	75	80	5	20	20
25	105	115	125	6	25	25
30	150	165	180	7	30	30
35	205	225	245	8	35	35
40	270	295	320	9	40	40
45	450	495	540	13	45	45
50	500	550	600	13	50	50
55	550	605	660	13	55	55

RECOMMENDED SIGN SPACING(D) FOR ADVANCE WARNING SIGN SERIES

SPEED LIMIT (MPH)	MINIMUM DISTANCE BETWEEN SIGNS	FROM LAST SIGN TO TAPER
0-20	10 X SPEED LIMIT	10 X SPEED LIMIT
25-30	10 X SPEED LIMIT	10 X SPEED LIMIT
30-35	10 X SPEED LIMIT	10 X SPEED LIMIT
40-45	10 X SPEED LIMIT	10 X SPEED LIMIT
50-60	10 X SPEED LIMIT	10 X SPEED LIMIT

TAPER CRITERIA

TYPE OF TAPER	TAPER LENGTH
UPSTREAM TAPER:	
MERGING TAPER	L MINIMUM
SHIFTING TAPER	1/2 L MINIMUM
SHOULDER TAPER	1/2 L MINIMUM
TWO-WAY TRAFFIC TAPER	100 FEET MAXIMUM
DOWNSTREAM TAPERS	100 FEET PER LANE

TAPER LENGTH COMPUTATION

SPEED LIMIT

40 MPH OR LESS $L = \frac{WS^2}{60}$


40 MPH OR GREATER $L = W \times S$

L = TAPER LENGTH

W = WIDTH OF OFFSET IN FEET

S = POSTED SPEED OR OFF-PEAK 85-PERCENTILE SPEED IN MPH

SIGN FACE DETAILS

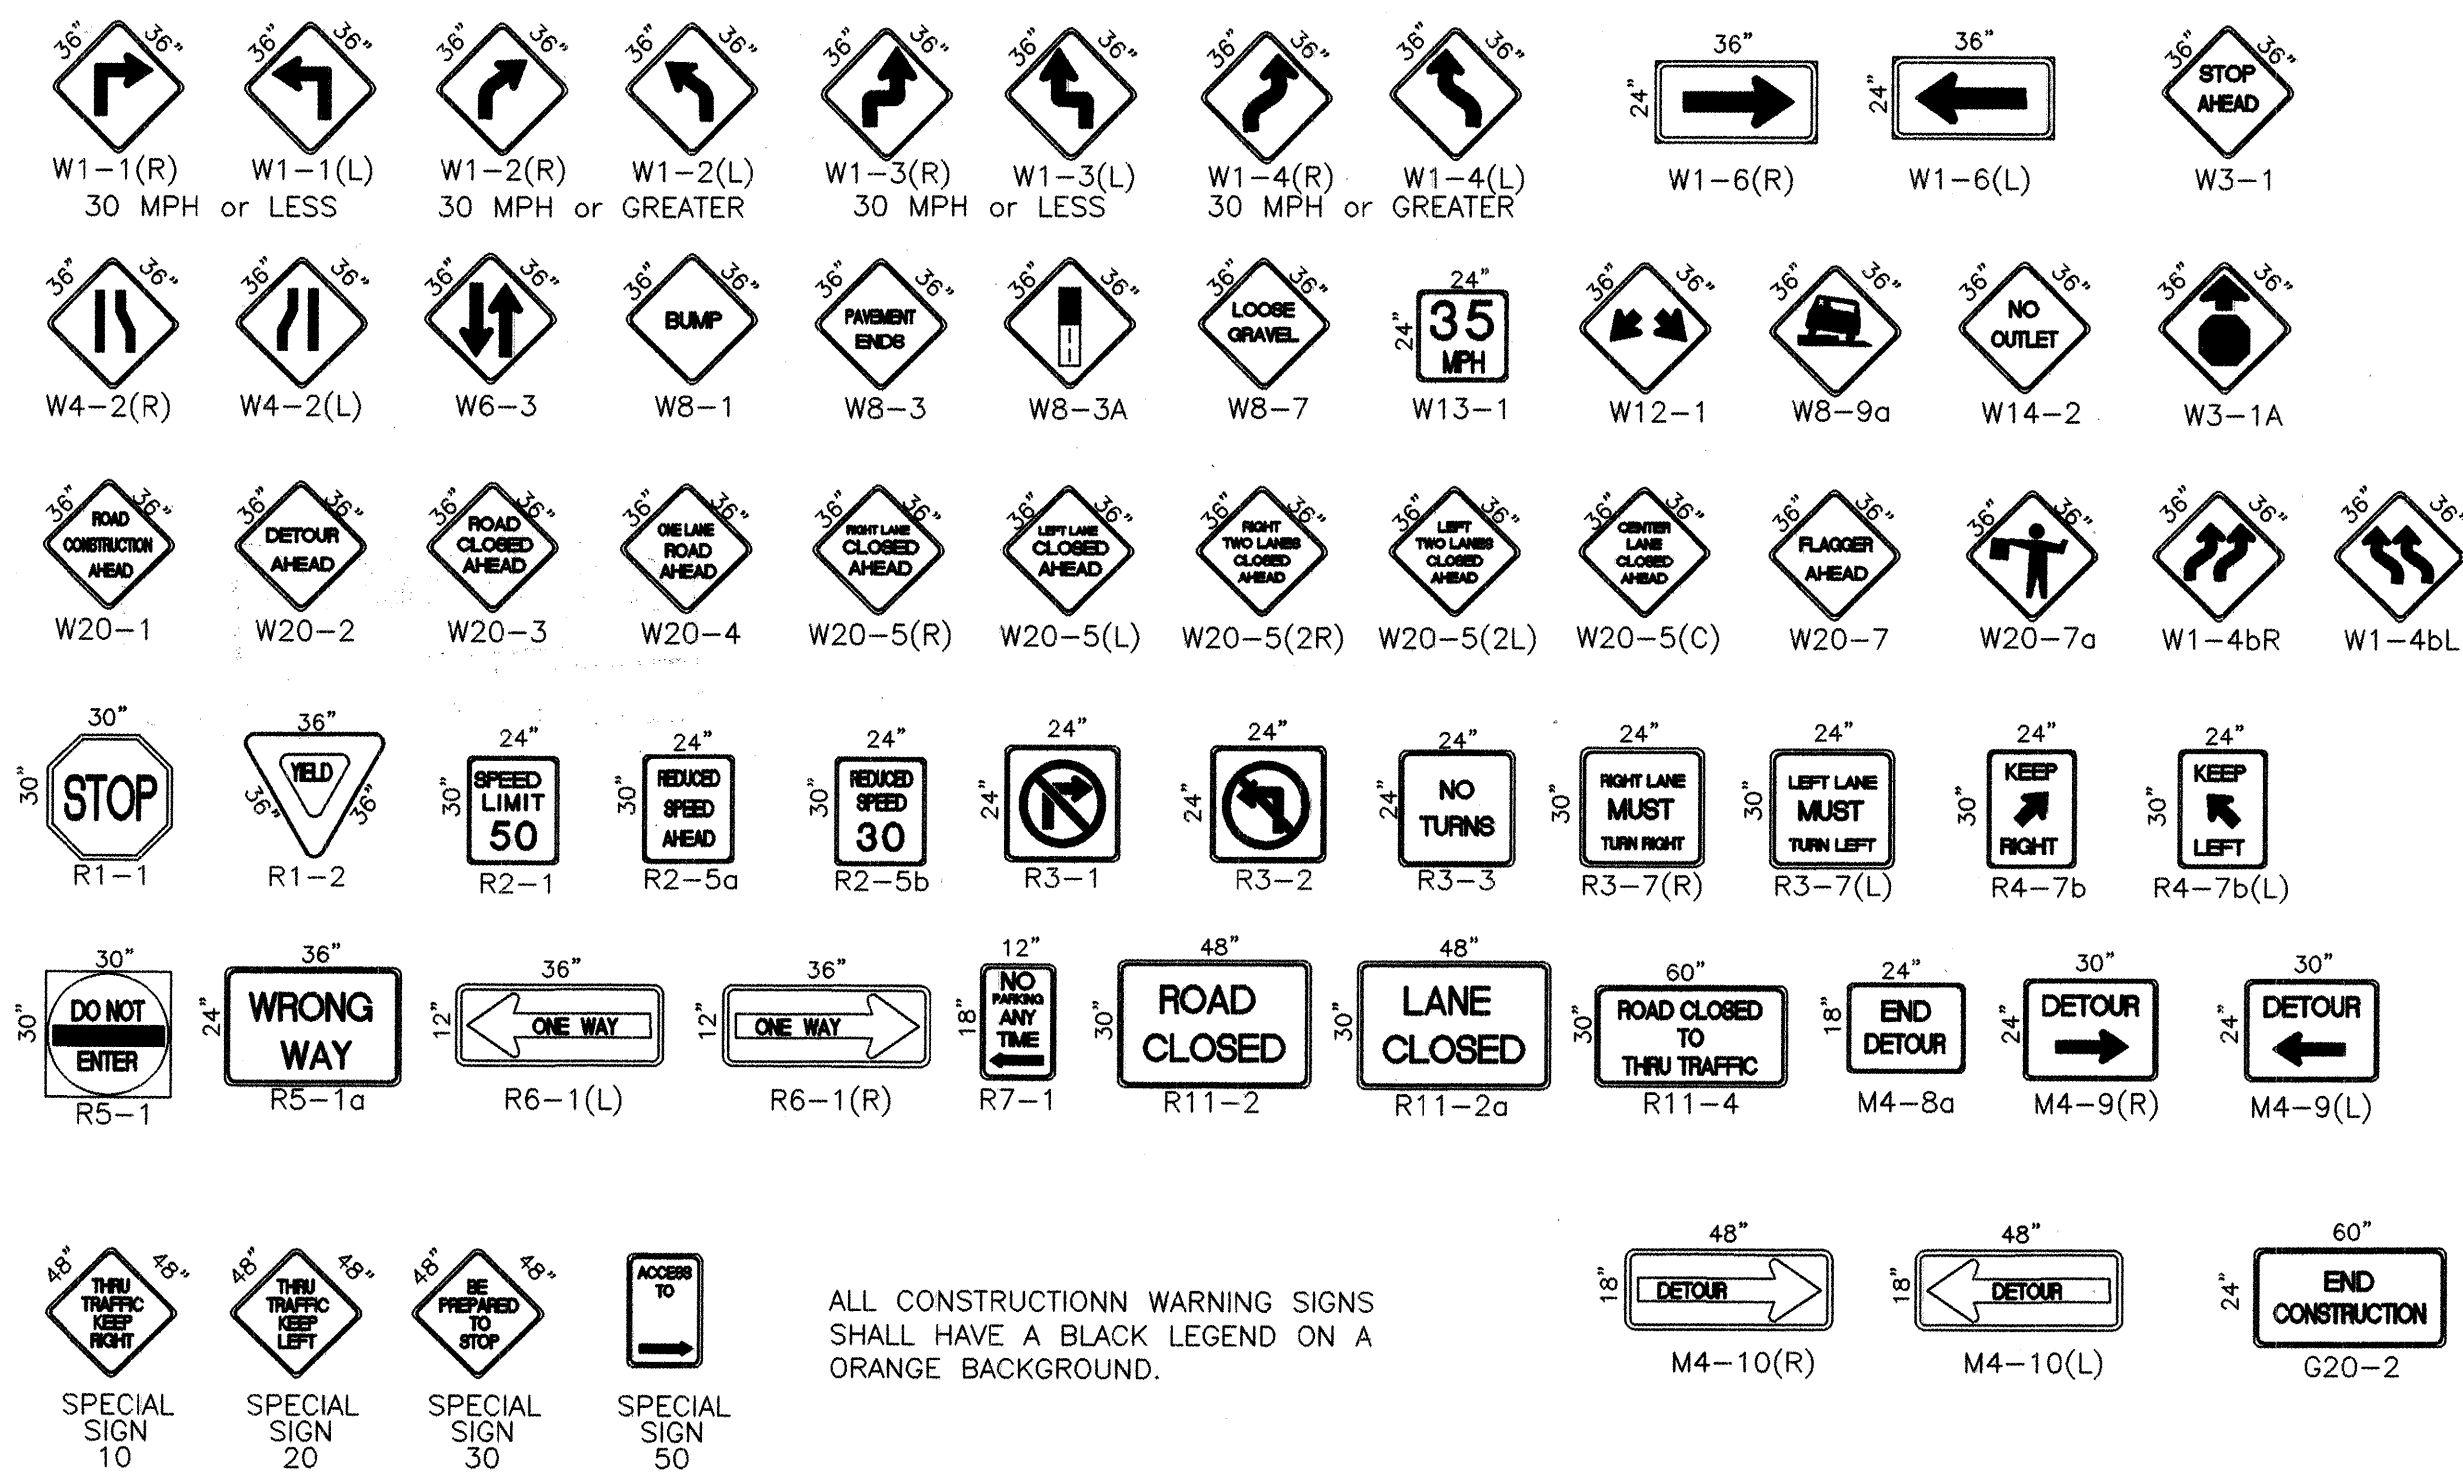

ALL CONSTRUCTION WARNING SIGNS SHALL HAVE A BLACK LEGEND ON A ORANGE BACKGROUND.

ISAACSON & ARFMAN, P.A.
Consulting Engineering Associates
128 Monroe Street N.E.
Albuquerque, New Mexico 87102
104TRF1.DWG/rh 01/13/00

CITY OF ALBUQUERQUE
PUBLIC WORKS DEPARTMENT
ENGINEERING GROUP

TITLE: **DESERT SPRINGS SUBDIVISION, UNIT FIVE**
TRAFFIC CONTROL
SIGNING & CONSTRUCTION TRAFFIC CONTROL STANDARDS

Design Review Committee	City Engineer Approval	Ms./Day/Yr.	Ms./Day/Yr.
COF	STP		
City Project No. 635981	Zone Map No. M-10	Sheet 20	Of 21