

CONSTRUCTION PLANS

FOR

BOSQUE MONTANO

ROAD AND UTILITY IMPROVEMENTS

CITY OF ALBUQUERQUE
NEW MEXICO
JANUARY 2001

FW

INDEX TO DRAWINGS

1. TITLE SHEET
2. PLAT
- 2A. PLAT
3. APPROVED SITE PLAN
4. UPDATED GRADING AND DRAINAGE PLAN
5. GRADING AND DRAINAGE PLAN DETAILS
6. APPROVED GRADING AND DRAINAGE PLAN (FOR REFERENCE ONLY)
7. MASTER PAVING PLAN
8. WINTER HAVEN RD. IMPROVEMENTS
9. RIVERWALK DR. PAVING IMPROVEMENTS (PRIVATE, FOR REFERENCE ONLY)
10. INTERIOR STREET PAVING IMPROVEMENTS (PRIVATE, FOR REFERENCE ONLY)
11. CALLE FLOREST CT. AND YIPEE CALLE CT. PAVING IMPROVEMENTS (PRIVATE, FOR REFERENCE ONLY)
12. MASTER UTILITY PLAN
13. RIVERWALK DR. UTILITY IMPROVEMENTS STA: 10+00.00 TO STA: 17+51.05
14. INTERIOR STREET UTILITY IMPROVEMENTS
15. CALLE FLORESTA CT. AND YIPEE CALLE CT. UTILITY IMPROVEMENTS
16. SIGNING & CONSTRUCTION TRAFFIC CONTROL STANDARDS
17. TRAFFIC CONTROL & SIGNING EXAMPLES (REF. M.U.T.C.D.)


RECORD DRAWING

I, Ronald R. Bohannon, Registered Professional Engineer in the State of New Mexico, do hereby certify that this "record drawing" was provided by Aldrich Land Surveying Inc., Field Inspection, or under my supervision and represents the "record" conditions of this project, and is true and correct to the best of my knowledge and belief. All vertical and horizontal dimensions should be field verified prior to use on future projects.

APPROVAL OF RECORD DRAWINGS
CHIEF CONSTRUCTION ENGINEER
[Signature]
DATE 12/26/01

DRB #1000556

1/200041/2041TITL.DWG/JDN/12-22-00

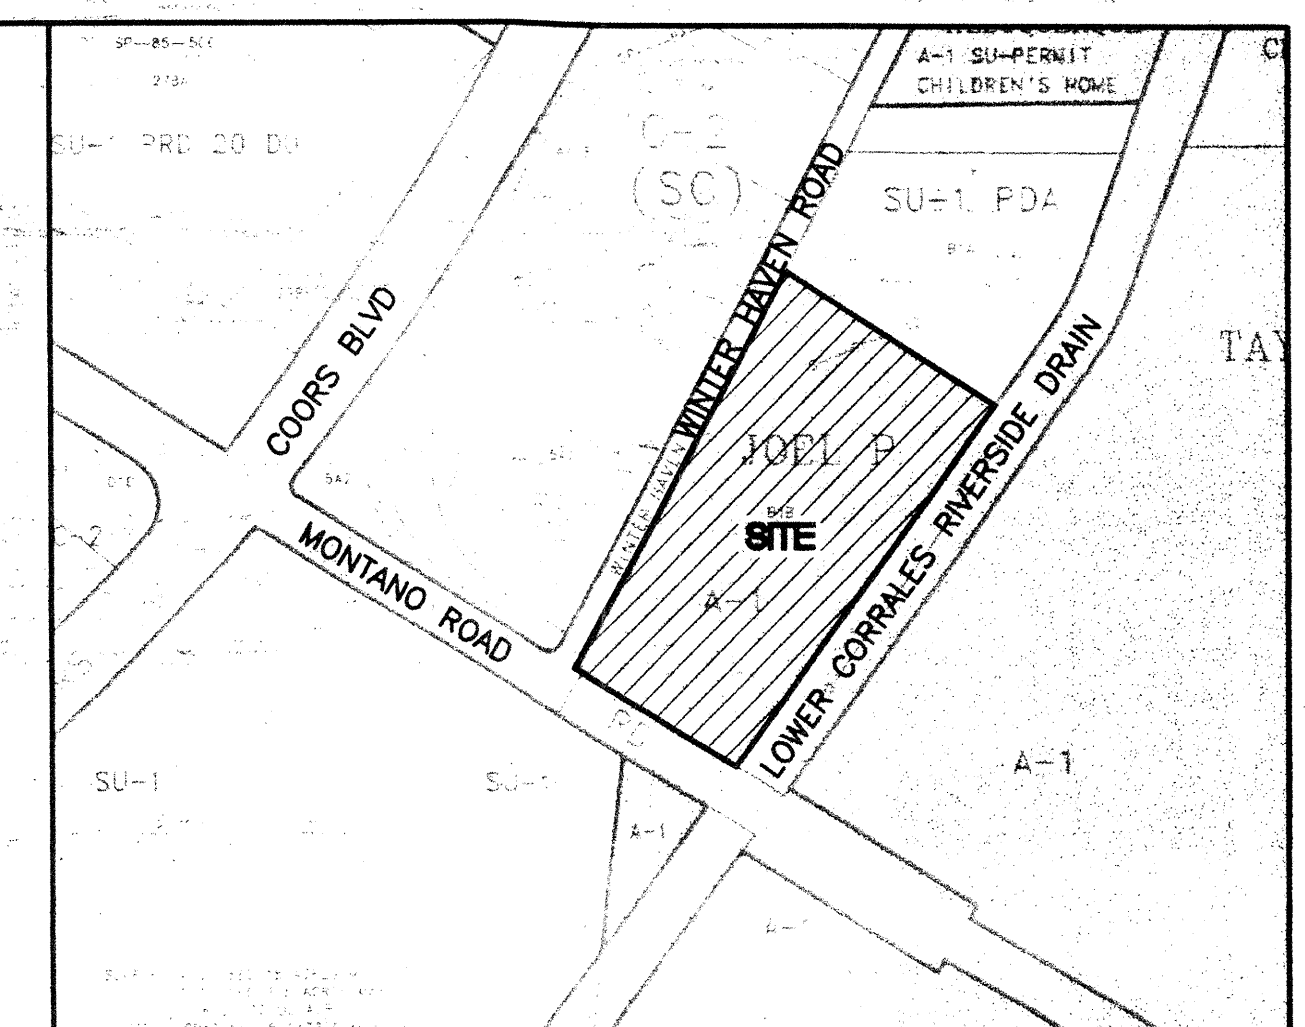

VICINITY MAP ZONE ATLAS E-12-Z

SCALE NONE

NOTICE TO CONTRACTORS

1. ALL WORK DETAILED ON THESE PLANS TO BE PERFORMED UNDER CONTRACT SHALL, EXCEPT AS OTHERWISE STATED OR PROVIDED FOR HEREON, BE CONSTRUCTED IN ACCORDANCE WITH THE CITY OF ALBUQUERQUE STANDARD SPECIFICATIONS FOR PUBLIC WORKS CONSTRUCTION, 1986 EDITION (UPDATE #6)
2. TWO WORKING DAYS PRIOR TO ANY EXCAVATION, THE CONTRACTOR MUST CONTACT NEW MEXICO ONE CALL SYSTEM (260-1990) FOR LOCATION OF EXISTING UTILITIES.
3. ANY WORK AFFECTING AN ARTERIAL ROADWAY REQUIRES 24-HOUR CONSTRUCTION.
4. PRIOR TO CONSTRUCTION, THE CONTRACTOR SHALL EXCAVATE AND VERIFY THE HORIZONTAL AND VERTICAL LOCATIONS OF ALL OBSTRUCTIONS. SHOULD A CONFLICT EXIST, THE CONTRACTOR SHALL NOTIFY THE ENGINEER OR SURVEYOR IMMEDIATELY SO THAT THE CONFLICT CAN BE RESOLVED WITH A MINIMUM AMOUNT OF DELAY.
5. FIVE (5) WORKING DAYS PRIOR TO BEGINNING OF CONSTRUCTION, THE CONTRACTOR SHALL SUBMIT TO CONSTRUCTION COORDINATIONS DIVISION A DETAILED CONSTRUCTION SCHEDULE. TWO (2) WORKING DAYS PRIOR TO CONSTRUCTION, THE CONTRACTOR SHALL OBTAIN A BARRICADING PERMIT FROM THE CONST. COORDINATION DIVISION. CONTRACTOR SHALL NOTIFY BARRICADE ENGINEER (768-2551) PRIOR TO OCCUPYING AN INTERSECTION. REFER TO STANDARD SPECIFICATIONS.
6. ALL STREET STRIPING ALTERED OR DESTROYED SHALL BE REPLACED WITH PLASTIC REFLECTORIZED PAVEMENT MARKINGS BY THE CONTRACTOR TO LOCATION AS EXISTING OR AS INDICATED BY THIS PLAN SET.
7. CONTRACTOR SHALL NOTIFY THE ENGINEER NOT LESS THAN SEVEN (7) DAYS PRIOR TO STARTING WORK IN ORDER THAT THE ENGINEER MAY TAKE NECESSARY MEASURES TO INSURE THE PRESERVATION OF SURVEY MONUMENTS. CONTRACTOR SHALL NOT DISTURB PERMANENT SURVEY MONUMENTS WITHOUT THE CONSENT OF THE ENGINEER AND SHALL NOTIFY THE ENGINEER AND BEAR THE EXPENSE OF REPLACING ANY THAT MAY BE DISTURBED WITHOUT PERMISSION. REPLACEMENT SHALL BE DONE ONLY BY THE CITY SURVEYOR. WHEN A CHANGE IS MADE IN THE FINISHED ELEVATIONS OF THE PAVEMENT OF ANY ROADWAY IN WHICH A PERMANENT SURVEY MONUMENT IS LOCATED, CONTRACTOR SHALL, AT HIS OWN EXPENSE, ADJUST THE MONUMENT COVER TO THE NEW GRADE UNLESS OTHERWISE SPECIFIED. REFER TO SECTION 4.4 OF THE GENERAL CONDITIONS OF THE STANDARD SPECIFICATIONS. ANY PERMANENT SURVEY MONUMENT LOCATED WITHIN 50' OF THIS PROJECT THAT IS NOT SHOWN ON THE PLAN AND IS DESTROYED DURING CONSTRUCTION WILL BE REPLACED AT THE DESIGNER'S EXPENSE.

THE FOLLOWING NOTES ALSO APPLY WHEN CHECKED

- ☐ ALL UTILITIES AND UTILITY SERVICE LINES SHALL BE INSTALLED PRIOR TO PAVING.
- ☐ BACKFILL COMPACTION SHALL BE ACCORDING TO SPECIFIED STREET USE.
- ☐ TACK COAT REQUIREMENTS SHALL BE DETERMINED BY THE CITY ENGINEER.
- ☐ SIDEWALKS AND WHEELCHAIR RAMPS WITHIN THE CURB RETURNS SHALL BE CONSTRUCTED WHEREVER A NEW CURB RETURN IS CONSTRUCTED.
- ☐ IF CURB IS DEEPENED FOR A DRIVEPAD, THE DRIVEPAD SHALL BE CONSTRUCTED PRIOR TO ACCEPTANCE OF CURB AND GUTTER.
- ☐ ALL STORM DRAINAGE FACILITIES SHALL BE COMPLETED PRIOR TO FINAL ACCEPTANCE.

TIERRA WEST, LLC
8509 JEFFERSON NE
ALBUQUERQUE, NEW MEXICO 87113
(505)858-3100

REV	SHEETS	CITY ENGINEER	DATE	USER DEPT.	DATE	USER DEPT.	DATE
ENGINEERS STAMP & SIGNATURE		APPROVALS	ENGINEER	DATE	APPROVED FOR CONSTRUCTION		
		DRC Chairman	<i>[Signature]</i>	3-11-01	<i>[Signature]</i> 4/11/01 City Engineer Date		
		Transportation	<i>[Signature]</i>	1/11/01			
		Water/Wastewater	<i>[Signature]</i>	2/26/01			
		Hydrology	<i>[Signature]</i>	2/26/01			
		C.I.P.	<i>[Signature]</i>	2/26/01			
		Constr. Mgmt.	<i>[Signature]</i>	1-10-01			
		MRGCD	<i>[Signature]</i>	2-14-01			
CITY PROJECT NO.		654731		SHEET		1 of 17	

RECORDING STAMP

Plat of

Bosque Montano Subdivision

Albuquerque, Bernalillo County, New Mexico
December 2000

Application No.

Project No.

Approvals

Legal Description

TRACT LETTERED "B-18" LANDS OF JOEL P. TAYLOR AS THE SAME IS SHOWN AND DESIGNATED ON THE PLAT THEREOF FILED IN THE OFFICE OF THE COUNTY CLERK OF BERNALILLO COUNTY, NEW MEXICO ON MARCH 12, 1997, IN VOLUME 97C, FOLIO 75, BEING MORE PARTICULARLY DESCRIBED AS FOLLOWS:

BEGINNING AT THE SOUTHWEST CORNER OF SAID TRACT LYING ON THE EAST RIGHT OF WAY LINE OF WINTER HAVEN ROAD, N.W., MARKED BY A FOUND REBAR WITH CAP "LS 5923", FROM WHENCE A TIE TO NMHC MONUMENT "M 448-N7A" BEARS N 60°15'03" W, A DISTANCE OF 803.30 FEET;

THENCE FROM SAID BEGINNING POINT N 28°22'13" E ALONG SAID EAST RIGHT OF WAY LINE, A DISTANCE OF 921.65 FEET TO THE NORTHWEST CORNER OF SAID TRACT MARKED BY A FOUND REBAR WITH CAP "LS 5923";

THENCE LEAVING SAID RIGHT OF WAY LINE, S 58°13'45" E, A DISTANCE OF 527.36 FEET TO THE NORTHEAST CORNER OF SAID TRACT LYING ON THE WEST RIGHT OF WAY LINE OF THE M.R.G.C.D. LOWER CORRALES RIVERSIDE DRAIN EXTENSION, MARKED BY A FOUND REBAR WITH CAP "LS 5923";

THENCE ALONG SAID WEST RIGHT OF WAY LINE, S 36°20'06" W, A DISTANCE OF 946.54 FEET TO THE SOUTHEAST CORNER OF SAID TRACT LYING ON THE NORTH RIGHT OF WAY LINE OF MONTANO ROAD, N.W., MARKED BY A FOUND REBAR WITH CAP "LS 5923";

THENCE ALONG SAID NORTH RIGHT OF WAY LINE, N 58°13'47" W, A DISTANCE OF 372.41 FEET TO A POINT OF CURVATURE MARKED BY A FOUND REBAR WITH CAP "LS 5923";

THENCE LEAVING SAID NORTH RIGHT OF WAY LINE, ALONG A CURVE TO THE RIGHT HAVING A RADIUS OF 25.00 FEET, AN ARC LENGTH OF 37.79 FEET, A DELTA ANGLE OF 86°36'19" AND A CHORD OF N 14°55'4.7" W, A DISTANCE OF 64.72 FEET, TO THE POINT OF BEGINNING, CONTAINING 9.9713 ACRES (436,402 SQUARE FEET) MORE OR LESS NOW COMPRISING BOSQUE MONTANO SUBDIVISION.

Free Consent and Dedication


THE REBAR SHOWN HEREON IS WITH THE FREE CONSENT AND IN ACCORDANCE WITH THE DESIRES OF THE UNDERSIGNED OWNER AND/OR PROPRIETOR, EXISTING PUBLIC UTILITY EASEMENTS SHOWN HEREON FOR THE COMMON AND JOINT USE OF GAS, ELECTRICAL POWER, AND COMMUNICATION SERVICES FOR BURIED AND/OR OVERHEAD DISTRIBUTION LINES, AND FOR THE RIGHT OF ACCESS AND EGRESS FOR CONSTRUCTION AND MAINTENANCE, AND THE RIGHT TO TRIM INTERFERING TREES AND SHRUBS. SAID OWNER AND/OR PROPRIETOR DOES HEREBY CERTIFY THAT THIS ACTION IS THE FREE AND VOLUNTARY ACT AND DEED OF SAID OWNER AND/OR PROPRIETOR, AND THAT HIS OR HER OWN ASSOCIATION/ORGANIZATION HAS LISTED ABOVE FOR EXISTING UTILITIES. SAID OWNER AND/OR PROPRIETOR DOES HEREBY DEDICATE ADDITIONAL RIGHT OF WAY FOR ROADWAY PURPOSES TO THE CITY OF ALBUQUERQUE IN FEE SIMPLE WITH WARRANTY COVENANTS.

Scott Grady
SCOTT GRADY
PRESIDENT
RAYLEE HOMES

Judy H. Simonton
OFFICIAL SEAL
JUDY H. SIMONTON
NOTARY PUBLIC STATE OF NEW MEXICO
COUNTY OF BERNALILLO

THIS INSTRUMENT WAS ACKNOWLEDGED BEFORE ME THIS 4th DAY OF January, 2000,
BY SCOTT GRADY, PRESIDENT, RAYLEE HOMES


BY *Judy H. Simonton* MY COMMISSION EXPIRES: 3-13-02
NOTARY PUBLIC

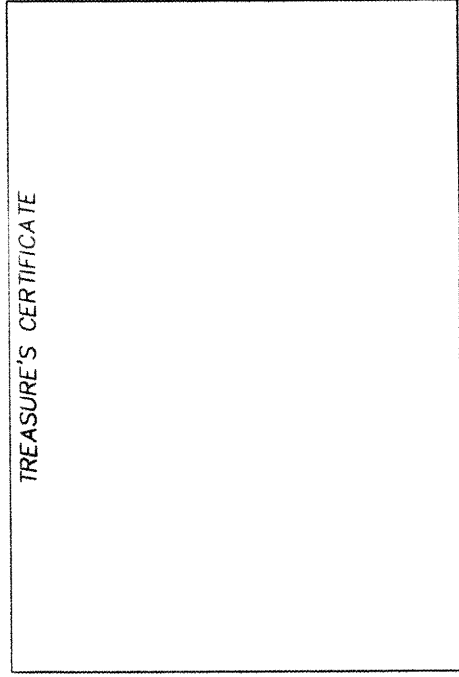

MRGCD NOTES:

1. THE HOMEOWNER'S ASSOCIATION WILL REPAIR ANY DAMAGE THAT OCCURS TO THE LOWER CORRALES RIVERSIDE DRAIN, DUE TO AN OVERFLOW FROM THE ON-SITE RETENTION PONDS.
2. DUE TO THE SITES CLOSE PROXIMITY TO THE RIO GRANDE, FLUCTUATIONS IN THE WATER TABLE MAY OCCUR. THESE FLUCTUATIONS MAY RAISE THE WATER TABLE AND CAUSE SEEPAGE INTO THE RETENTION PONDS. THE MIDDLE RIO GRANDE CONSERVANCY DISTRICT HAS NO CONTROL OVER OR RESPONSIBILITY FOR SEEPAGE FROM THE WATER TABLE. THIS MAY CAUSE THE ON-SITE FLOWING CAPACITY TO BE DECREASED.

46 PLATS 2000 0008165P.DWG The Date 02 17:31:13 2001

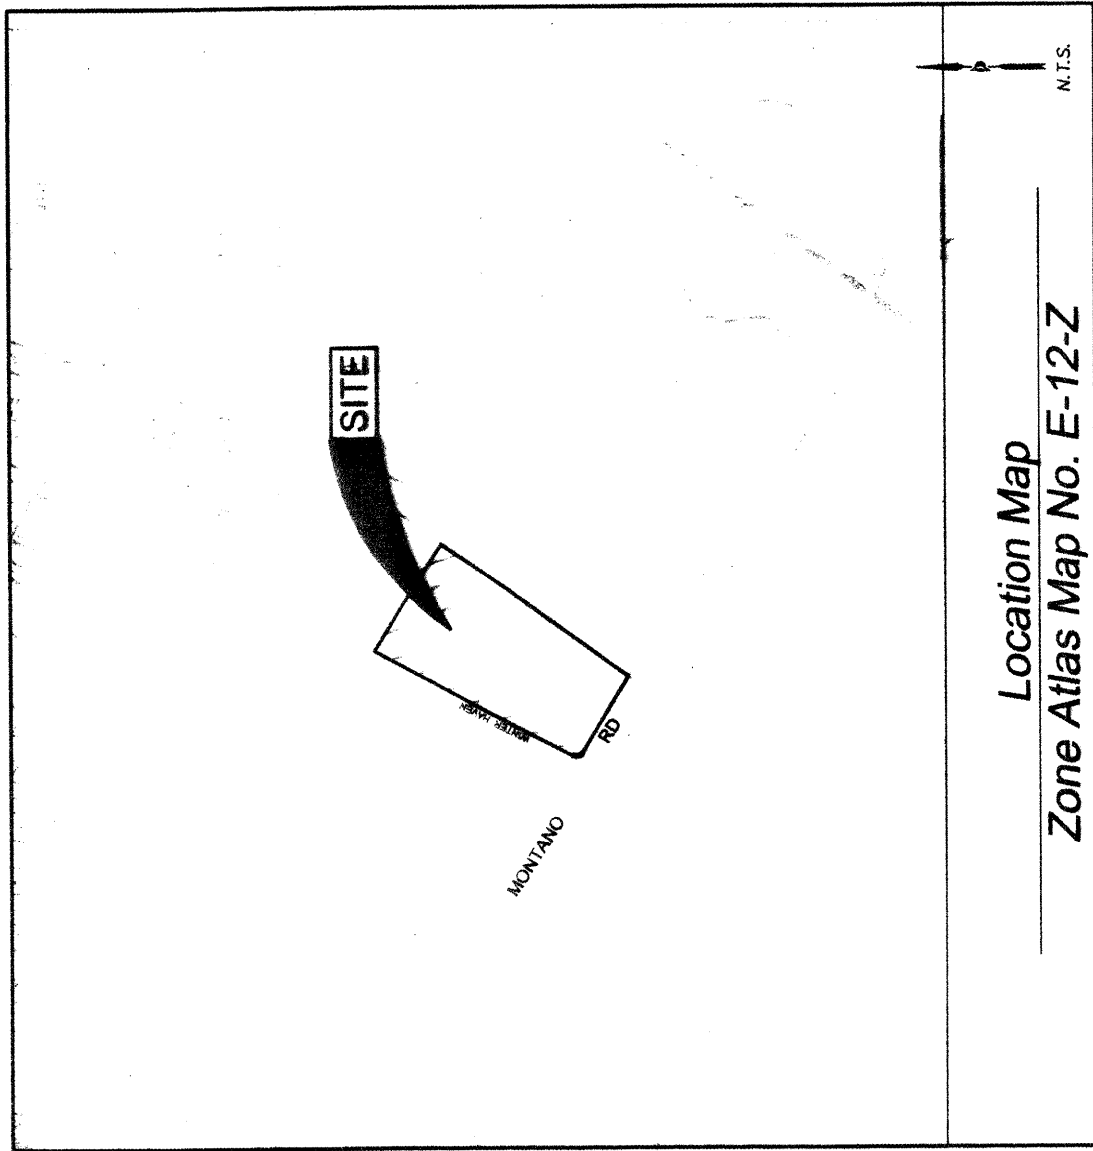

Subdivision Data:

GROSS SUBDIVISION ACREAGE: 9.9713 ACRES±
ZONE ATLAS INDEX NO.: E-12-Z
NO. OF TRACTS CREATED: 5
MILES OF FULL-WIDTH STREETS CREATED: 0.4280 MILES
DATE OF SURVEY: JANUARY 28, 1998, FIELD VERIFIED SEPTEMBER 14, 2000.
MRGCD MAPS 30 AND 31

Notes:

1. MISC. DATA: ZONING SU-1 PBD
2. BEARINGS SHOWN ARE GRID BEARINGS-N.M. STATE PLANE CENTRAL ZONE NAD 1927
3. ALL DISTANCES ARE GROUND DISTANCES.
4. THIS PROPERTY LIES WITHIN SECTION 25, TOWNSHIP 11 NORTH, RANGE 2 EAST, N.M.P.M.
5. THE PURPOSE OF THIS PLAT IS TO SUBDIVIDE THE EXISTING TRACT SHOWN HEREON INTO SIXTY-ONE LOTS, FIVE TRACTS, GRANT EASEMENTS AND DEDICATE PUBLIC RIGHT OF WAY.
6. PLAT SHOWS ALL EASEMENTS OF RECORD.
7. SP. NO. 01010913560446

Easements

THIS PLAT SHOWS EXISTING AND APPARENT EASEMENTS AS NOTED.


1. PUBLIC UTILITY EASEMENTS SHOWN ON THIS PLAT ARE GRANTED FOR THE COMMON AND JOINT USE OF: PUBLIC UTILITY SERVICES FOR INSTALLATION, MAINTENANCE, AND SERVICE OF OVERHEAD AND UNDERGROUND ELECTRICAL LINES, COMMUNICATION FACILITIES, TRANSFORMERS, POLES AND ANY OTHER EQUIPMENT, FIXTURES, STRUCTURES AND RELATED FACILITIES REASONABLY NECESSARY TO PROVIDE ELECTRICAL SERVICE.
 2. PNM GAS SERVICES FOR INSTALLATION, MAINTENANCE, AND SERVICE OF NATURAL GAS LINES, VALVES, STRUCTURES AND RELATED FACILITIES REASONABLY NECESSARY TO PROVIDE NATURAL GAS.
 3. ONEST CORPORATION FOR THE INSTALLATION, MAINTENANCE AND SERVICE OF ALL BURIED AND AERIAL CABLES AND CABLES, INCLUDING BUT NOT LIMITED TO ABOVE GROUND PRESTALS AND CLOSURES.
 4. COMCAST CABLE FOR THE INSTALLATION, MAINTENANCE, AND SERVICE OF SUCH LINES, CABLE, AND OTHER RELATED EQUIPMENT AND FACILITIES REASONABLY NECESSARY TO PROVIDE CABLE TV SERVICE.
- INCLUDED IS THE RIGHT TO BUILD, REBUILD, CONSTRUCT, RECONSTRUCT, LOCATE, RELOCATE, CHANGE, REMOVE, MODIFY, RENEW, OPERATE, AND MAINTAIN FACILITIES FOR THE PURPOSES DESCRIBED ABOVE, TOGETHER WITH THE RIGHT TO INSTALL, MAINTAIN, REPAIR, REPLACE, REMOVE, AND OPERATE SUCH FACILITIES, INCLUDING BUT NOT LIMITED TO ELECTRICAL TRANSFORMERS, WITH THE RIGHT AND PRIVILEGE TO TRIM AND REMOVE TREES, SHRUBS OR BUSHES WHICH INTERFERE WITH THE PURPOSES SET FORTH HEREIN. NO BUILDING, SIGN, POOL (ABOVEGROUND OR UNDERGROUND), OR OTHER STRUCTURE OR WORK SHALL BE CONSTRUCTED, PLACED, OR OPERATED THEREON, PROPERTY OWNERS SHALL BE SAELY RESPONSIBLE FOR CORRECTING ANY VIOLATIONS OF NATIONAL ELECTRICAL SAFETY CODE CAUSED BY CONSTRUCTION OR POOLS, OR ANY STRUCTURES ADJACENT TO WITHIN OR NEAR EASEMENTS SHOWN ON THIS PLAT.
- IN APPROVING THIS PLAT, PNM ELECTRIC SERVICES AND GAS SERVICES (PNM) DID NOT CONDUCT A TITLE SEARCH OF THE PROPERTIES HEREON. CONSEQUENTLY, PNM DOES NOT WAIVE NOR RELEASE ANY EASEMENT OR EASEMENT RIGHTS TO WHICH IT MAY BE ENTITLED.
5. COMMON AREA, PRIVATE ACCESS, PRIVATE PEDESTRIAN ACCESS, PRIVATE DRAINAGE AND LANDSCAPE BUFFER EASEMENTS GRANTED BY THIS PLAT ARE FOR THE BENEFIT OF THE BOSQUE MONTANO HOMEOWNERS ASSOCIATION, TO BE MAINTAINED BY SAME.

008165P

Sheet 1 of 4

Plat of Bosque Montano Subdivision


Albuquerque, Bernalillo County, New Mexico
December 2000

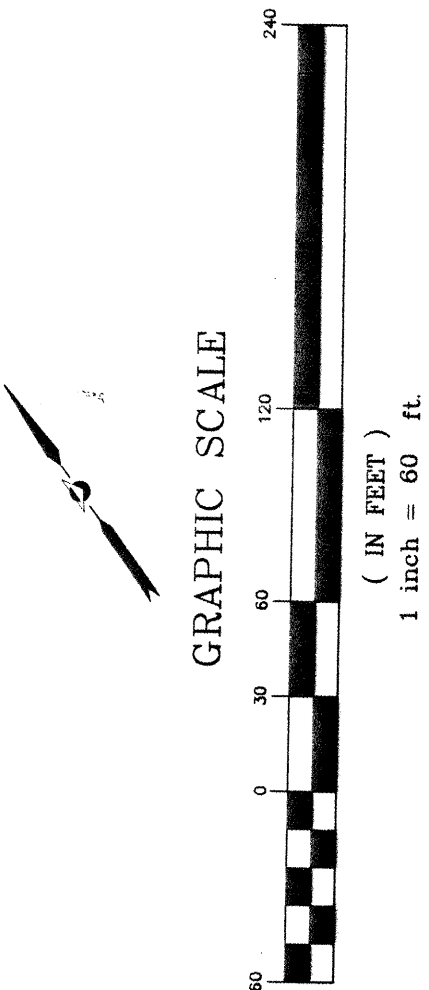

PARCELS 5-41
LANDS OF JOEL P. TAYLOR
(12/30/87, C35-107)

Winter Haven Road, N.W.
(60' ROW)

Montano Road, N.W.
(116' ROW)

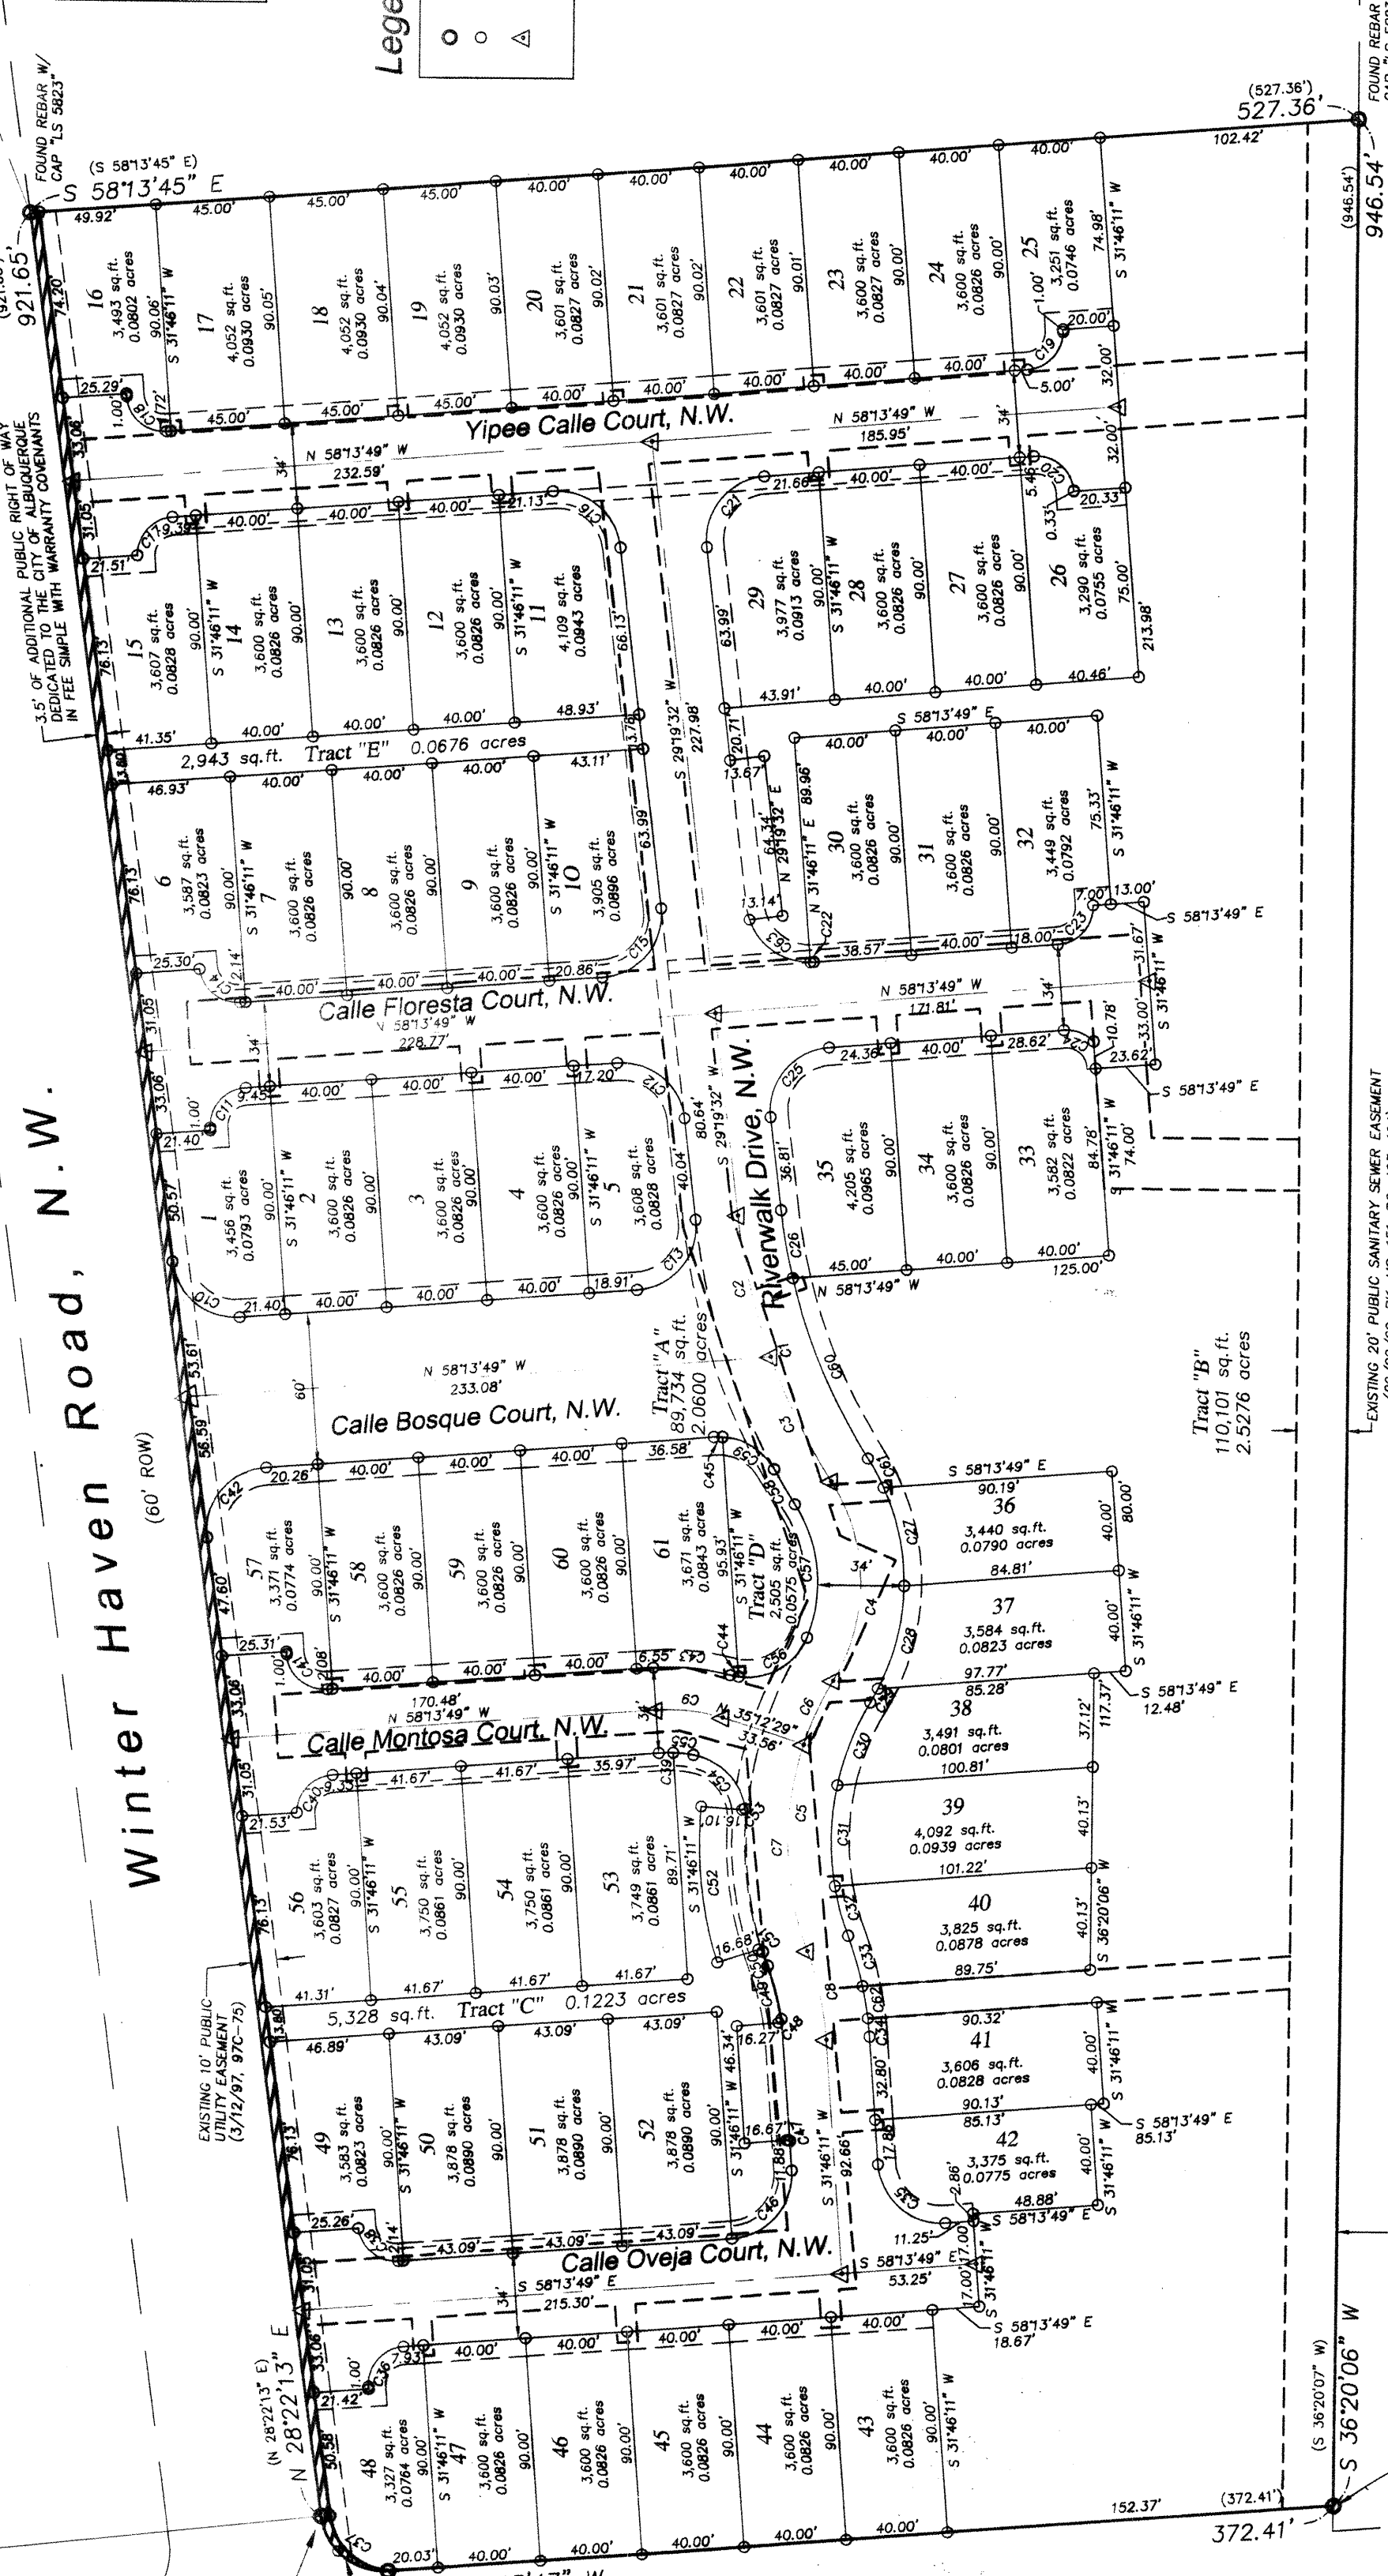

EXISTING 20' PUBLIC SANITARY SEWER EASEMENT
(09/24/86 BK. MS. 151, PG. 483-484)

Lower Corrales Riverside Drain Extension
(120' ROW)

NOTE:
SEE SHEETS 3 & 4 FOR EASEMENT
PLAN, TRACT DESIGNATIONS AND
LINE AND CURVE TABLES

REMAINDER TRACT B
LANDS OF JOEL P. TAYLOR
(12/05/74, D6-105)

PRECISION SURVEYS, INC.

8414-D JEFFERSON ST., N.E.
ALBUQUERQUE, NEW MEXICO 87113
PHONE 505 856 5700
FAX 505 856 7500


Project No.

SCANNED BY
MESA REPRO

Sheet 2 of 4


008165P

GRAPHIC SCALE

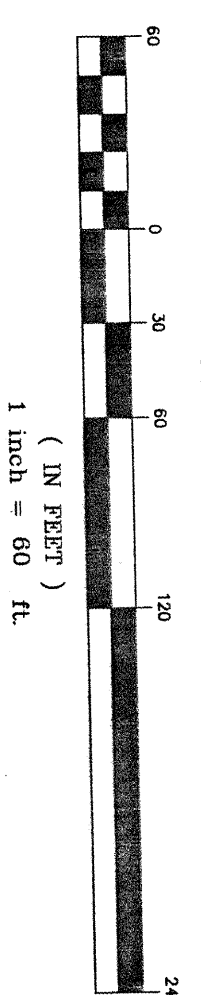

Legend

- COMMON AREA, PRIVATE ACCESS, PRIVATE PEDESTRIAN ACCESS AND PRIVATE DRAINAGE GRANTED BY THIS PLAT FOR THE BENEFIT OF THE BOSQUE MONTANO HOMEOWNERS ASSOCIATION, TO BE MAINTAINED BY SAME
- COMMON AREA, PRIVATE PEDESTRIAN ACCESS, PRIVATE DRAINAGE AND LANDSCAPE BUFFER GRANTED BY THIS PLAT FOR THE BENEFIT OF THE BOSQUE MONTANO HOMEOWNERS ASSOCIATION, TO BE MAINTAINED BY SAME
- 5' PRIVATE MAINTENANCE EASEMENT GRANTED BY THIS PLAT
- SEE SHEET 1 OF 4 FOR LINE

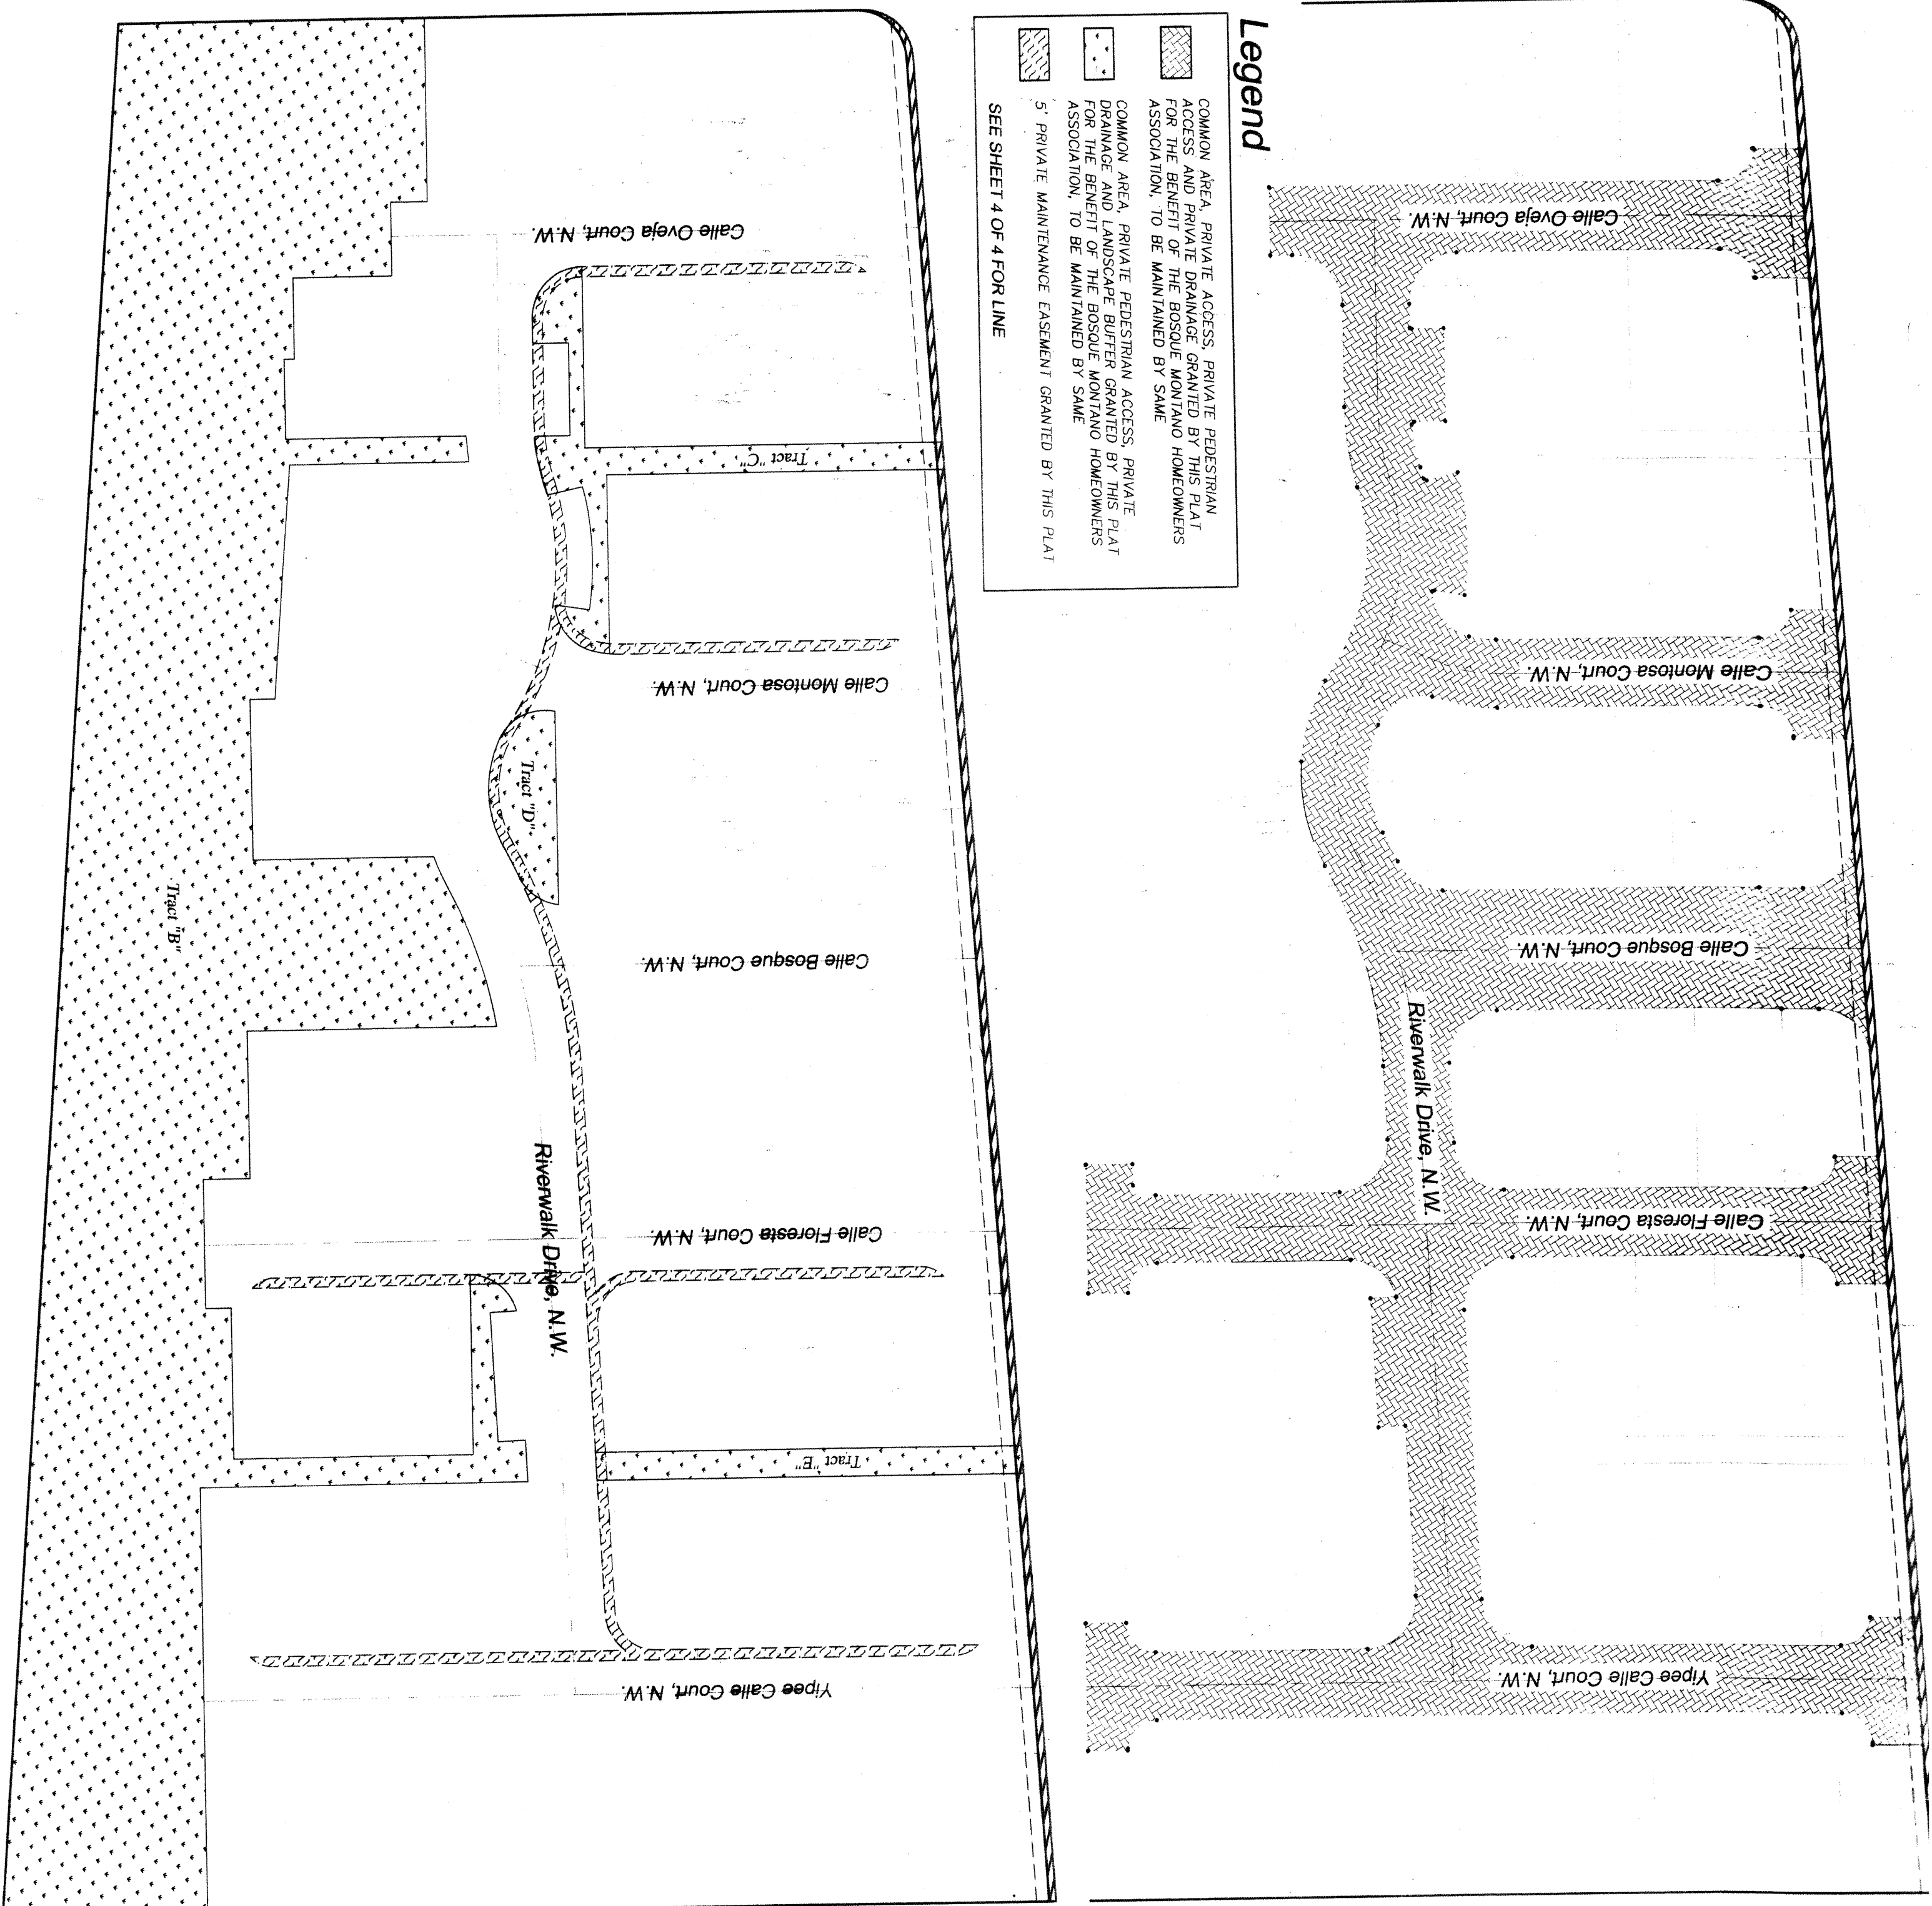

CURVE	RADIUS	LENGTH	TANGENT	CHORD	BEARING	DELTA
C1	249.00	112.35	57.15	111.40	S 102°55'42" E	20°17'42"
C2	249.00	57.15	28.65	54.97	S 09°48'37" W	17°40'28"
C3	249.00	83.79	46.77	79.60	S 35°03'17" W	6°30'53"
C4	124.00	111.05	59.56	107.37	S 40°58'40" W	12°46'02"
C5	124.00	28.98	14.15	28.98	S 34°30'27" W	38°27'29"
C6	124.00	56.17	18.21	56.04	S 23°33'42" W	18°26'49"
C7	25.00	26.83	13.57	26.68	N 47°28'56" E	86°35'44"
C8	25.00	12.78	6.38	12.78	N 47°28'56" E	86°35'44"
C9	25.00	13.00	6.59	12.99	N 47°28'56" E	86°35'44"
C10	25.00	13.00	6.59	12.99	N 47°28'56" E	86°35'44"
Curve Table

PRECISION SURVEYS, INC.



8414-D JEFFERSON ST., N.E. PHONE 505 856 5700
ALBUQUERQUE, NEW MEXICO 87113 FAX 505 856 7960


Project No.

Sheet 3 of 4

00816P

Bosque Mu...
Subdivision
Albuquerque, Bernalillo County, New Mexico
December 2000

GRAPHIC SCALE

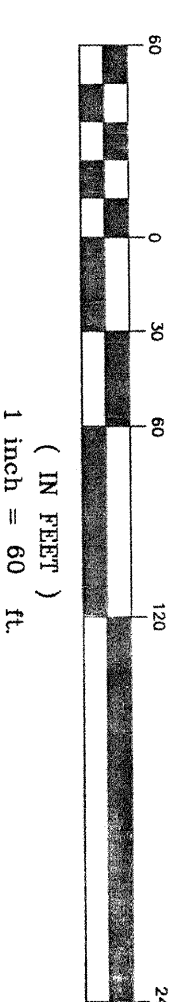


Line Table

LINE	BEARING	LENGTH	LINE	BEARING	LENGTH
L1	N 31°46'04" E	4.94	L47	N 17°09'01" E	6.00
L2	N 58°13'56" W	8.00	L48	N 58°13'56" W	26.05
L3	N 31°46'04" E	4.94	L49	N 58°13'56" W	8.00
L4	N 31°46'04" W	11.28	L50	N 31°46'04" E	8.00
L5	N 58°13'56" W	8.00	L51	S 58°13'56" E	24.86
L6	N 31°46'04" E	11.28	L52	N 29°35'08" W	24.15
L7	S 31°46'04" W	11.28	L53	N 58°13'56" W	18.06
L8	N 58°13'56" W	8.00	L54	N 31°46'04" E	22.43
L9	N 31°46'04" E	4.94	L55	N 38°24'12" W	8.01
L10	N 31°46'04" W	8.00	L56	N 58°13'56" W	11.28
L11	S 31°46'04" E	4.94	L57	N 31°46'04" E	7.03
L12	S 31°46'04" W	4.94	L58	N 58°13'56" W	11.00
L13	N 31°46'04" E	8.00	L59	S 31°46'04" W	4.15
L14	N 58°13'56" W	8.00	L60	N 38°24'12" W	13.64
L15	S 31°46'04" E	4.94	L61	N 58°13'56" W	8.00
L16	N 58°13'56" W	8.00	L62	N 31°46'04" E	4.94
L17	S 31°46'04" W	4.94	L63	S 31°46'04" E	4.94
L18	N 31°46'04" E	4.94	L64	N 58°13'56" W	8.00
L19	N 58°13'56" W	8.00	L65	N 58°13'56" W	4.94
L20	S 31°46'04" E	8.00	L66	S 31°46'04" W	4.94
L21	N 31°46'04" W	11.28	L67	N 58°13'56" W	8.00
L22	S 58°13'56" E	8.00	L68	N 31°46'04" E	11.28
L23	N 31°46'04" E	11.28	L69	N 31°46'04" W	11.28
L24	S 31°46'04" W	11.28	L70	N 31°46'04" E	11.28
L25	S 58°13'56" E	8.00	L71	S 58°13'56" E	8.00
L26	N 31°46'04" E	11.28	L72	N 31°46'04" E	11.28
L27	N 31°46'04" E	11.28	L73	S 38°24'12" W	11.22
L28	N 31°46'04" E	11.28	L74	S 38°24'12" W	11.22
L29	S 58°13'56" E	8.00	L75	S 38°24'12" W	6.01
L30	N 31°46'04" E	11.28	L76	S 30°27'10" W	11.61
L31	S 31°46'04" W	14.94	L77	S 31°46'04" W	14.94
L32	S 58°13'56" E	8.00	L78	S 58°13'56" E	8.00
L33	N 31°46'04" E	14.94	L79	N 31°46'04" E	8.00
L34	S 31°46'04" W	14.94	L80	N 31°46'04" E	14.94
L35	N 31°46'04" E	8.00	L81	S 58°13'56" E	8.00
L36	N 31°46'04" E	14.94	L82	N 31°46'04" E	14.94
L37	S 58°13'56" W	8.00	L83	S 31°46'04" W	14.94
L38	S 58°13'56" E	8.00	L84	S 58°13'56" E	8.00
L39	N 31°46'04" E	14.94	L85	N 31°46'04" E	14.94
L40	N 31°46'04" E	8.00	L86	S 58°13'56" E	9.20
L41	N 31°46'04" E	14.94	L87	N 31°46'04" E	8.00
L42	N 31°46'04" E	14.94	L88	N 31°46'04" E	9.37
L43	S 31°46'04" W	8.00	L89	N 58°13'56" W	8.00
L44	S 58°13'56" E	8.00	L90	N 31°46'04" E	4.14
L45	N 31°46'04" E	14.94	L91	N 31°46'04" E	8.00
L46	N 22°50'59" W	18.52	L92	N 58°13'56" W	9.74
			L93	S 42°28'42" W	9.74


Project No.

Sheet 4 of 4

00816P

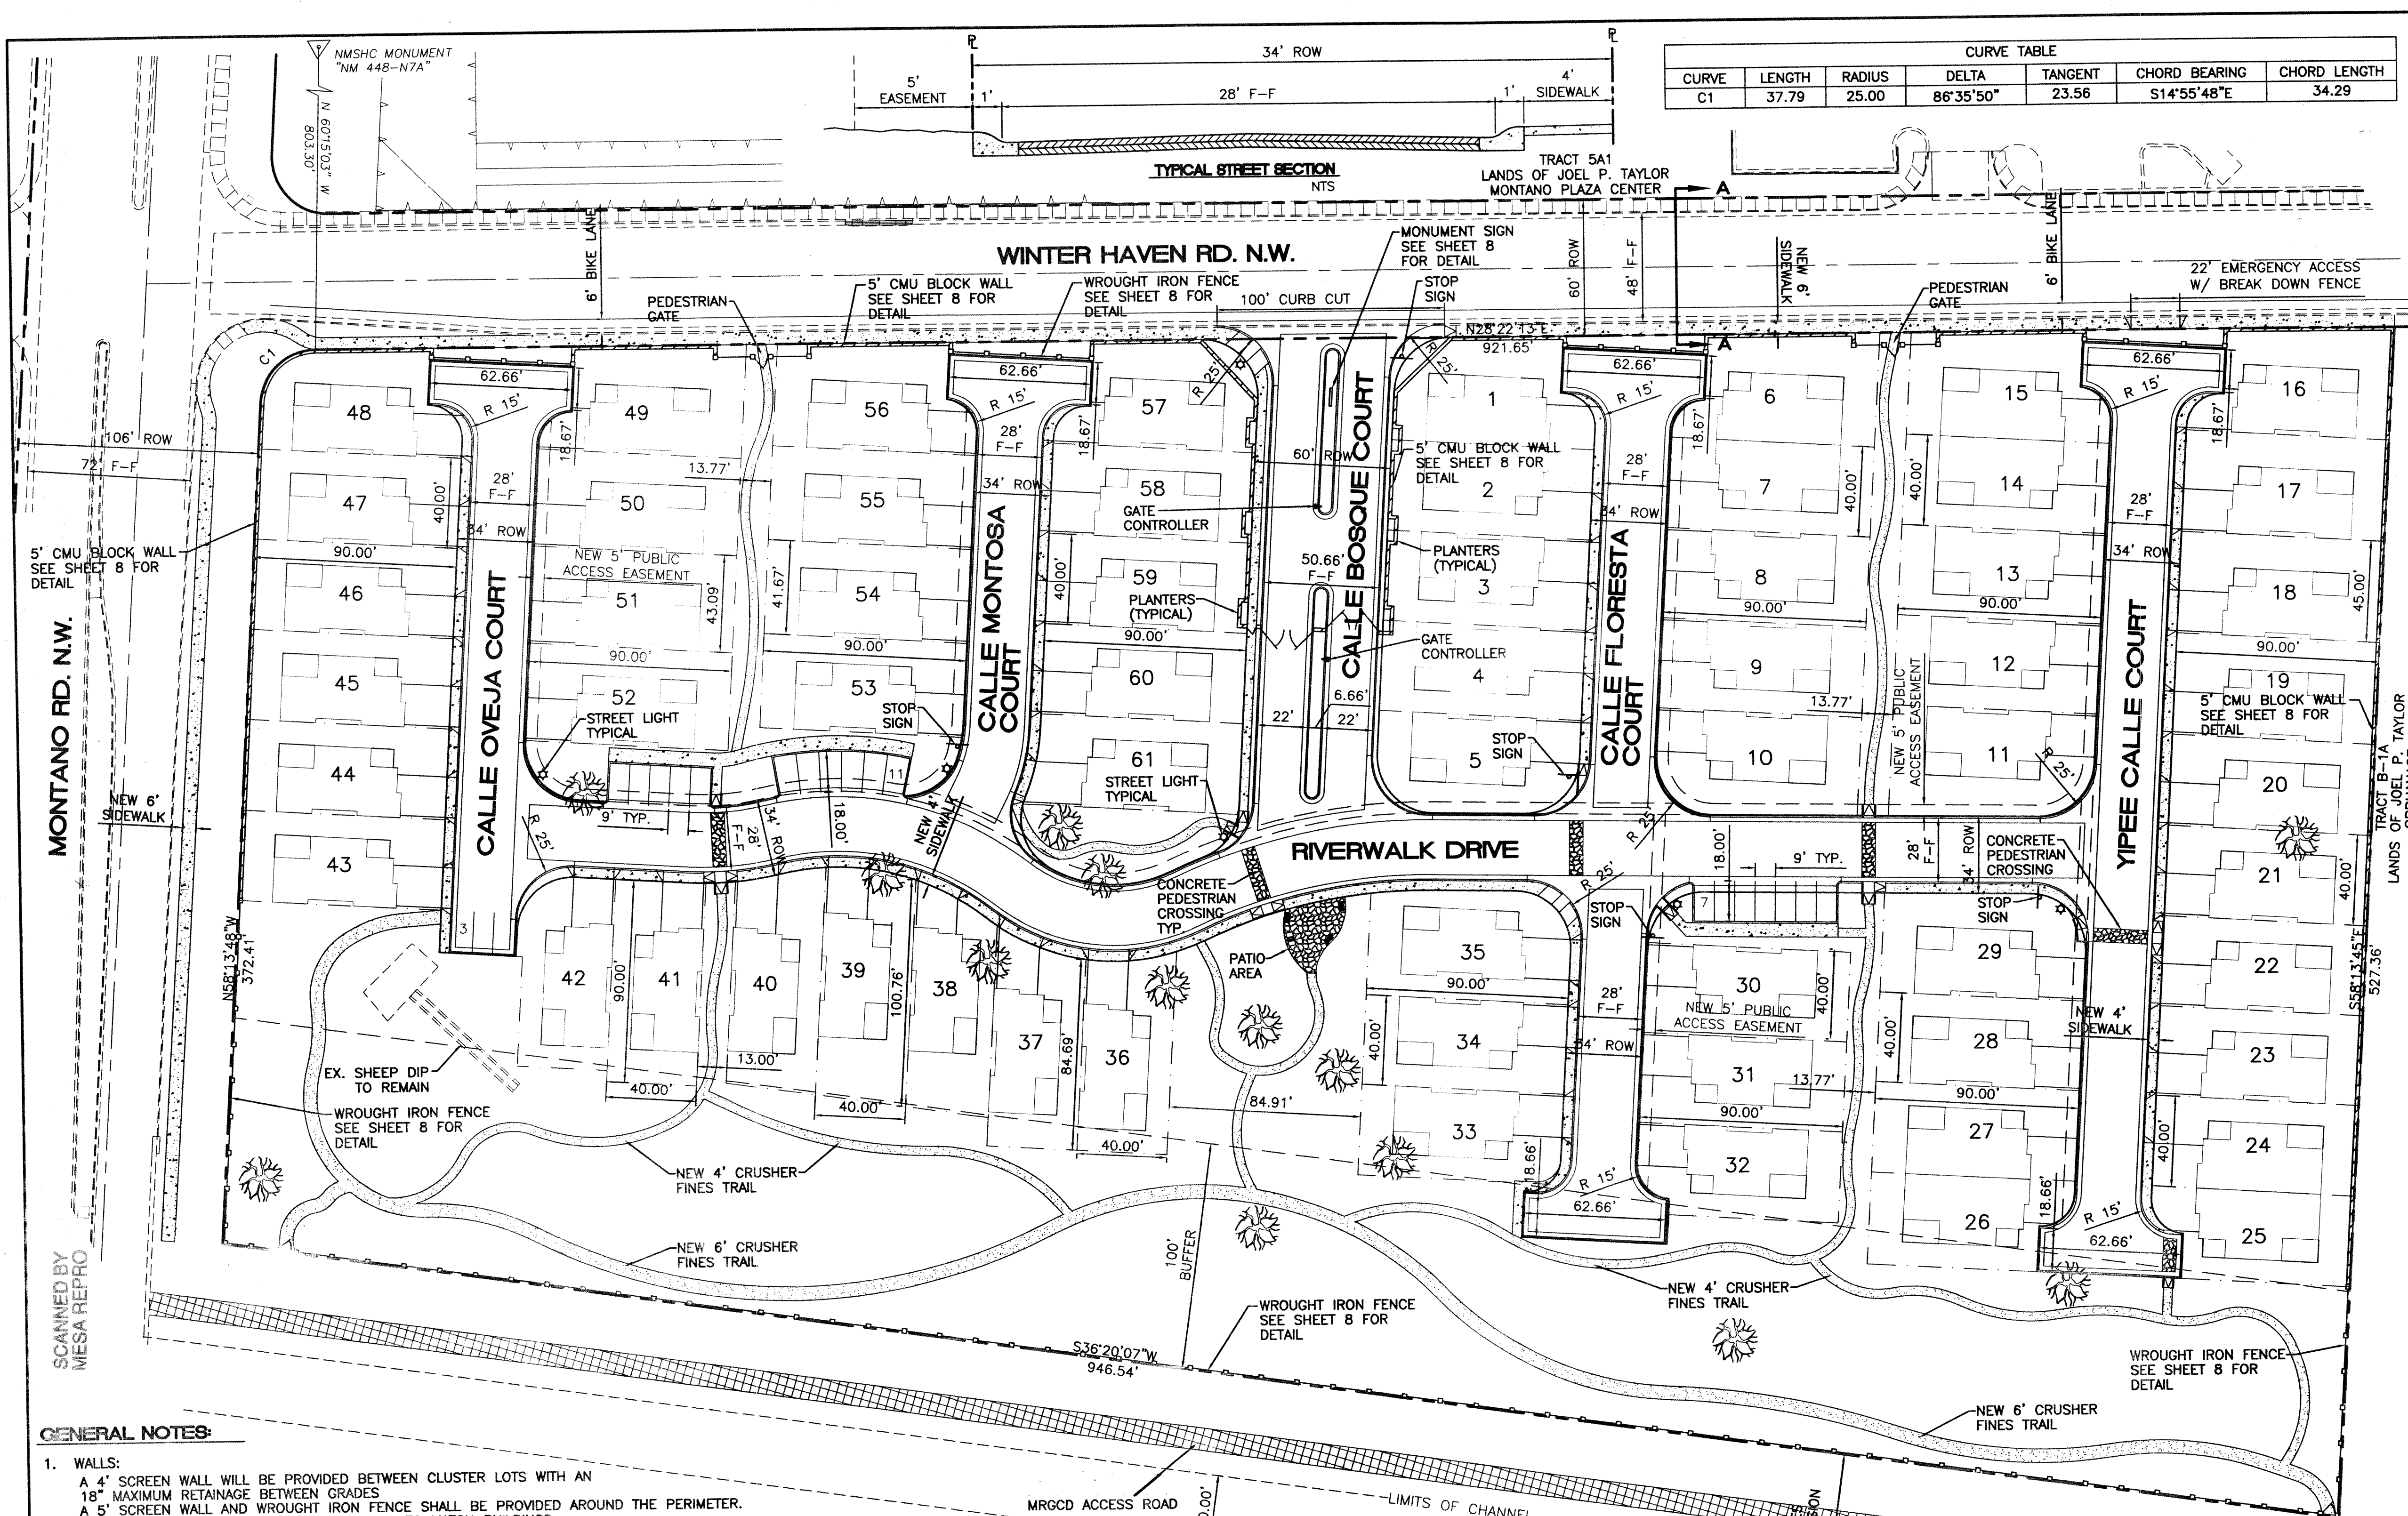




CURVE TABLE					
CURVE	LENGTH	RADIUS	DELTA	TANGENT	CHORD BEARING
C1	37.79	25.00	86°35'50"	23.56	S14°55'48"E
					34.29

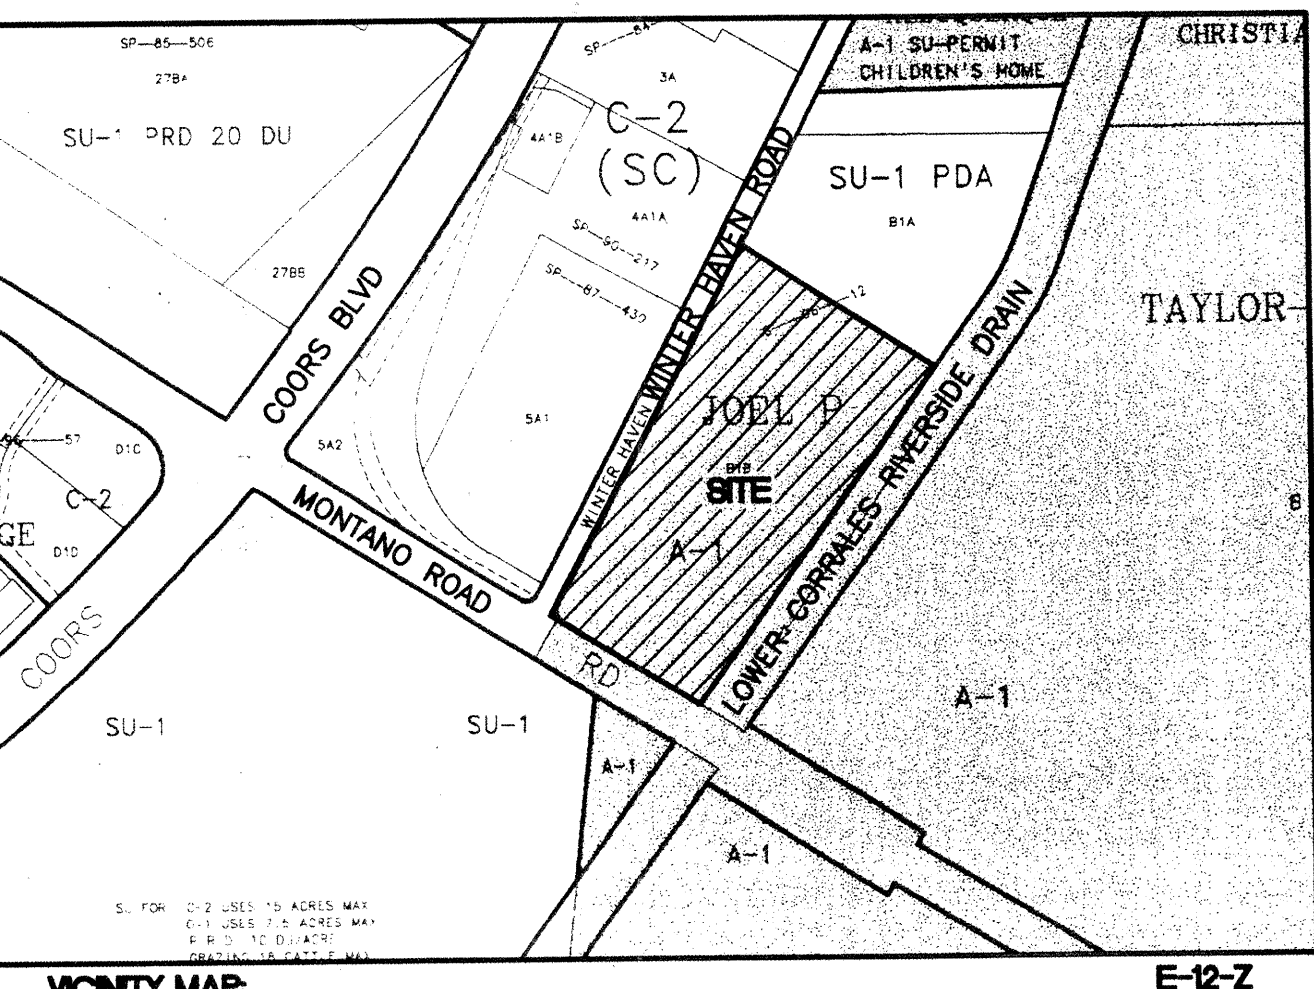

LEGAL DESCRIPTION	
TRACT B-1B LAND JOEL P. TAYLOR	
LEGEND	
---	EXISTING CURB & GUTTER
---	BOUNDARY LINE
---	EASEMENT
---	PROPOSED SIDEWALK
---	PROPOSED TRAIL
---	PROPOSED CMU BLOCK WALL
---	PROPOSED WROUGHT IRON FENCE
---	PROPOSED STREET LIGHT
---	EXISTING COTTONWOOD TREE
---	PROPOSED EXPOSED CONCRETE
---	PEDISTRIAN CROSSING

SITE DATA	
ZONING:	SU-1 PDA
PROPOSED USAGE:	SINGLE FAMILY RESIDENTIAL
LOT AREA:	435,482.46 SF (9.997 ACRES)
DENSITY:	6.10 UNITS/ACRE
TOTAL LOTS:	61
TOTAL LANDSCAPING:	225,546 SF ±
OFF-STREET PARKING:	21 SPACES
OPEN SPACE CALC.:	61 UNITS @ 1310 SF = 79,910 SF
TOTAL REQUIRED:	79,910 SF
OPEN SPACE 61 UNITS:	98,515 SF
OPEN SPACE BUFFERS:	94,655 SF
MISC. OPEN SPACE PROVIDED:	32,376 SF
TOTAL OPEN SPACE PROVIDED:	225,546 SF


- GENERAL NOTES:**
- WALLS:
A 4" SCREEN WALL WILL BE PROVIDED BETWEEN CLUSTER LOTS WITH AN 18" MAXIMUM RETAINAGE BETWEEN GRADES.
A 5" SCREEN WALL AND WROUGHT IRON FENCE SHALL BE PROVIDED AROUND THE PERIMETER.
ALL CMU BLOCK WALLS SHALL BE STUCCOED TO MATCH BUILDINGS.
 - SITE LIGHTING WILL CONSIST OF A COMBINATION OF BUILDING MOUNTED HPS FIXTURES TO THE GREATEST EXTENT POSSIBLE.
LIGHTING SHALL BE BUILDING-MOUNTED. LIGHTING SHALL BE CONTROLLED BY PHOTO-CELLS AND/OR TIME CLOCKS AS MAY BE APPROPRIATE.
POST LIGHTING SHALL BE 15' MAXIMUM HEIGHT.
ALL LIGHTING SHALL BE SHIELDED FROM SURROUNDING PROPERTIES.
 - CURBS AND GUTTERS:
4" MOUNTABLE CURB AND GUTTER WILL BE USED THROUGHOUT EXCEPT FOR THOSE AREAS WHERE STANDARD CURB AND GUTTER IS NECESSARY FOR DRAINAGE CONVEYANCE.
 - BUILDING HEIGHT: STRUCTURE SHALL NOT EXCEED 26 FEET IN HEIGHT.
 - ALL OF THE STREETS ARE PRIVATE AND WILL BE MAINTAINED BY THE HOME OWNERS ASSOCIATION.
 - THERE SHALL BE NO DIRECT ACCESS TO MONTANO.
 - ALL BUILDING PERMIT SUBMITTALS SHALL CONTAIN THE EPC SIGNED OFF SITE PLAN.
 - ANY ONE FOOTPRINT OR ELEVATIONS MAY BE USED IN ANY LOT, BUT MUST FIT IN THE SETBACKS.
 - ALL EXISTING COTTONWOOD TREES SHOWN MUST REMAIN.
A PERVIOUS AREA BELOW THE CANOPY OF EACH TREE SHALL BE PRESERVED FOR THE MAJORITY OF THE DROP AREA BELOW THE TREE.
 - INDIVIDUAL ROLL-OUT CARS WILL BE UTILIZED FOR SOLID WASTE PICK-UP.
CARS SHALL BE STORED OUT OF VIEW FROM THE ROADWAY, EITHER IN GARAGES OR REAR YARDS.
OWNERS OF COVENANTS AND RESTRICTIONS SHALL REQUIRE THAT THE OWNER IS RESPONSIBLE FOR KEEPING CARS OUT OF VIEW.
 - ALL TRASH CARS WILL BE ROLLED TO RIVERWALK DRIVE FOR EASY PICKUP.
 - ALL REAR YARD LANDSCAPING TO BE COMPLETED BY THE OWNER.

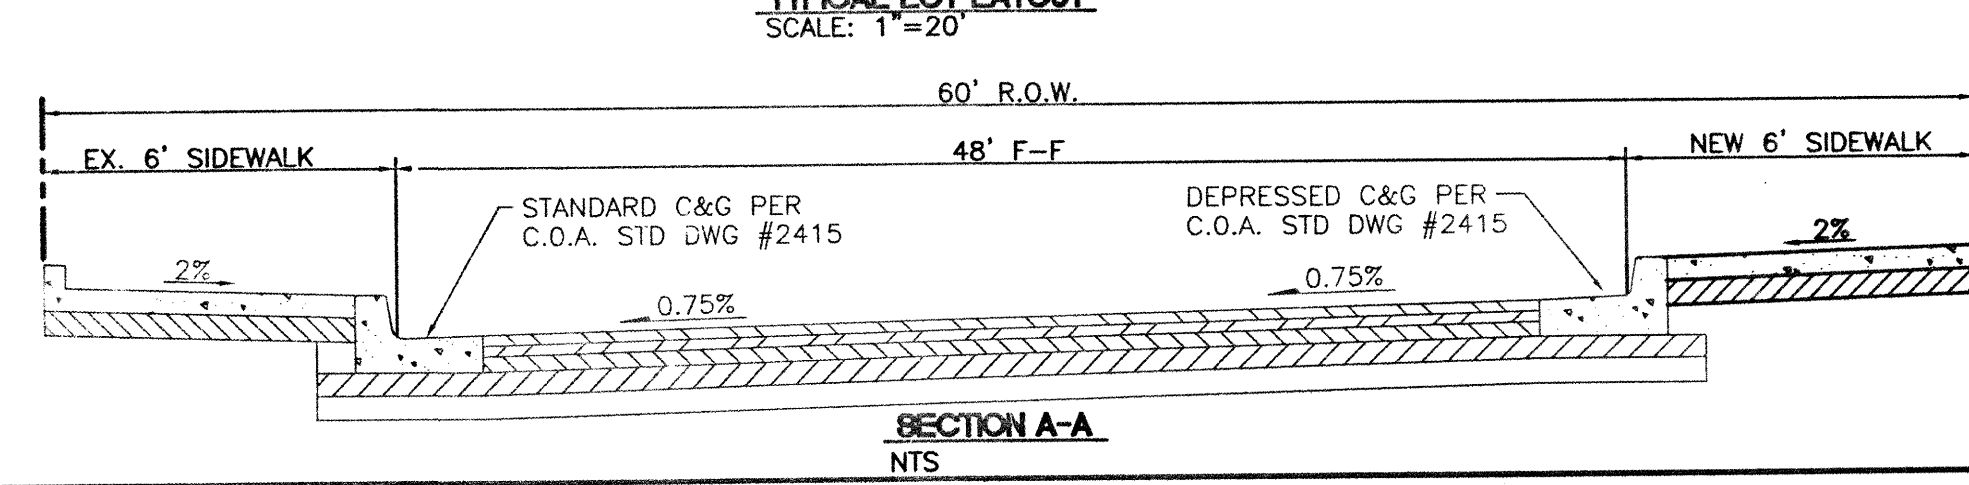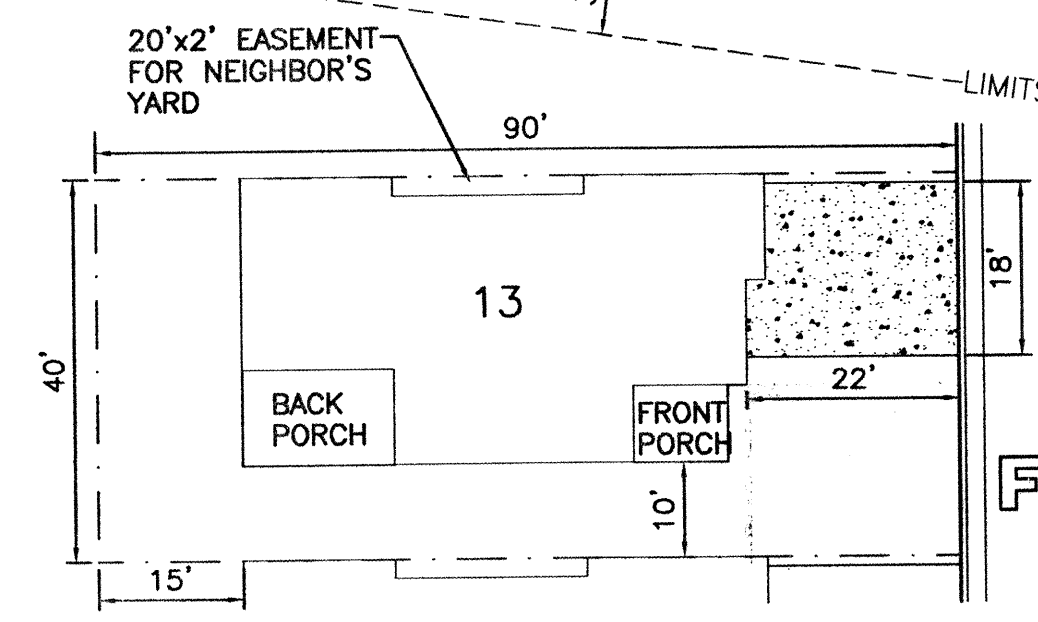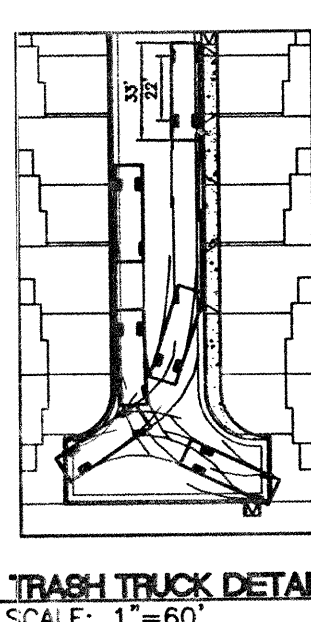

FOR REFERENCE ONLY

- MRCGD NOTES:**
- The Homeowner's Association will repair any damage that occurs to the Lower Corrales Riverside Drain, due to an overflow from the on-site retention ponds.
 - Due to the site's close proximity to the Rio Grande, fluctuations in the water table may occur. These fluctuations may raise the water table and cause seepage into the retention ponds. The Middle Rio Grande Conservancy District has no control over or responsibility for seepage from the water table. This may cause the on-site ponds' capacity to be decreased.

- SHEET INDEX**
- SITE PLAN FOR SUBDIVISION AND BUILDING PERMIT
 - LANDSCAPING PLAN
 - LANDSCAPING DETAILS
 - GRADING AND DRAINAGE PLAN
 - MASTER UTILITY PLAN
 - BUILDING ELEVATIONS
 - BUILDING ELEVATIONS
 - EXTERIOR ELEVATION CRITERIA

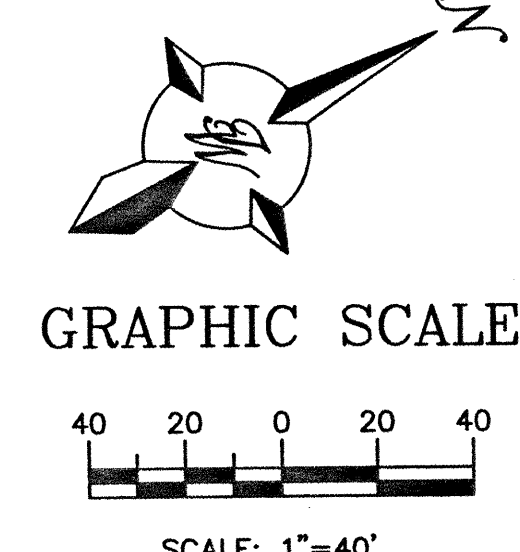

PROJECT NO. _____







This plan is consistent with the specific site development plan approval by the Environmental Planning Commission (EPC) on _____ and that the findings and conditions in the Official Notice of Decision have been complied with:

SITE DEVELOPMENT PLAN

Traffic Engineer, Transportation Division	Date
Parks and Recreation	Date
Public Works, Water Utilities Division	Date
City Engineer, Engineering Division / AMAFCA	Date
APPROVAL AND CONDITIONAL ACCEPTANCE: as specified by the Development Process Manual.	
City Planner, Albuquerque / Bernalillo County Planning Division	Date
PLNZ (10706) 4/96	

APPROVED - SOLID WASTE 10-5-00 DATE

ENGINEER'S SEAL	BOSQUE MONTANO	DRAWN BY JDN
	SITE PLAN FOR BUILDING PERMIT AND SUBDIVISION	DATE 10-05-00
	TERRA WEST, LLC 8509 JEFFERSON NE ALBUQUERQUE, NEW MEXICO 87113 (505)838-3100	2041SP3.DWG
RONALD R. BOHANNAN P.E. #7868		SHEET # 3 OF 17
		JOB # 200041

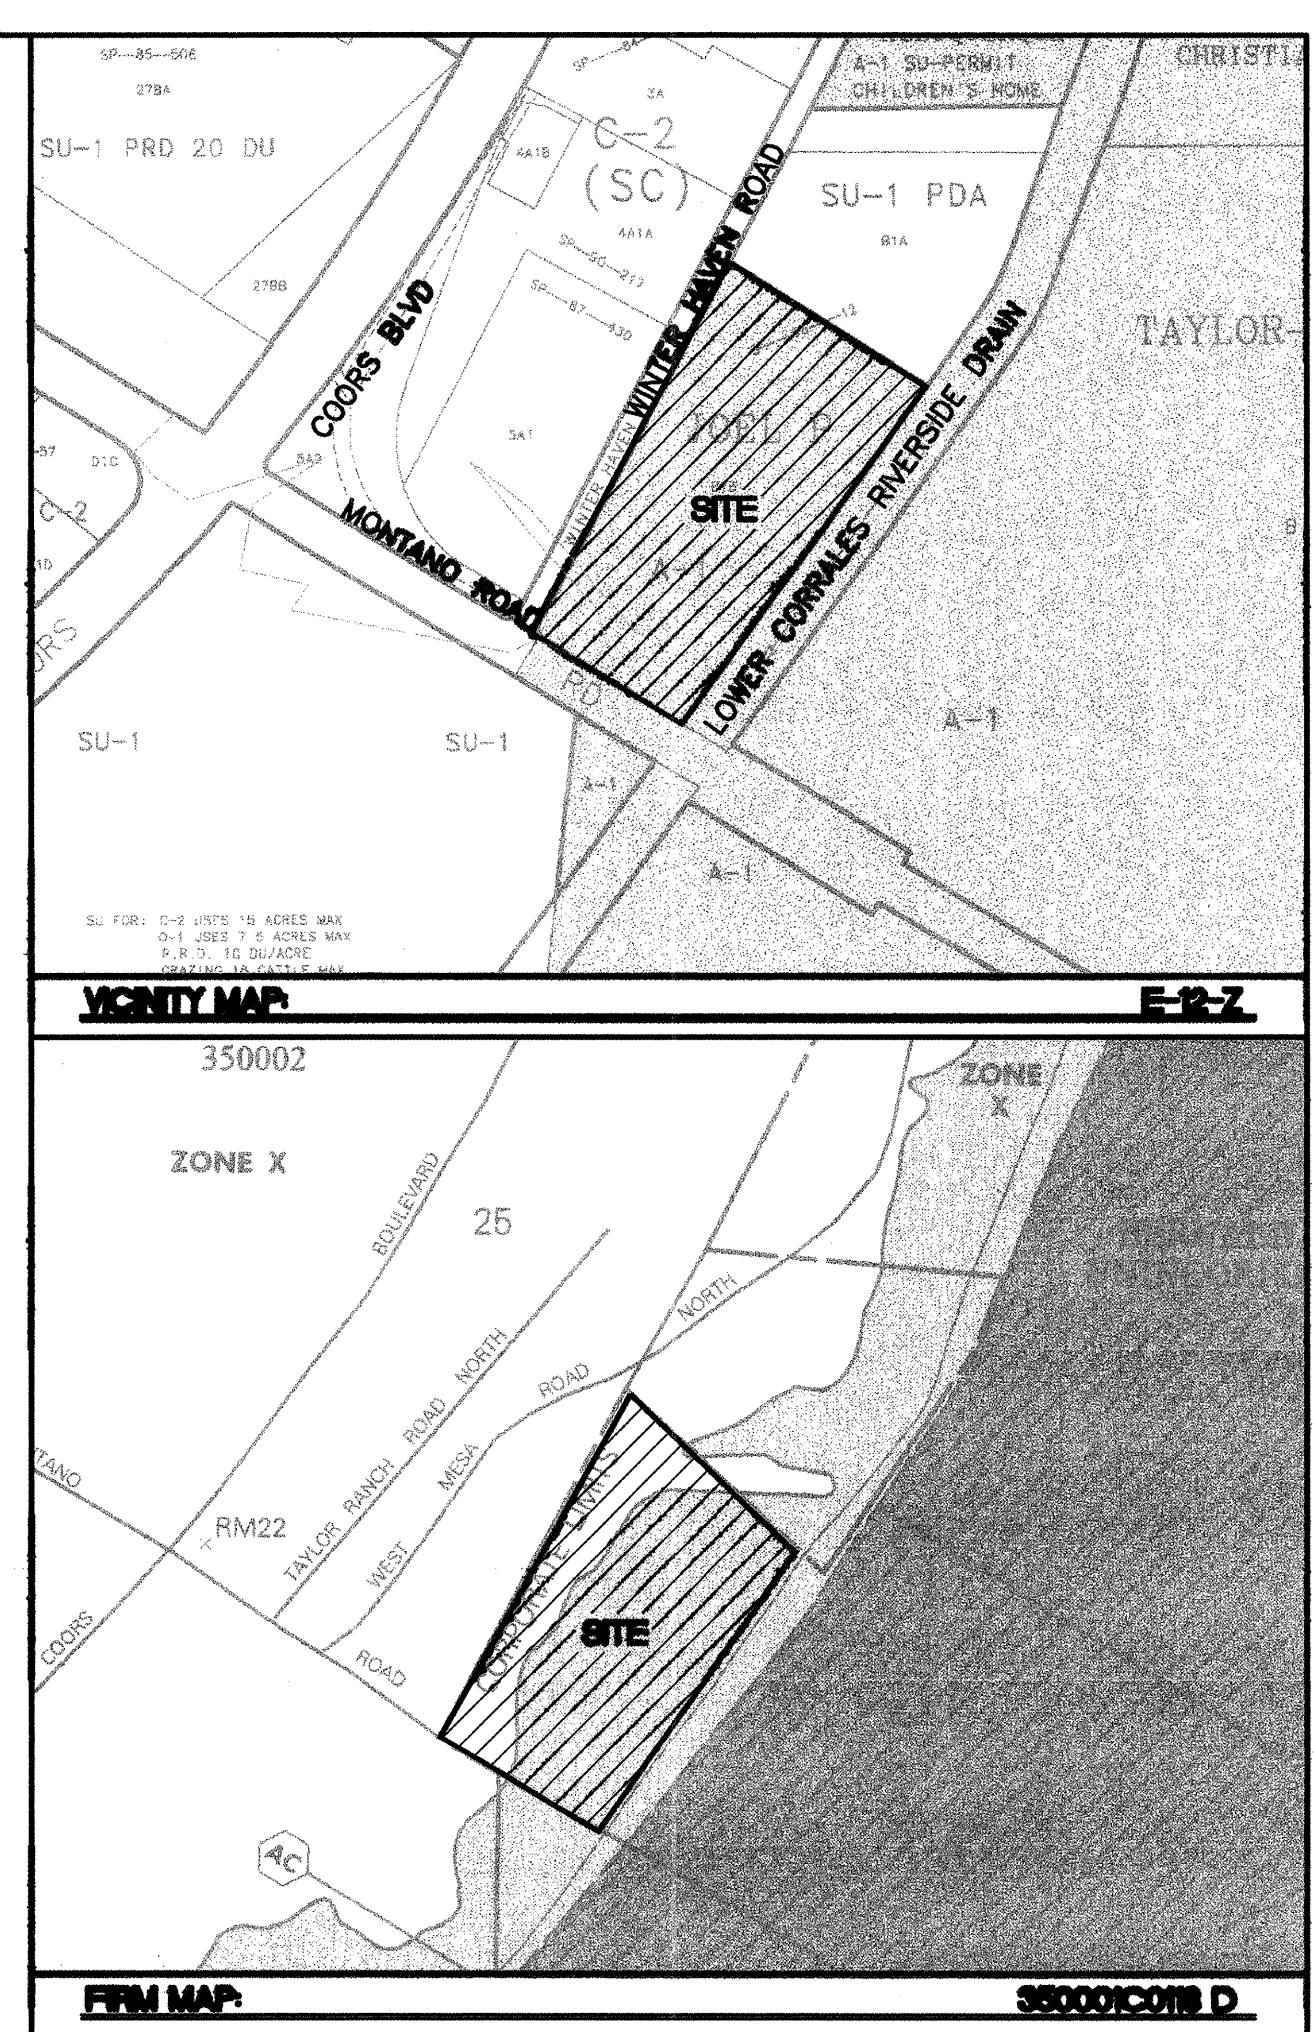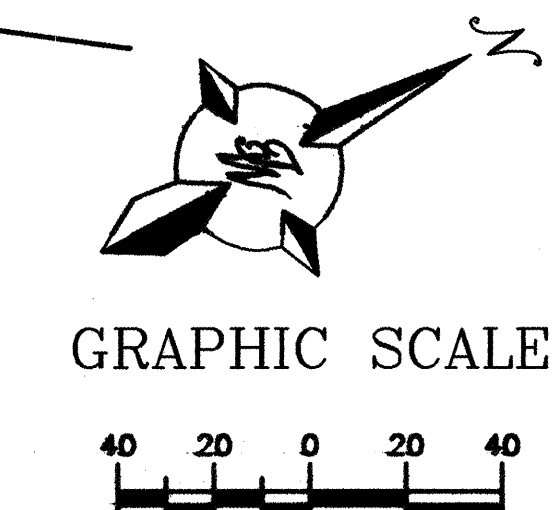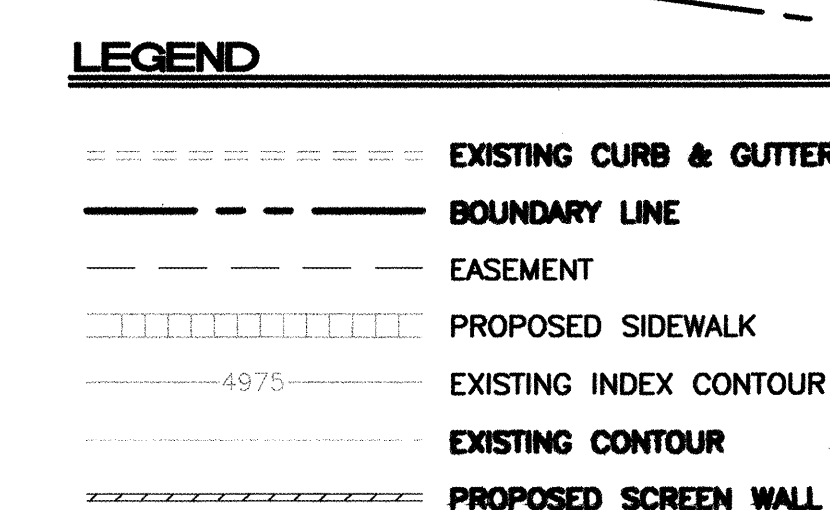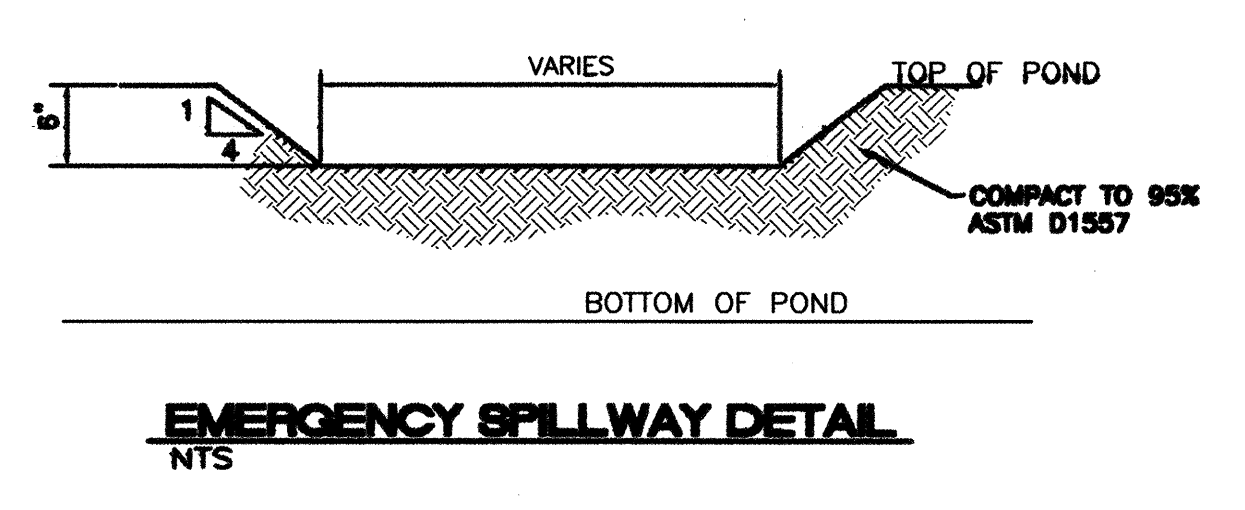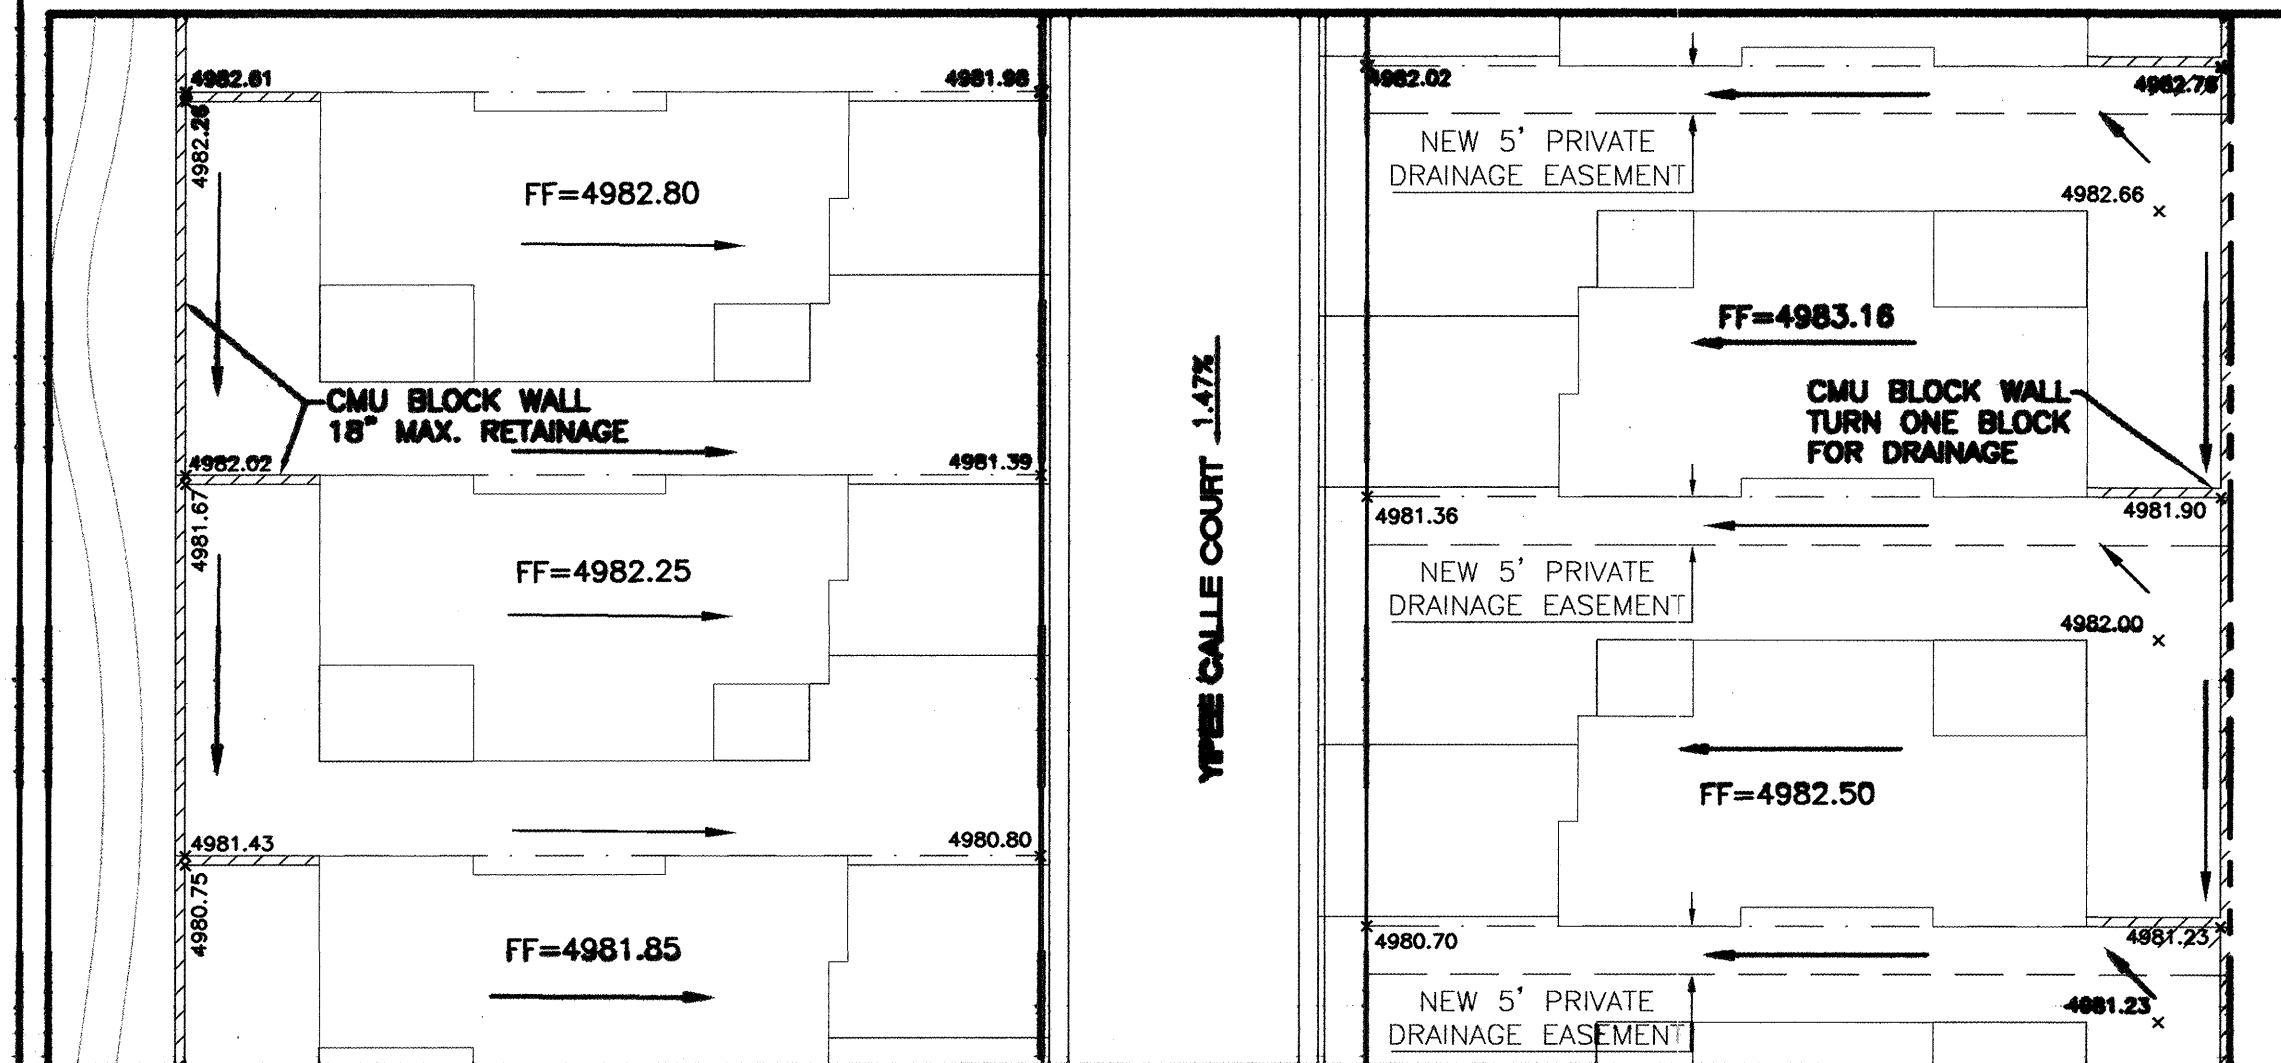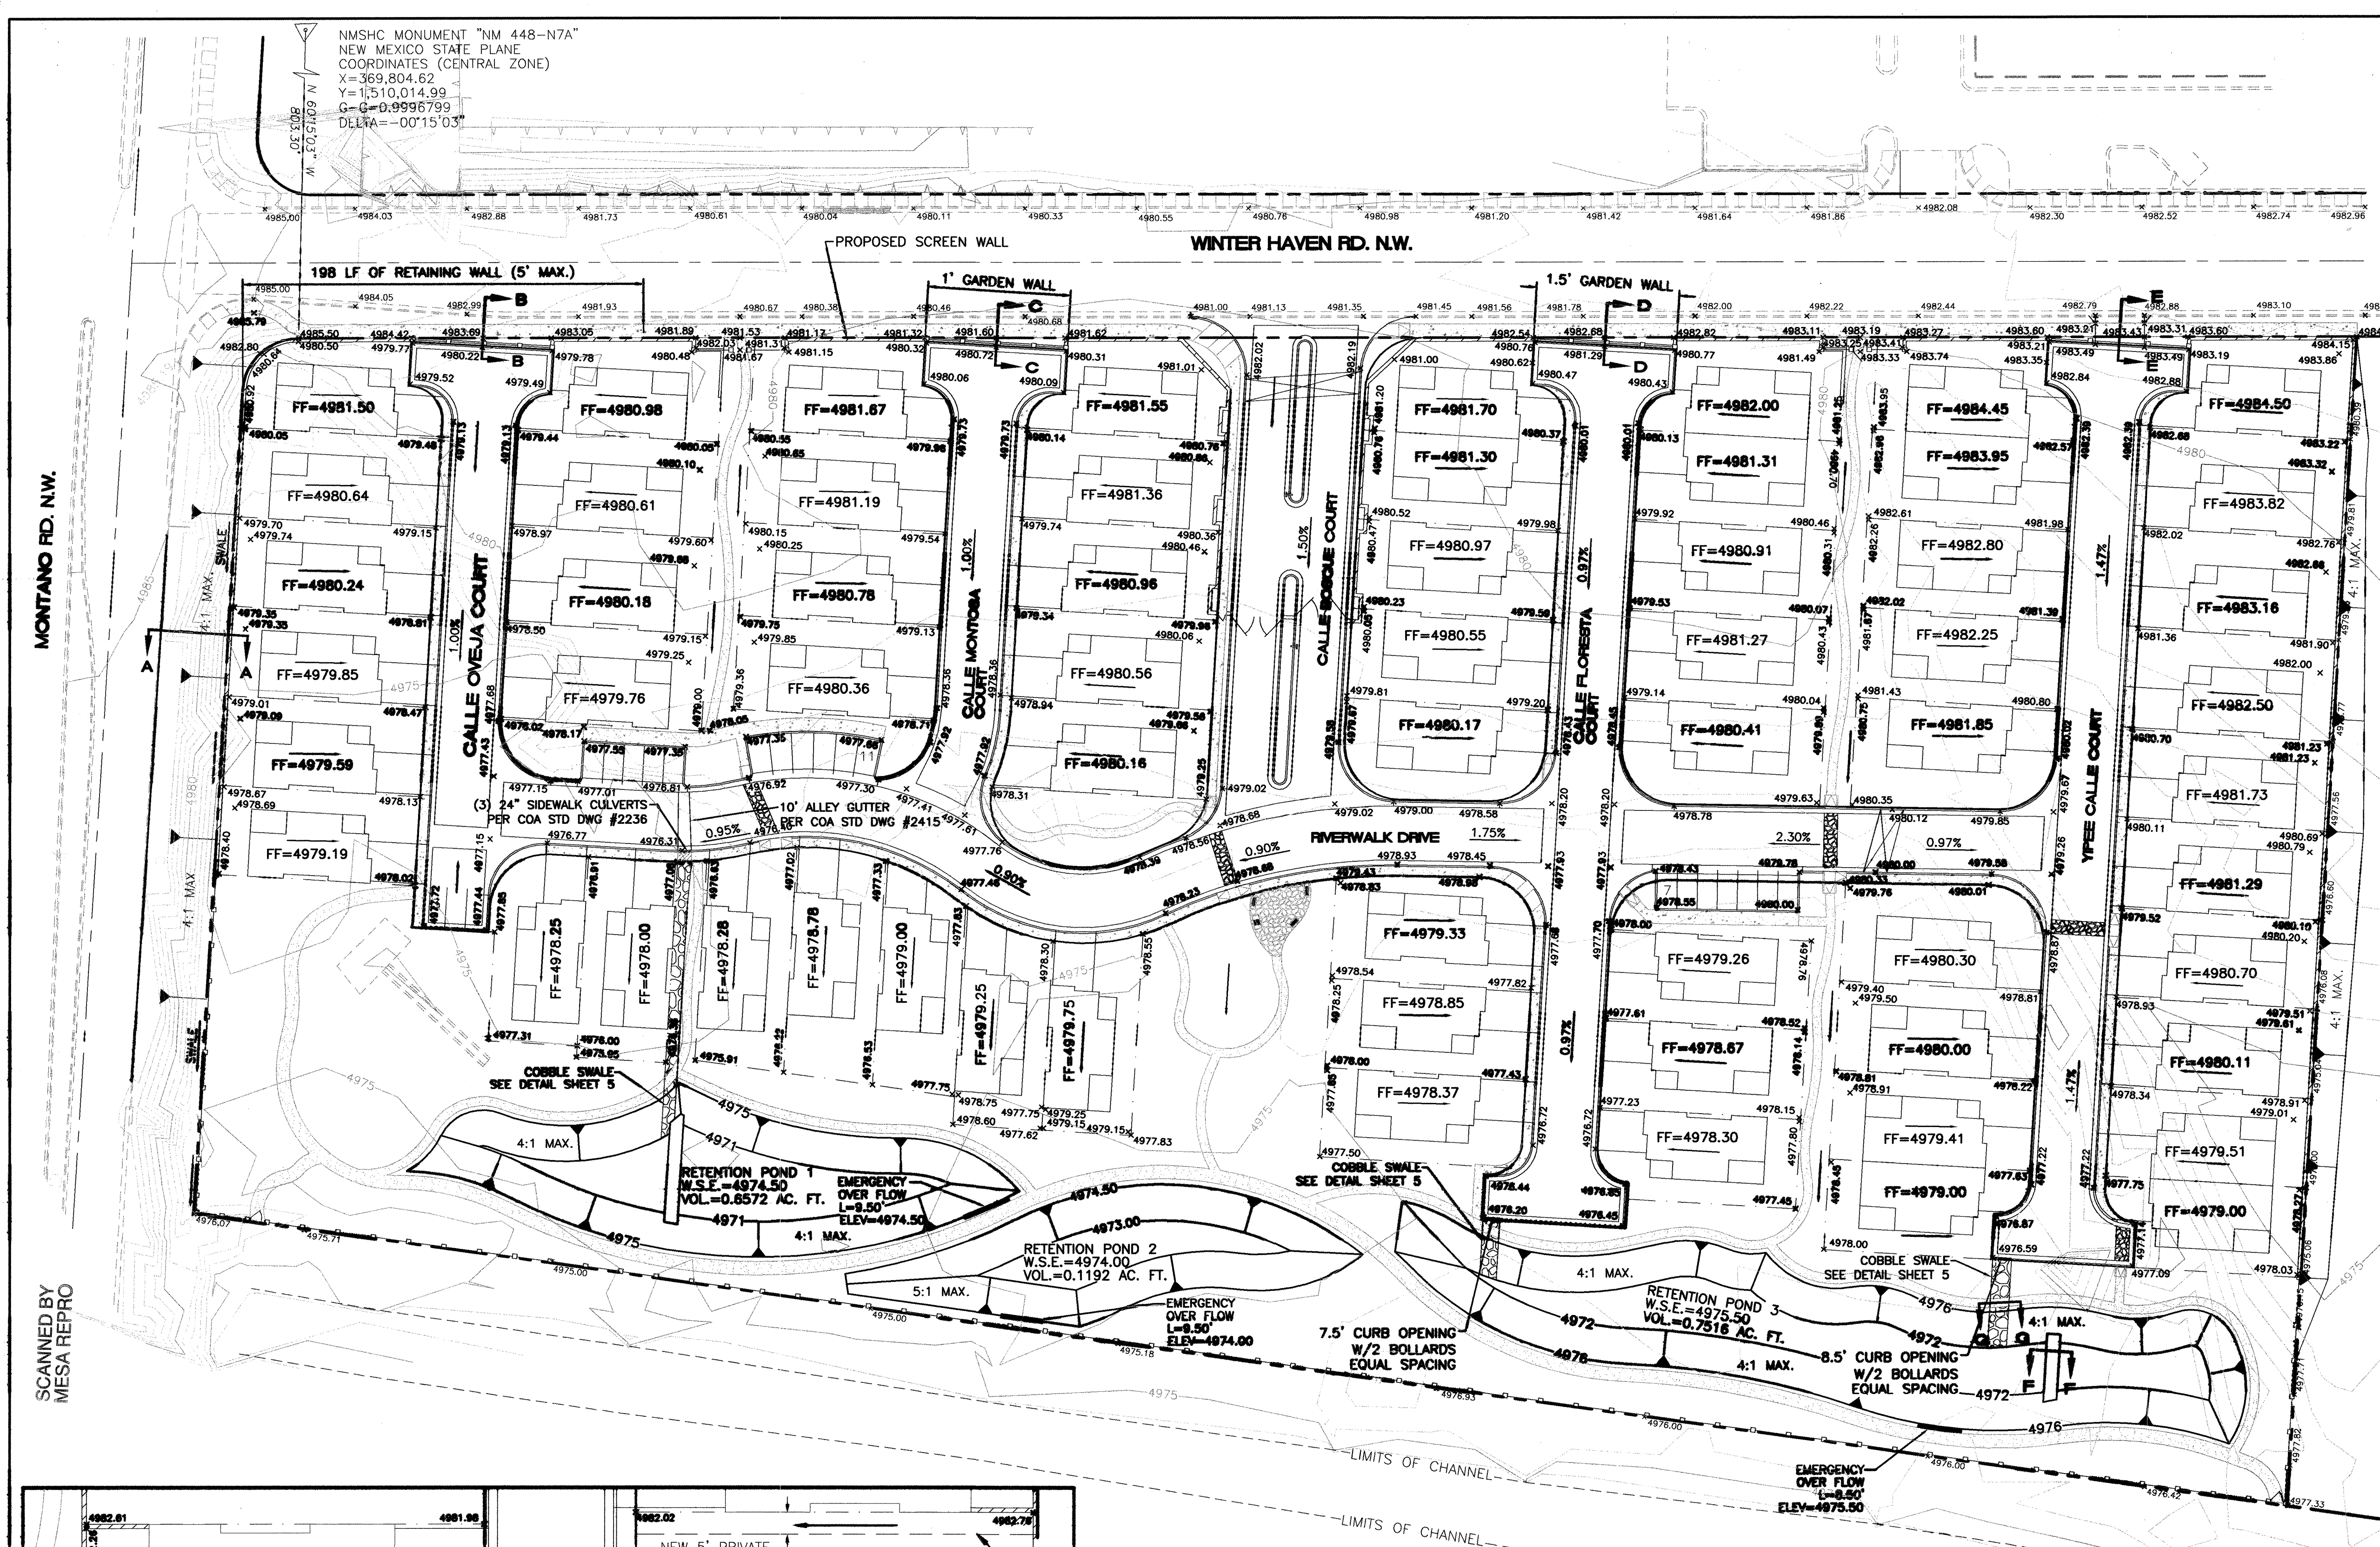

LEGAL DESCRIPTION:
TRACT B-1B LAND JOEL P. TAYLOR

EROSION CONTROL NOTES:

- CONTRACTOR IS RESPONSIBLE FOR OBTAINING A TOPSOIL DISTURBANCE PERMIT PRIOR TO BEGINNING WORK.
- CONTRACTOR IS RESPONSIBLE FOR MAINTAINING RUN-OFF ON SITE DURING CONSTRUCTION.
- CONTRACTOR IS RESPONSIBLE FOR CLEANING ALL SEDIMENT THAT GETS INTO EXISTING RIGHT-OF-WAY.
- REPAIR OF DAMAGED FACILITIES AND CLEANUP OF SEDIMENT ACCUMULATIONS ON ADJACENT PROPERTIES AND IN PUBLIC FACILITIES IS THE RESPONSIBILITY OF THE CONTRACTOR.
- ALL EXPOSED EARTH SURFACES MUST BE PROTECTED FROM WIND AND WATER EROSION PRIOR TO FINAL (CITY) ACCEPTANCE OF ANY PROJECT.

GENERAL NOTES:

- EXISTING TREES SHALL BE SURROUNDED BY 6' CHAINLINK FENCE PLACED AT THE CANOPY LINE.
- SEVERAL PADS WILL NEED EXTENDED FOOTINGS ON THE COMMON LOT LINE.
- SEE SHEET 5 FOR CROSS-SECTIONS AND DETAILS.

MFGCD NOTES:

- THE HOMEOWNER'S ASSOCIATION WILL REPAIR ANY DAMAGE THAT OCCURS TO THE LOWER CORRALES RIVERSIDE DRAIN DUE TO AN OVERFLOW FROM THE ON-SITE RETENTION PONDS.
- DUE TO THE SITE'S CLOSE PROXIMITY TO THE RIO GRANDE RIVER, FLUCTUATIONS IN THE WATER TABLE MAY OCCUR. THESE FLUCTUATIONS MAY RAISE THE WATER TABLE AND CAUSE SEEPAGE INTO THE RETENTION PONDS. THE MIDDLE RIO GRANDE CONSERVANCY DISTRICT HAS NO CONTROL OVER OR RESPONSIBILITY FOR SEEPAGE FROM THE WATER TABLE. THIS MAY CAUSE THE ON-SITE PONDS' CAPACITY TO BE DECREASED.

FOR REFERENCE ONLY

GRAPHIC SCALE
SCALE: 1"=40'











ROUGH GRADING APPROVAL
DATE: 2/14/01

ENGINEER'S SEAL
RONALD R. BOHANNAN
P.E. #7868

BOSQUE MONTANO
GRADING AND DRAINAGE PLAN
TIERRA WEST, LLC
8509 JEFFERSON NE
ALBUQUERQUE, NEW MEXICO 87113
(505)858-3100

DRAWN BY JON
DATE: 02-02-01
2041GR.DWG
SHEET #
4 OF 17
JOB #
200041

SCANNED BY
MESA REPRO

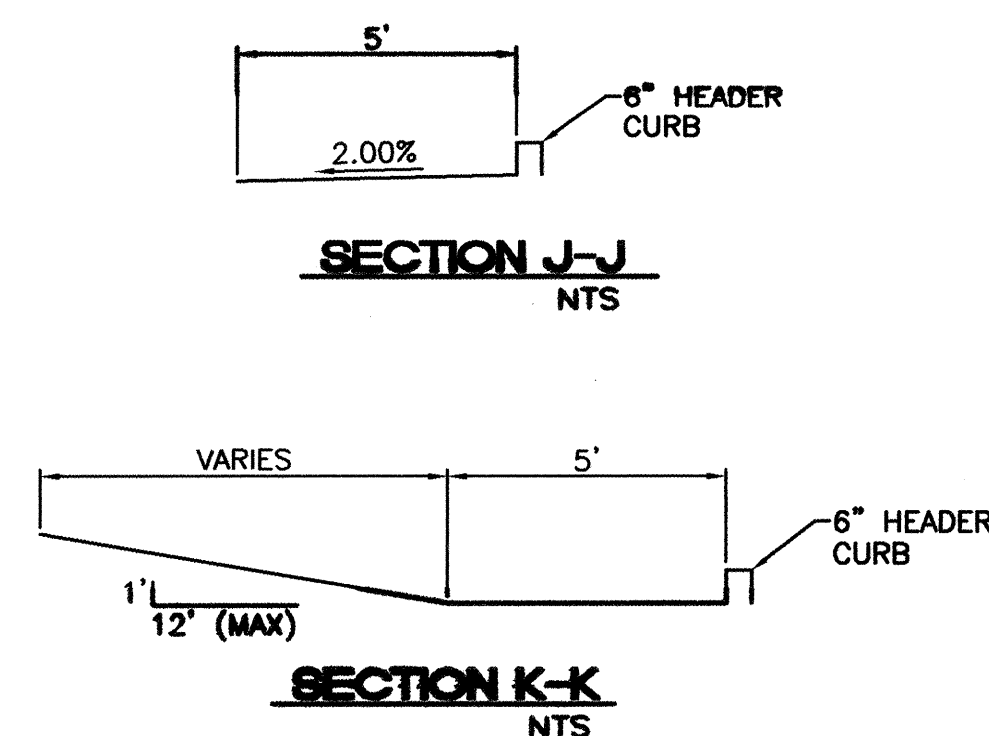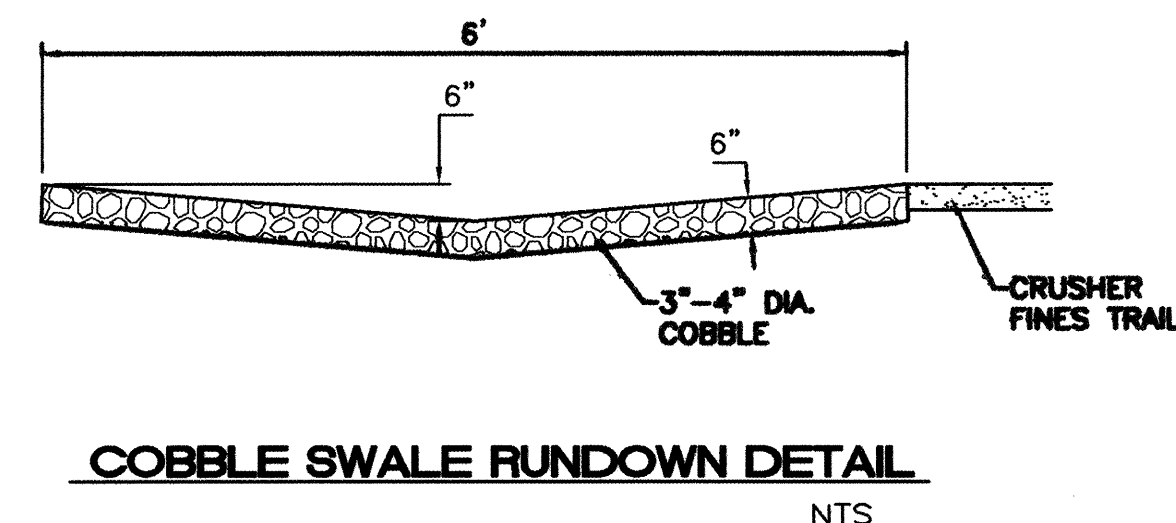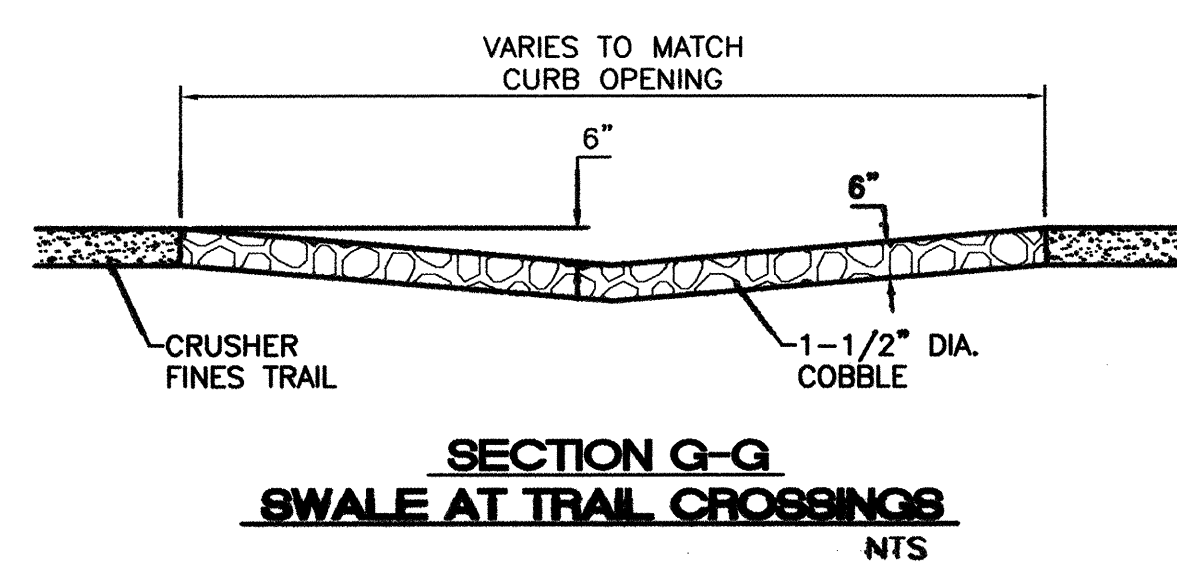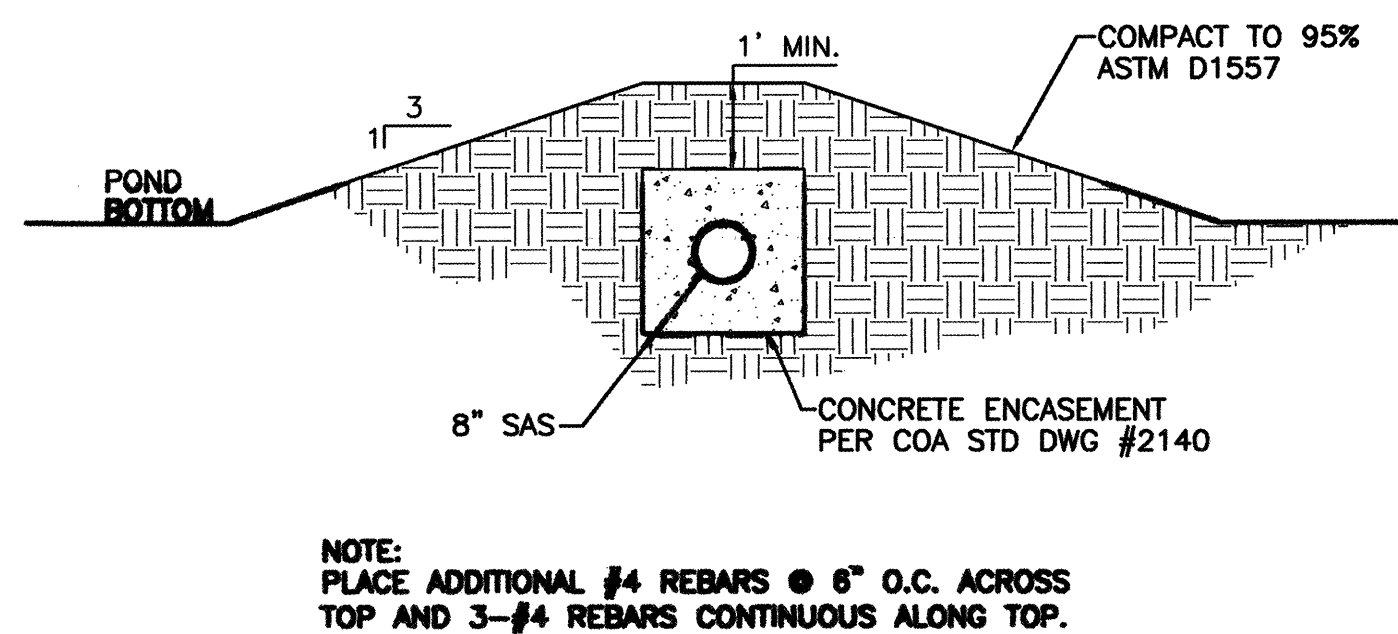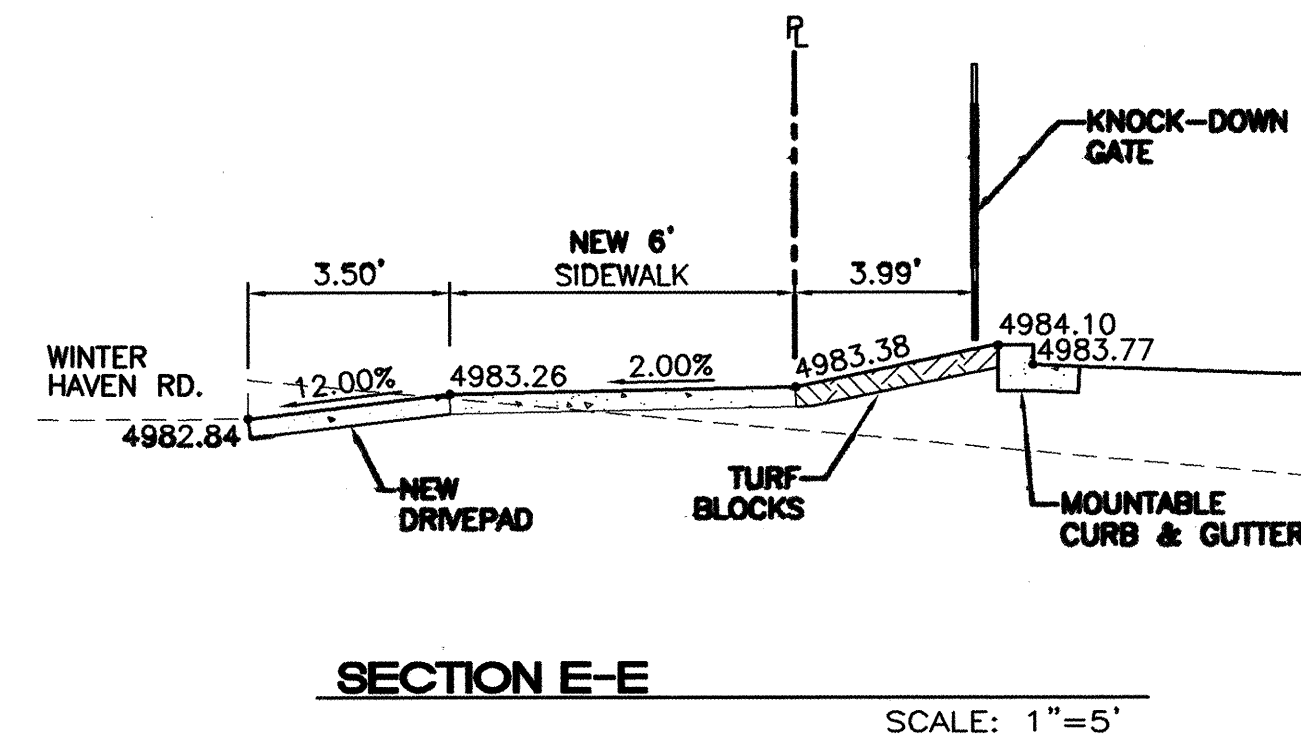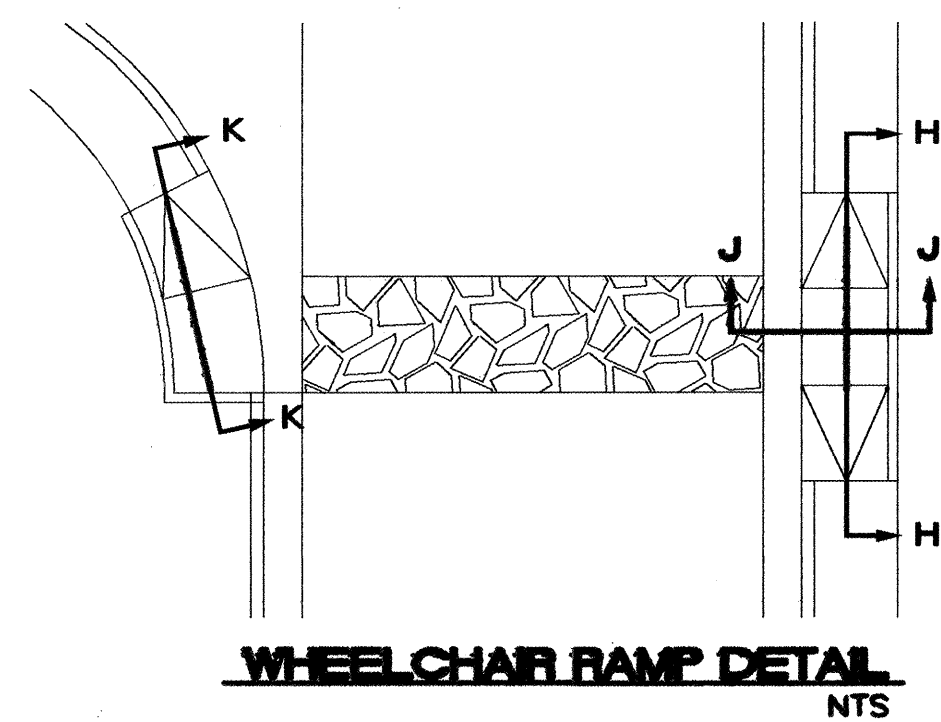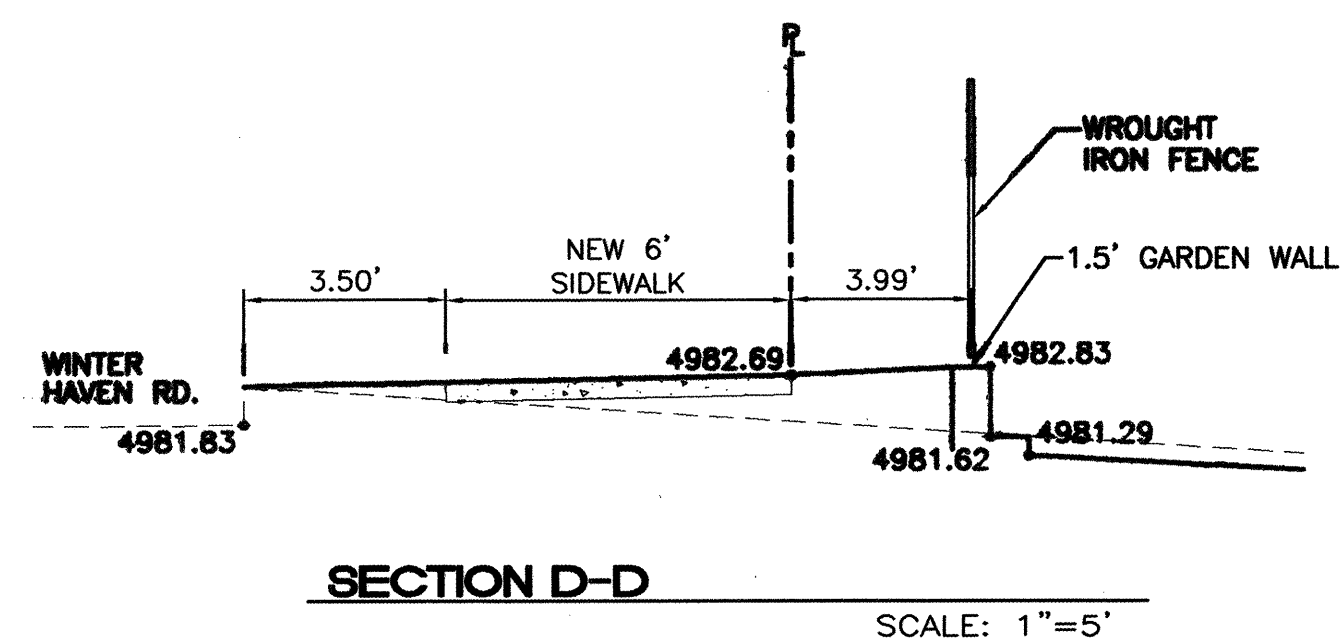
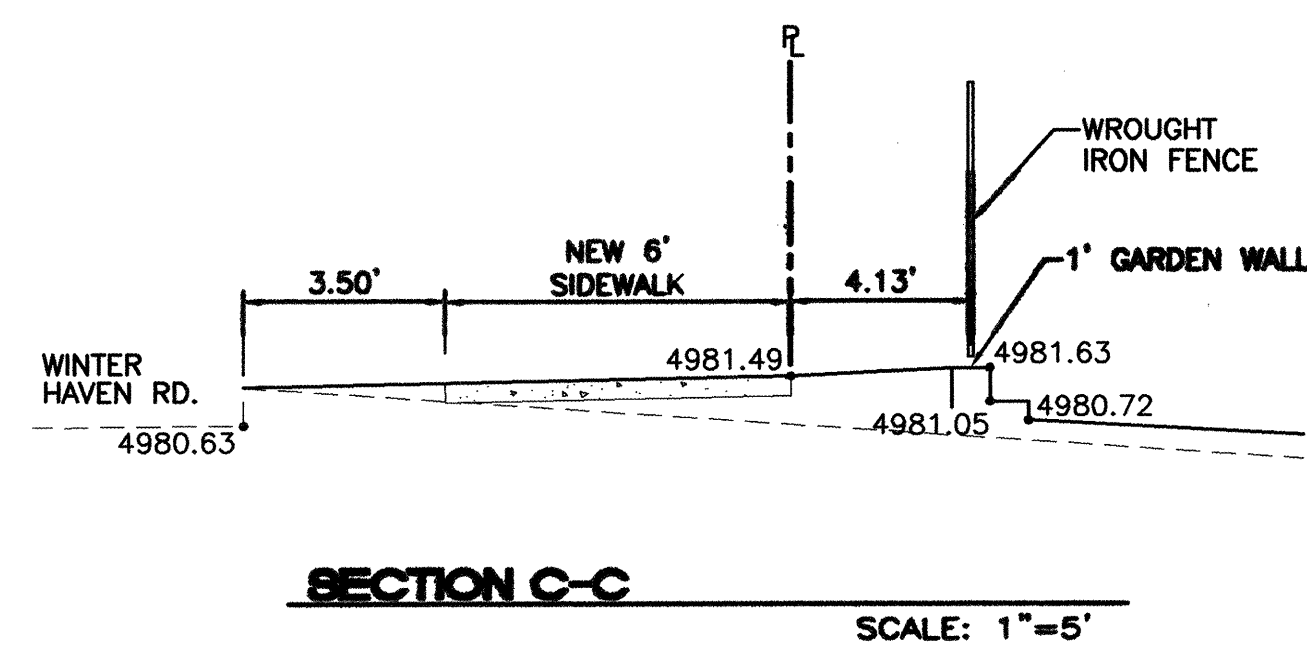
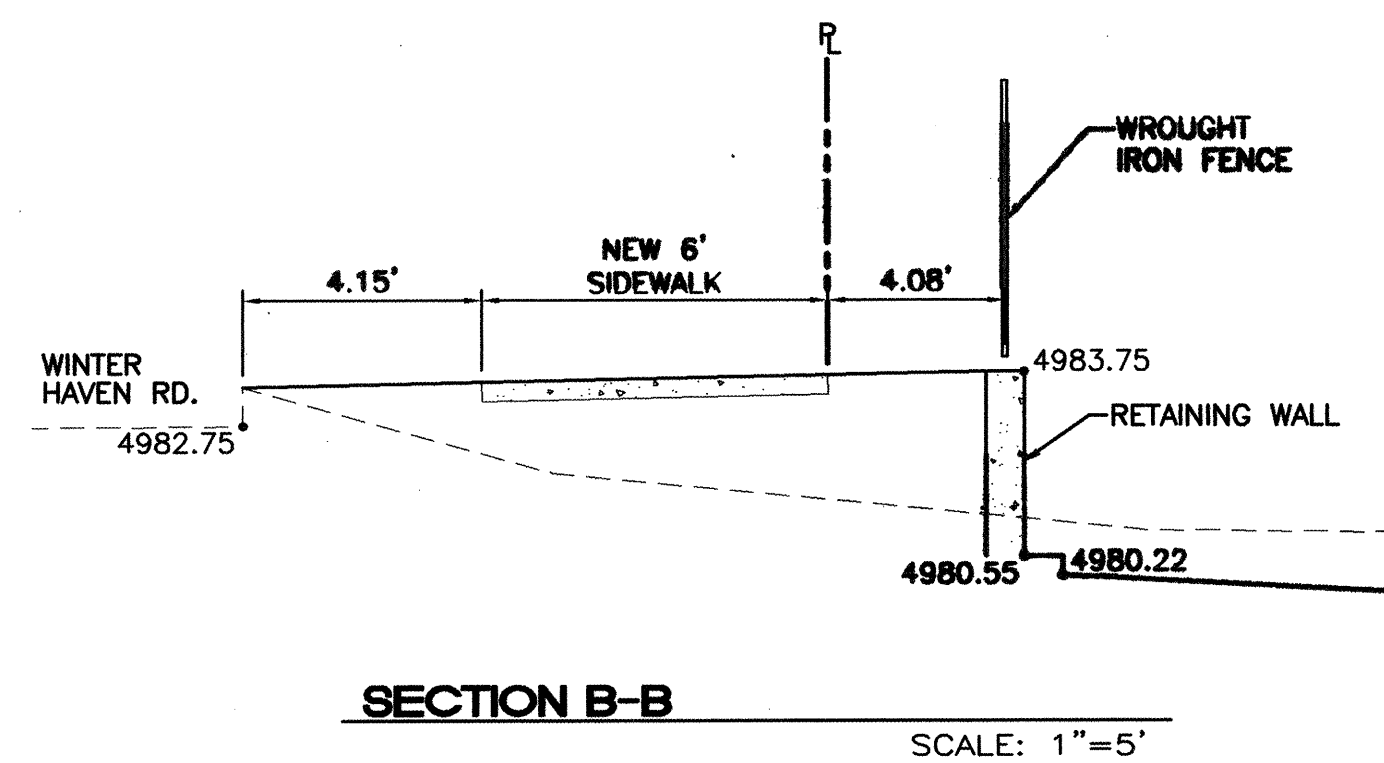
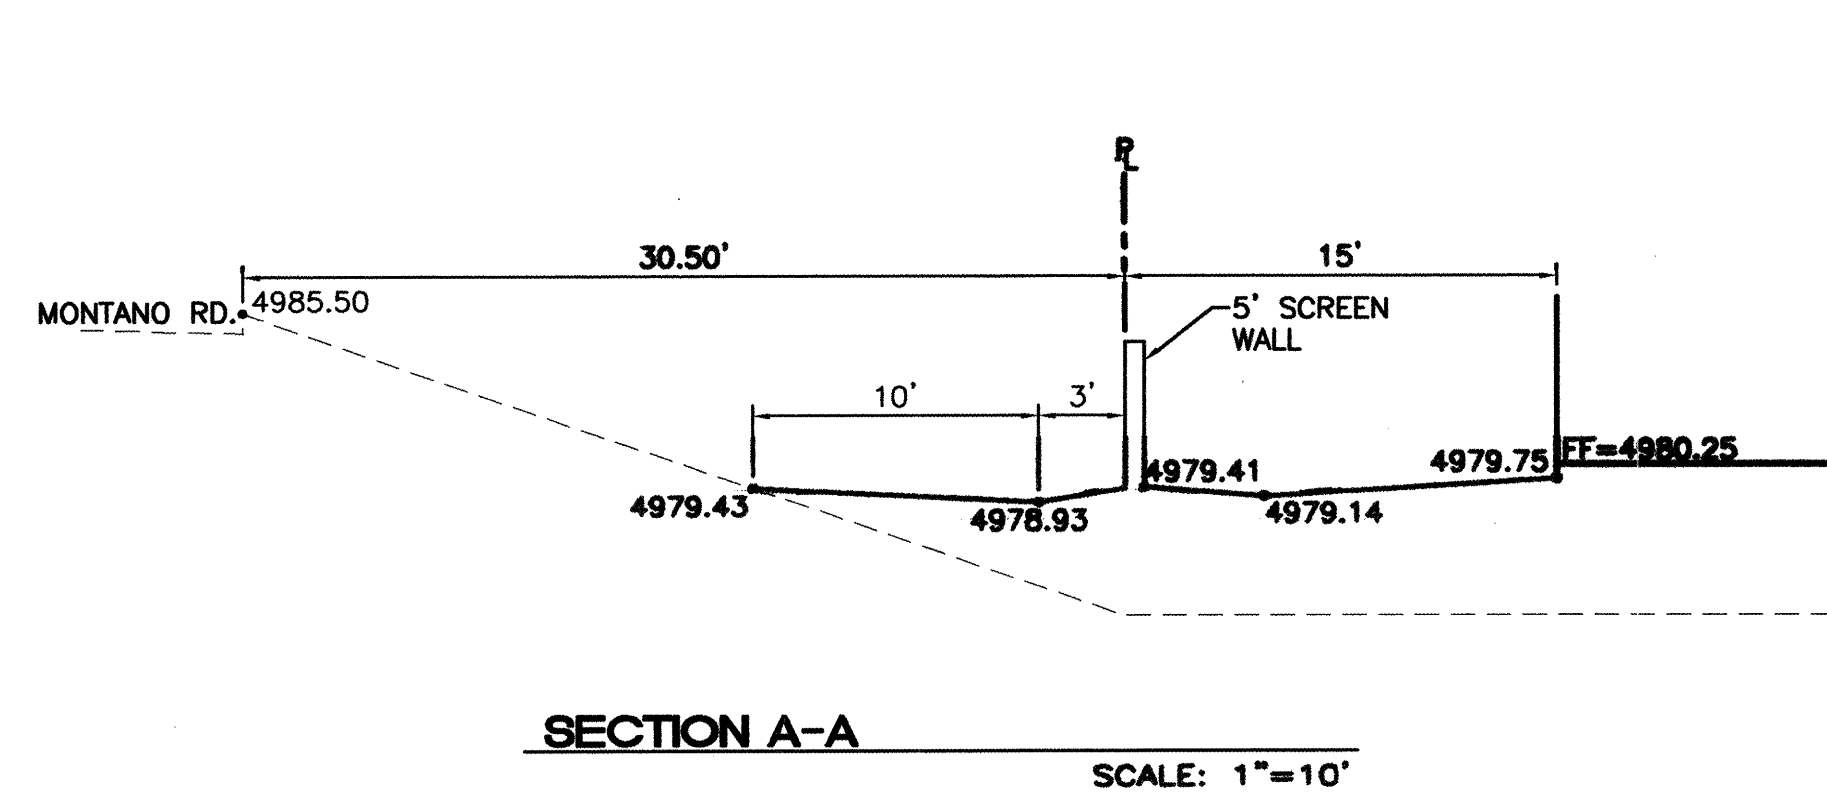


GENERAL NOTES:


- ALL CONCRETE IS TO BE 3000 PSI @ 28 DAYS.
- MINIMUM COMPACTION UNDER FOOTINGS IS TO BE 95% PER ASTM D 1557 FOR A DEPTH OF 12" MOISTURE CONTENT IS TO BE $\pm 2.0\%$.
- BACK FILL AGAINST WALLS IS TO BE HAND-PLACED AND COMPACTED.
- ALL BARS ARE TO BE GRADE 60, ASTM 615.
- TRUSS TYPE DUR-O-WALL EVERY OTHER COURSE.
- USE EITHER EXPANSION JOINTS ON 20' CENTERS OR PILASTERS EVERY 12'.
- 30 BAR DIAMETER LAPS TYPICAL.
- DUR-O-WALL HORIZONTAL JOINT REINFORCEMENT 16" O.C.
- OPEN JOINTS 16" O.C. TYPICAL AT FIRST COURSE.
- OWNER TO SELECT MASONRY COLOR AND/OR FINISH
- SOLID MASONRY CAP COURSE TYPICAL.
- WATER PROOF WALL.


8 INCH REINFORCED CONCRETE MASONRY WALL
(FOR RETAINING PORTION ONLY)

H	B	T	Y-BARS	X-BARS
ft.-in.	ft.-in.	in.		
1'-4"	1'-9"	9"	#4 @ 24" O.C.	
2'-0"	2'-0"	9"	#4 @ 24" O.C.	
2'-8"	2'-6"	9"	#4 @ 24" O.C.	
3'-4"	2'-9"	12"	#4 @ 16" O.C.	#4 @ 16" O.C.
4'-0"	3'-3"	12"	#4 @ 16" O.C.	#4 @ 16" O.C.

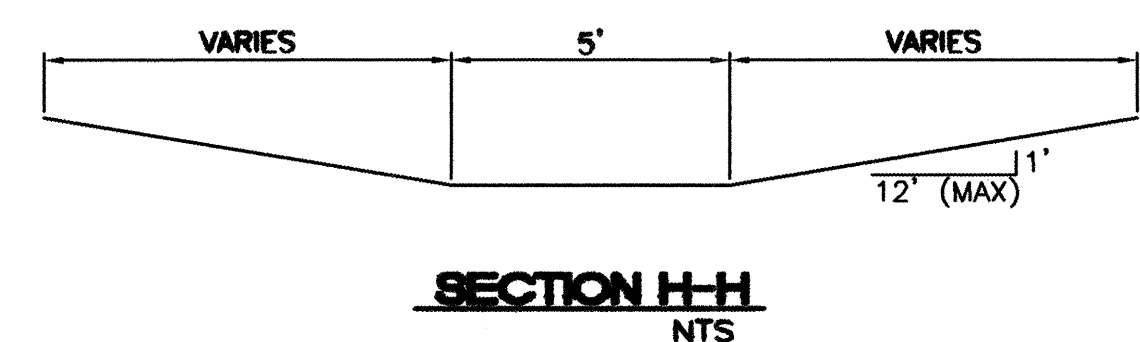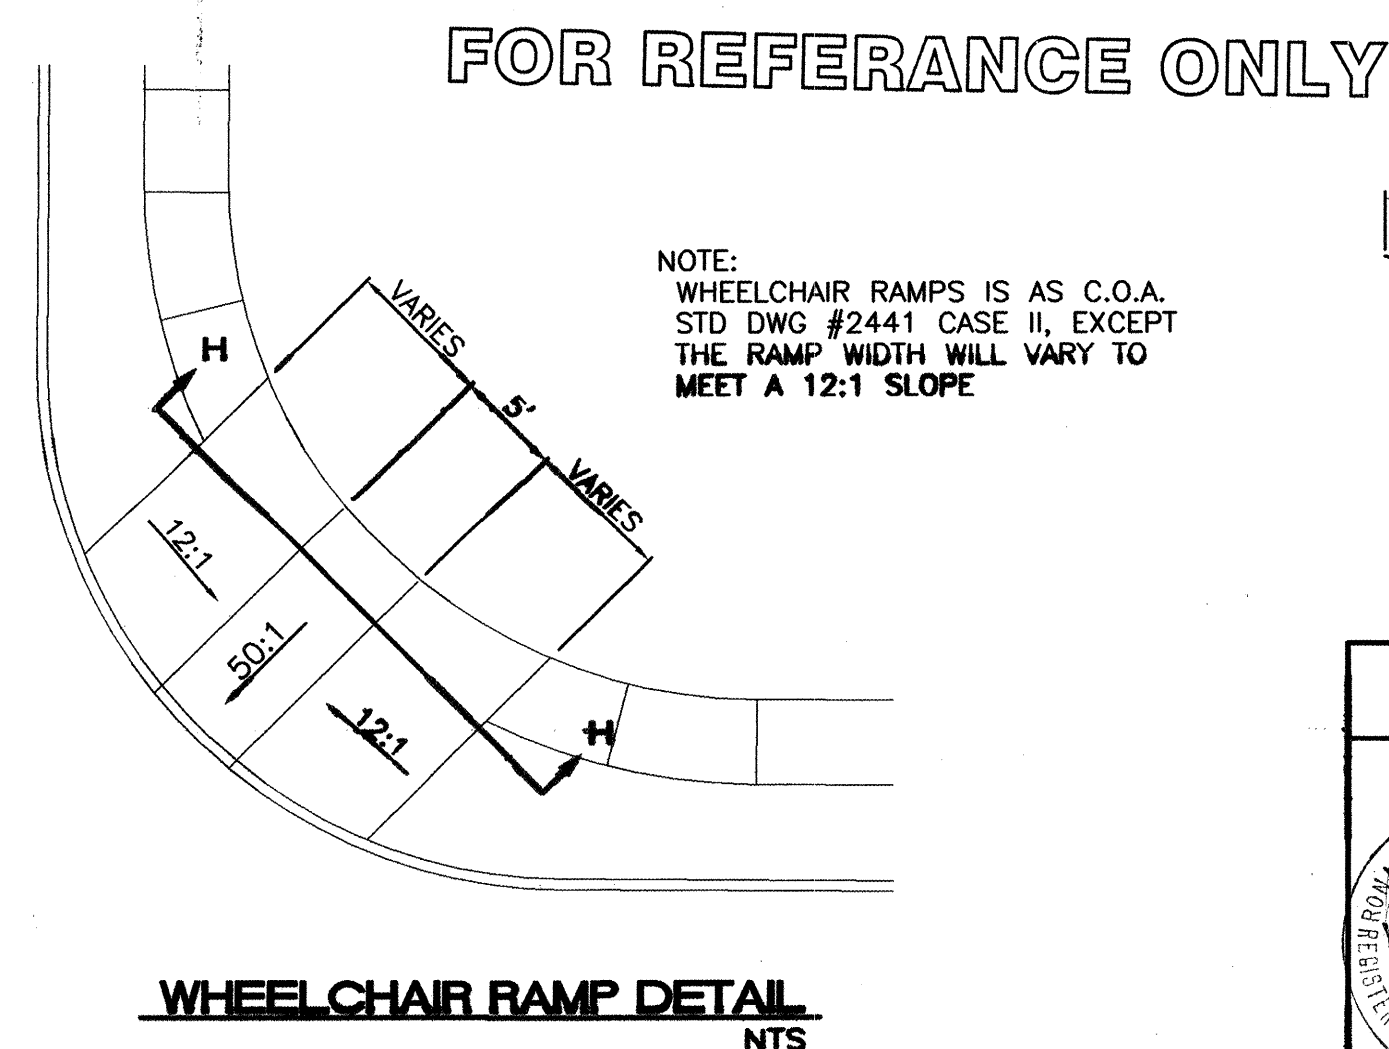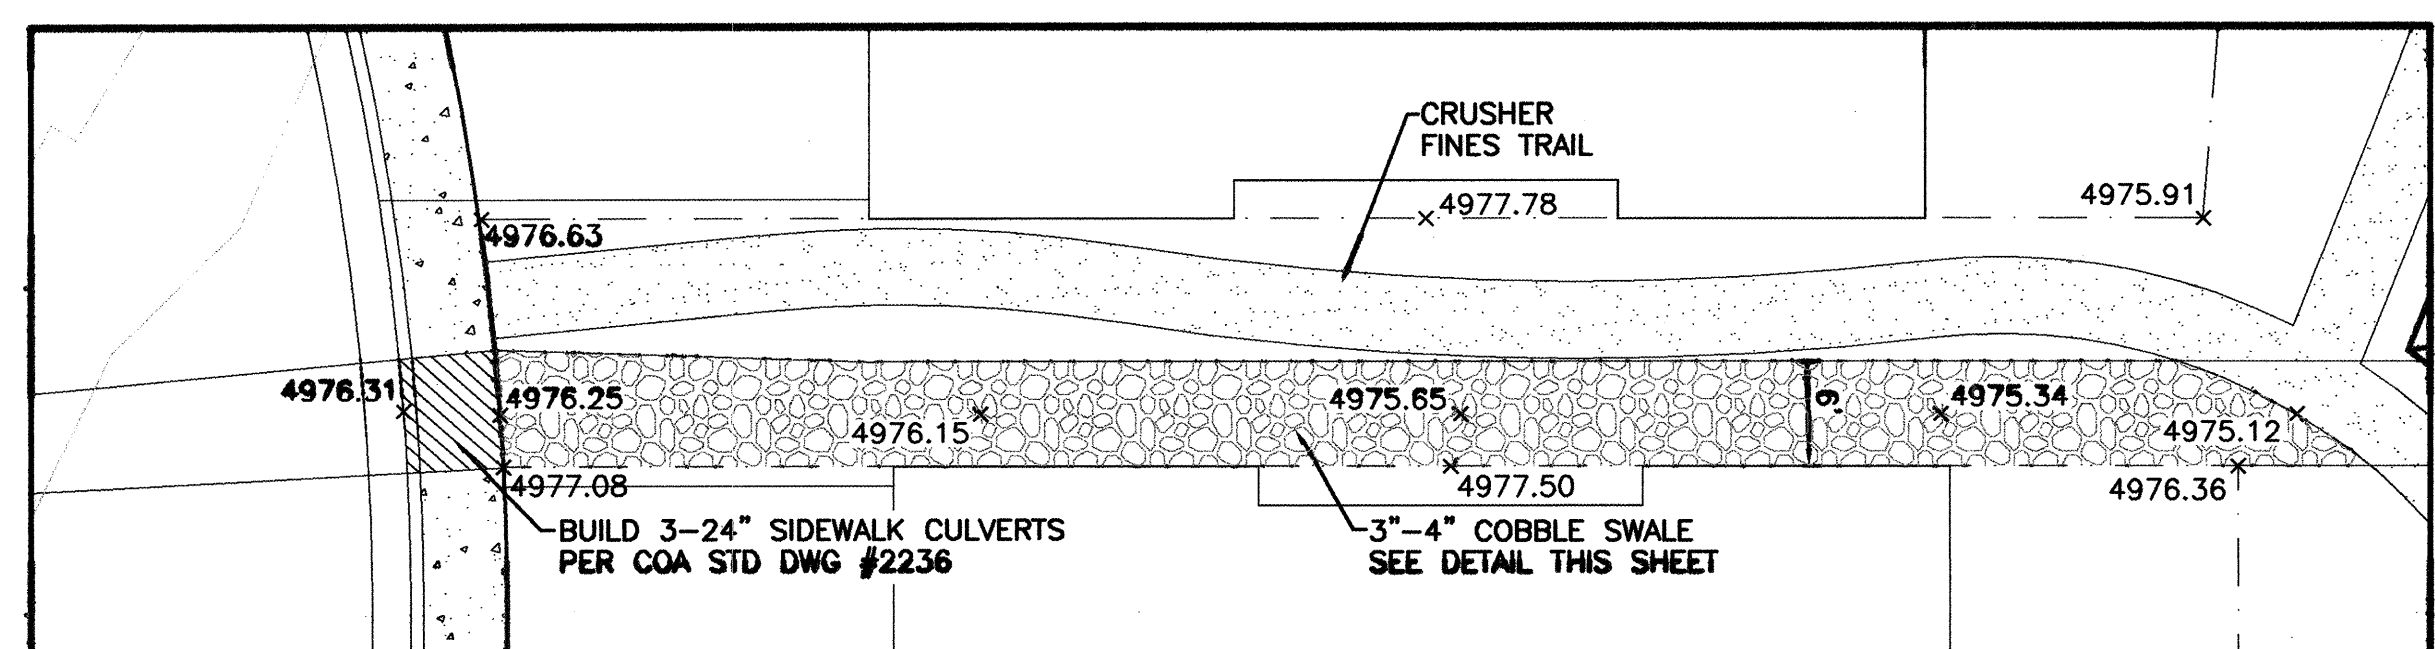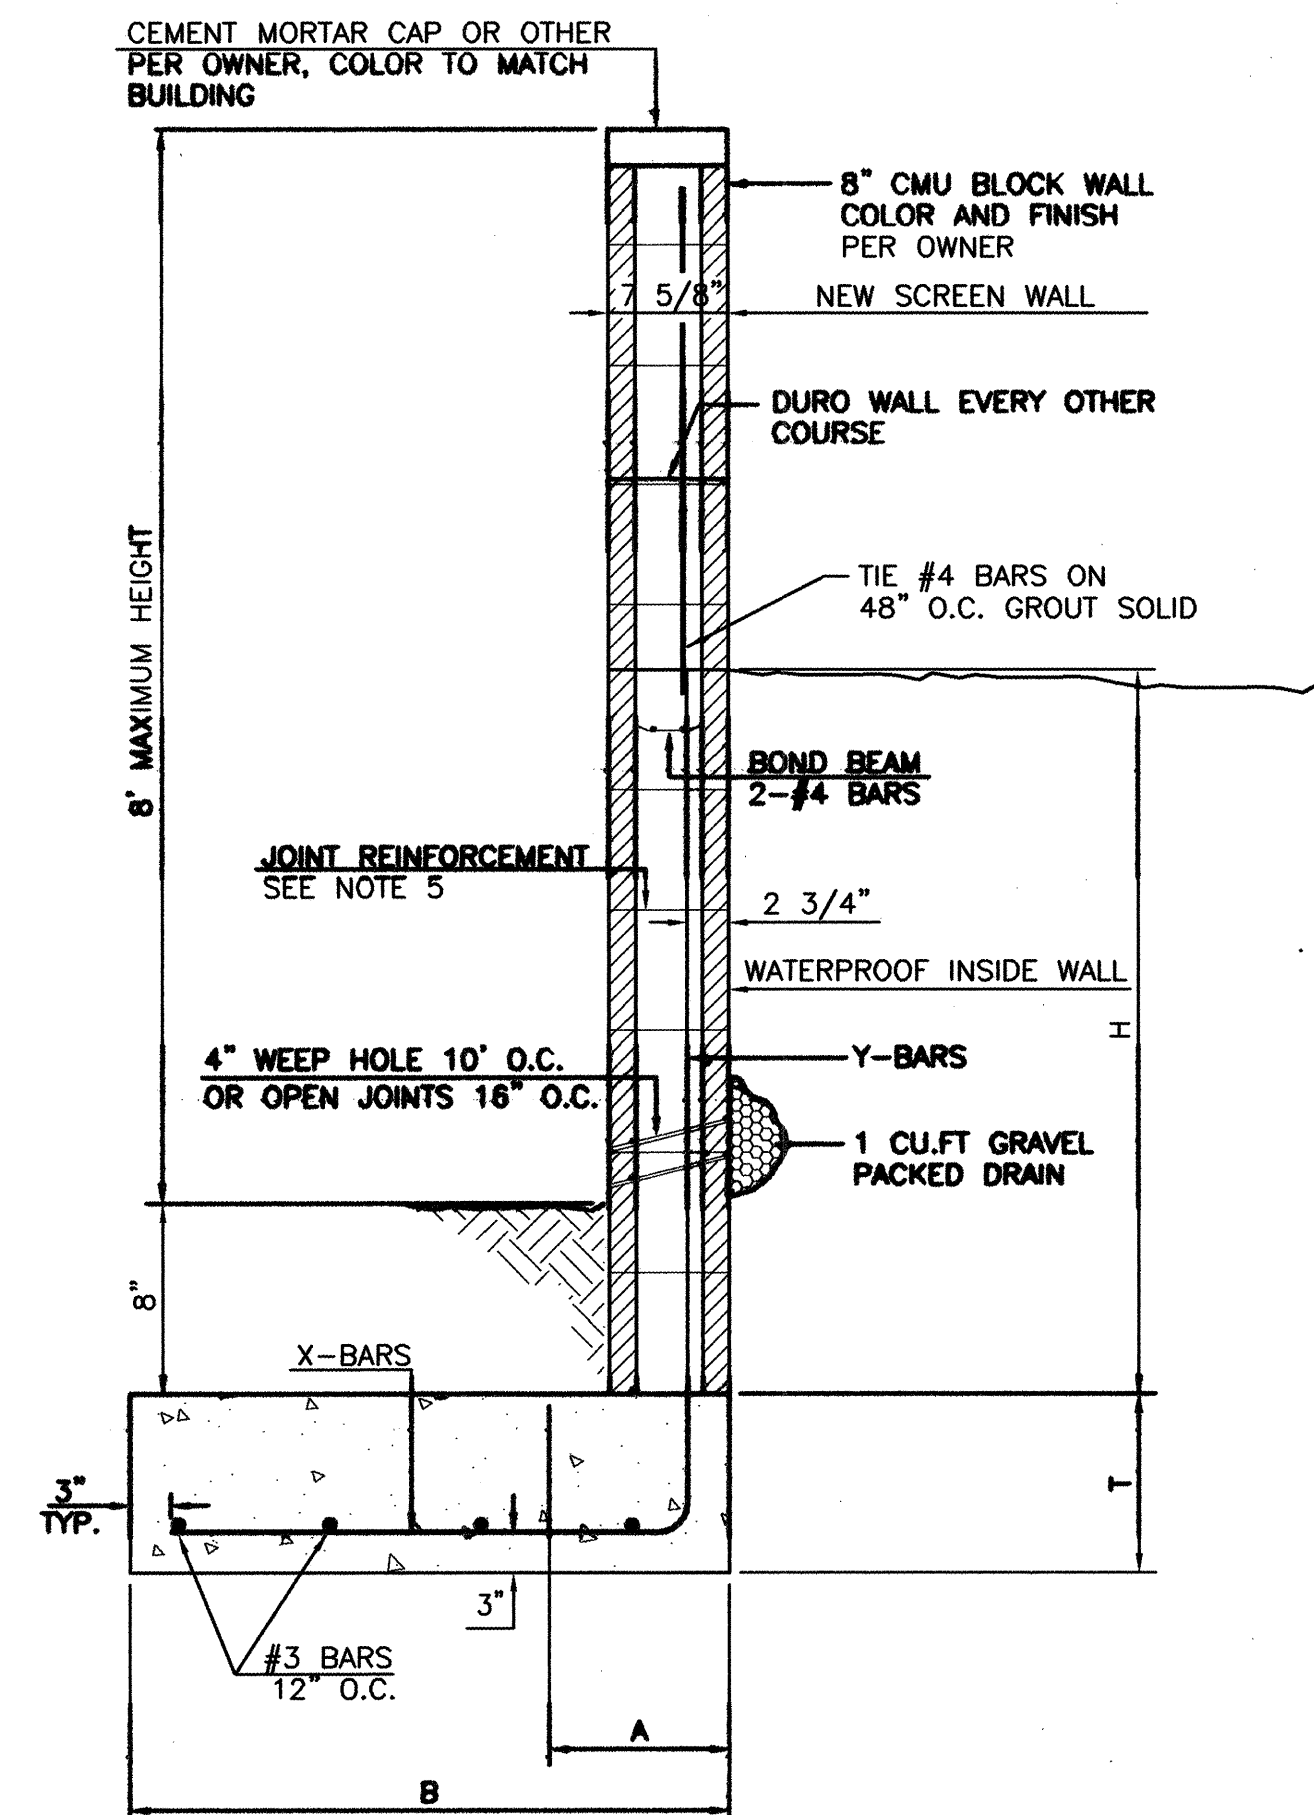




 RONALD R. BOHANNAN P.E. #7868	BOSQUE MONTANO GRADING AND DRAINAGE DETAIL SHEET TIERRA WEST, LLC 8509 JEFFERSON NE ALBUQUERQUE, NEW MEXICO 87113 (505)858-3100	DRAWN BY JDN
		DATE 02-02-01
		2041DET.DWG
		SHEET # 5 OF 17
		JOB # 200041

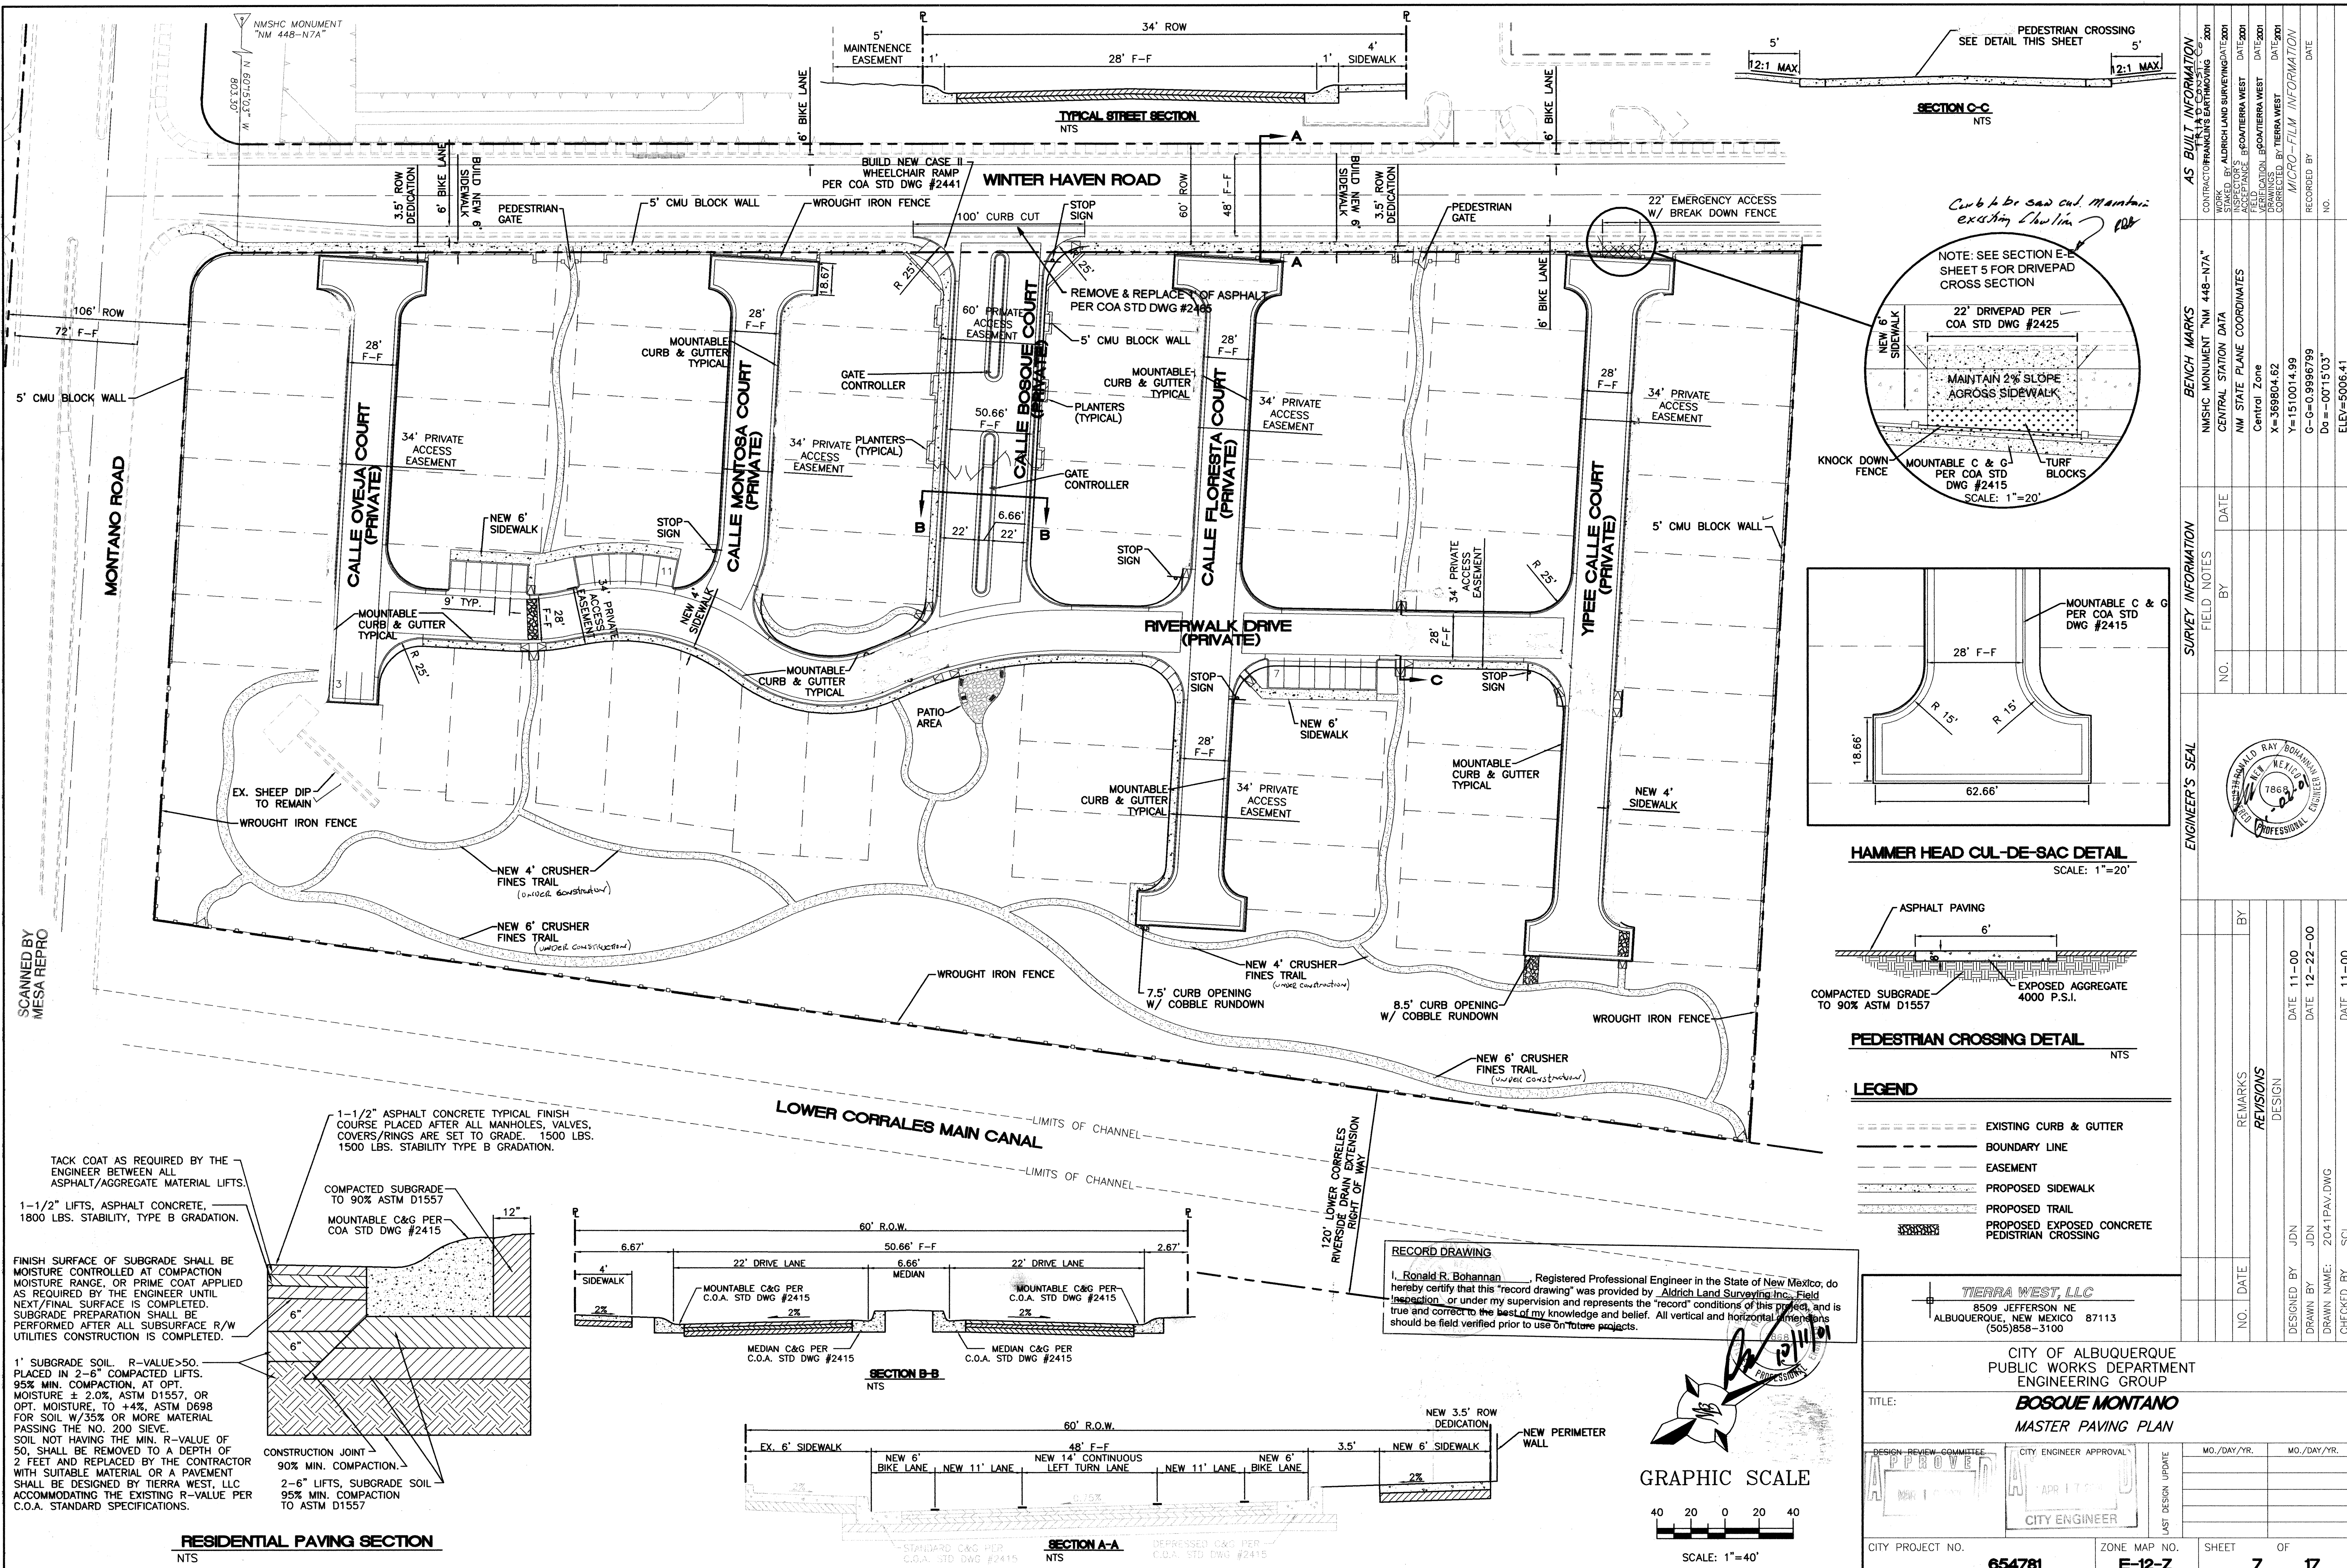

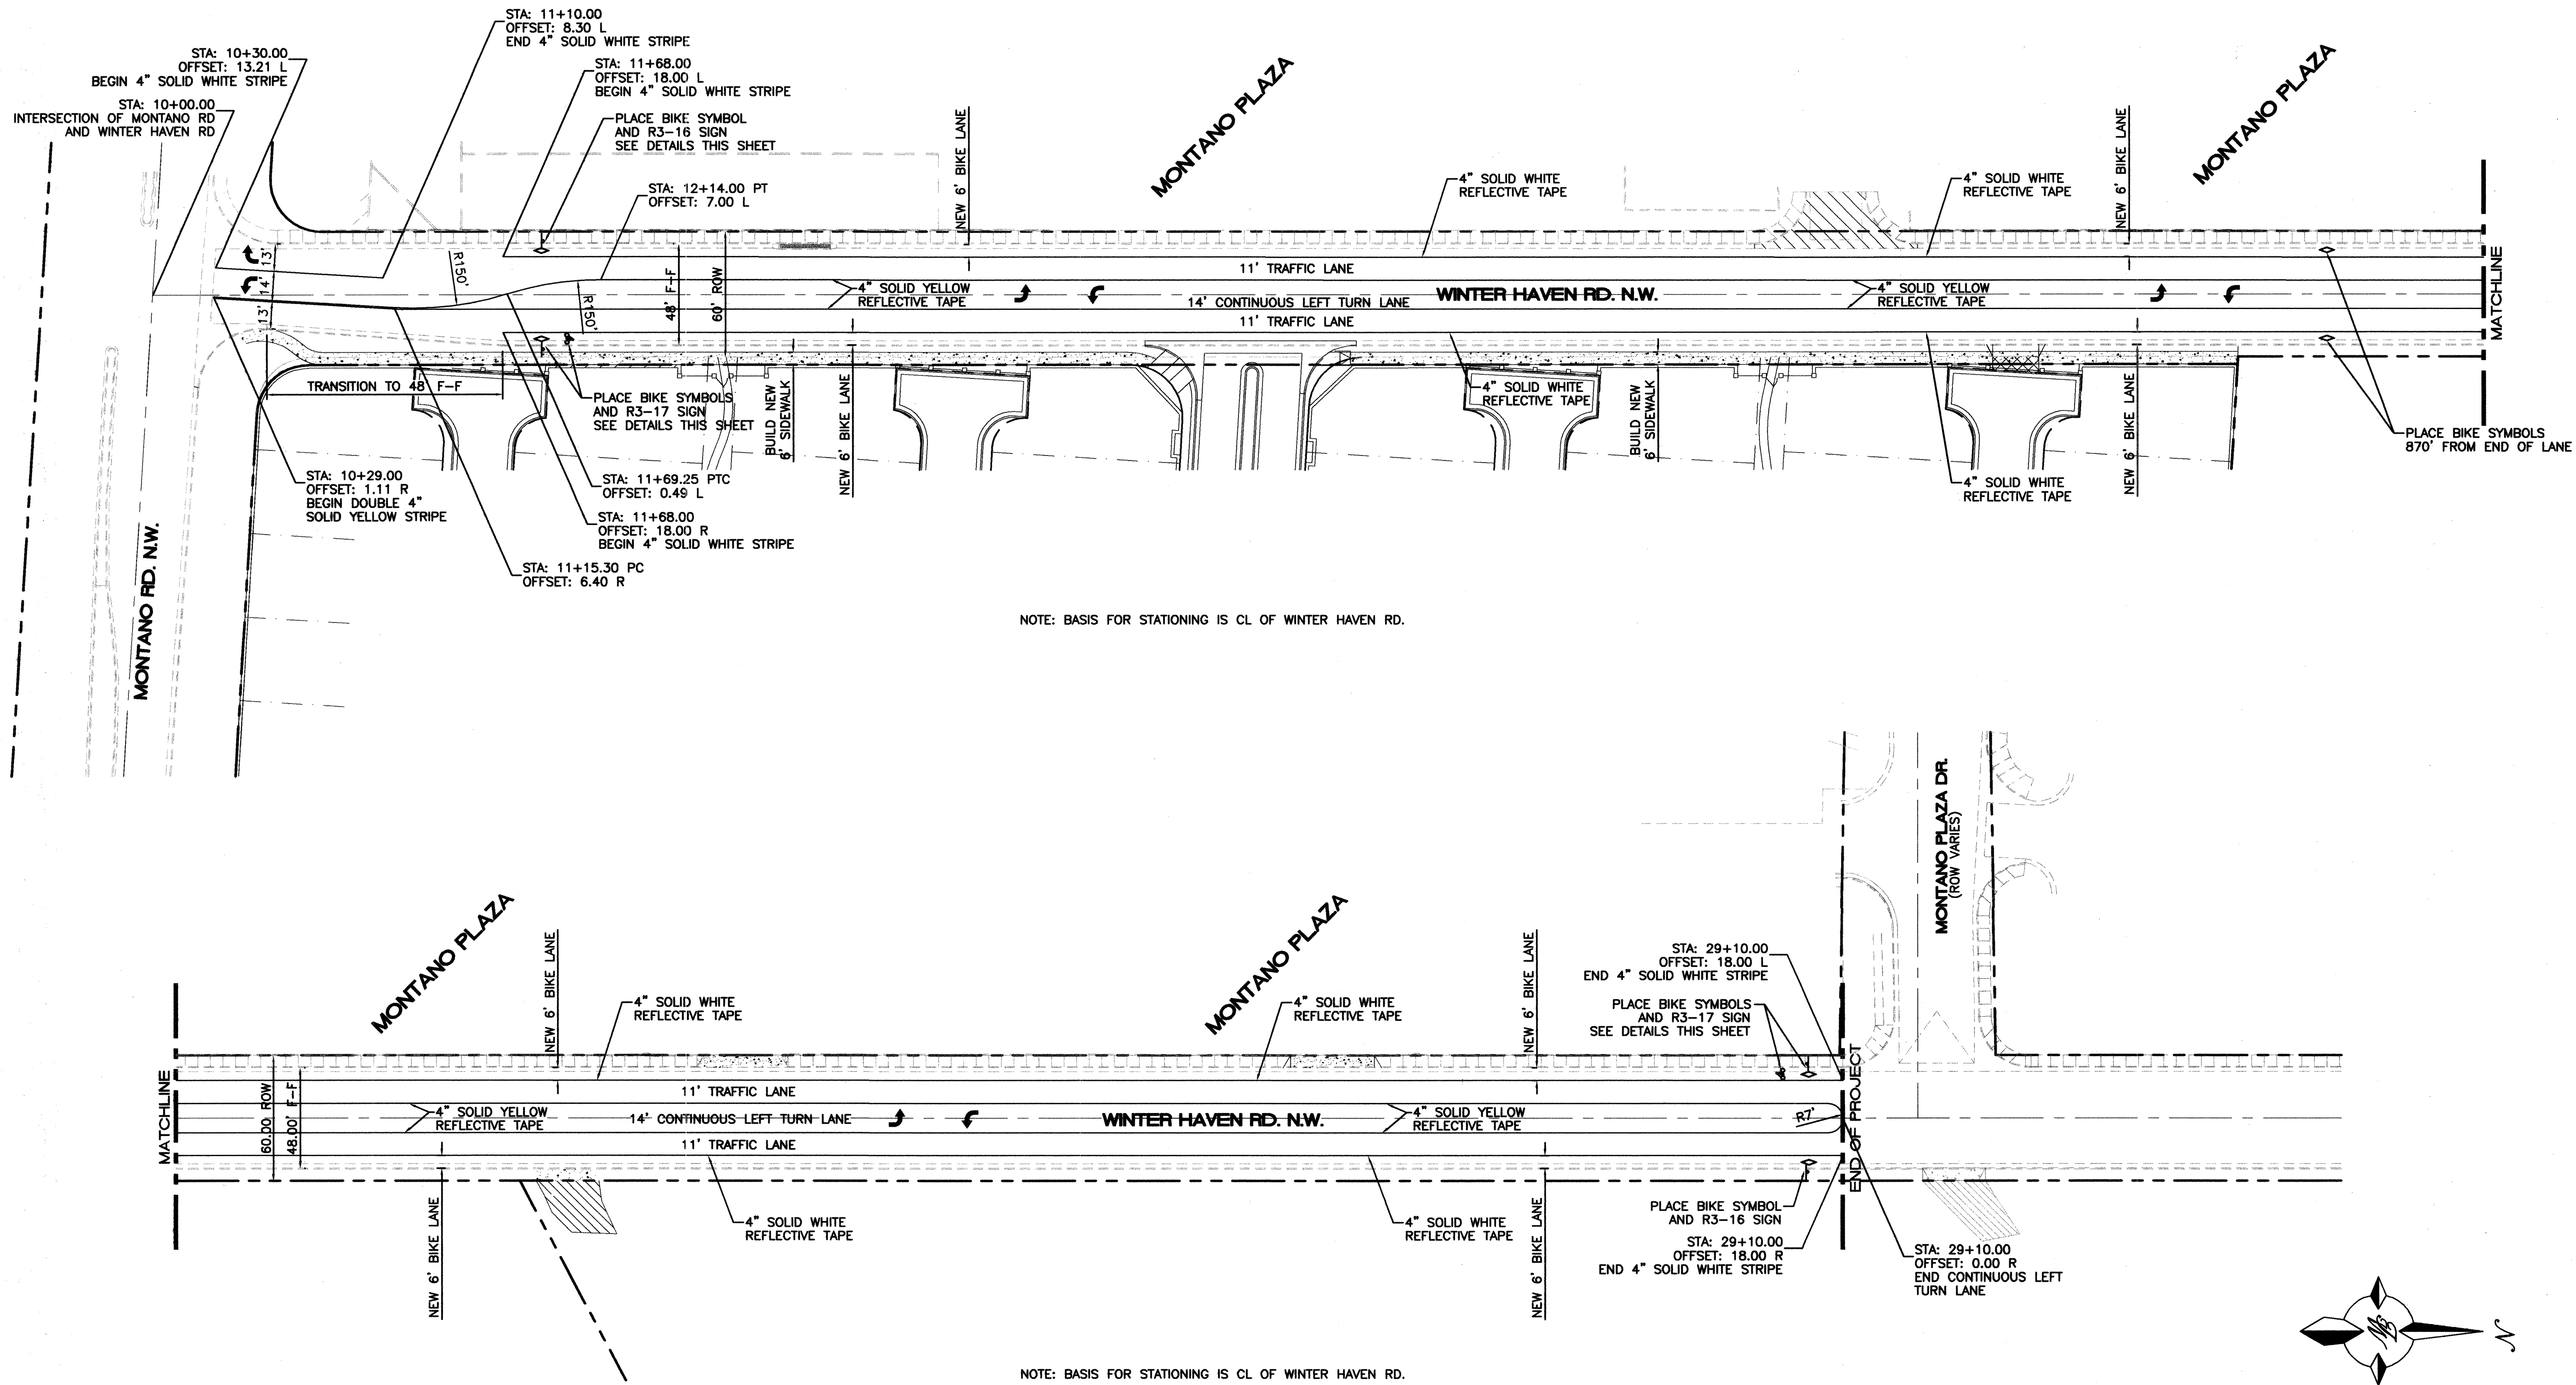

NOTE: BASIS FOR STATIONING IS CL OF WINTER HAVEN RD.

NOTE: BASIS FOR STATIONING IS CL OF WINTER HAVEN RD.

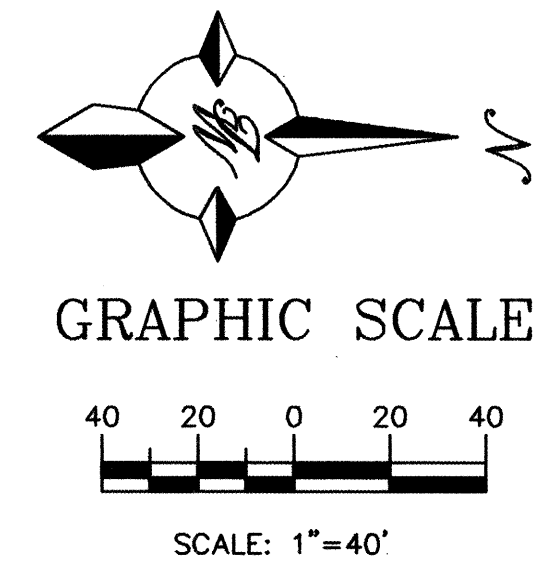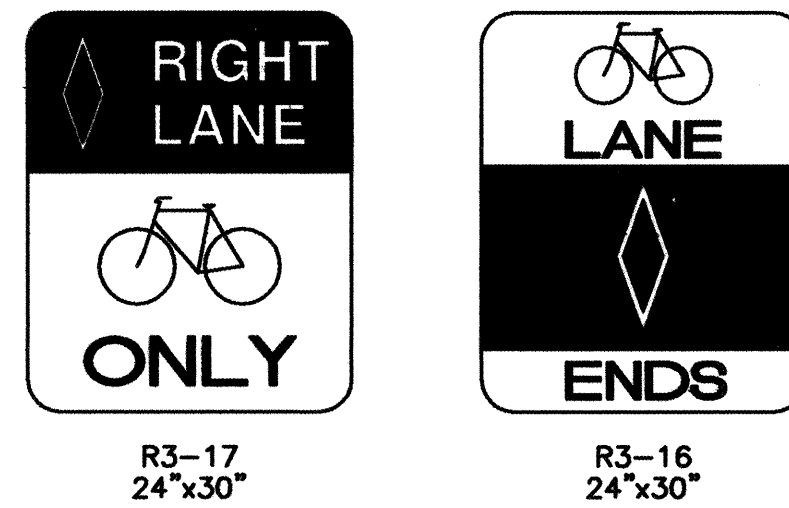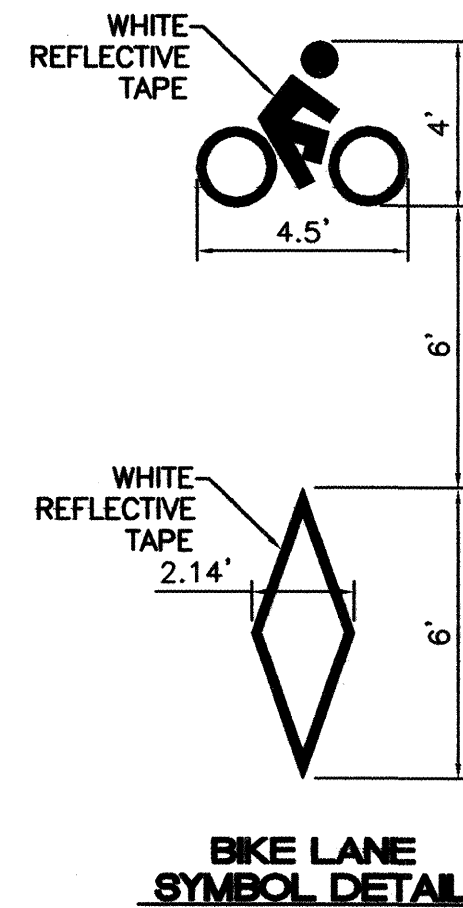

RECORD DRAWING
I, Ronald R. Bohannon, Registered Professional Engineer in the State of New Mexico, do hereby certify that this "record drawing" was provided by Aldrich Land Surveying Inc. Field Inspection or under my supervision and represents the "record" conditions of this project, and is true and correct to the best of my knowledge and belief. All vertical and horizontal dimensions should be field verified prior to use on future projects.

TIERRA WEST, LLC 8509 JEFFERSON NE ALBUQUERQUE, NEW MEXICO 87113 (505)858-3100	
CITY OF ALBUQUERQUE PUBLIC WORKS DEPARTMENT ENGINEERING GROUP	
TITLE: BOSQUE MONTANO WINTER HAVEN RD. IMPROVEMENTS	
DESIGN REVIEW COMMITTEE APPROVED APR 19 2001	CITY ENGINEER APPROVAL APPROVED APR 17 2001 CITY ENGINEER
CITY PROJECT NO. 654781	ZONE MAP NO. E-12-Z
SHEET 8	OF 17

SURVEY INFORMATION		BENCH MARKS		AS BUILT INFORMATION	
NO.	DATE	BY	DATE	CONTRACTOR	DATE
				ALDRICH LAND SURVEYING	2001
				STATIONED BY	DATE
				ACCEPTANCE	DATE
				FIELD NOTES	DATE
				CORRECTED BY	DATE
				RECORDED BY	DATE
				NO.	DATE



REVISIONS	DATE	BY
DESIGN	11-00	JON
	12-22-00	JON
	12-00	SOL

10+00
11+00
12+00
13+00

CURVE TABLE

CURVE	LENGTH	RADIUS	DELTA	TANGENT	CHORD BEARING	CHORD LENGTH
C1	23.56	15.00	90°00'00"	15.00	S13°13'48"E	21.21
C2	22.89	15.00	87°26'24"	14.34	S78°03'00"W	20.73
C3	29.24	84.67	19°47'05"	14.77	N48°20'15"W	29.09
C4	28.13	70.00	23°01'20"	14.26	N46°43'08"W	27.94
C5	15.64	56.67	15°48'57"	7.87	N50°19'19"W	15.59
C6	33.16	25.00	75°59'16"	19.53	S76°26'21"E	30.78
C7	30.50	25.00	69°53'32"	17.47	N07°28'05"W	28.64

QUARTER POINTS

C1	FL	ELEV.	C2	FL	ELEV.
1	4979.81		4	4979.98	
2	4979.88		5	4979.90	
3	4979.96		6	4979.81	

C6	FL	ELEV.	C7	FL	ELEV.
7	4977.80		10	4977.77	
8	4977.84		11	4977.61	
9	4977.88		12	4977.46	

KEYED NOTE:

- (A) 6" VALLEY GUTTER PER C.O.A. STD DWG #2420
- (B) 4' SIDEWALK TO BE BUILT WITH THIS CONTRACT
- (C) MOUNTABLE CURB PER C.O.A. STD DWG #2415
- (D) STANDARD CURB PER C.O.A. STD DWG #2415

SCALE: HORIZ. 1"=50'
VERT. 1"= 5'

CALLE MONTOSA COURT (PRIVATE)
STA: 10+00.00 TO 12+20.54

PRIVATE IMPROVEMENTS FOR REFERENCE ONLY

10+00
11+00
12+00
13+00

PRIVATE IMPROVEMENTS FOR REFERENCE ONLY

CURVE TABLE

CURVE	LENGTH	RADIUS	DELTA	TANGENT	CHORD BEARING	CHORD LENGTH
C1	37.79	25.00	86°36'01"	23.56	S14°55'48"E	34.29
C2	10.46	3.33	180°00'00"	UNDEFINED	S31°46'12"W	6.66
C3	40.75	25.00	93°23'59"	26.53	S75°04'12"W	36.39
C4	10.46	3.33	180°00'00"	UNDEFINED	N31°46'12"E	6.66
C5	10.46	3.33	180°00'00"	UNDEFINED	S31°46'12"W	6.66
C6	40.54	25.00	92°54'38"	26.30	N75°18'53"E	36.24
C7	10.46	3.33	180°00'00"	UNDEFINED	N31°46'12"E	6.66
C8	29.04	25.00	66°33'15"	16.41	N24°57'10"W	27.43

QUARTER POINTS

C1	FL	ELEV.	C3	FL	ELEV.
1	4982.01		4	4981.26	
2	4981.82		5	4981.51	
3	4981.64		6	4981.77	

C6	FL	ELEV.	C8	FL	ELEV.
7	4979.15		10	4978.91	
8	4979.29		11	4978.79	
9	4979.44		12	4978.68	

STATIONING AND OFFSETS:

- STA: 10+46.02 PT
OFFSET: 27.33 L
FL=4982.19
- STA: 10+21.06 PC
OFFSET: 50.85 L
FL=4981.45
- STA: 10+34.38
OFFSET: 2.00 L
BEGIN NEW MEDIAN
FL=4981.66
- STA: 10+22.46
OFFSET: 27.33 L
FL=4981.35
- STA: 11+39.90
OFFSET: 2.00 L
BEGIN NEW MEDIAN
FL=4981.37
- STA: 12+38.17 PT
OFFSET: 55.75 L
FL=4979.00
- STA: 12+40.93
OFFSET: 27.33 L
FL=4979.02
- STA: 12+13.31 PC
OFFSET: 27.33 L
FL=4979.58
- STA: 12+61.05 CALLE BOSQUE CT. =
STA: 13+76.75 RIVERWALK DR.
CL EL=4978.80
- STA: 10+00.00
OFFSET: 0.00 R
INTERSECTION OF
WINTER HAVEN RD. AND
CALLE BOSQUE CT.
- STA: 10+25.47
OFFSET: 23.33 R
FL=4981.13
- STA: 10+27.04 PC
OFFSET: 49.81 R
FL=4981.00
- STA: 10+52.00 PT
OFFSET: 23.33 R
FL=4982.02
- STA: 11+07.90
OFFSET: 2.00 L
END NEW MEDIAN
FL=4982.00
- STA: 12+33.76
OFFSET: 2.00 L
END NEW MEDIAN
FL=4979.12
- STA: 12+36.87 PC
OFFSET: 23.33 R
FL=4979.02
- STA: 12+53.82
OFFSET: 23.33 R
FL=4978.68
- STA: 12+59.81 PT
OFFSET: 38.38 R
FL=4978.56

KEYED NOTE:

- (A) 6" VALLEY GUTTER PER C.O.A. STD DWG #2420
- (B) 4' SIDEWALK TO BE BUILT WITH THIS CONTRACT
- (C) MOUNTABLE CURB PER C.O.A. STD DWG #2415
- (D) STANDARD CURB PER C.O.A. STD DWG #2415
- (E) BUILD WHEEL CHAIR RAMPS SEE SHEET 5 FOR DETAILS

NOTE: REMOVE CURB AND GUTTER WITHOUT DAMAGING EXISTING PAVEMENT AND POUR NEW VALLEY GUTTER AGAINST EXISTING PAVEMENT.

SCALE: HORIZ. 1"=50'
VERT. 1"= 5'

AS BUILT INFORMATION

CONTRACT/PROJECT	DATE	BY	REMARKS
CONTRACT/PROJECT	DATE	BY	REMARKS

SURVEY INFORMATION

NO.	DATE	BY	REMARKS
NO.	DATE	BY	REMARKS

ENGINEER'S SEAL

DESIGNED BY JDN **DATE** 11-00
DRAWN BY JDN **DATE** 12-22-00
DRAWN NAME: 2041PA/PP/DWG
CHECKED BY SCJ **DATE** 11-00

REVISIONS

NO.	DATE	BY	REMARKS
NO.	DATE	BY	REMARKS

DESIGN

CITY OF ALBUQUERQUE
PUBLIC WORKS DEPARTMENT
ENGINEERING GROUP

TITLE: **BOSQUE MONTANO**
PAVING IMPROVEMENTS (PRIVATE)
INTERIOR STREETS

DESIGN REVIEW COMMITTEE **CITY ENGINEER APPROVAL**

APPROVED **APPROVED**


DATE **DATE**

LAST DESIGN UPDATE

MO./DAY/YR. **MO./DAY/YR.**

CITY PROJECT NO. **ZONE MAP NO.** **SHEET** **OF**

654781 **E-12-7** **10** **17**

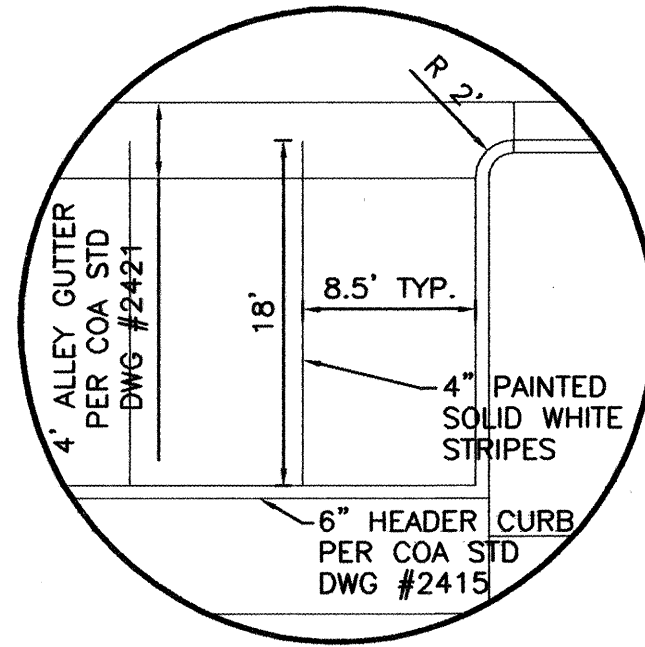


NOTES:

1. SEE MASTER PAVING PLAN FOR STREET SECTIONS AND WHEELCHAIR RAMP TYPES.
2. ALL CURB AND GUTTER IS TO BE MOUNTABLE UNLESS OTHERWISE NOTED.
3. ALL SIDEWALKS IN FRONT OF THE LOTS ARE TO BE 6" THICK. ALL OTHER SIDEWALKS MAY BE 4" THICK

CURVE TABLE							
CURVE	LENGTH	RADIUS	DELTA	TANGENT	CHORD	BEARING	CHORD LENGTH
C1	39.27	25.00	90°00'00"	25.00	N76°46'12"E		35.36
C2	39.27	25.00	90°00'00"	25.00	S13°13'48"E		35.36
C3	22.05	110.00	11°29'14"	11.06	N21°04'00"E		22.02
C4	35.59	124.00	16°26'49"	17.92	N23°32'47"E		35.47
C5	39.61	138.00	16°26'49"	19.94	N23°32'47"E		39.48
C6	5.91	140.00	2°25'03"	2.95	S16°31'55"W		5.91
C7	60.80	158.00	22°02'52"	30.78	S29°34'18"W		60.43
C8	112.84	126.00	51°18'35"	60.52	S40°58'41"W		109.10
C9	100.30	112.00	51°18'35"	53.79	S40°58'41"W		96.98
C10	30.50	25.00	69°53'32"	17.47	N07°28'05"W		28.64
C11	33.16	25.00	75°59'16"	19.53	S76°26'21"E		30.78
C12	65.02	60.00	62°05'36"	36.12	N34°31'13"E		61.89
C13	81.57	74.00	63°09'33"	45.49	N35°03'12"E		77.50
C14	97.01	88.00	63°09'33"	54.09	N35°03'12"E		92.17
C15	22.43	265.00	4°51'02"	11.22	S05°53'56"W		22.43
C16	113.25	251.00	25°51'07"	57.61	S16°23'59"W		112.29
C17	106.94	237.00	25°51'07"	54.39	S16°23'59"W		106.03
C18	29.04	25.00	66°33'15"	16.41	N24°57'10"W		27.43
C19	40.54	25.00	92°54'38"	26.30	N75°18'53"E		36.24
C20	38.20	25.00	87°33'21"	23.96	N14°27'08"W		34.59
C21	40.34	25.00	92°26'39"	26.09	N75°32'52"E		36.10
C22	40.34	25.00	92°26'39"	26.09	S75°32'52"E		36.10
C23	31.96	25.00	73°14'38"	18.58	S21°36'29"E		29.83
C24	38.20	25.00	87°33'21"	23.96	N14°27'08"W		34.59
C25	40.34	25.00	92°26'39"	26.09	S75°32'52"W		36.10

- (A) 10' VALLEY GUTTER PER C.O.A. STD DWG #2420
- (B) 4' SIDEWALK TO BE BUILT WITH THIS CONTRACT
- (C) 6' SIDEWALK TO BE BUILT WITH THIS CONTRACT
- (D) MOUNTABLE CURB PER C.O.A. STD DWG #2415
- (E) STANDARD CURB PER C.O.A. STD DWG #2415
- (F) CONCRETE PEDESTRIAN CROSSING
SEE SHEET 7 FOR DETAIL
- (G) 4' VALLEY GUTTER PER C.O.A. STD DWG #2421
- (H) BUILD WHEEL CHAIR RAMP
SEE SHEET 5 FOR DETAILS

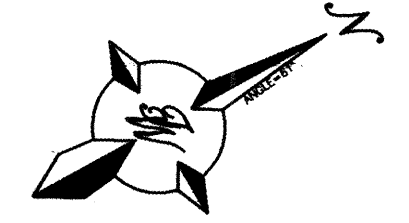

SCALE: HORIZ. 1"=50'
VERT. 1"= 5'


E ENT	
O (ATE) TO 17+40.62	
MO./DAY/YR.	MO./DAY/YR.

DESIGN REVIEW COMMITTEE	CITY ENGINEER APPROVAL	MO./DAY/YR.
A	A	
APPROVED	APR 1 1990	
	CITY ENGINEER	
		LAST DESIGN UPDATE

QUARTER POINTS					
C1	FL	ELEV.	C2	FL	ELEV.
	1	4980.12		4	4980.30
	2	4980.22		5	4980.20
	3	4980.33		6	4980.11
C3	FL	ELEV.	C4	FL	ELEV.
	7	4978.70		10	4978.47
	8	4978.82		11	4978.51
	9	4978.53		12	4978.54
C5	FL	ELEV.	C6	FL	ELEV.
	13	4977.88		16	4978.26
	14	4978.07		17	4978.07
	15	4978.25		18	4978.25
C7	FL	ELEV.	C8	FL	ELEV.
	19	4976.82		22	4976.66
	20	4976.79		23	4976.61
	21	4976.75		24	4976.55

CURVE	LENGTH	RADIUS	DELTA	TANGENT	CHORD BEARING	CHORD LENGTH
C1	23.56	15.00	90°00'00"	15.00	S13°13'48"E	21.21
C2	22.89	15.00	87°26'24"	14.34	S78°03'00"W	20.73
C3	38.20	25.00	87°33'21"	23.96	N14°27'08"W	34.59
C4	40.34	25.00	92°26'39"	26.09	S75°32'52"W	36.10
C5	23.56	15.00	90°00'00"	15.00	N78°40'12"E	21.21
C6	23.56	15.00	90°00'00"	15.00	N13°13'48"W	21.21

QUARTER POINTS			
C1	FL	ELEV.	
	1	4982.49	
	2	4982.59	
C2	FL	ELEV.	
	4	4982.73	
	5	4982.82	
C3	FL	ELEV.	
	7	4979.98	
	8	4979.89	
C4	FL	ELEV.	
	10	4979.40	
	11	4979.21	
C5	FL	ELEV.	
	13	4977.13	
	14	4977.12	
C6	FL	ELEV.	
	16	4977.13	
	17	4977.05	
C7	FL	ELEV.	
	18	4976.96	
	19	4976.87	

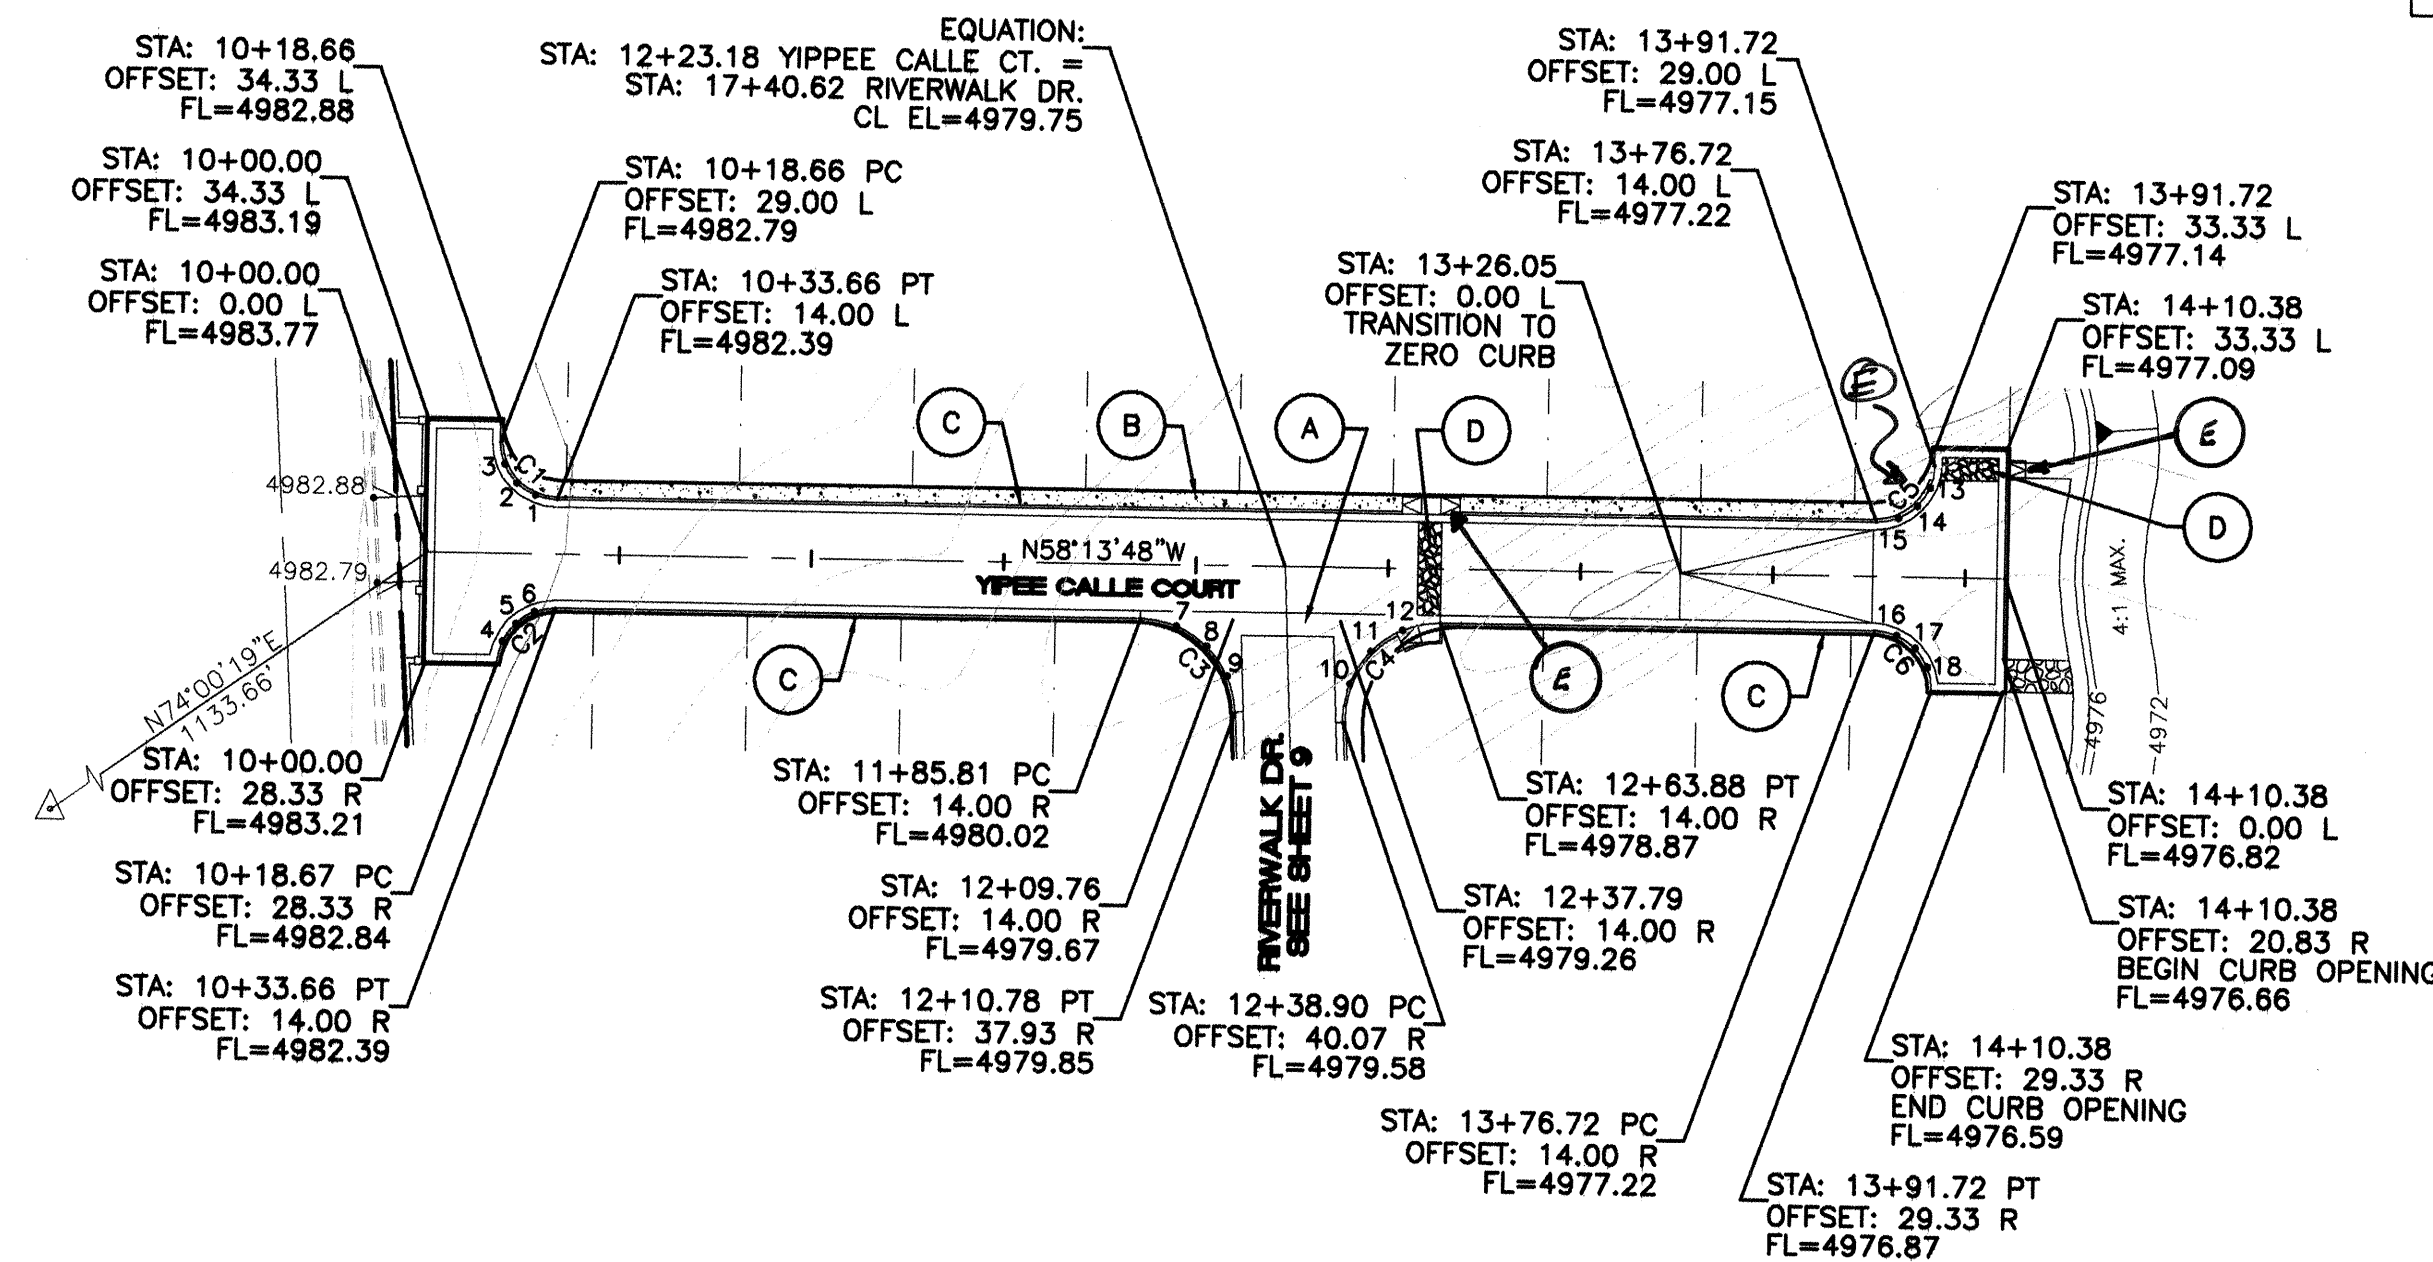


PRIVATE IMPROVEMENTS
FOR REFERENCE ONLY

KEYED NOTE:







(A)	6' VALLEY GUTTER PER C.O.A. STD DWG #2420
(B)	4' SIDEWALK TO BE BUILT WITH THIS CONTRACT
(C)	MOUNTABLE CURB PER C.O.A. STD DWG #2415
(D)	CONCRETE PEDESTRIAN CROSSING SEE SHEET 5 FOR DETAIL
(E)	<i>Build wheel chair ramp see detail sheet 5</i>

PRIVATE IMPROVEMENTS
FOR REFERENCE ONLY

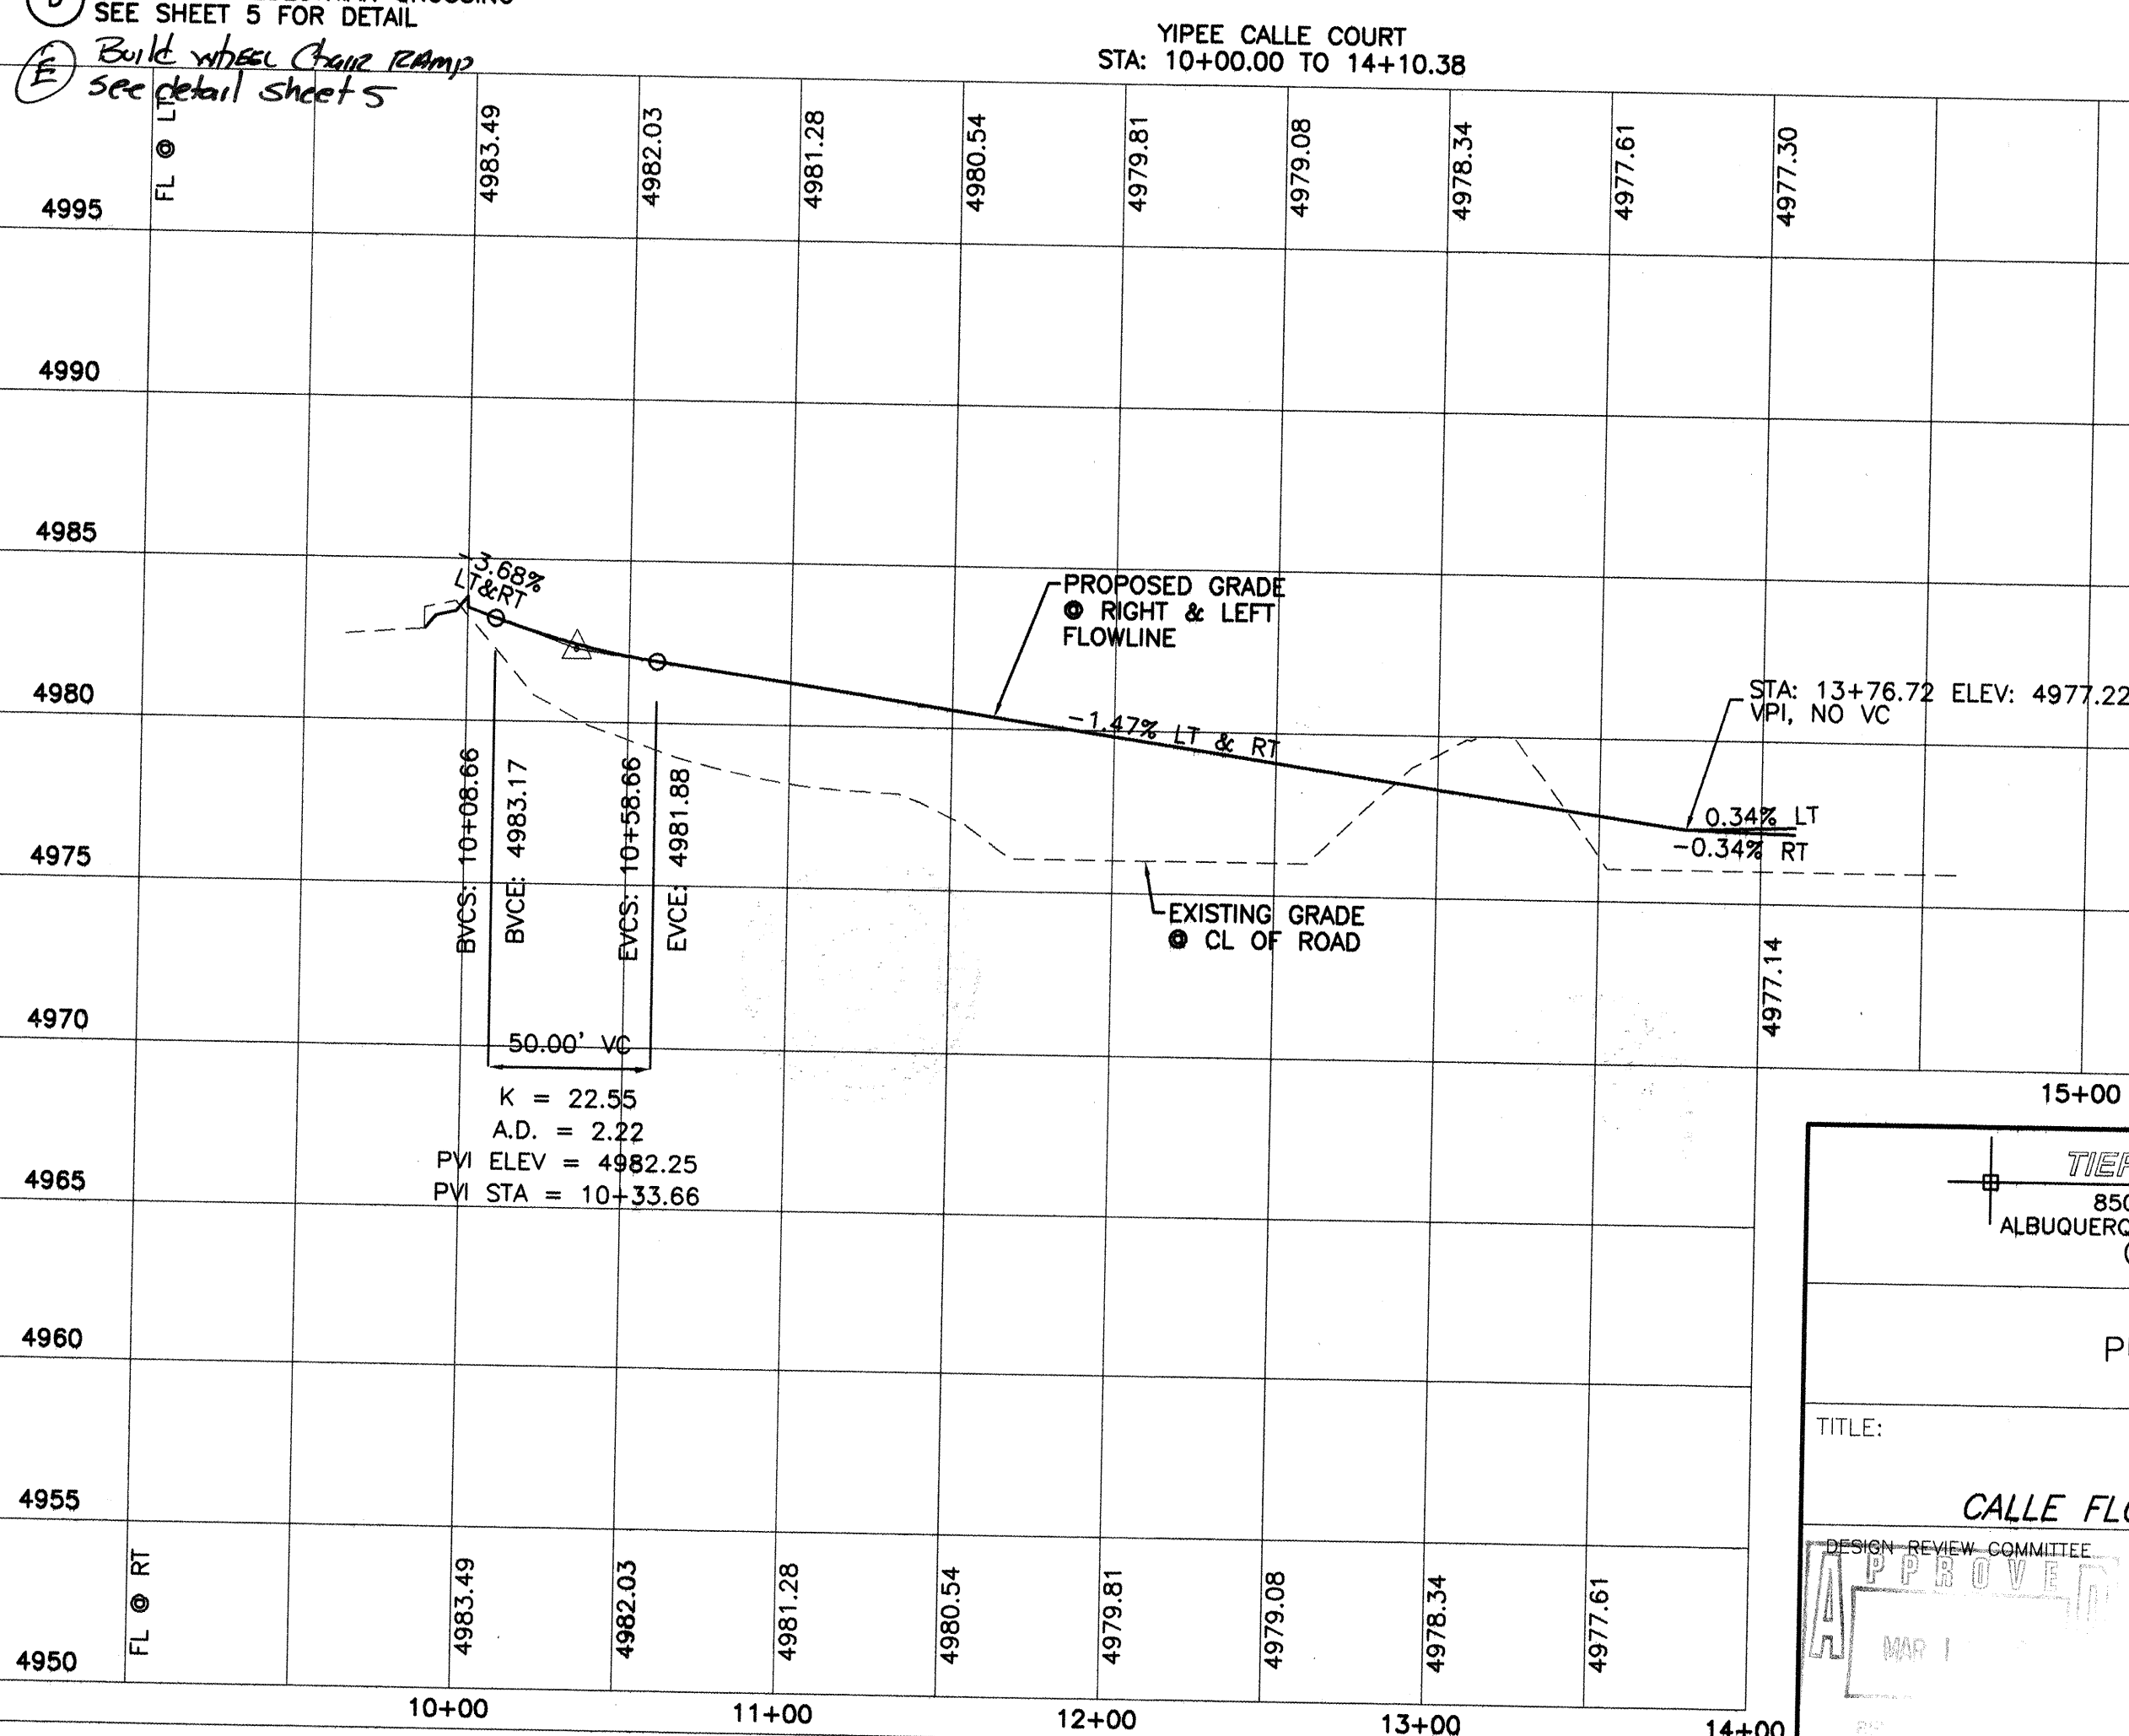



SCALE: HORIZ. 1"=50'
VERT. 1"= 5'

[illegible]

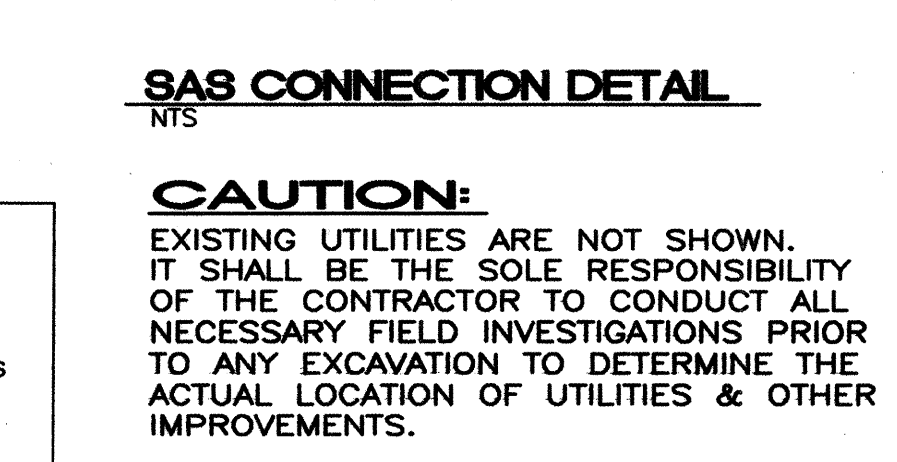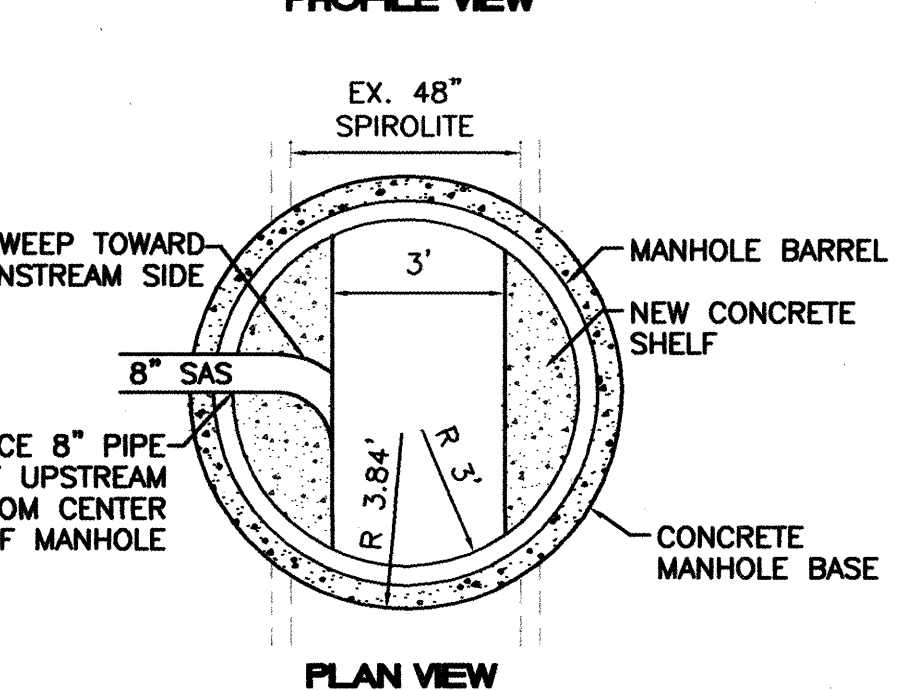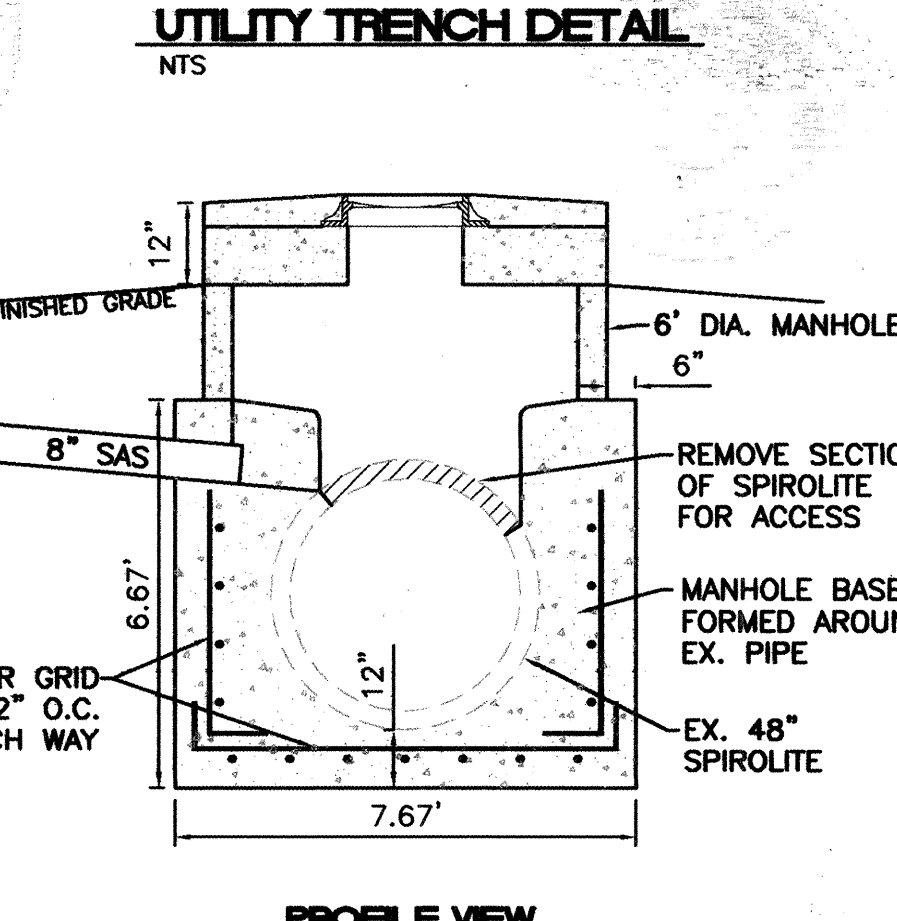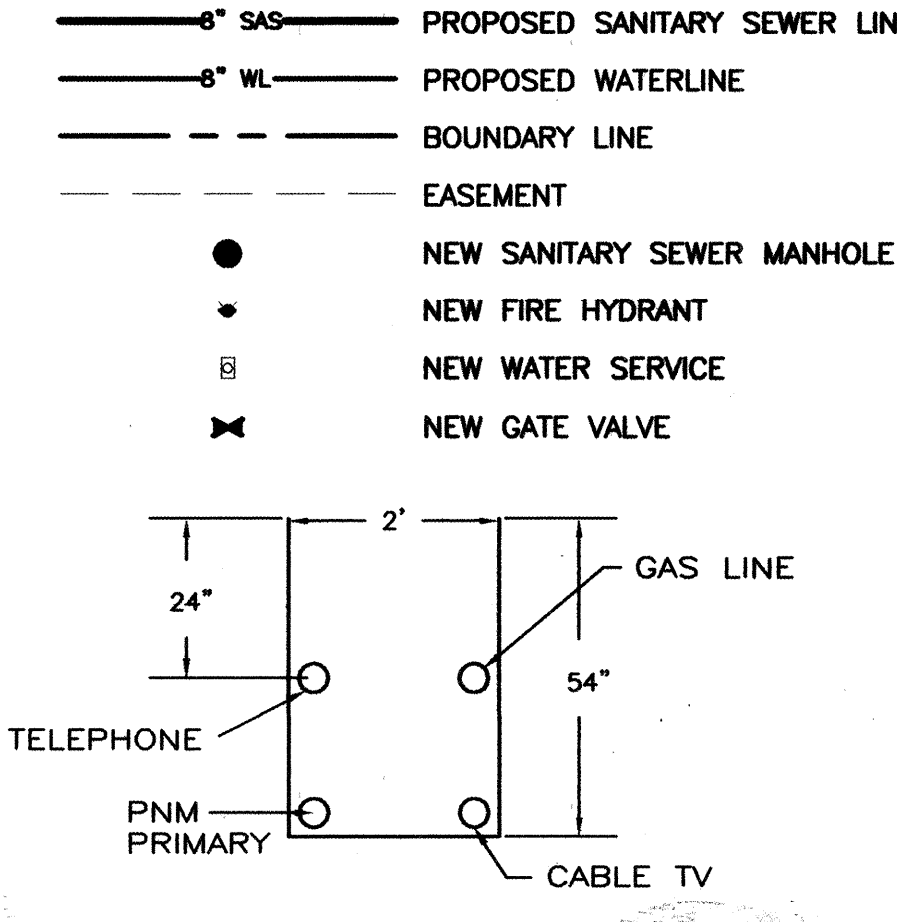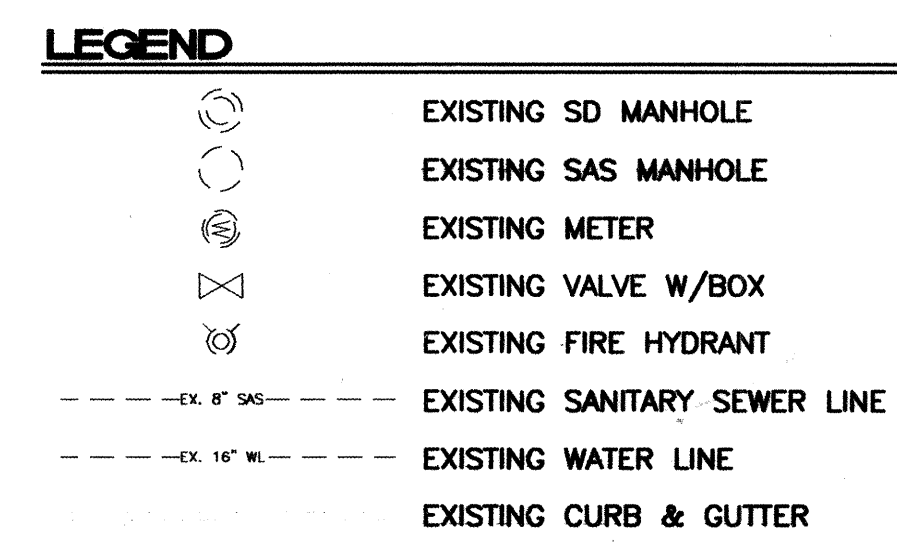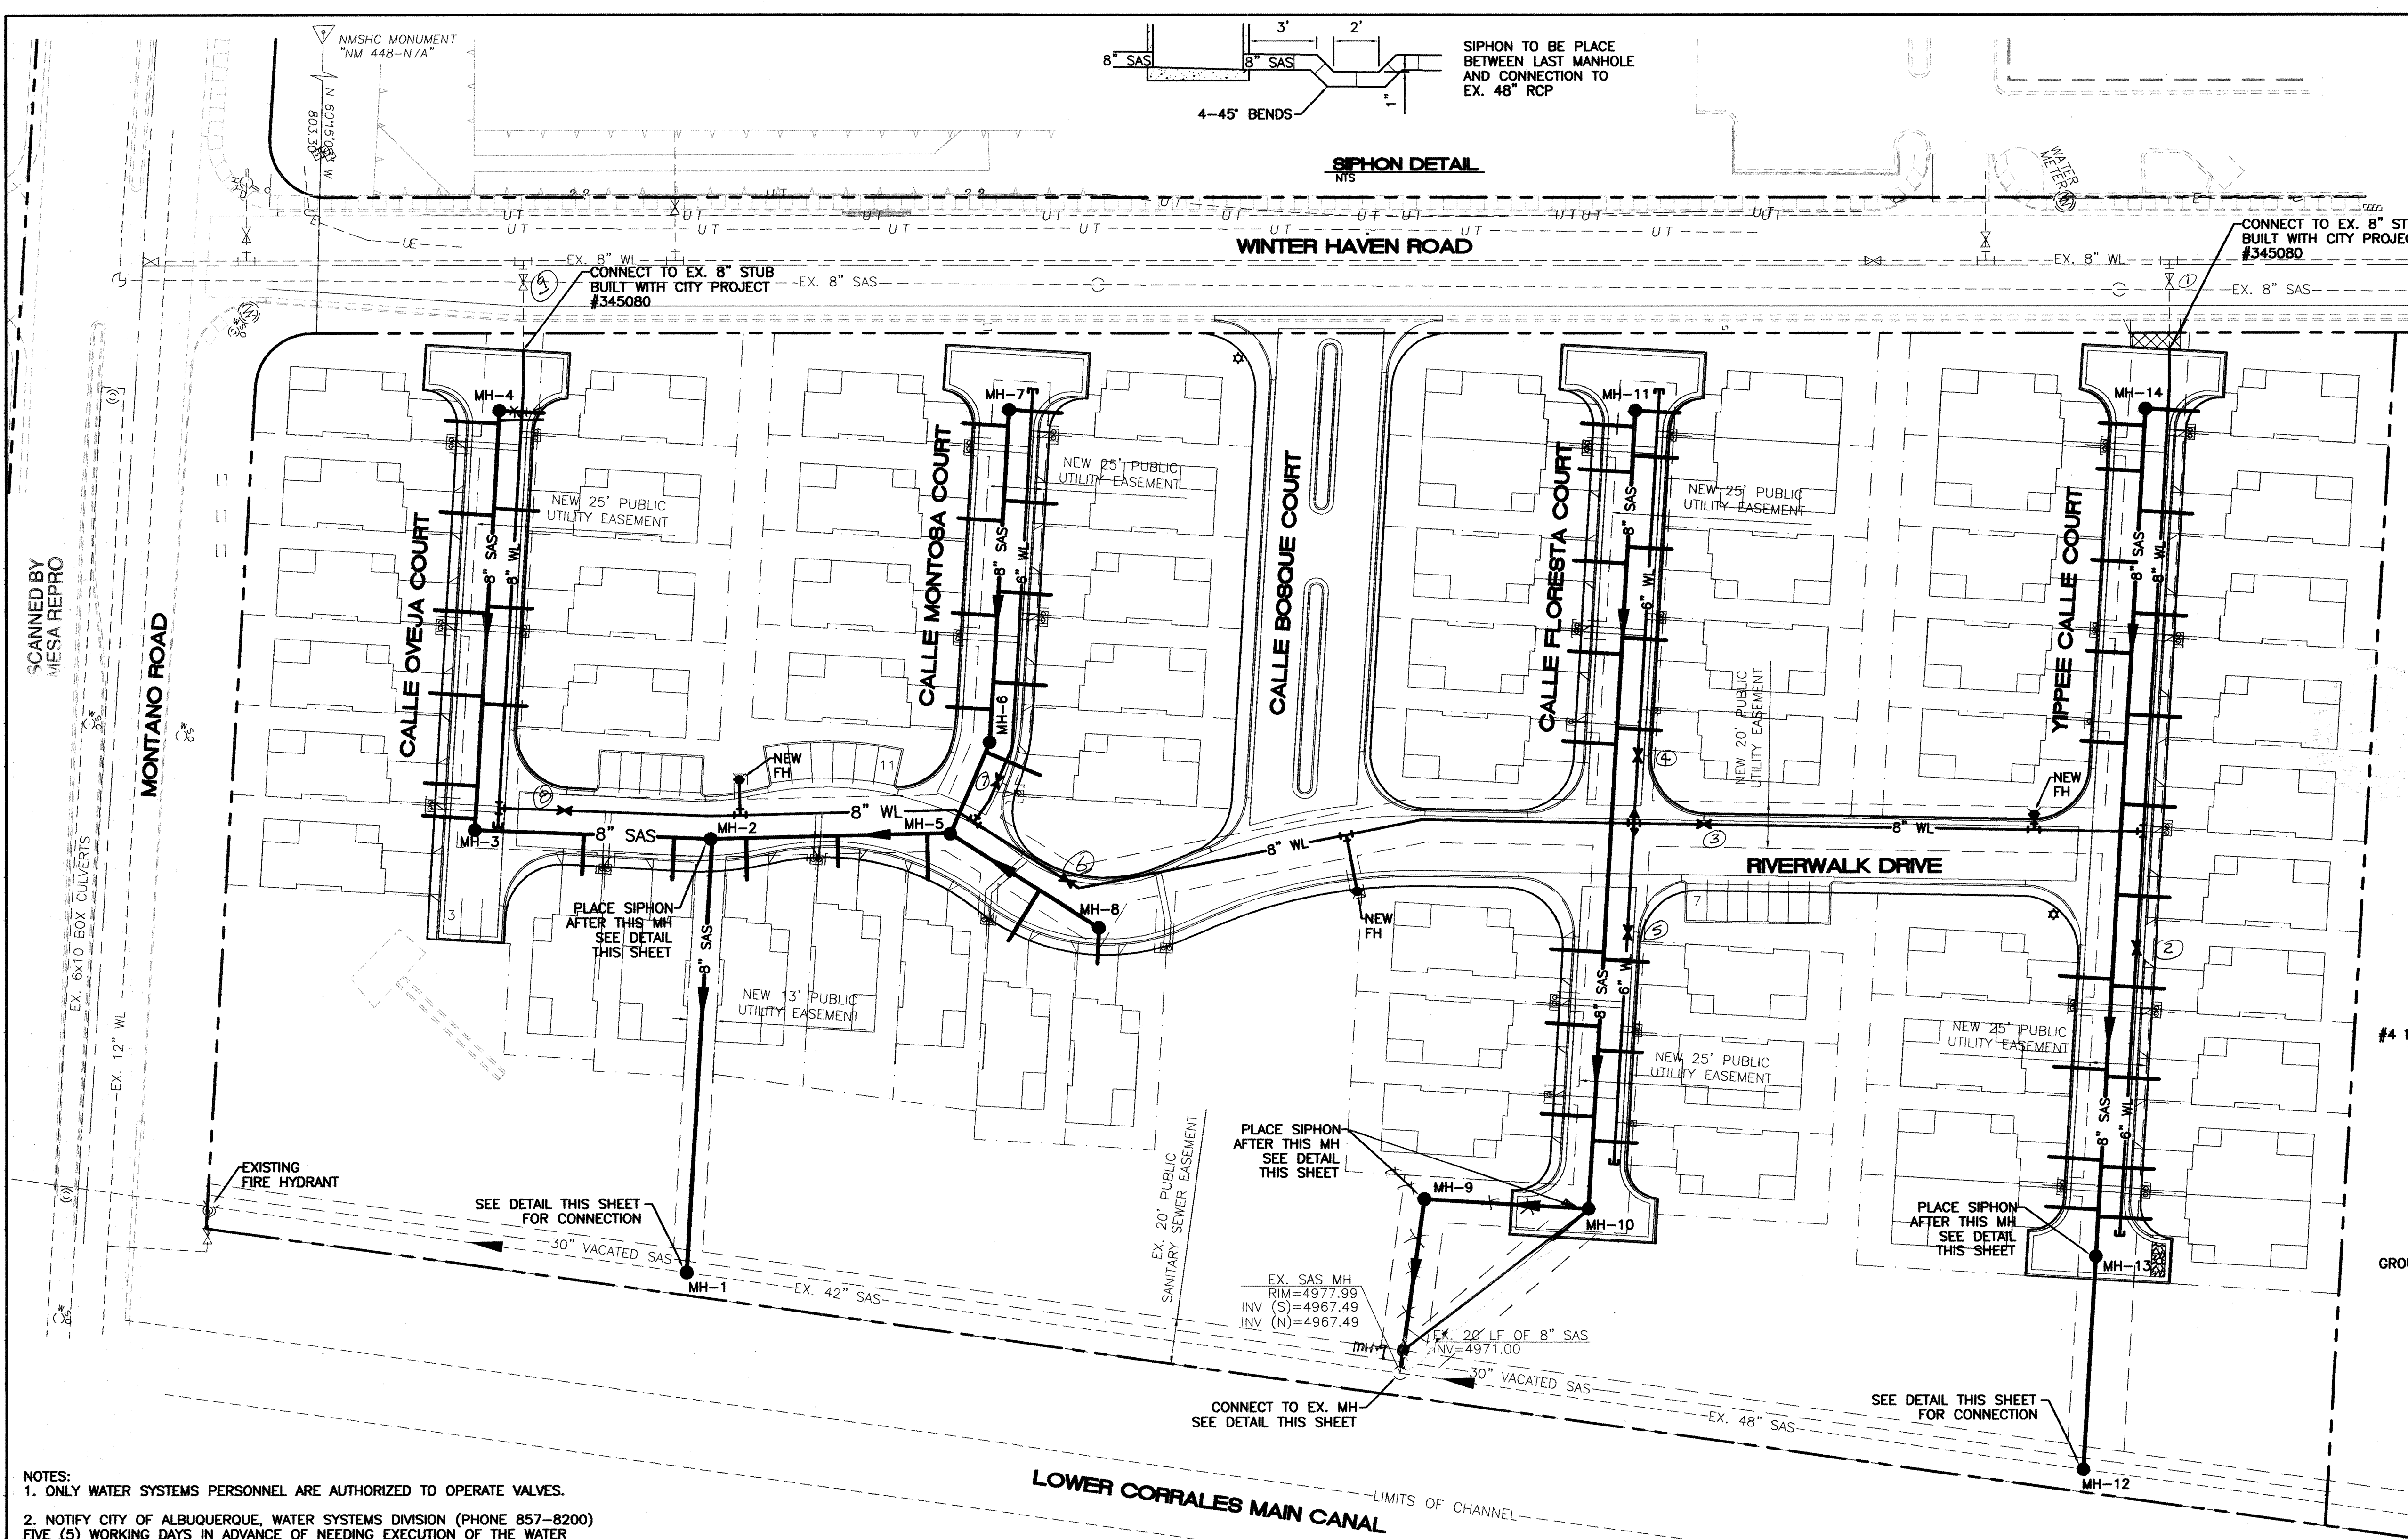


CAUTION:
EXISTING UTILITIES ARE NOT SHOWN. IT SHALL BE THE SOLE RESPONSIBILITY OF THE CONTRACTOR TO CONDUCT ALL NECESSARY FIELD INVESTIGATIONS PRIOR TO ANY EXCAVATION TO DETERMINE THE ACTUAL LOCATION OF UTILITIES & OTHER IMPROVEMENTS.


- NOTES:**
- ONLY WATER SYSTEMS PERSONNEL ARE AUTHORIZED TO OPERATE VALVES.
 - NOTIFY CITY OF ALBUQUERQUE, WATER SYSTEMS DIVISION (PHONE 857-8200) FIVE (5) WORKING DAYS IN ADVANCE OF NEEDING EXECUTION OF THE WATER SHUT OFF PLAN
 - APPROXIMATE SHUT OFF TIME WILL BE 24 HOURS.
 - SHUTOFF THE VALVES INDICATED IN THE BELOW PLAN

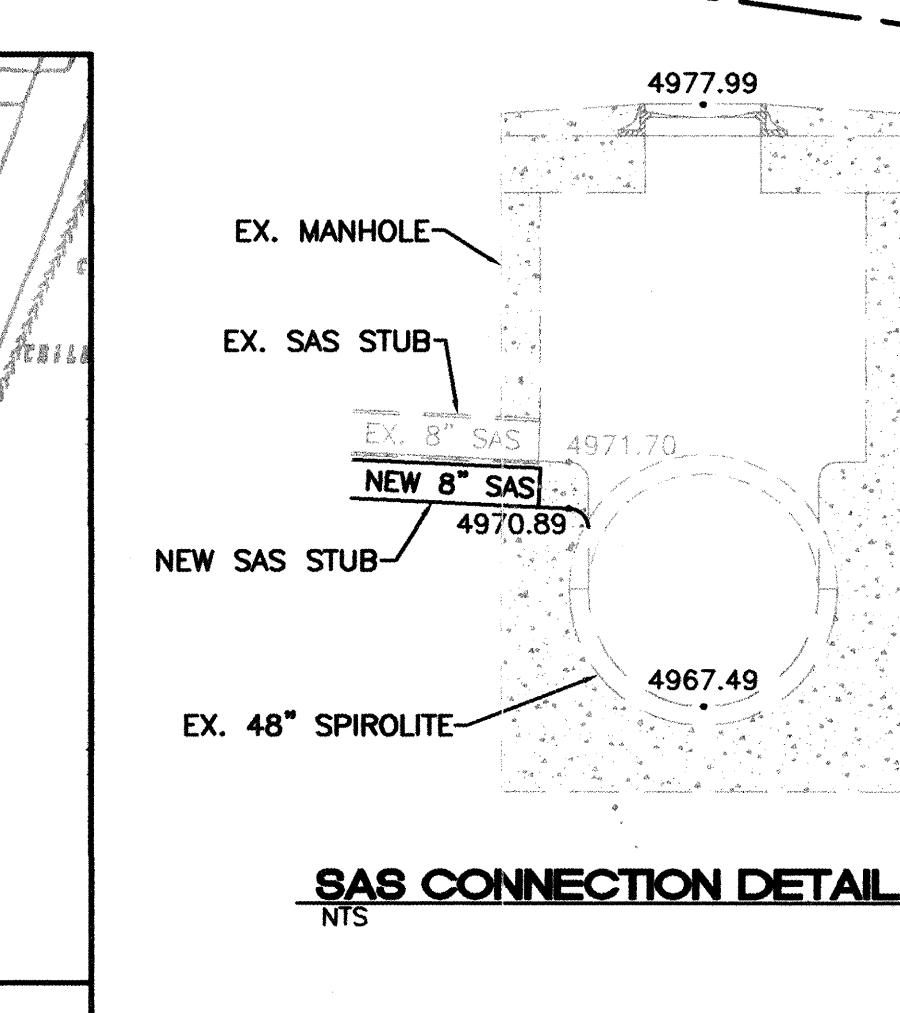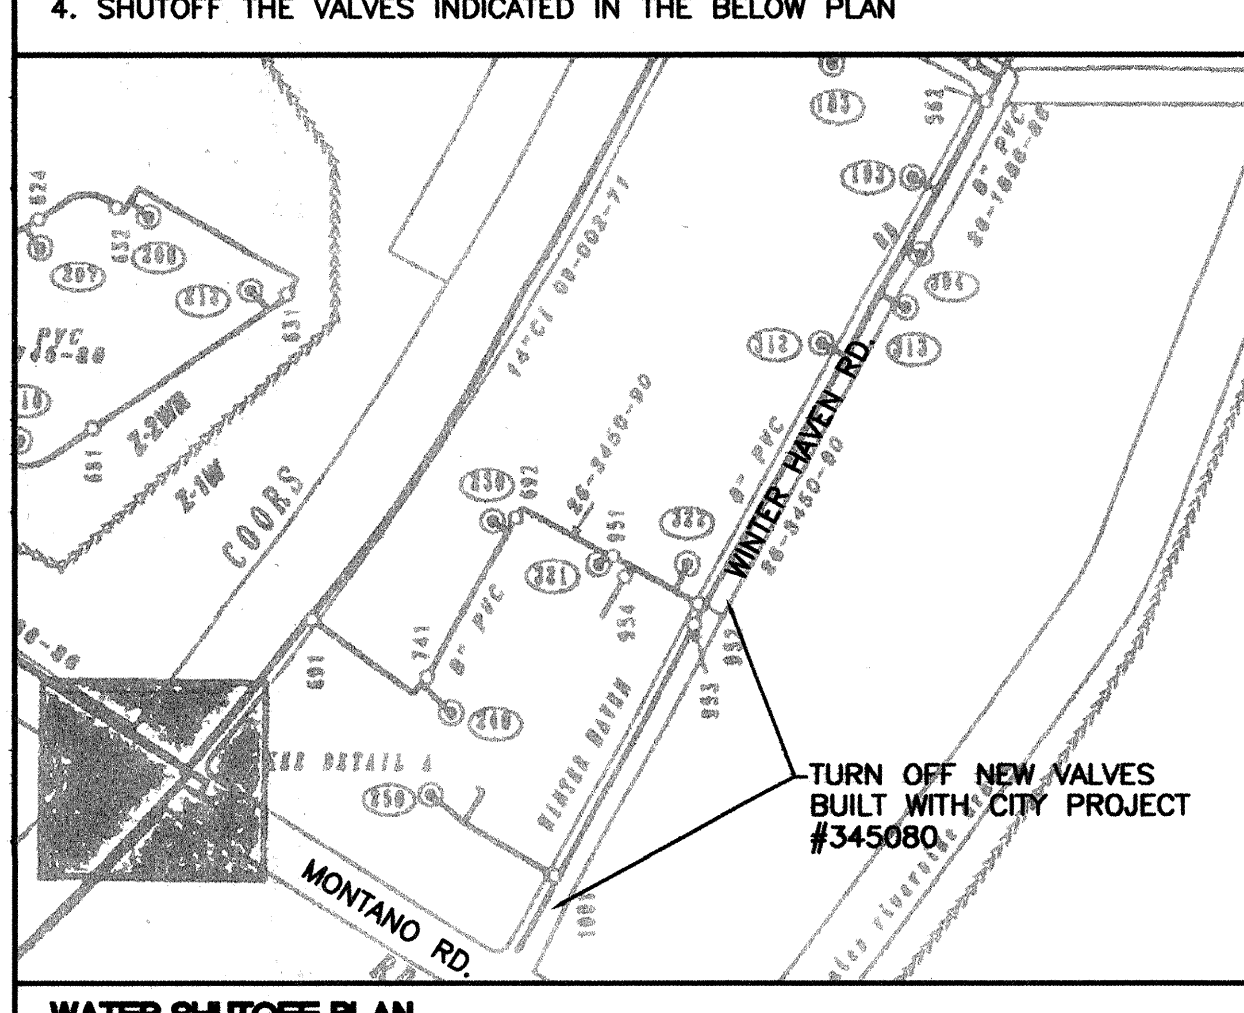

- NOTICE TO CONTRACTORS**
- AN EXCAVATION/CONSTRUCTION PERMIT WILL BE REQUIRED BEFORE BEGINNING ANY WORK WITHIN CITY RIGHT-OF-WAY. AN APPROVED COPY OF THESE PLANS MUST BE SUBMITTED AT THE TIME OF APPLICATION FOR THIS PERMIT.
 - ALL WORK DETAILED ON THESE PLANS TO BE PERFORMED, EXCEPT AS OTHERWISE STATED OR PROVIDED HEREON, SHALL BE CONSTRUCTED IN ACCORDANCE WITH CITY OF ALBUQUERQUE INTERIM STANDARD SPECIFICATIONS FOR PUBLIC WORKS CONSTRUCTION, 1985.
 - TWO WORKING DAYS PRIOR TO ANY EXCAVATION, CONTRACTOR MUST CONTACT LINE LOCATING SERVICE, 765-1234, FOR LOCATION OF EXISTING UTILITIES.
 - PRIOR TO CONSTRUCTION, THE CONTRACTOR SHALL EXCAVATE AND VERIFY THE HORIZONTAL AND VERTICAL LOCATIONS OF ALL CONSTRUCTIONS. SHOULD A CONFLICT EXIST, THE CONTRACTOR SHALL NOTIFY THE ENGINEER SO THAT THE CONFLICT CAN BE RESOLVED WITH A MINIMUM AMOUNT OF DELAY.
 - BACKFILL COMPACTION SHALL BE ACCORDING TO RESIDENTIAL STREET USE.
 - MAINTENANCE OF THESE FACILITIES SHALL BE THE RESPONSIBILITY OF THE OWNER OF THE PROPERTY SERVED.
 - WORK ON ARTERIAL STREETS SHALL BE PERFORMED ON A 24-HOUR BASIS.
 - CONTRACTOR IS RESPONSIBLE TO PROVIDE UTILITY STUBS 5' FROM BUILDING

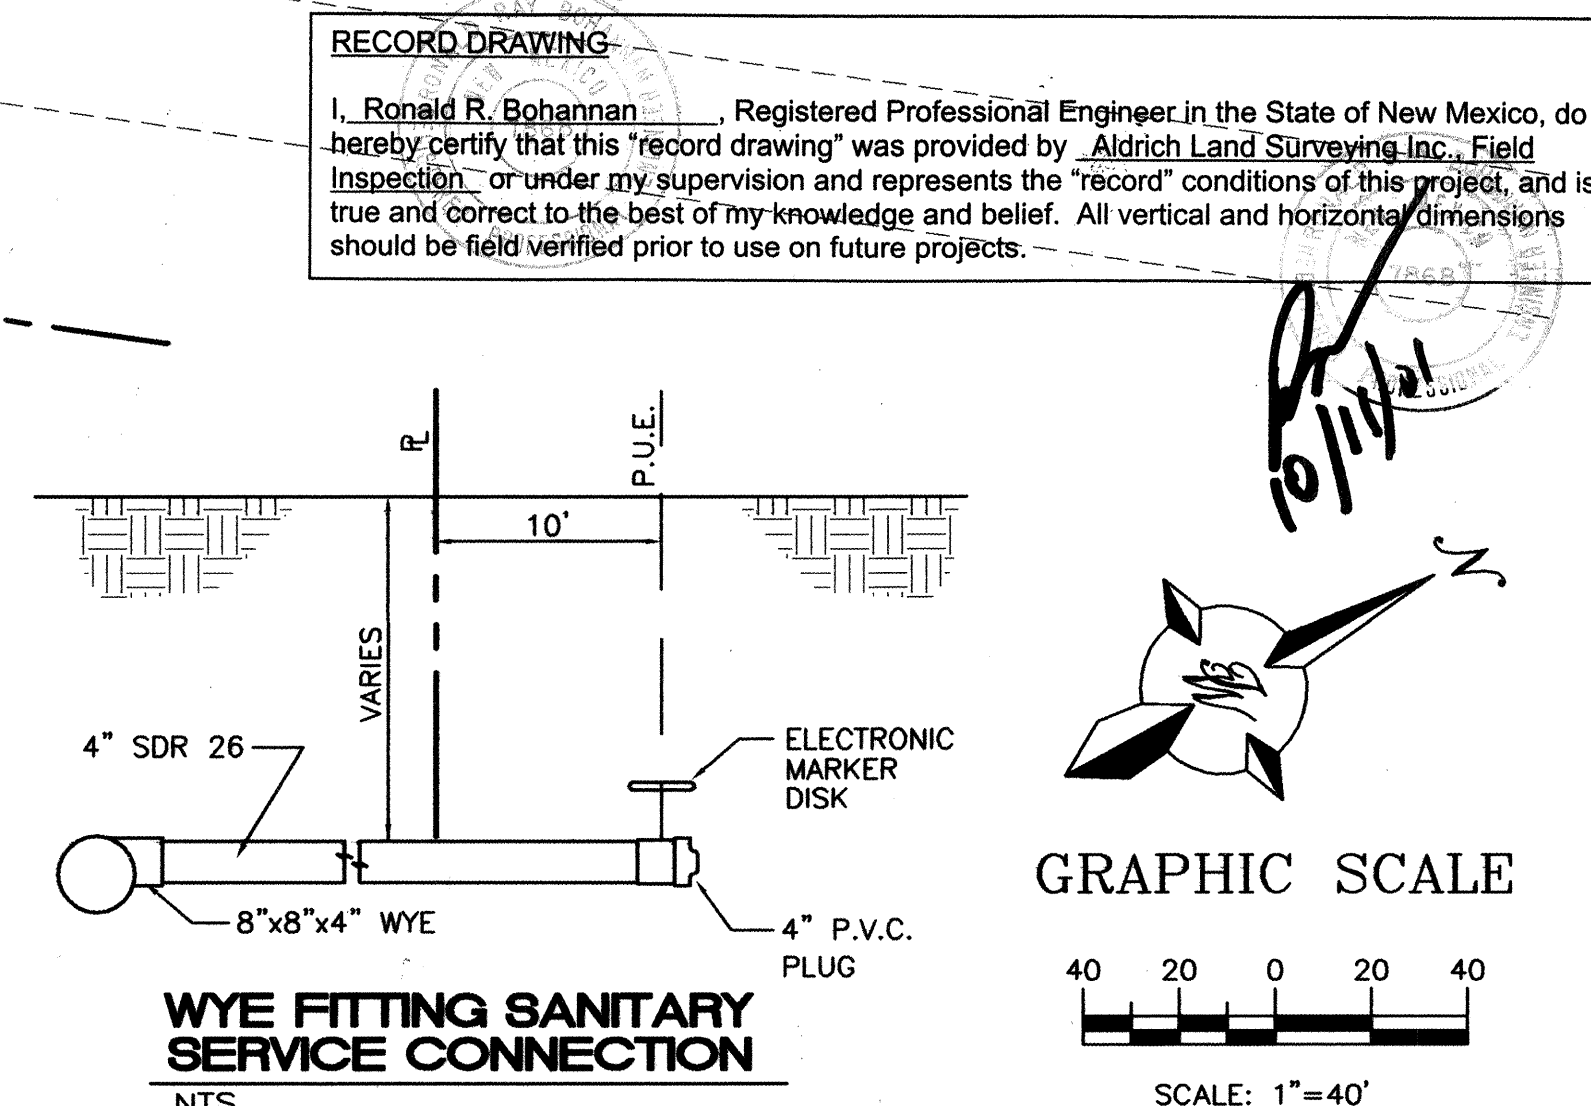

RECORD DRAWING
I, Ronald R. Bohannon, Registered Professional Engineer in the State of New Mexico, do hereby certify that this "record drawing" was provided by Aldrich Land Surveying, Inc., Field Inspection, or under my supervision and represents the "record" conditions of this project, and is true and correct to the best of my knowledge and belief. All vertical and horizontal dimensions should be field verified prior to use on future projects.

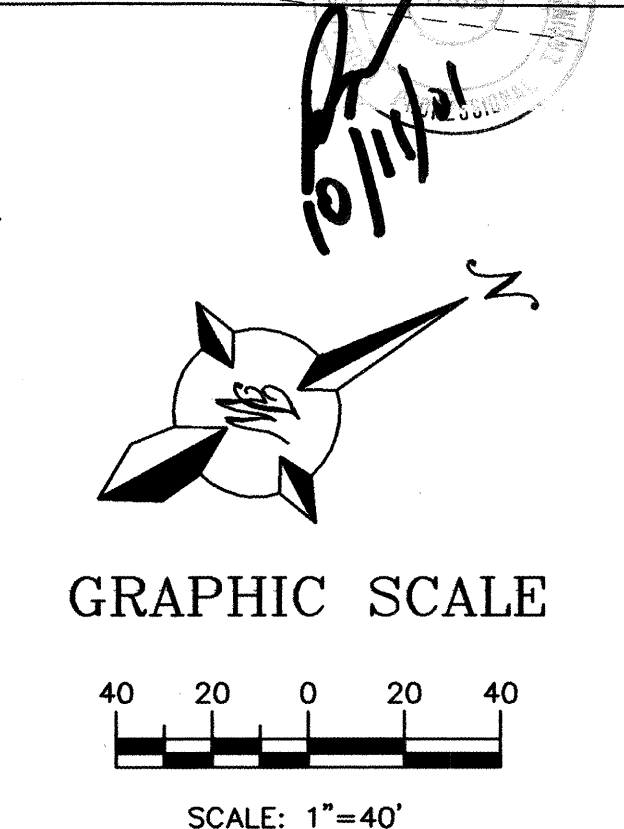

TERRA WEST, LLC
8509 JEFFERSON NE
ALBUQUERQUE, NEW MEXICO 87113
(505)858-3100

**CITY OF ALBUQUERQUE
PUBLIC WORKS DEPARTMENT
ENGINEERING GROUP**

**BOSQUE MONTANO
MASTER UTILITY PLAN**

TITLE:

DESIGN REVIEW COMMITTEE: APPROVE
CITY ENGINEER APPROVAL: APPROVE
DESIGN REVIEW COMMITTEE: REVIEW

CITY PROJECT NO. 654781


ZONE MAP NO. E-12-Z

SHEET 12 OF 17

DATE 11-00
DATE 02-13-01
DATE 11-00

DESIGNED BY JON
DRAWN BY JON
CHECKED BY SCL

REMARKS
REVISIONS
DESIGN

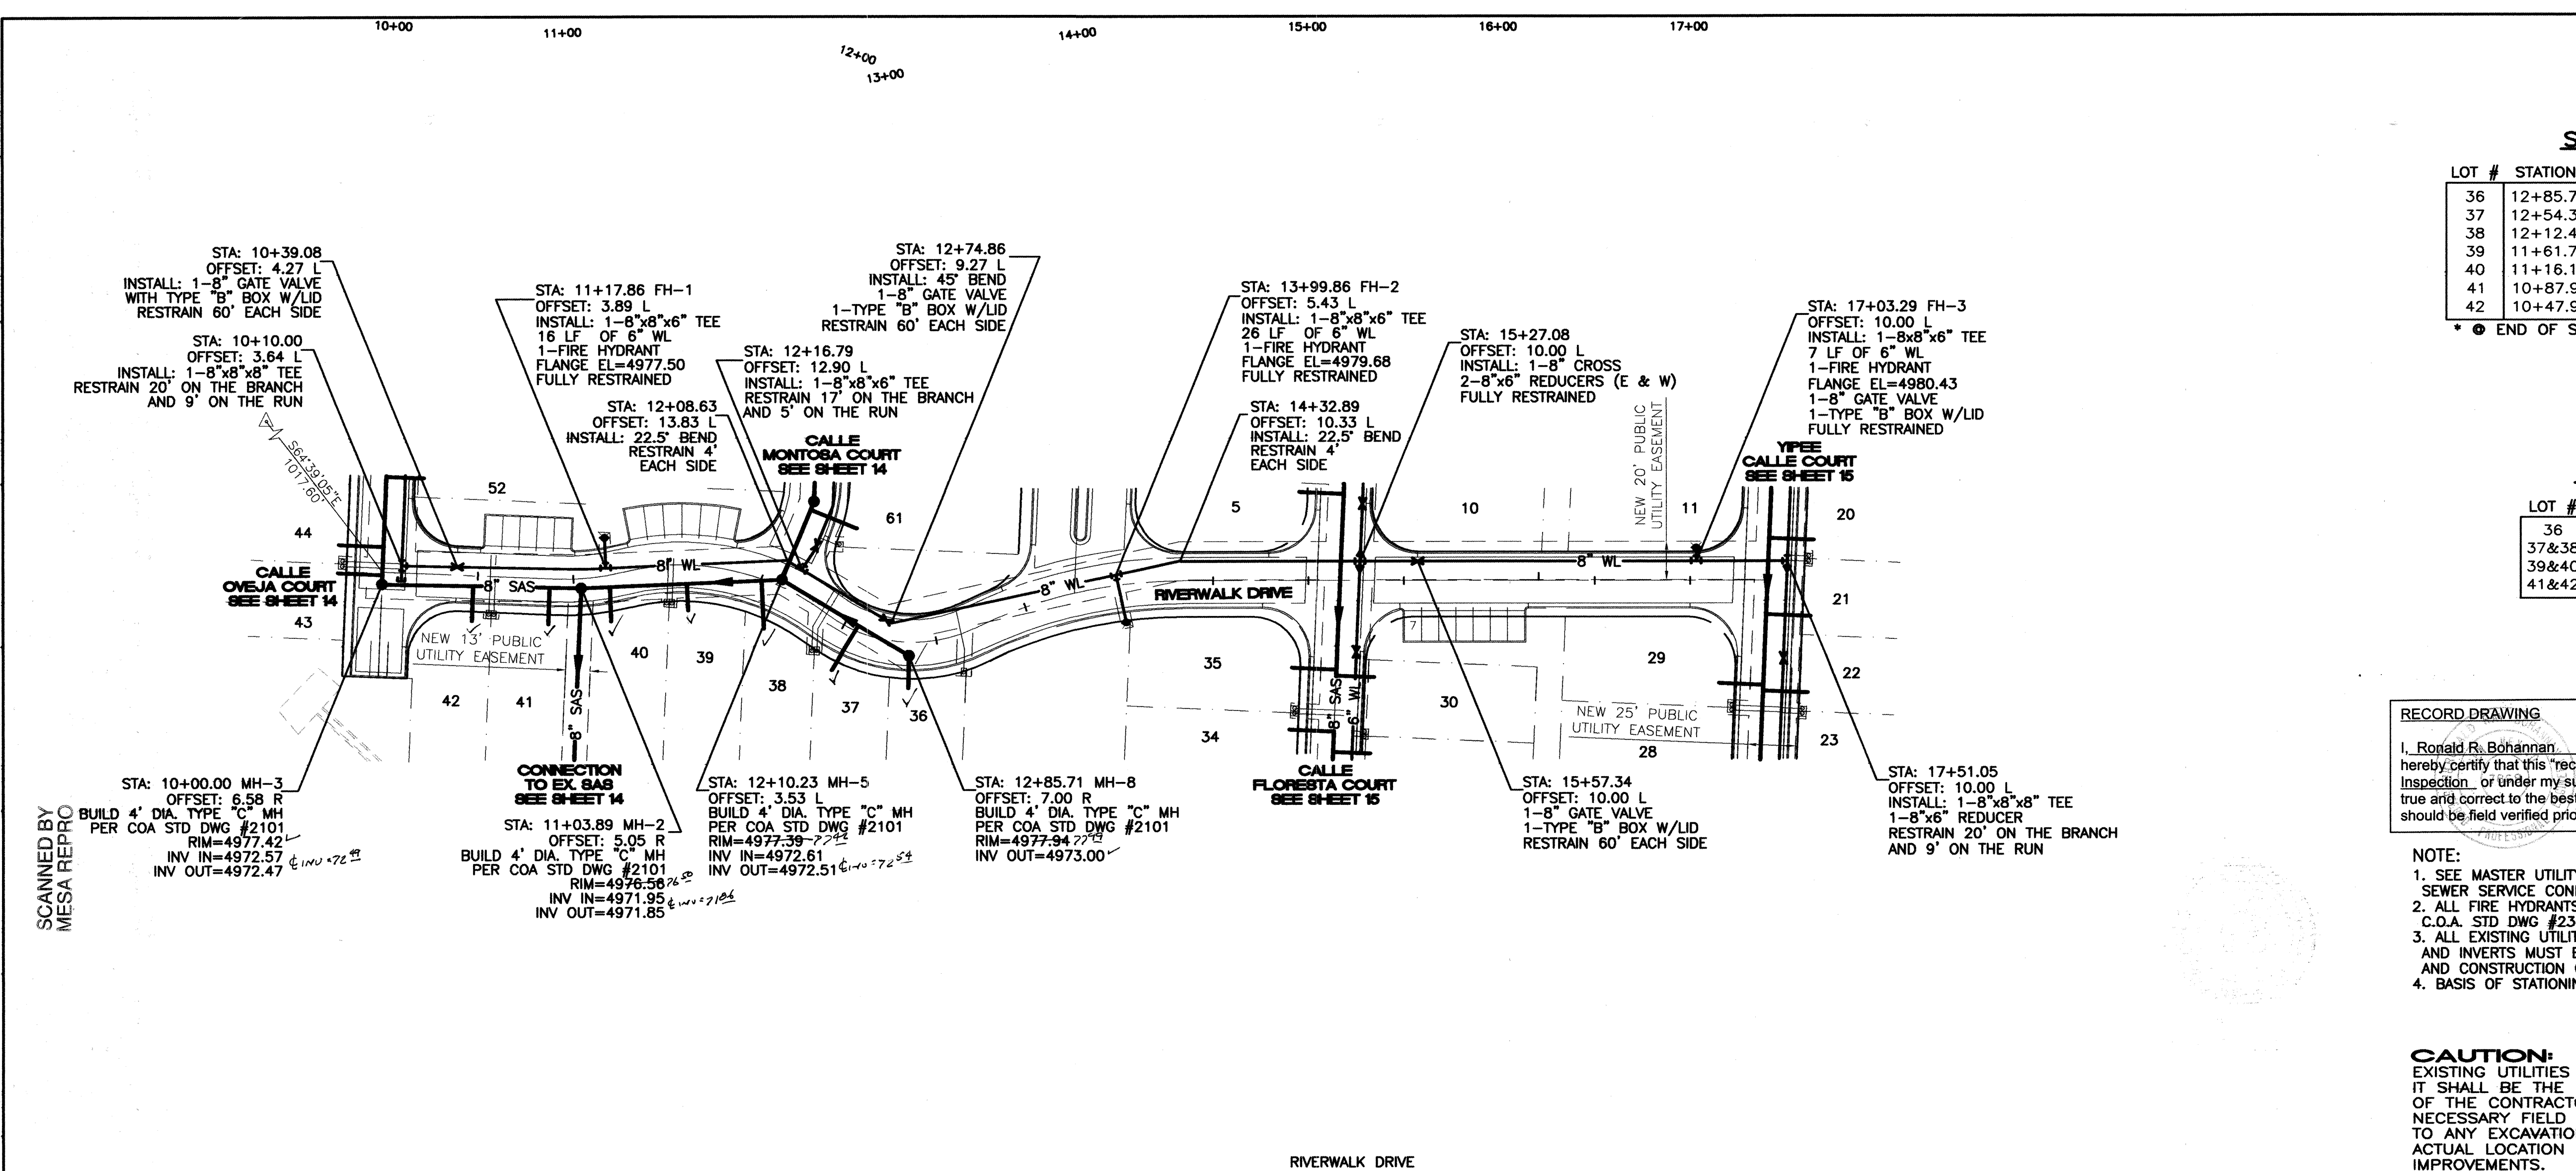

SAS TABLE

LOT #	STATION*	LF	INV.*	ELEV. @ PL
36	12+85.72	17	4973.34	4978.65
37	12+54.33	27	4973.38	4978.40
38	12+12.47	26	4972.98	4978.07
39	11+61.74	17	4972.60	4977.67
40	11+16.12	24	4972.54	4977.37
41	10+87.91	26	4972.59	4977.35
42	10+47.91	25	4972.77	4977.59

* @ END OF SERVICE LINE

WL TABLE

LOT #	STATION	SERVICE
36	1+00	SINGLE
37&38	1+00	DOUBLE
39&40	1+00	DOUBLE
41&42	1+00	DOUBLE

RECORD DRAWING

I, Ronald R. Bohannon, Registered Professional Engineer in the State of New Mexico, do hereby certify that this "record drawing" was provided by Aldrich Land Surveying Inc. Field Inspection or under my supervision and represents the "record" conditions of this project, and is true and correct to the best of my knowledge and belief. All vertical and horizontal dimensions should be field verified prior to use on future projects.


NOTE:

1. SEE MASTER UTILITY PLAN FOR SANITARY SEWER SERVICE CONNECTION DETAILS.
2. ALL FIRE HYDRANTS ARE TO BE BUILT PER C.O.A. STD DWG #2340 W/BLOCKING
3. ALL EXISTING UTILITY CONNECTION LOCATIONS AND INVERTS MUST BE FIELD VERIFIED PRIOR TO AND CONSTRUCTION OF UTILITIES.
4. BASIS OF STATIONING IS CL OF ROAD.

CAUTION:

EXISTING UTILITIES ARE NOT SHOWN. IT SHALL BE THE SOLE RESPONSIBILITY OF THE CONTRACTOR TO CONDUCT ALL NECESSARY FIELD INVESTIGATIONS PRIOR TO ANY EXCAVATION TO DETERMINE THE ACTUAL LOCATION OF UTILITIES & OTHER IMPROVEMENTS.

SCALE: HORIZ. 1"=50'
VERT. 1"= 5'

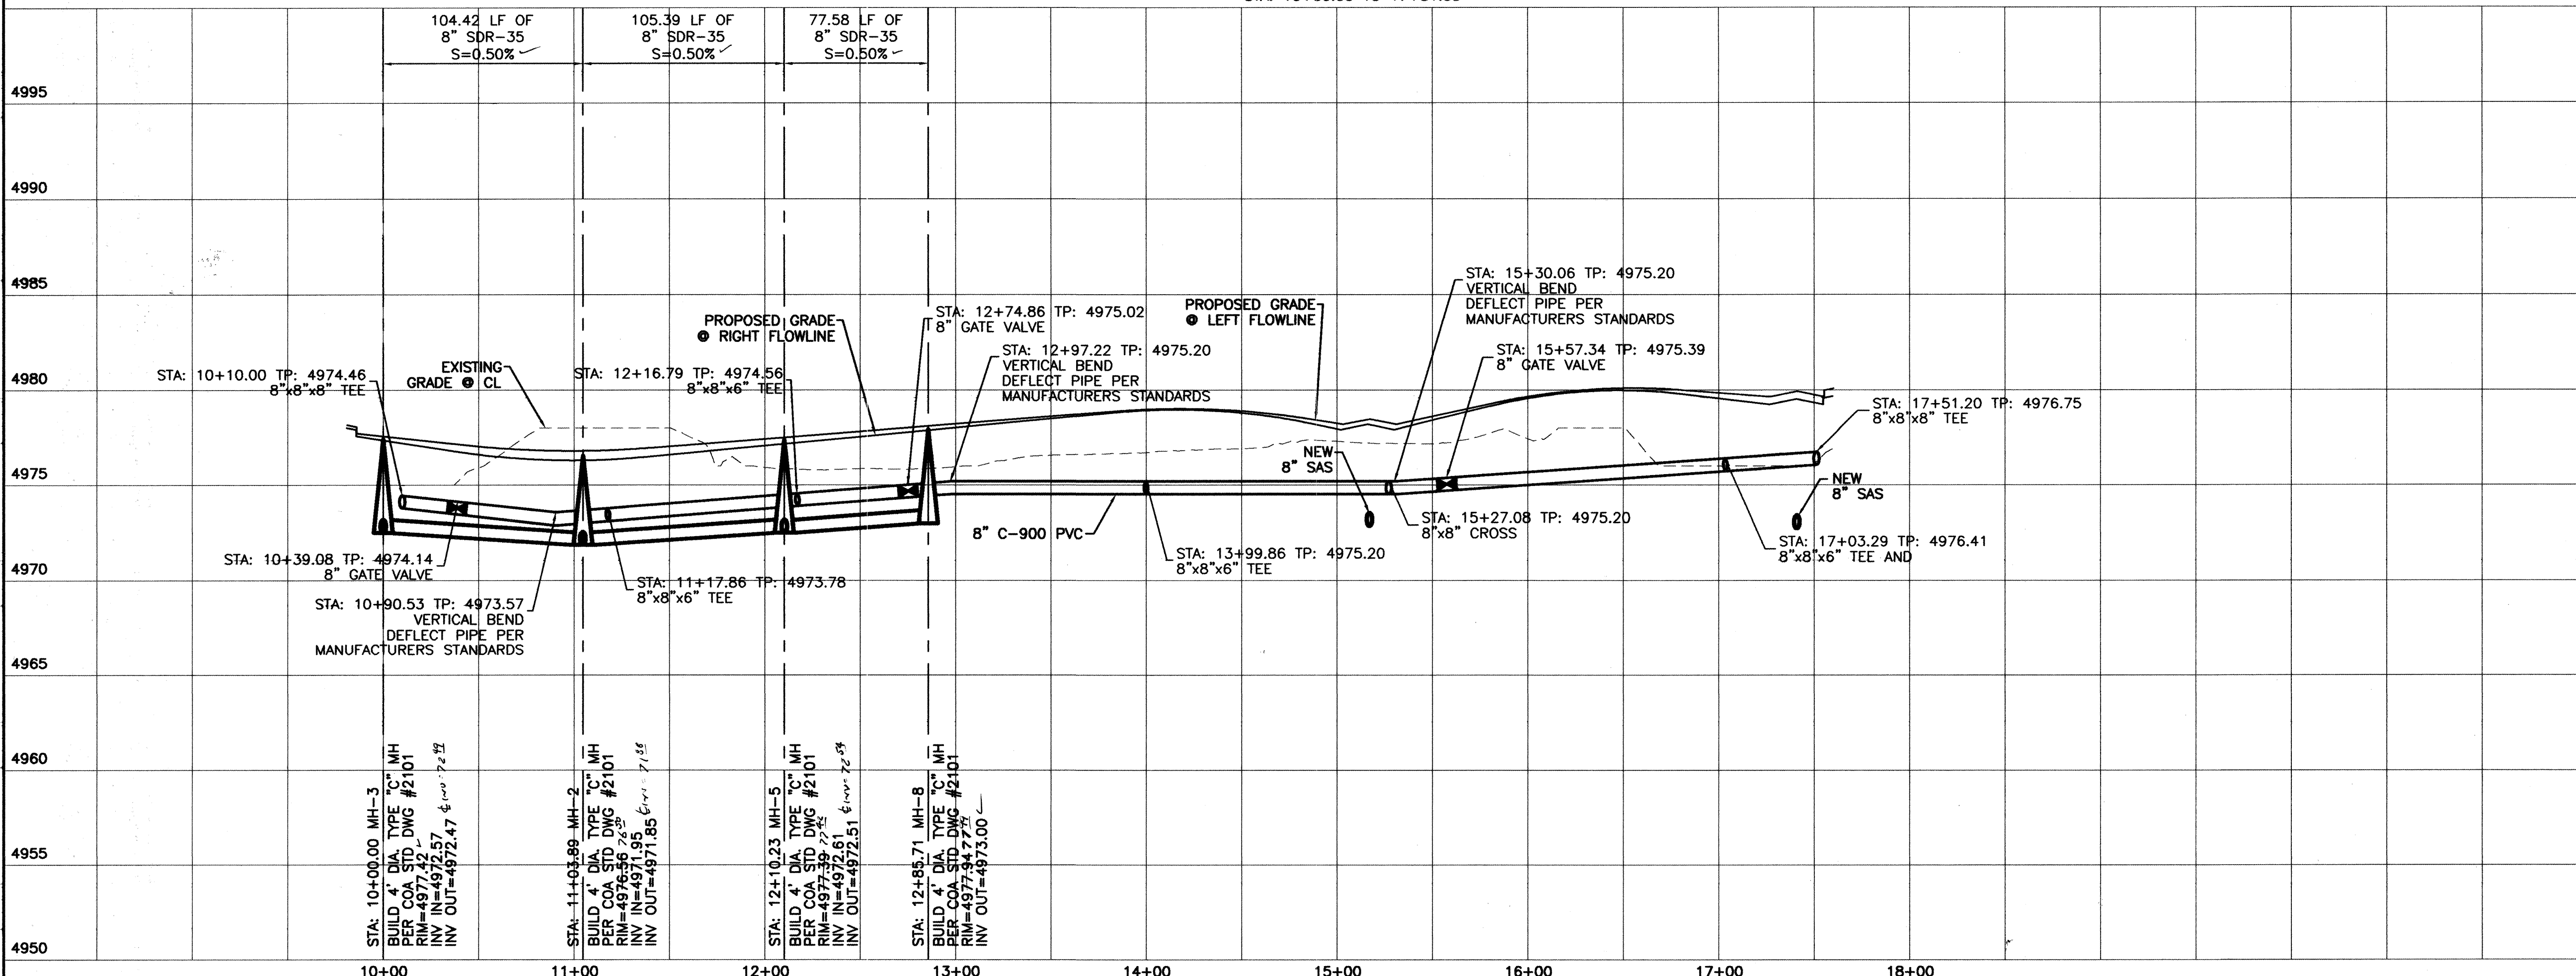

AS BUILT INFORMATION

CONTRACTOR: FRANKLIN'S BATHROOMS
WORK: ALDRICH LAND SURVEYING
STATIONED BY: ALDRICH LAND SURVEYING
ACCEPTANCE BY: COMPTON WEST
DRAWN BY: COMPTON WEST
CHECKED BY: TERRA WEST
RECORDED BY: MICRO-FILM INFORMATION
DATE: 2001
DATE: 2001
DATE: 2001
DATE: 2001
DATE: 2001
DATE: 2001

BENCH MARKS

NM SHC MONUMENT "M 448-N/A"
CENTRAL STATION DATA
NM STATE PLANE COORDINATES
Central Zone
X=369804.62
Y=1510014.99
G=0+0.996799
Da=0015'03"
ELEV=5006.41

SURVEY INFORMATION

FIELD NOTES
DATE: 11-00
BY: JDN
NO. 2041RIVUTPP.DWG
CHECKED BY: SL

ENGINEER'S SEAL

REVISIONS
NO. DATE
1 11-00
2 11-22-00
DESIGNED BY: JDN
DRAWN BY: JDN
DATE: 11-00
DATE: 11-22-00
DRAWN NAME: 2041RIVUTPP.DWG
CHECKED BY: SL

TERRA WEST, LLC

8509 JEFFERSON NE
ALBUQUERQUE, NEW MEXICO 87113
(505)858-3100

CITY OF ALBUQUERQUE
PUBLIC WORKS DEPARTMENT
ENGINEERING GROUP




TITLE: BOSQUE MONTANO
UTILITY IMPROVEMENTS
RIVERWALK DRIVE STA: 10+00.00 TO 17+51.05




DESIGN REVIEW COMMITTEE
APPROVED
MAR 1 2001

CITY ENGINEER APPROVAL
APPROVED
MAR 1 2001

LAST DESIGN UPDATE
MO./DAY/YR.
MO./DAY/YR.

CITY PROJECT NO. 654781
ZONE MAP NO. E-12-Z
SHEET 13 OF 17

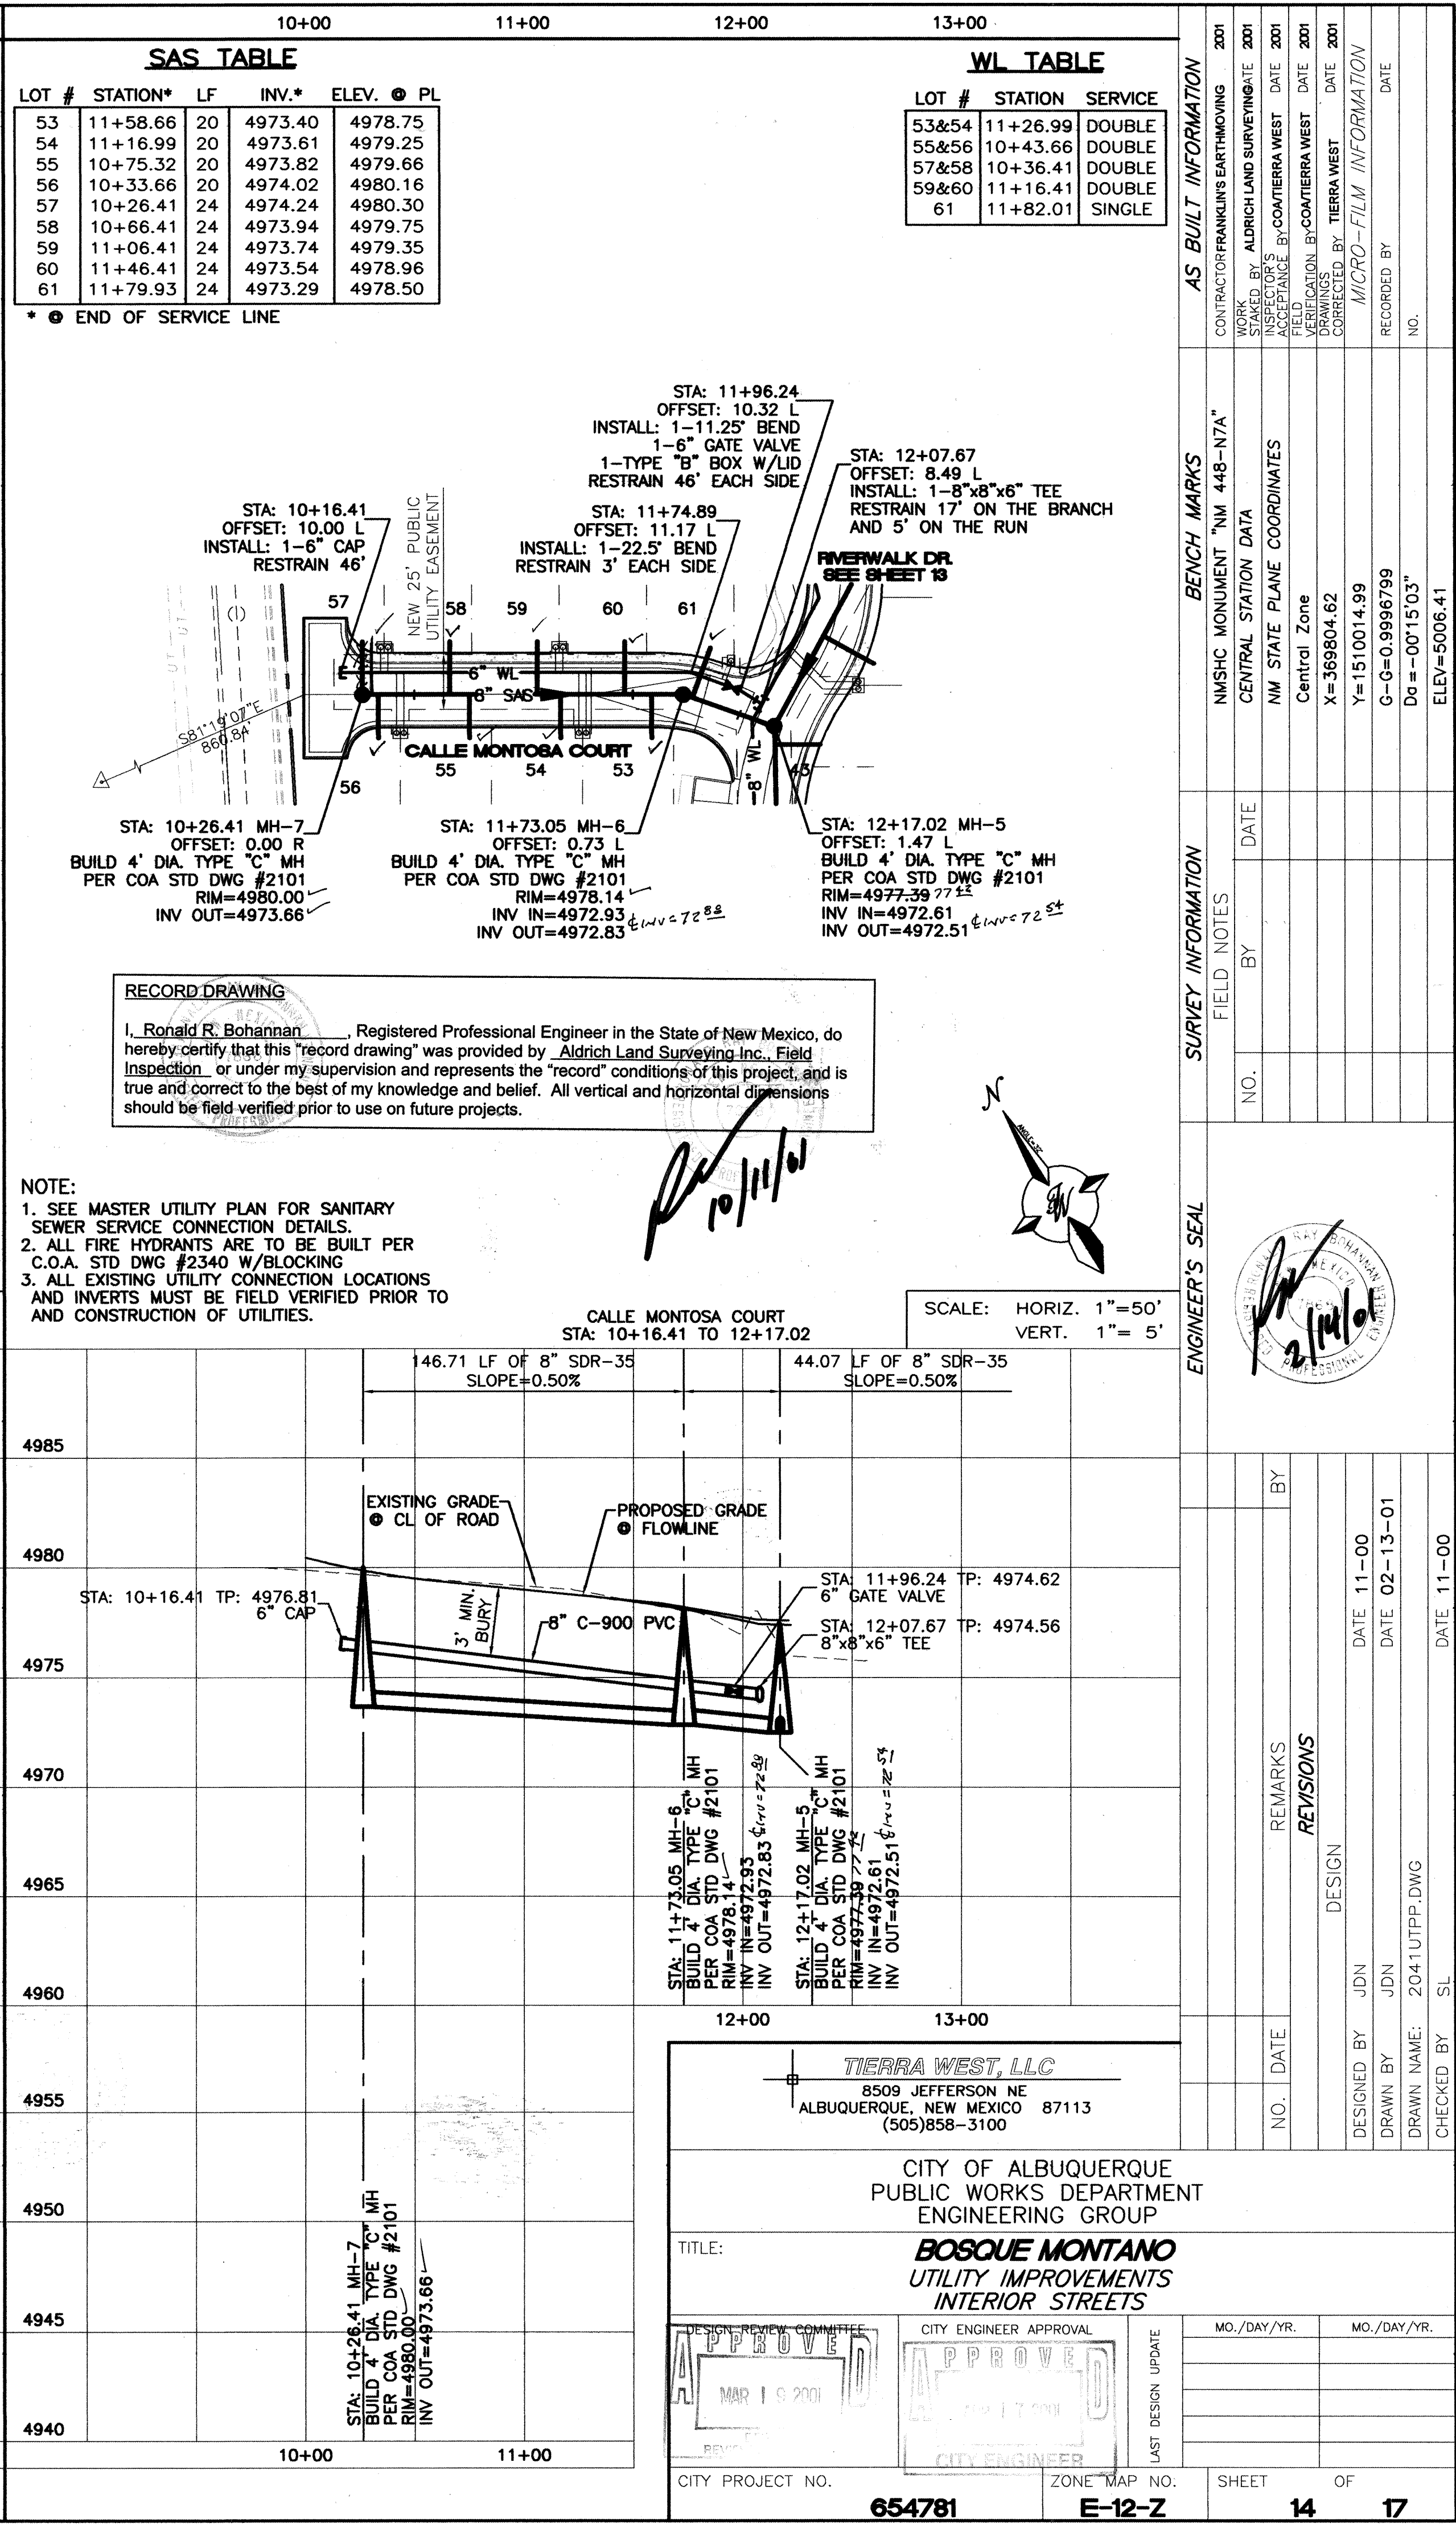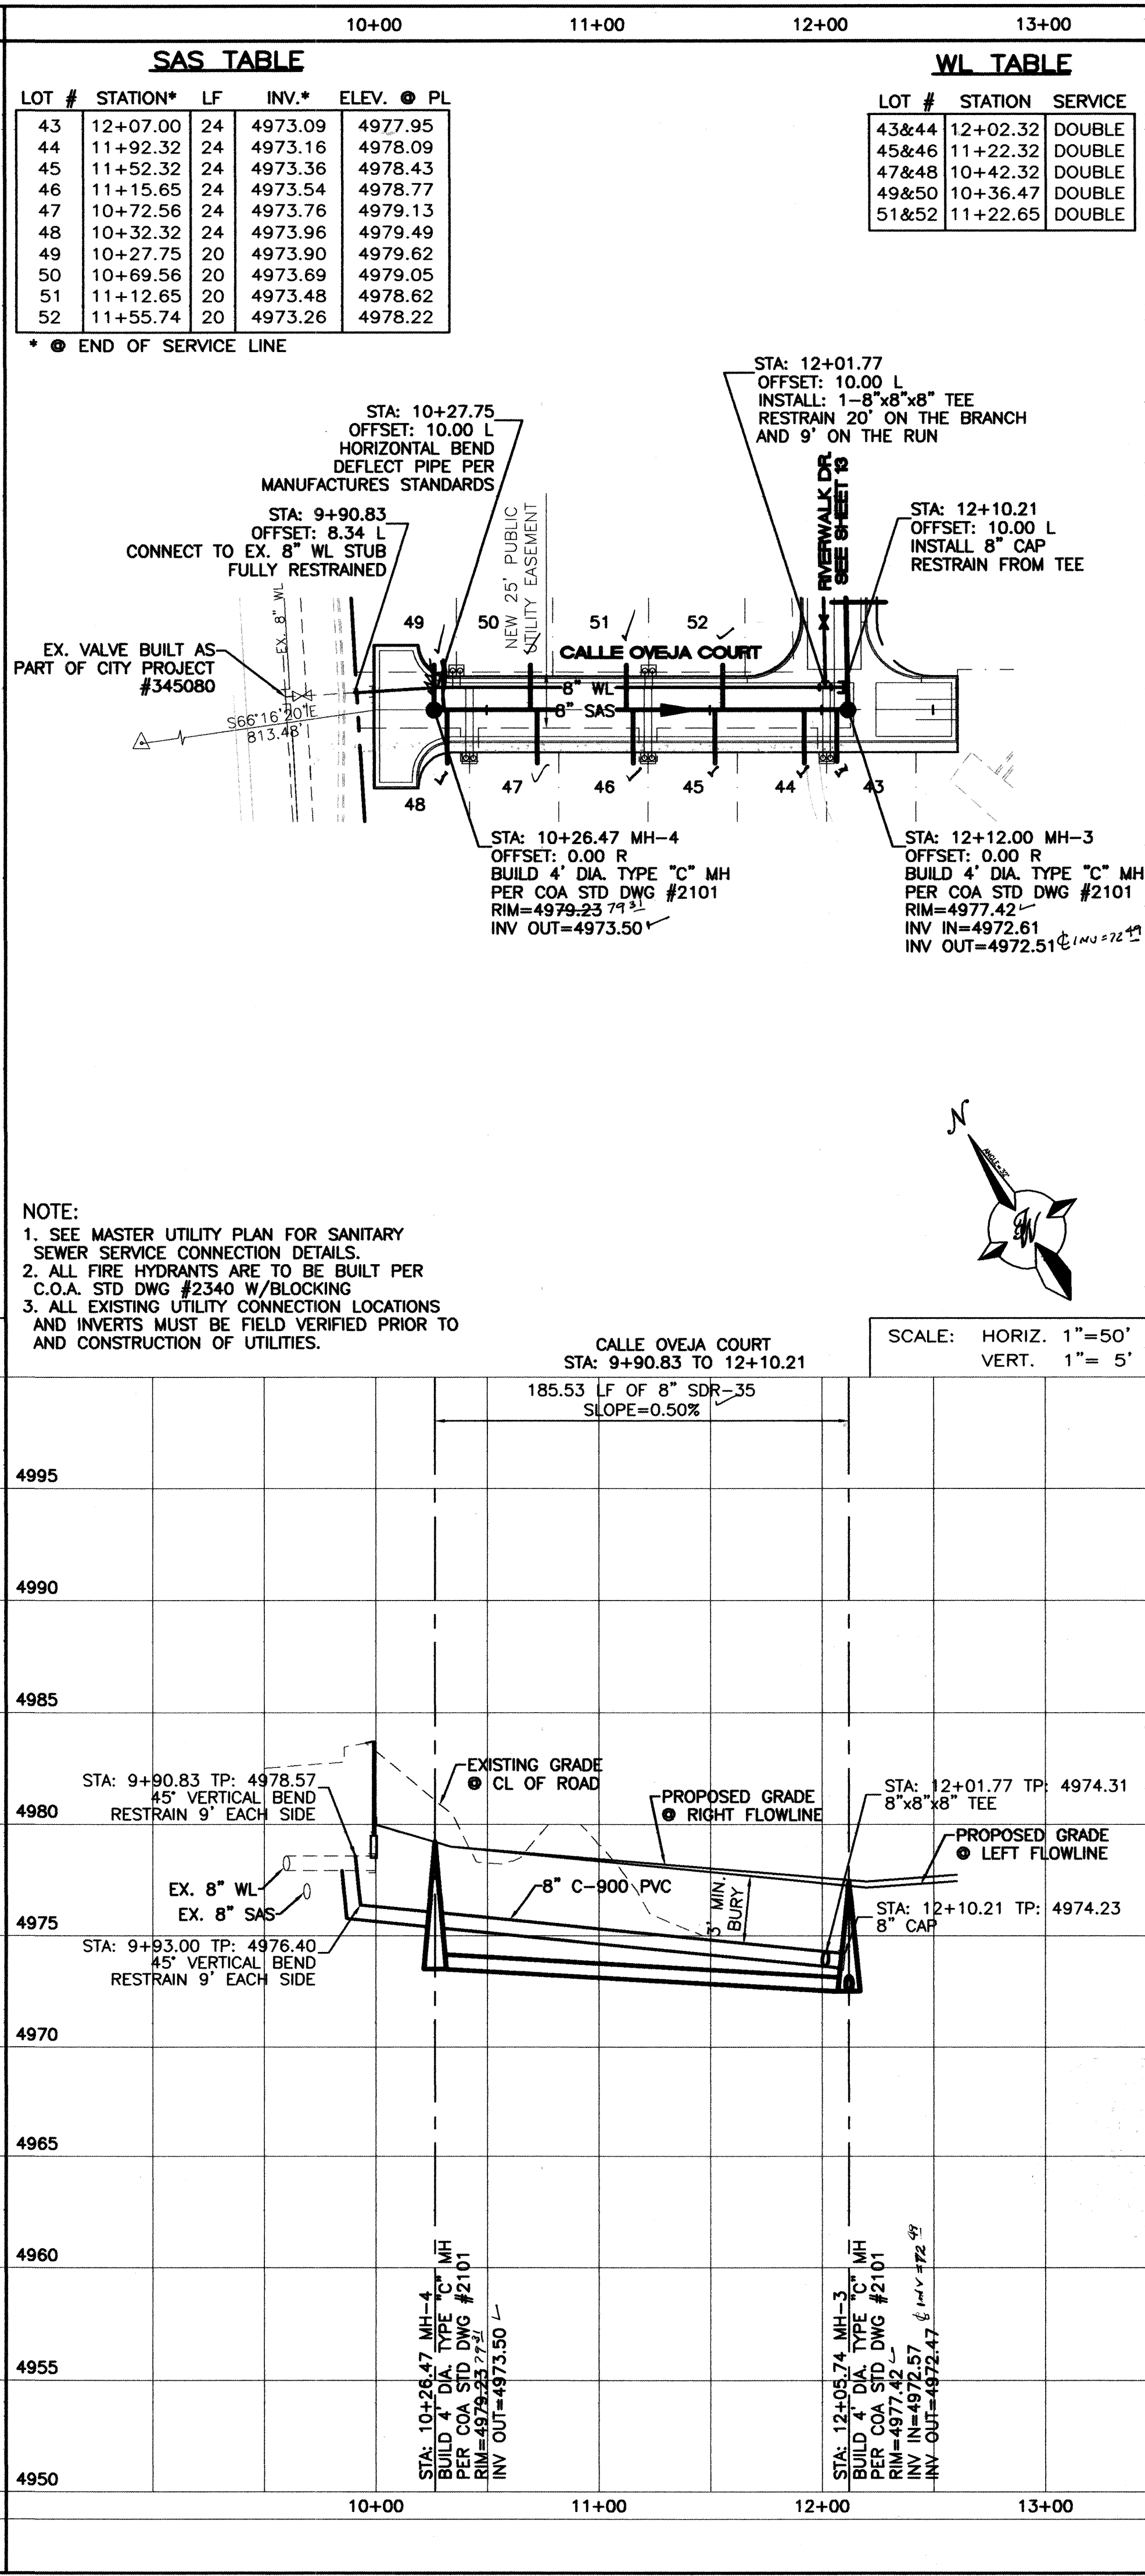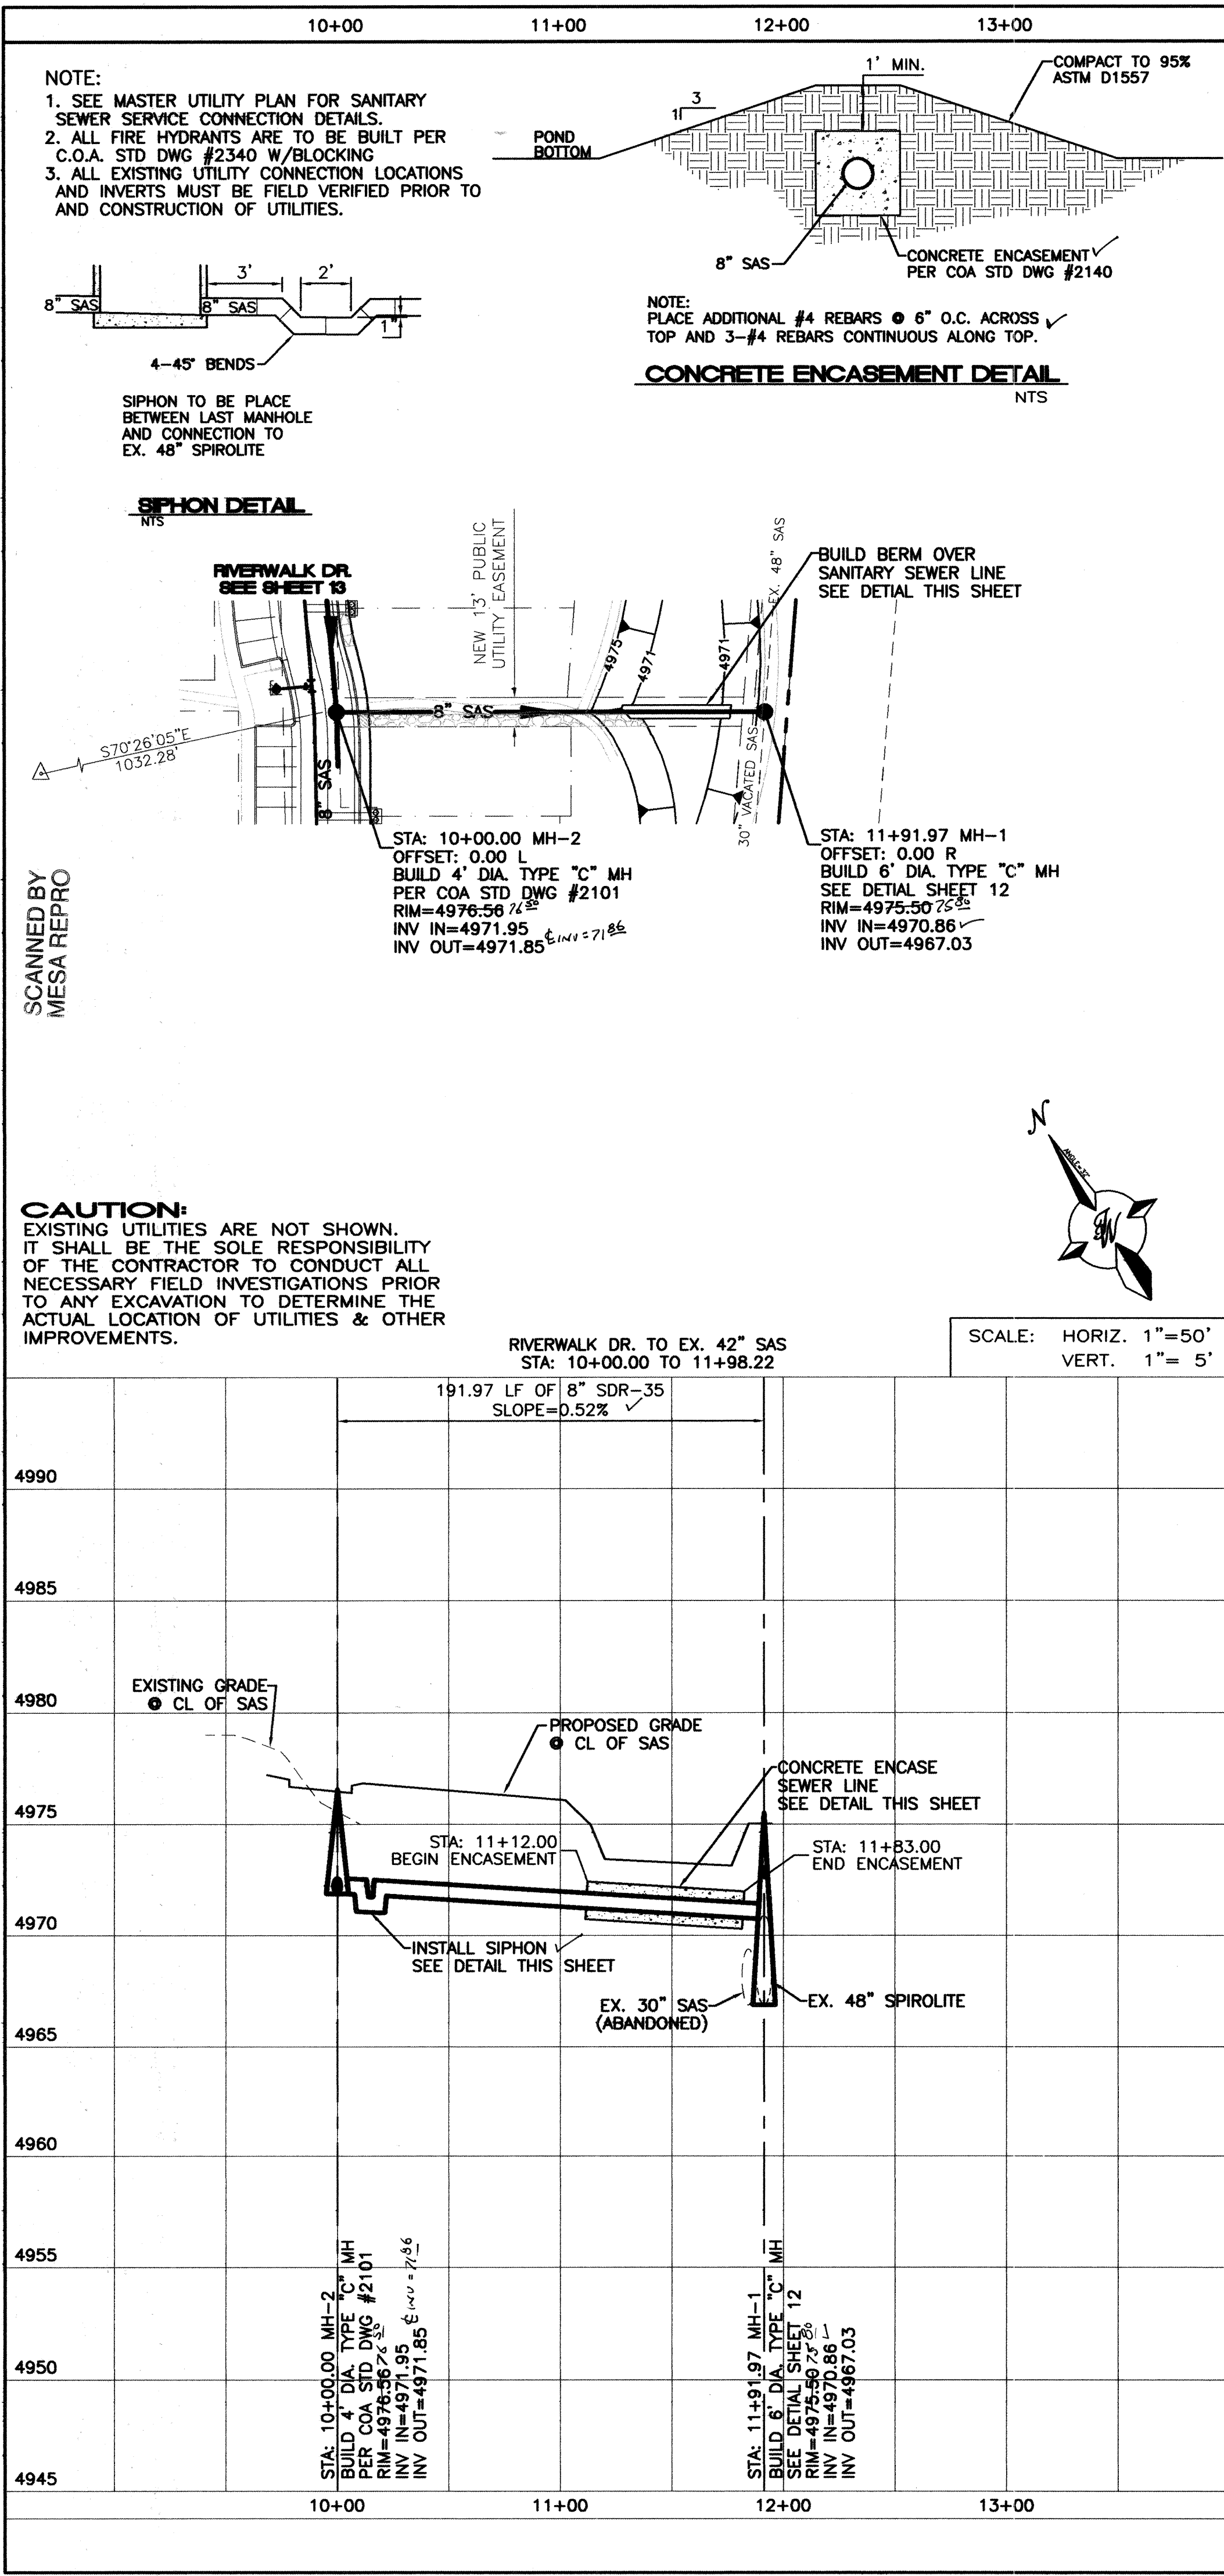

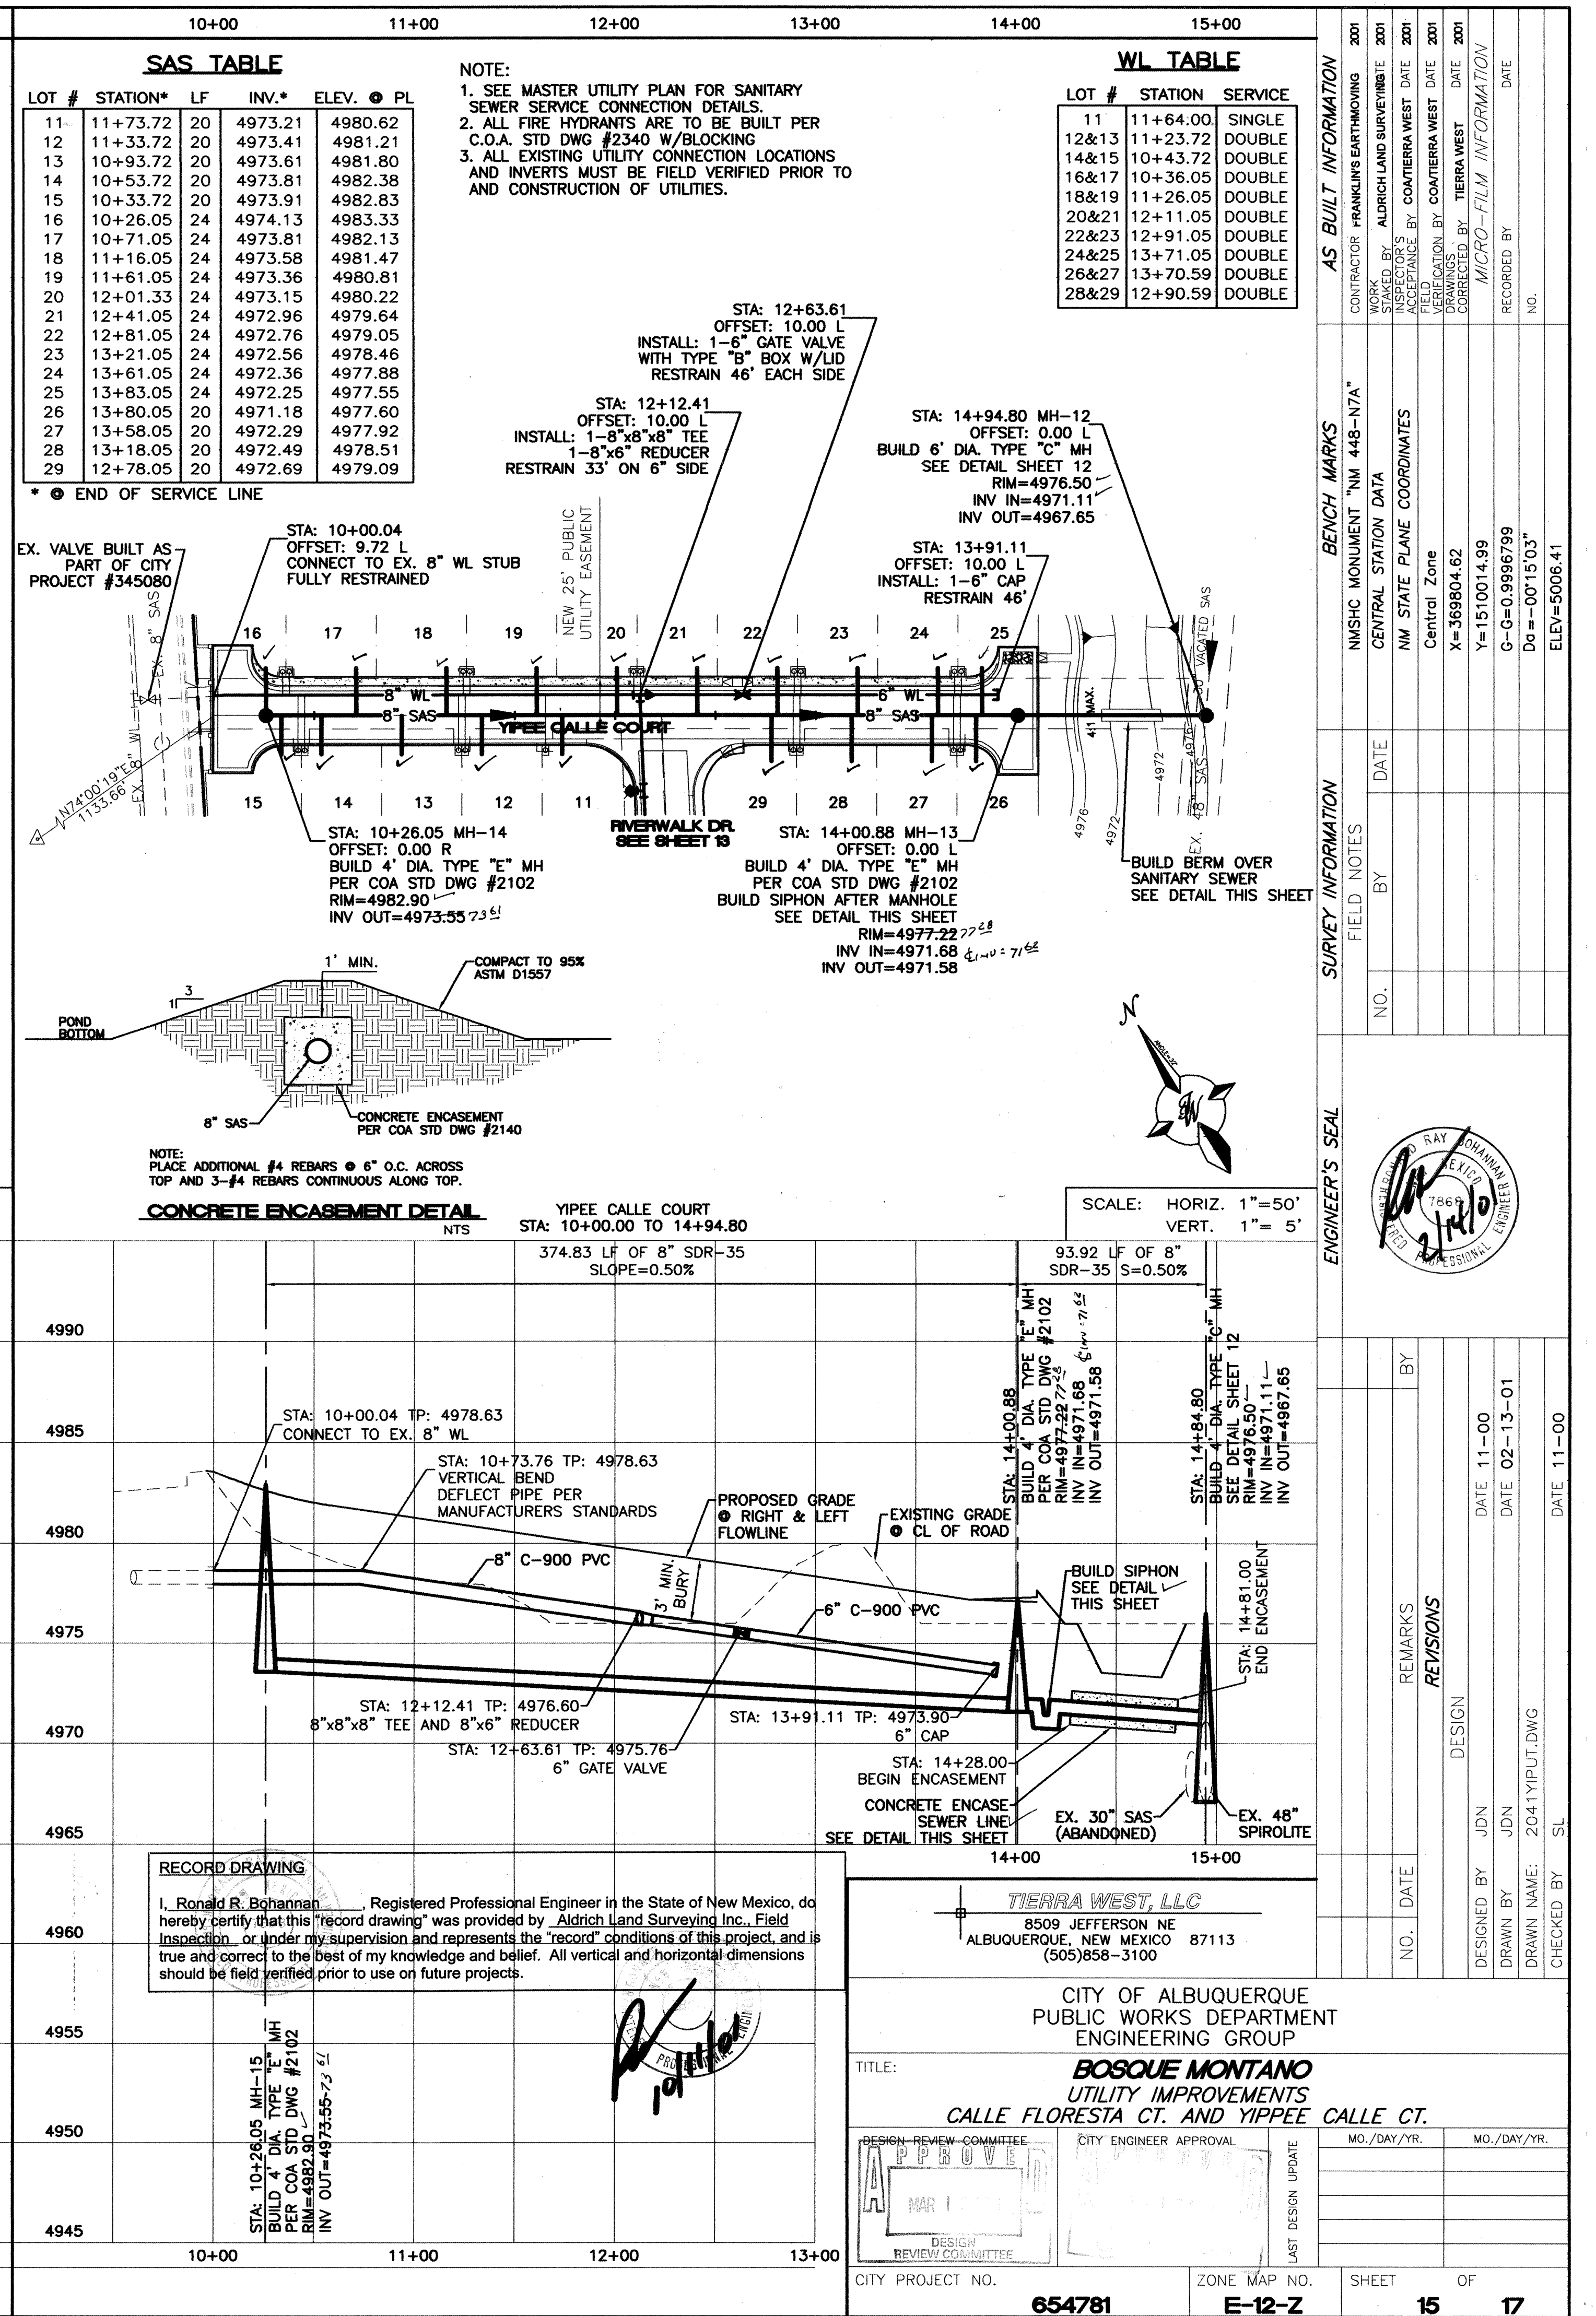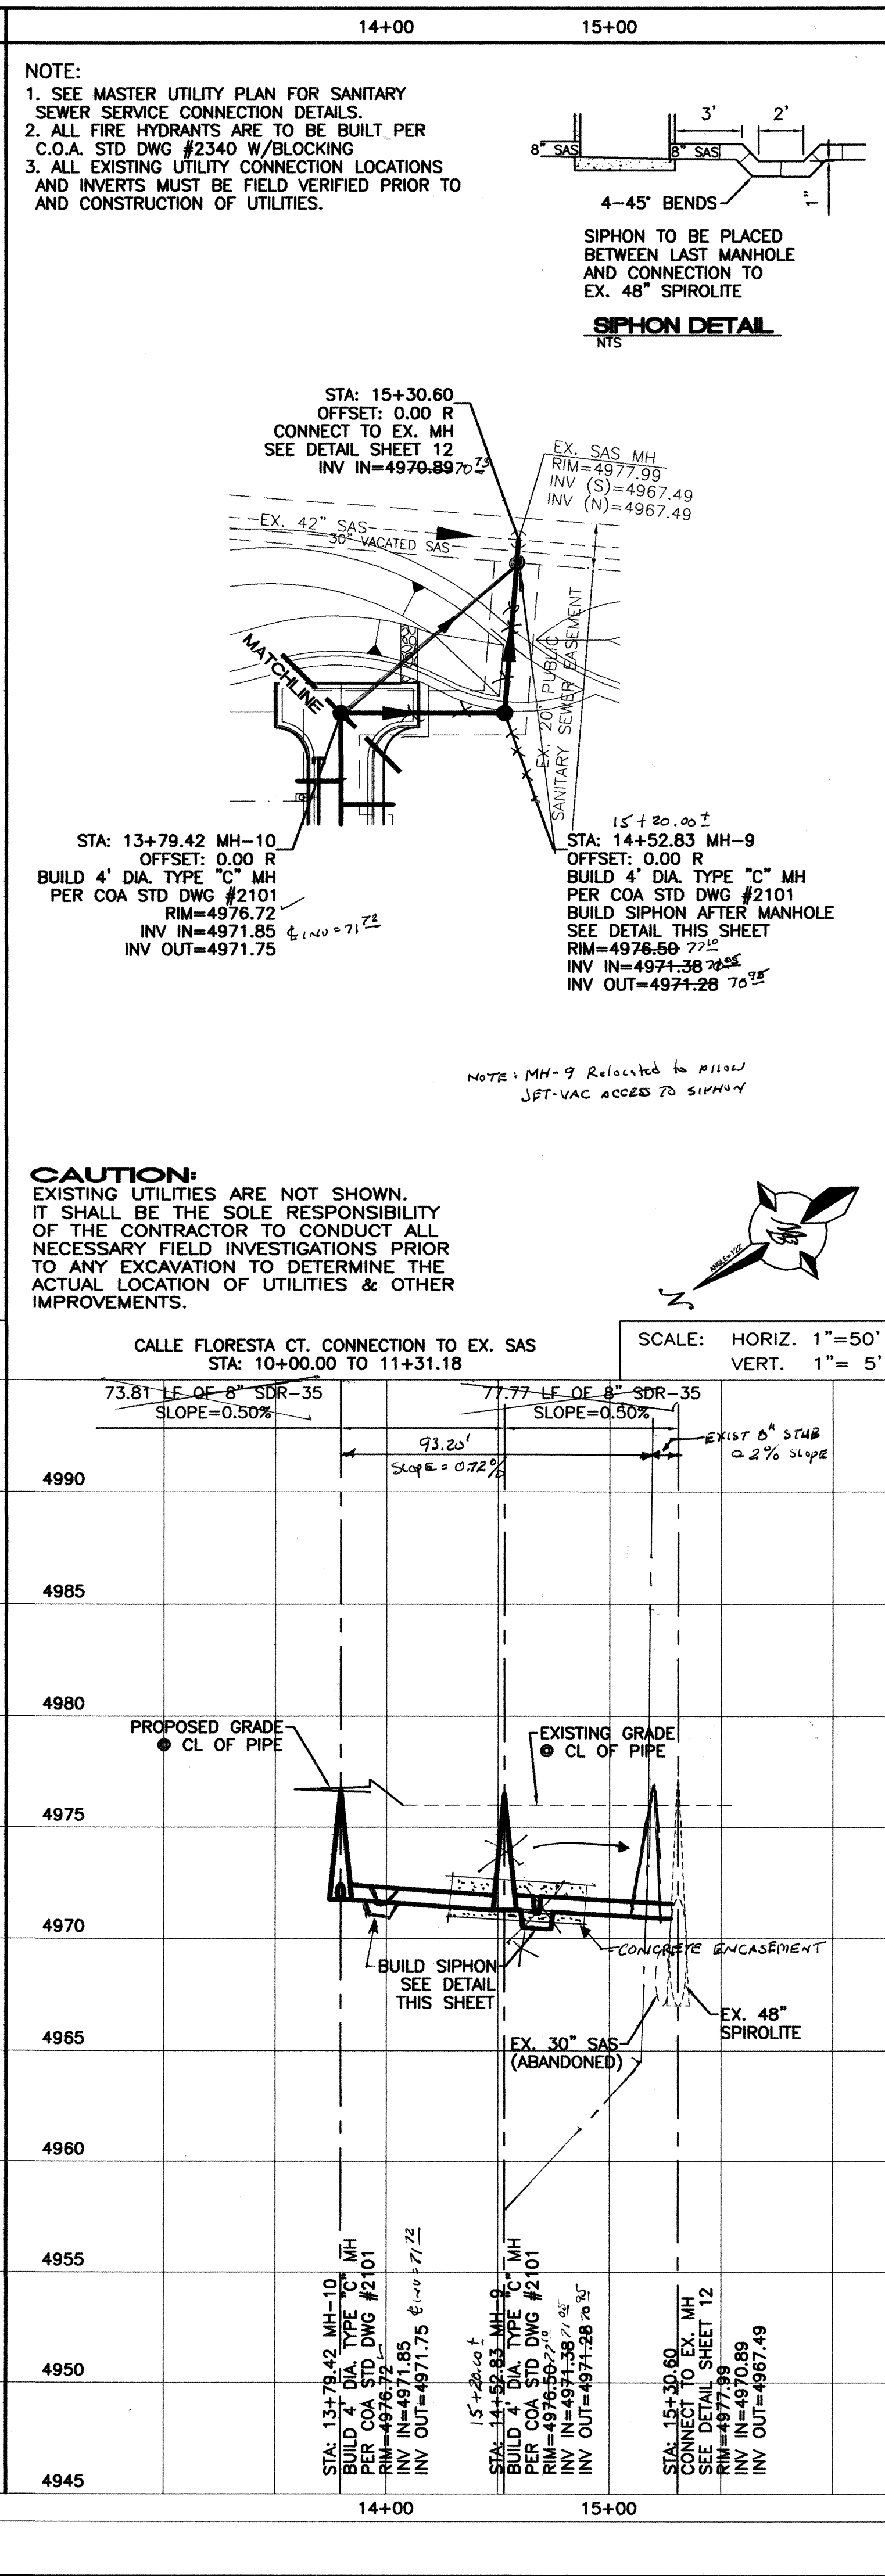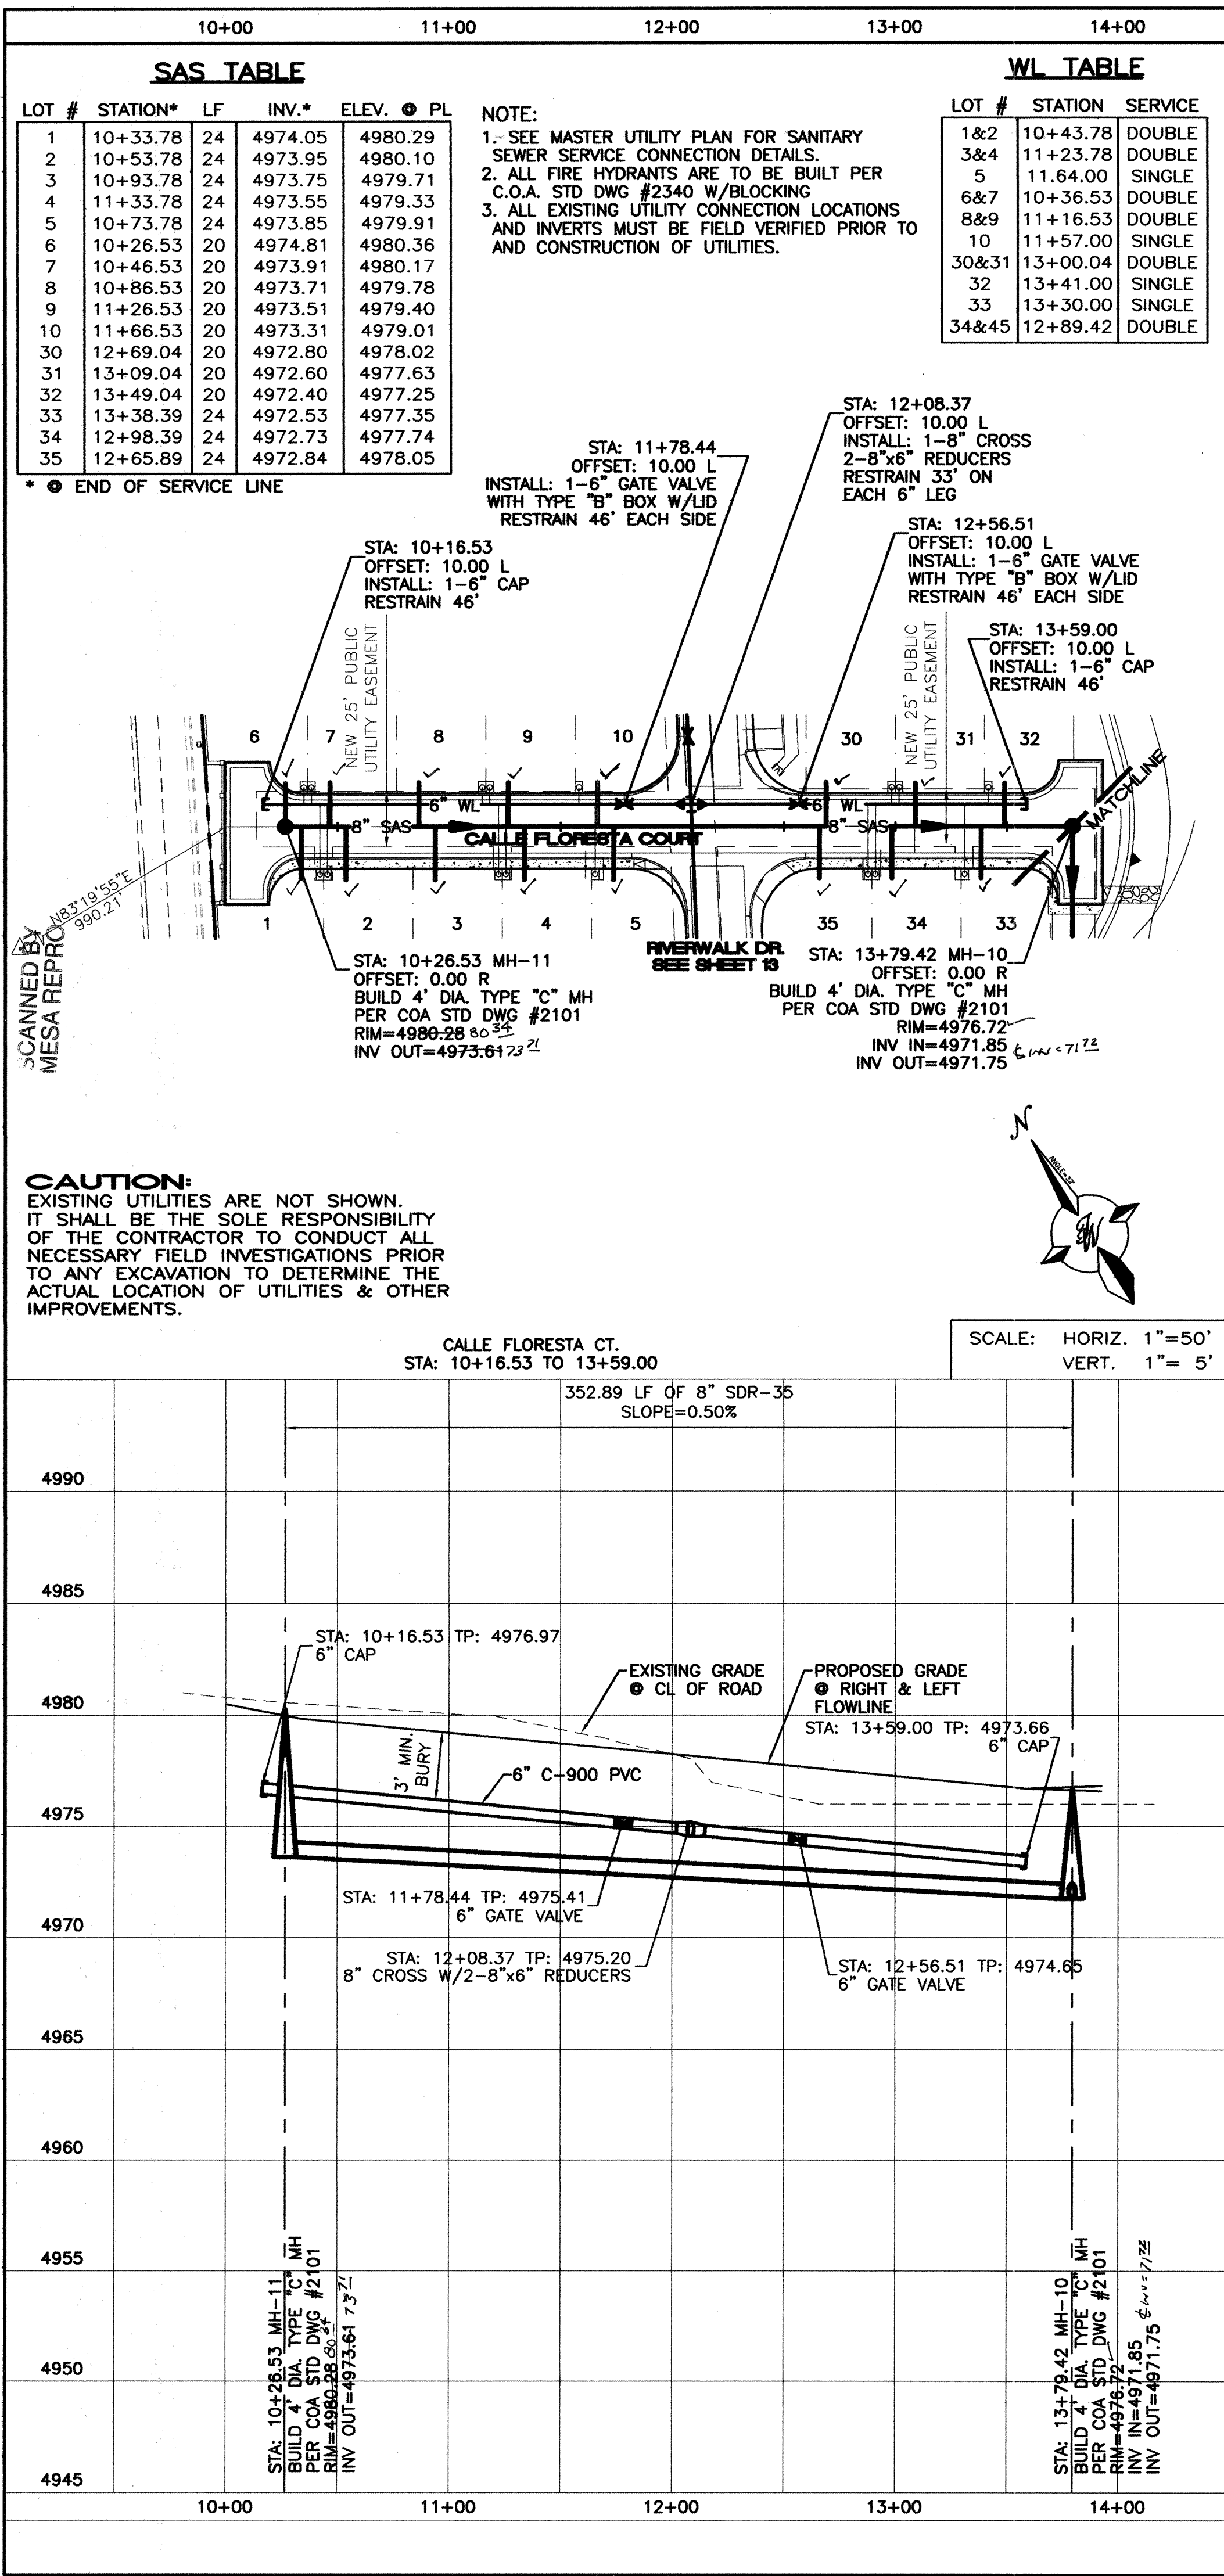

CONSTRUCTION TRAFFIC CONTROL GENERAL NOTES

1. CONTRACTOR MUST OBTAIN FROM CONSTRUCTION COORDINATION AN EXCAVATION/BARRICADING PERMIT BEFORE ENGAGING IN ANY CONSTRUCTION, MAINTENANCE OR REPAIR WORK IN ANY OF THE CITY OF ALBUQUERQUE'S RIGHTS-OF-WAY. EMERGENCY WORK THAT WOULD PRESERVE LIFE OR PROPERTY IS EXCLUDED WITH THE UNDERSTANDING, THAT A PERMIT SHALL BE OBTAINED WITHIN 24 TO 48 HOURS.

2. CONTRACTOR SHALL AT THE TIME OF PERMIT REQUEST, SUBMIT FOR APPROVAL BY CONSTRUCTION COORDINATION, A TRAFFIC CONTROL PLAN DETAILING ALL EXISTING TOPOGRAPHY SUCH AS LANE WIDTHS, DRIVEWAYS, AND BUSINESS/RESIDENTIAL ACCESSES. THE TRAFFIC CONTROL PLAN SHALL INCLUDE ALL PHASES OF WORK AND SCHEDULES INVOLVED IN THE CONSTRUCTION PROJECT. ANY SEPARATE PHASES OF A CONSTRUCTION PROJECT SHALL BE GIVEN AN INDIVIDUAL PERMIT EACH. BLANKET PERMITS WILL NOT BE ISSUED.

3. THESE TYPICAL TRAFFIC CONTROL PLANS DO NOT REFLECT THE EXISTING TOPOGRAPHY SUCH AS DRIVEWAYS, LANE WIDTHS, AND BUSINESS/RESIDENTIAL ACCESSES. EVERY LOCATION THAT REQUIRES CONSTRUCTION TRAFFIC CONTROL SHALL HAVE A DETAILED TRAFFIC CONTROL PLAN SHOWING ALL EXISTING TOPOGRAPHY.

4. CONSTRUCTION SHALL NOT BEGIN UNLESS A TRAFFIC CONTROL PLAN HAS BEEN APPROVED AND VERIFIED BY CONSTRUCTION COORDINATION.

5. CONSTRUCTION COORDINATION SHALL BE NOTIFIED 48 HOURS PRIOR TO ANY TRAFFIC CONTROL CHANGES NEEDED BY CONTRACTOR, THAT WERE NOT PREVIOUSLY APPROVED. THESE TRAFFIC CONTROL CHANGES SHALL BE REQUESTED IN WRITING ACCOMPANIED WITH A TRAFFIC CONTROL PLAN REFLECTING SUCH CHANGES.

6. ALL CONSTRUCTION TRAFFIC CONTROL DEVICES SHALL COMPLY TO THE MANUAL ON UNIFORM TRAFFIC CONTROL DEVICES (MUTCD), LATEST EDITION. IT IS THE RESPONSIBILITY OF THE CONTRACTOR TO INSTALL, SERVICE, AND MAINTAIN ALL TRAFFIC CONTROL DEVICES. TRAFFIC CONTROL DEVICES SHALL NOT BE REMOVED OR ALTERED IN ANY WAY WITHOUT THE APPROVAL OF CONSTRUCTION COORDINATION, PER SECTION 6A-4 OF THE MUTCD, LATEST EDITION.

7. THE CONSTRUCTION TRAFFIC CONTROL INITIAL SET-UP SHALL BE BY AN AMERICAN TRAFFIC SAFETY SERVICES ASSOCIATION (ATSSA) CERTIFIED WORKSITE TRAFFIC SUPERVISOR. THE MAINTENANCE AND SERVICING SHALL ALSO BE DONE BY AN ATSSA CERTIFIED WORKSITE TRAFFIC SUPERVISOR OR EQUIVALENT.

8. CONTRACTOR IS RESPONSIBLE TO MAINTAIN AND SERVICE ALL TRAFFIC CONTROL DEVICES 24 HOURS A DAY, 7 DAYS A WEEK THROUGHOUT LENGTH OF PROJECT. CONTRACTOR IS RESPONSIBLE THAT ALL TRAFFIC CONTROL DEVICES COMPLY WITH THE MUTCD, LATEST EDITION.

9. ALL ADVANCE WARNING SIGNS SHALL BE DOUBLE INDICATED WHENEVER THERE ARE MULTI-LANE TRAFFIC IN ANY ONE GIVEN DIRECTION AND THERE IS SUFFICIENT MEDIAN SPACE.

10. ALL BARRICADES IN ALL TAPERS AND TANGENTS SHALL BE PLACED APART, A DISTANCE MEASURED IN FEET, EQUAL TO THAT OF THE POSTED SPEED LIMIT. NO EXCEPTIONS UNLESS APPROVED BY CONSTRUCTION COORDINATION PER MUTCD SECTION 6A-4.

11. ALL WORK IN ARTERIAL ROADWAYS SHALL BE ON A CONTINUOUS 24-HOUR PER DAY BASIS UNTIL COMPLETED.

12. CONTRACTOR IS RESPONSIBLE TO PROVIDE CONSTRUCTION COORDINATION, A WEEKLY LOG OF DAILY INSPECTIONS OF BARRICADE AND MAINTENANCE SCHEDULES ON PROJECTS THAT ARE OVER ONE WEEK DURATION.

13. EQUIPMENT OR MATERIALS SHALL NOT BE STORED WITHIN 15 FEET OF A TRAVELLED TRAFFIC LANE DURING NON-WORKING HOURS WITHOUT THE APPROVAL OF CONSTRUCTION COORDINATION.

14. CONTRACTOR SHALL PROVIDE AND MAINTAIN A SAFE AND ADEQUATE MEANS OF CHANNELIZING PEDESTRIAN TRAFFIC AROUND AND THROUGH THE CONSTRUCTION AREA.

15. CONTRACTOR IS RESPONSIBLE FOR OBLITERATION OF ANY CONFLICTING STRIPING AND RESPONSIBLE FOR ALL TEMPORARY STRIPING.

16. CONTRACTOR SHALL MAINTAIN ACCESS TO ALL FACILITIES, BUSINESSES AND/OR RESIDENTS AT ALL TIMES.

17. CONTRACTOR SHALL PROVIDE ACCESS SIGNS FOR BUSINESSES LOCATED WITHIN THE CONSTRUCTION AREA UNDER THE SUPERVISION OF CONSTRUCTION COORDINATION. EACH ACCESS SIGN SHALL HAVE 5 INCH, WHITE OPAQUE LETTERING ON BLUE REFLECTORIZED BACKGROUND. ACCESS SIGNS SHALL BE CONSIDERED INCIDENTAL TO THE BID AND NOT PART OF THE CONTRACT UNLESS OTHERWISE STATED. NO MORE THAN 3 BUSINESSES SHALL BE LISTED ON A ACCESS SIGN. SHOPPING CENTERS AND MALLS SHALL BE LISTED AS SUCH.

18. ALL ADVANCE WARNING SIGNS SHALL MEET THE MINIMUM REFLECTIVE INTENSITY REQUIREMENTS SET FORTH BY THE CITY OF ALBUQUERQUE. CONSTRUCTION COORDINATION SHALL DETERMINE ALL REQUIREMENTS AND APPROVE OR DISAPPROVE ANY ADVANCE WARNING SIGN PER SECTION 6A-4 OF THE MUTCD, LATEST EDITION.

19. 48 HOURS PRIOR TO OCCUPANCY OR CLOSING OF A RIGHT-OF-WAY, CONTRACTOR SHALL NOTIFY: POLICE, FIRE DEPARTMENT, SCHOOLS, HOSPITALS, TRANSIT AUTHORITY, BUSINESSES AND/OR RESIDENTS THAT WILL BE AFFECTED BY THE CONSTRUCTION.

20. ANY FIELD ADJUSTMENTS SHALL BE APPROVED BY CONSTRUCTION COORDINATION.

21. EXCAVATIONS SHALL BE PLATED, TEMPORARILY PATCHED OR RESURFACED PRIOR TO OPENING OF TRAFFIC. A MINIMUM OF 11 FEET SHALL BE PROVIDED FOR TRAFFIC IN ANY GIVEN DIRECTION. CONTRACTOR IS RESPONSIBLE FOR ANY WORK INVOLVED IN SATISFYING THESE REQUIREMENTS.

22. CONTRACTOR SHALL AT ALL TIMES COMPLY WITH THE FOLLOWING:
1. STANDARDS AND REQUIREMENTS SET FORTH IN THE MANUAL ON UNIFORM TRAFFIC CONTROL DEVICES, LATEST EDITION.
2. THE CITY OF ALBUQUERQUE TRAFFIC CODE, LATEST EDITION.
3. SECTION 19 OF THE CITY OF ALBUQUERQUE'S STANDARD SPECIFICATIONS FOR PUBLIC WORK CONSTRUCTION, AS WELL AS OTHER SECTIONS.


23. FAILURE TO COMPLY WITH ANY OF THE ABOVE MENTIONED, WILL BE ADEQUATE CAUSE TO CEASE ALL WORK ON ANY CONSTRUCTION PROJECT. WORK WILL NOT RESUME UNTIL ALL REQUIREMENTS ARE ADDRESSED AND APPROVED BY CONSTRUCTION COORDINATION.

24. ALL TRAFFIC CONTROL DEVICES SHALL BE KEPT IN NEW-CLEAN CONDITION. WASHING OF EQUIPMENT IS INCIDENTAL TO ITS PLACEMENT AND MAINTENANCE.


25. TRAFFIC CONTROL STANDARDS APPLY ONLY WHERE THE CONSTRUCTION TRAFFIC CONTROL PLANS ARE NOT SPECIFIC.

26. ADVANCE WARNING SIGNS SHALL BE 36"x36" MIN. WITH SUPER ENGINEERING GRADE SHEETING OR BETTER. MOUNTING HEIGHT AT TOP OF SIGN SHALL BE THE SAME AS FOR A 48" SIGN AS INDICATED IN THE M.U.T.C.D. 

27. CONTRACTOR SHALL MAINTAIN A GRAFFITI-FREE WORKSITE. ALL GRAFFITI SHALL BE PROMPTLY REMOVED FROM ALL EQUIPMENT, BOTH PERMANENT AND TEMPORARY. 

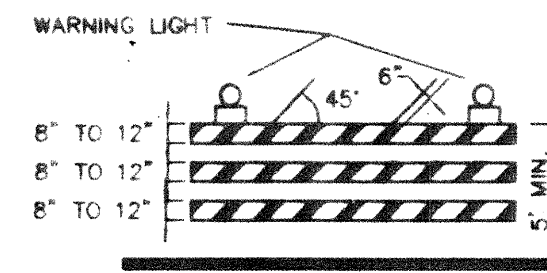


TYPE II BARRICADE

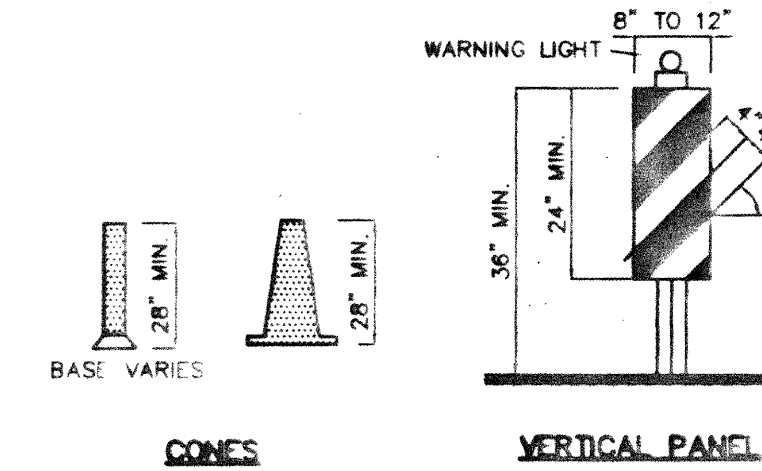


CONES

VERTICAL PANEL


HIGH LEVEL WARNING DEVICE

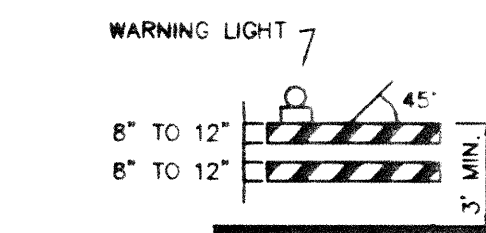

TYPE II BARRICADE

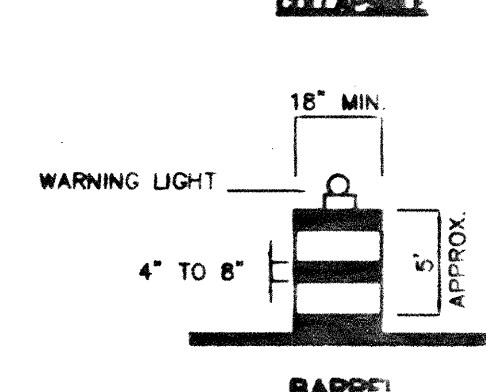


BARREL

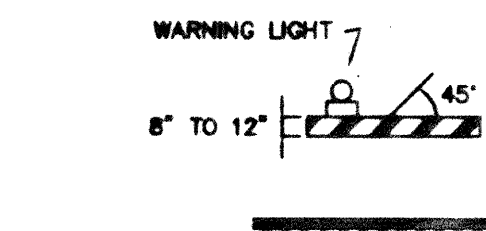

TYPE I BARRICADE

COLLAPSIBLE

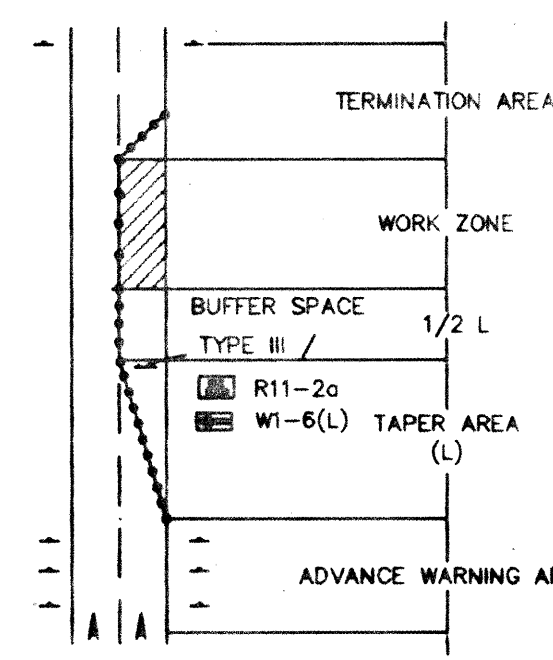

TRAFFIC CONTROL ELEMENTS

LEGEND

- WORK AREA
BARRICADE - TYPE I, TYPE II, OR BARREL
BARRICADE - TYPE III
VERTICAL PANEL
WARNING SIGN
DISTANCE BETWEEN SIGNS - A DISTANCE MEASURED IN FEET EQUAL TO A VALUE OF TEN TIMES THE SPEED LIMIT OF THE STREET
FLAGMAN POSITION
SPACING BETWEEN BARRICADES - A DISTANCE MEASURED IN FEET EQUAL TO THE SPEED LIMIT OF THE STREET
TAPER LENGTH - SEE CHART BELOW
THE TANGENT LENGTH IS EQUAL TO THE TAPER LENGTH FOR A GIVEN STREET.

TAPER REQUIREMENTS

SPEED LIMIT (MPH)	TAPER LENGTH (L) (FEET)			MINIMUM NUMBER OF DEVICES FOR TAPER	MAXIMUM DEVICE SPACING IN FEET	
	10' LANE	11' LANE	12' LANE		ALONG TAPER	AFTER TAPER
20	70	75	80	5	20	20
25	105	115	125	6	25	25
30	150	165	180	7	30	30
35	205	225	245	8	35	35
40	270	295	320	9	40	40
45	450	495	540	13	45	45
50	500	550	600	13	50	50
55	550	605	660	13	55	55

RECOMMENDED SIGN SPACING(D) FOR ADVANCE WARNING SIGN SERIES

SPEED LIMIT (MPH)	MINIMUM DISTANCE IN FEET BETWEEN SIGNS	FROM LAST SIGN TO TAPER
0-20	10 X SPEED LIMIT	10 X SPEED LIMIT
25-30	10 X SPEED LIMIT	10 X SPEED LIMIT
30-35	10 X SPEED LIMIT	10 X SPEED LIMIT
40-45	10 X SPEED LIMIT	10 X SPEED LIMIT
50-60	10 X SPEED LIMIT	10 X SPEED LIMIT

TAPER CRITERIA


TYPE OF TAPER	TAPER LENGTH
UPSTREAM TAPER:	
MERGING TAPER	L MINIMUM
SHIFTING TAPER	1/2 L MINIMUM
SHOULDER TAPER	1/2 L MINIMUM
TWO-WAY TRAFFIC TAPER	100 FEET MAXIMUM
DOWNSTREAM TAPERS	100 FEET PER LANE

TAPER LENGTH COMPUTATION

SPEED LIMIT	L = WS ² / 60
40 MPH OR LESS	L = WS ² / 60
45 MPH OR GREATER	L = W X S

L = TAPER LENGTH
W = WIDTH OF OFFSET IN FEET
S = POSTED SPEED OR OFF-PEAK 85-PERCENTILE SPEED IN MPH

SIGN FACE DETAILS





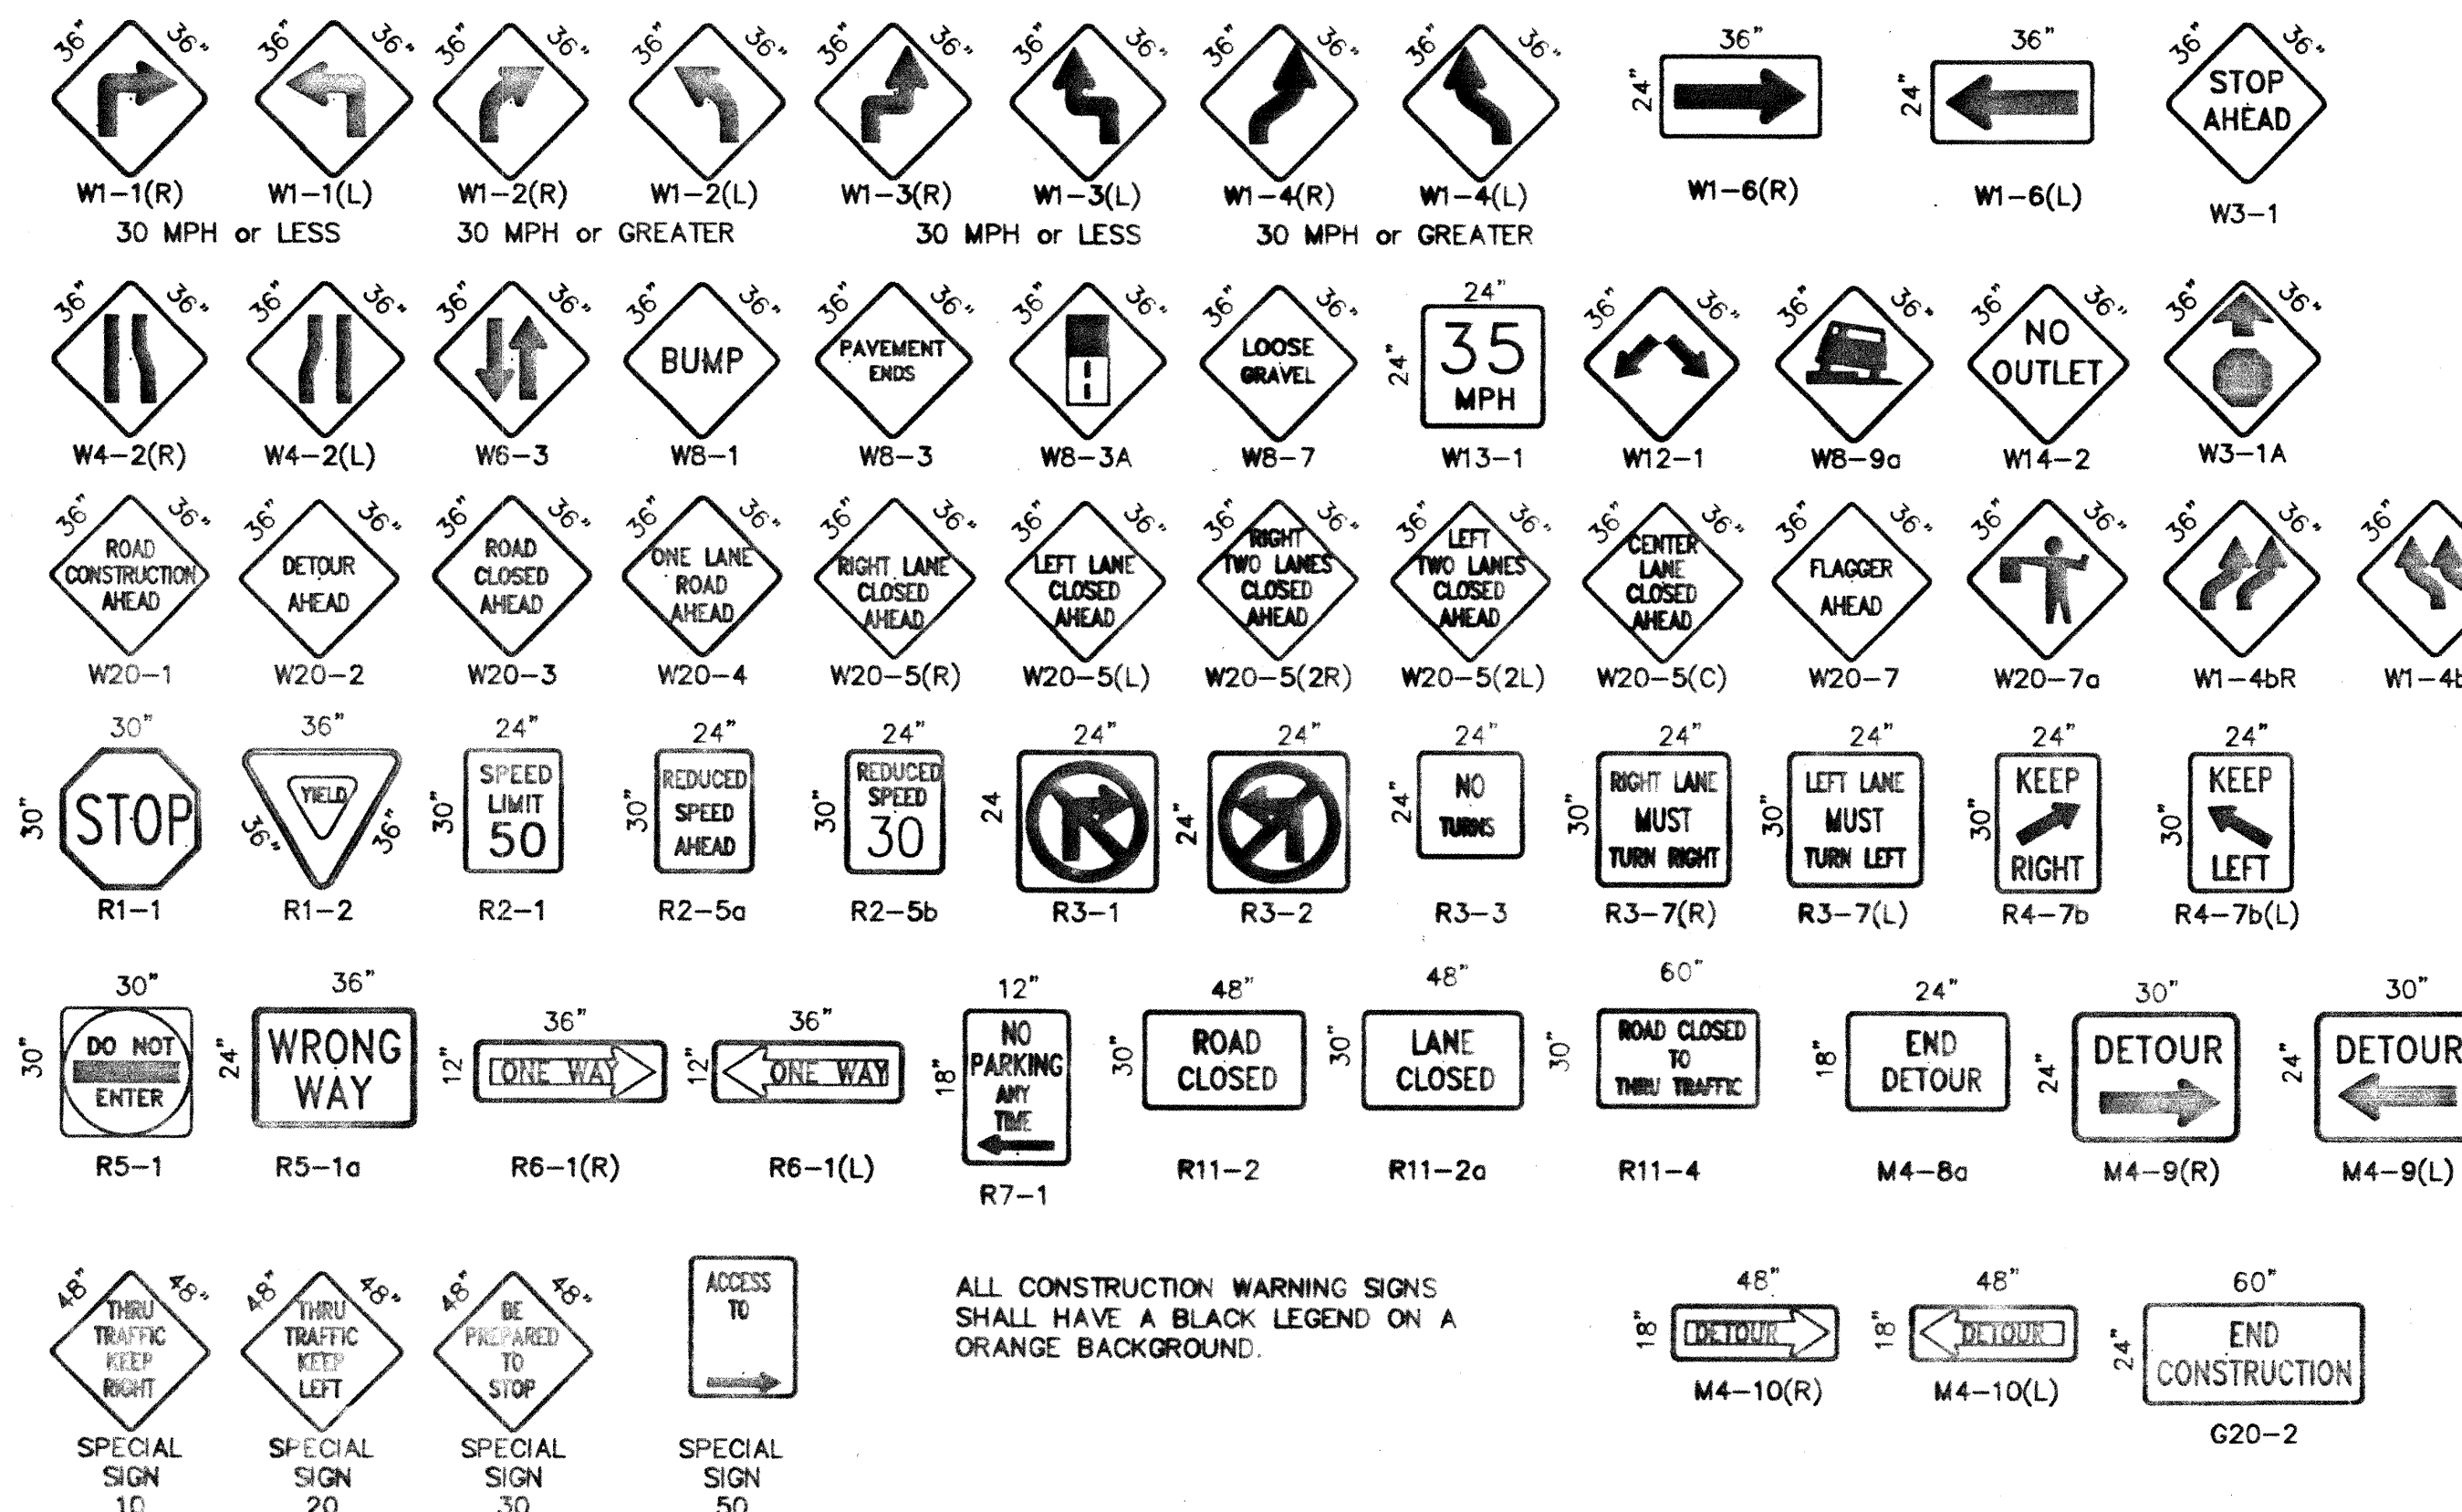


ALL CONSTRUCTION WARNING SIGNS SHALL HAVE A BLACK LEGEND ON A ORANGE BACKGROUND.

CITY OF ALBUQUERQUE PUBLIC WORKS DEPARTMENT ENGINEERING DEVELOPMENT GROUP			
TITLE: SIGNING AND CONSTRUCTION TRAFFIC CONTROL STANDARDS			
DESIGN REVIEW COMMITTEE	CITY ENGINEER APPROVAL	MO./DAY/YR.	MO./DAY/YR.
PROJECT NO. 6547.81	MAP NO.	SHEET	16 OF 17



- ALL PITS TO HAVE TYPE-A FLASHING LIGHTS
- ALL PITS TO HAVE FLAGLINE.

    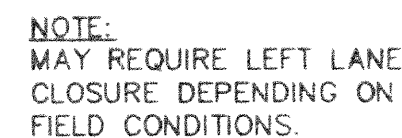

CITY OF ALBUQUERQUE PUBLIC WORKS DEPARTMENT ENGINEERING DEVELOPMENT GROUP			
TITLE: TYPICAL TRAFFIC CONTROL & SIGNING EXAMPLES (REF. M.U.T.C.D.)			
PROJECT REVIEW COMMITTEE CER	CITY ENGINEER APPROVAL STD	LAST UPDATE	MO./DAY/YR. MO./DAY/YR. MO./DAY/YR. MO./DAY/YR. MO./DAY/YR.
PROJECT NO. 65477.81	MAP NO.		SHEET OF 17 OF 17