
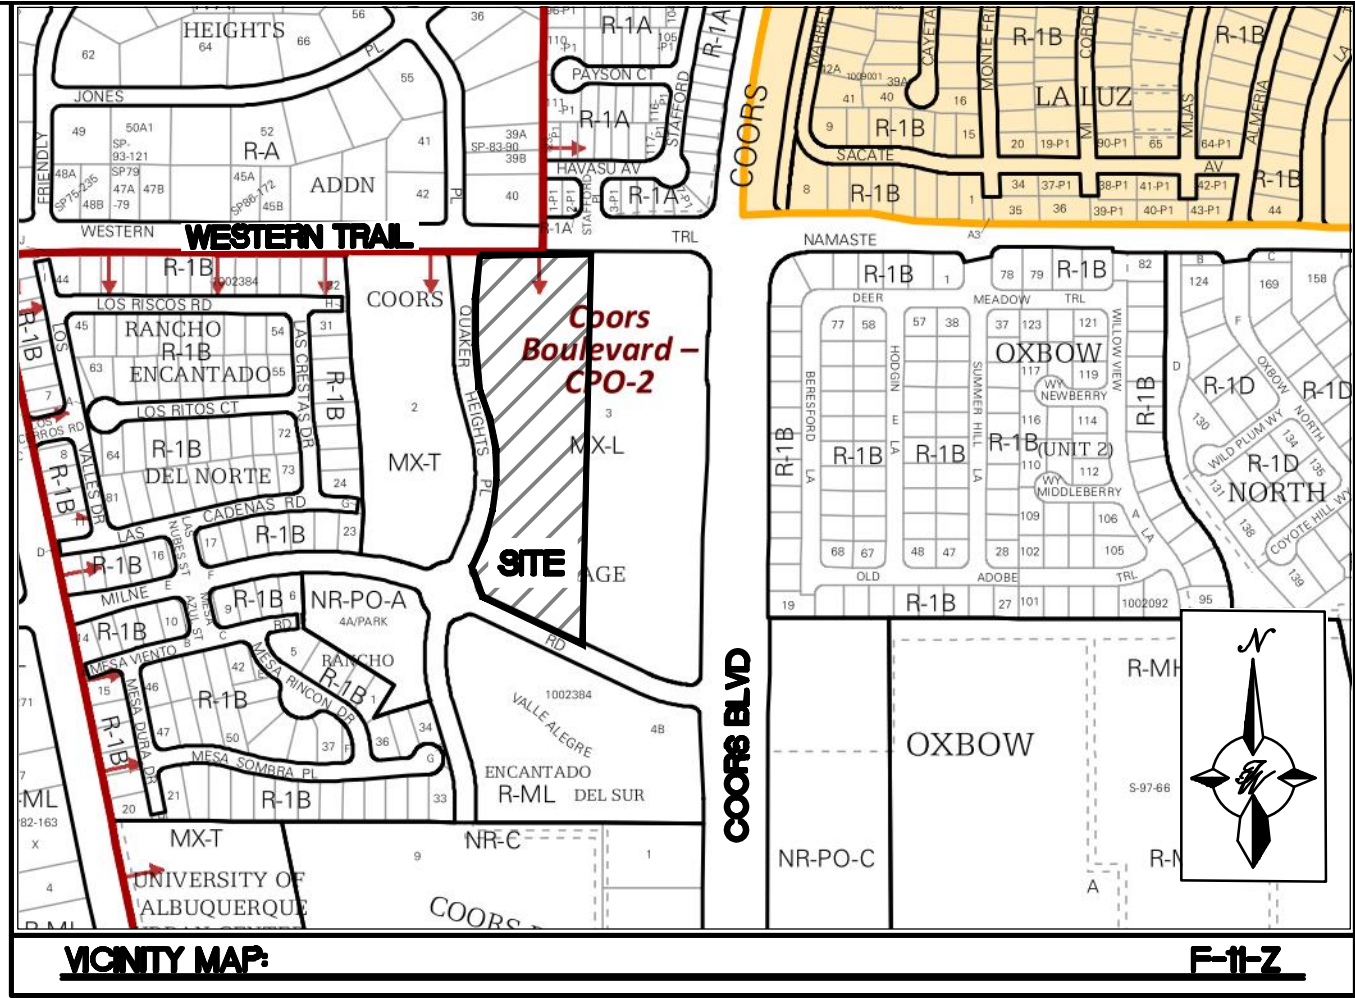


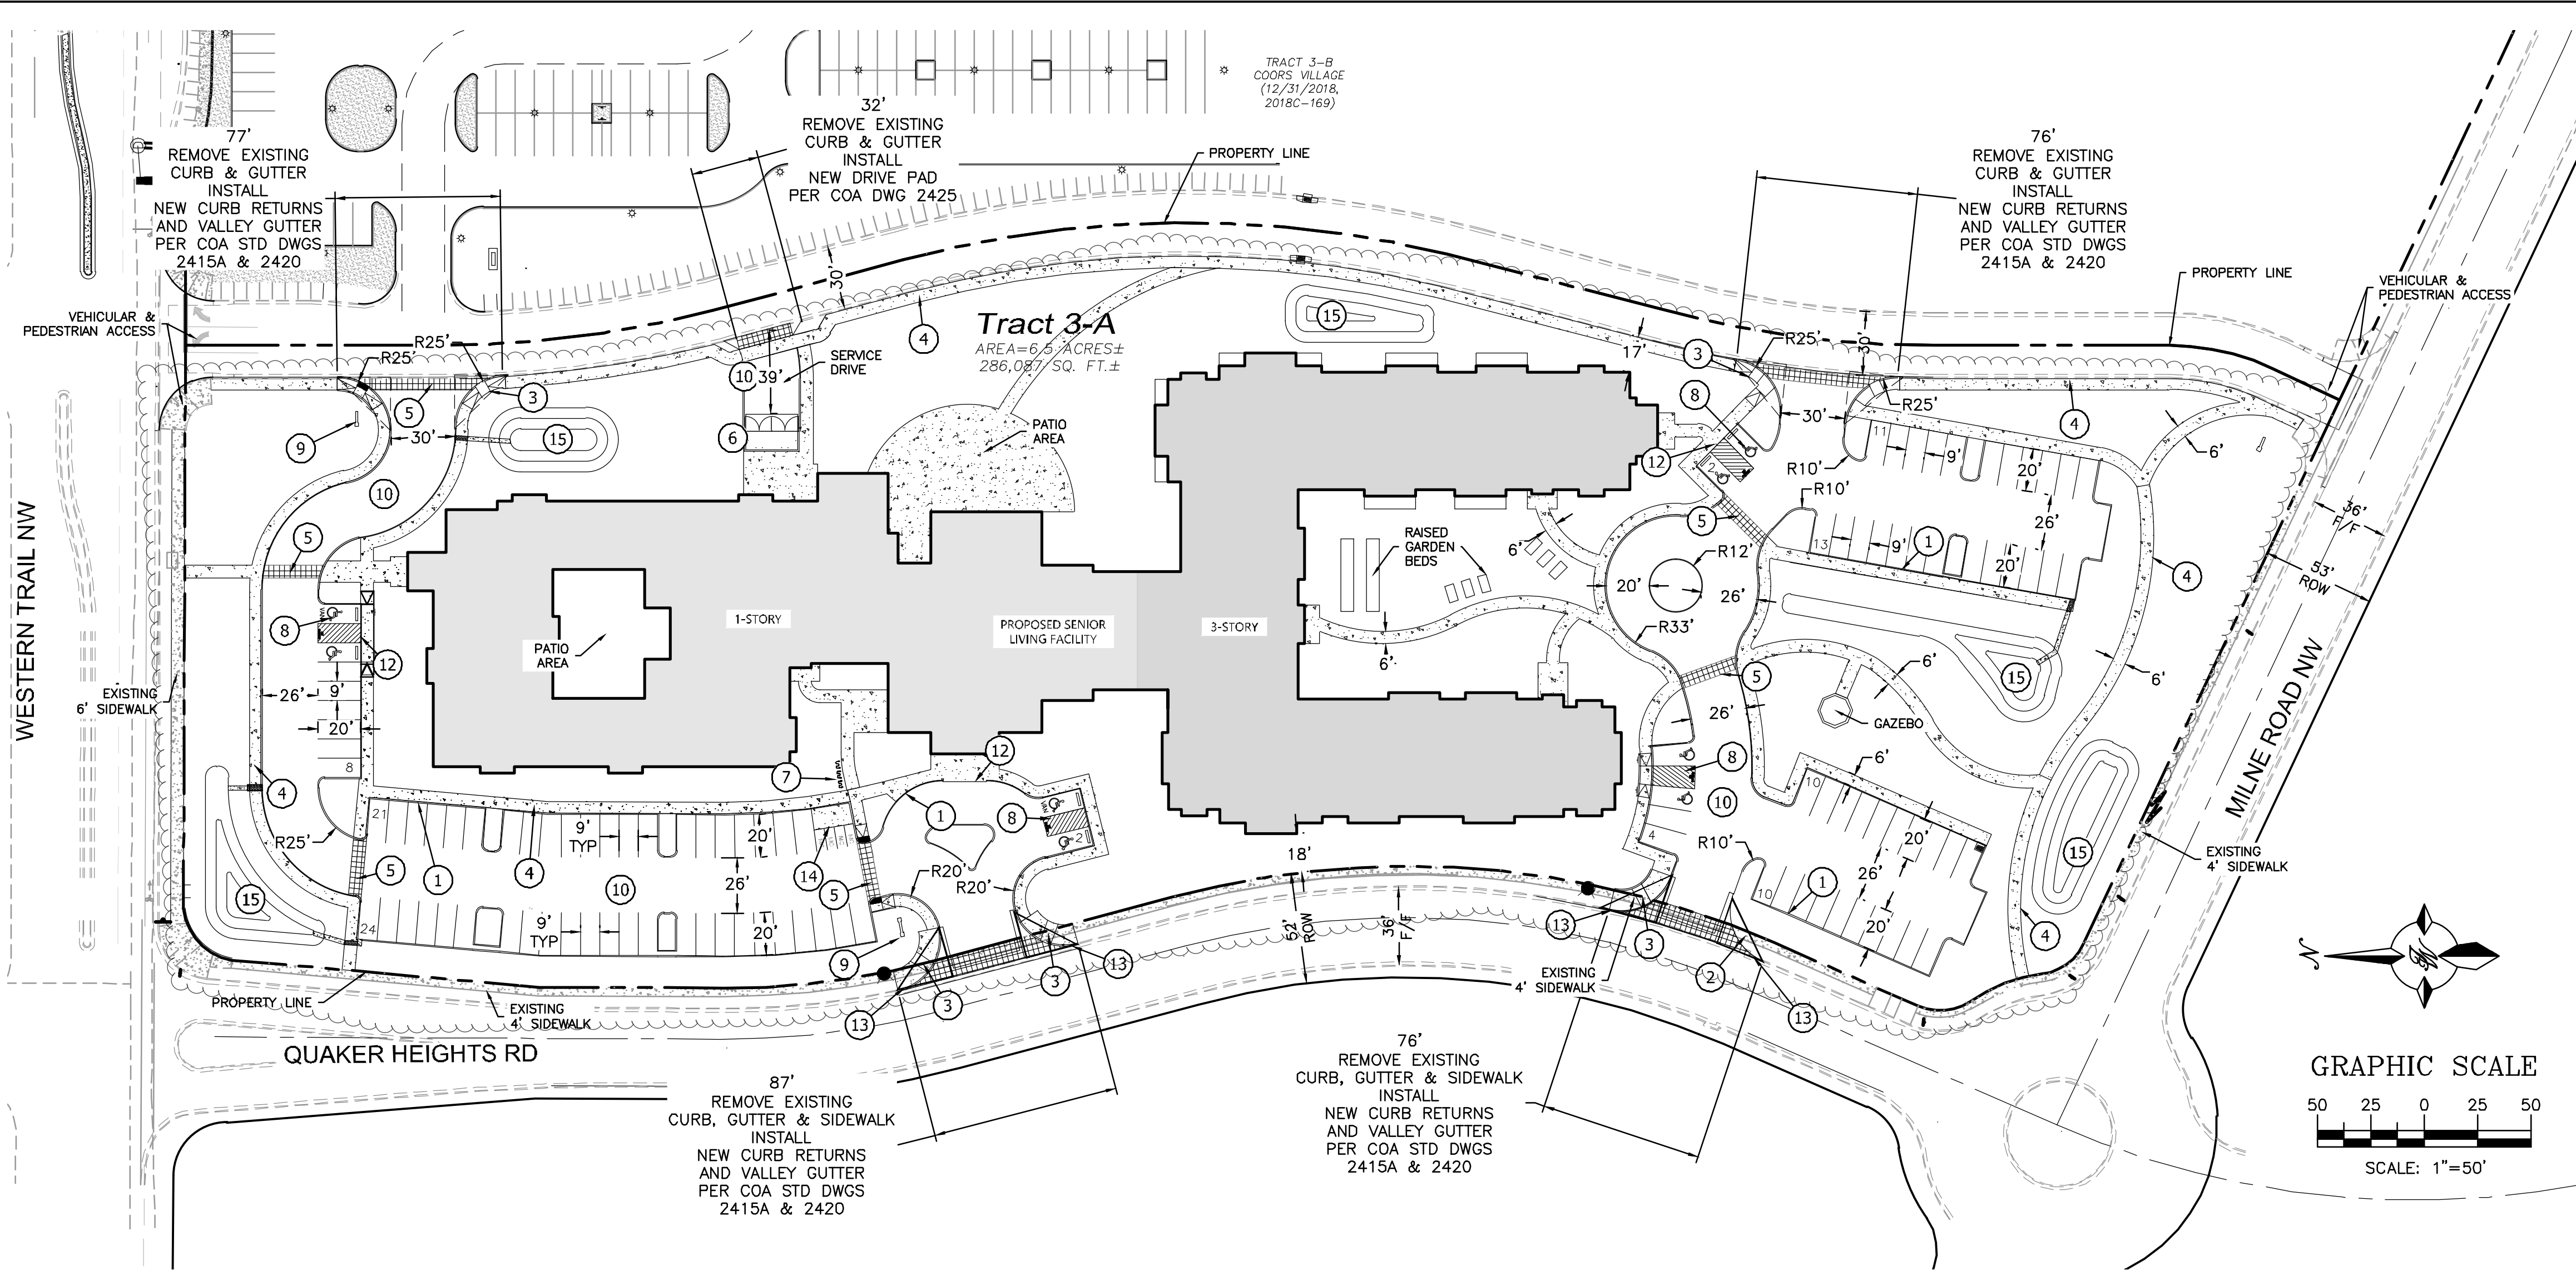

LEGAL DESCRIPTION:
Lot 3-A Coors Village Albuquerque, Bernalillo County, New Mexico January 2020

SITE DATA TABLE

AREA (AC)	BUILDING AREA	UNIT	FOOTPRINT AREA	USE	ZONING	PARKING CALCULATIONS	PRKG. REQ.	PRKG. PROV.	COMPACT SPACES	HC PRKG. REQ.	HC PRKG. PROV.	HC VAN REQ.	HC VAN PROV.	MC PRKG. REQ.	MC PRKG. PROV.	BIKE SPACES REQ.	BIKE SPACES PROV.	PROPOSED FAR	MAX. FAR
6.56	143,906 SF (GROSS)	131	63,490 SF	SENIOR INDEPENDENT LIVING (AGE RESTRICTED MULTI-FAMILY)	SU-3	ASSISTED LIVING 1 SPACE / 3 BEDS NURSING HOME 1 SPACE / 5 BEDS, (-10% WITHIN 300' OF A TRANSIT ROUTE)	59	105	0	6	6	2	2	4	4	6	6	0.61	1.0

PROJECT NUMBER: PR-2018-001584

APPLICATION NUMBER: SI-2018-00151

Is an Infrastructure List required? () Yes () No If Yes, then a set of approved DRG plans with a work order is required for any construction within Public Right-of-Way or for construction of public improvements.

DRB SITE DEVELOPMENT PLAN APPROVAL:

Traffic Engineer, Transportation Division	Date
ABCWUA	Date
Parks & Recreation Department	Date
City Engineer/Hydrology	Date
Code Enforcement	Date
*Environmental Health Department (conditional)	Date
Solid Waste Management	Date
DRB Chairperson, Planning Department	Date

* Environmental Health, if necessary

KEYED NOTES:

- CURB & GUTTER (SEE DETAIL SHEET C4)
- STRAIGHT HC RAMP (SEE DETAIL SHEET C4)
- CURB RETURN HC RAMP (SEE DETAIL SHEET C4)
- 6 FT. SIDEWALK PER COA STD DWG #2430
- 6 FT. PAVED PEDESTRIAN CROSSING OF COLORED, TEXTURED CONCRETE (SEE NOTE 11 THIS SHEET)
- DUMPSTER ENCLOSURE RECYCLE & WASTE (SEE DETAIL SHEET C4)
- BIKE RACK (SEE DETAIL SHEET C5)
- ACCESSIBLE PARKING SPACE TYPICAL. SEE DETAIL SHEET C7 FOR ACCESSIBLE PARKING SPACE SIZE, SIGN AND SYMBOL ("VAN"-INDICATES VAN ACCESSIBLE SPACE). (SEE DETAIL SHEET C5)
- PROPOSED MONUMENT SIGN (SEE ELEVATION SHEET C7 FOR DETAILS)
- ASPHALT PAVEMENT (REFER GEOTECH REPORT)
- NOT USED
- ZERO CURB (SEE DETAIL SHEET C4)
- SIGHT TRIANGLE (SEE NOTE 9 THIS SHEET)
- MOTORCYCLE PARKING SIGN (SEE DETAIL SHEET C5)
- SNOW POND (SEE GRADING SHEET FOR DETAILS)

LEGEND

- CURB & GUTTER
- BOUNDARY LINE
- EASEMENT
- CENTERLINE
- RIGHT-OF-WAY
- BUILDING
- SIDEWALK
- SCREEN WALL
- RETAINING WALL
- STREET LIGHTS
- LANE
- STRIPING
- EXISTING CURB & GUTTER
- EXISTING BOUNDARY LINE
- EXISTING SIDEWALK
- EXISTING LANE
- EXISTING STRIPING

NOTES:

- ROOF EQUIPMENT SHALL BE BELOW PARAPET HEIGHT AND SCREENED FROM VIEW FROM THE PROPERTY LINES OF THIS SITE. ALL GROUND MOUNTED EQUIPMENT SHALL BE SCREENED BY SCREEN WALLS WITH TOP OF EQUIPMENT BELOW TOP OF SCREEN WALL.
- THE SITE IS WITHIN 300' OF BUS ROUTE #66, #790 AND #155 ON COORS BOULEVARD.
- LIGHT POLES SHALL BE A MAXIMUM OF 16' FEET WITH FULL CUT OFF LIGHT FIXTURES. LIGHT FIXTURES SHALL BE A MAXIMUM OF 16' WITH FULL CUT OFF SHIELDS ON FIXTURES SO THAT NO FUGITIVE LIGHT SHALL ESCAPE BEYOND THE PROPERTY LINE. THE LIGHT FIXTURES SHALL BE FULLY SHIELDED WITH HORIZONTAL LAMPS. LIGHT POLES WITHIN 100' OF RESIDENTIAL ZONING SHALL BE LIMITED TO 16' HIGH. BUILDING MOUNTED LIGHTING SHALL BE PROVIDED AT ALL BUILDING ENTRANCES AND EXITS. ALL SITE AND ACCESS LIGHTING SHOULD BE DESIGNED AS ENERGY SAVING LED LIGHTS.
- STRUCTURE HEIGHT UP SHALL BE PER R-3 ZONE WITHIN TRACT 3-A AND SHALL ADDITIONALLY COMPLY WITH COORS CORRIDOR PLAN HEIGHT RESTRICTIONS.
- SETBACKS SHALL BE PER THE R-3 ZONE WITHIN TRACT 3-A.
- TRACT 3A SHALL ONLY BE OPERATED AS "HOUSING FOR OLDER PERSONS" AS THAT TERM IS DEFINED AT 42 U.S.C. SECTION 3607(B)(2). RESTRICTED TO RESIDENTS OF AGE 55 AND OLDER. THE FACILITY MAY PROVIDE SUPPORTIVE SERVICES SUCH AS MEALS, HOUSEKEEPING, SOCIAL ACTIVITIES, AND TRANSPORTATION.
- BUILDING-MOUNTED LIGHTING SHALL BE PROVIDED AT ALL BUILDING ENTRANCES AND EXITS.
- DUMPSTER ENCLOSURE SHALL BE PAINTED TO COMPLEMENT THE BUILDING.
- MINI CLEAR SIGHT TRIANGLE NOTE: LANDSCAPING AND SIGNAGE WILL NOT INTERFERE WITH CLEAR SIGHT REQUIREMENTS. THEREFORE, SIGNS, WALLS, TREES, AND SHRUBBERY BETWEEN 3 AND 8 FEET TALL (AS MEASURED FROM THE GUTTER PAN) WILL NOT BE ACCEPTABLE IN THE CLEAR SIGHT TRIANGLE (11'X11' PER DPM 7-11(D)).
- ALL BROKEN OR CRACKED SIDEWALK MUST BE REPLACED WITH SIDEWALK, CURB AND GUTTER AS REQUIRED PER COA STD DWG 2430 AND 2415A.
- PROPOSED DRIVE AISLE CROSSINGS TO BE ENHANCED INTEGRAL COLORED VEHICULAR CONCRETE PAVING WITH CONCRETE BANDS. SIDEWALKS TO BE CONCRETE.

SITE DATA

SITE AREA:	6.57 ACRES
BUILDING FOOTPRINTS: (Including Trash Enclosure)	63,490 SF 22.2%
SITE FURNITURE: (Signs, Gazebo, Garden Beds, Game Courts)	819 SF 0.3%
PERVIOUS SURFACES Landscape	122,433 SF 42.8%
IMPERVIOUS SURFACES (Road, Driveways, Parking, Sidewalks, Patios):	99,528 SF 34.7%
TOTAL SITE AREA:	286,270 SF 100%
PARKING ACCESSIBLE SPACES	6
VAN SPACE	1
SURFACE PARKING	101
TOTAL PARKING:	108 SPACES

BUILDING DATA

CONSTRUCTION TYPE: 5A	MEMORY CARE	18 UNITS	18 BEDS
MAXIMUM HEIGHT: 3-STORY	PRIVATE	4 UNITS	8 BEDS
ROOF HEIGHT: 40'-0"	SEMI-PRIVATE	22 UNITS	26 BEDS
TOTAL:	TOTAL:	40 UNITS	42 BEDS
BUILDING AREA	ASSISTED LIVING	15	
1ST FLOOR	STUDIO	15	
2ND FLOOR	ONE BED	45	
3RD FLOOR	TWO BED	15	
TOTAL:	TOTAL:	75 UNITS	
INDEPENDENT LIVING	ONE BED	36	
	TWO BED	11	
TOTAL:	TOTAL:	47 UNITS	

INDEX TO DRAWINGS

- C1. SITE PLAN FOR BUILDING PERMIT
- C2. GRADING AND DRAINAGE PLAN
- C3. MASTER UTILITY PLAN
- C4. CONSTRUCTIONS DETAILS
- C5. CONSTRUCTIONS DETAILS
- C6. CONSTRUCTIONS DETAILS
- L1. LANDSCAPING PLANS
- B1. BUILDING ELEVATIONS

ENGINEER'S SEAL

RONALD R. BOHANNAN

NEW MEXICO

7868

PROFESSIONAL ENGINEER

3/6/2020

RONALD R. BOHANNAN

P.E. #7868

TRACT 3A COORS VILLAGE

4500 QUAKER HEIGHTS ABO NM 87120

SITE PLAN FOR BUILDING PERMIT

TIERRA WEST, LLC

5571 MIDWAY PARK PLACE NE

ALBUQUERQUE, NM 87109

(505) 858-3100

www.tierrawestllc.com

DRAWN BY

RS

DATE

3/5/2020

2019064_SP



SHEET #

C1

JOB #

2019064

Z:\2019\2019064 Coors Village Tract 3A.dwg AA\2019064_GR.dwg Mar 06, 2020 - 11:02am

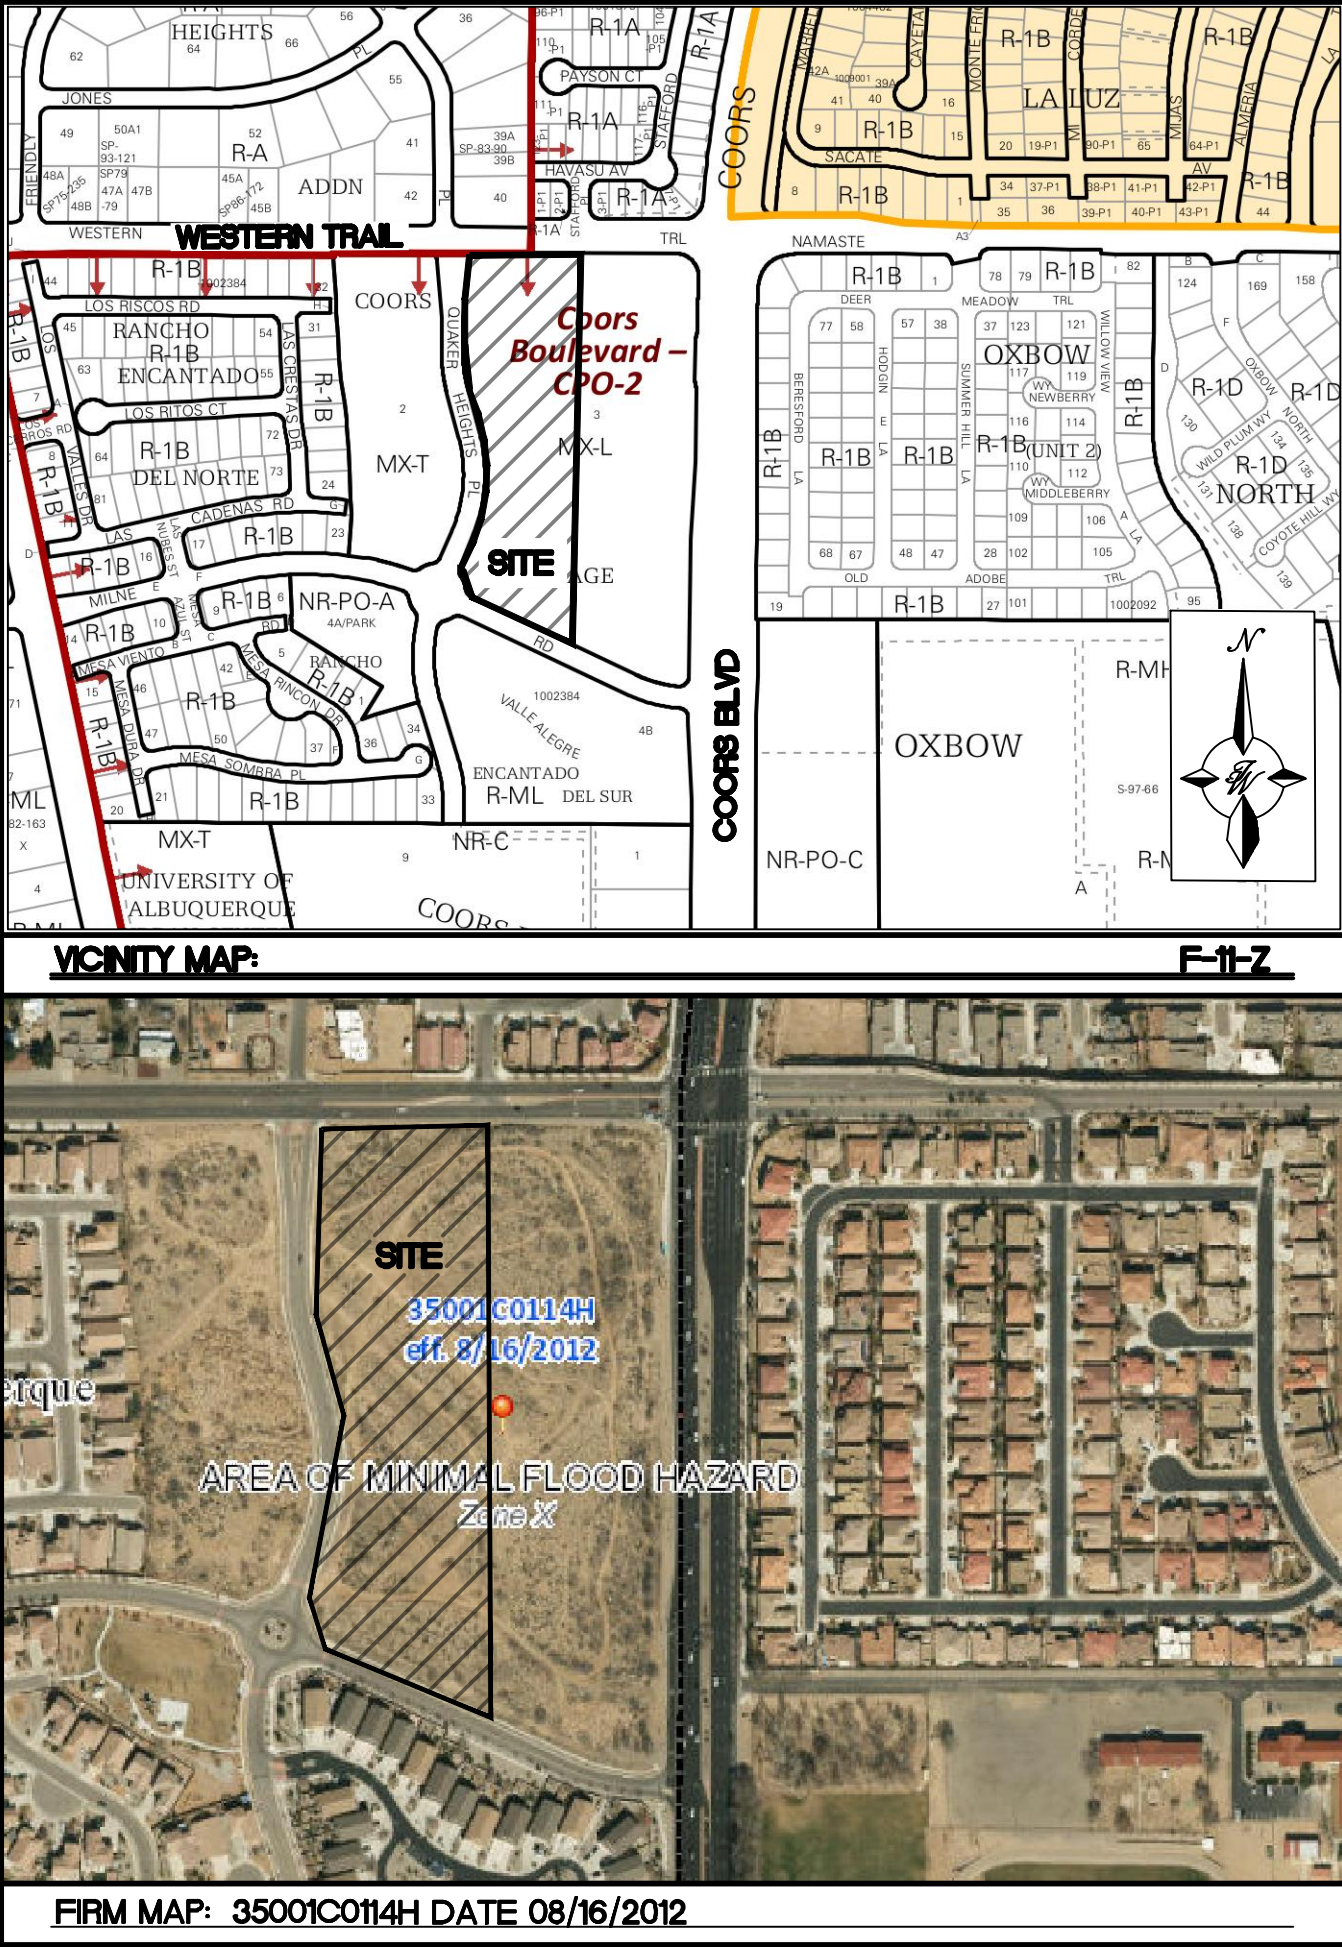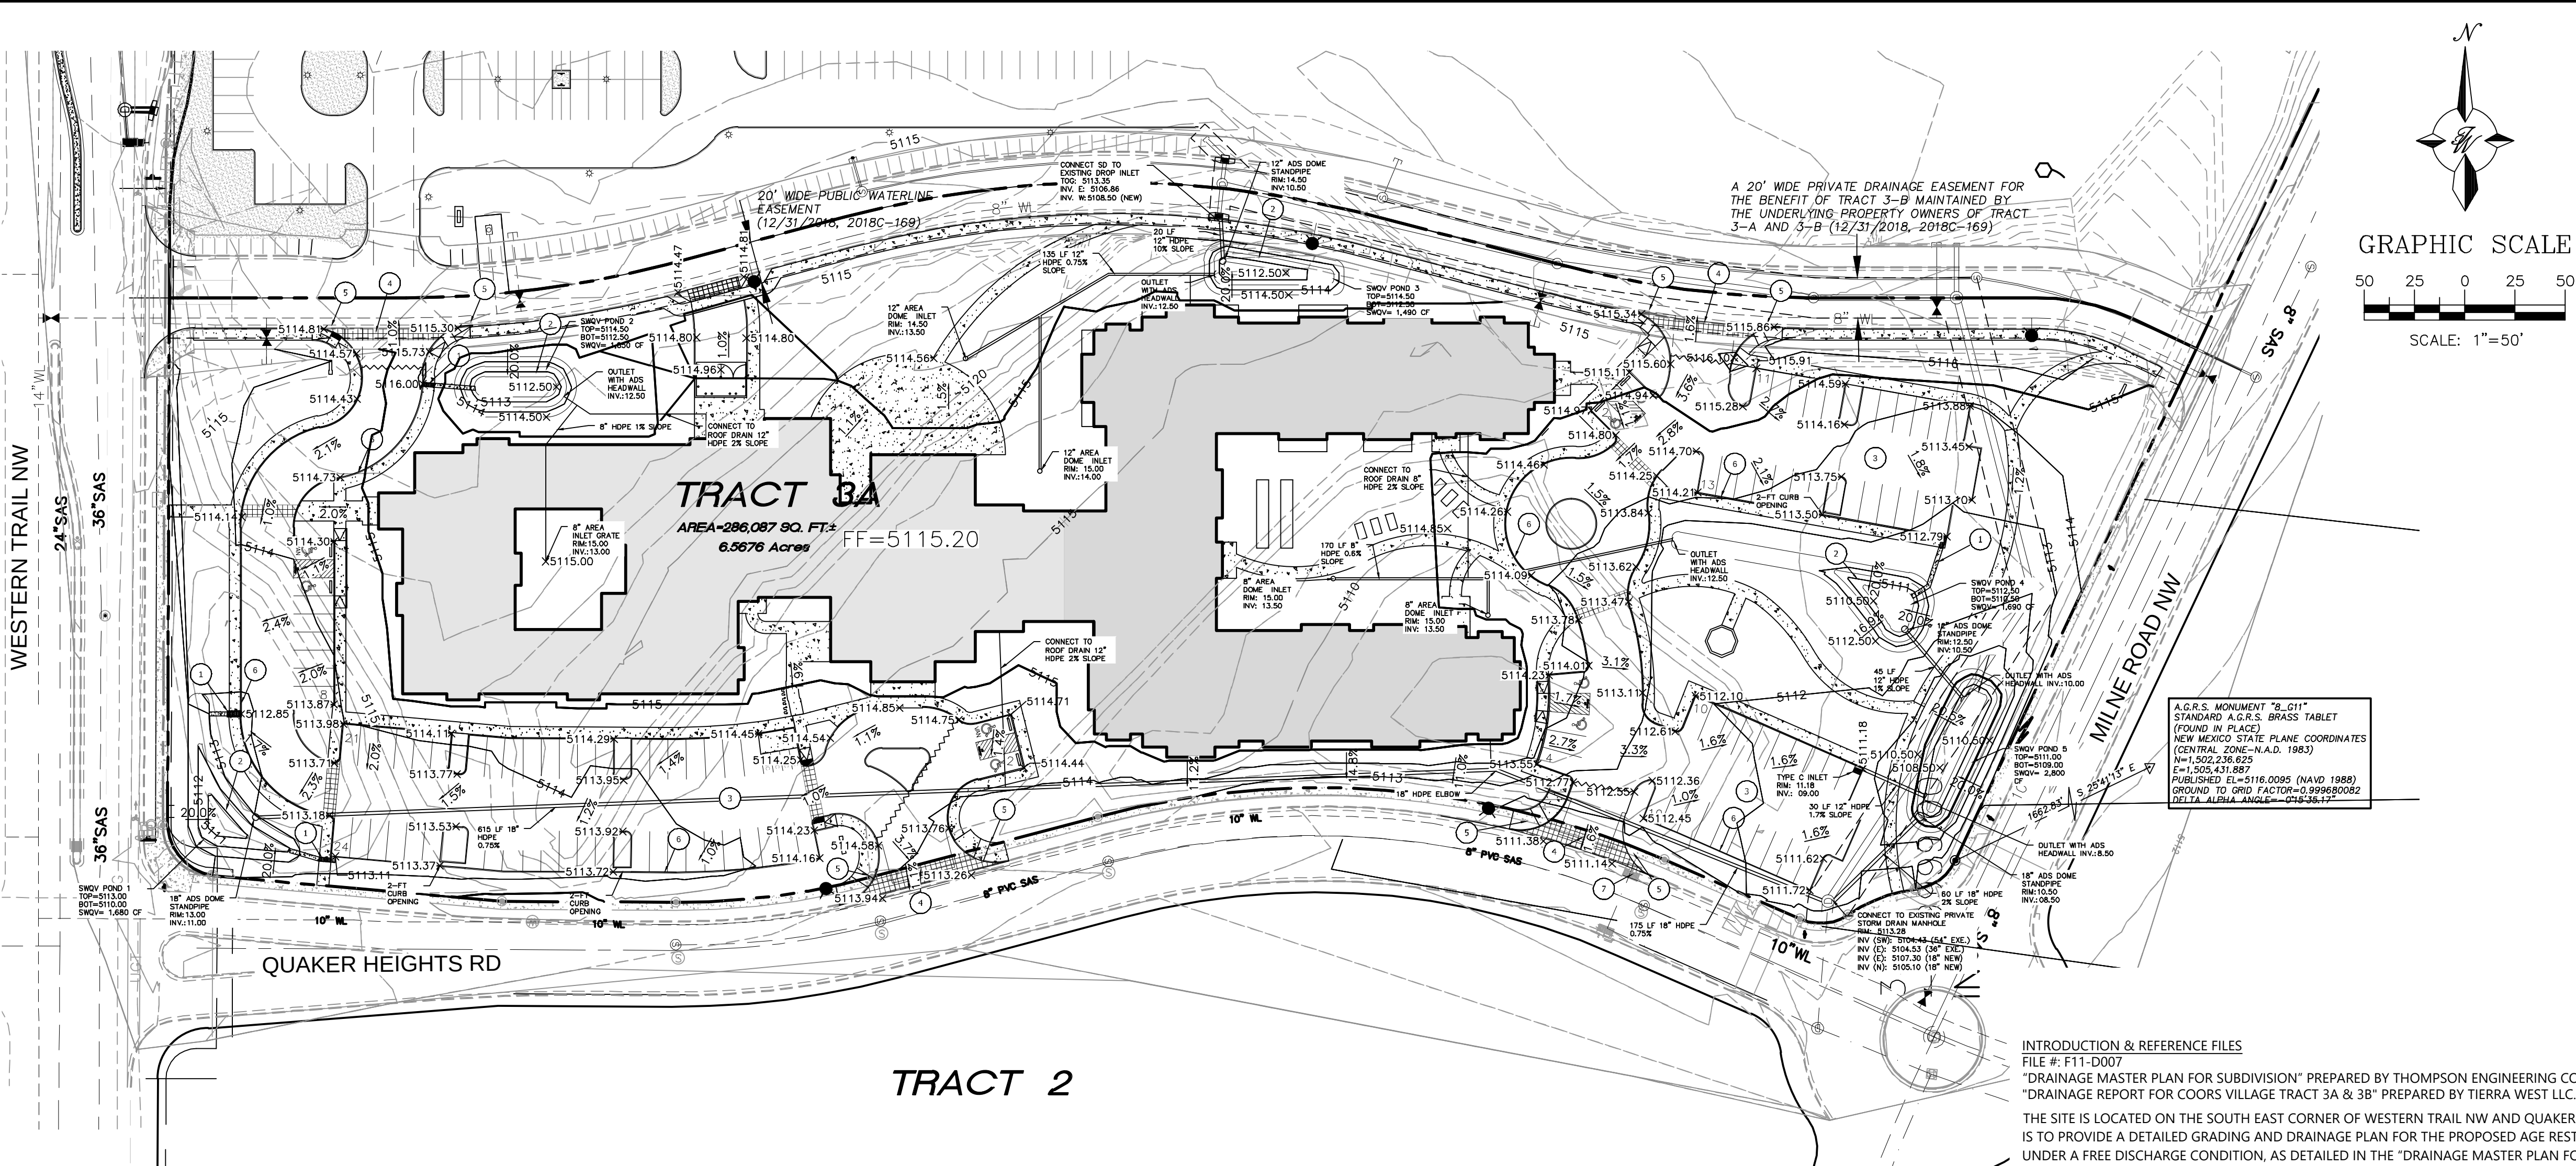

LEGAL DESCRIPTION: TRACT 3-A-1 COORS VILLAGE

LEGEND

- CURB & GUTTER
- BOUNDARY LINE
- EASEMENT
- CENTERLINE
- RIGHT-OF-WAY
- BUILDING
- CONCRETE / SIDEWALK
- GRADE BREAK
- RETAINING WALL
- CONTOUR MAJOR
- CONTOUR MINOR
- SPOT ELEVATION
- FLOW ARROW
- EXISTING CURB & GUTTER
- EXISTING BOUNDARY LINE
- EXISTING CONTOUR MAJOR
- EXISTING CONTOUR MINOR
- EXISTING SPOT ELEVATION
- CURB INLET
- GRADE BREAK AT ENTRANCE

Proposed Conditions

Basin ID	Tract	Area (sf)	Area (acres)	Area (sq miles)	Basin Descriptions								100-Year, 6-Hr			10-Year, 6-Hr			SWQV	
					Treatment A		Treatment B		Treatment C		Treatment D		Weighted E (in)	Volume (ac-ft)	Flow cfs	Weighted E (in)	Volume (ac-ft)	Flow cfs	Vol Required (cf)	Provided (cf)
B1	roadway	15,317	0.35	0.00055	0%	0.000	0%	0.000	15%	0.053	85%	0.299	1.823	0.053	1.46	1.120	0.033	0.94	N/A	0
B2	3A	63,798	1.46	0.00229	0%	0.000	35%	0.513	0%	0.000	65%	0.952	1.515	0.185	5.20	0.883	0.108	3.14	1,451	1,680
B3	3A	13,188	0.30	0.00047	0%	0.000	100%	0.303	0%	0.000	0%	0.000	0.670	0.017	0.61	0.220	0.006	0.23	0	1,850
B4	3A	25,343	0.58	0.00091	0%	0.000	0%	0.000	0%	0.000	100%	0.582	1.970	0.096	2.54	1.240	0.060	1.68	887	
B5	3A	10,331	0.24	0.00037	0%	0.000	0%	0.000	0%	0.000	100%	0.237	1.970	0.039	1.04	1.240	0.025	0.69	362	1,490
B6	3A	26,911	0.62	0.00097	0%	0.000	82%	0.507	0%	0.000	18%	0.111	0.904	0.047	1.51	0.404	0.021	0.71	170	
B7	3A	15,135	0.35	0.00054	0%	0.000	0%	0.000	0%	0.000	100%	0.347	1.970	0.057	1.52	1.240	0.036	1.00	530	1,690
B8	3A	15,273	0.35	0.00055	0%	0.000	0%	0.000	0%	0.000	100%	0.351	1.970	0.058	1.53	1.240	0.036	1.01	535	
B9	3A	60,815	1.40	0.00218	0%	0.000	68%	0.949	0%	0.000	32%	0.447	1.086	0.126	3.88	0.546	0.064	2.01	681	
B10	3A	27,224	0.62	0.00098	0%	0.000	55%	0.344	0%	0.000	45%	0.281	1.255	0.065	1.93	0.679	0.035	1.07	429	2,800
B11	3A	12,752	0.29	0.00046	0%	0.000	92%	0.269	0%	0.000	8%	0.023	0.774	0.019	0.65	0.302	0.007	0.27	36	0
Total		286,087	6.57	0.01026		0.000		2.884		0.053		3.631		0.761	21.872		0.430	12.763	5,079	9,510

Equations:

Weighted E = Ea*Aa + Eb*Ab + Ec*Ac + Ed

Volume = Weighted E * Total Area

Flow = Qa*Aa + Qb*Ab + Qc*Ac + Qd*Ad

D (in)	Slope (%)	Area (ft^2)	R	Q Provided (cfs)	Velocity (ft/s)
12	0.50	0.79	0.250	2.53	3.22
12	1.00	0.79	0.250	3.57	4.55
12	1.70	0.79	0.250	4.66	5.93
18	0.75	1.77	0.375	9.12	5.16
18	2.00	1.77	0.375	14.90	8.43

Excess Precipitation, E (in.)			
Zone 1	100-Year	10-Year	
Ea	0.44	0.08	
Eb	0.67	0.22	
Ec	0.99	0.44	
Ed	1.97	1.24	

Peak Discharge (cfs/acre)		
Zone 1	100-Year	10-Year
Qa	1.29	0.24
Qb	2.03	0.76
Qc	2.87	1.49
Qd	4.37	2.89

SWQP	Area At Mid Depth	Depth	Volume
1	840	2	1,680
2	925	2	1,850
3	745	2	1,490
4	845	2	1,690
5	1400	2	2,800

Stormwater Quality Volume

Total Impervious Area =

Retainage depth = 0.42" Per DPM Pg. 272

Retention Volume =

ΣArea in "Treatment D"

0.035 foot

=0.035 x area CF


KEYED NOTES

- 2-FT CURB CUT AND 2-FT CONCRETE RUNDOWN W/ SIDEWALK CULVERT
- SWQV POND - SEE PLAN FOR NUMBER AND VOLUME THIS SHEET
- ASPHALT PAVING (SEE GEOTECH REPORT)
- BUILD NEW DRIVEWAY (CURB, GUTTER & SW) AND REPLACE WITH COA STD. CURB, GUTTER & SW. MATCH EXISTING FL AT GUTTER.
- NEW HC RAMP PER COA STD. DETAIL
- ONSITE CURB AND GUTTER
- MODIFY EXISTING CURB INLET TO BE FLUSH WITH FLOWLINE OF DRIVEWAY
- SURVEY PROVIDED BY PRECISION SURVEYS, INC. SEE SURVEY MONUMENT TIE THIS SHEET.
- A CROSS LOT DRAINAGE EASEMENT FOR THE BENEFIT OF TRACTS 3-A AND 3-B, TO BE MAINTAINED BY THE OWNERS OF EACH TRACT (12/31/2018, 2018C-169)

ALL EXISTING UTILITIES SHOWN WERE OBTAINED FROM RESEARCH, AS-BUILTS, SURVEYS OR INFORMATION PROVIDED BY OTHERS. IT SHALL BE THE SOLE RESPONSIBILITY OF THE CONTRACTOR TO CONDUCT ALL NECESSARY FIELD INVESTIGATIONS PRIOR TO AND INCLUDING ANY EXCAVATION, TO DETERMINE THE ACTUAL LOCATION OF UTILITIES AND OTHER IMPROVEMENTS. PRIOR TO STARTING THE WORK, ANY CHANGES FROM THIS PLAN SHALL BE COORDINATED WITH AND APPROVED BY THE ENGINEER.

ENGINEER'S SEAL RONALD R. BOHANNAN NEW MEXICO 7868 PROFESSIONAL ENGINEER 2/19/2020 RONALD R. BOHANNAN P.E. #7868	TRACT 3A COORS VILLAGE		DRAWN BY
	4500 QUAKER HEIGHTS ABO NM 87120		RS
	GRADING & DRAINAGE PLAN		DATE
			2/19/2020
TERRA WEST, LLC 5571 MIDWAY PARK PLACE NE ALBUQUERQUE, NM 87109 (505) 858-3100 www.tierrowestllc.com			2019064_GR
			SHEET #
			C2
			JOB #
			2019064

\\NAS01\ZDrive\2019\2019064 Coors Village Tract 3A.dwg\AA\2019064_MU.dwg Mar 06, 2020 - 10:25am

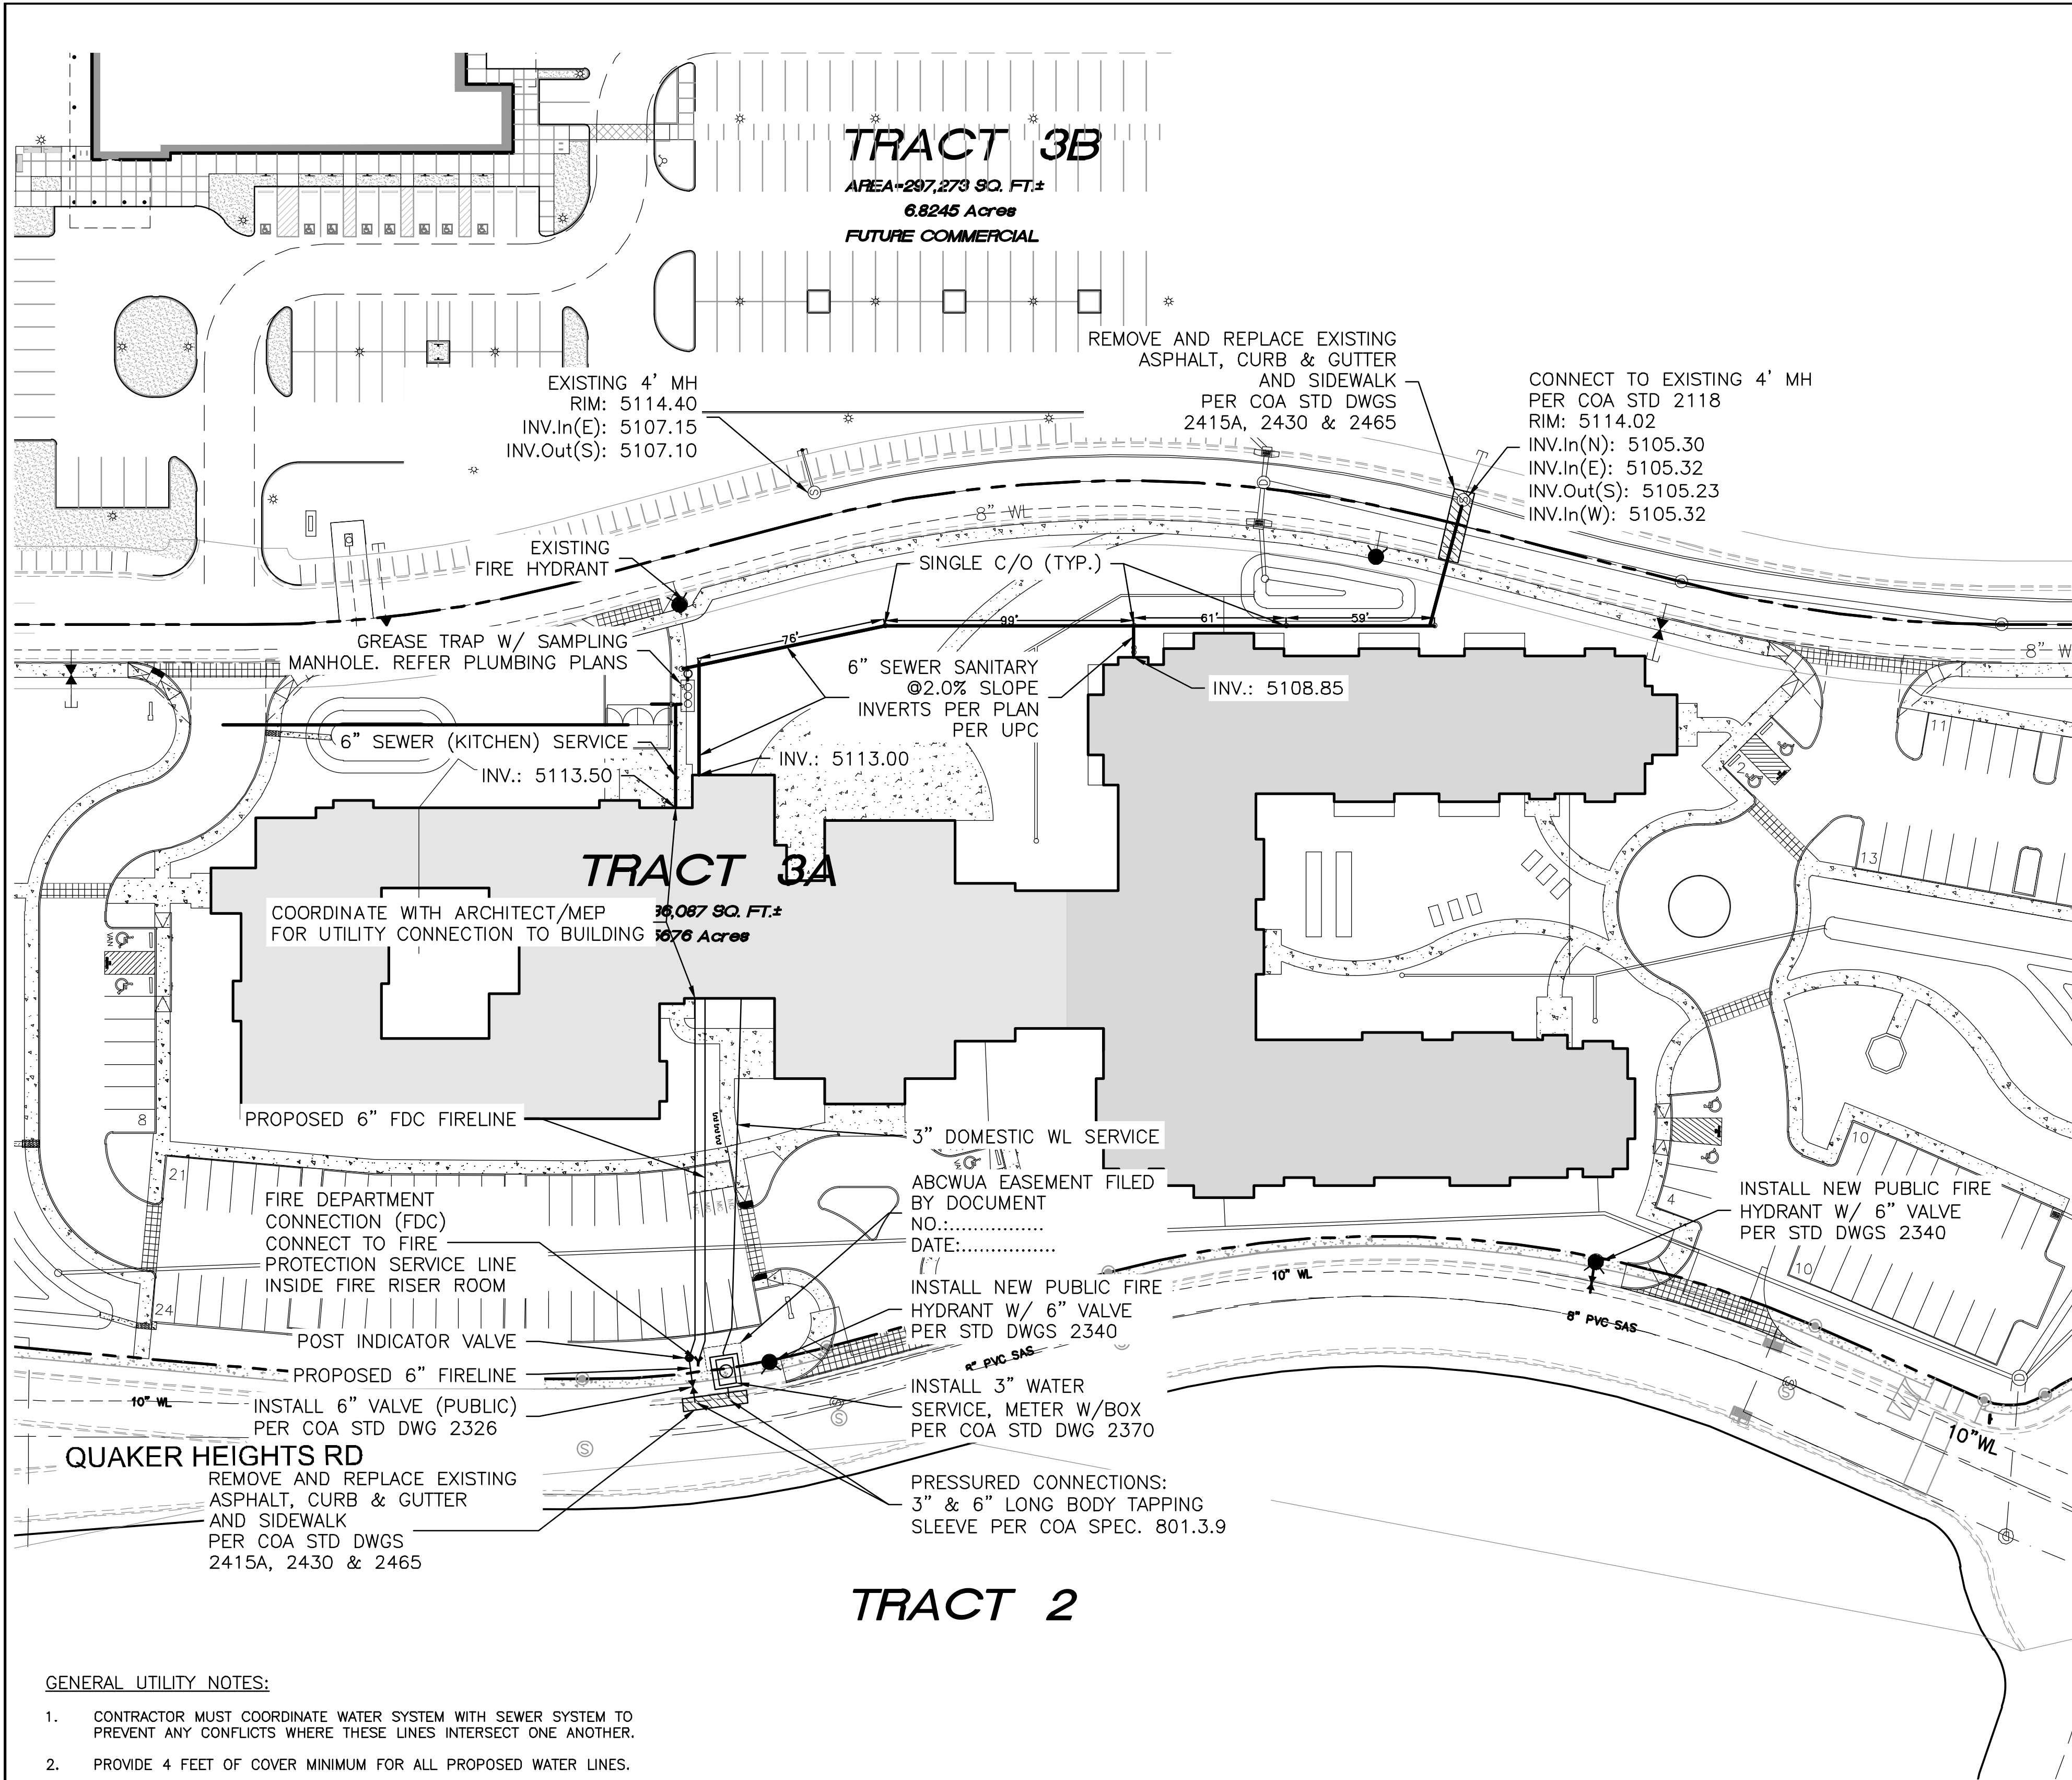

GENERAL UTILITY NOTES:

1. CONTRACTOR MUST COORDINATE WATER SYSTEM WITH SEWER SYSTEM TO PREVENT ANY CONFLICTS WHERE THESE LINES INTERSECT ONE ANOTHER.
2. PROVIDE 4 FEET OF COVER MINIMUM FOR ALL PROPOSED WATER LINES.
3. AREAS WHERE WATER PIPES CROSS OVER SEWER PIPES SHALL NOT HAVE ANY JOINTS.
4. PROPOSED WATER LINE SHALL BE 8' FROM CENTERLINE (North and East), UNLESS OTHERWISE NOTED.
5. NO FENCES, SIGNS, TREES OR ROCKWALLS TO BE PLACED WITHIN UTILITY EASEMENTS.
6. CONTACT UTILITY COMPANIES FOR EXACT LOCATION OF UNDERGROUND UTILITIES IN THIS AREA BEFORE EXCAVATION.
7. INSTALL A TRENCH SAFETY SYSTEM TO PROVIDE FOR THE SAFE EXCAVATION OF ALL TRENCHES EXCEEDING A DEPTH OF (5') FEET AS PER O.S.H.A. STANDARDS.
8. PROVIDE ADEQUATE CONCRETE THRUST BLOCKING AT THE FOLLOWING: TAPPING SLEEVES, TEES, BENDS, PLUGS AND ALL FITTINGS.
9. P.V.C. PIPE SHALL BE PLACED WITH SELECT BEDDING MATERIAL ALL AROUND.
10. CAUTION: VERIFY LOCATION & DEPTH OF EXISTING GAS MAIN IN THE AREA OF CONSTRUCTION, BEFORE INSTALLING WATER LINE.

MATERIALS (OR EQUIVALENT APPROVED):

1. SEWER TO BE SDR-35 PVC
2. WATER LINE TO BE C900-PVC DR18

ABCWUA NOTES:


THE CONTRACTOR SHALL COORDINATE WITH THE WATER AUTHORITY SEVEN (7) DAYS IN ADVANCE OF PERFORMING WORK THAT WILL AFFECT THE PUBLIC WATER OR SANITARY SEWER INFRASTRUCTURE. WORK REQUIRING SHUTOFF OF FACILITIES DESIGNATED AS MASTER PLAN FACILITIES MUST BE COORDINATED WITH THE WATER AUTHORITY 14 DAYS IN ADVANCE OF PERFORMING SUCH WORK. ONLY WATER AUTHORITY CREWS ARE AUTHORIZED TO OPERATE PUBLIC VALVES. SHUTOFF REQUESTS MUST BE MADE ONLINE AT [HTTP://ABCWUA.ORG/CONTENT/VIEW/443/729/](http://abcwua.org/content/view/full/729/).

LEGEND

- CURB & GUTTER
- - - BOUNDARY LINE
- - - EASEMENT
- - - CENTERLINE
- - - RIGHT-OF-WAY
- BUILDING
- SIDEWALK
- SCREEN WALL
- RETAINING WALL
- EXISTING CURB & GUTTER
- - - EXISTING BOUNDARY LINE
- - - 36" SD — STORM SEWER LINE
- - - 8" SAS — SANITARY SEWER LINE
- - - 8" WL — WATERLINE
- SINGLE CLEAN OUT
- ∞ DOUBLE CLEAN OUT
- ⊙ EXISTING SD MANHOLE
- ⊙ EXISTING INLET
- ⊙ EXISTING SAS MANHOLE
- ⊙ EXISTING FIRE HYDRANT
- ⊙ EXISTING WATER VALVE
- ⊙ EXISTING WATER METER
- ⊙ EXISTING POWER POLE
- ⊙ EXISTING GAS VALVE
- - - EXISTING OVERHEAD UTILITIES
- - - EX. UGE — EXISTING UNDERGROUND UTILITIES
- - - EX. 2" GAS — EXISTING GAS
- - - EX. 8" SAS — EXISTING SANITARY SEWER LINE
- - - EX. 10" WL — EXISTING WATER LINE
- - - EX. 18" RCP — EXISTING STORM SEWER LINE

WATER NOTES:

1. CONTACT UTILITY COMPANIES FOR EXACT LOCATION FOR UNDERGROUND UTILITIES IN THE AREA.
2. PROVIDE ADEQUATE CONCRETE THRUST BLOCKING AT THE FOLLOWING: TAPPING, SLEEVES, TEES, BENDS, PLUGS — ALL FITTINGS. REFER TO ABCWUA STANDARD DETAIL DRAWING 2320
3. INSTALL A TRENCH SAFETY SYSTEM TO PROVIDE FOR THE SAFE EXCAVATION OF ALL TRENCHES EXCEEDING A DEPTH OF (5') FIVE FEET AS PER O.S.H.A. STANDARDS.
4. ALL P.V.C. PIPE ON THIS PLAN SHALL BE ENCASED WITH SELECT BEDDING WHEN PLACED IN CITY ROW. IN SITU (ACCEPTABLE) MATERIAL CAN BE USED IN PRIVATE LINES.
5. ALL VALVES ON P.V.C. WATER MAINS SHALL BE ANCHORED IN CONCRETE.
6. CITY PAVING CUT PERMIT REQUIRED BEFORE EXCAVATION.
7. RECONNECTION OF EXISTING WATER LINE SYSTEM SHOWN ON THESE PLANS MUST BE MADE, SUCH THAT MINIMAL INTERRUPTION OF SERVICE TO CUSTOMER IS MADE.
8. ALL EXISTING LINES CURRENTLY IN SERVICE MUST REMAIN IN SERVICE THROUGHOUT CONSTRUCTION. CONTRACTOR IS RESPONSIBLE FOR PROTECTING 8" SEWER LINES (INCLUDING SERVICES) FROM DAMAGE AS A RESULT OF CONSTRUCTION.
9. CONTRACTOR SHALL VERIFY LOCATION OF SERVICES BEFORE CONSTRUCTION.
10. CONTRACTOR SHALL COORDINATE WITH CITY & COUNTY CONSTRUCTION SEQUENCE AND TRAFFIC CONTROL PLANS.
11. CONTRACTOR SHALL PROVIDE TEMPORARY SERVICE TO CUSTOMERS IF SERVICE WILL BE INTERRUPTED FOR MORE THAN (4) HOURS IN A 24-HOUR PERIOD.
12. CONTRACTOR TO ADJUST WATER VALVES TO FINAL GRADE WHERE NECESSARY.

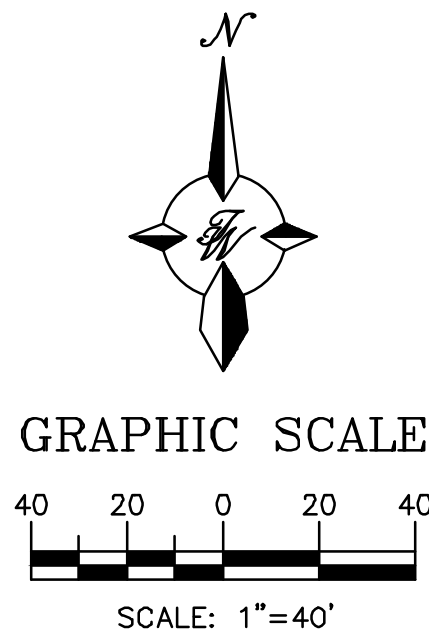

CAUTION:

ALL EXISTING UTILITIES SHOWN WERE OBTAINED FROM RESEARCH, AS-BUILTS, SURVEYS OR INFORMATION PROVIDED BY OTHERS. IT SHALL BE THE SOLE RESPONSIBILITY OF THE CONTRACTOR TO CONDUCT ALL NECESSARY FIELD INVESTIGATIONS PRIOR TO AND INCLUDING ANY EXCAVATION, TO DETERMINE THE ACTUAL LOCATION OF UTILITIES AND OTHER IMPROVEMENTS, PRIOR TO STARTING THE WORK. ANY CHANGES FROM THIS PLAN SHALL BE COORDINATED WITH AND APPROVED BY THE ENGINEER.

ENGINEER'S SEAL RONALD R. BOHANNAN P.E. #7868	TRACT 3A COORS VILLAGE 4500 QUAKER HEIGHTS ABO NM 87120	DRAWN BY RS
		DATE 3/5/2020
	MASTER UTILITY PLAN	2019064_MU
	5571 MIDWAY PARK PLACE NE ALBUQUERQUE, NM 87109 (505) 858-3100 www.tierrawestllc.com	SHEET # C3 JOB # 2019064




1. SUBGRADE TO BE COMPACTED TO 95% OF MAXIMUM DENSITY AS PER ASTM D1557.
2. BASE TO BE COMPACTED TO NOT LESS THAN 100% DENSITY IN ACCORDANCE WITH ASTM D1557, TYPE A, GRADE 1 OR 2.
3. BITUMINOUS MATERIAL SHALL CONFORM TO AC-10 OR AC-20, TYPE "C" IN ACCORDANCE WITH ASTM D3318.
4. PRIME COAT TO BE 0.25 GAL. PER SQUARE YARD (MINIMUM COVERAGE) MC-70.
5. COMPACTION TESTS WHERE REQUIRED BY THE CITY ENGINEER MUST BE PAID FOR BY THE DEVELOPER.
6. C.B.R. TESTS WILL BE REQUIRED AT 500 FOOT INTERVALS AFTER SUBGRADE IS PLACED AND/OR A MINIMUM OF TWO TESTS IF STREET IS LESS THAN 500 FEET.
7. STRICT VERTICAL CONTROL OF ALL CURB AND GUTTER ELEVATIONS WILL BE MAINTAINED. BLUE TOPPING WILL BE REQUIRED THROUGHOUT.

TRENCHING
ALL TRENCHING SHALL BE DONE IN STRICT ACCORDANCE WITH OSHA-2226.



1. NO EXPANSION JOINT WILL BE REQUIRED EXCEPT AT THE END OF CURB RETURNS. (POINT OF TANGENCY WITH STRAIGHT LINE).
2. CONTRACTION JOINTS (1/2" INCH MIN.) MUST BE SCORD EVERY 10 FEET IN CURB AND GUTTER.
3. ALL EXPANSION JOINTS WILL BE OF PREFORMED BITUMINOUS FIBER 1/2" INCH THICK.
4. CONCRETE: CLASS "A" 3000 PSI.
5. EXPANSION JOINTS REQUIRED AT 5' O.C. WHEN FORMING FOR CURBS.
6. THIS DETAIL APPLIES TO PRIVATE CURB WORK ONLY.

SCALE: 1"=1'

 

NTS



1. CONCRETE SHALL BE 3000 P.S.I. MINIMUM.
2. DUMMY JOINTS REQUIRED AT 10' O.C. FOR CURB/GUTTER AND 5' O.C. FOR SIDEWALK.
3. EXPANSION MATERIAL REQUIRED AT CURB RETURNS WITH 1/2" PREMOLDED ASPHALT IMPREGNATED EXPANSION MATERIAL OR EQUAL.
4. EXPANSION JOINTS REQUIRED AT 50' O.C. WHEN FORMING FOR CURBS.
5. WHENEVER SIDEWALK ABUTS ROCK OR MASONRY STRUCTURES SUCH AS CURBS OR BUILDINGS, EXPANSION JOINT FILLER SHALL BE USED IN ACCORDANCE WITH STANDARD SPECIFICATIONS.



NOT TO SCALE



BD - BASE DIAMETER 0.9" MIN
TD - TOP DIAMETER 50% OF BD MIN TO
65% OF BD MAX




CC – CENTER TO CENTER SPACING 2.35"
BB – BASE TO BASE SPACING 1.48" MIN




BD - BASE DIAMETER 0.9" MIN
TD - TOP DIAMETER 50% OF BD MIN TO
65% OF BD MAX




CC - CENTER TO CENTER SPACING 2.35"
BB - BASE TO BASE SPACING 1.48" MIN

 ENGINEER'S SEAL	TRACT 3A COORS VILLAGE	DRAWN BY RS
	4500 QUAKER HEIGHTS ABO NM 87120	DATE 3/5/2020
 3/6/2020	CONSTRUCTION DETAILS	2019064_DT
RONALD R. BOHANNAN P.E. #7868	 5571 MIDWAY PARK PLACE NE ALBUQUERQUE, NM 87109 (505) 858-3100 www.tierrawestllc.com	SHEET # C4
		JOB # 2019064

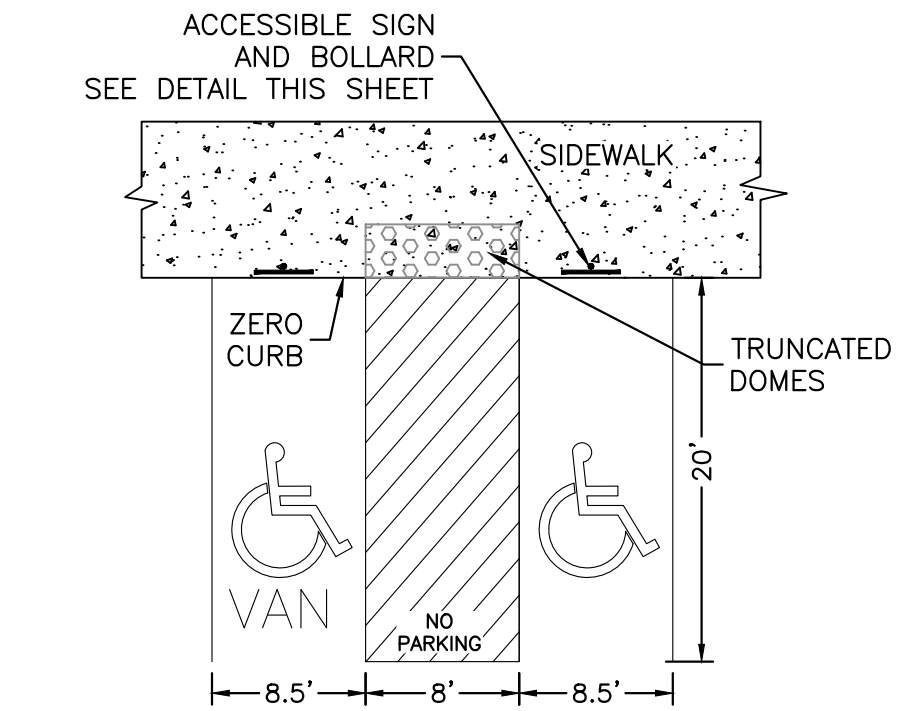


NOTES:
1) International Symbol of Accessibility shall be painted on the pavement at rear of space, white symbol on blue background.
2) Parking space lines and diagonal striping to be painted blue.
3) Access aisle shall have the words "NO PARKING" in capital letters, each of which shall be at least one foot high and at least two inches wide, placed at the rear of the parking space so as to be close to where an adjacent vehicle's rear tires would be placed.
4) ADA parking areas — not to exceed a slope greater than 2% in any direction


HC PARKING DETAIL
NTS

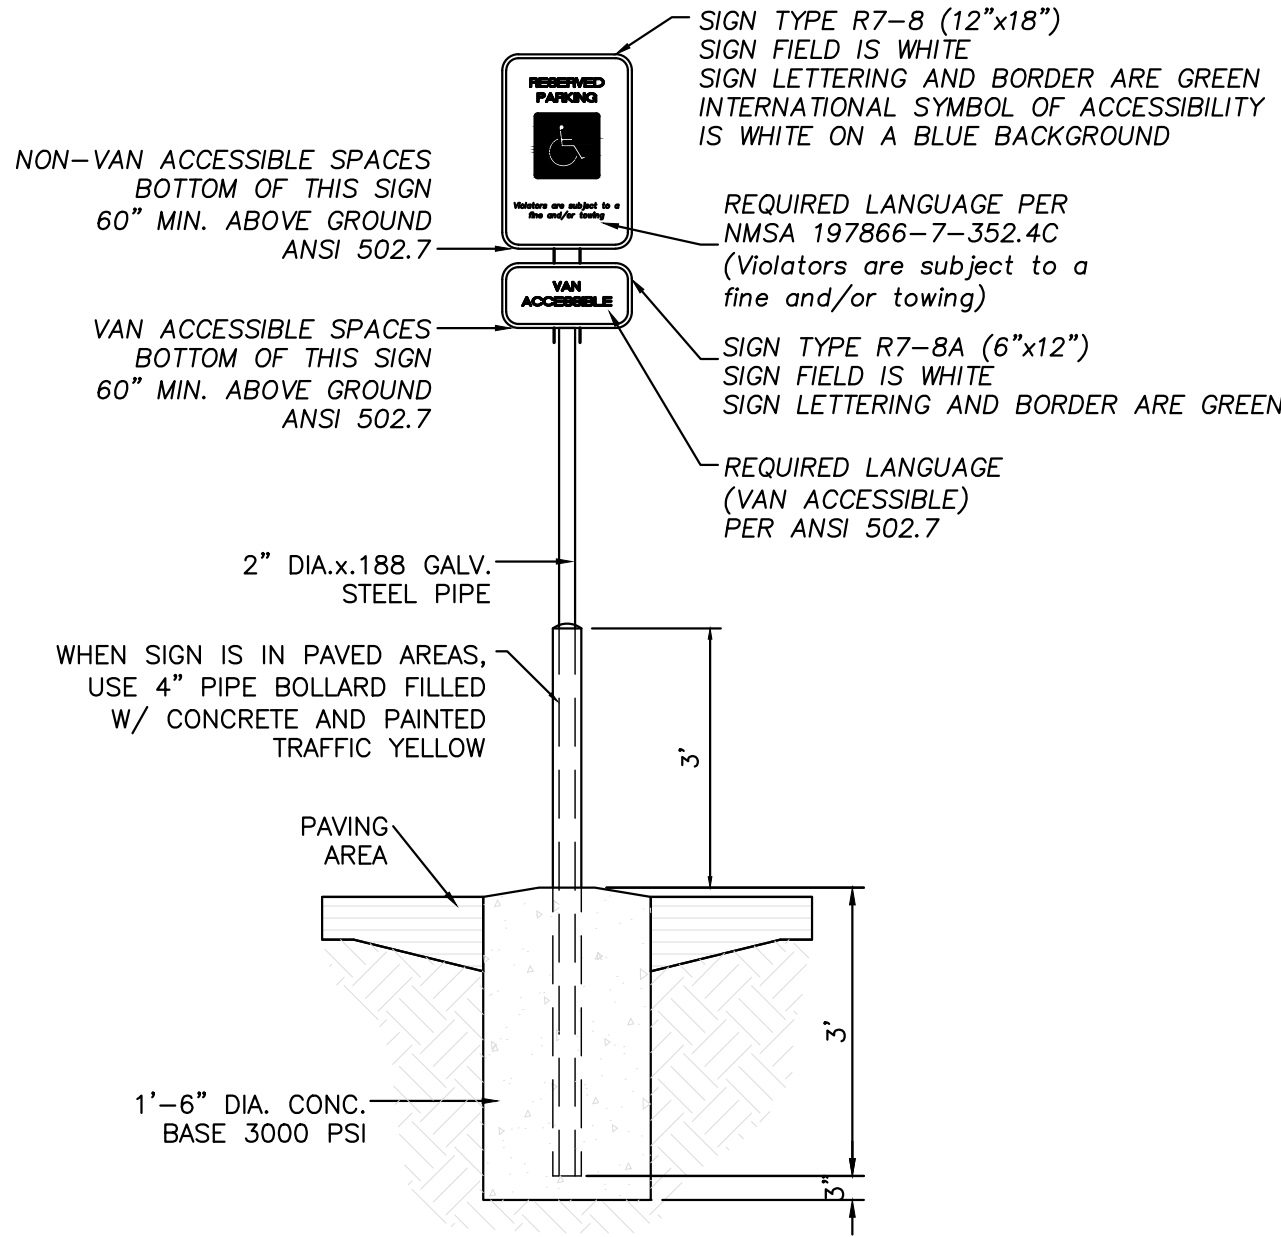


ACCESSIBLE PARKING SIGN
NTS

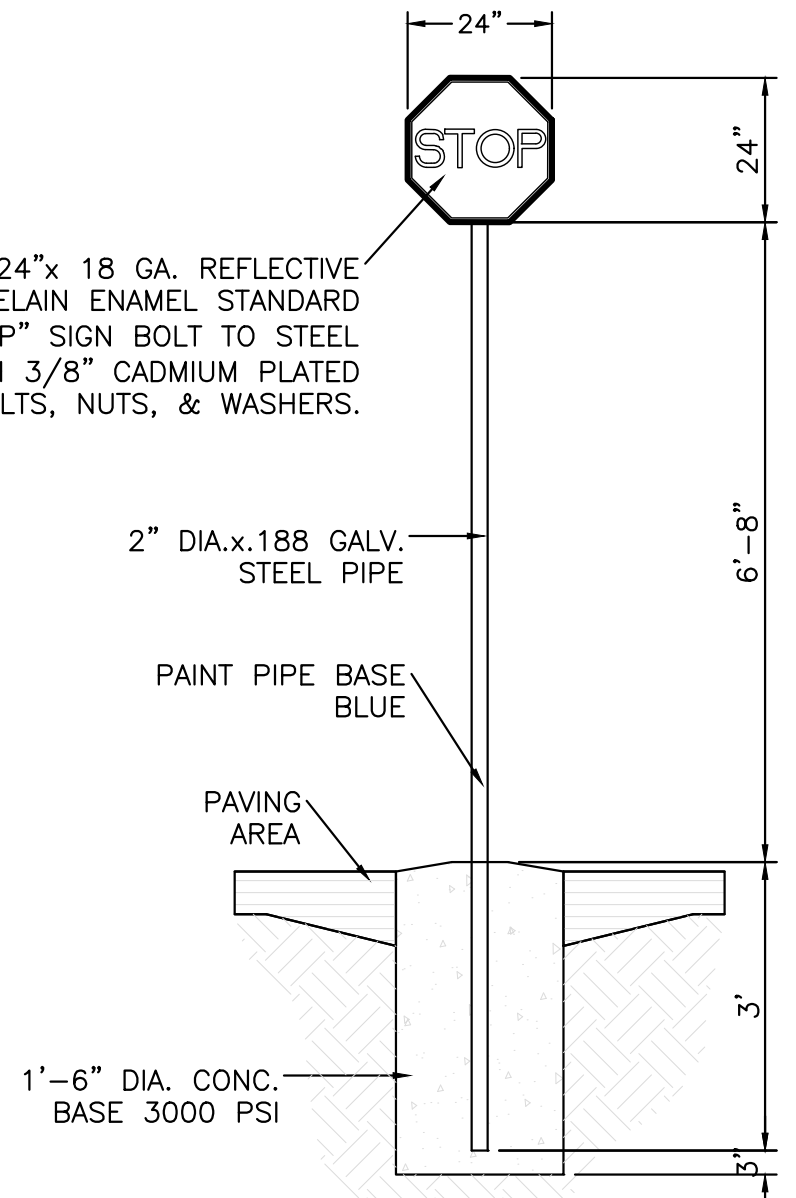

STOP SIGN
R24-1

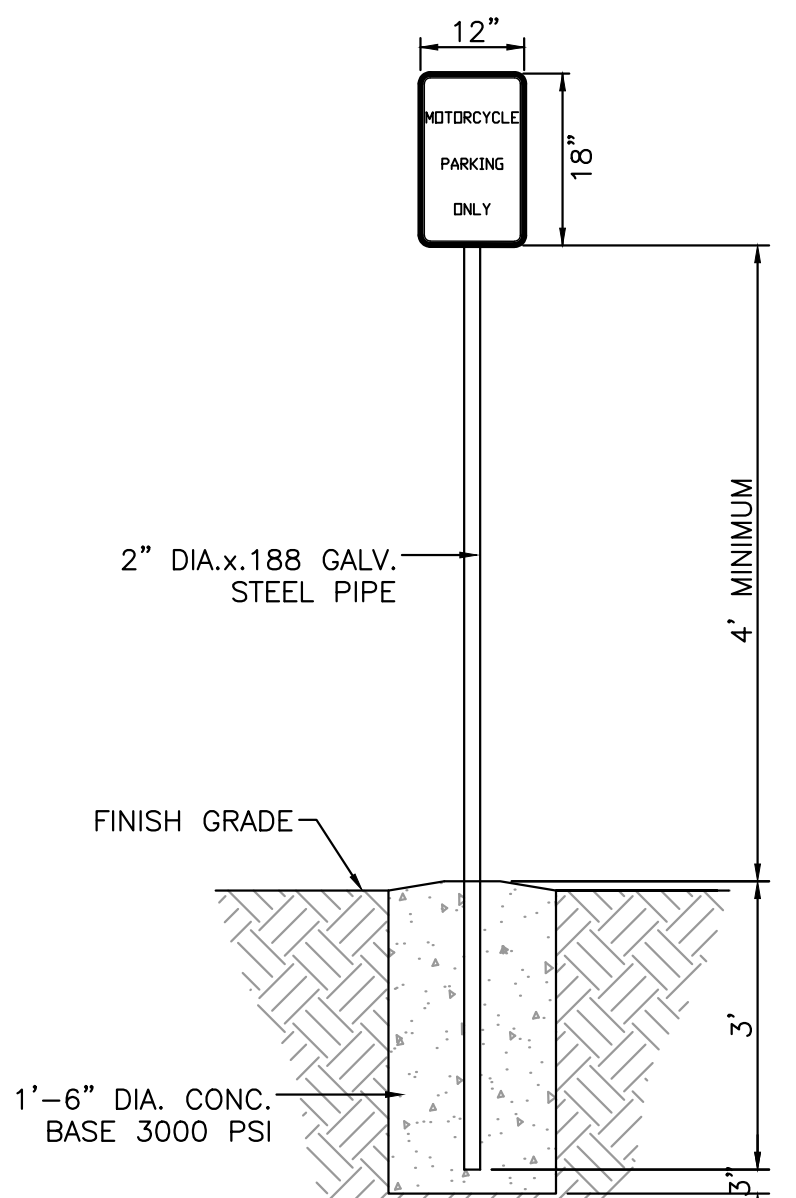


MOTORCYCLE PARKING SIGN
NTS

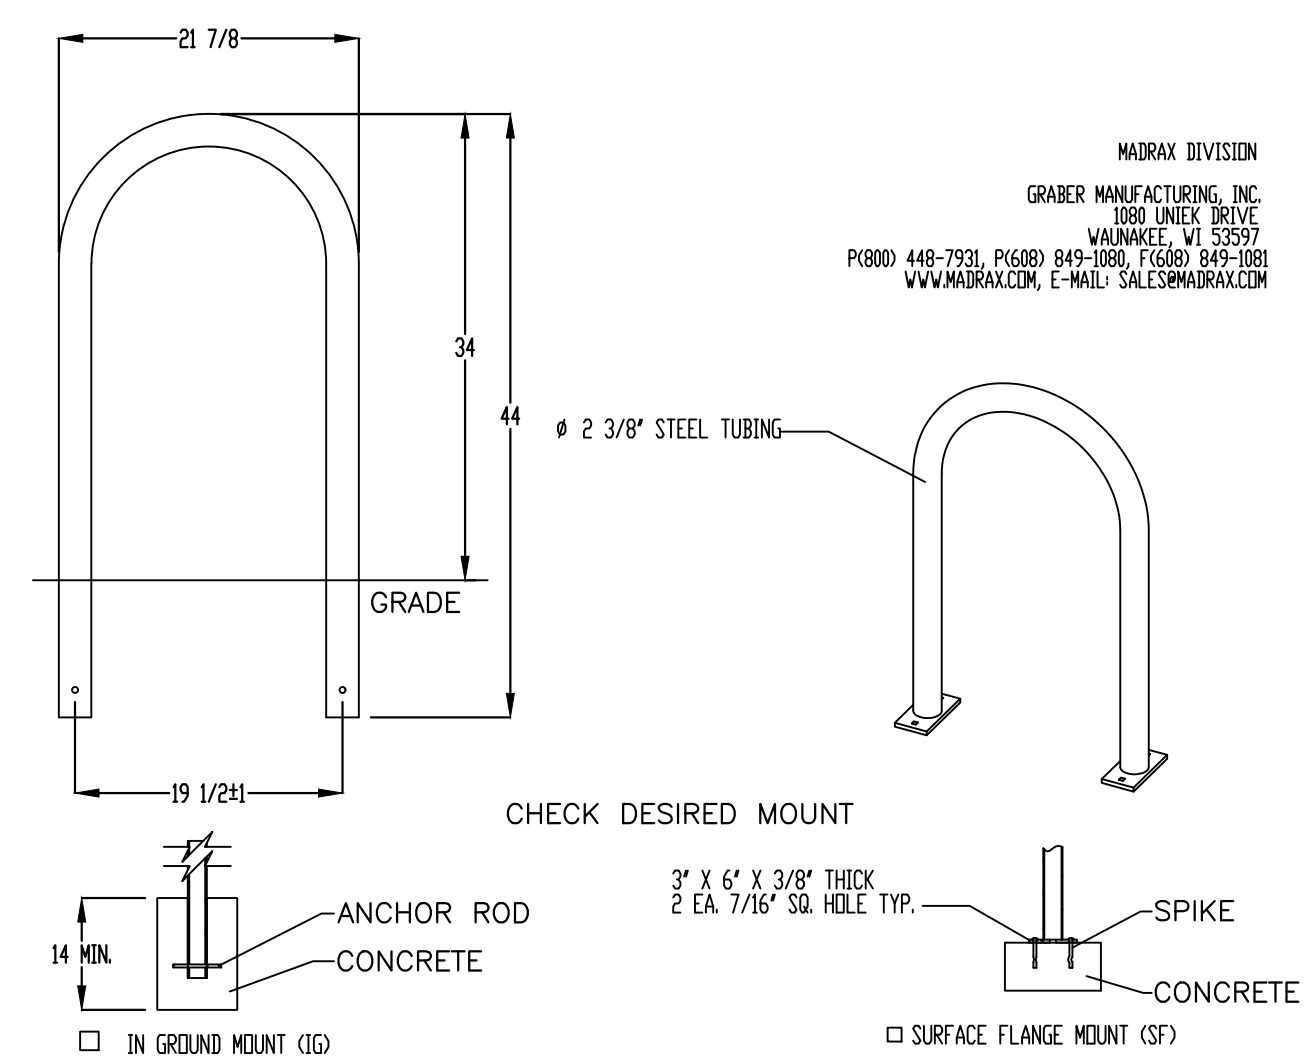


PRODUCT: 12238-1GCSF
DESCRIPTION: 12" BIKE RACK
2 BIKE, SURFACE OR IN GROUND MOUNT
DATE: 10-4-18
ENG: SNC
CONFIDENTIAL DRAWING AND INFORMATION IS NOT TO BE COPIED OR DISCLOSED TO OTHERS WITHOUT THE CONSENT OF GRABER MANUFACTURING, INC. SPECIFICATIONS ARE SUBJECT TO CHANGE WITHOUT NOTICE.
©2018 GRABER MANUFACTURING, INC. ALL PROPRIETARY RIGHTS RESERVED.


BIKE RACK DETAIL
SCALE: NONE

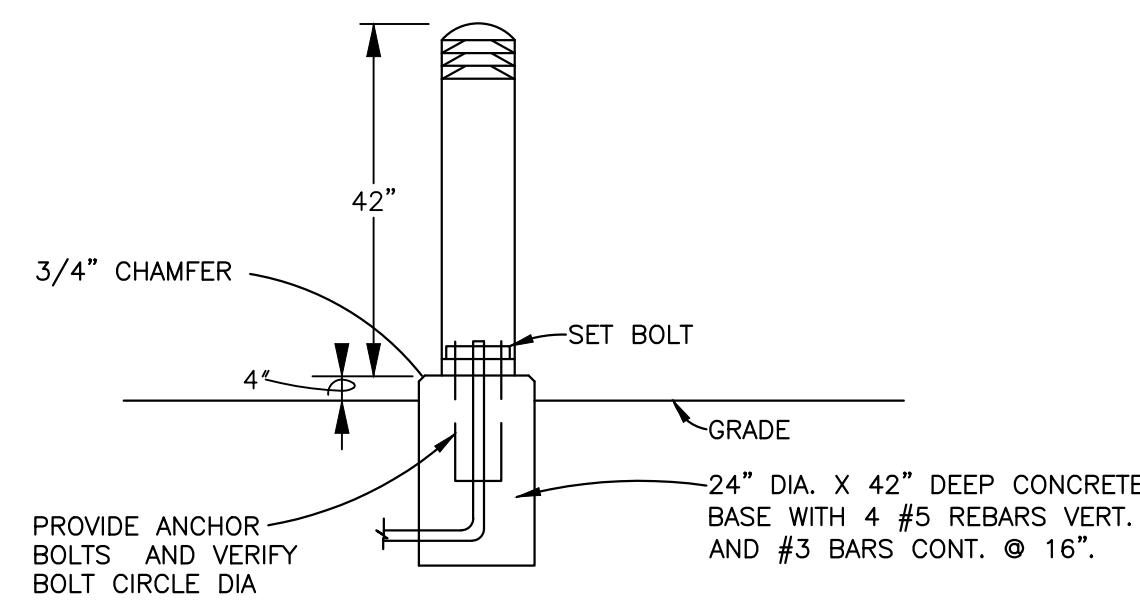

BOLLARD LIGHT FIXTURE DIAGRAM
NTS

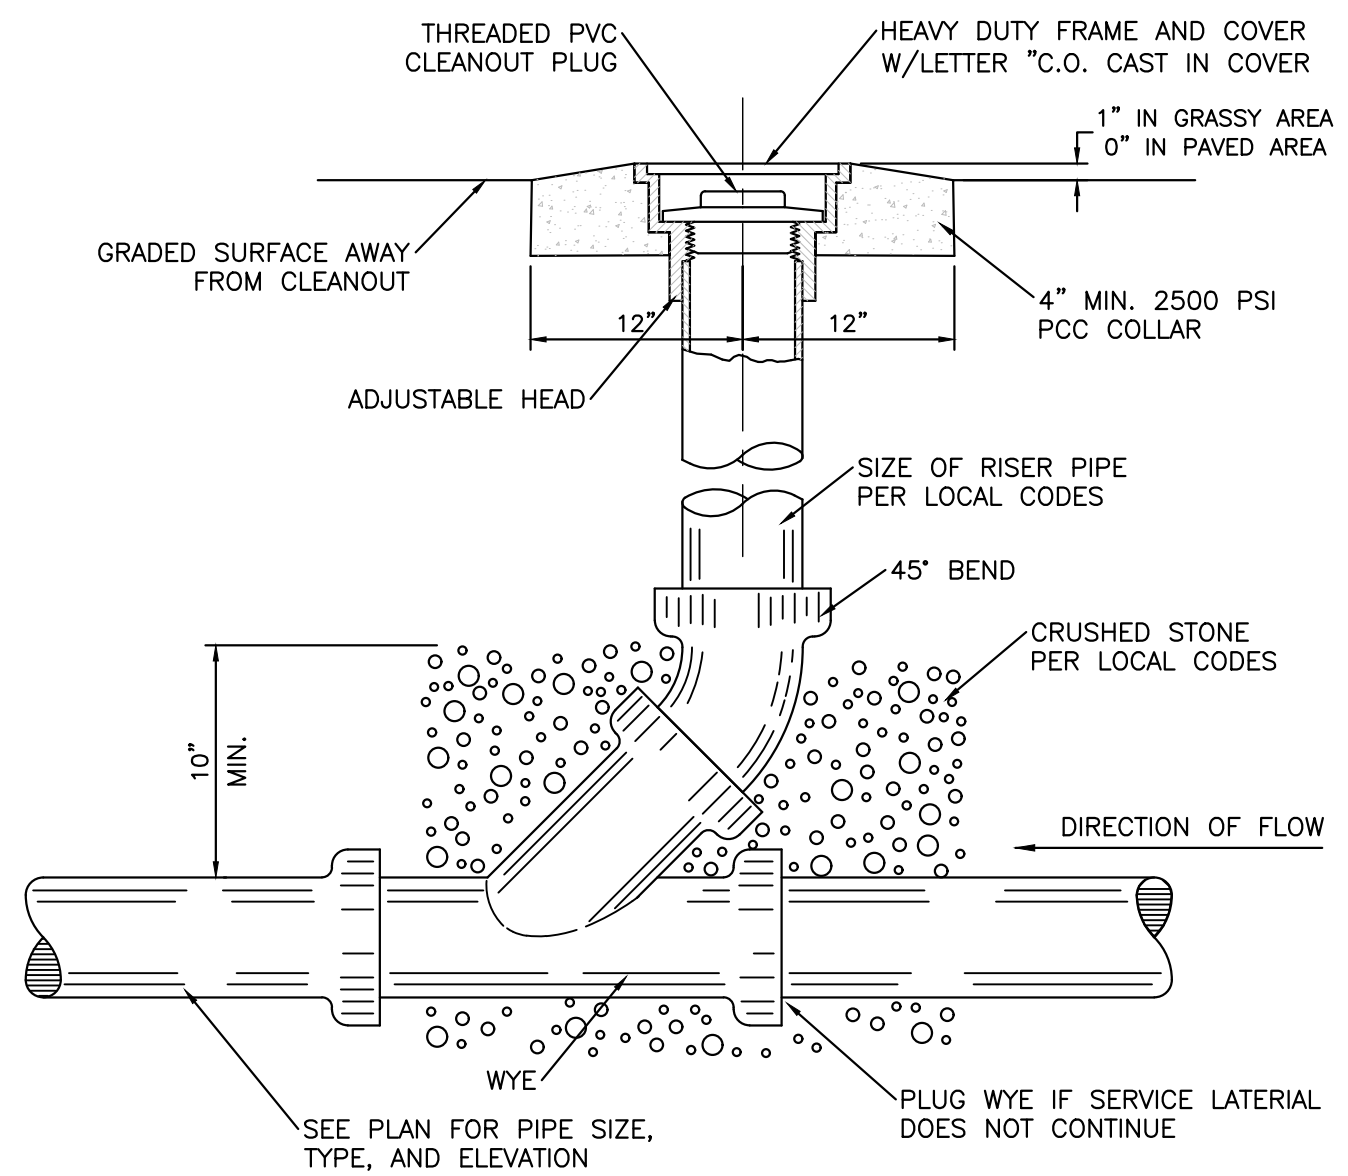

SANITARY SEWER CLEAN-OUT
NTS

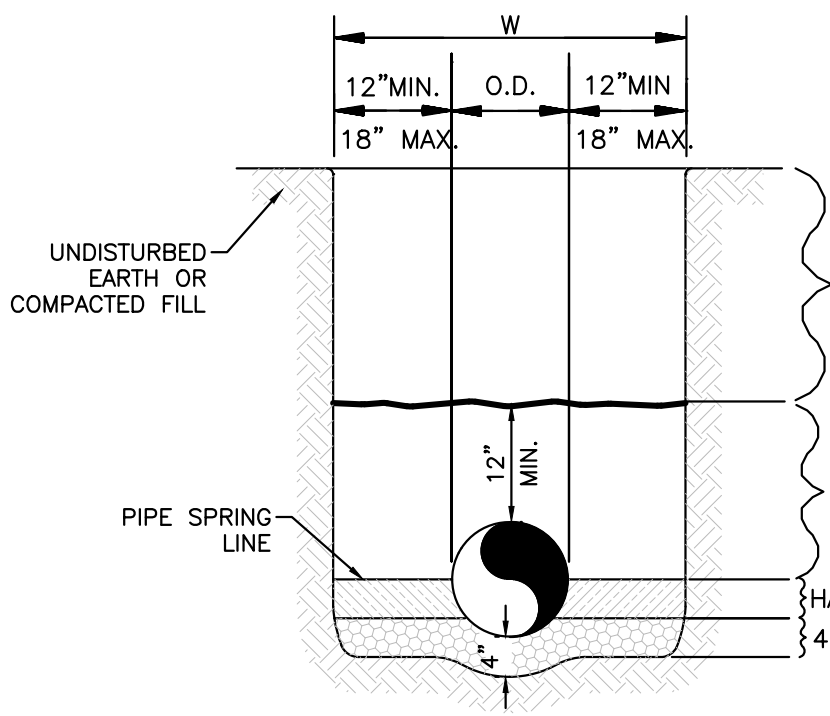


WATER LINE

GENERAL NOTES

- BEDDING SHALL BE CLASS I-A WORKED BY HAND. IF GROUNDWATER IS ANTICIPATED, THEN BEDDING SHALL BE CLASS I-B OR CLASS II COMPACTED TO 95% STANDARD PROCTOR. (SEE SPECIFICATIONS FOR GRADATION)
- HAUNCHING SHALL BE WORKED AROUND THE PIPE BY HAND TO ELIMINATE VOIDS AND SHALL BE CLASS I-A OR CLASS I-B OR CLASS II COMPACTED TO 95% PROCTOR.
- INITIAL BACKFILL SHALL BE CLASS I-A WORKED BY HAND, OR CLASS I-B OR CLASS II COMPACTED TO 95% STANDARD PROCTOR.
- INITIAL BACKFILL NOT UNDER PAVED AREAS CAN BE COMPACTED TO 95% STANDARD PROCTOR.
- FINAL BACKFILL SHALL BE CLASS I, OR II COMPACTED AS NOTED IN NOTES 3. AND 4.
- FINAL BACKFILL NOT UNDER PAVED AREAS CAN BE TYPE II COMPACTED TO 95% STANDARD PROCTOR.
- ALL MATERIALS ARE CLASSIFIED IN ACCORDANCE WITH ASTM D 2321-89.
- ALL MATERIALS SHALL BE INSTALLED IN MAXIMUM 8" LOOSE LIFTS IN ACCORDANCE WITH ASTM D 698.
- FILL SALVAGED FROM EXCAVATION SHALL BE FREE OF DEBRIS, ORGANICS AND ROCKS LARGER THAN 3".
- ALL TRENCH EXCAVATIONS SHALL BE SLOPED, SHORED, SHEETED, BRACED, OR OTHERWISE SUPPORTED IN COMPLIANCE WITH OSHA REGULATIONS AND LOCAL ORDINANCES. (SEE SPECIFICATIONS)


UTILITY TRENCH AND BEDDING DETAIL
NTS

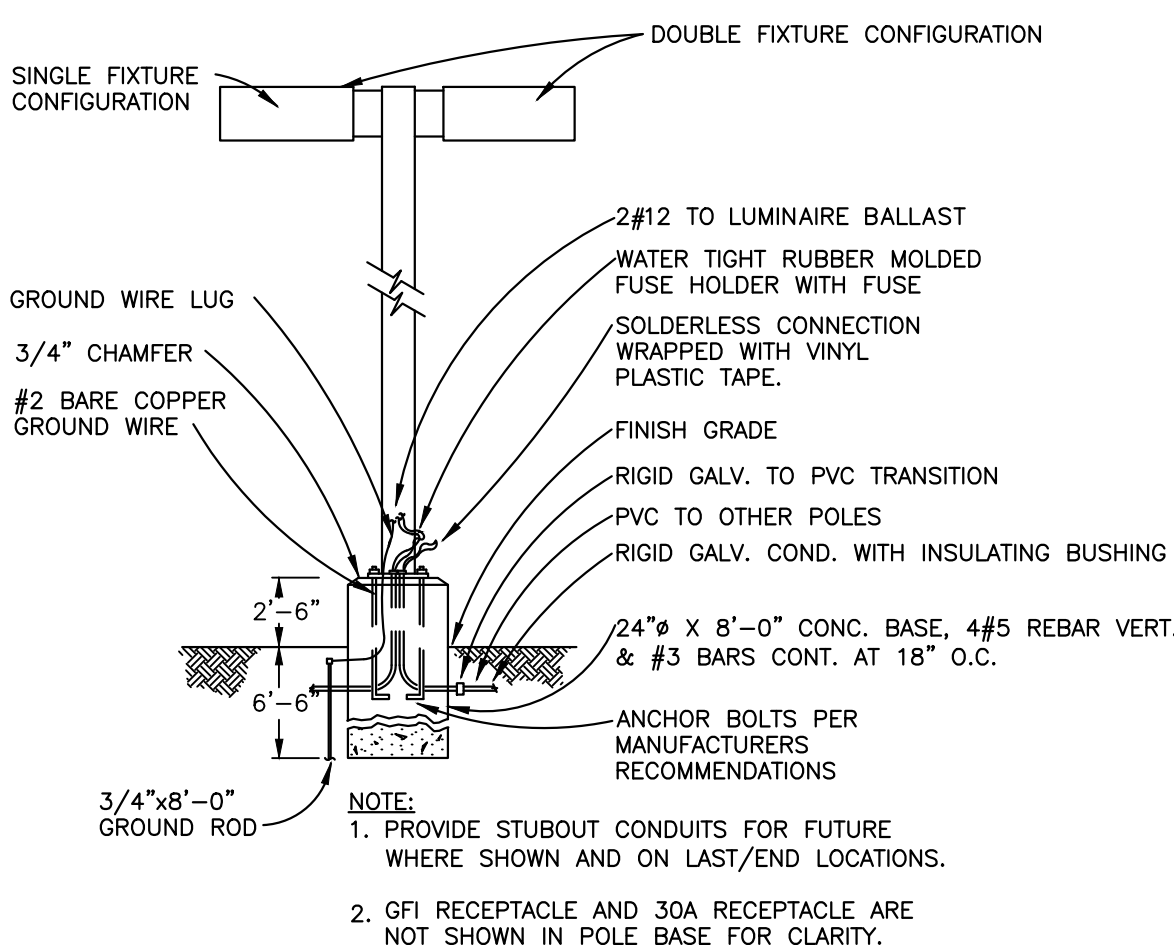

PARKING LOT LIGHTING FIXTURE
NO SCALE

LIGHT POLE DETAIL
NTS

NOTE:
1. LIGHTING SHALL COMPLY WITH ZONING CODE §14-16-3-9.
2. HEIGHT LIMITED TO 16'.

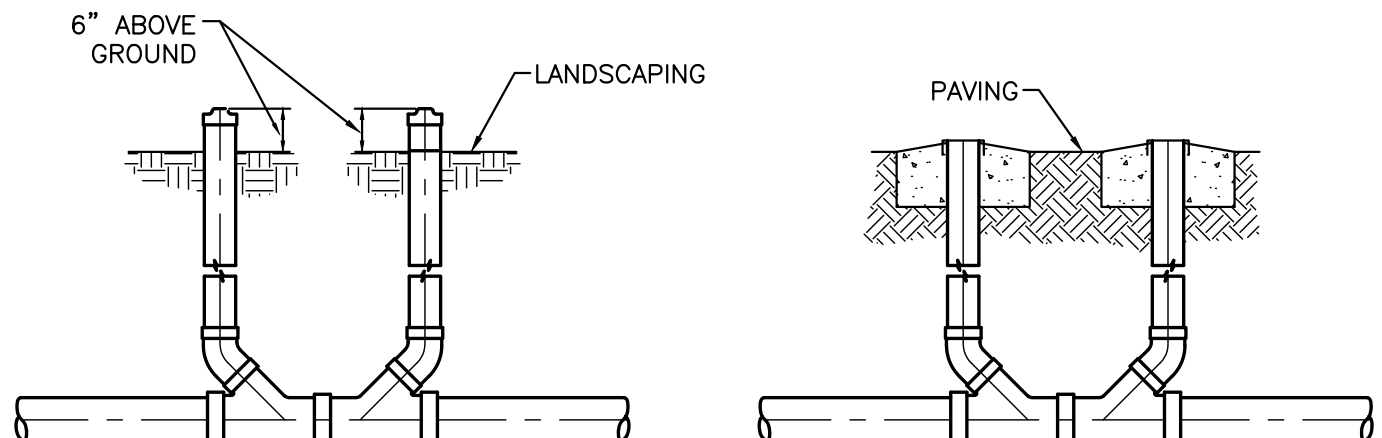


SANITARY SEWER DOUBLE CLEAN-OUTS
NTS

	ENGINEER'S SEAL	TRACT 3A COORS VILLAGE	DRAWN BY RS
		4500 QUAKER HEIGHTS ABO NM 87120	DATE 3/5/2020
		CONSTRUCTION DETAILS	2019064_DT
		TERRA WEST, LLC 5571 MIDWAY PARK PLACE NE ALBUQUERQUE, NM 87109 (505) 858-3100 www.tierwestllc.com	SHEET # C5 JOB # 2019064

Z:\2019\2019064 Coors Village Tract 3A.dwg AA\2019064_DT.dwg Mar 06, 2020 - 10:40am

NYLOPLAST 8" DRAIN BASIN: 2808AG __ X

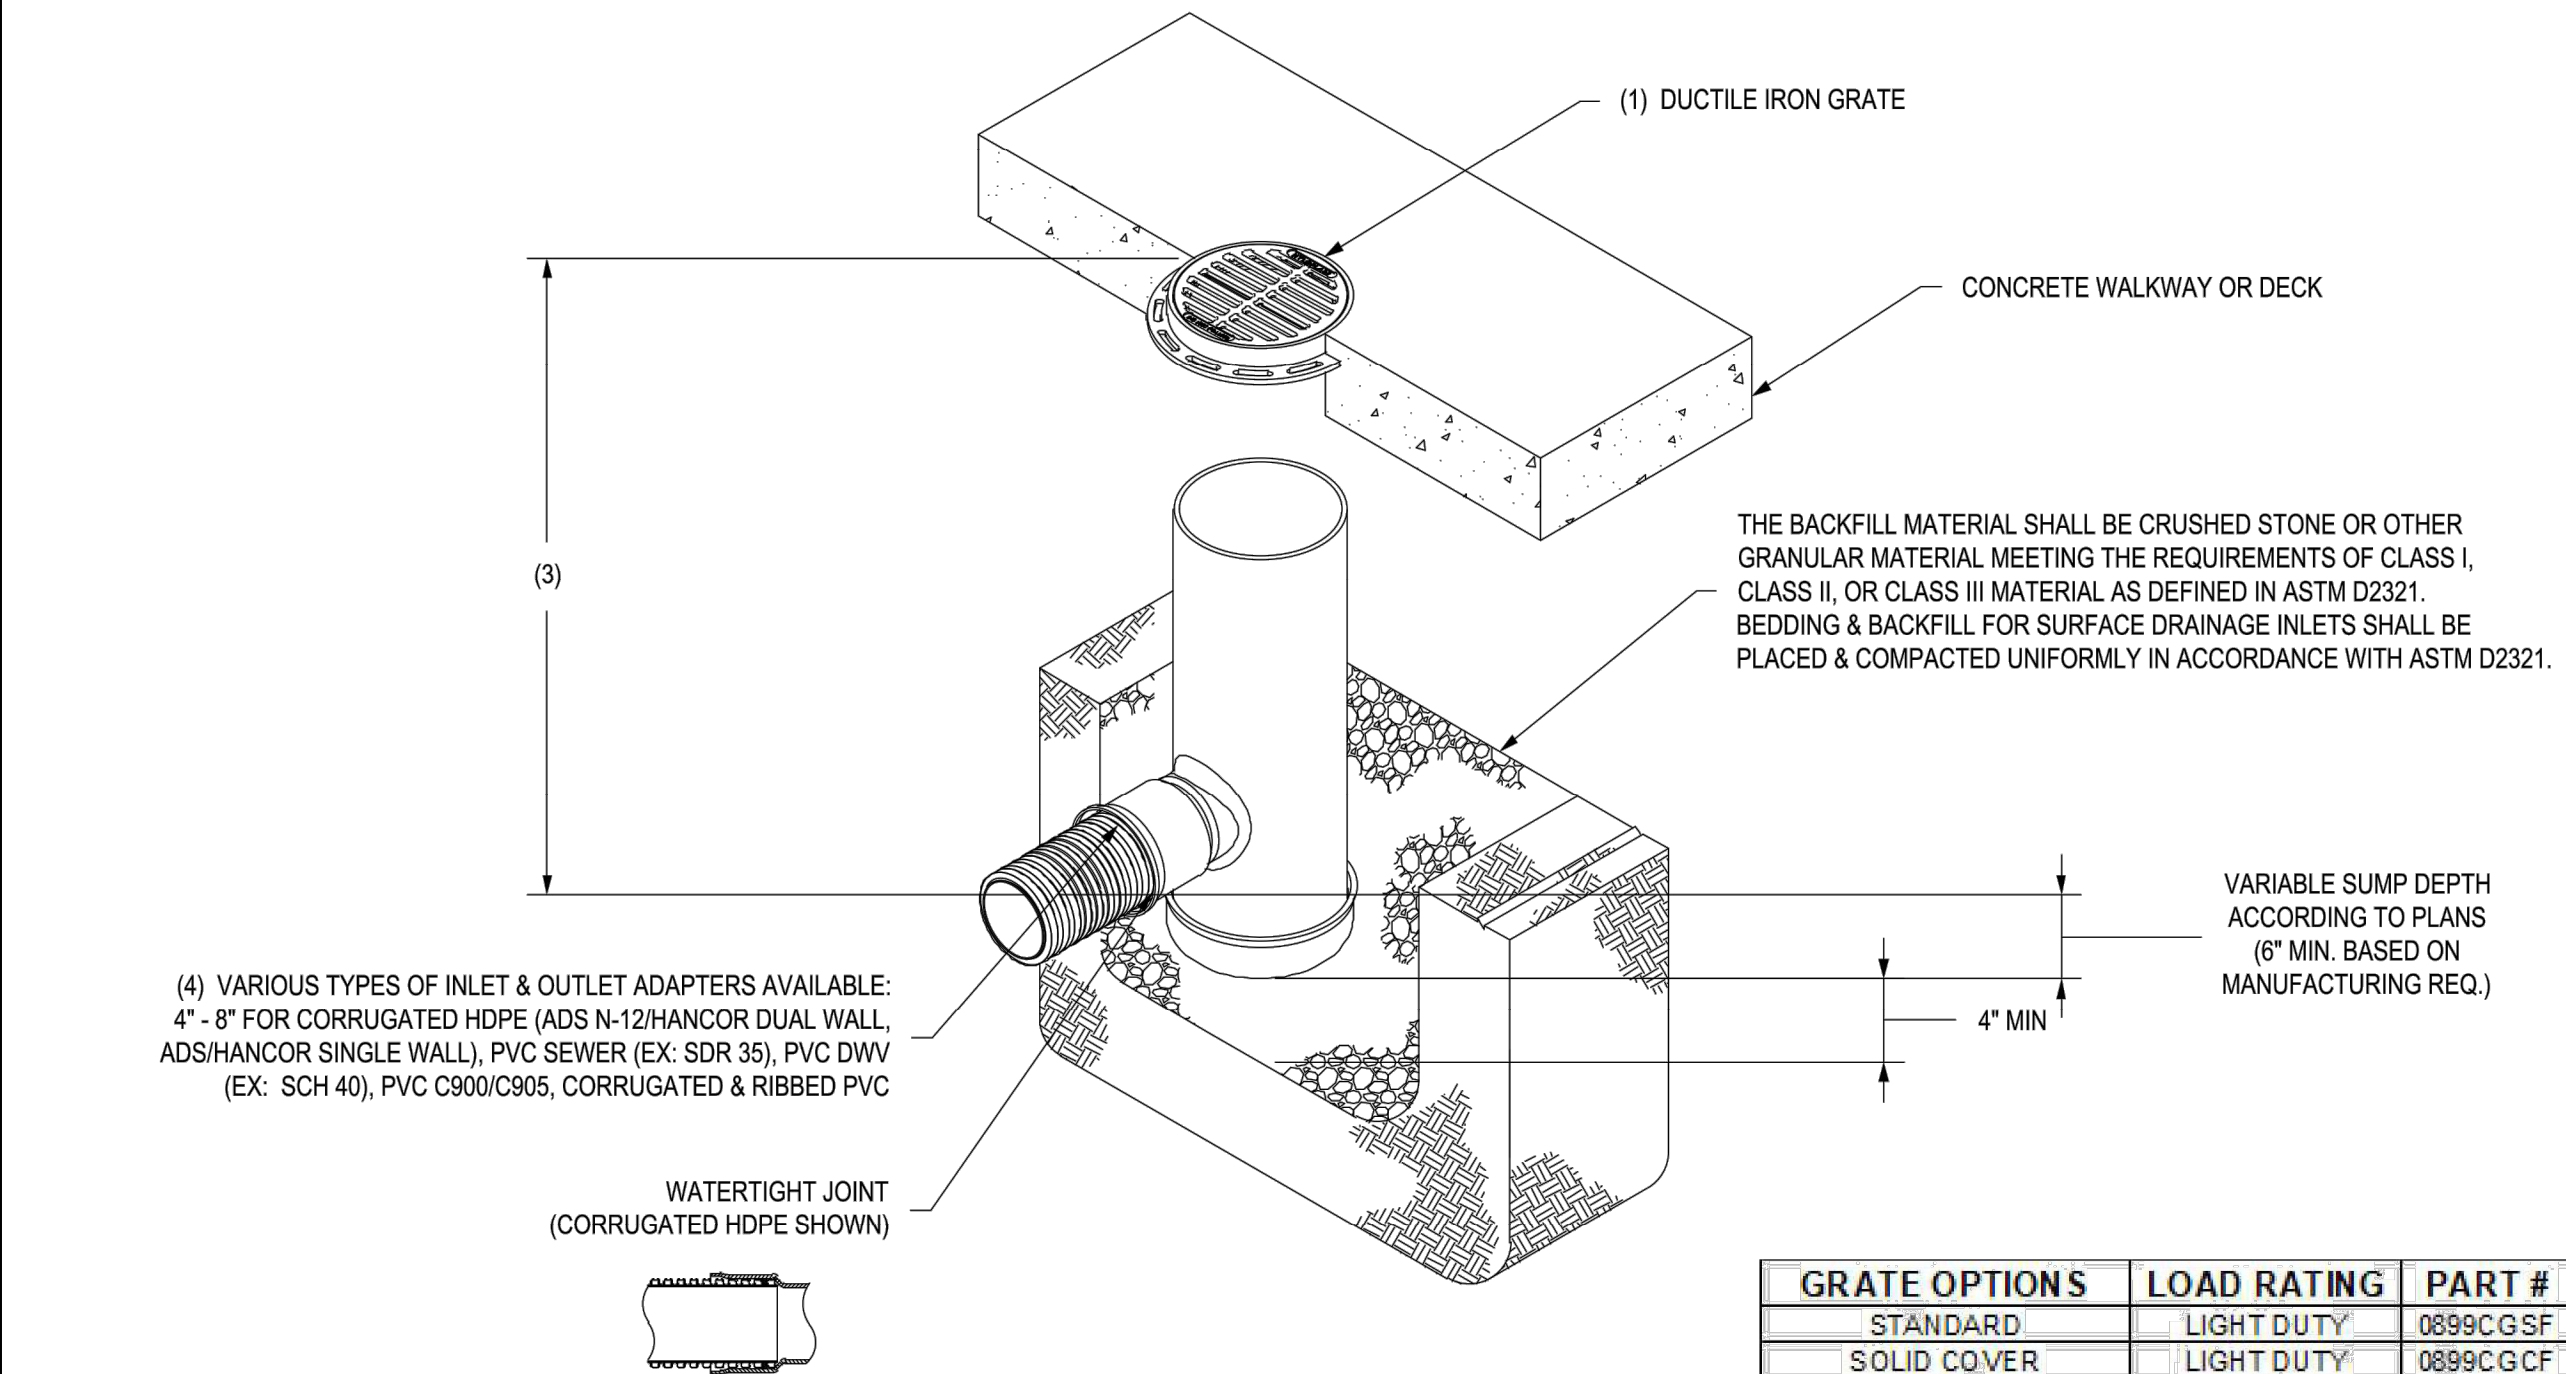


- 1 - GRATES/SOLID COVER SHALL BE DUCTILE IRON PER ASTM A536 GRADE 70-50-05, WITH THE EXCEPTION OF THE BRONZE GRATE.
- 2 - CUSTOM DRAIN BASIN TO BE CUSTOM MANUFACTURED ACCORDING TO PLAN DETAILS. RISERS ARE NEEDED FOR BASINS OVER 84" DUE TO SHIPPING RESTRICTIONS. SEE DRAWING NO. 7001-110-065.
- 3 - STANDARD DRAIN BASIN HAS FIXED ADAPTER LOCATIONS OF 0° & 180°. CUSTOM DRAIN BASIN ADAPTERS CAN BE MOUNTED ON ANY ANGLE 0° TO 360°. TO DETERMINE MINIMUM ANGLE BETWEEN ADAPTERS SEE DRAWING NO. 7001-110-012.
- 4 - DRAINAGE CONNECTION STUB JOINT TIGHTNESS SHALL CONFORM TO ASTM D3212 FOR CORRUGATED HDPE (ADS N-12/HANCOR DUAL WALL) & PVC SEWER (4" - 24").

THIS PRINT DISCLOSES SUBJECT MATTER IN WHICH NYLOPLAST HAS PROPRIETARY RIGHTS. THE RECEIPT OR POSSESSION OF THIS PRINT DOES NOT CONFER, TRANSFER, OR LICENSE THE USE OF THE DESIGN OR TECHNICAL INFORMATION SHOWN HEREIN. REPRODUCTION OF THIS PRINT OR ANY INFORMATION CONTAINED HEREIN, OR MANUFACTURE OF ANY ARTICLE HEREFROM, FOR THE DISCLOSURE TO OTHERS IS FORBIDDEN, EXCEPT BY SPECIFIC WRITTEN PERMISSION FROM NYLOPLAST.

DRAWN BY	NMH	MATERIAL	
DATE	6-25-18		
APPD BY	NMH	PROJECT NO./NAME	
DATE	6-25-18		
DWG SIZE	A	SCALE	1:12 SHEET 1 OF 1

Nyloplast	3130 VERONA AVE BUFORD, GA 30518 PHN (770) 932-2443 FAX (770) 932-2490 www.nyloplast-us.com
TITLE	8 IN DRAIN BASIN QUICK SPEC INSTALLATION DETAIL
DWG NO.	7001-110-272
REV	F

NYLOPLAST 18" DRAIN BASIN: 2818AG __ X

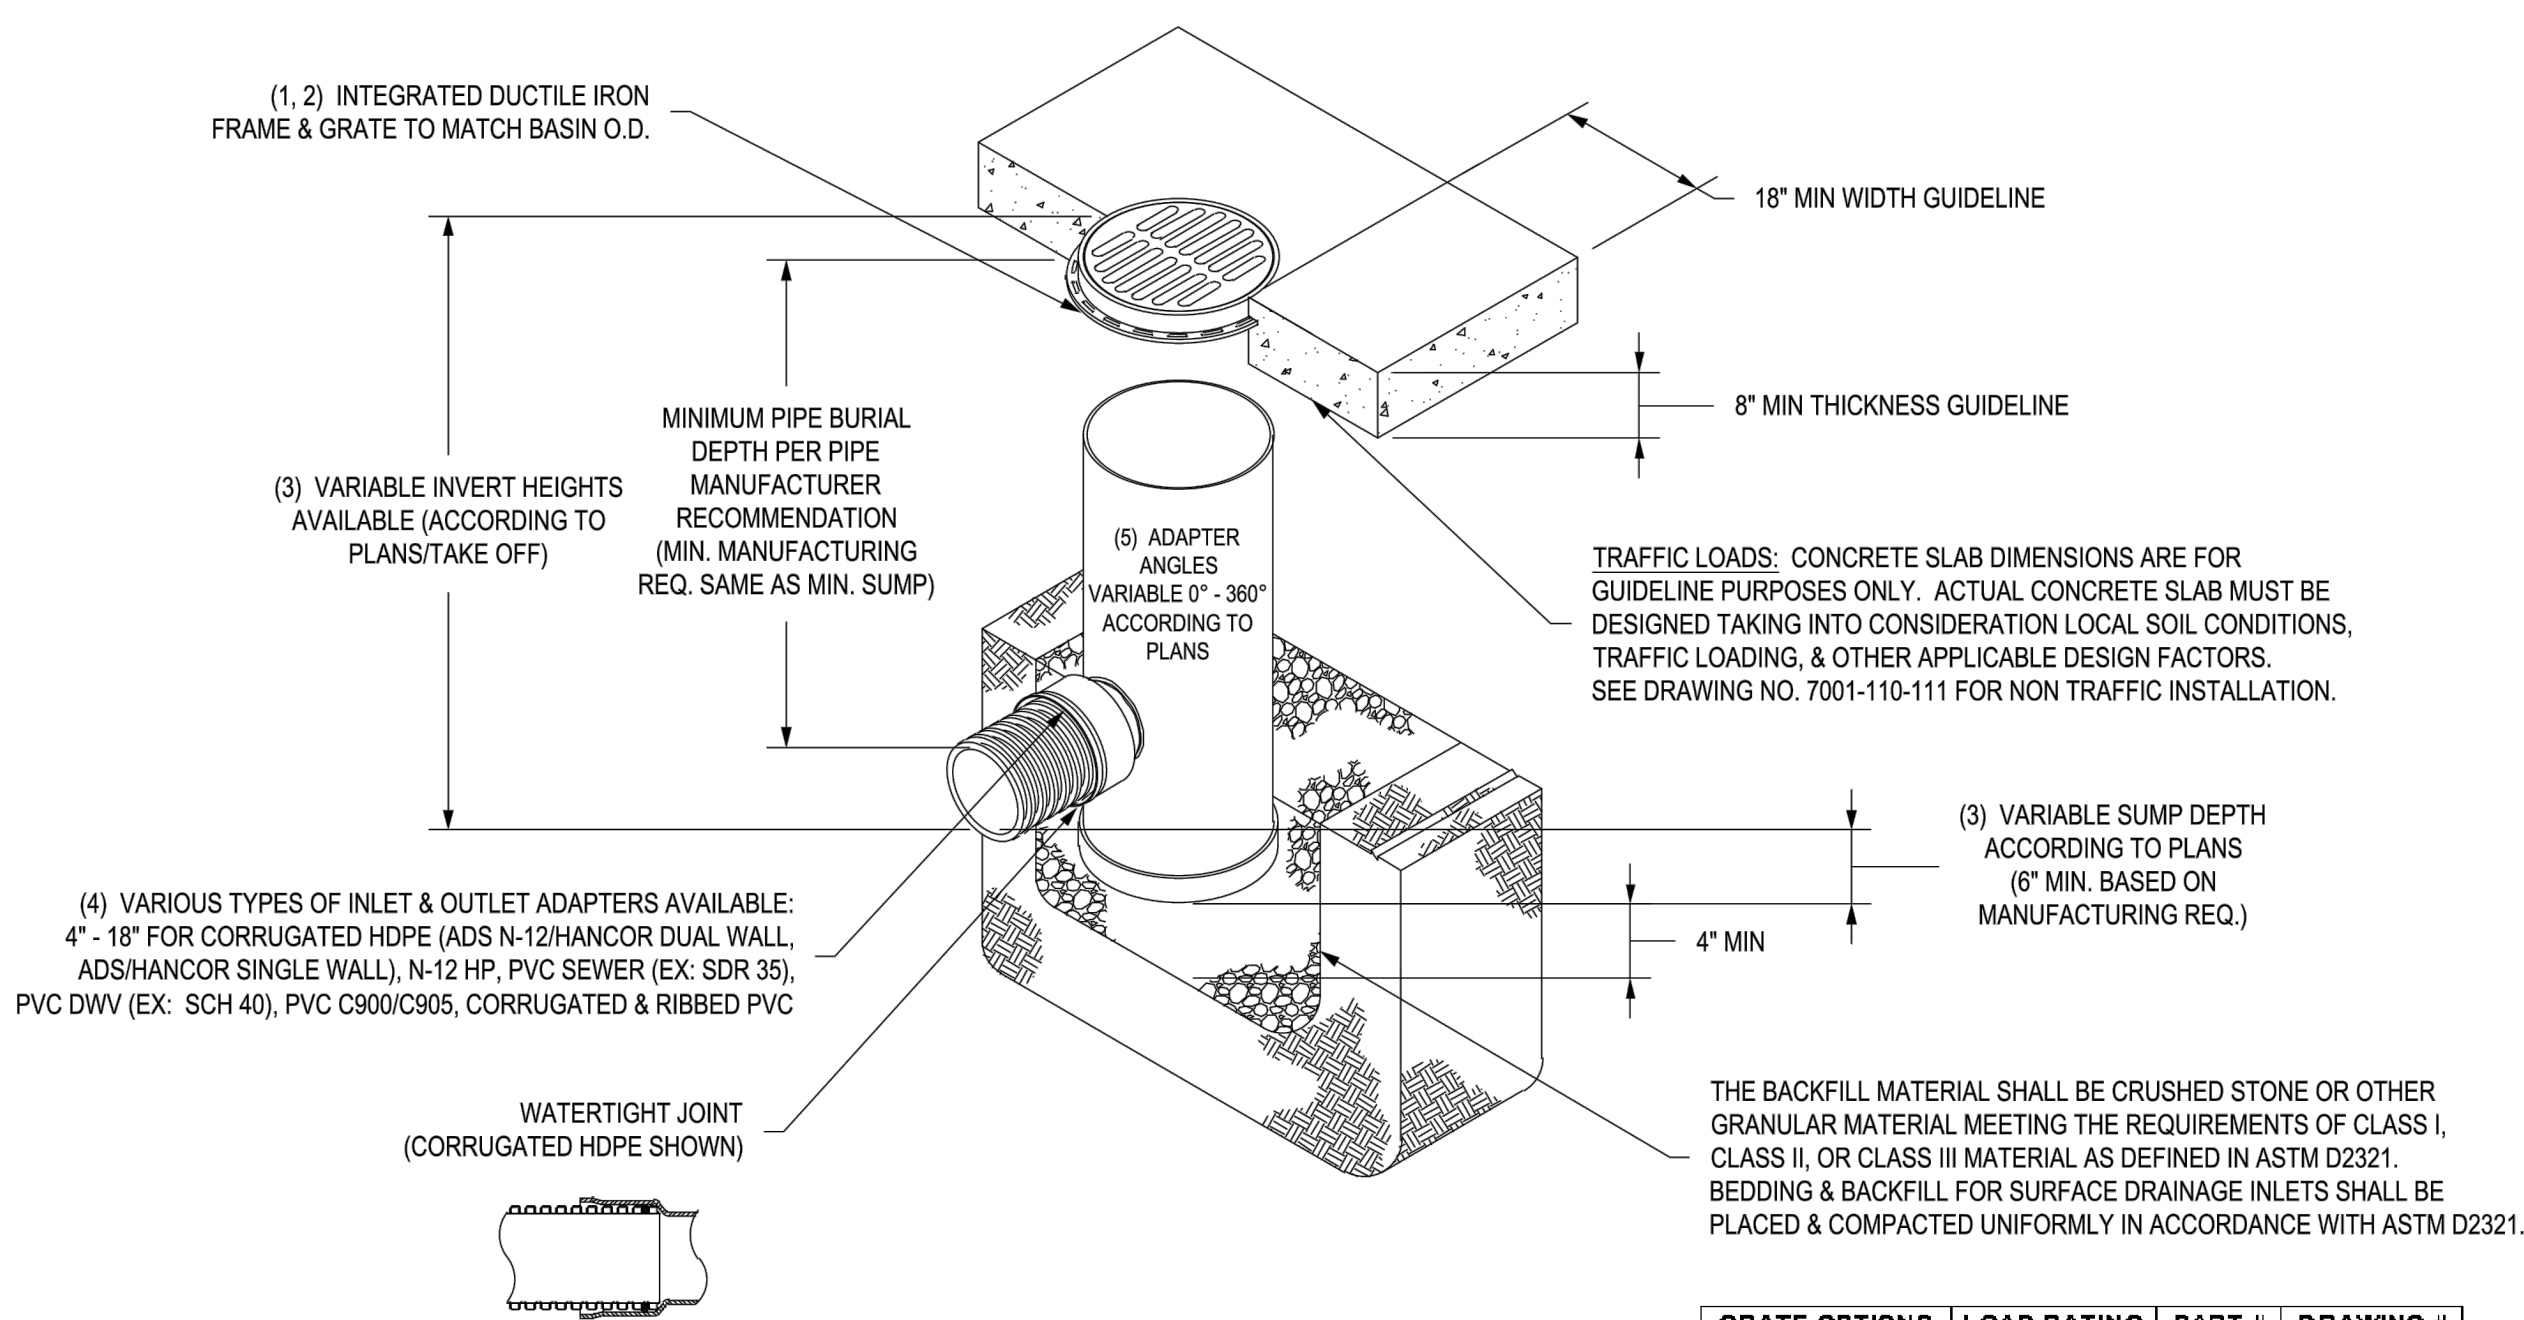


- 1 - GRATES/SOLID COVER SHALL BE DUCTILE IRON PER ASTM A536 GRADE 70-50-05.
- 2 - FRAMES SHALL BE DUCTILE IRON PER ASTM A536 GRADE 70-50-05.
- 3 - DRAIN BASIN TO BE CUSTOM MANUFACTURED ACCORDING TO PLAN DETAILS. RISERS ARE NEEDED FOR BASINS OVER 84" DUE TO SHIPPING RESTRICTIONS. SEE DRAWING NO. 7001-110-065.
- 4 - DRAINAGE CONNECTION STUB JOINT TIGHTNESS SHALL CONFORM TO ASTM D3212 FOR CORRUGATED HDPE (ADS N-12/HANCOR DUAL WALL), N-12 HP, & PVC SEWER.
- 5 - ADAPTERS CAN BE MOUNTED ON ANY ANGLE 0° TO 360°. TO DETERMINE MINIMUM ANGLE BETWEEN ADAPTERS SEE DRAWING NO. 7001-110-012.

THIS PRINT DISCLOSES SUBJECT MATTER IN WHICH NYLOPLAST HAS PROPRIETARY RIGHTS. THE RECEIPT OR POSSESSION OF THIS PRINT DOES NOT CONFER, TRANSFER, OR LICENSE THE USE OF THE DESIGN OR TECHNICAL INFORMATION SHOWN HEREIN. REPRODUCTION OF THIS PRINT OR ANY INFORMATION CONTAINED HEREIN, OR MANUFACTURE OF ANY ARTICLE HEREFROM, FOR THE DISCLOSURE TO OTHERS IS FORBIDDEN, EXCEPT BY SPECIFIC WRITTEN PERMISSION FROM NYLOPLAST.

DRAWN BY	EBC	MATERIAL	
DATE	04-03-06		
REVISED BY	NMH	PROJECT NO./NAME	
DATE	03-14-16		
DWG SIZE	A	SCALE	1:30 SHEET 1 OF 1

Nyloplast	3130 VERONA AVE BUFORD, GA 30518 PHN (770) 932-2443 FAX (770) 932-2490 www.nyloplast-us.com
TITLE	18 IN DRAIN BASIN QUICK SPEC INSTALLATION DETAIL
DWG NO.	7001-110-191
REV	E

NYLOPLAST 12" DRAIN BASIN: 2812AG __ X

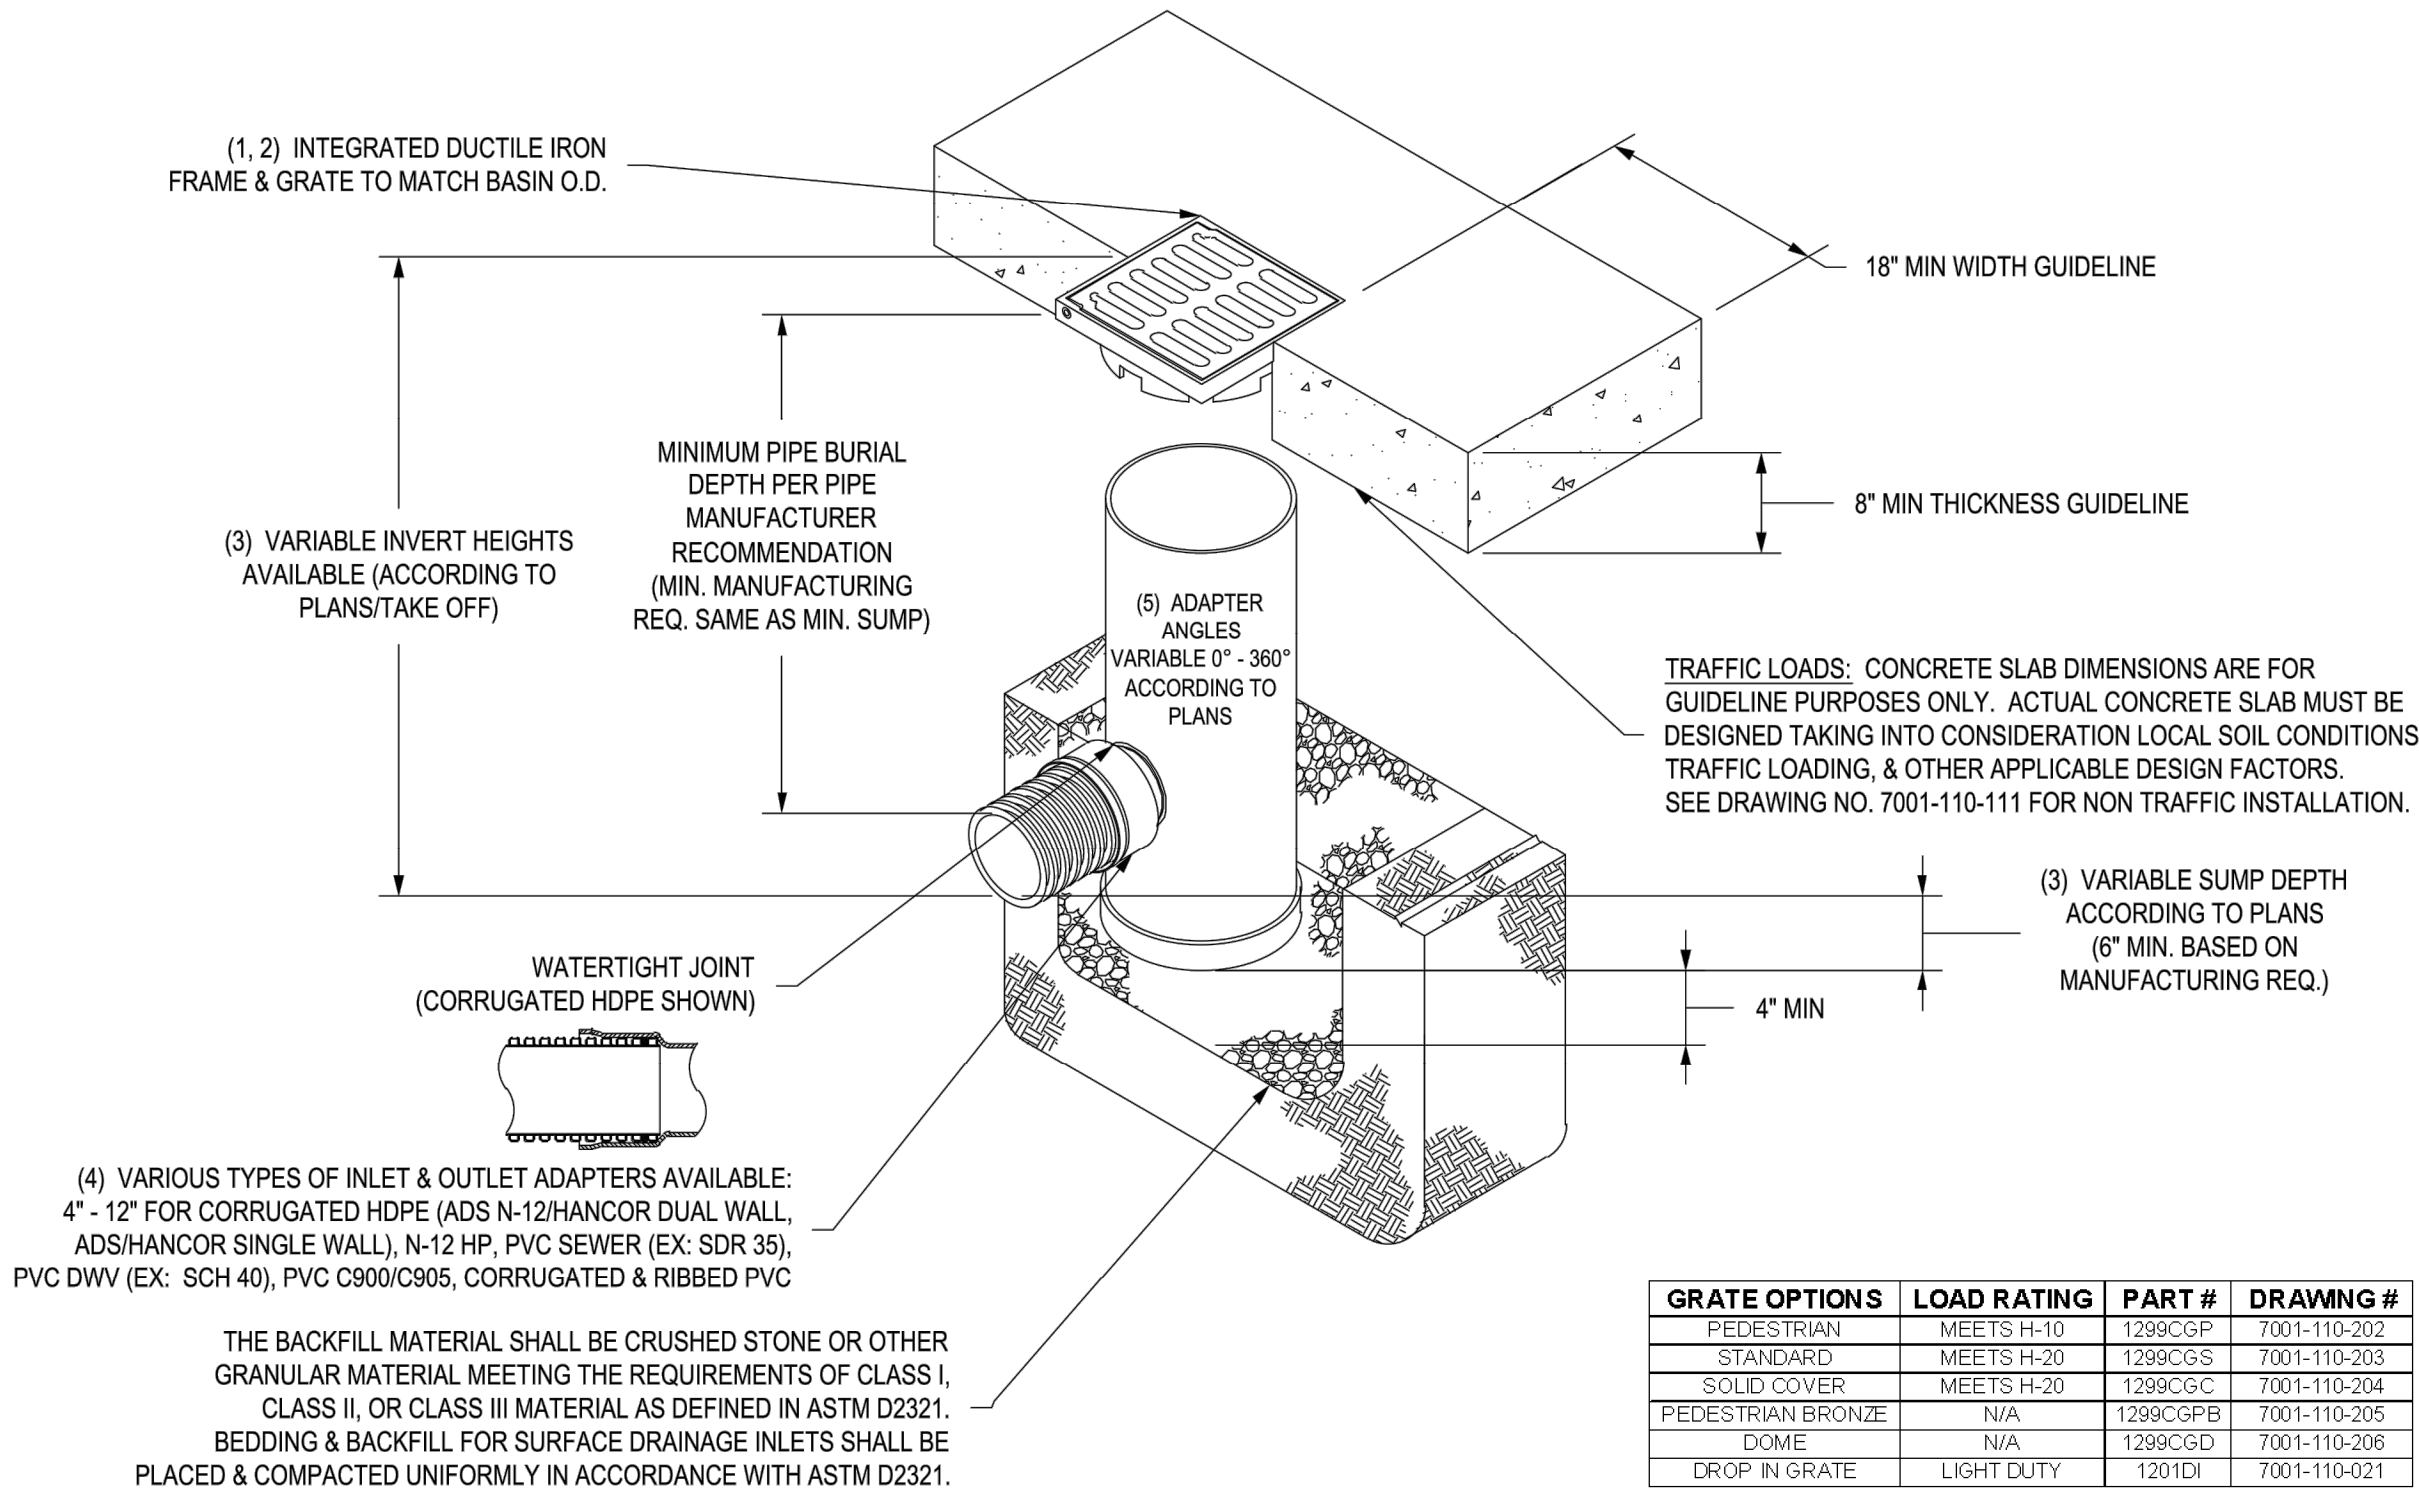


- 1 - GRATES/SOLID COVER SHALL BE DUCTILE IRON PER ASTM A536 GRADE 70-50-05, WITH THE EXCEPTION OF THE BRONZE GRATE.
- 2 - FRAMES SHALL BE DUCTILE IRON PER ASTM A536 GRADE 70-50-05.
- 3 - DRAIN BASIN TO BE CUSTOM MANUFACTURED ACCORDING TO PLAN DETAILS. RISERS ARE NEEDED FOR BASINS OVER 84" DUE TO SHIPPING RESTRICTIONS. SEE DRAWING NO. 7001-110-065.
- 4 - DRAINAGE CONNECTION STUB JOINT TIGHTNESS SHALL CONFORM TO ASTM D3212 FOR CORRUGATED HDPE (ADS N-12/HANCOR DUAL WALL), N-12 HP, & PVC SEWER.
- 5 - ADAPTERS CAN BE MOUNTED ON ANY ANGLE 0° TO 360°. TO DETERMINE MINIMUM ANGLE BETWEEN ADAPTERS SEE DRAWING NO. 7001-110-012.

THIS PRINT DISCLOSES SUBJECT MATTER IN WHICH NYLOPLAST HAS PROPRIETARY RIGHTS. THE RECEIPT OR POSSESSION OF THIS PRINT DOES NOT CONFER, TRANSFER, OR LICENSE THE USE OF THE DESIGN OR TECHNICAL INFORMATION SHOWN HEREIN. REPRODUCTION OF THIS PRINT OR ANY INFORMATION CONTAINED HEREIN, OR MANUFACTURE OF ANY ARTICLE HEREFROM, FOR THE DISCLOSURE TO OTHERS IS FORBIDDEN, EXCEPT BY SPECIFIC WRITTEN PERMISSION FROM NYLOPLAST.


DRAWN BY	EBC	MATERIAL	
DATE	03-29-06		
REVISED BY	NMH	PROJECT NO./NAME	
DATE	03-11-16		
DWG SIZE	A	SCALE	1:20 SHEET 1 OF 1

Nyloplast	3130 VERONA AVE BUFORD, GA 30518 PHN (770) 932-2443 FAX (770) 932-2490 www.nyloplast-us.com
TITLE	12 IN DRAIN BASIN QUICK SPEC INSTALLATION DETAIL
DWG NO.	7001-110-189
REV	E


 RONALD R. BOHANNAN P.E. #7868	TRACT 3A COORS VILLAGE 4500 QUAKER HEIGHTS ABO NM 87120	DRAWN BY RS
	CONSTRUCTION DETAILS	DATE 3/5/2020
		2019064_DT
		SHEET # C6
	TERRA WEST, LLC 5571 MIDWAY PARK PLACE NE ALBUQUERQUE, NM 87109 (505) 858-3100 www.tierrawestllc.com	

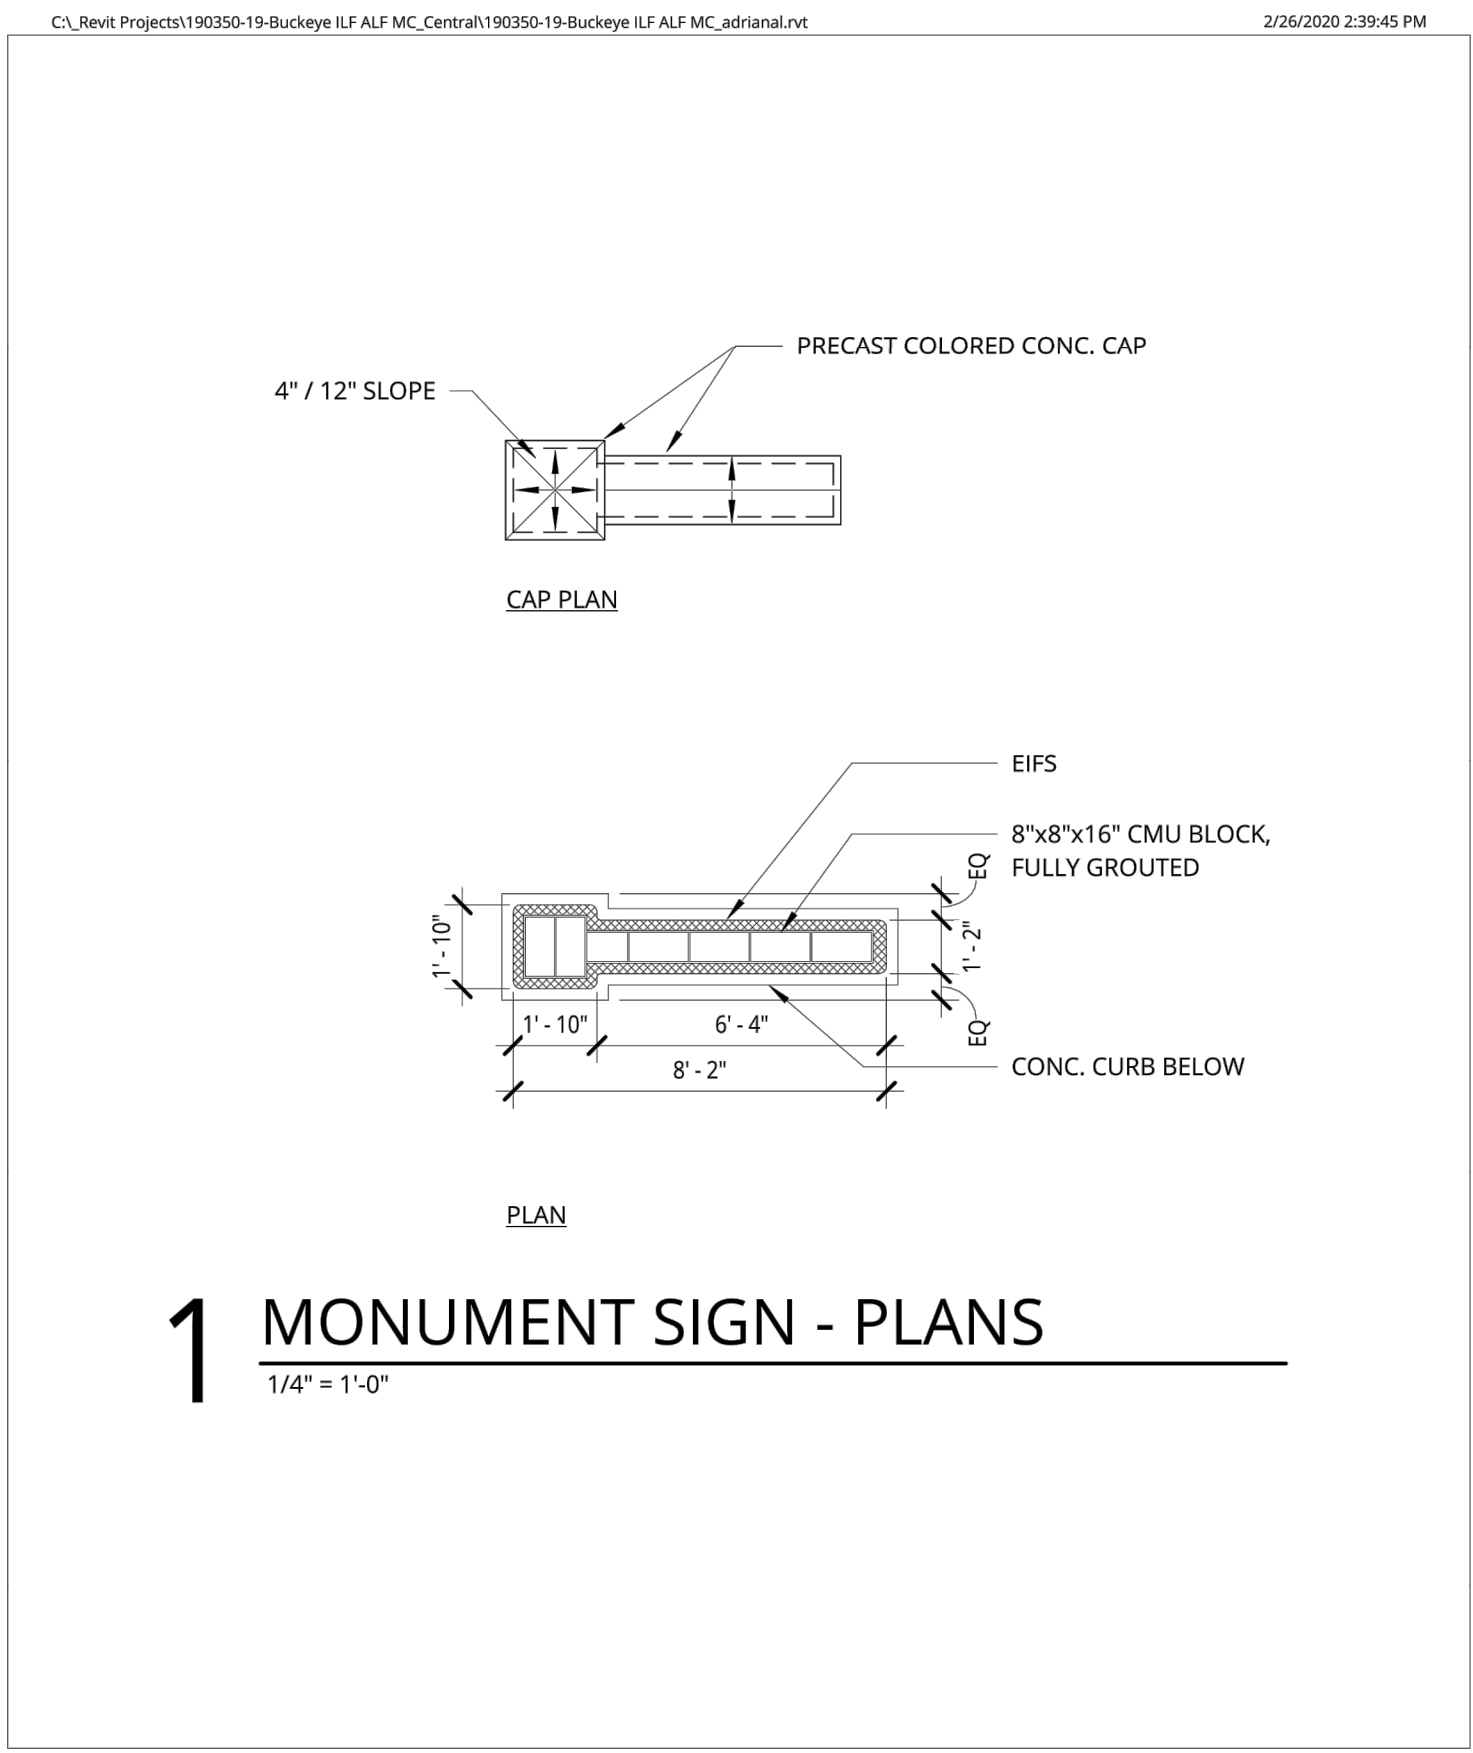


 Ankrom Moisan	38 NORTHWEST DAVIS, SUITE 300 PORTLAND, OR 97209 T: 503.245.7100 1505 5TH AVE, SUITE 300 SEATTLE, WA 98101 T: 206.376.1500 © ANKROM MOISAN ARCHITECTS, INC.	ALBUQUERQUE SENIOR LIVING	Approver		MONUMENT SIGN - PLAN
			DATE: ISSUE DATE		
			PROJECT #: 190350		
			SCALE: 1/4" = 1'-0"		
			LINK DEVELOPMENT		
					1.00

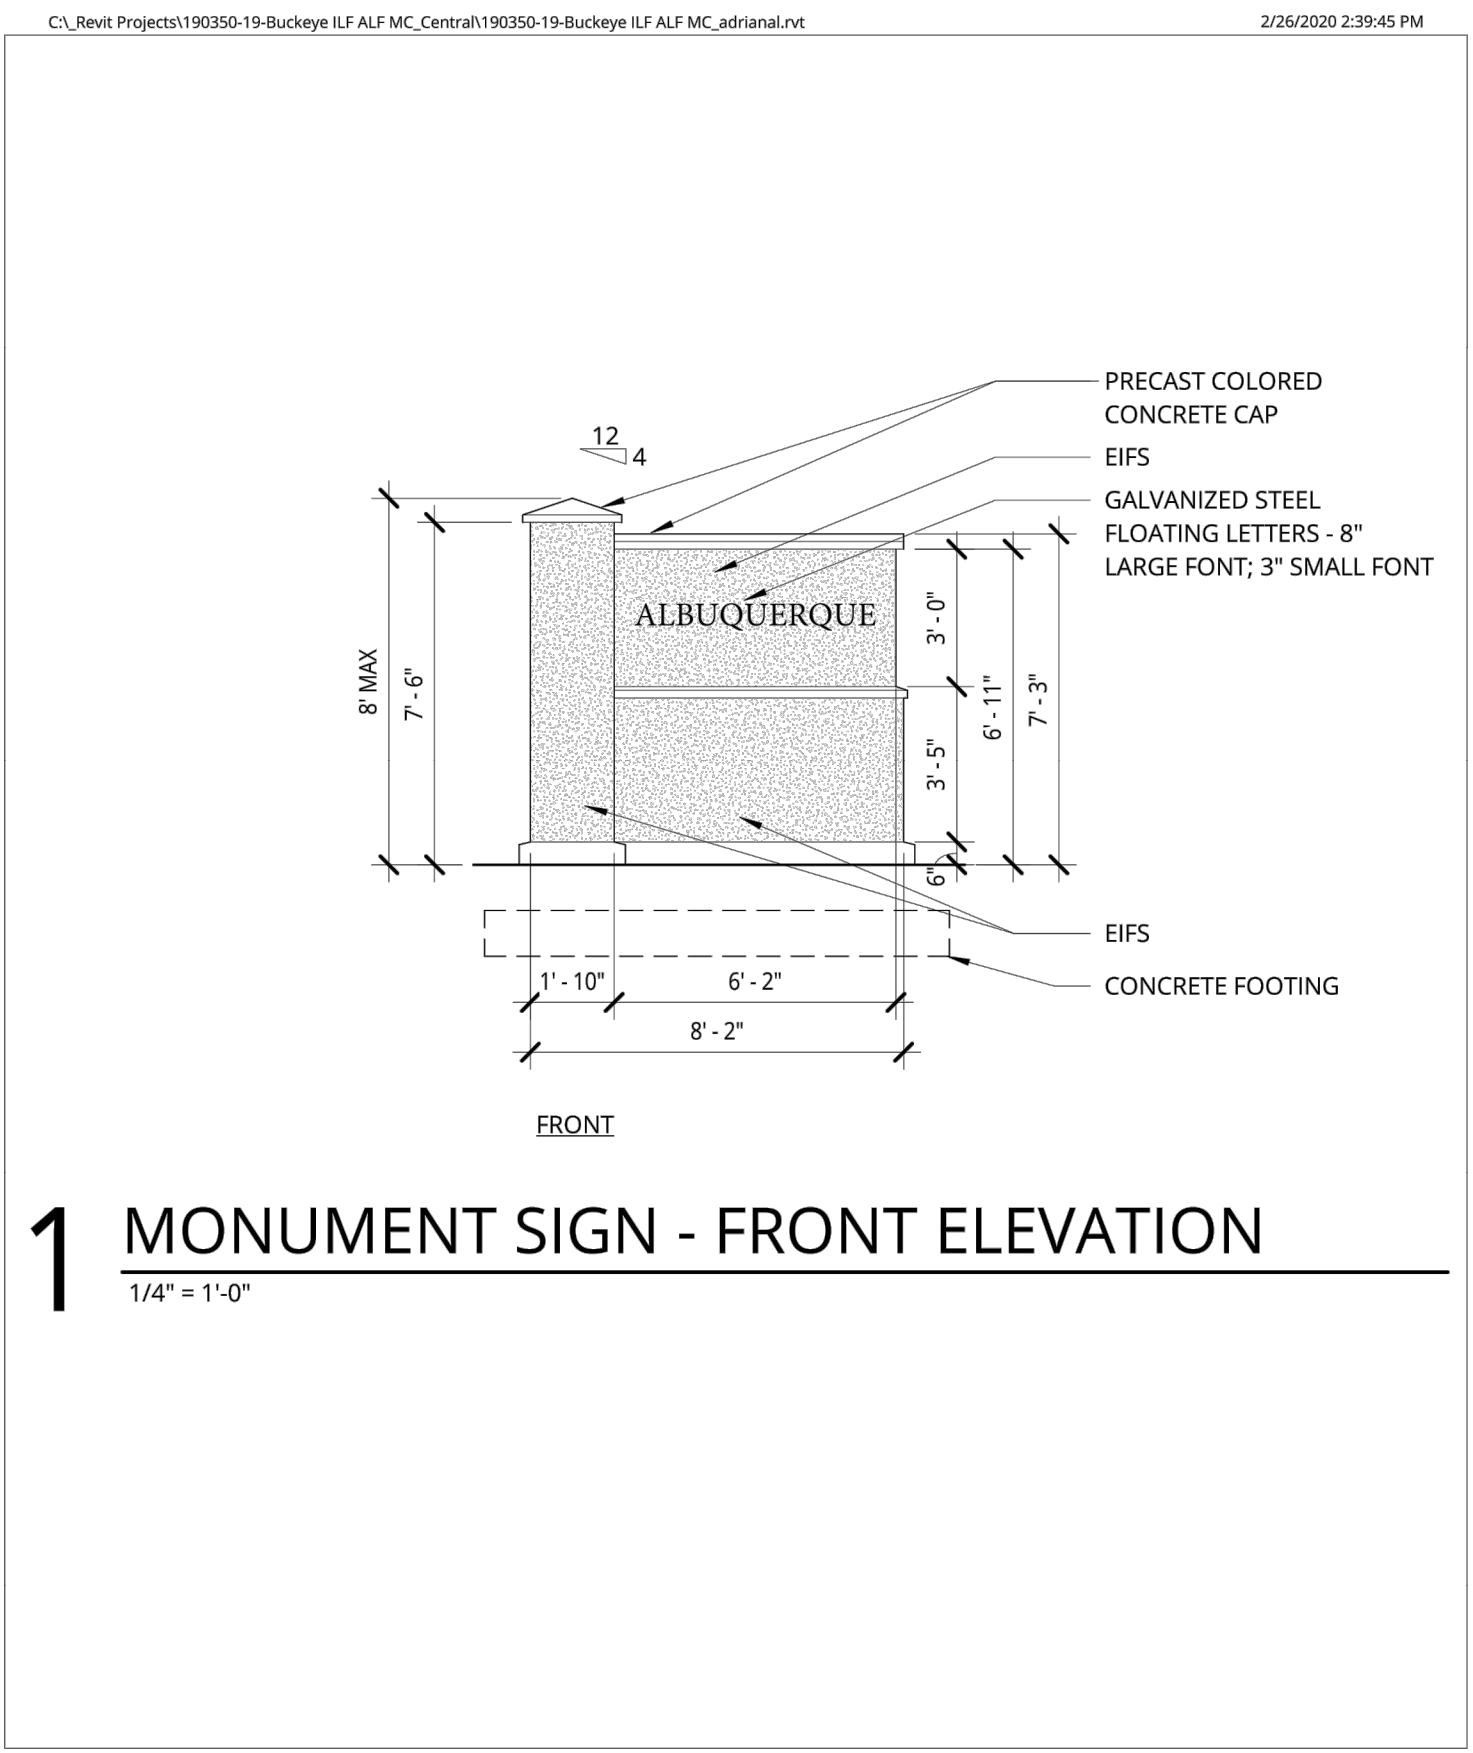

 Ankrom Moisan	38 NORTHWEST DAVIS, SUITE 300 PORTLAND, OR 97209 T: 503.245.7100 1505 5TH AVE, SUITE 300 SEATTLE, WA 98101 T: 206.376.1500 © ANKROM MOISAN ARCHITECTS, INC.	ALBUQUERQUE SENIOR LIVING	Approver		MONUMENT SIGN - FRONT ELEVATION
			DATE:	ISSUE DATE	
			PROJECT #:	190350	
			SCALE:	1/4" = 1'-0"	
		LINK DEVELOPMENT	2.00		

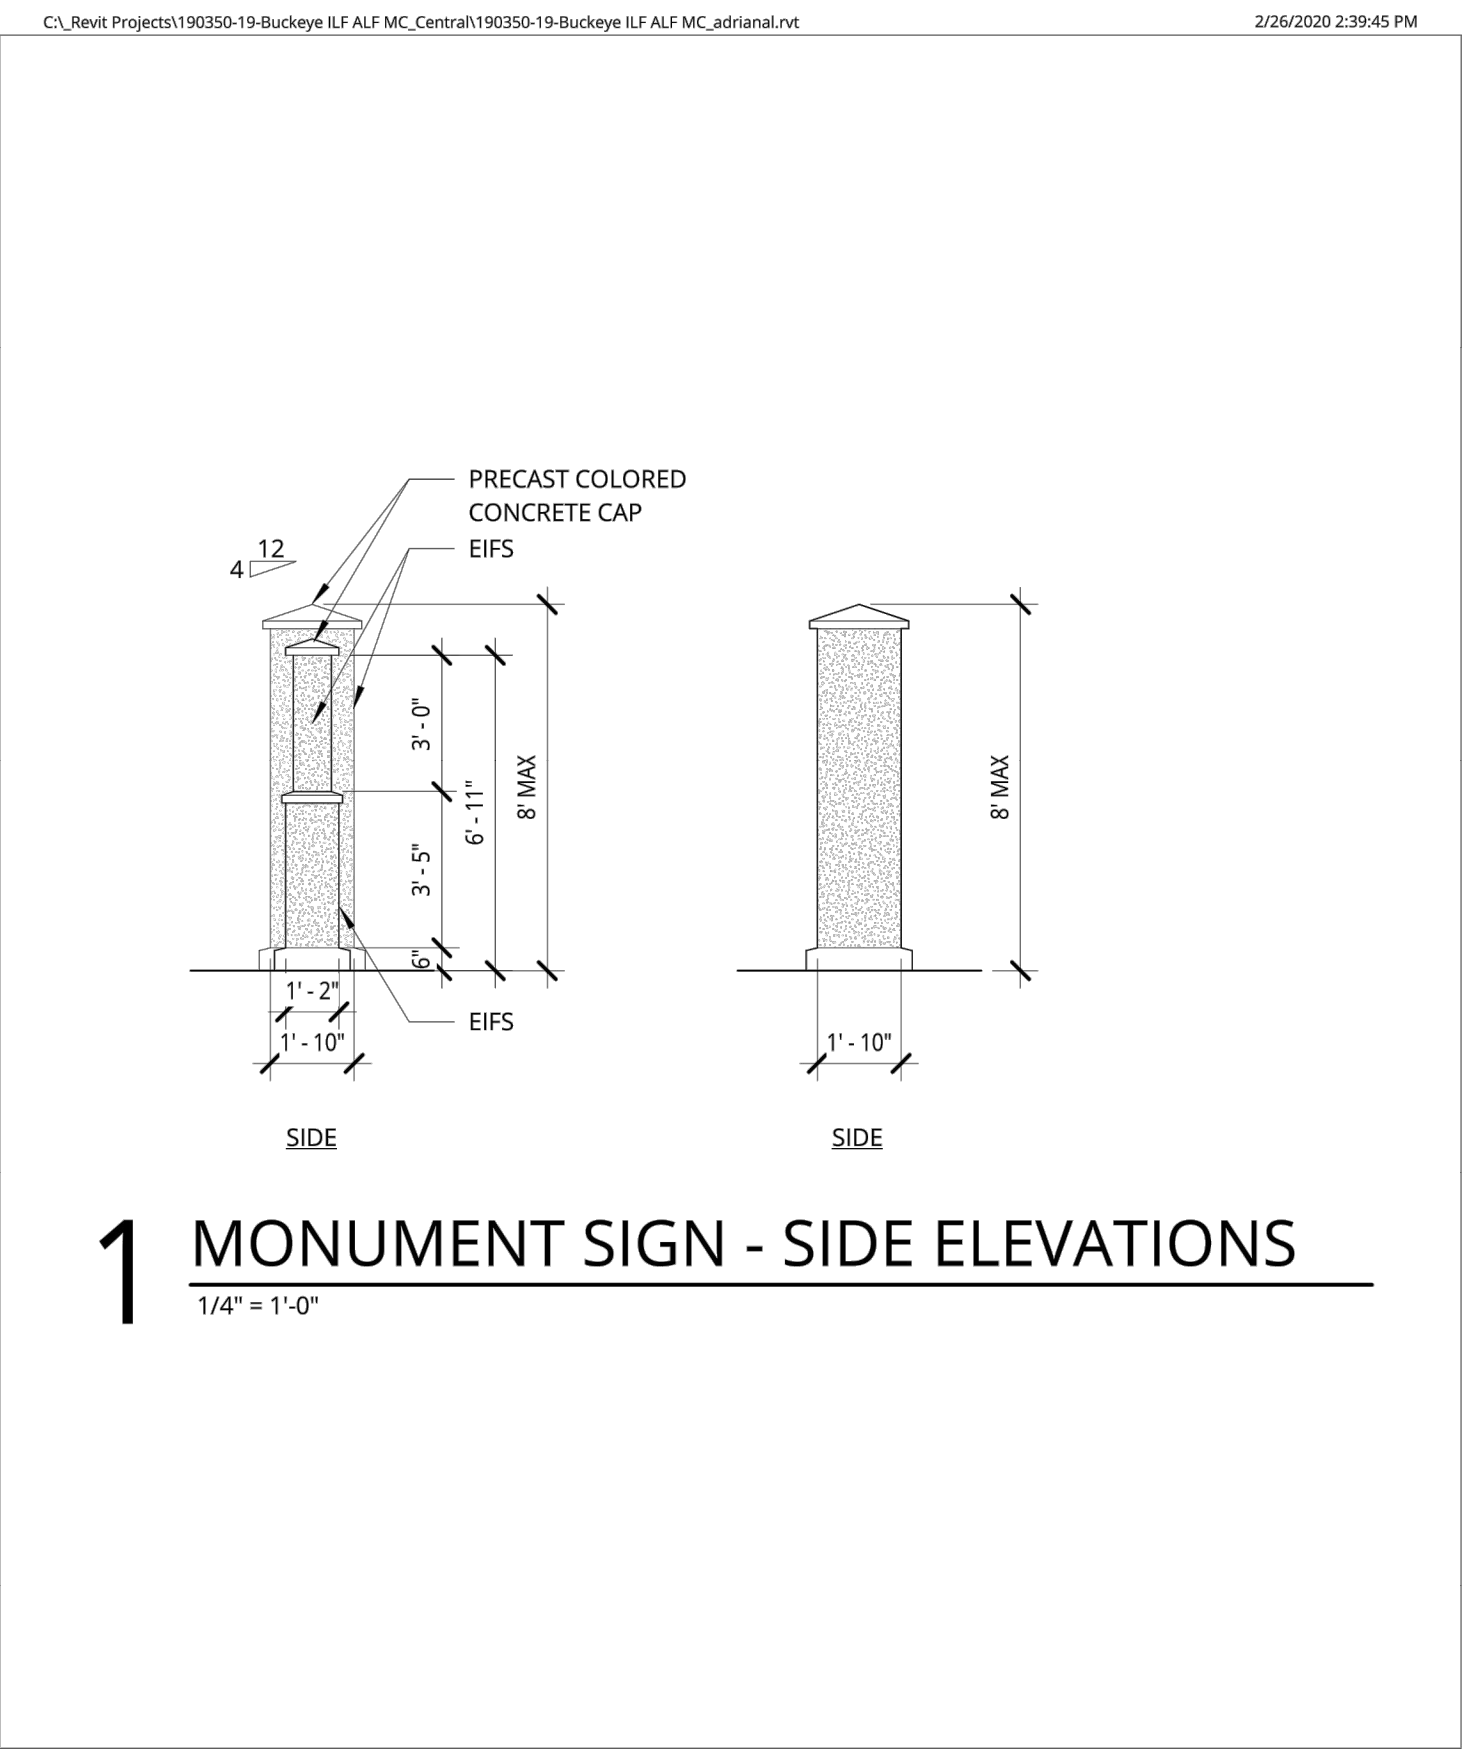

 Ankrom Moisan	38 NORTHWEST DAVIS, SUITE 300 PORTLAND, OR 97209 T: 503.245.7100 1505 5TH AVE, SUITE 300 SEATTLE, WA 98101 T: 206.376.1500 © ANKROM MOISAN ARCHITECTS, INC.	ALBUQUERQUE SENIOR LIVING	Approver		MONUMENT SIGN - ELEVATION
			DATE: ISSUE DATE		
			PROJECT #: 190350		
			SCALE: 1/4" = 1'-0"		
LINK DEVELOPMENT		3.00			

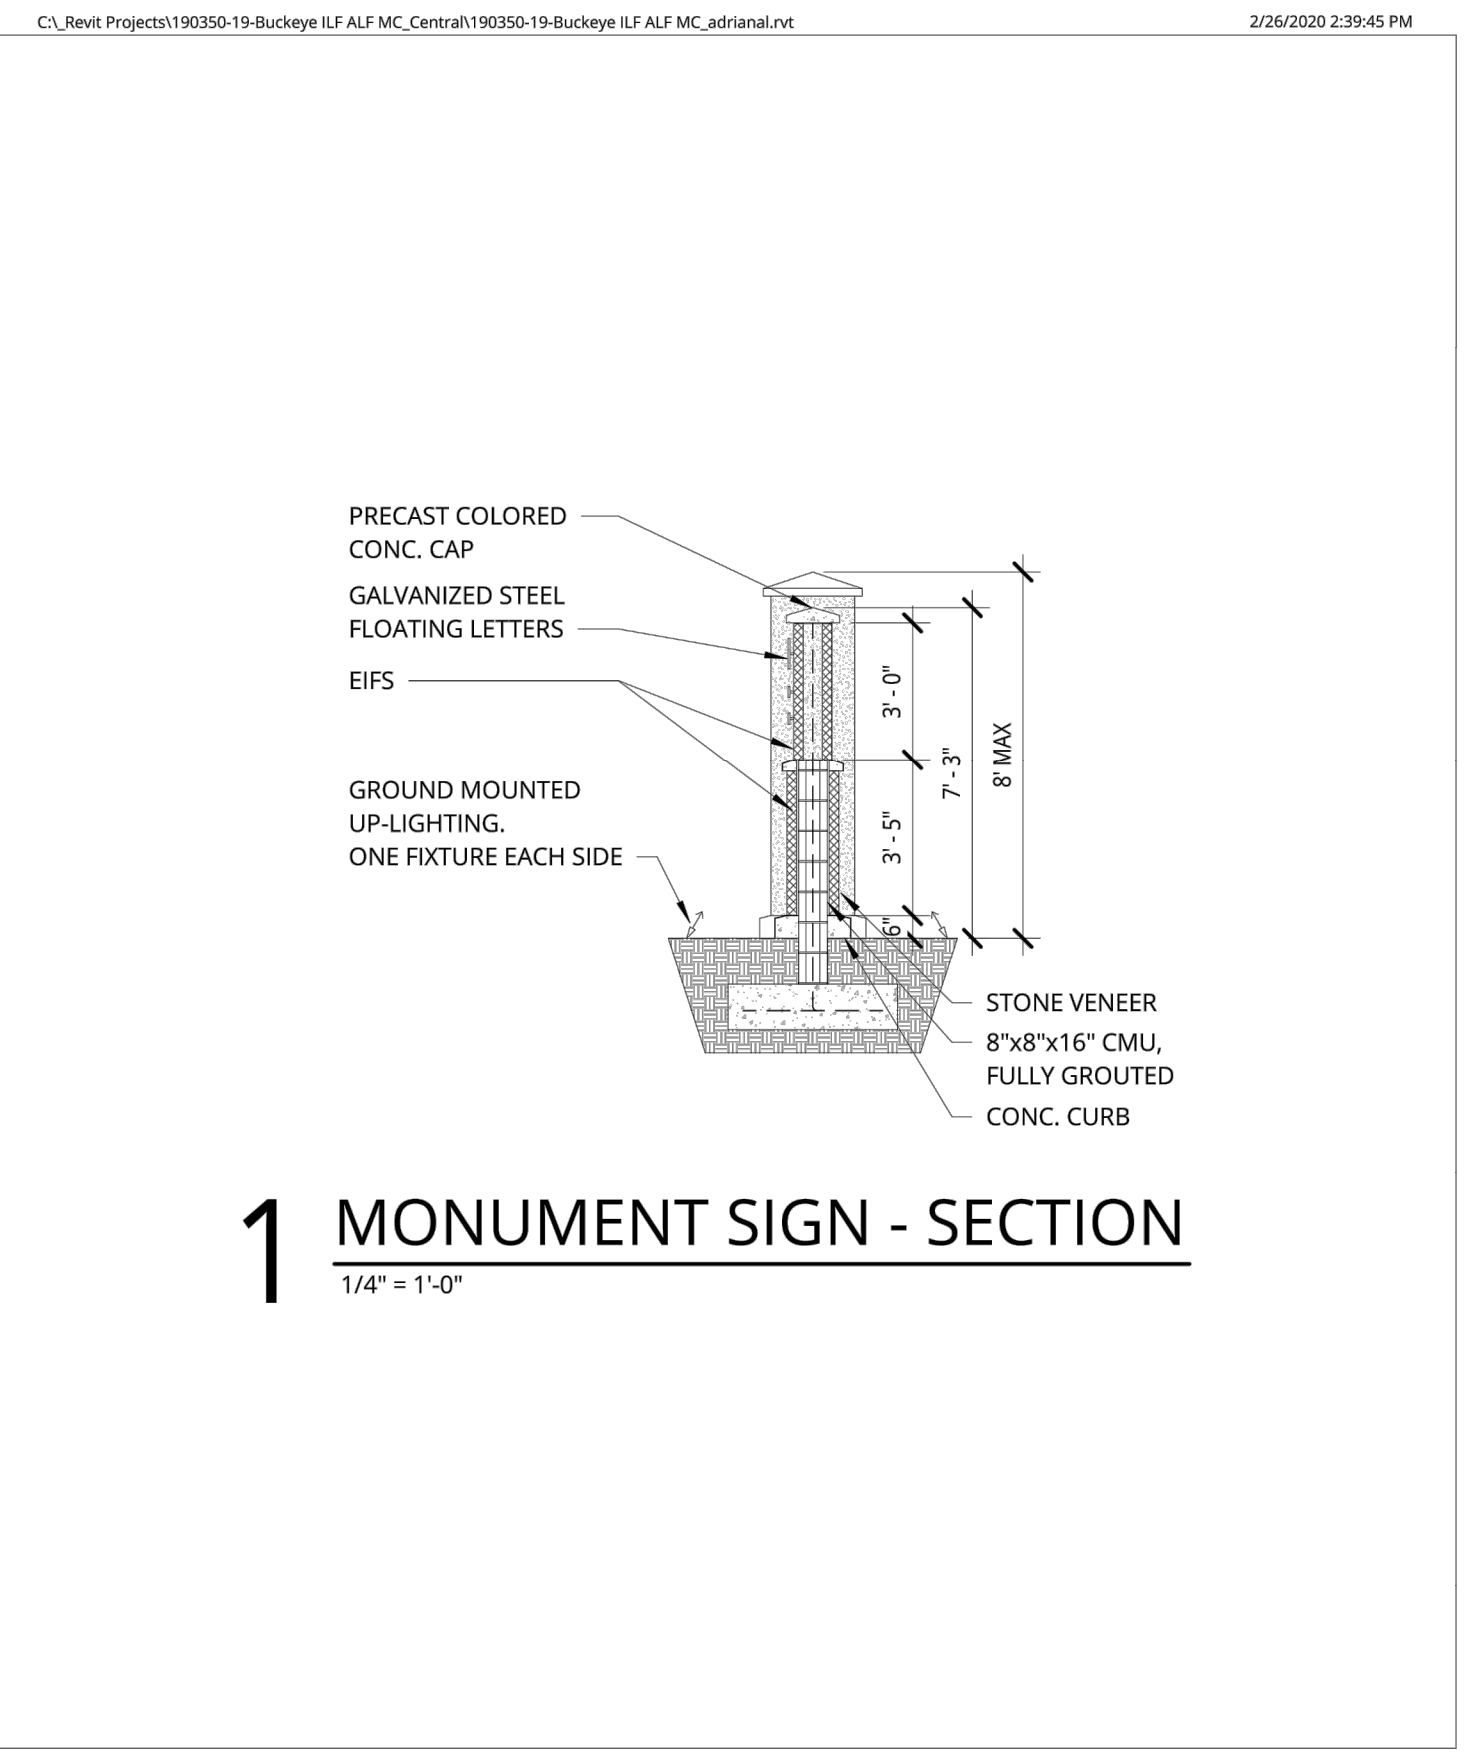

 Ankrom Moisan	38 NORTHWEST DAVIS, SUITE 300 PORTLAND, OR 97209 T: 503.245.7100 1505 5TH AVE, SUITE 300 SEATTLE, WA 98101 T: 206.376.1500 © ANKROM MOISAN ARCHITECTS, INC.	ALBUQUERQUE SENIOR LIVING	Approver	MONUMENT SIGN - SECTION	
			DATE:	ISSUE DATE	
			PROJECT #:	190350	
			SCALE:	1/4" = 1'-0"	
		LINK DEVELOPMENT	4.00		

	TRACT 3A COORS VILLAGE		DRAWN BY
	4500 QUAKER HEIGHTS ABO NM 87120		RS
	MONUMENT SIGN		DATE
			3/5/2020
			2019064_DT
			SHEET #
			C7
			JOB #
		2019064	

Date: 02.26.2020

Revisions:

03.05.2020




Drawn by: RMC

Reviewed by: JE

COORS VILLAGE
INDEPENDENT LIVING

QUAKER HEIGHTS PL NW & MILNE RD NW
ALBUQUERQUE, NM

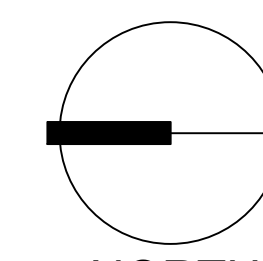

NORTH

Scale: 1" = 20'




Sheet Title:

LANDSCAPE
PLAN

Sheet Number:


LP-01

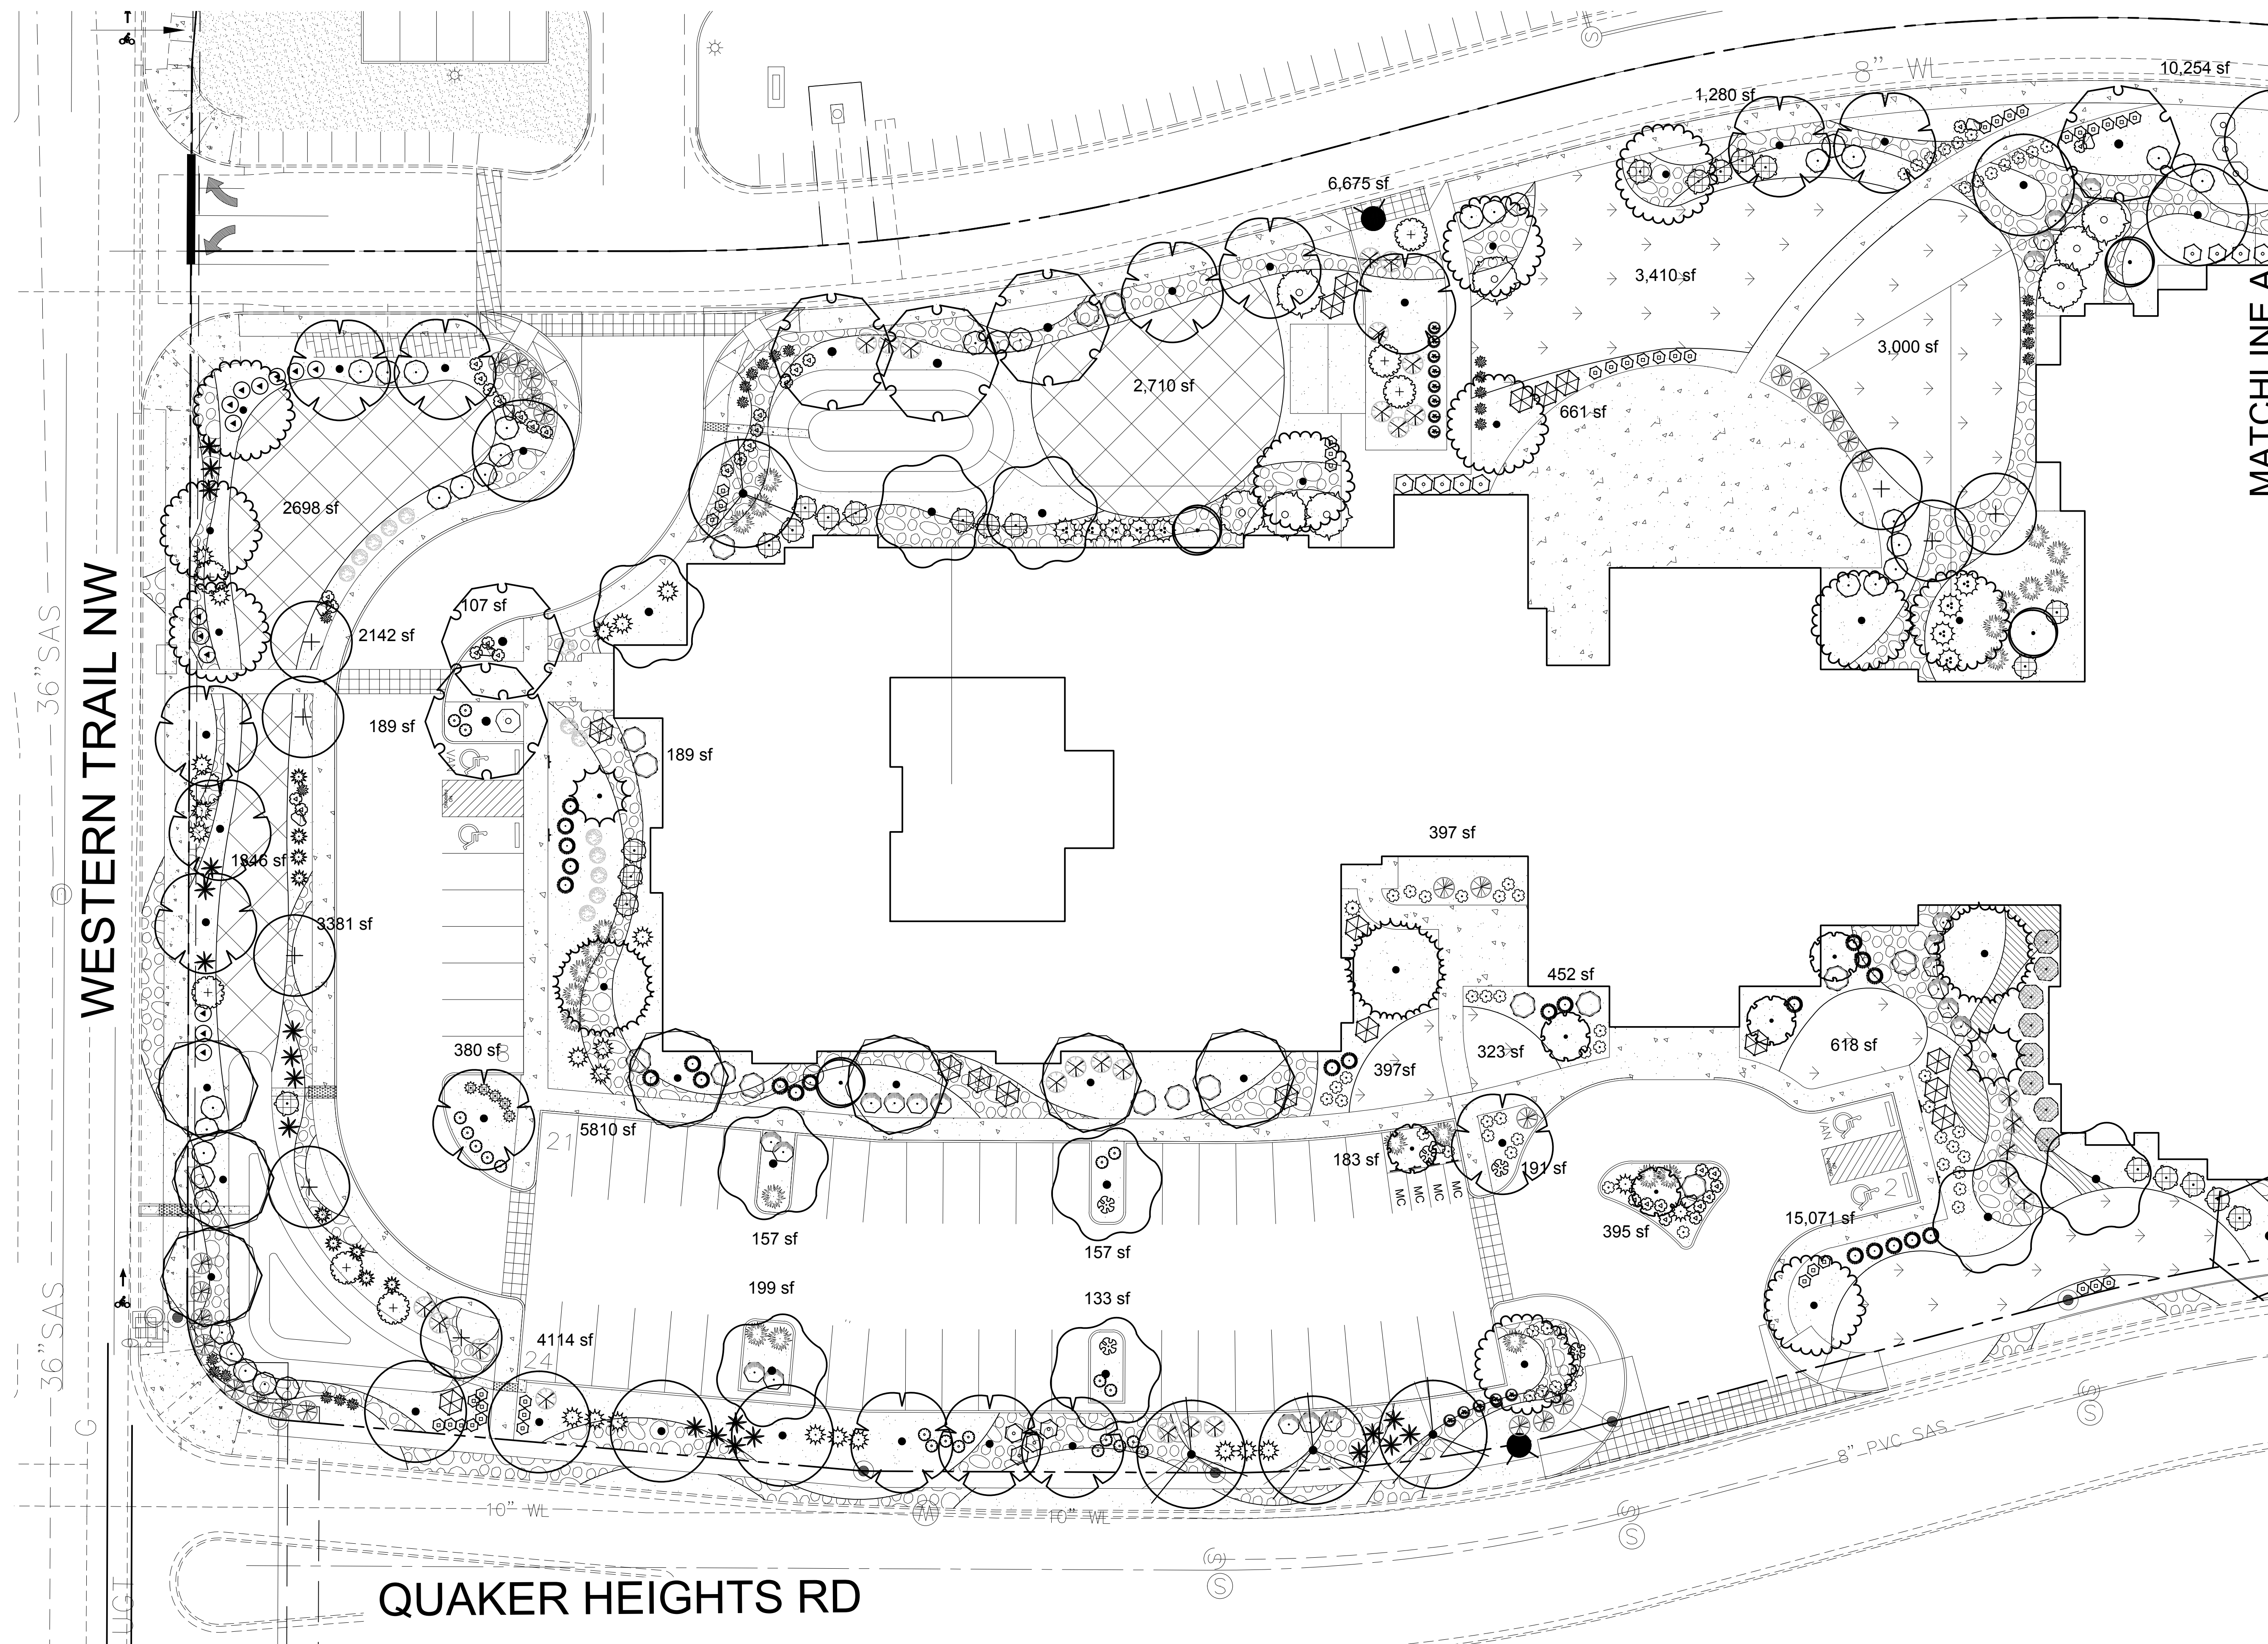

FOR LEGENDS AND NOTES,
SEE SHEET LP-00




FOR LEGENDS AND NOTES,
SEE SHEET LP-00

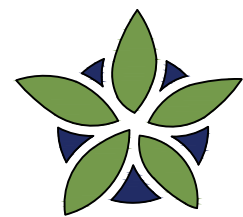

YELLOWSTONE
LANDSCAPE

www.yellowstonelandscape.com
P O Box 10597
Albuquerque, NM 87184
505.898.9615
design@yellowstonelandscape.com

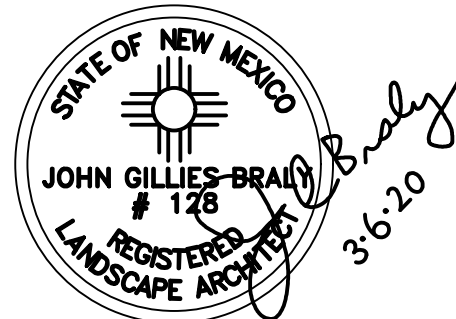

Date: 02.26.2020

Revisions:

▲ 03.05.2020

▲

▲

▲


▲

Drawn by: RMC

Reviewed by: JB

COORS VILLAGE INDEPENDENT LIVING

QUAKER HEIGHTS PL NW & MILNE RD NW
ALBUQUERQUE, NM

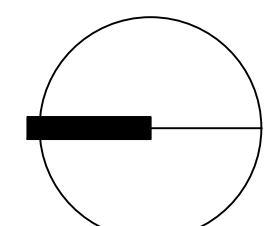

NORTH

Scale: 1" = 20'


















Sheet Title:

**LANDSCAPE
PLAN**


Sheet Number:

LP-02

PLANT SCHEDULE COORS VILLAGE

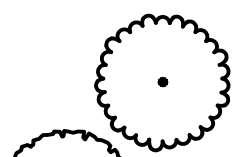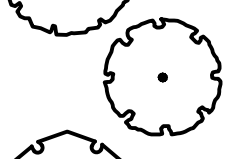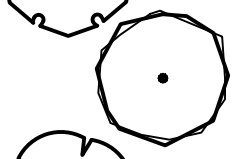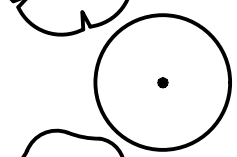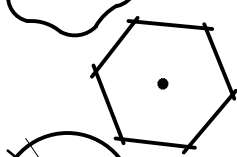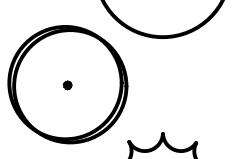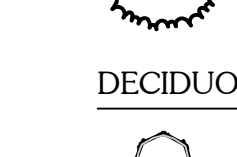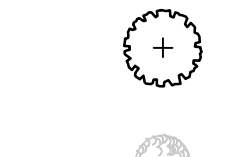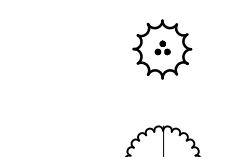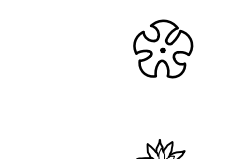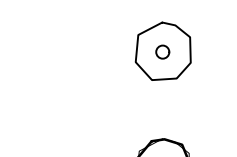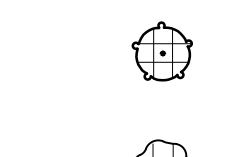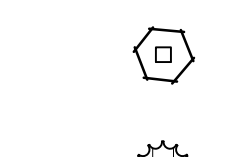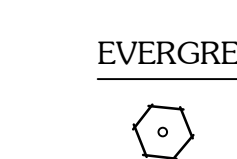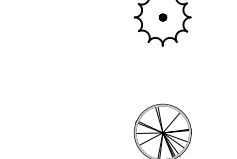DECIDUOUS TREES	QTY	BOTANICAL / COMMON NAME	SIZE	WATER	ALLOWANCE	H X S
	14	Acer negundo 'Sensation' / Sensation Box Elder	2" B&B	Medium	35	40' X 30'
	6	Celtis occidentalis / Common Hackberry	2" B&B	Medium	35	40' X 40'
	5	Cercis reniformis 'Oklahoma' / Oklahoma Red Bud	2" B&B	Medium	30	15' x 12'
	14	Gleditsia triacanthos inermis / Thornless Common Honeylocust	2" B&B	Medium +	30	50' X 45'
	13	Pistacia chinensis / Chinese Pistache	2" B&B	Medium	45	60' X 60'
	21	Quercus buckleyi / Texas Red Oak	2" B&B	Medium		40' X 40'
	12	Quercus gambelii / Gambel Oak	2" B&B	Medium	40	25' x 25'
	22	Quercus muehlenbergii / Chinkapin Oak	2" B&B	Medium	40	40' x 35'
	6	Ulmus parvifolia / Lacebark Elm	2" B&B	Medium	40	35' x 40'
	7	Ulmus x 'Frontier' / Frontier Hybrid Elm	2" B&B	Medium		30' x 30'
DESERT ACCENT TREES	QTY	BOTANICAL / COMMON NAME	SIZE	WATER	ALLOWANCE	H X S
	12	Chilopsis linearis / Desert Willow	5 gal	RW	45	20' X 25'
	15	Forestiera neomexicana / New Mexican Olive	15 gal	Medium	30	15' X 15'
	7	Vitex agnus-castus / Chaste Tree	5 gal	Medium	35	20' X 20'
EVERGREEN TREES	QTY	BOTANICAL / COMMON NAME	SIZE	WATER	ALLOWANCE	H X S
	7	Cedrus atlantica 'Glauca' / Blue Atlas Cedar	6" B&B	Medium +		75' X 50
DECIDUOUS SHRUBS	QTY	BOTANICAL / COMMON NAME	SIZE	WATER	ALLOWANCE	H X S
	38	Buddleja davidii / Butterfly Bush	1 gal	Medium	20	6' X 6'
	22	Caesalpinia gilliesii / Yellow Bird of Paradise	1 gal	RW	40	10' X 10'
	13	Caryopteris x clandonensis / Blue Mist Spirea	1 gal	Medium	15	4' X 4'
	14	Chamaebatiaria millefolium / Fernbush	5 gal	Low+	30	5' X 6'
	9	Lagerstroemia indica 'Natchez' / Natchez White Crape Myrtle	5 gal	Medium+		15' X 10'
	16	Mirabilis multiflora / Desert Four O'Clock	1 gal	Low+	25	2' X 5'
	24	Nepeta x faassenii 'Walkers Low' / Walkers Low Catmint	1 gal	Medium		1' X 3'
	57	Perovskia atriplicifolia / Russian Sage	1 gal	Medium	20	5' X 5'
	15	Potentilla fruticosa / Potentilla	1 gal	Medium+	10	3' X 3'
	26	Prunus x cistena / Purple Leaf Sand Cherry	5 gal	Medium		6' X 6'
	101	Rhus aromatica 'Gro-Low' / Gro-Low Fragrant Sumac	5 gal	Low+	30	2' X 6'
	24	Rhus trilobata / Three Leaf Sumac	5 gal	Low+	30	6' X 6'
	14	Rosa x 'Knockout' TM Pink / Knockout Rose Pink	5 gal	Medium+	20	3' X 3'
	75	Salvia greggii / Autumn Sage Cherry	1 gal	Medium	15	3' X 3'
	36	Salvia greggii 'Ultraviolet' / Ultraviolet Autumn Sage	1 gal	Low+		3' X 3'
EVERGREEN SHRUBS	QTY	BOTANICAL / COMMON NAME	SIZE	WATER	ALLOWANCE	H X S
	20	Artemisia filifolia / Sand Sagebrush	1 gal	RW	25	4' X 4'
	17	Artemisia tridentata / Big Sagebrush	5 gal	Low		4' X 4'
	50	Baccharis x 'Starn' / Thompson Broom	5 gal	Low+	30	2' X 5'

MATERIALS LEGEND

 	GRAY CRUSHER FINES
	BROWN 3/4" GRAVEL
	2"-4" COBBLESTONE
	PARK BLEND SOD LAWN
	NATIVE SEED
	ACCENT BOULDER

SITE DATA

GROSS LOT AREA (6.5 ac)	288,087 SF
LESS BUILDING(S)	66,575 SF
NET LOT AREA	219,512 SF

REQUIRED LANDSCAPE 15% OF NET LOT AREA	32,927 SF
PROPOSED LANDSCAPE AREA	112,130 SF
PERCENT OF NET LOT AREA	51 %

HIGH WATER USE TURF MAX. 20% OF LANDSCAPE AREA	23,504 SF
PROPOSED HIGH WATER USE TURF	12,607 SF
PERCENT OF LANDSCAPE AREA	11 %

REQUIRED STREET TREES 1 PER 30 L.F. OF WESTERN TRAIL NW	8
PROVIDED STREET TREES	9

REQUIRED PARKING LOT TREES 1 PER 10 SPACES 94 SPACES/10	10
PROVIDED PARKING LOT TREES	15

REQUIRED DWELLING UNIT TREES ONE PER FIRST FLOOR UNIT	62
ONE PER SECOND FLOOR UNIT	41
PROVIDED DWELLING UNIT TREES	Total 103
TOTAL TREES REQUIRED/PROVIDED (2" cal or 6' ht.)	121 127

REQUIRED LANDSCAPE COVERAGE 75% LIVE VEGETATIVE MATERIAL (87,496 SF PROPOSED LANDSCAPE X 75%)	65,622 SF MIN. 70,852 SF
PROVIDED GROUNDCOVER COVERAGE (81%)	
SOD LAWN/100 % COVERAGE NATIVE SEED	12,607 SF 6,755 SF
TOTAL PROVIDED GROUNDCOVER COVERAGE	90,214 SF

IRRIGATION NOTE

DRIP SYSTEM RUN CYCLES:
ESTABLISHMENT AND SUMMER:
1 HOUR/4 DAYS A WEEK
SPRING:
1 HOUR/2-3 DAYS A WEEK
FALL:
1 HOUR/2-3 DAYS A WEEK
WINTER:
1 HOUR/2 DAYS PER MONTH



13 Cercocarpus ledifolius / Curl-Leaf Mountain Mahogany 5 gal Low+ 35 15' X 15'



23 Dasylirion texanum / Texas Sotol 5 gal RW 20 5' X 5'



42 Ephedra spp. / Mormon Tea 5 gal RW 35 2' X 5'



22 Ericameria laricifolia / Turpentine Bush 5 gal Low 25 3' X 4'



30 Hesperaloe parviflora / Red Yucca 5 gal Low 20 3' X 4'



77 Lavandula angustifolia / English Lavender 1 gal Medium 3' X 3'



38 Pinus mugo / Mugo Pine 5 gal Medium 20 4' X 4'



21 Rosmarinus officinalis / Rosemary 5 gal Low+ 30 6' X 6'



31 Rosmarinus officinalis 'Creeping' / Creeping Rosemary 5 gal Low+ 30 2' X 6'



31 Yucca baccata / Banana Yucca 1 gal RW 30 4' X 5'



62 Calamagrostis x acutiflora 'Karl Foerster' / Feather Reed Grass 5 gal Medium 10 3' X 2'




40 Muhlenbergia capillaris 'Regal Mist' / Regal Mist Muhly 1 gal Medium 3' X 3'




13 Muhlenbergia rigens / Deer Grass 1 gal Low+ 4' X 4'




32 Panicum virgatum 'Heavy Metal' / Heavy Metal Switch Grass 1 gal Medium 15 8' X 6'

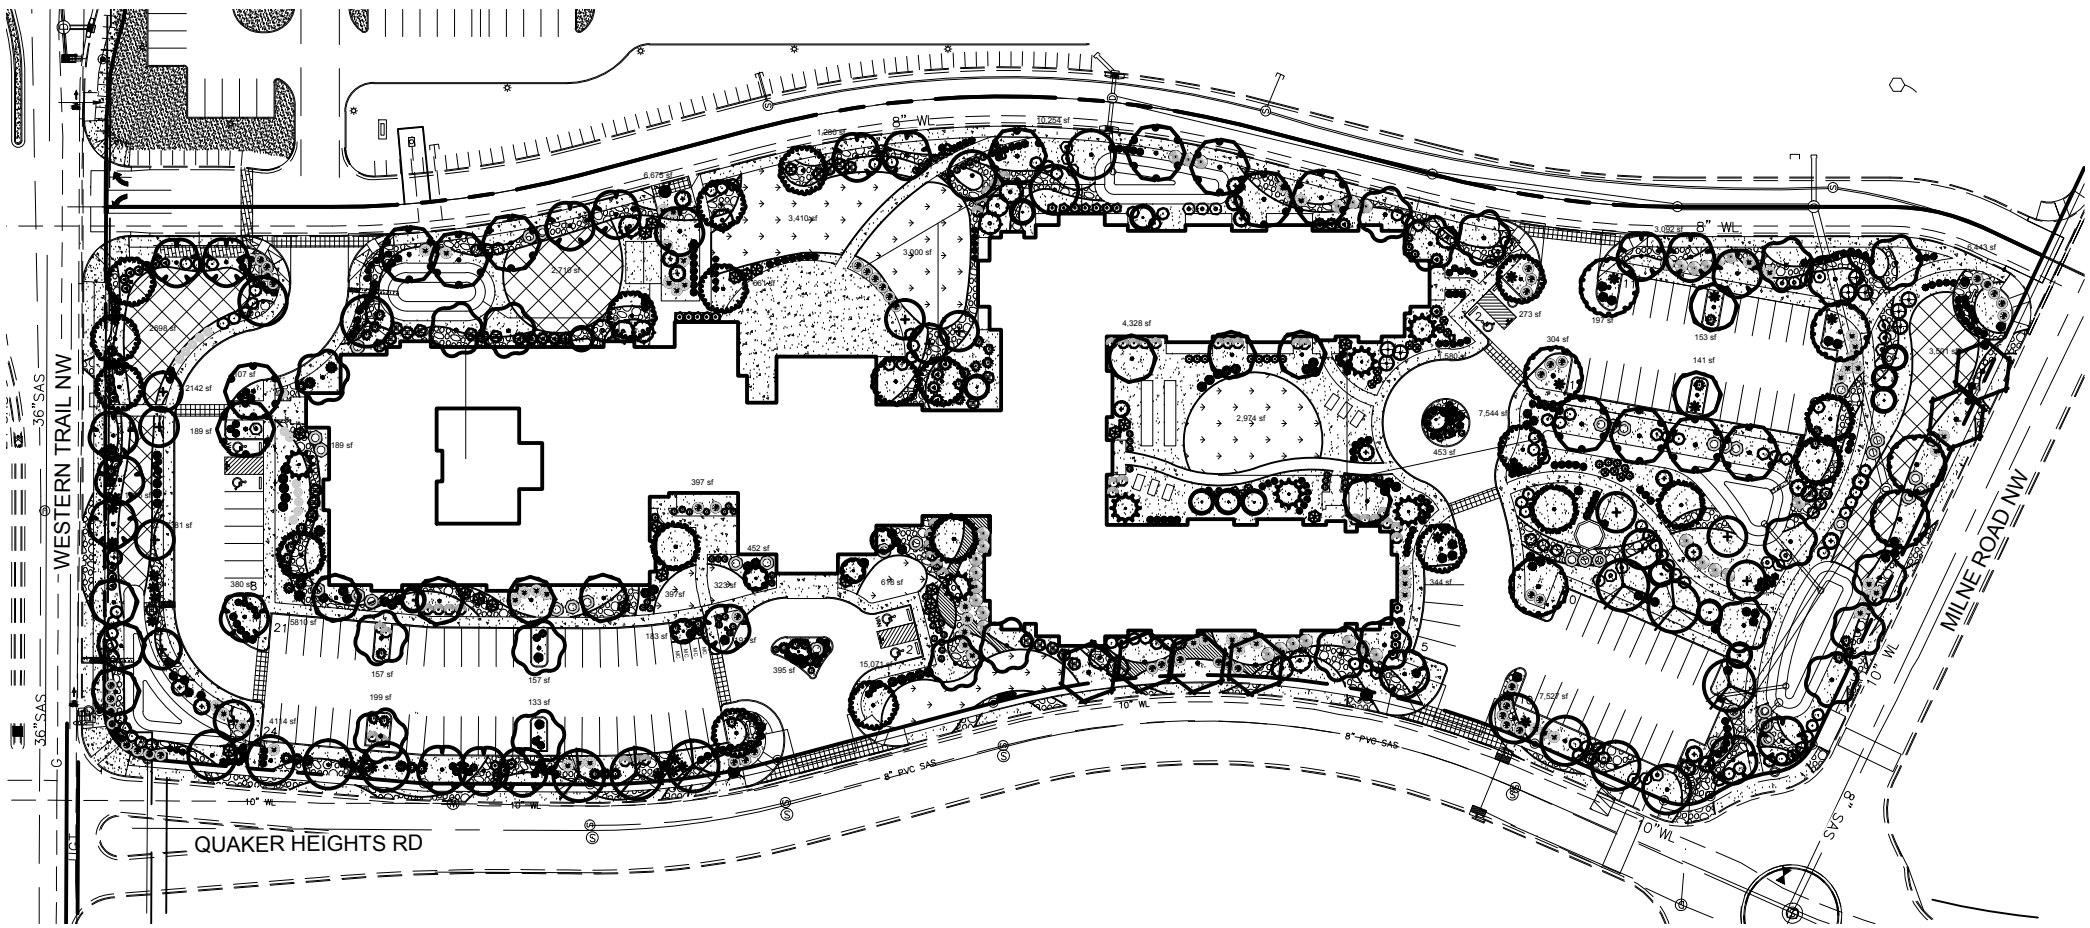

OVERALL PLAN

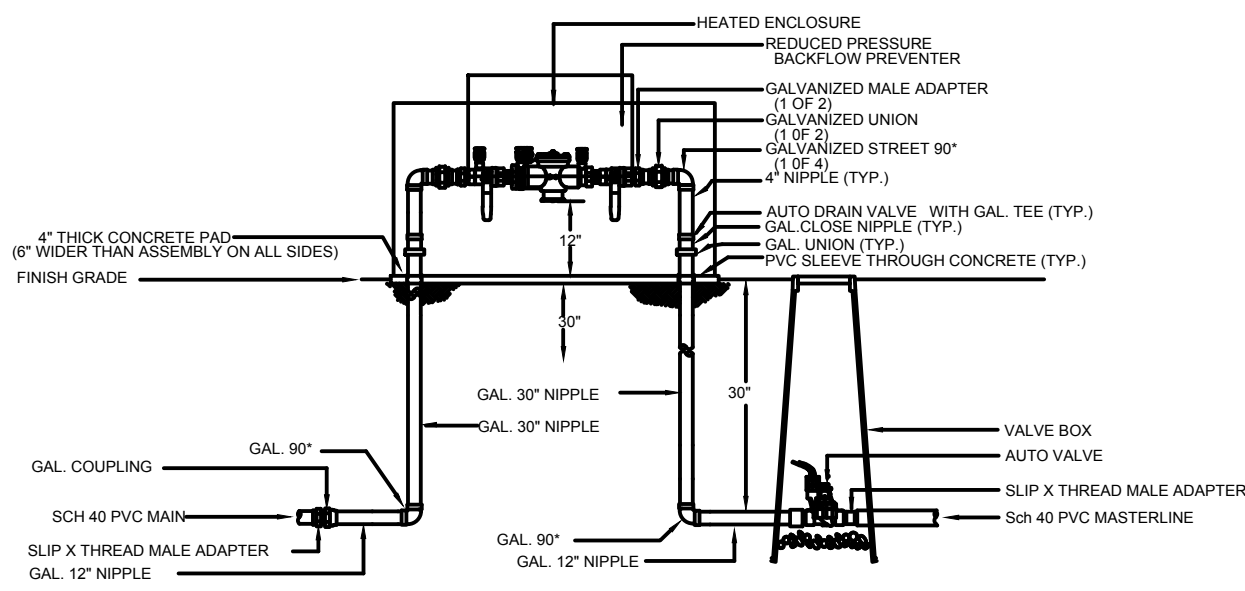

RP BACKFLOW/MASTER VALVE DETAIL

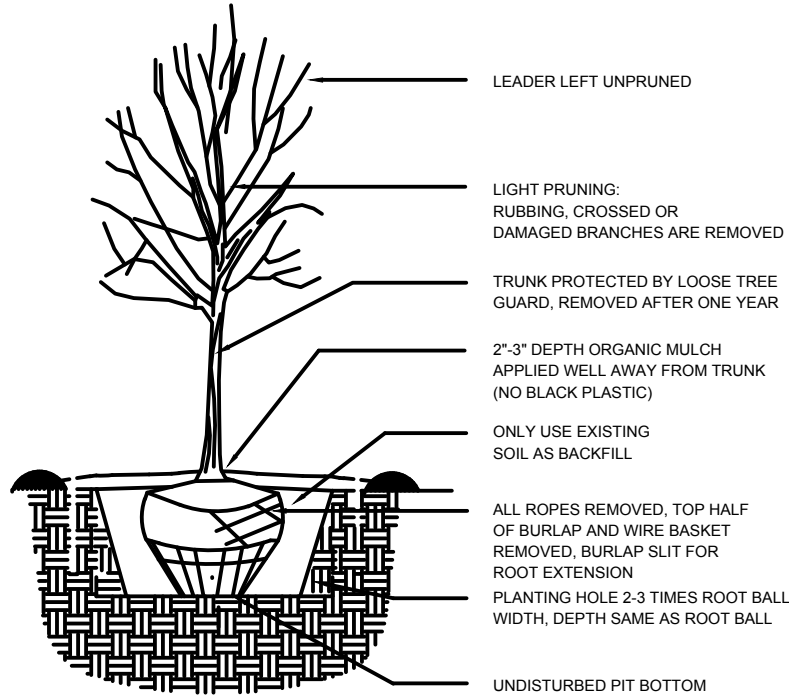

TREE PLANTING DETAIL

NOTE

MAINTENANCE OF LANDSCAPE (ONSITE AND WITHIN ROW) TO BE MAINTAINED BY PROPERTY OWNER

PLANTINGS TO BE WATERED BY AUTO. DRIP IRRIGATION SYSTEM WITH REDUCED PRESSURE BACKFLOW PREVENTER PER CITY OF ALBUQUERQUE

WATER MANAGEMENT IS THE SOLE RESPONSIBILITY OF THE PROPERTY OWNER

THIS PLAN IS TO COMPLY WITH C.O.A. LANDSCAPE AND WATER WASTE ORDINANCE 6-1-1. PLANTING RESTRICTIONS APPROACH

IT IS THE INTENT OF THIS PLAN TO PROVIDE MIN. 75% LIVE GROUNDCOVER OF LANDSCAPE AREAS AT MATURITY PER ORDINANCE 14-16-3-10 (SEE CALCULATIONS PROVIDED ABOVE)

LANDSCAPE AREAS TO BE MULCHED WITH GRAVEL MULCH AT 3" DEPTH OVER FILTER FABRIC

APPROVAL OF THE LANDSCAPE PLAN DOES NOT CONSTITUTE OR IMPLY COMPLIANCE WITH, OR EXEMPTION FROM, THE C.O.A LANDSCAPE AND WATER WASTE ORDINANCE 6-1-1.

NO PARKING SPACE SHALL BE MORE THEN 100' FROM A TREE.

STREET TREES TO CONFORM TO STREET TREE ORDINANCE 6-6-2.


LANDSCAPE PLAN TO CONFORM TO ZONING REGULATIONS ORDINANCE14-16-3-10 AND I.D.O.

LANDSCAPING AND SIGNING WILL NOT INTERFERE WITH CLEAR SIGHT REQUIREMENTS. THEREFORE, SIGNS, WALLS, TREES AND SHRUBBERY BETWEEN 3 AND 8 FEET TALL (AS MEASURED FROM THE GUTTER PAN) WILL NOT BE ALLOWED IN THIS AREA.

IRRIGATION SYSTEM: AN AUTOMATIC UNDERGROUND IRRIGATION SYSTEM WILL BE UTILIZED TO PROVIDE EVEN AND ADEQUATE WATER LEVELS TO ALL PLANT MATERIAL. WATER USE SHALL BE DONE IN SUCH A MANNER AS TO CONSERVE ITS USE AND PREVENT ANY AND ALL RUNOFF FROM LANDSCAPE MATERIALS. IRRIGATION SHALL BE RESTRICTED TO EARLY MORNING HOURS TO CONSERVE THIS LIMITED RESOURCE.


STREETSCAPE LANDSCAPING SHALL CONSIST PRIMARILY OF SHRUBS AND DECIDUOUS TREES IN A SETBACK AREA BETWEEN THE RIGHT-OF-WAY OF THE STREET AND THE FACE OF THE CURB OF AN ADJACENT PARKING AREA. CLEAR-SIGHT TRIANGLE REQUIREMENTS MUST BE MET.

TREES IN PROXIMITY TO DUMPSTER TO BE MAINTAINED TO ALLOW FOR TRUCK ACCESS WITHOUT DAMAGE TO TRUCK OR TREES

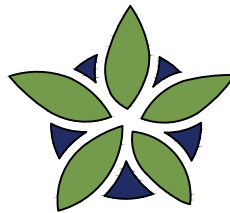

YELLOWSTONE LANDSCAPE

www.yellowstonelandscape.com
P O Box 10597
Albuquerque, NM 87184
505.898.9615
design@yellowstonelandscape. com

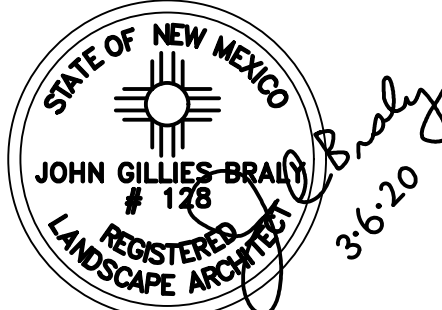


Date: 02.26.2020


Revisions:
3.05.2020

Drawn by: RMC
Reviewed by: JB

COORS VILLAGE
INDEPENDENT LIVING
QUAKER HEIGHTS PL NW & MILNE RD NW
ALBUQUERQUE, NM

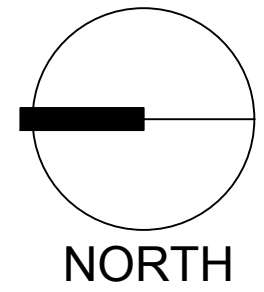

Scale: 1" = 100'

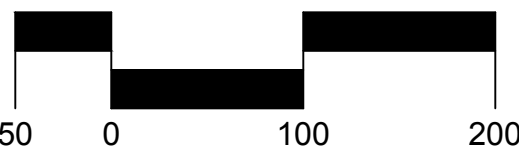

Sheet Title:

OVERALL
PLAN


Sheet Number:

LP-00



ALBUQUERQUE, NEW MEXICO



1 MAIN ENTRY
SCALE: 1/8" = 1'-0"

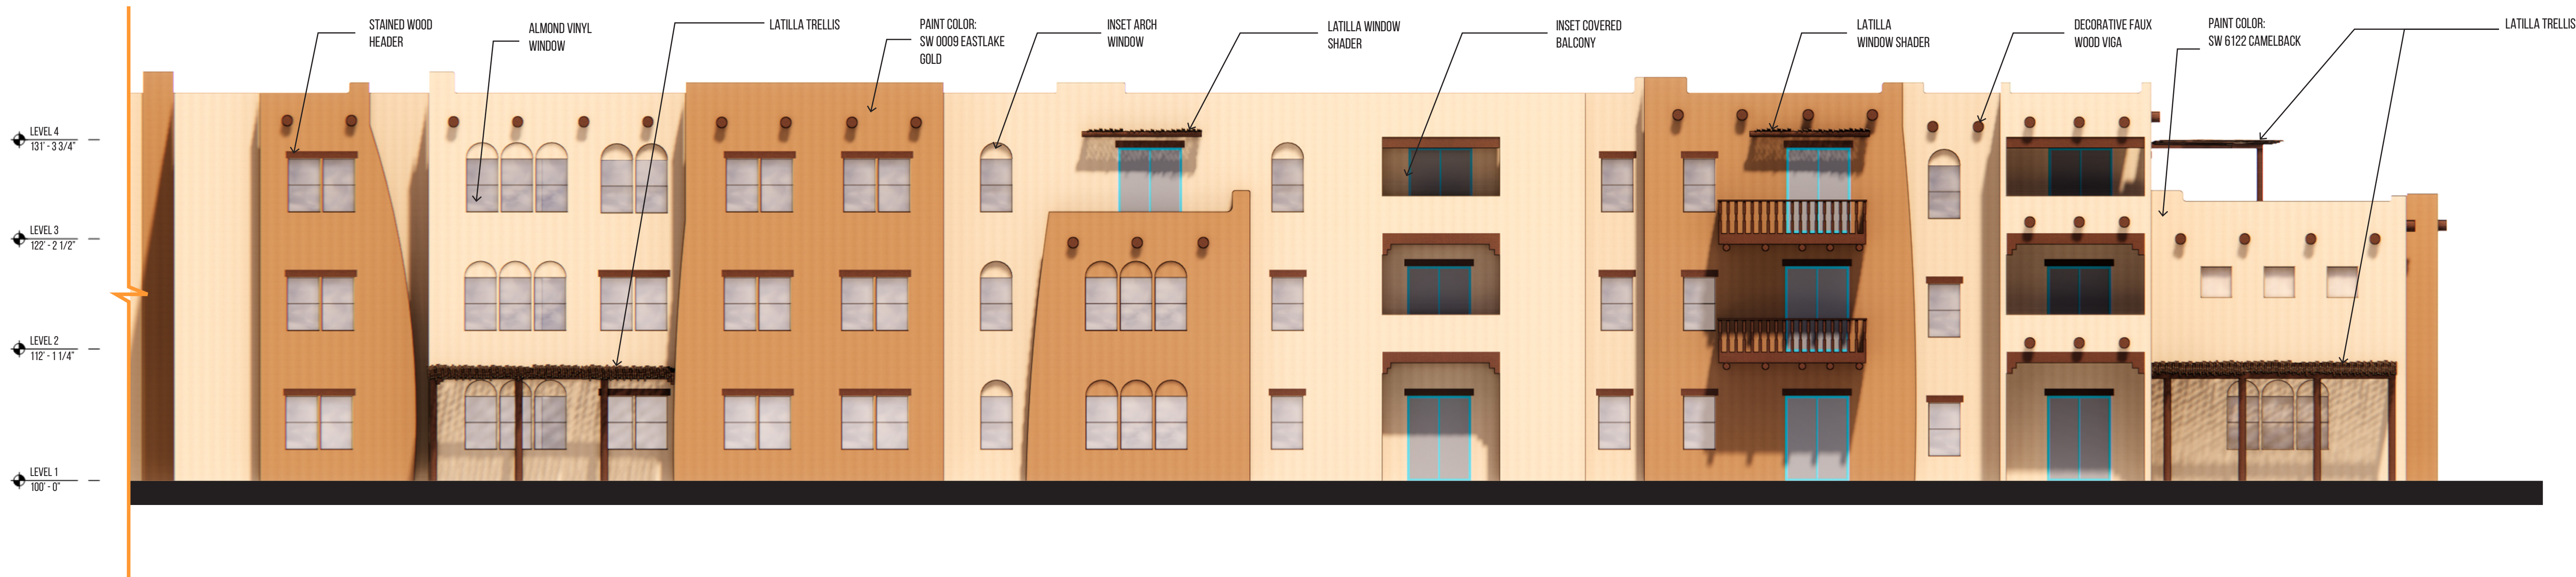


2 AL WING WEST
SCALE: 1/8" = 1'-0"

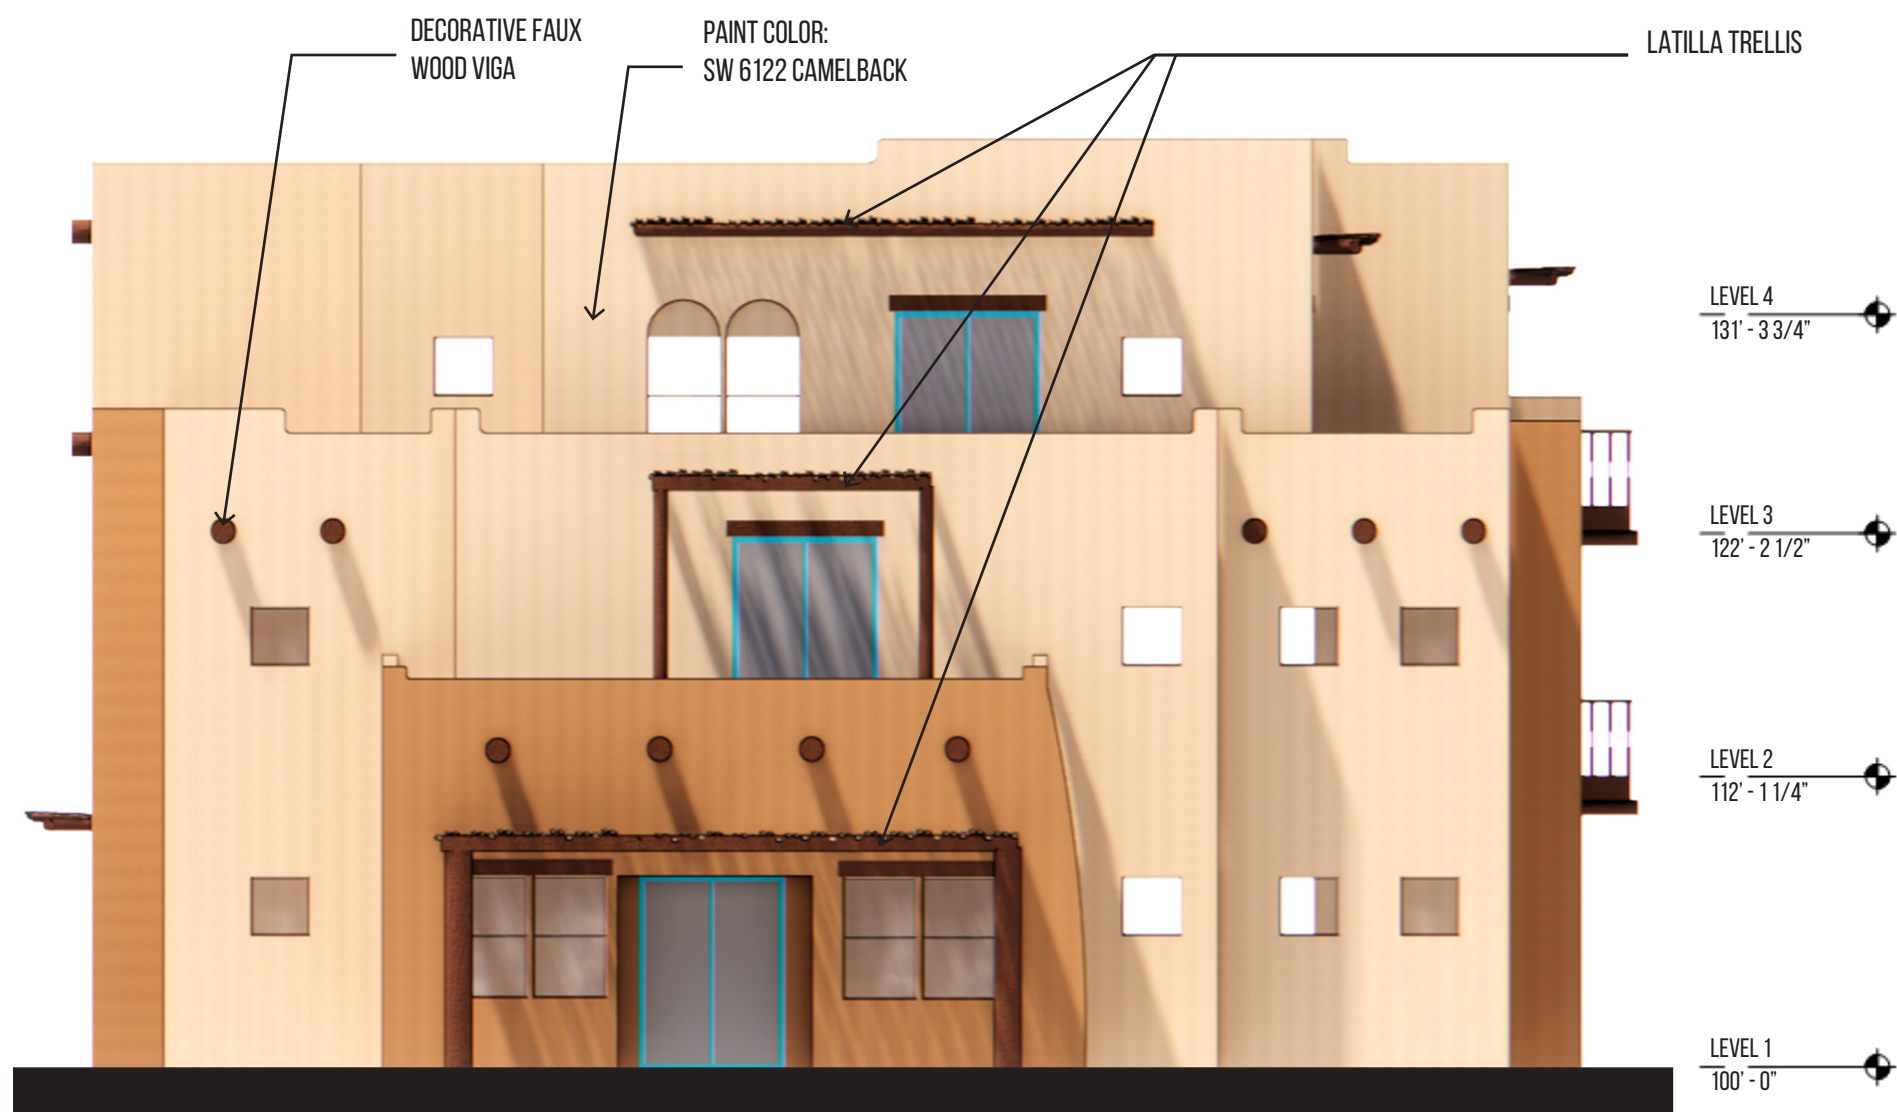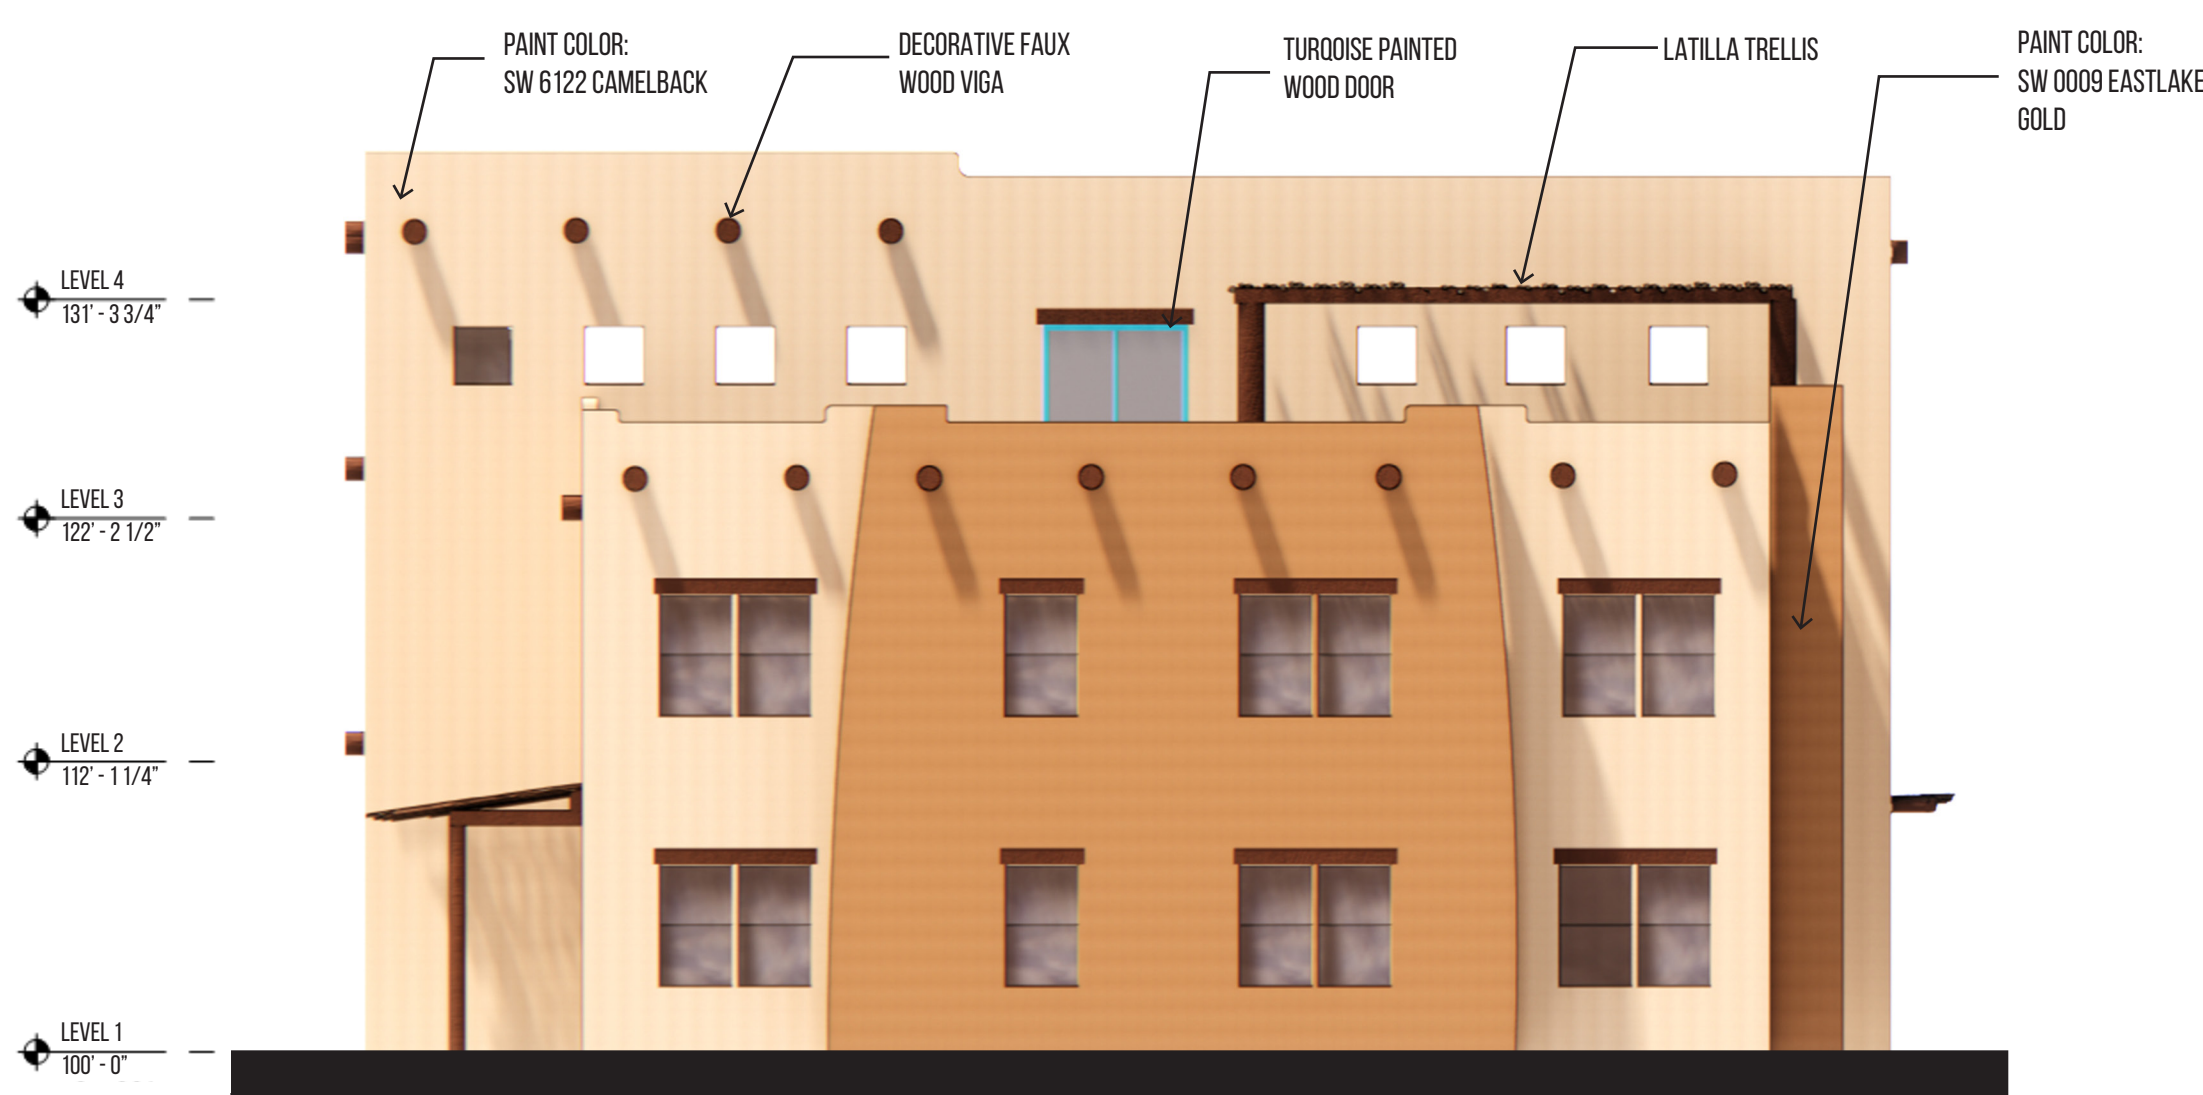


4 IL WING SOUTH
SCALE: 1/8" = 1'-0"

3 AL WING SOUTH
SCALE: 1/8" = 1'-0"

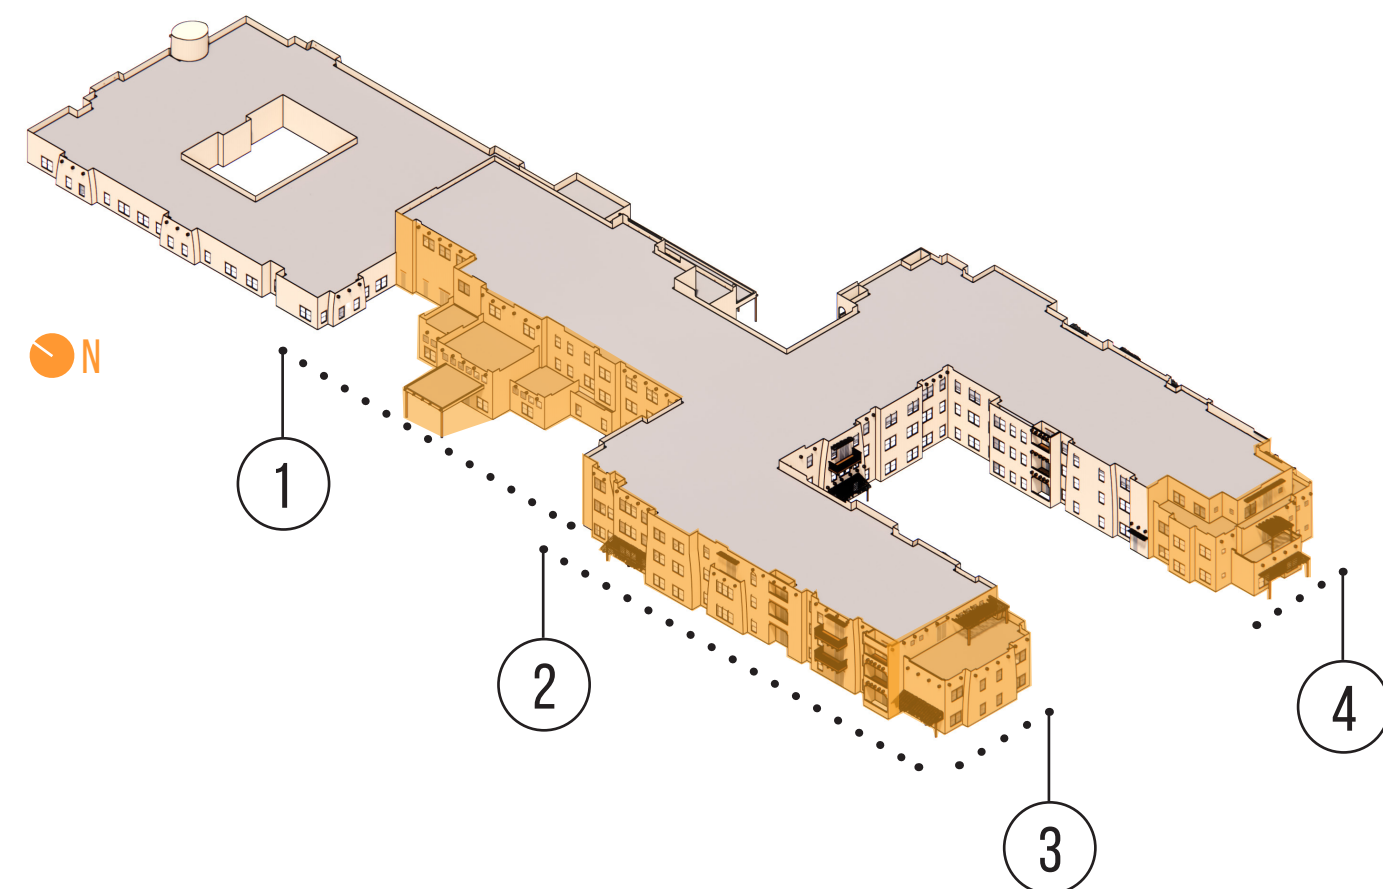

NOTE: ALL MECHANICAL EQUIPMENT SCREENED BY ROOF PARAPETS AND WILL NOT BE VISIBLE FROM GROUND LEVEL.

ALBUQUERQUE, NEW MEXICO

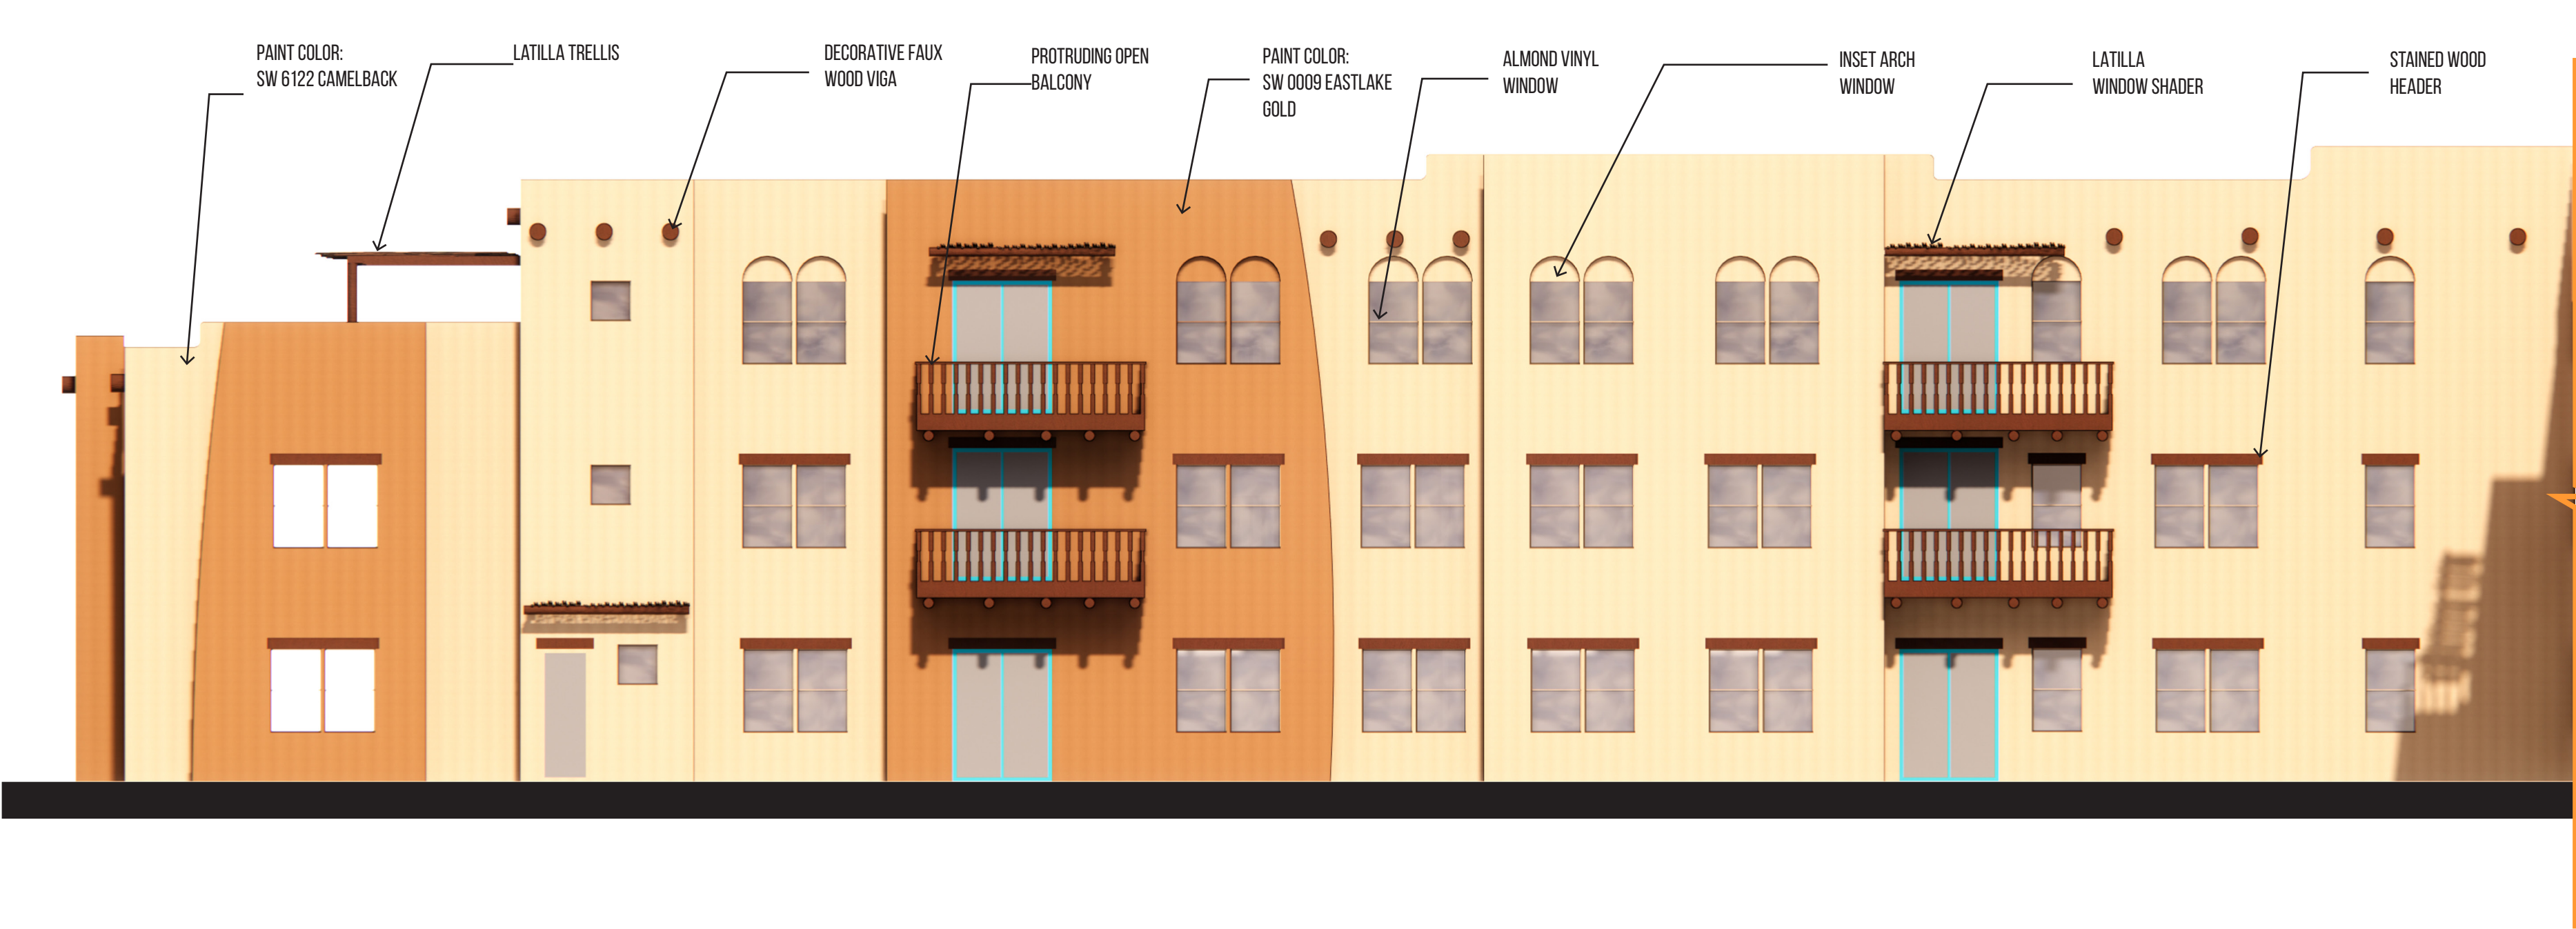


5 AL WING EAST
SCALE : 1/8" = 1'-0"




6 IL WING WEST
SCALE : 1/8" = 1'-0"



7 IL WING EAST
SCALE : 1/8" = 1'-0"

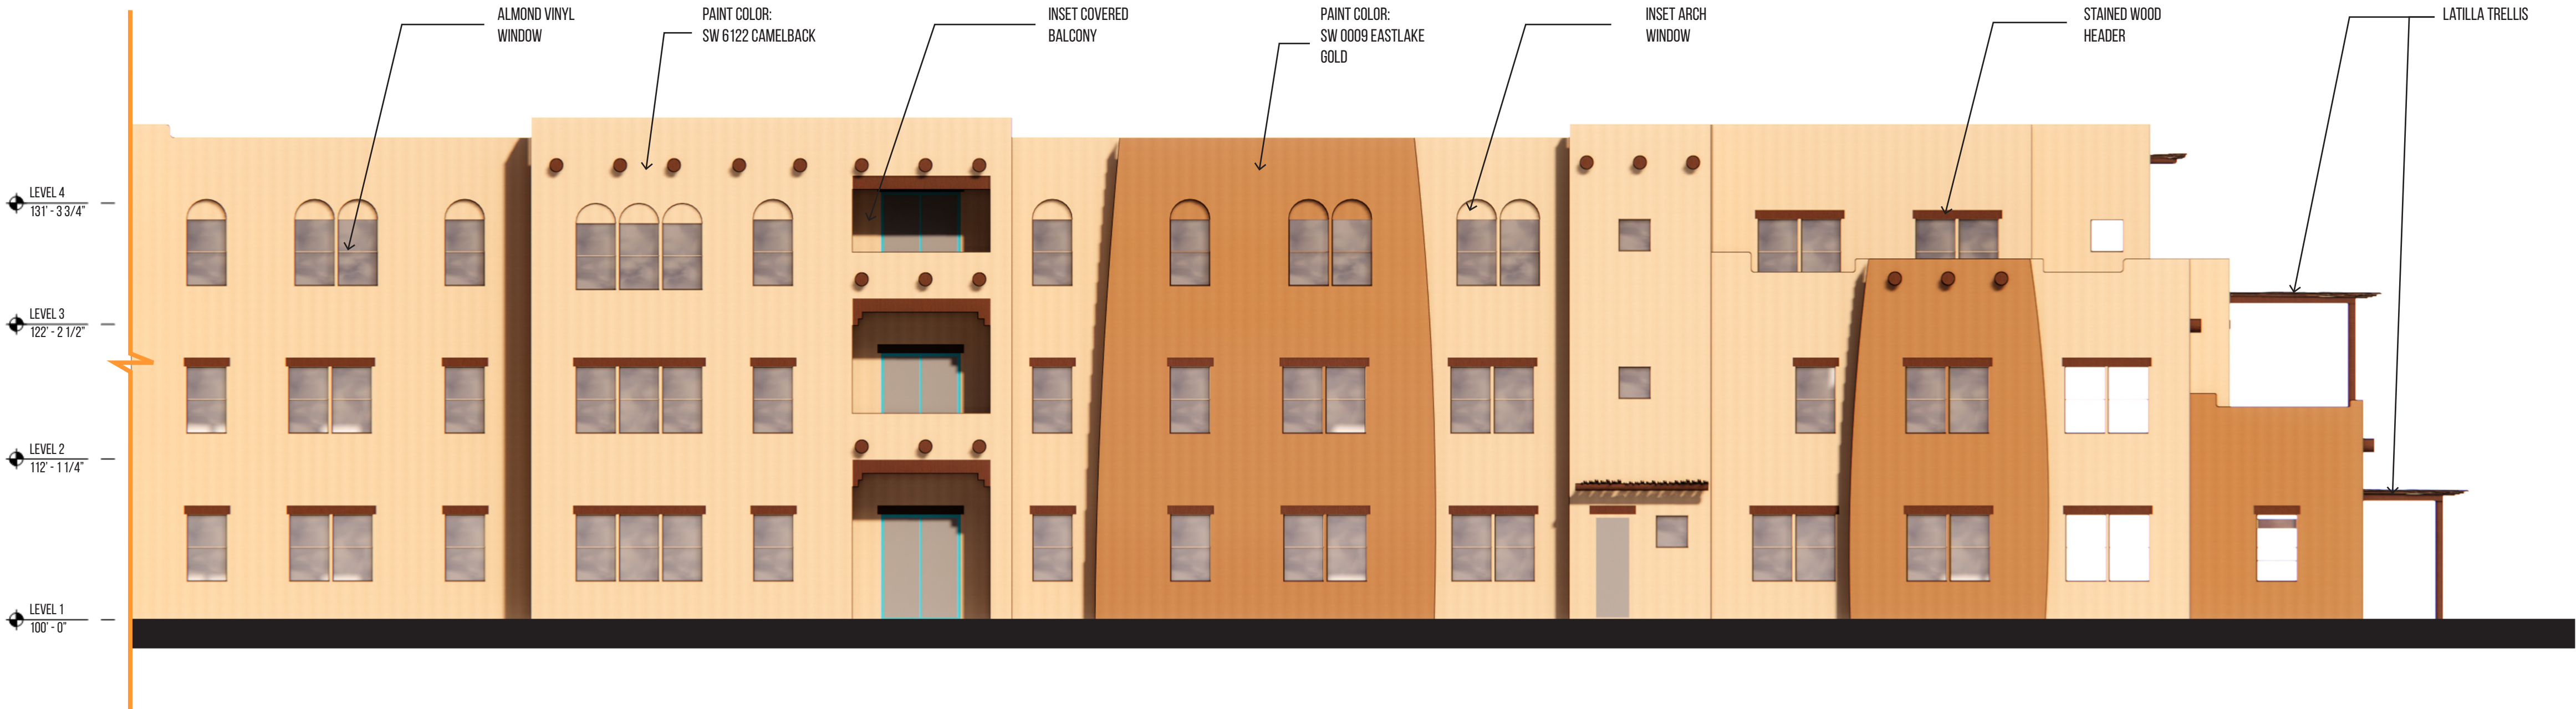

8 IL WING EAST
SCALE : 1/8" = 1'-0"

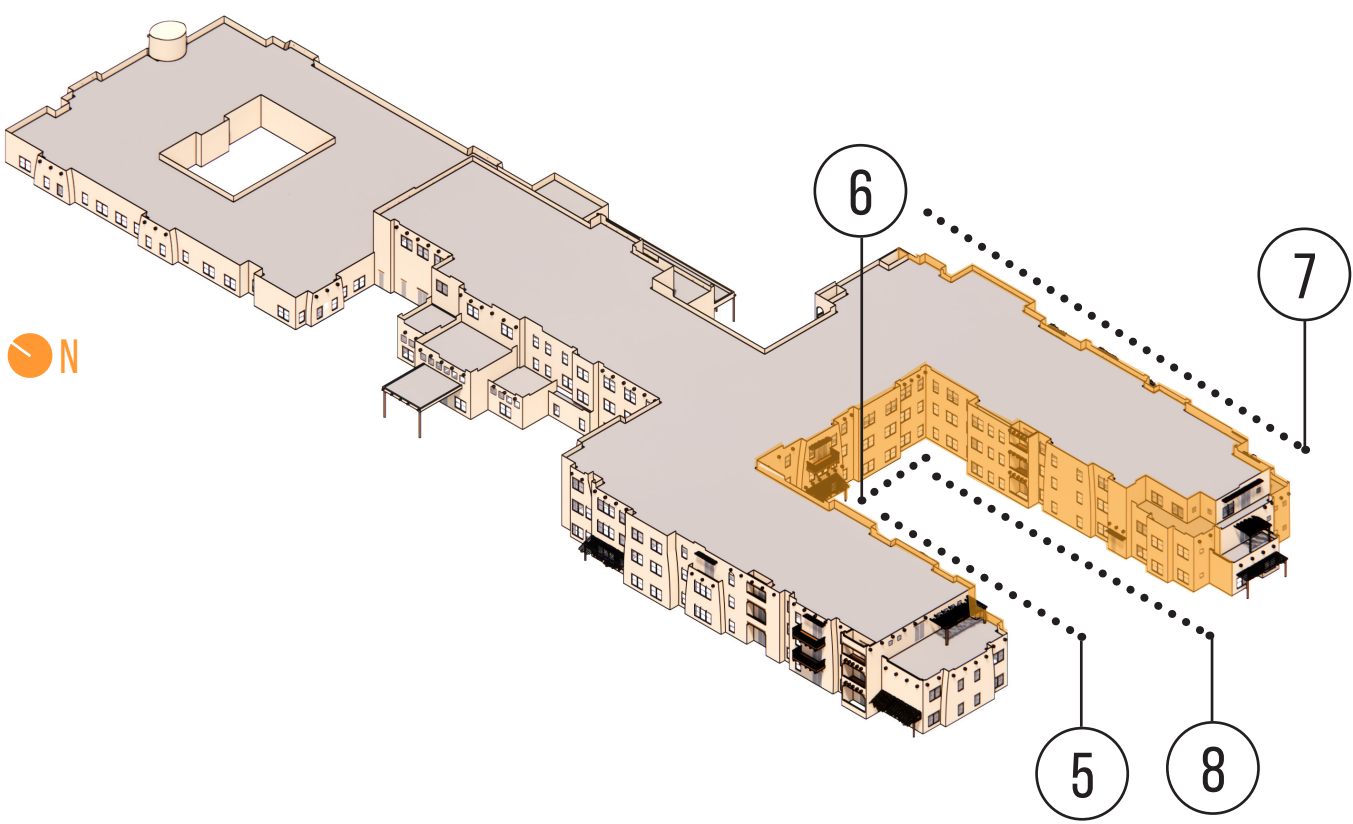


NOTE: ALL MECHANICAL EQUIPMENT SCREENED BY ROOF
PARAPETS AND WILL NOT BE VISIBLE FROM GROUND LEVEL.

ALBUQUERQUE, NEW MEXICO




9 IL WING NORTH
SCALE: 1/8" = 1'-0"

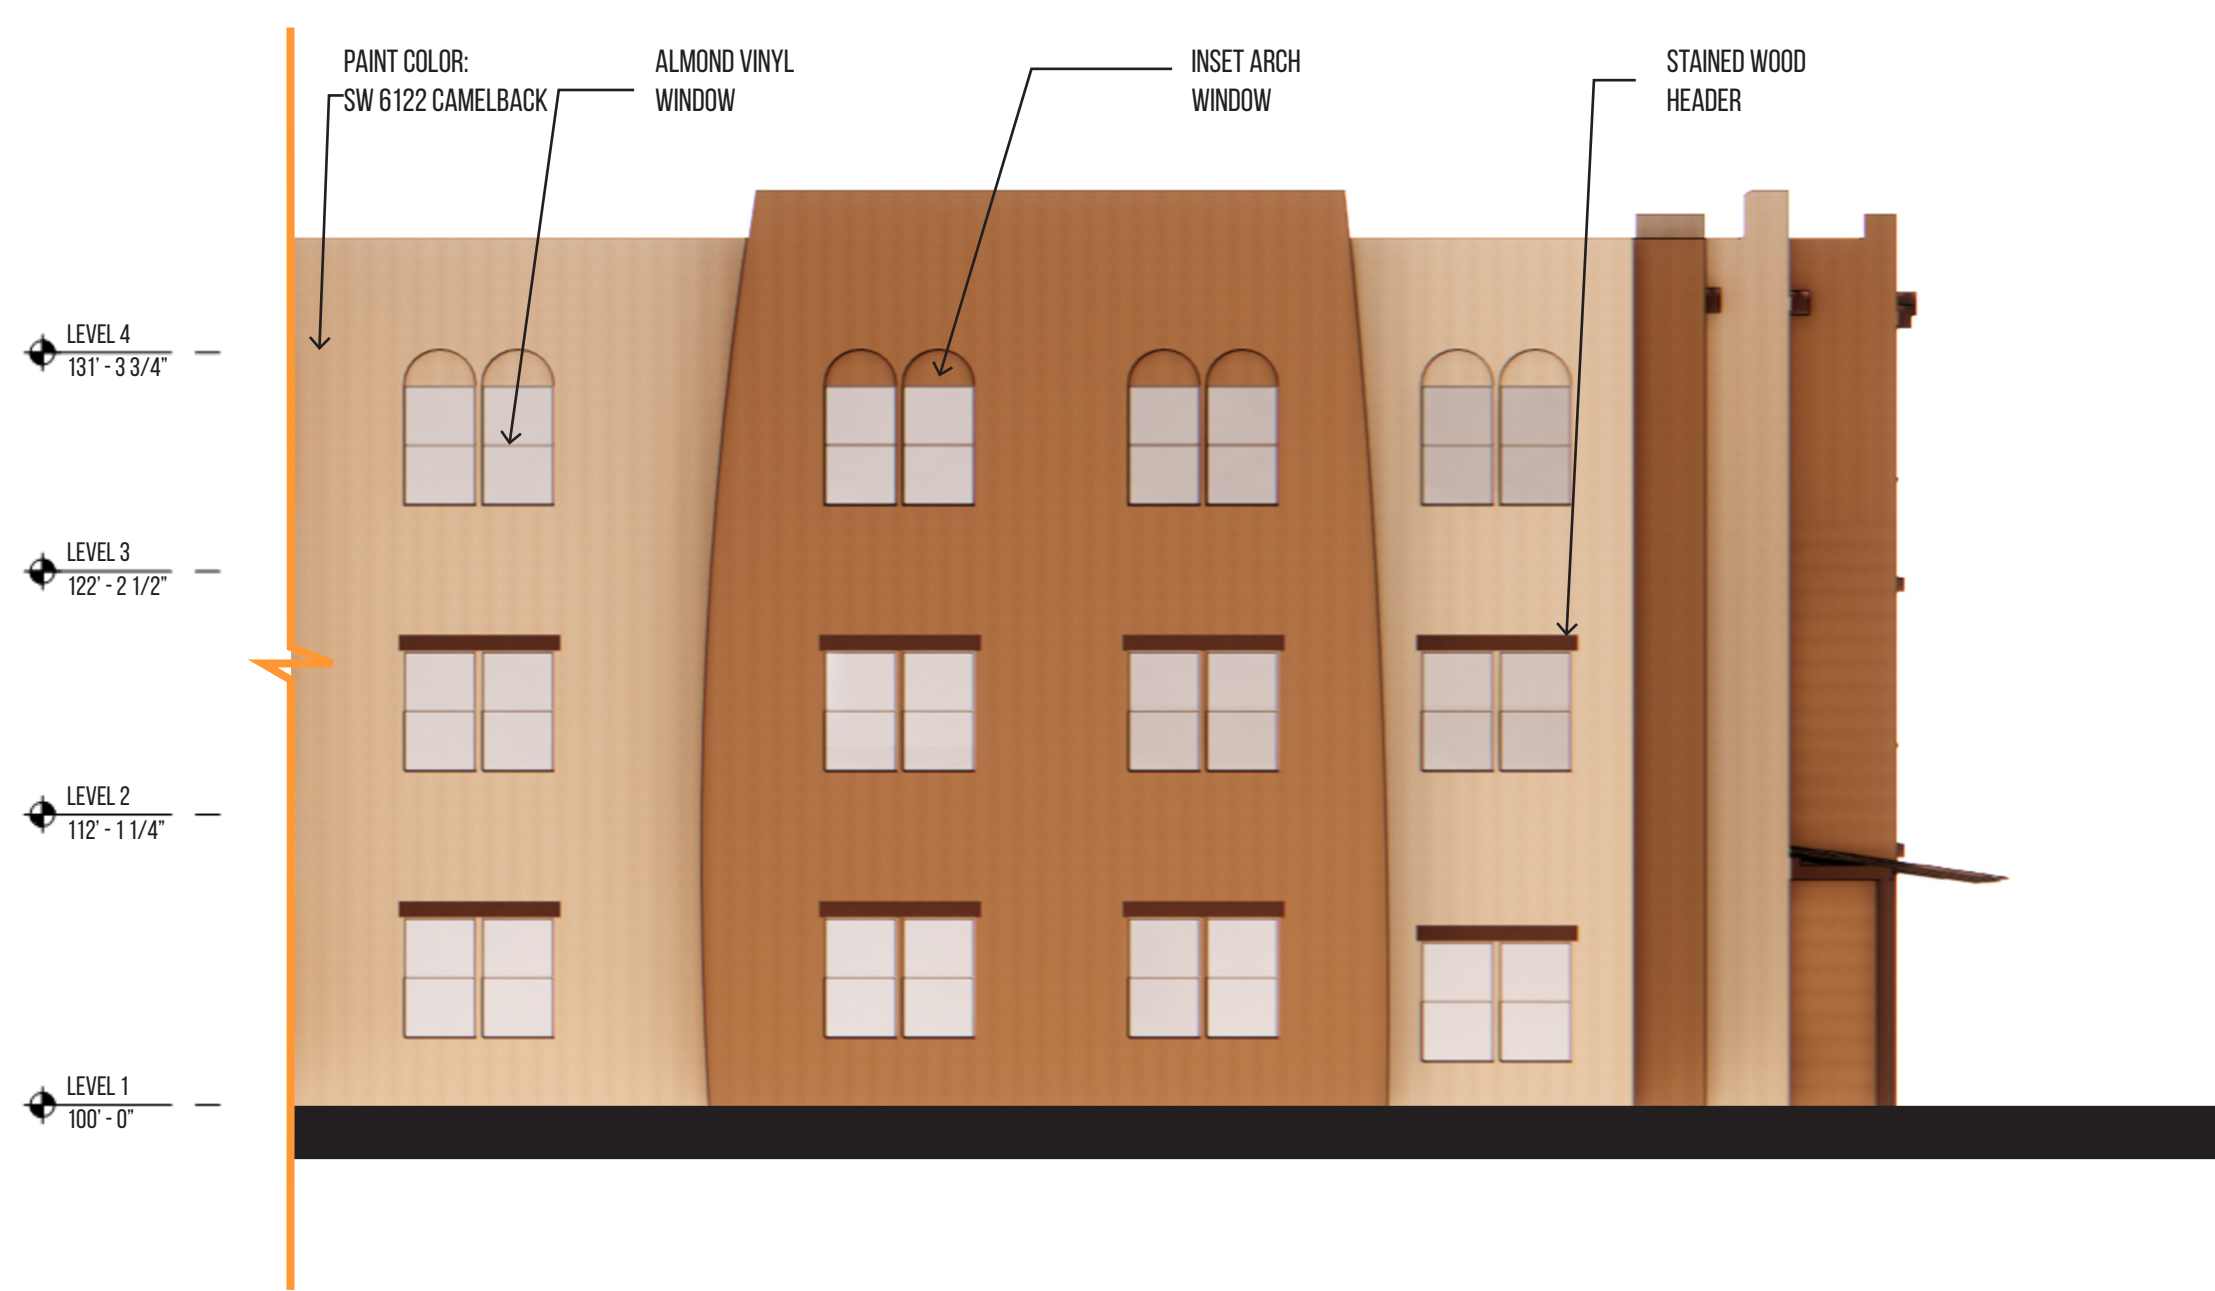


10 AL WING NORTH
SCALE: 1/8" = 1'-0"



11 IL/AL DINING EAST
SCALE: 1/8" = 1'-0"

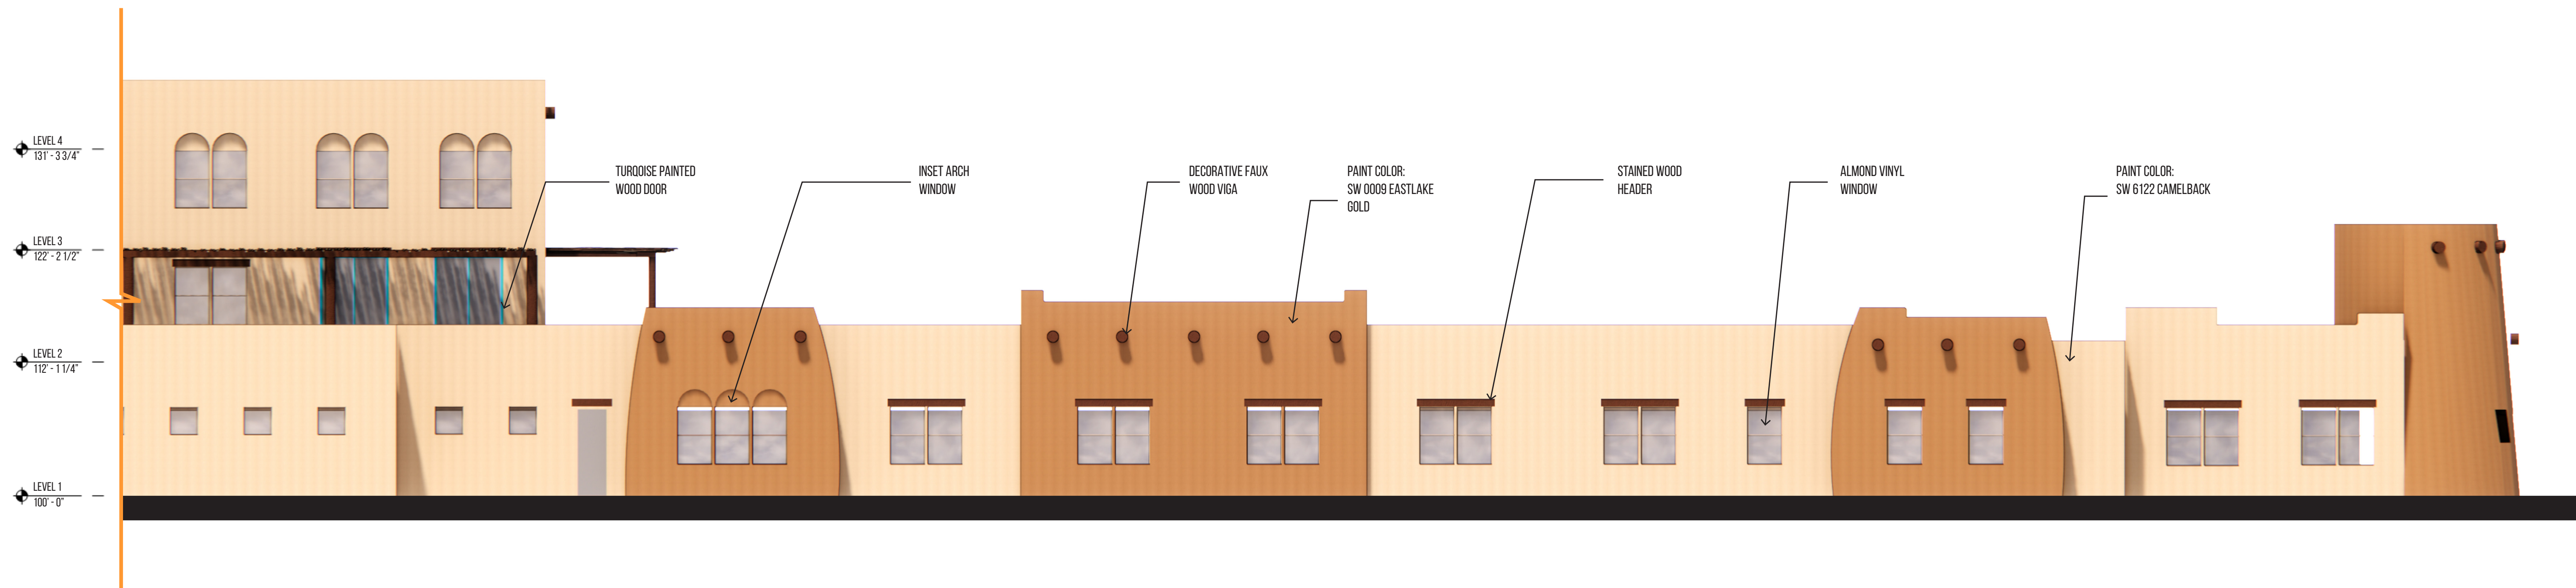


12 MC WING EAST
SCALE: 1/8" = 1'-0"

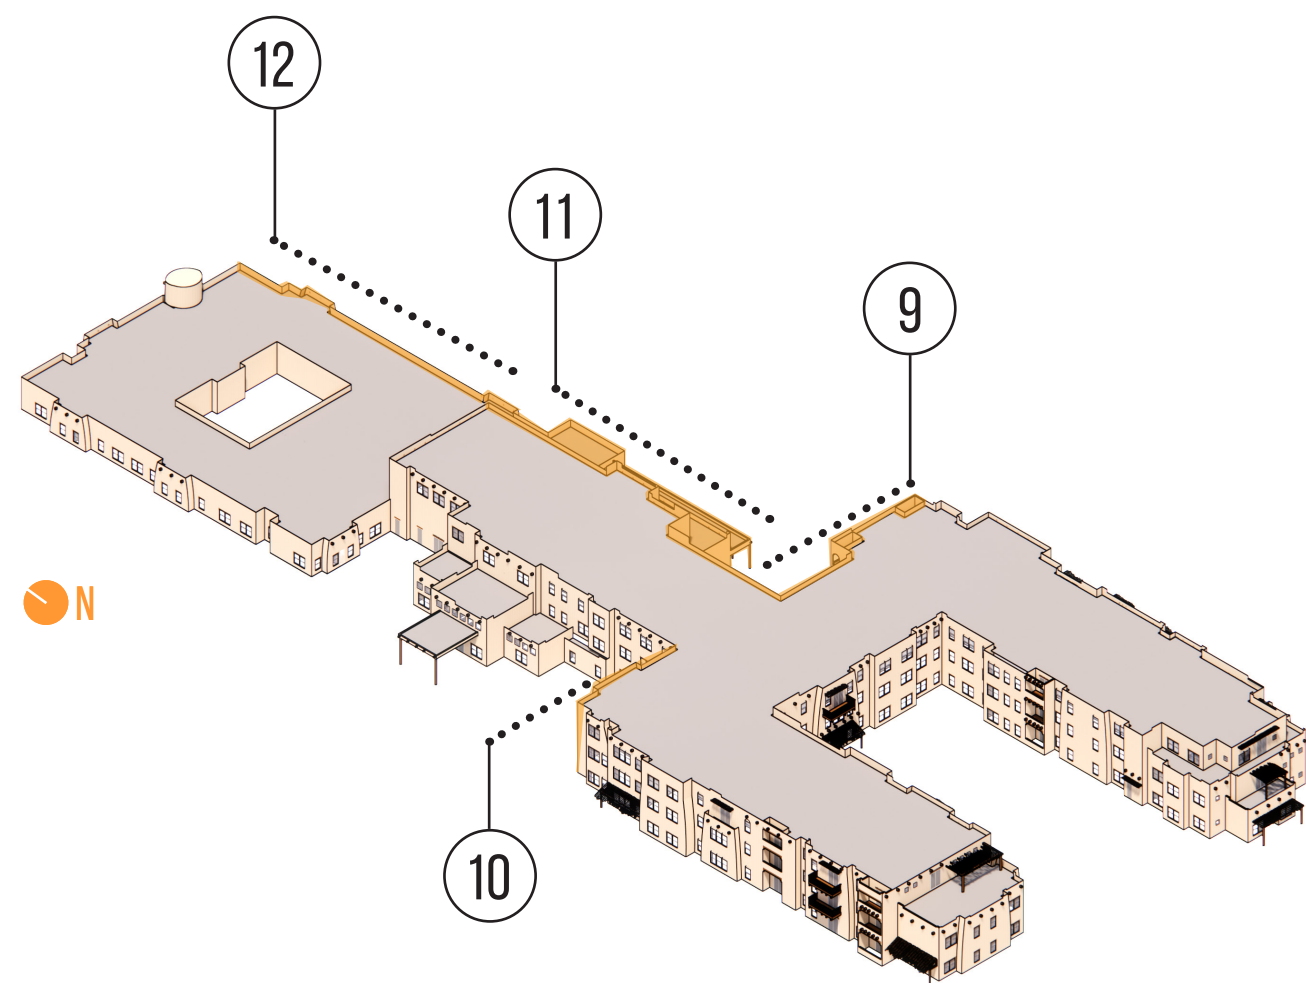


NOTE: ALL MECHANICAL EQUIPMENT SCREENED BY ROOF
PARAPETS AND WILL NOT BE VISIBLE FROM GROUND LEVEL.


ALBUQUERQUE, NEW MEXICO

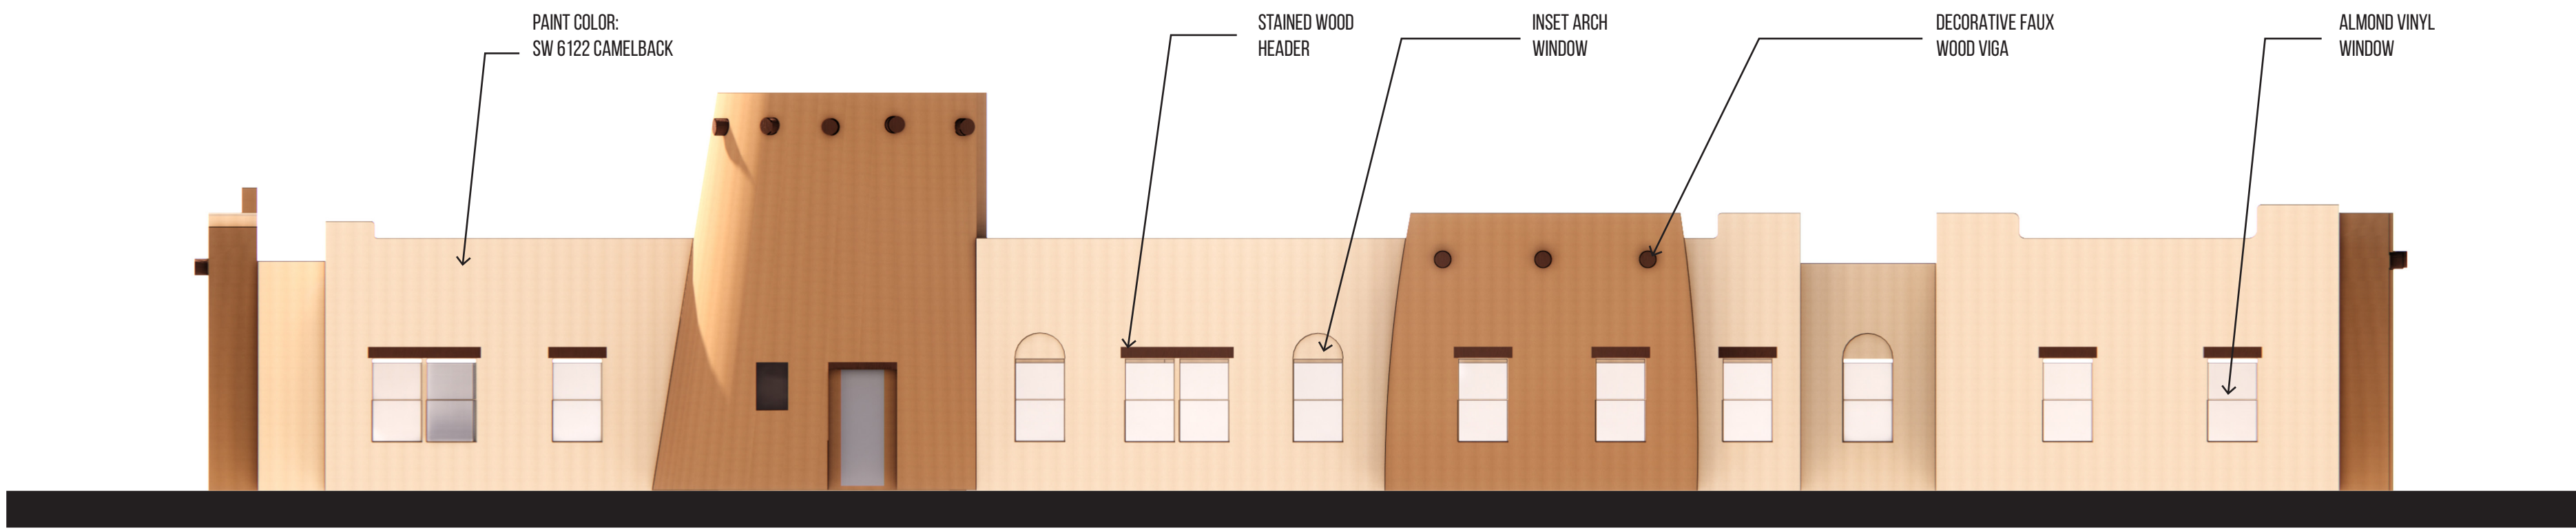



13 MC WING NORTH
SCALE: 1/8" = 1'-0"

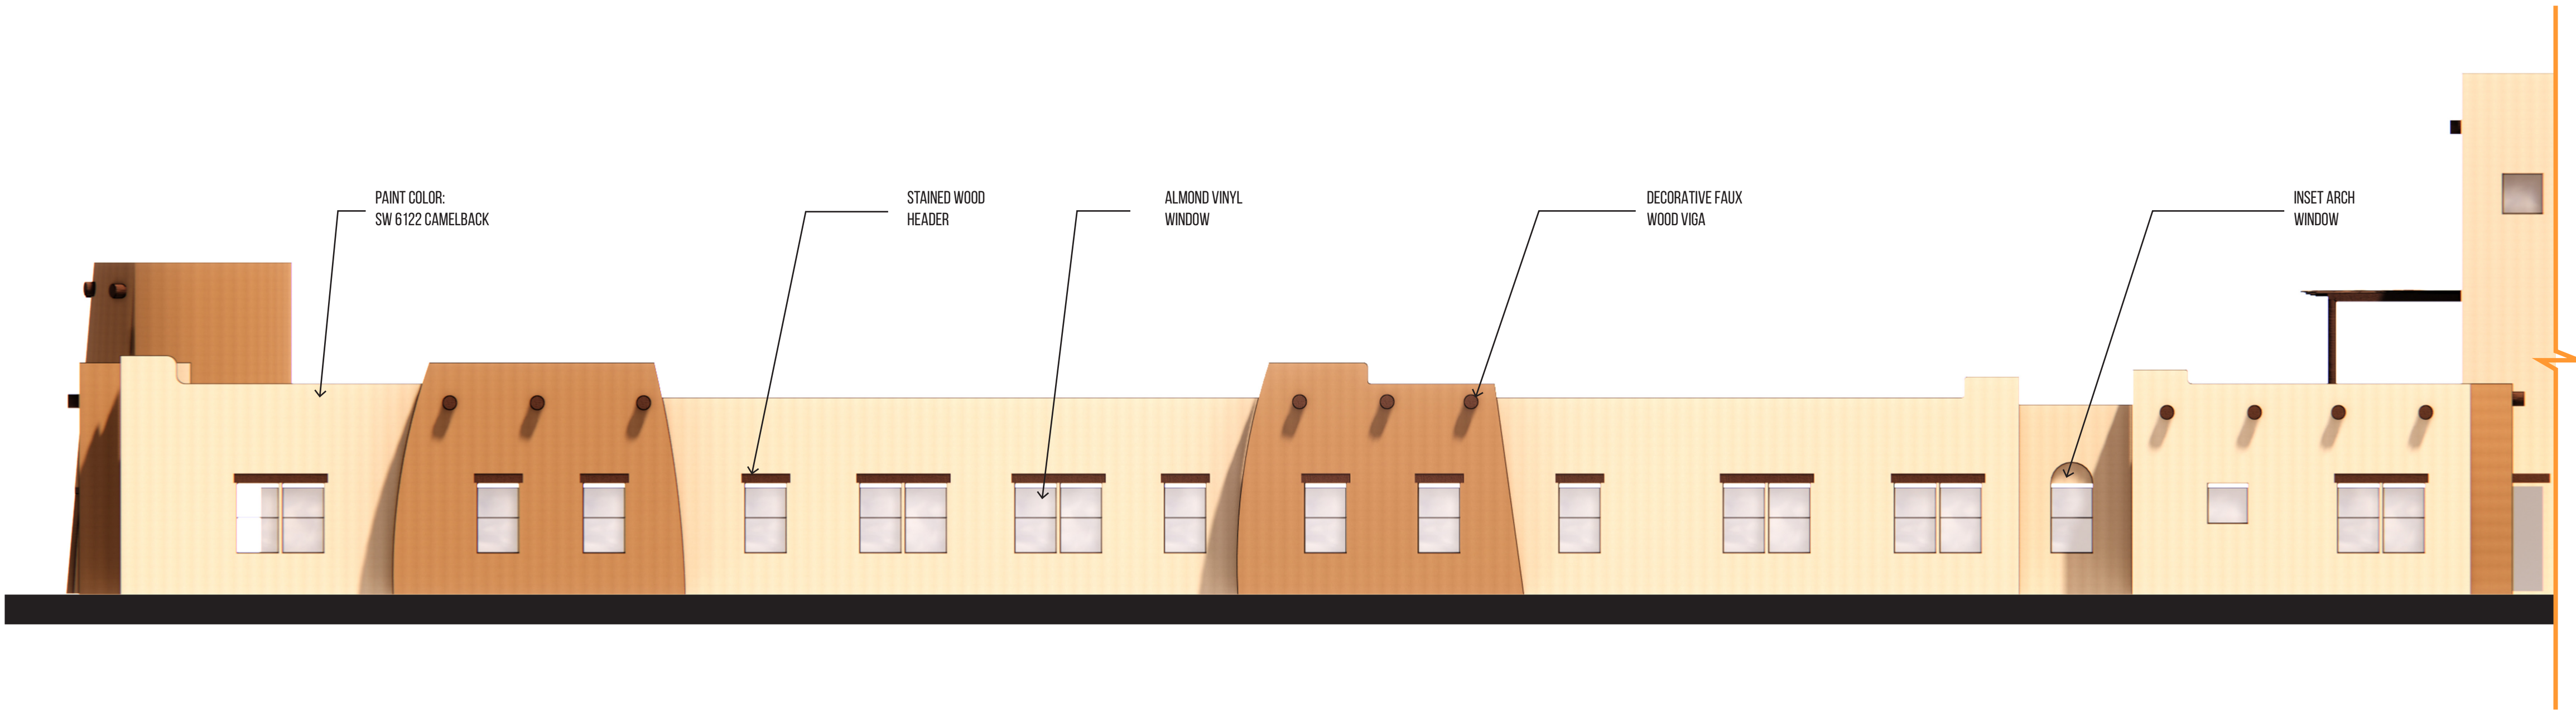

14 MC WING WEST
SCALE: 1/8" = 1'-0"

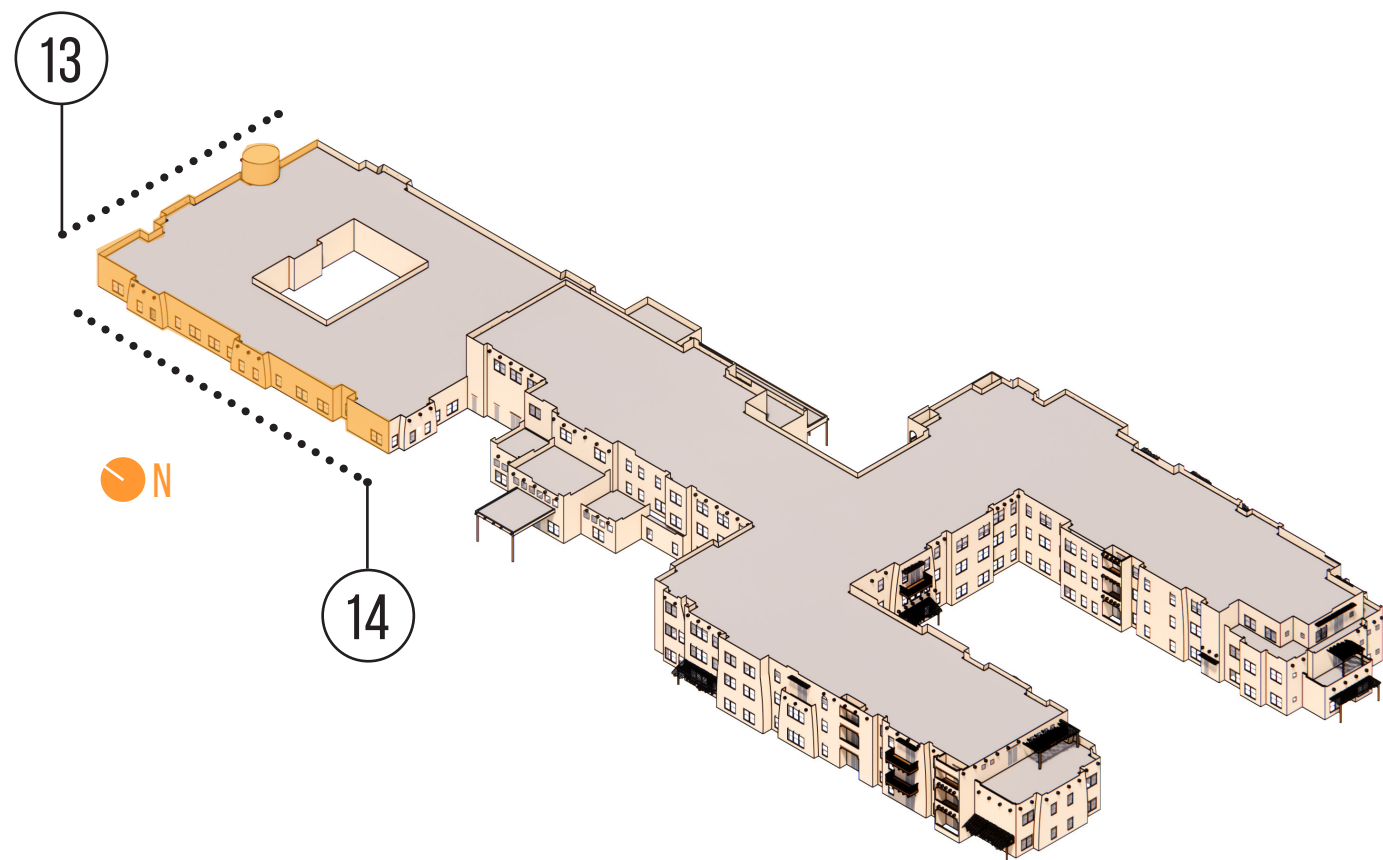

NOTE: ALL MECHANICAL EQUIPMENT SCREENED BY ROOF
PARAPETS AND WILL NOT BE VISIBLE FROM GROUND LEVEL.

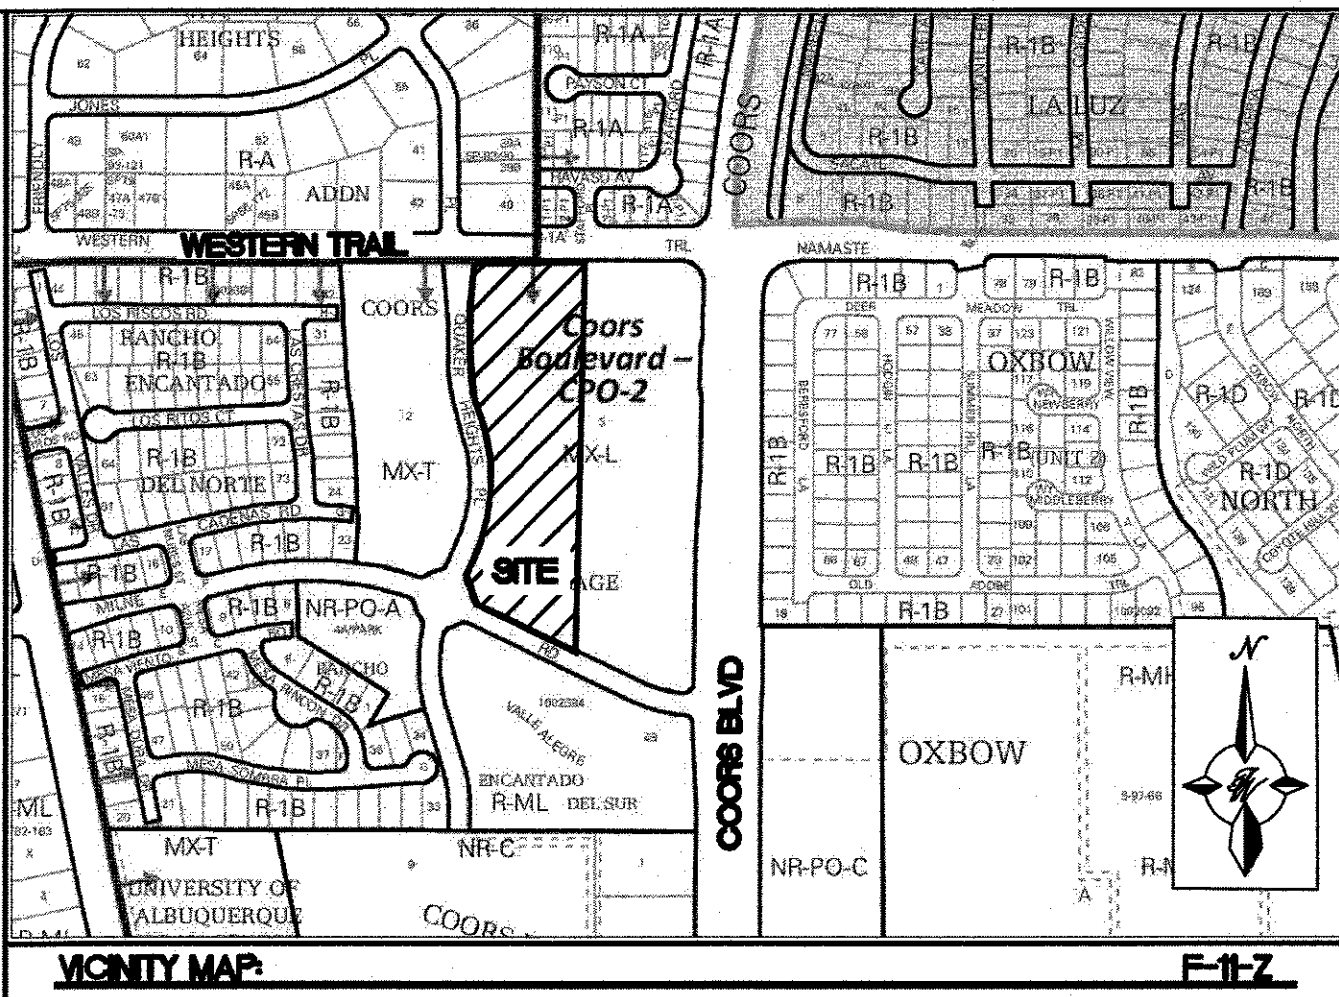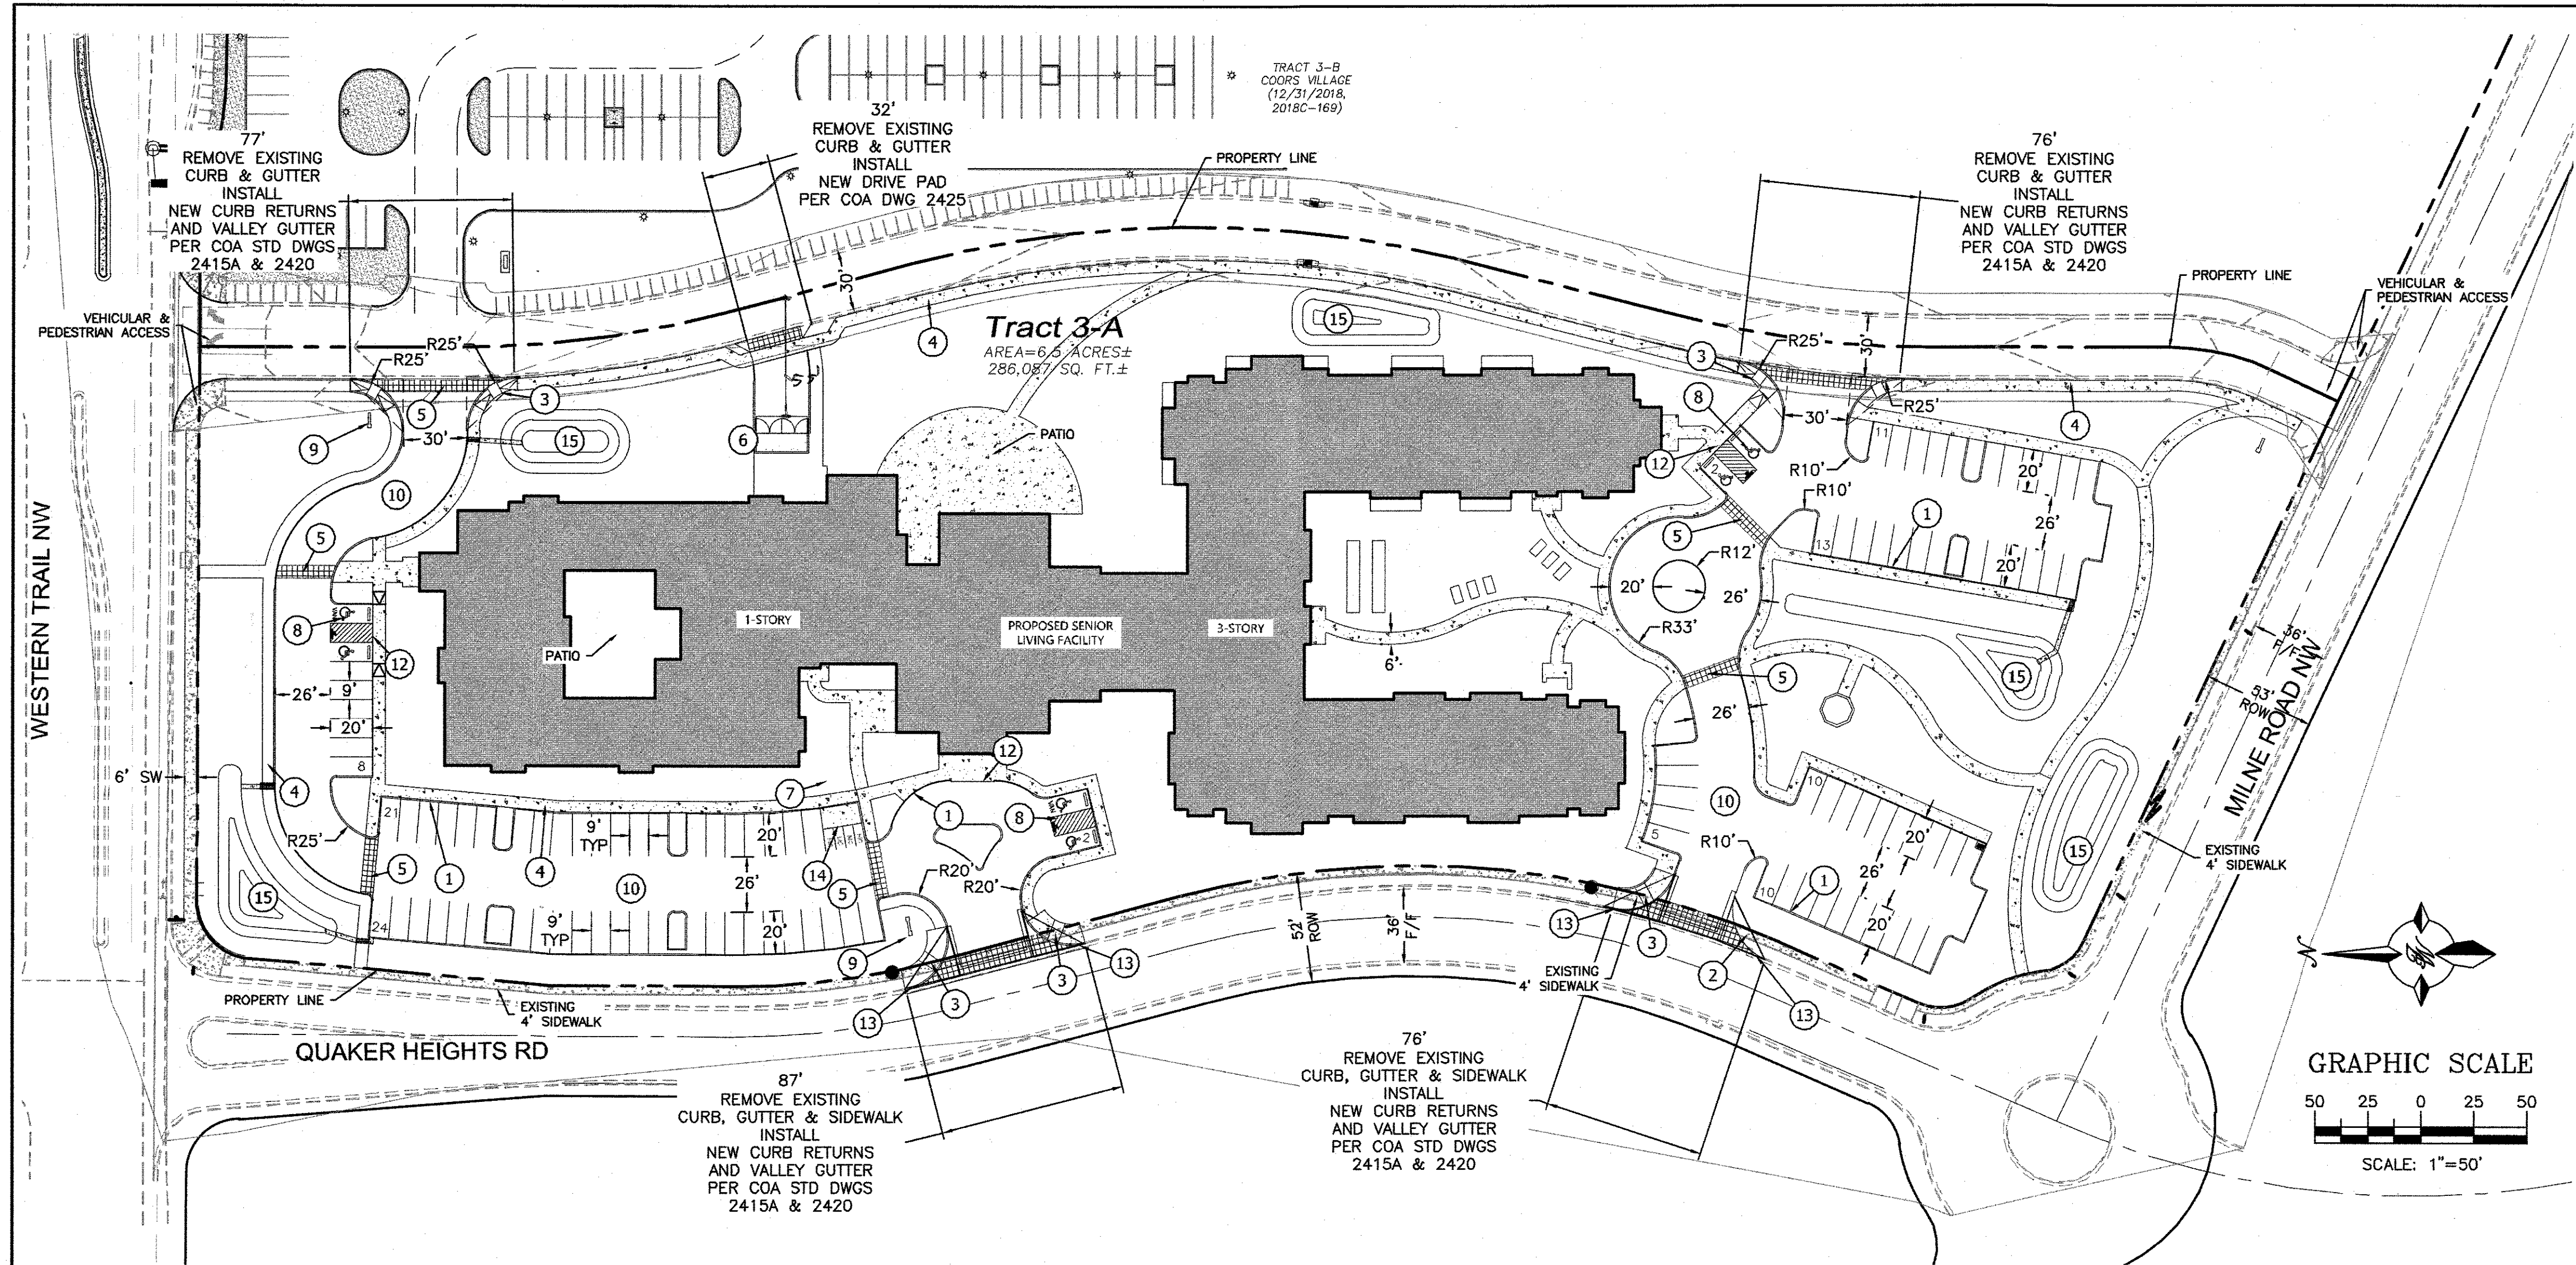

LEGAL DESCRIPTION:
Lot 3-A Coors Village Albuquerque, Bernalillo County, New Mexico January 2020

SITE DATA TABLE																						
AREA (AC)	BUILDING AREA	UNIT	FOOTPRINT AREA	USE	ZONING	PARKING CALCULATIONS				PRKG. REQ.	PRKG. PROV.	COMPACT SPACES	HC PRKG. REQ.	HC PRKG. PROV.	HC VAN REQ.	HC VAN PROV.	MC PRKG. REQ.	MC PRKG. PROV.	BIKE SPACES REQ.	BIKE SPACES PROV.	PROPOSED FAR	MAX. FAR
6.56	143,906 SF (GROSS)	131	63,490 SF	SENIOR INDEPENDENT LIVING (AGE RESTRICTED MULTI-FAMILY)	SU-3	ASSISTED LIVING 1 SPACE / 3 BEDS NURSING HOME 1 SPACE / 5 BEDS, (~10% WITHIN 300' OF A TRANSIT ROUTE)				59	108	0	8	8	2	2	4	4	6	6	0.61	1.0

PROJECT NUMBER: PR-2018-001584
APPLICATION NUMBER: SI-2018-00151

Is an Infrastructure List required? () Yes () No If Yes, then a set of approved DRG plans with a work order is required for any construction within Public Right-of-Way or for construction of public improvements.

DRB SITE DEVELOPMENT PLAN APPROVAL:

Traffic Engineer, Transportation Division	Date
ABCWUA	Date
Parks & Recreation Department	Date
City Engineer/Hydrology	Date
Code Enforcement	Date
*Environmental Health Department (conditional)	Date
Solid Waste Management	Date
DRB Chairperson, Planning Department	Date

* Environmental Health, if necessary

KEYED NOTES:

- 1 CURB & GUTTER (SEE DETAIL SHEET C8)
- 2 STRAIGHT HC RAMP (SEE DETAIL SHEET C8)
- 3 CURB RETURN HC RAMP (SEE DETAIL SHEET C8)
- 4 6 FT. SIDEWALK PER COA STD DWG #2430
- 5 6 FT. PAVED PEDESTRIAN CROSSING OF COLORED, TEXTURED CONCRETE (SEE NOTE 8 THIS SHEET)
- 6 DUMPSTER ENCLOSURE RECYCLE & WASTE (SEE DETAIL SHEET C8)
- 7 BIKE RACK (SEE DETAIL SHEET C9)
- 8 ACCESSIBLE PARKING SPACE TYPICAL. SEE DETAIL SHEET C7 FOR ACCESSIBLE PARKING SPACE SIZE, SIGN AND SYMBOL ("VAN" INDICATES VAN ACCESSIBLE SPACE). (SEE DETAIL SHEET C8)
- 9 PROPOSED MONUMENT SIGN (SEE ELEVATION SHEETS FOR DETAILS)
- 10 ASPHALT PAVEMENT (REFER GEOTECH REPORT)
- 11 NOT USED
- 12 ZERO CURB (SEE DETAIL SHEET C8)
- 13 SIGHT TRIANGLE (SEE NOTE 9 THIS SHEET)
- 14 MOTORCYCLE PARKING SIGN (SEE DETAIL SHEET C9)
- 15 SNOW POND (SEE GRADING SHEET FOR DETAILS)

LEGEND

- CURB & GUTTER
- BOUNDARY LINE
- EASEMENT
- CENTERLINE
- RIGHT-OF-WAY
- BUILDING
- SIDEWALK
- SCREEN WALL
- RETAINING WALL
- STREET LIGHTS
- LANE
- STRIPING
- EXISTING CURB & GUTTER
- EXISTING BOUNDARY LINE
- EXISTING SIDEWALK
- EXISTING LANE
- EXISTING STRIPING

NOTES

1. ROOF EQUIPMENT SHALL BE BELOW PARAPET HEIGHT AND SCREENED FROM VIEW FROM THE PROPERTY LINES OF THIS SITE. ALL GROUND MOUNTED EQUIPMENT SHALL BE SCREENED BY SCREEN WALLS WITH TOP OF EQUIPMENT BELOW TOP OF SCREEN WALL.
2. THE SITE IS WITHIN 300' OF BUS ROUTE #88, #780 AND #155 ON COORS BOULEVARD.
3. LIGHT POLES SHALL BE A MAXIMUM OF 16' FEET WITH FULL CUT OFF LIGHT FIXTURES. LIGHT FIXTURES SHALL BE A MAXIMUM OF 16' FEET WITH FULL CUT OFF SHIELDS ON FIXTURES SO THAT NO FUGITIVE LIGHT SHALL ESCAPE BEYOND THE PROPERTY LINE. THE LIGHT FIXTURES SHALL BE FULLY SHIELDED WITH HORIZONTAL LAMPS. LIGHT POLES WITHIN 100' OF RESIDENTIAL ZONING SHALL BE LIMITED TO 16' HIGH. BUILDING MOUNTED LIGHTING SHALL BE PROVIDED AT ALL BUILDING ENTRANCES AND EXITS. ALL SITE AND ACCESS LIGHTING SHOULD BE DESIGNED AS ENERGY SAVING LED LIGHTS.
4. STRUCTURE HEIGHT UP SHALL BE PER R-3 ZONE WITHIN TRACT 3-A AND SHALL ADDITIONALLY COMPLY WITH COORS CORRIDOR PLAN HEIGHT RESTRICTIONS.
5. SETBACKS SHALL BE PER THE R-3 ZONE WITHIN TRACT 3-A.
6. TRACT 3A SHALL ONLY BE OPERATED AS "HOUSING FOR OLDER PERSONS" AS THAT TERM IS DEFINED AT 42 U.S.C. SECTION 3607(b)(2). RESTRICTED TO RESIDENTS OF AGE 55 AND OLDER. THE FACILITY MAY PROVIDE SUPPORTIVE SERVICES SUCH AS MEALS, HOUSEKEEPING, SOCIAL ACTIVITIES, AND TRANSPORTATION.
7. BUILDING-MOUNTED LIGHTING SHALL BE PROVIDED AT ALL BUILDING ENTRANCES AND EXITS.
8. DUMPSTER ENCLOSURE SHALL BE PAINTED TO COMPLEMENT THE BUILDING.
9. MINI CLEAR SIGHT TRIANGLE NOTE: LANDSCAPING AND SIGNAGE WILL NOT INTERFERE WITH CLEAR SIGHT REQUIREMENTS. THEREFORE, SIGNS, WALLS, TREES, AND SHRUBBERY BETWEEN 3 AND 8 FEET TALL (AS MEASURED FROM THE GUTTER PAN) WILL NOT BE ACCEPTABLE IN THE CLEAR SIGHT TRIANGLE (11'X11' PER DPM 7-11(0)).
10. ALL BROKEN OR CRACKED SIDEWALK MUST BE REPLACED WITH SIDEWALK, CURB AND GUTTER AS REQUIRED PER COA STD DWG 2430 AND 2415A.

INDEX TO DRAWINGS

- C1. SITE PLAN FOR BUILDING PERMIT
- C2. GRADING AND DRAINAGE PLAN
- C3. MASTER UTILITY PLAN
- C4. CONSTRUCTIONS DETAILS
- C5. CONSTRUCTIONS DETAILS
- C6. CONSTRUCTIONS DETAILS
- L1. LANDSCAPING PLANS
- B1. BUILDING ELEVATIONS

SITE DATA

SITE AREA:	6.57 ACRES
BUILDING FOOTPRINTS: (Including Trash Enclosure)	63,490 SF 22.2%
SITE FURNITURE: (Signs, Gazebo, Garden Beds, Game Courts)	819 SF 0.3%
PERVIOUS SURFACES: Landscape	122,433 SF 42.8%
IMPERVIOUS SURFACES: (Road, Driveways, Parking, Sidewalks, Patios)	99,528 SF 34.7%
TOTAL SITE AREA:	286,270 SF 100%
PARKING: ACCESSIBLE SPACES	6
VAN SPACE	1
SURFACE PARKING	101
TOTAL PARKING:	108 SPACES

BUILDING DATA

CONSTRUCTION TYPE: 5A	MEMORY CARE	18 UNITS	18 BEDS
PRIVATE	4 UNITS	8 BEDS	
SEMI-PRIVATE	22 UNITS	26 BEDS	
TOTAL:			
BUILDING AREA	63,083 SF		
1ST FLOOR	38,774 SF		
2ND FLOOR	42,049 SF		
3RD FLOOR	143,906 SF		
TOTAL:			
ASSISTED LIVING	15		
STUDIO	15		
ONE BED	45		
TWO BED	15		
TOTAL:	75 UNITS		
INDEPENDENT LIVING	36		
ONE BED	36		
TWO BED	11		
TOTAL:	47 UNITS		

ENGINEER'S SEAL	TRACT 3A COORS VILLAGE	DRAWN BY
	4500 QUAKER HEIGHTS ABO NM 87120	RS
	SITE PLAN FOR BUILDING PERMIT	DATE
		3/5/2020
		2019064-SP
		SHEET #
		C1
		JOB #
		2019064