
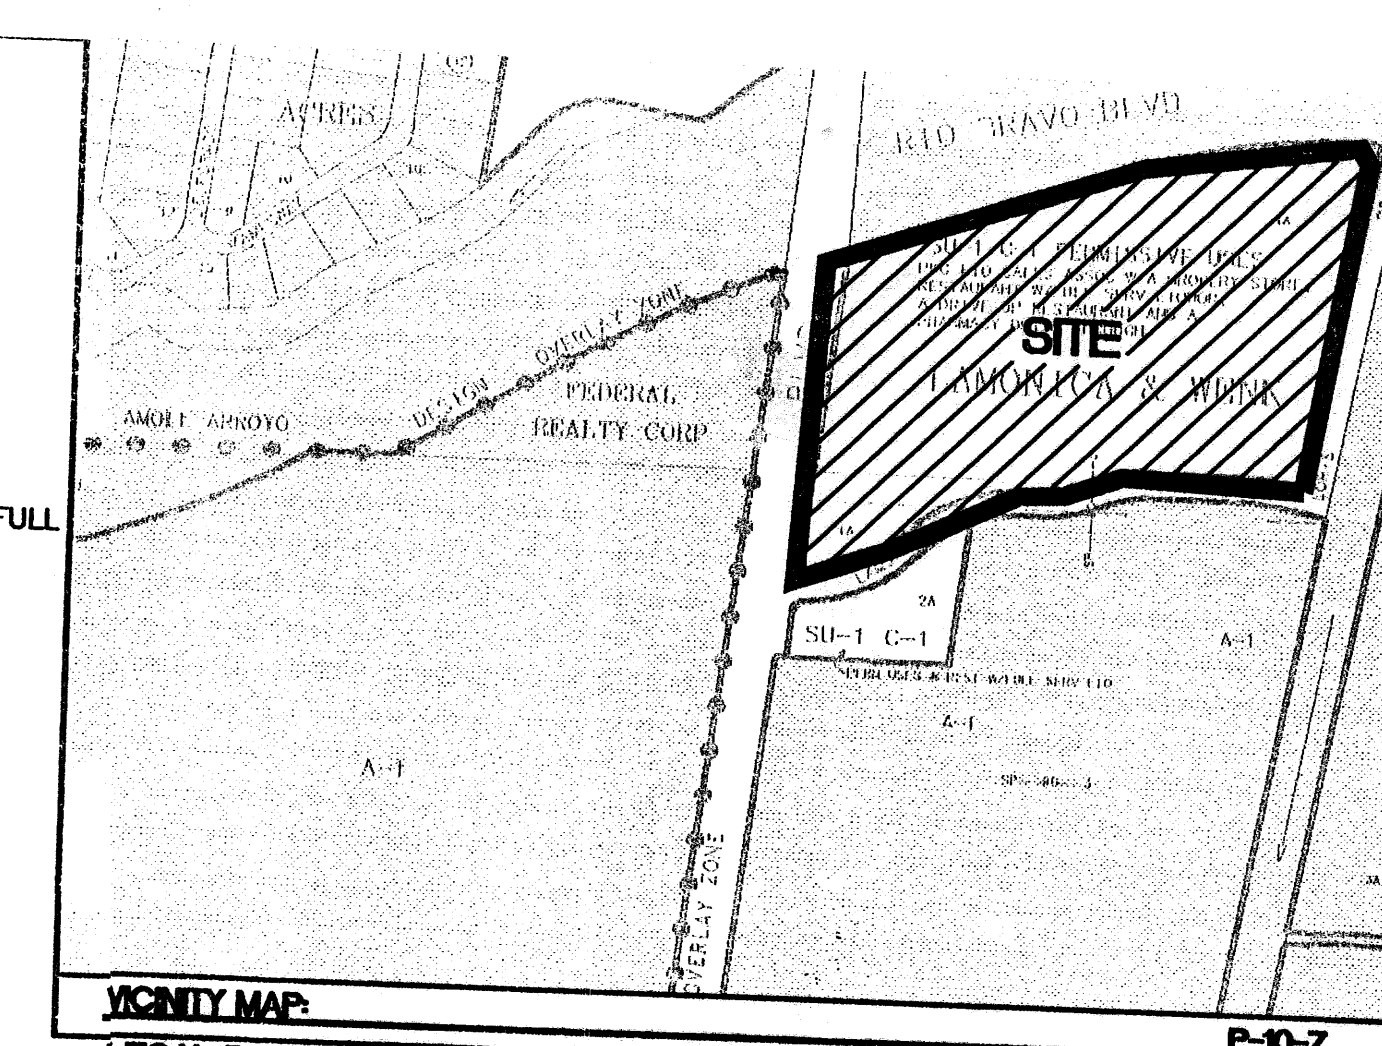


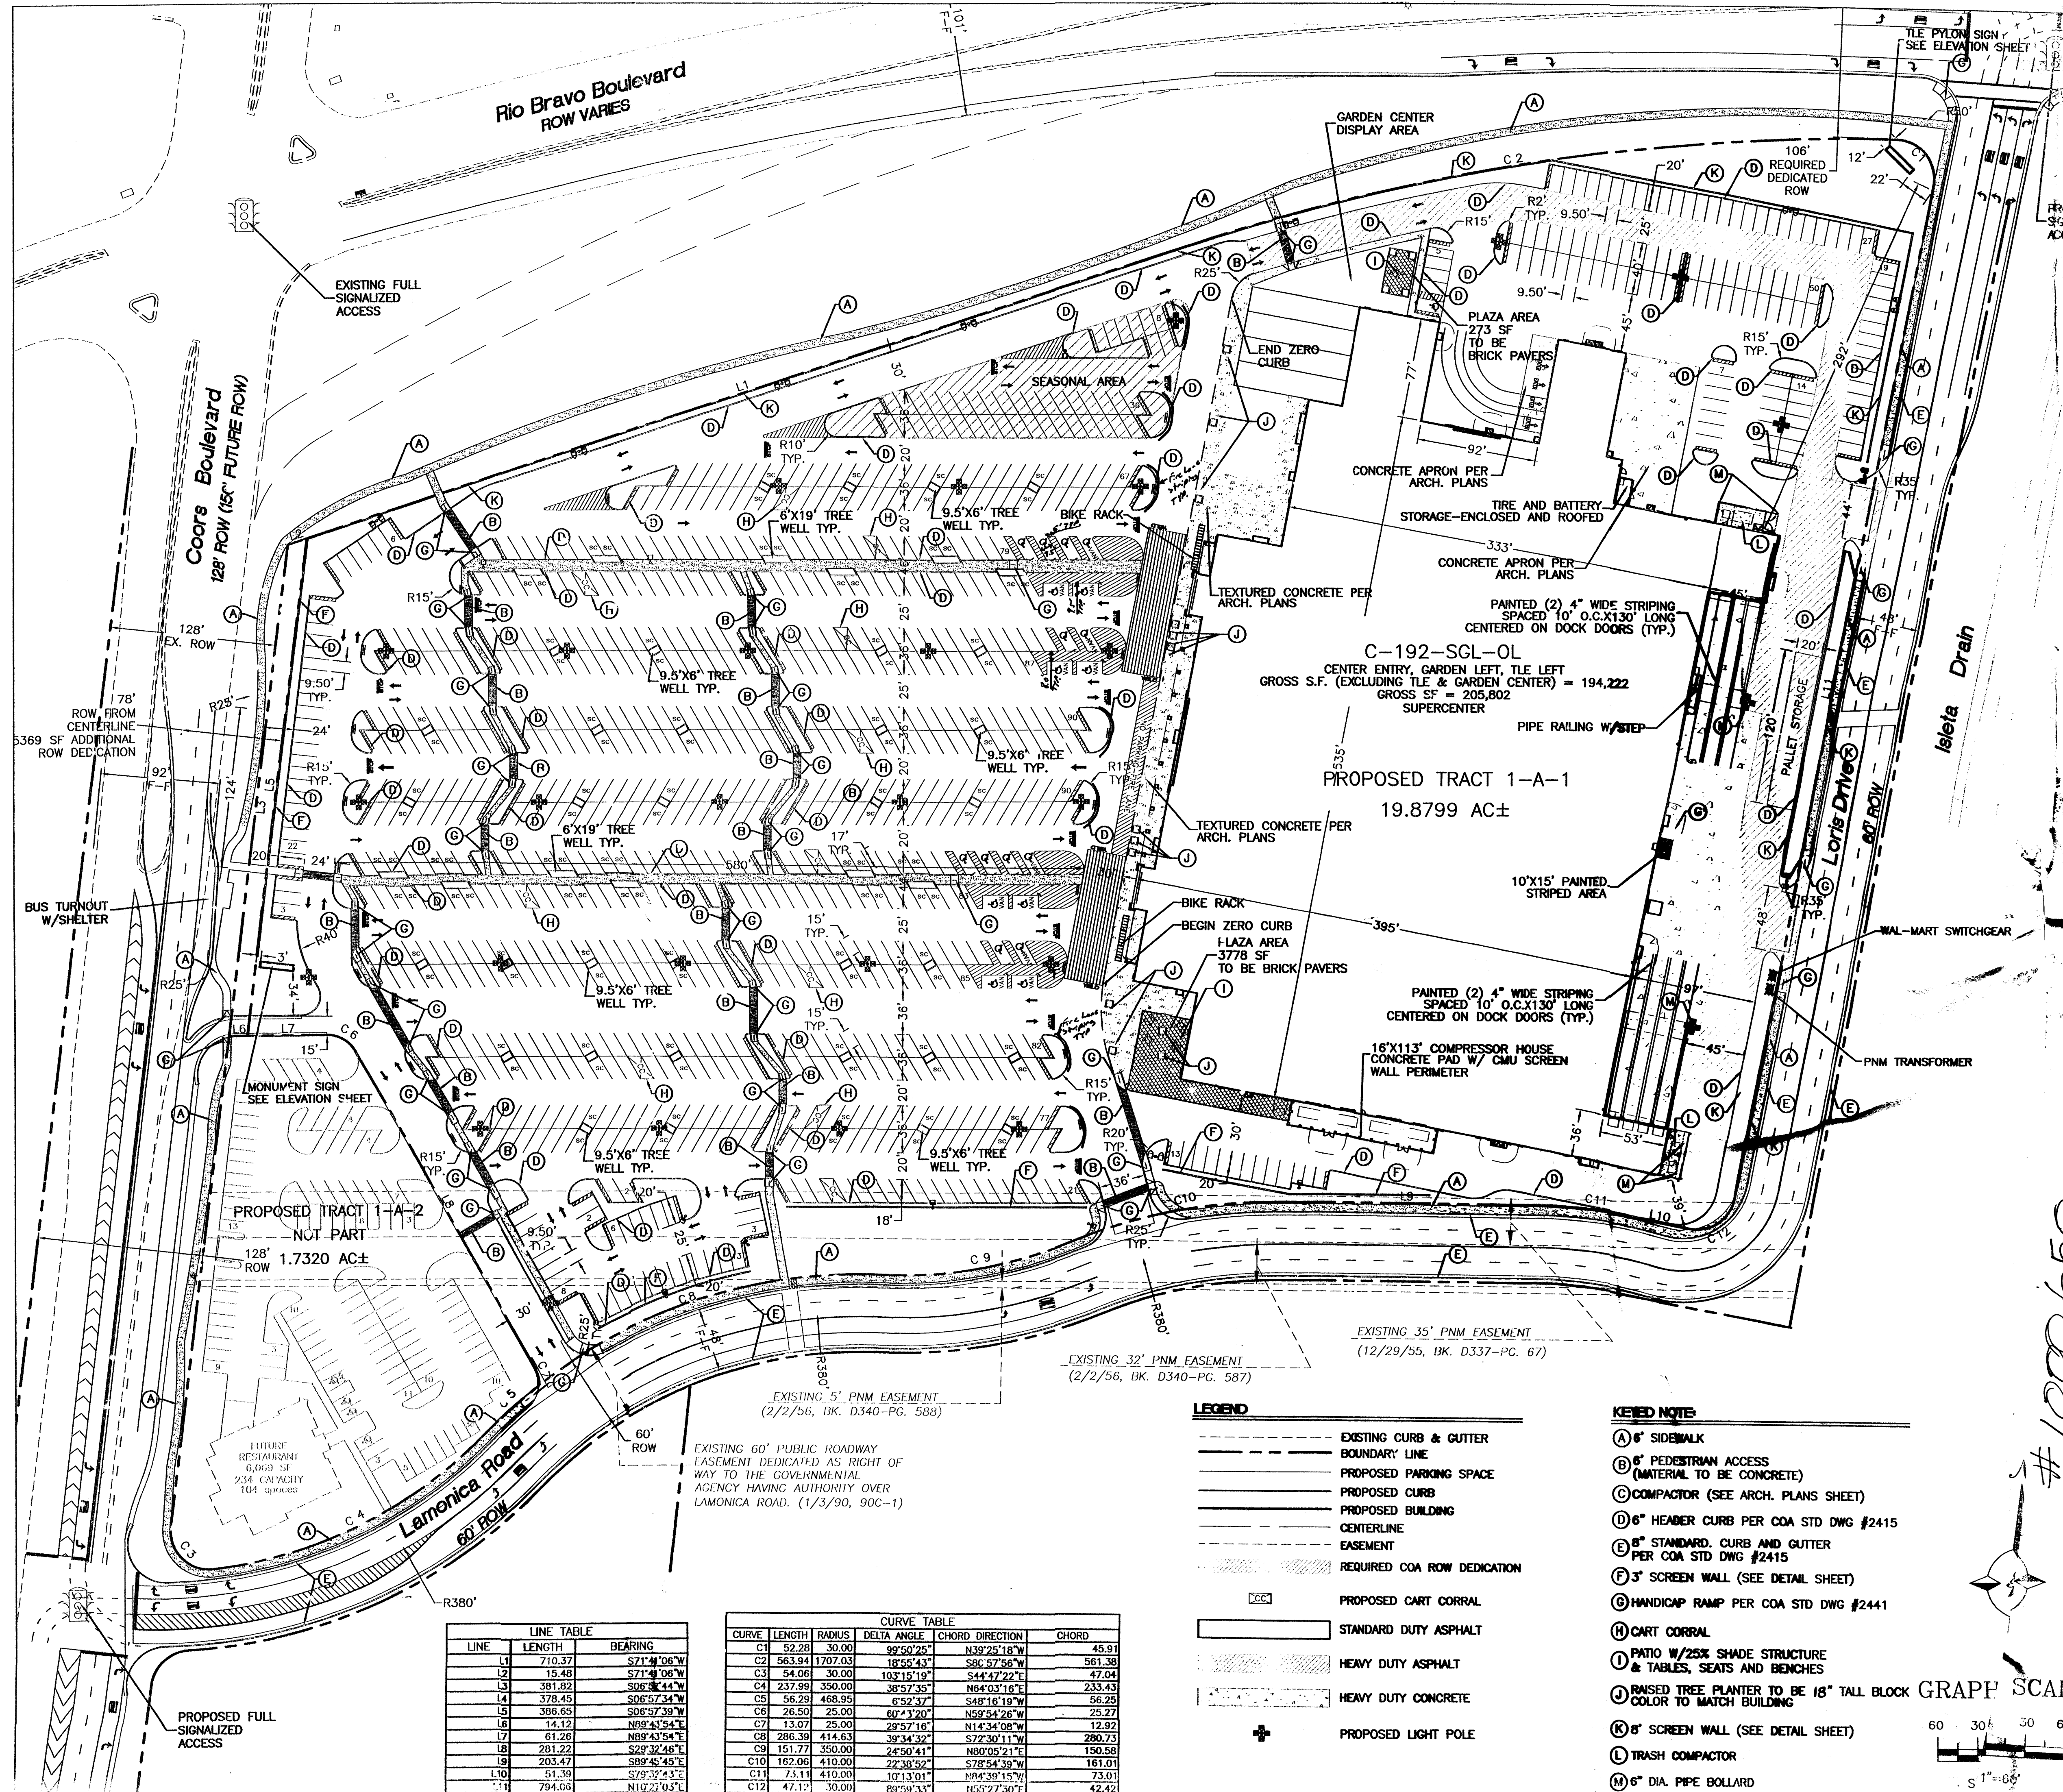

LEGAL DESCRIPTION:
TRACT 1A, LAMONICA AND WENK

SITE DATA

PROPOSED USAGE:	RETAIL
PROPOSED COORS ROW DEDICATION:	1236 AC±
PROPOSED TRACT 1-A-1 AREA:	19,879 AC±
PROPOSED TRACT 1-A-2 AREA:	1,7320 AC±
TOTAL AREA:	21,7355 AC±
BUILDING AREA TOTAL:	205,802 SF
GARDEN CENTER AND TLE:	11,580 SF
FAR:	24
MAXIMUM BUILDING HEIGHT:	33'-4"
PARKING REQUIRED BUILDING (1 PER 200):	971 SPACES
PARKING REQUIRED GARDEN CENTER AND TLE (1 PER 400):	29 SPACES
TOTAL PARKING REQUIRED:	1000 SPACES
PARKING PROVIDED:	1005 SPACES (108 SMALL CAR)
PARKING RATIO:	4.88 SPACES PER 1000 SF
HC PARKING PROVIDED:	20 SPACES
HC PARKING REQUIRED:	11 SPACES VAN ACCESSIBLE
BIKE SPACES PROVIDED:	29 SPACES (15 BIKE SPACES SHALL BE SECURED LOCKERS)
BIKE SPACES REQUIRED:	29 SPACES
SHOWER PROVIDED:	2 SHOWER
SHOWER REQUIRED:	2 SHOWER
LANDSCAPE PROVIDED:	103,016 SF
LANDSCAPE REQUIRED (15% OF NET LOT AREA):	100,165 SF

FUTURE TRACT 1-A-2 SITE DATA:

BUILDING AREA TOTAL:	6,069 SF
PARKING REQUIRED BUILDING (1 SPACE PER 3 CUSTOMERS):	78 SPACES
TOTAL PARKING REQUIRED:	78 SPACES
PARKING PROVIDED:	104 SPACES (3 SMALL CAR)

PROJECT NUMBER: 1000650
APPLICATION NUMBER: DRB-00277

This plan is consistent with the specific Site Development Plan approved by the Environmental Planning Commission (EPC), dated 1-18-03, and the Findings and Conditions in the Official Notification of Decision are satisfied.

Is an Infrastructure List required? ☒ Yes ☐ No. If Yes, then a set of approved DRG plans with a work order is required for any construction within Public Right-of-Way or for construction of public improvements.

DRB SITE DEVELOPMENT PLAN SIGNOFF APPROVAL:

Public Engineer, Transportation Division	3-31-04
Public Engineer, Utilities Development	3/31/04
Public Engineer, Parks & Recreation Department	3/31/04
Public Engineer, City Engineer	6/29/04
N/A	
* Environmental Health Department (conditional)	Date
Public Waste Management	Date
DRB Chairperson, Planning Department	6/29/04
* Environmental Health, if necessary	12/16/03

SHEET INDEX

1. SITE PLAN FOR BUILDING PERMIT	
2. SITE PLAN FOR BUILDING PERMIT-NOTES AND DETAILS	
3. LANDSCAPE PLAN	
4. GRADING AND DRAINAGE PLAN	
5. GRADING AND DRAINAGE PLAN	
6. GRADING AND DRAINAGE DETAILS	
7. MASTER UTILITY PLAN	
7A. FIRE MARSHAL APPROVED MASTER UTILITY PLAN	
8. ELEVATIONS	

ENGINEER'S SEAL

ALBUQUERQUE SOUTH WAL-MART #5430-00

SITE PLAN FOR BUILDING PERMIT

TERRA WEST, LLC
8509 JEFFERSON NE
ALBUQUERQUE, NEW MEXICO 87113
(505)858-3100

DRAWN BY: JDN
DATE: 3-17-04
2294SPB-2-17-04X
SHEET #
1 OF 8
JOB #
220094

LEGEND

---	EXISTING CURB & GUTTER
---	BOUNDARY LINE
---	PROPOSED PARKING SPACE
---	PROPOSED CURB
---	PROPOSED BUILDING
---	CENTERLINE
---	EASEMENT
---	REQUIRED COA ROW DEDICATION
---	PROPOSED CART CORRAL
---	STANDARD DUTY ASPHALT
---	HEAVY DUTY ASPHALT
---	HEAVY DUTY CONCRETE
---	PROPOSED LIGHT POLE

- KEYED NOTE:**
- (A) 6" SIDEWALK
 - (B) 6" PEDESTRIAN ACCESS (MATERIAL TO BE CONCRETE)
 - (C) COMPACTOR (SEE ARCH. PLANS SHEET)
 - (D) 6" HEADER CURB PER COA STD DWG #2415
 - (E) 6" STANDARD CURB AND GUTTER PER COA STD DWG #2415
 - (F) 3" SCREEN WALL (SEE DETAIL SHEET)
 - (G) HANDICAP RAMP PER COA STD DWG #2441
 - (H) CART CORRAL
 - (I) PATIO W/25% SHADE STRUCTURE & TABLES, SEATS AND BENCHES
 - (J) RAISED TREE PLANTER TO BE 18" TALL BLOCK GRAPH SCALE COLOR TO MATCH BUILDING
 - (K) 8" SCREEN WALL (SEE DETAIL SHEET)
 - (L) TRASH COMPACTOR
 - (M) 6" DIA. PIPE BOLLARD

LINE TABLE

LINE	LENGTH	BEARING
L1	710.37	S71°40'06"W
L2	15.48	S71°40'06"W
L3	381.82	S06°34'44"W
L4	378.45	S06°34'44"W
L5	306.65	S06°34'44"W
L6	14.12	N89°43'54"E
L7	61.26	N89°43'54"E
L8	281.22	S29°32'46"E
L9	203.47	S89°45'45"E
L10	51.39	S29°32'43"E
L11	794.06	N10°22'03"E

CURVE TABLE

CURVE	LENGTH	RADIUS	DELTA ANGLE	CHORD	DIRECTION	CHORD
C1	52.28	30.00	99°50'25"	N39°25'18"W		45.91
C2	563.94	1707.03	18°55'43"	S86°57'56"W		561.38
C3	54.06	30.00	103°15'19"	S44°47'22"E		47.04
C4	237.99	350.00	38°57'35"	N64°03'16"E		233.43
C5	56.29	468.95	6°52'37"	S48°16'19"W		56.29
C6	26.50	25.00	29°57'18"	N14°34'08"W		25.27
C7	13.07	25.00	60°3'20"	N59°54'26"W		12.92
C8	286.39	414.63	39°34'32"	S72°30'11"W		280.73
C9	151.77	350.00	24°50'41"	N80°05'21"E		150.58
C10	162.06	410.00	22°38'52"	S78°54'39"W		161.01
C11	73.11	410.00	10°13'01"	N84°38'15"W		73.01
C12	47.12	30.00	89°59'33"	H25°27'30"E		42.42

Rio Bravo & Coors, +/- 2,050 lf / 30 = 68
Street Trees Required 68
Street Trees Provided 78

Rio Bravo Boulevard
ROW VARIES

Native Seed
105,150sf

SFCF 17518sf
SFCF 3,816sf

Cobble 6,785sf

SFCF 250sf

SFCF 260sf

SFCF 150sf

SFCF 315sf

SFCF 150sf

SFCF 300sf

SFCF 365sf

SFCF 775sf

SFCF 500sf

SFCF 450sf

SFCF 970sf

SFCF 500sf

SFCF 615sf

SFCF 3,350sf
SFCF 3,350sf

SFCF 34,882sf

SFCF 4,800sf

SFCF 12@95sf=1,140sf

SFCF 500sf

SFCF 320sf

SFCF 320sf

SFCF 360sf

SFCF 320sf

SFCF 400sf

SFCF 670sf

SFCF 360sf

SFCF 3,350sf

SFCF 320sf

SFCF 480sf

SFCF 350sf

SFCF 350sf

SFCF 420sf

SFCF 425sf

SFCF 175sf

A six foot wide path shall remain
clear of all shrubbery.

SFCF 6,085sf

SFCF 490sf

SFCF 360sf

SFCF 470sf

SFCF 35@56sf=1,960sf

SFCF 490sf

SFCF 490sf

SFCF 2,035sf

SFCF 360sf

Cobble 2,680sf
SFCF 9,200sf

SFCF 690sf

SFCF 17@36sf=612sf

SFCF 4,740sf

SFCF 2,730sf

C-192-SGL-OL

CENTER ENTRY, GARDEN LEFT, TLE LEFT
GROSS S.F. (EXCLUDING TLE & GARDEN CENTER) = 194,222
GROSS SF = 205,802
SUPERCLINER

PROPOSED TRACT 1-A-1

19.8799 AC±

LANDSCAPE NOTES

Landscape Maintenance and Irrigation system
maintenance shall be the responsibility of the owner.

All Landscaping shall be watered by a complete
underground irrigation system operated by automatic
timer. Bubblers to trees and (2) drip emitters per
shrub. Point of Connection for Irrigation system is
unknown at current time and will be coordinated in the
field.

It is the intent of this plan to comply with the
City of Albuquerque, water conservation and waste
water ordinance.

All landscape beds shall be planted so to
achieve 75% live ground cover at maturity.

Approval of this plan does not constitute or
imply exemption from water waste provisions of the
water conservation landscaping and water waste
ordinance. Water management is the sole
responsibility of the property owner.

NATIVE SEED NOTES


Re-seed all disturbed areas from construction.
Native seed mix shall be City of Albuquerque
West side mix as available from
Curtis and Curtis Seed Company
4500 N. Prince
Clovis New Mexico, 88101
(505) 762-4759

Seed rate and application shall be as
recommended by seed provider

Shrub species shall include but not be limited to
Algeria
Apache Plume
Mountain Mahogany
Chamisa
Four-Wing Saltbush

Complete seed list as recommended by supplier
shall be submitted to owners rep prior to installation
At the end of the second year reseed if the first
seeding has not resulted in substantial plant coverage.

All seeded areas shall be mulched with crimped straw.

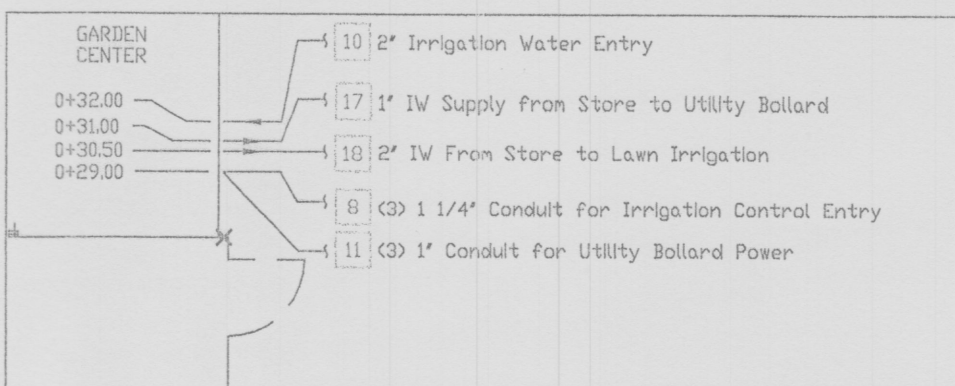


DETAIL A - IRRIGATION UTILITY ENTRY
PREFERRED IRRIGATION BFP LOCATION IS IN GARDEN CENTER CLOSET.
COORDINATE WITH MEP ENGINEER TO DETERMINE LOCATION OF IRRIGATION
METER AND BFP. ARRANGEMENT SHOWN IN DETAIL A APPLIES TO STORES WITH
LAWN IRRIGATION AND UTILITY BOLLARD. OMIT LAWN IRRIGATION WATER SUPPLY
AND IRRIGATION CONTROL IF NOT REQUIRED.

LANDSCAPE LEGEND


Size	Common Name	Quantity (not verified)
4-6'	Palm Yucca, Boulder, Cobble Yucca faxoniana	16
2"	Arizona Sycamore Platanus wrightii	20
2"	Honeylocust Gleditsia triacanthos 'Shademaster'	35
2"	Modesto Ash Fraxinus velutina 'Modesto'	56
6 - 8'	Austrian Pine Pinus nigra	21
5'	Multi-trunk character Pinon Pinus edulis	11
15 Gal	Desert Willow Chilopsis linearis	32
15 Gal	Purple Leaf Plum Prunus cerasifera 'Atropurpurea'	19
15 Gal	Chitalpa Chilopsis X caltapa	28
5 Gal	Rosemary Rosmarinus officinalis	210
5 Gal	Raphiolepis Raphiolepis indica 'Ballerina'	147
5 Gal	Buffalo Juniper Juniperus sabinia 'Buffalo'	393
5 Gal	Dwarf Butterfly Bush Buddleia davidii nanhoensis	65
5 Gal	Purple Fountain Grass Pennisetum setaceum 'Rubrum'	104
5 Gal	Cherry Sage Salvia greggii 'Red'	40
5 Gal	Blue Mist Caryopteris x clandonensis	39
5 Gal	Chamisa Chrysothamnus r. juseosus	66
5 Gal	Apache Plume Faijgia paradoxa	39
	Commercial Grade Steel Edging	
	Santa Fe Brown Crusher Fines	
	2-4" Santa Ana Tan Cobble	

LANDSCAPE CALCULATIONS

TOTAL LOT AREA (sf)	19.8799ac.	865,968
TOTAL BUILDING AREA (sf)	-	205,802
NET LOT AREA (sf)		660,166
LANDSCAPE REQUIREMENT (%)	x	.15
TOTAL LANDSCAPE REQUIRED (sf)		99,025
TOTAL LANDSCAPE PROVIDED (sf)		139,150
NATIVE SEED AREA		180,650

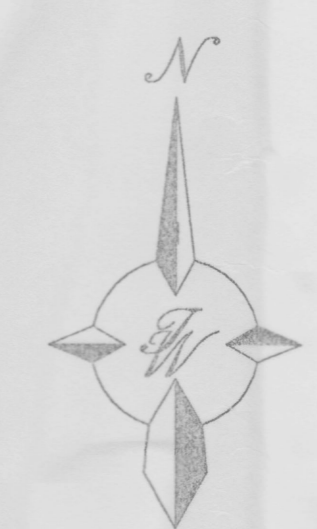

GRAPHIC SCALE

 


SCALE: 1"=60'

Mitchell Associates, LLC

7200 Way Cross Av. NW
Albuquerque, NM 87120
(505) 839-2081 danny@mitchellassociatesllc.com

LANDSCAPE ARCHITECT
SEAL

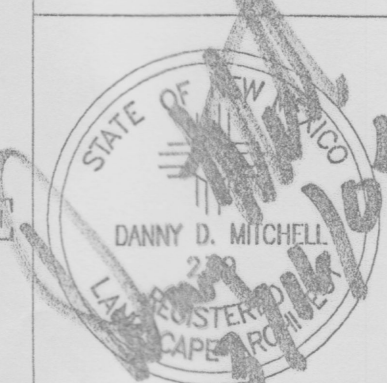

Danny D. Mitchell
NMRLA #239

ALBUQUERQUE SOUTH
WAL-MART #5430-00
LANDSCAPE PLAN

TIERRA WEST, LLC
8508 JEFFERSON NE
ALBUQUERQUE, NEW MEXICO 87113
(505) 858-3100


DRAWN
BY DM

DATE
2/28/04

2294_LandscapeDC_2--28-03

SHEET #

JOB #
220094

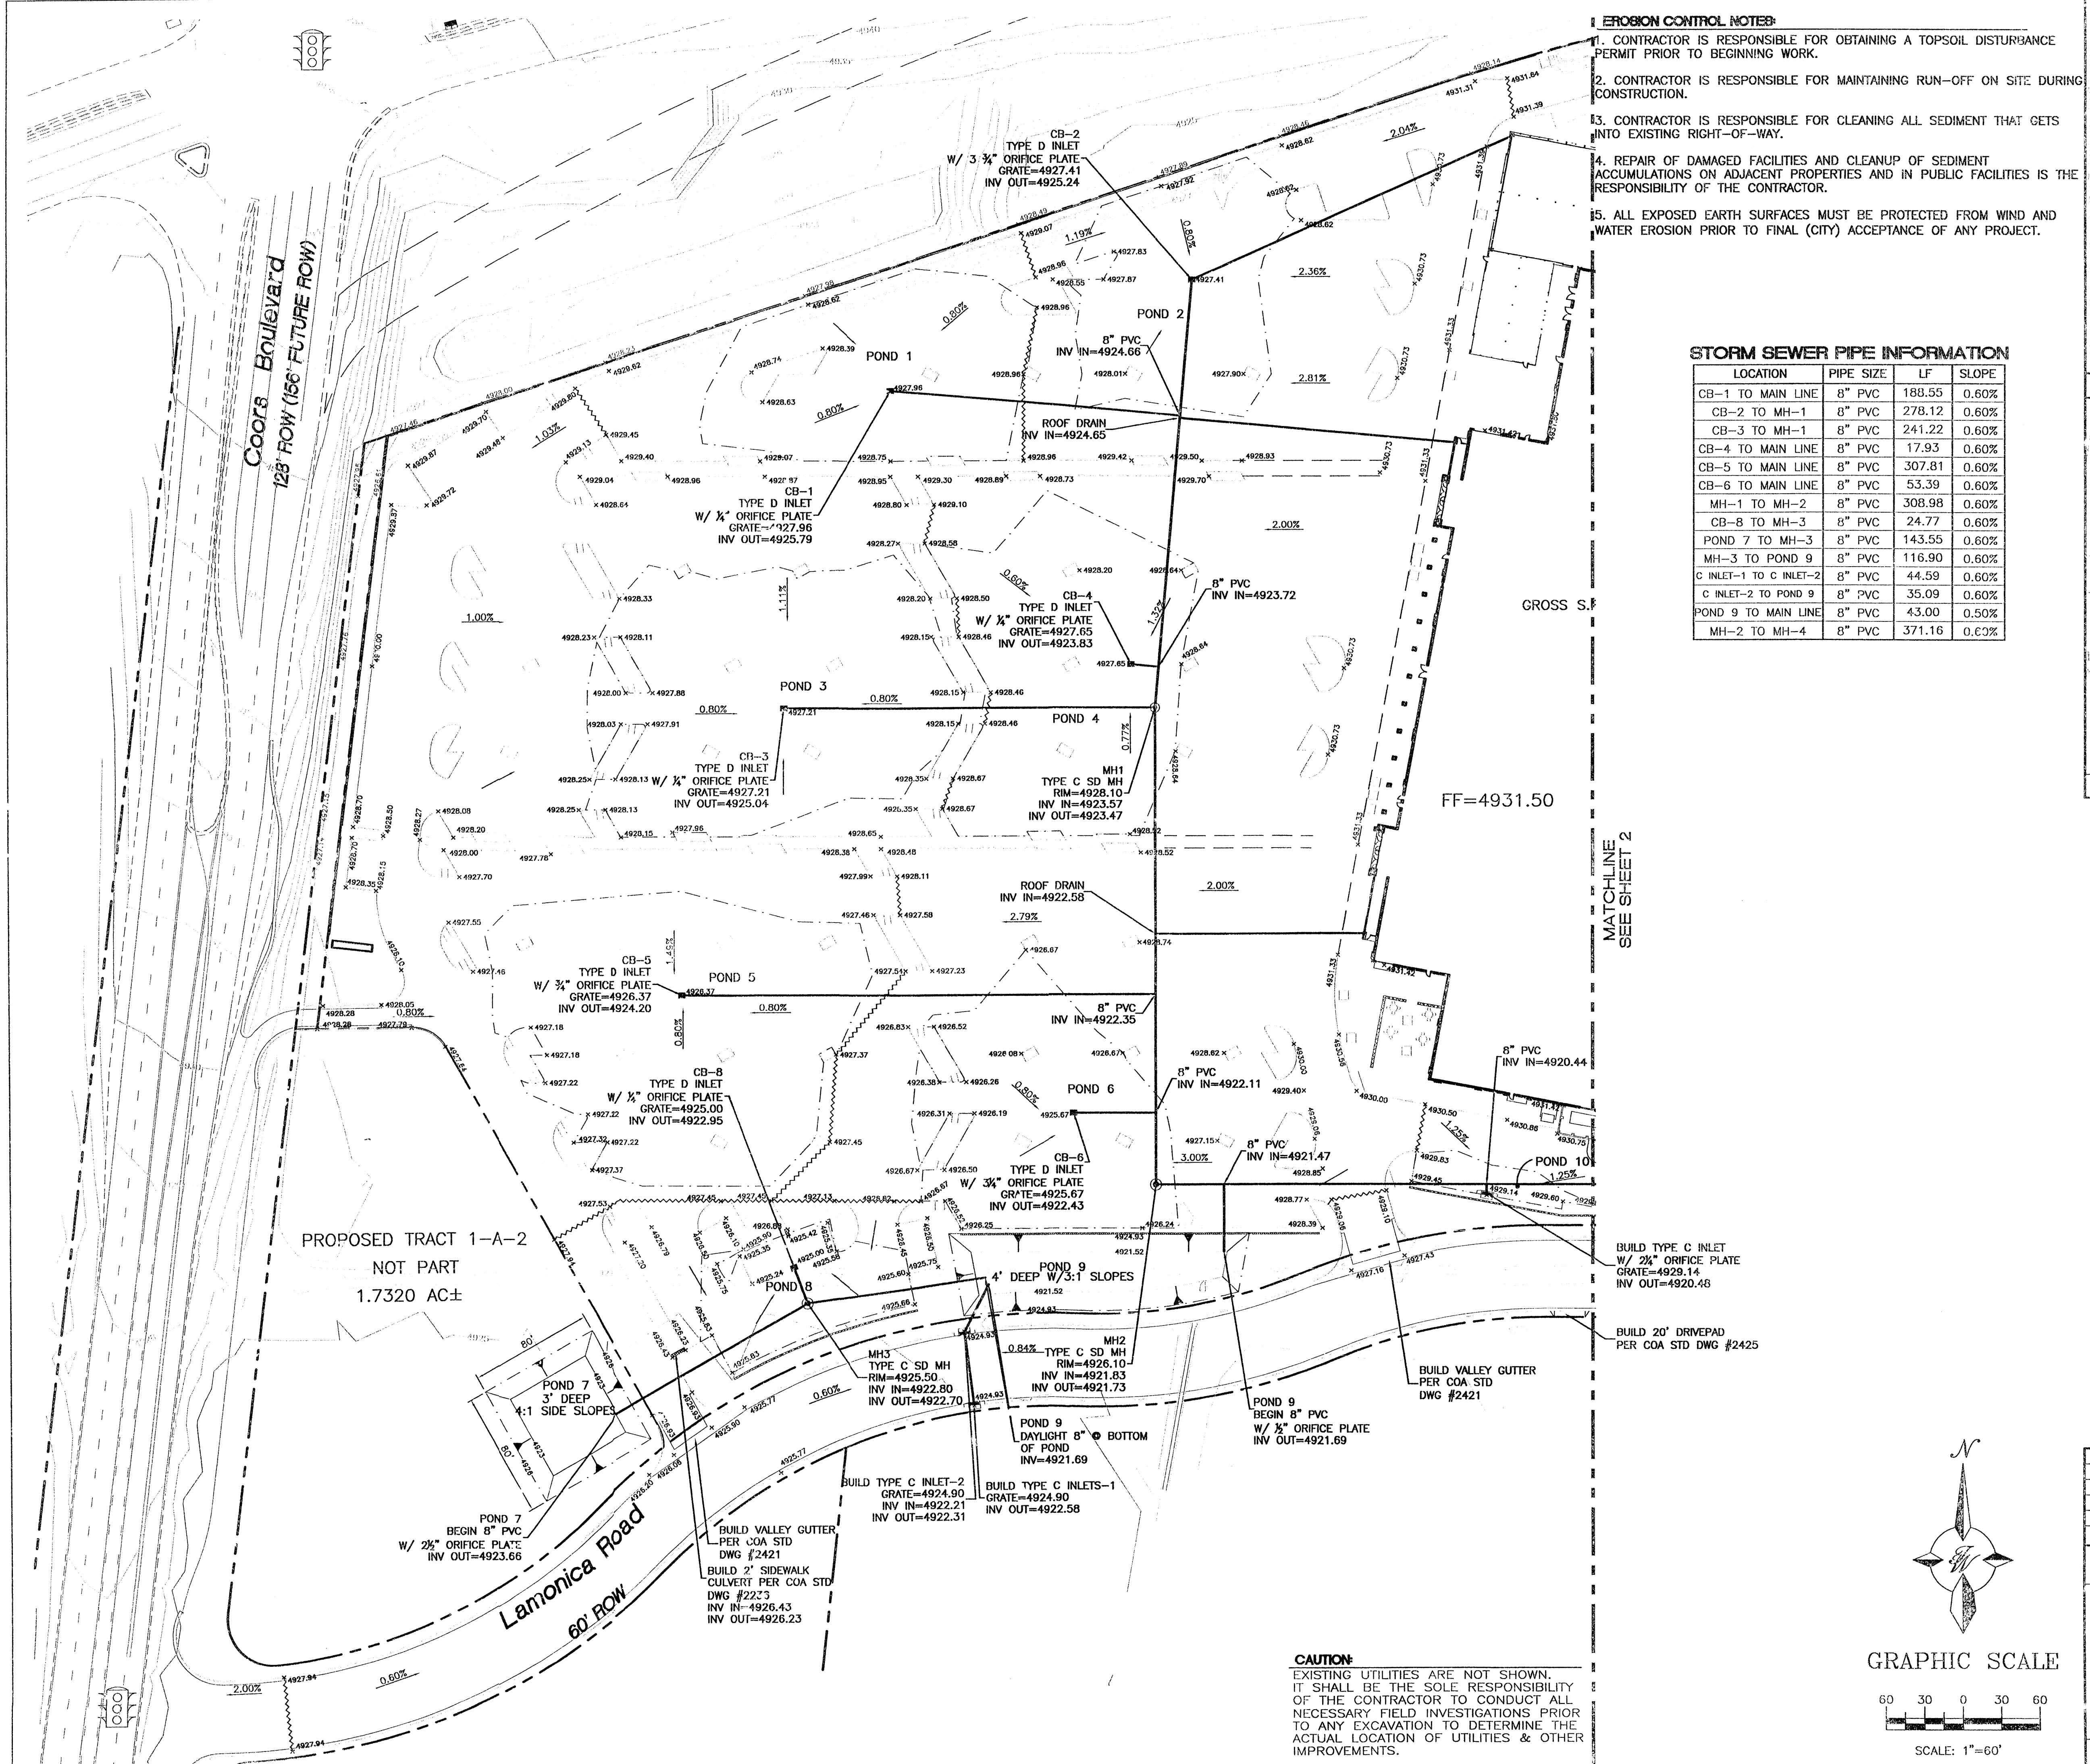

- EROSION CONTROL NOTES:**
1. CONTRACTOR IS RESPONSIBLE FOR OBTAINING A TOPSOIL DISTURBANCE PERMIT PRIOR TO BEGINNING WORK.
 2. CONTRACTOR IS RESPONSIBLE FOR MAINTAINING RUN-OFF ON SITE DURING CONSTRUCTION.
 3. CONTRACTOR IS RESPONSIBLE FOR CLEANING ALL SEDIMENT THAT GETS INTO EXISTING RIGHT-OF-WAY.
 4. REPAIR OF DAMAGED FACILITIES AND CLEANUP OF SEDIMENT ACCUMULATIONS ON ADJACENT PROPERTIES AND IN PUBLIC FACILITIES IS THE RESPONSIBILITY OF THE CONTRACTOR.
 5. ALL EXPOSED EARTH SURFACES MUST BE PROTECTED FROM WIND AND WATER EROSION PRIOR TO FINAL (CITY) ACCEPTANCE OF ANY PROJECT.

STORM SEWER PIPE INFORMATION

LOCATION	PIPE SIZE	LF	SLOPE
CB-1 TO MAIN LINE	8" PVC	188.55	0.60%
CB-2 TO MH-1	8" PVC	278.12	0.60%
CB-3 TO MH-1	8" PVC	241.22	0.60%
CB-4 TO MAIN LINE	8" PVC	17.93	0.60%
CB-5 TO MAIN LINE	8" PVC	307.81	0.60%
CB-6 TO MAIN LINE	8" PVC	53.39	0.60%
MH-1 TO MH-2	8" PVC	308.98	0.60%
CB-8 TO MH-3	8" PVC	24.77	0.60%
POND 7 TO MH-3	8" PVC	143.55	0.60%
MH-3 TO POND 9	8" PVC	116.90	0.60%
C INLET-1 TO C INLET-2	8" PVC	44.59	0.60%
C INLET-2 TO POND 9	8" PVC	35.09	0.60%
POND 9 TO MAIN LINE	8" PVC	43.00	0.50%
MH-2 TO MH-4	8" PVC	371.16	0.60%



LEGAL DESCRIPTION:
TRACT 1A, LAMONICA AND WENK
NOTES:
1. ALL SPOT ELEVATIONS REPRESENT FLOWLINE ELEVATION UNLESS OTHERWISE NOTED.
2. SEE SHEET 3B FOR ALL DETAILS.

LEGEND

	PROPOSED STORM SEWER MANHOLE
	PROPOSED CURB INLET
	PROPOSED CATCH BASIN
	PROPOSED STORM SEWER LINE
	EXISTING CURB & GUTTER
	PROPOSED CURB & GUTTER
	BOUNDARY LINE
	EXISTING BOUNDARY LINE
	EASEMENT
	PROPOSED PERIMETER WALL
	PROPOSED RETAINING WALL
	EXISTING CONTOUR
	EXISTING INDEX CONTOUR
	PROPOSED CONTOUR
	PROPOSED INDEX CONTOUR
	GRADING HIGH POINT
	SLOPE TIE
	EXISTING SPOT ELEVATION
	PROPOSED SPOT ELEVATION

ROUGH GRADING APPROVAL _____ DATE _____

NO.	DATE	REMARKS	BY
REVISIONS			
ENGINEER'S SEAL			
ALBUQUERQUE SOUTH WAL-MART #5430-00			
GRADING AND DRAINAGE PLAN			
TERRA WEST, LLC 8509 JEFFERSON NE ALBUQUERQUE, NEW MEXICO 87113 (505)858-3100			
DRAWN BY WCVJ DATE 2-25-04 2294GRB-2-17-04X SHEET # 4 OF 8 JOB # 229404			
RONALD R. BOHANNAN P.E. #7668			

CAUTION:
EXISTING UTILITIES ARE NOT SHOWN.
IT SHALL BE THE SOLE RESPONSIBILITY OF THE CONTRACTOR TO CONDUCT ALL NECESSARY FIELD INVESTIGATIONS PRIOR TO ANY EXCAVATION TO DETERMINE THE ACTUAL LOCATION OF UTILITIES & OTHER IMPROVEMENTS.





MATCHLINE
SEE SHEET 1

C-192-SGL-OL
CENTER ENTRY, GARDEN LEFT, TLE LEFT
(EXCLUDING TLE & GARDEN CENTER) = 194,222
GROSS SF = 205,802
SUPERCENTER

PROPOSED TRACT 1-A-1
19.8799 AC±
FF=4931.50

STORM SEWER PIPE INFORMATION

LOCATION	PIPE SIZE	LF	SLOPE
CB-11 TO MAIN LINE	8" PVC	17.41	0.60%
CB-12 TO MH-5	8" PVC	33.68	0.60%
CB-3 TO MH-1	8" PVC	241.22	0.60%
MH-4 TO MH-5	8" PVC	217.82	0.60%
MH-5 TO MH-6	8" PVC	22.00	0.60%
MH-6 TO OUTFALL	8" PVC	124.13	0.60%
MH-7 TO MH-5	8" PVC	288.56	0.60%
MH-8 TO MH-7	8" PVC	399.19	0.60%
CB-13 TO MH-8	8" PVC	101.22	0.60%
CB-14 TO MAIN LINE	8" PVC	40.53	15.12%
CB-16 TO MAIN LINE	8" PVC	15.32	0.60%
CB-17 TO MAIN LINE	8" PVC	33.86	25.49%
CB-18 TO MAIN LINE	8" PVC	6.49	0.60%
POND 15 TO MAIN LINE	8" PVC	17.48	43.25%
ROOF DRAIN TO POND 19	8" PVC	307.04	0.60%
POND 19 TO MH-8	8" PVC	89.79	0.60%

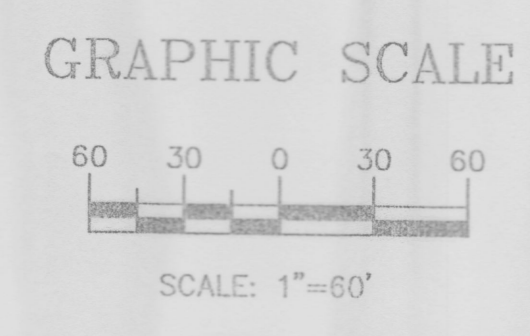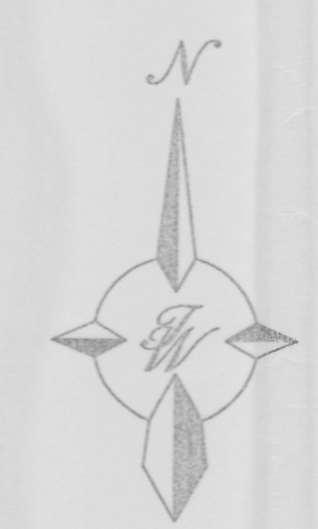

NO.		DATE		REMARKS		BY	
ENGINEER'S SEAL ALBUQUERQUE SOUTH WAL-MART #5430-00 GRADING AND DRAINAGE PLAN TERRA WEST, LLC 8509 JEFFERSON NE ALBUQUERQUE, NEW MEXICO 87113 (505)858-3100 RONALD R. BOHANNAN P.E. #7868							
DRAWN BY		DATE		SHEET #		JOB #	
WCVJ		2-26-04		2294GRB-2-17-04X		5 OF 8	
						22009	



GENERAL NOTES:

1. ALL CONCRETE IS TO BE 4000 PSI @ 28 DAYS.
2. MINIMUM COMPACTION UNDER FOOTINGS IS TO BE 95% PER ASTM. D 1557 FOR A DEPTH OF 12" MOISTURE CONTENT IS TO BE $\pm 2.0\%$.
3. BACK FILL AGAINST WALLS IS TO BE HAND-PLACED AND COMPACTED.
4. ALL BARS ARE TO BE GRADE 60, ASTM 615.
5. TRUSS TYPE DUR-O-WALL EVERY OTHER COURSE.
6. JOISTS SHALL BE AT LEAST EQUAL IN SIZE AND SPACING
 1. WALLS SHALL PROJECT A MINIMUM OF 30" BAR DIA
 INTO THE FILLED BLOCK CORES, AND SHALL EXTEND TO THE
 TOE OF THE FOOTING.
7. PROVIDE KEY FOR 8" AND 12" WALLS WHERE H EXCEEDS 6'-0"
8. USE EITHER EXPANSION JOINTS ON 20' CENTERS OR PILASTERS
 EVERY 16'.
9. #3 BARS TO BE USED ON WALLS LESS THAN 2'-8" IN HEIGHT.
 #4 BARS TO BE USED ON WALLS GREATER THAN OR EQUAL TO 2'-8"
10. X BARS TO BE USED ON WALLS EXCEEDING 2'-8"
11. GROUND BEAM: #4 BARS FOR WALLS UNDER 3'-4", 2-#4 BARS
 FOR WALLS UNDER 5'-4", 2-#5 BARS FOR WALLS OVER 5'-4".
11. RETAINING WALL TO WATERPROOF.





TYP. ORIFICE PLATE DETAIL
NTS




1. STORM INLET CUTTER TRANSITION WILL BE SHOWN ON THE CONSTRUCTION PLANS.
2. OUTLET PIPE, PER DESIGN REQUIREMENT.
3. FOR FRAME & GRATING, SEE DWG. 2216, 2220 & 2221

CONSTRUCTION NOTES:

- A. FRAME & GRATE
- B. CUT ONE HORIZONTAL AND ONE VERTICAL BAR MAX. AT PIPE OPENING.
- C. NO. 4 BARS @ 6" O.C. EACH WAY
- D. USE STANDARD STEPS, SEE DWG 2229.
- E. CONC. FILL, SEE NOTE C DWG 2201
- F. INVERT PER DESIGN
- G. INSTALL STEPS ON DOWNSTREAM FACE
- H. CENTER SUPPORT ASSEMBLY

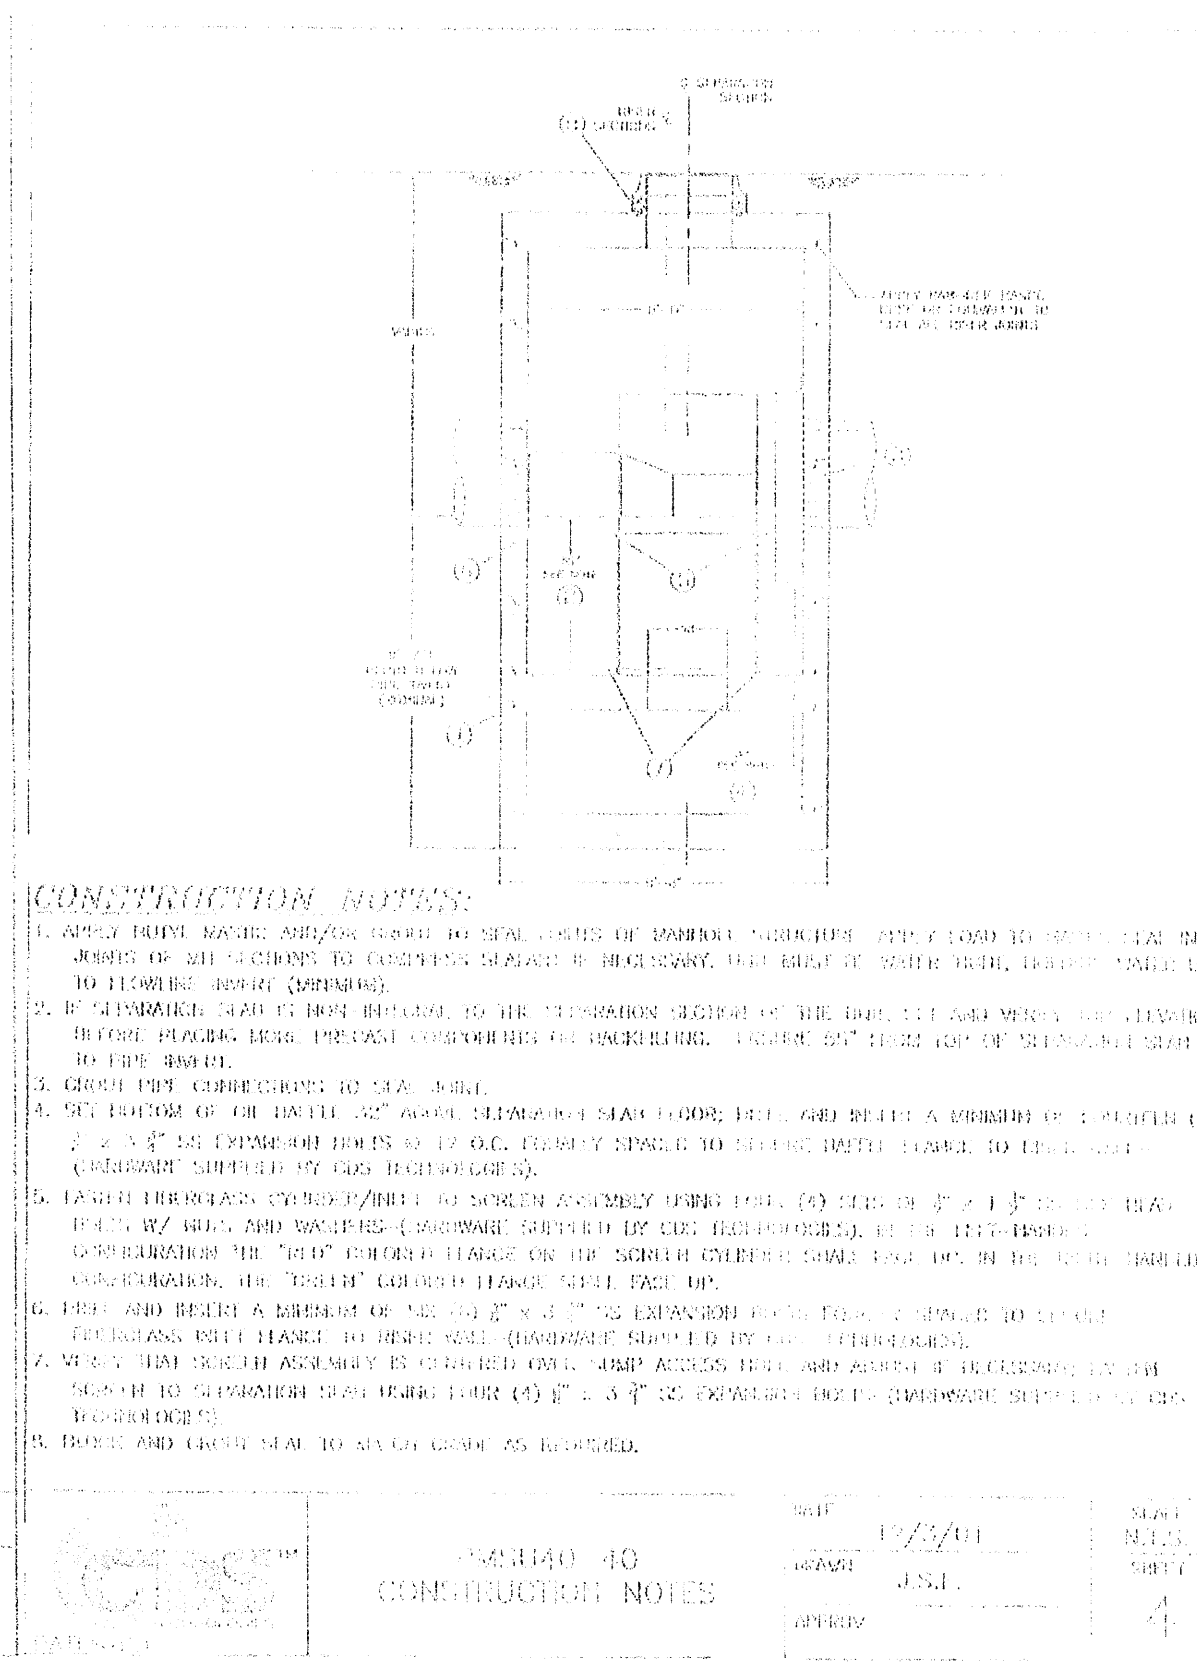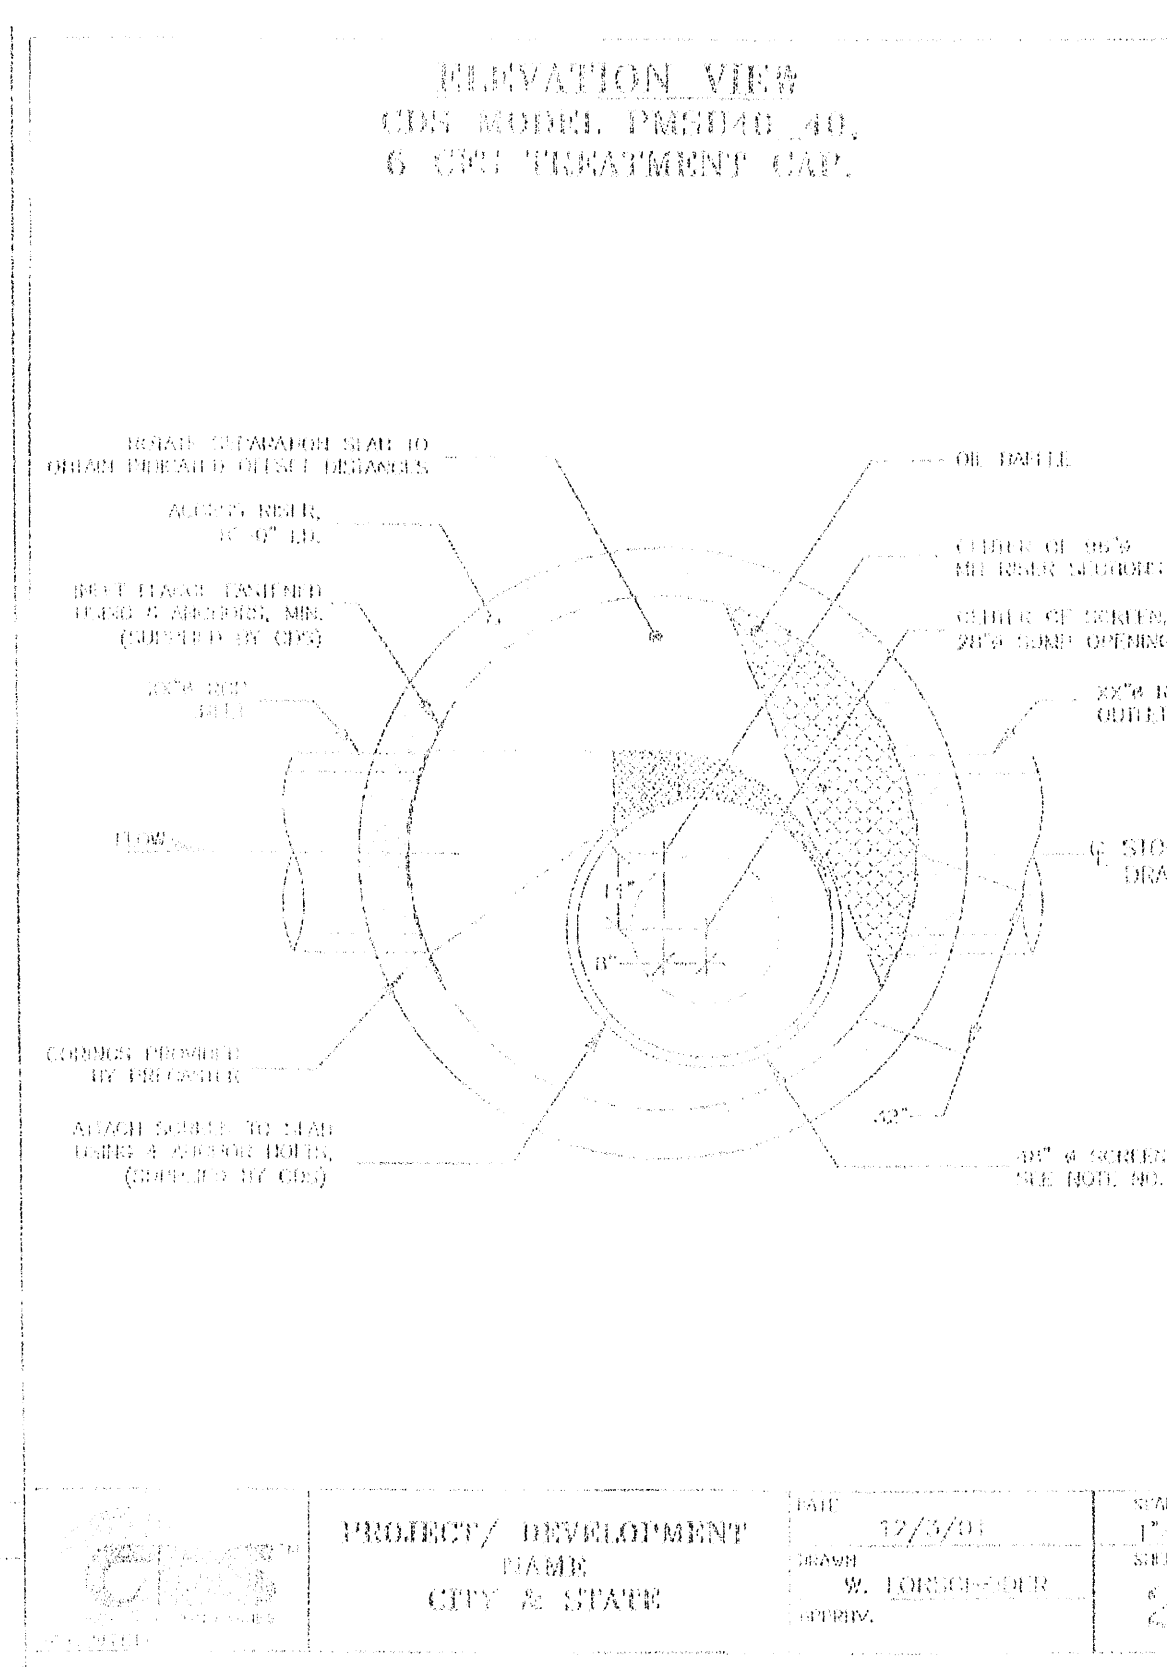




	</
--	--	----

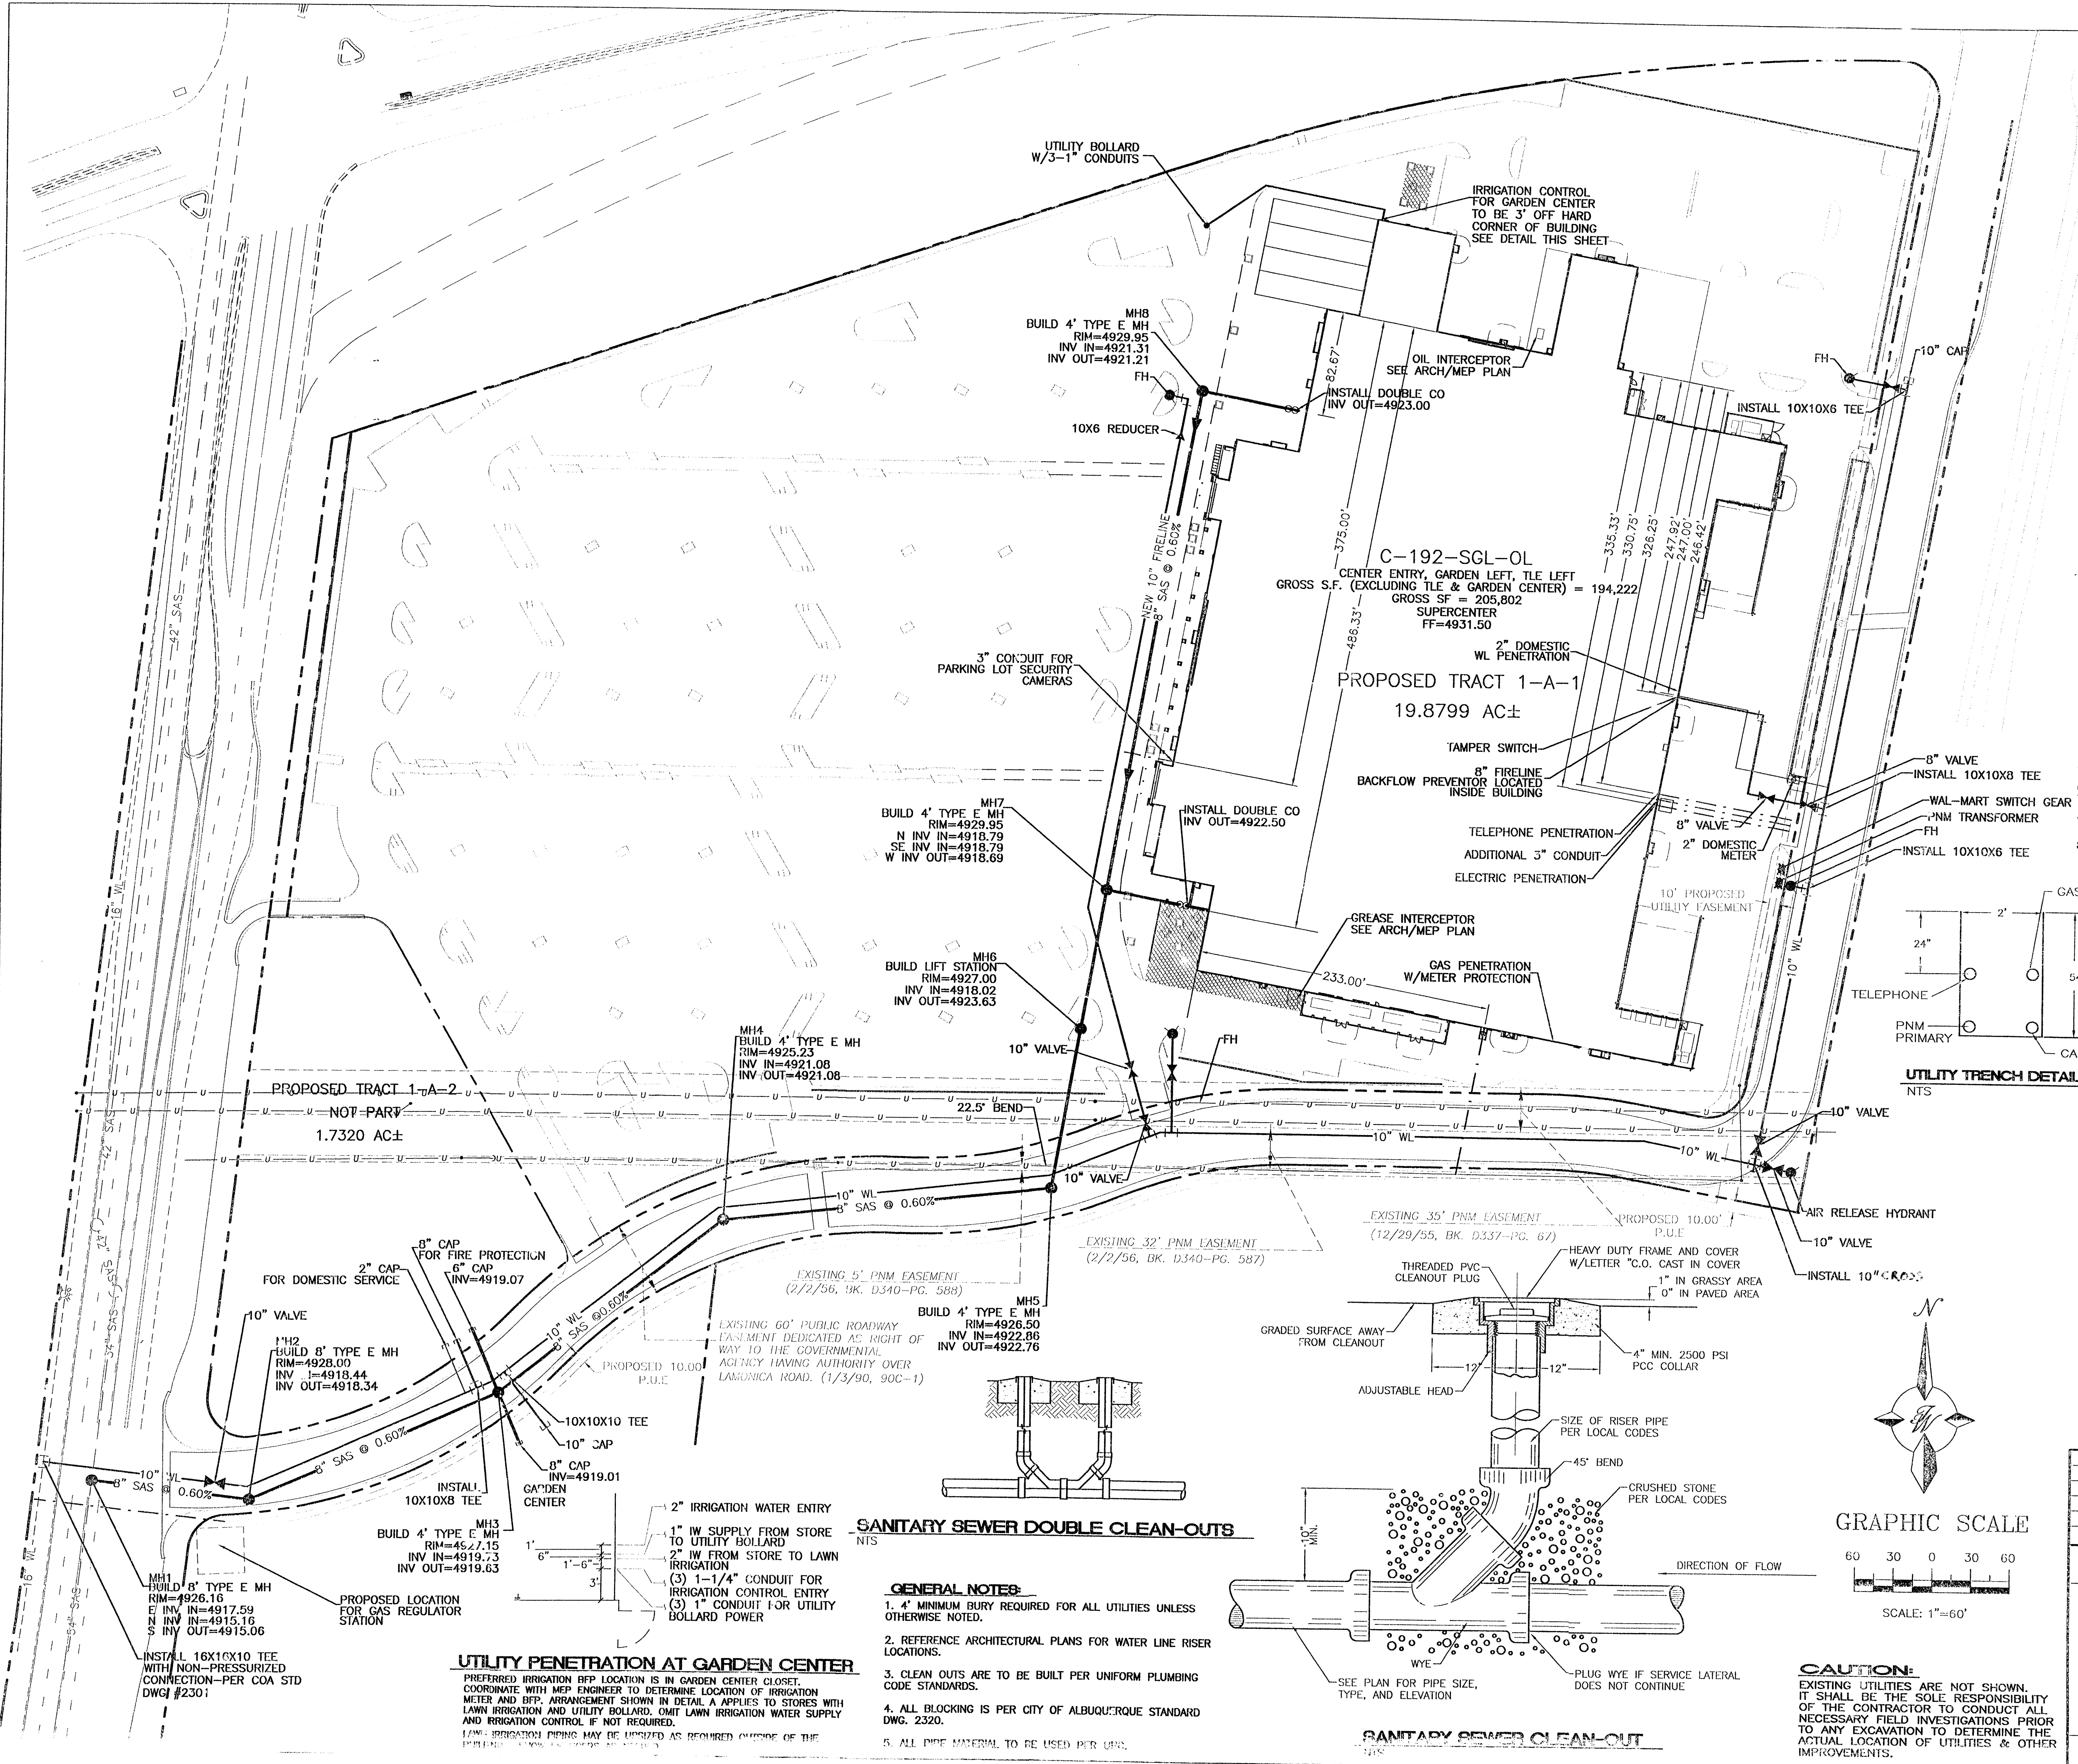

WATER SHUT-OFF PLAN SHUT OFF VALVES # 521 AND 421


- NOTES:
1. ONLY WATER SYSTEMS PERSONNEL ARE AUTHORIZED TO OPERATE VALVES.
 2. NOTIFY CITY OF ALBUQUERQUE, WATER SYSTEMS DIVISION (PHONE 857-8200) SEVEN (7) WORKING DAYS IN ADVANCE OF NEEDING EXECUTION OF THE WATER SHUT OFF PLAN.
 3. APPROXIMATE SHUT OFF TIME WILL BE 24 HOURS.
 4. SHUTOFF THE VALVES INDICATED IN THE ABOVE PLAN.
- NOTICE TO CONTRACTORS**
1. AN EXCAVATION/CONSTRUCTION PERMIT WILL BE REQUIRED BEFORE BEGINNING ANY WORK WITHIN CITY RIGHT-OF-WAY. AN APPROVED COPY OF THESE PLANS MUST BE SUBMITTED AT THE TIME OF APPLICATION FOR THIS PERMIT.
 2. ALL WORK DETAILED ON THESE PLANS TO BE PERFORMED, EXCEPT AS OTHERWISE STATED OR PROVIDED HEREON, SHALL BE CONSTRUCTED IN ACCORDANCE WITH CITY OF ALBUQUERQUE INTERIM STANDARD SPECIFICATIONS FOR PUBLIC WORKS CONSTRUCTION, 1985.
 3. TWO WORKING DAYS PRIOR TO ANY EXCAVATION, CONTRACTOR MUST CONTACT LINE LOCATING SERVICE, 765-1234, FOR LOCATION OF EXISTING UTILITIES.
 4. PRIOR TO CONSTRUCTION, THE CONTRACTOR SHALL EXCAVATE AND VERIFY THE HORIZONTAL AND VERTICAL LOCATIONS OF ALL CONSTRUCTIONS. SHOULD A CONFLICT EXIST, THE CONTRACTOR SHALL NOTIFY THE ENGINEER SO THAT THE CONFLICT CAN BE RESOLVED WITH A MINIMUM AMOUNT OF DELAY.
 5. BACKFILL COMPACTION SHALL BE ACCORDING TO RESIDENTIAL STREET USE.
 6. MAINTENANCE OF THESE FACILITIES SHALL BE THE RESPONSIBILITY OF THE OWNER OF THE PROPERTY SERVED.
 7. WORK ON ARTERIAL STREETS SHALL BE PERFORMED ON A 24-HOUR BASIS.
 8. CONTRACTOR IS RESPONSIBLE TO PROVIDE UTILITY STUBS 5' FROM BUILDING.

LEGEND	
	EXISTING SAS MANHOLE
	EXISTING SANITARY SEWER LINE
	PROPOSED SAS MANHOLE
	PROPOSED SAS CLEANOUT
	DIRECTION OF FLOW
	PROPOSED SANITARY SEWER LINE
	SANITARY SEWER SERVICE LINE
	EXISTING METER
	EXISTING VALVE W/BOX
	EXISTING FIRE HYDRANT
	EXISTING WATER LINE
	PROPOSED METER
	PROPOSED VALVE W/BOX
	PROPOSED FIRE HYDRANT
	PROPOSED WATER LINE
	PROPOSED CURB
	BOUNDARY LINE
	PROPOSED STORM SEWER MANHOLE
	PROPOSED SINGL. "D" INLET
	PROPOSED STORM SEWER LINE
	PROPOSED DRY UTILITY TRENCH
	EXISTING DRY UTILITY TRENCH

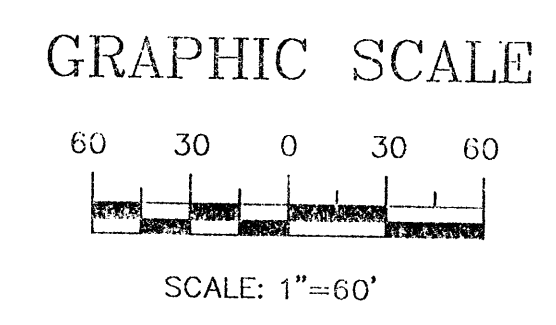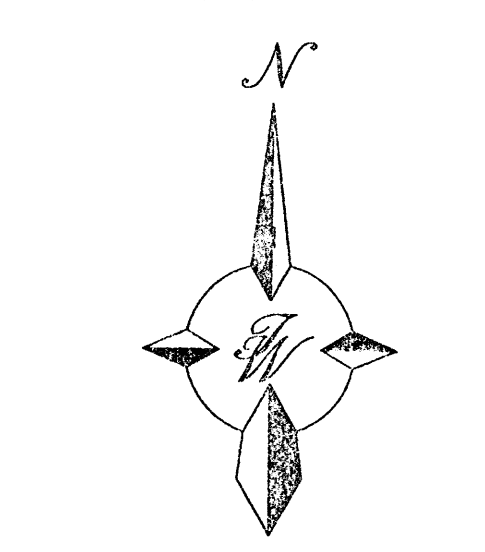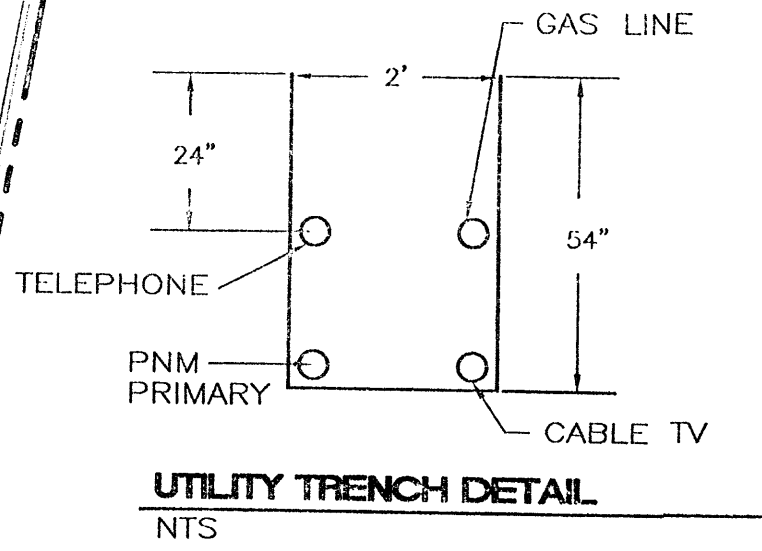


SANITARY SEWER DOUBLE CLEAN-OUTS

- GENERAL NOTES:
1. 4" MINIMUM BURY REQUIRED FOR ALL UTILITIES UNLESS OTHERWISE NOTED.
 2. REFERENCE ARCHITECTURAL PLANS FOR WATER LINE RISER LOCATIONS.
 3. CLEAN OUTS ARE TO BE BUILT PER UNIFORM PLUMBING CODE STANDARDS.
 4. ALL BLOCKING IS PER CITY OF ALBUQUERQUE STANDARD DWG. 2320.
 5. ALL PIPE MATERIAL TO BE USED PER U.P.C.

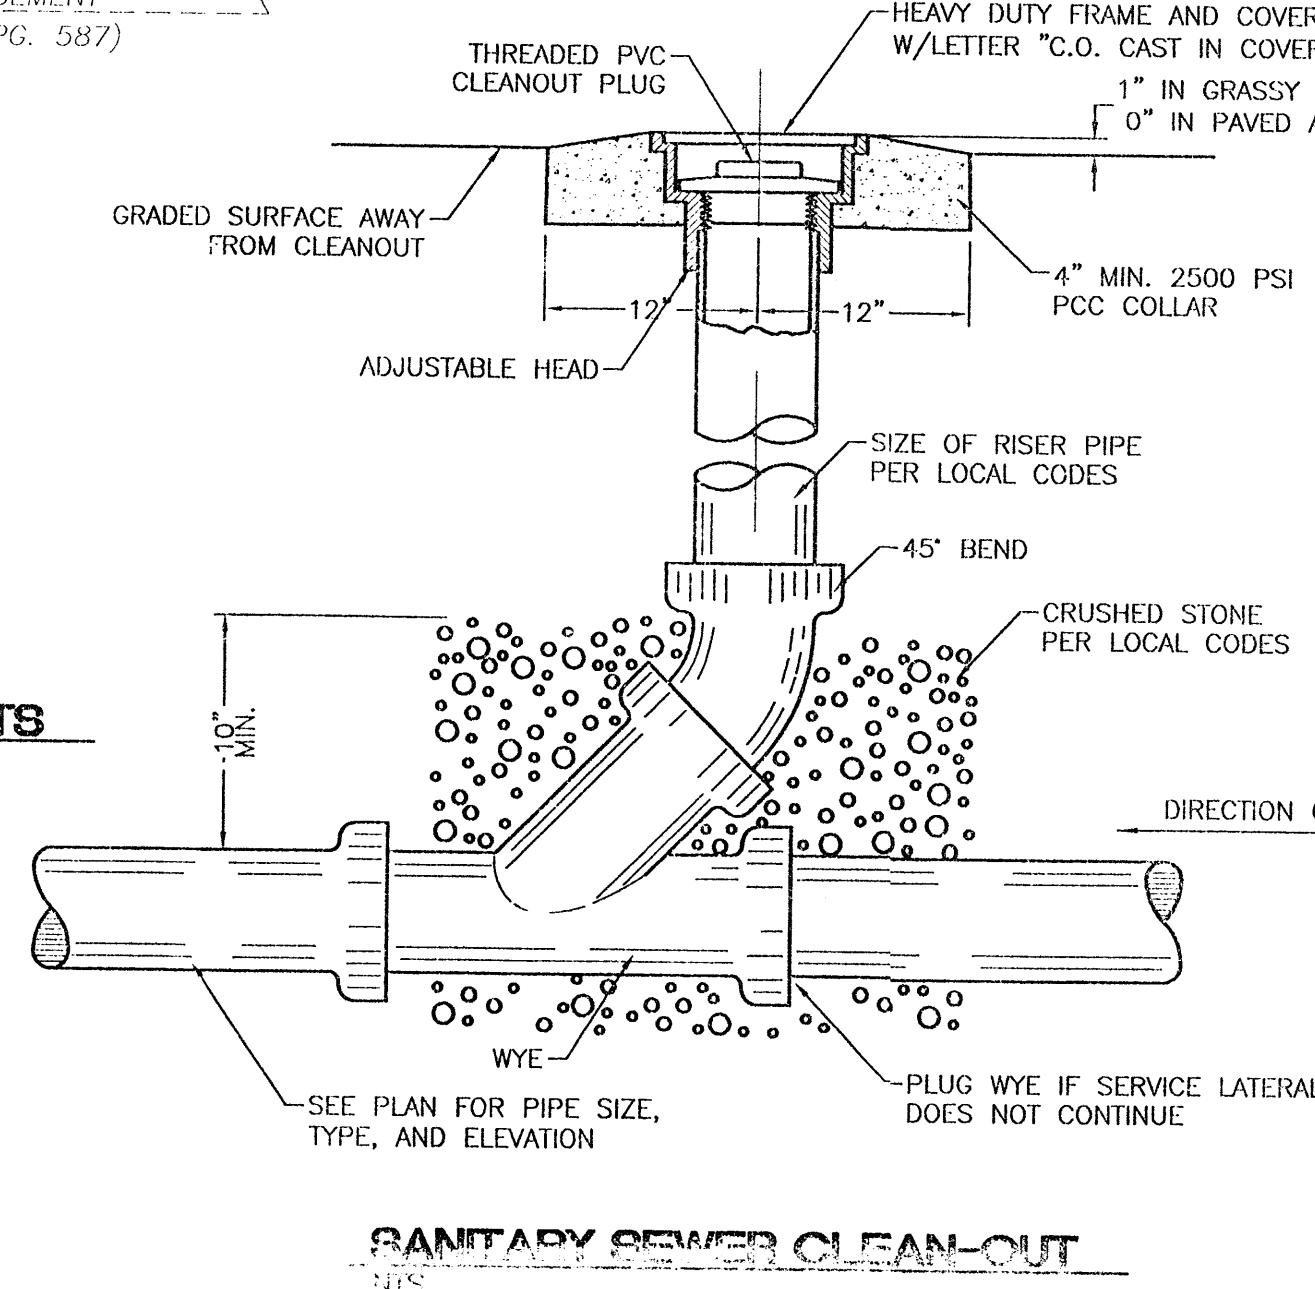


CAUTION:
EXISTING UTILITIES ARE NOT SHOWN. IT SHALL BE THE SOLE RESPONSIBILITY OF THE CONTRACTOR TO CONDUCT ALL NECESSARY FIELD INVESTIGATIONS PRIOR TO ANY EXCAVATION TO DETERMINE THE ACTUAL LOCATION OF UTILITIES & OTHER IMPROVEMENTS.

NO.	DATE	REMARKS	BY
REVISIONS			
ENGINEER'S SEAL		DRAWN BY JDN	
		DATE	3-17-04
		2294MUB-2-17-04X.DWG	
ALBUQUERQUE SOUTH WAL-MART #5430-00		SHEET #	
MASTER UTILITY PLAN		7 OF 8	
TERRA WEST, L.L.C. 8509 JEFFERSON NE ALBUQUERQUE, NEW MEXICO 87113 (505)858-3100		JOB #	

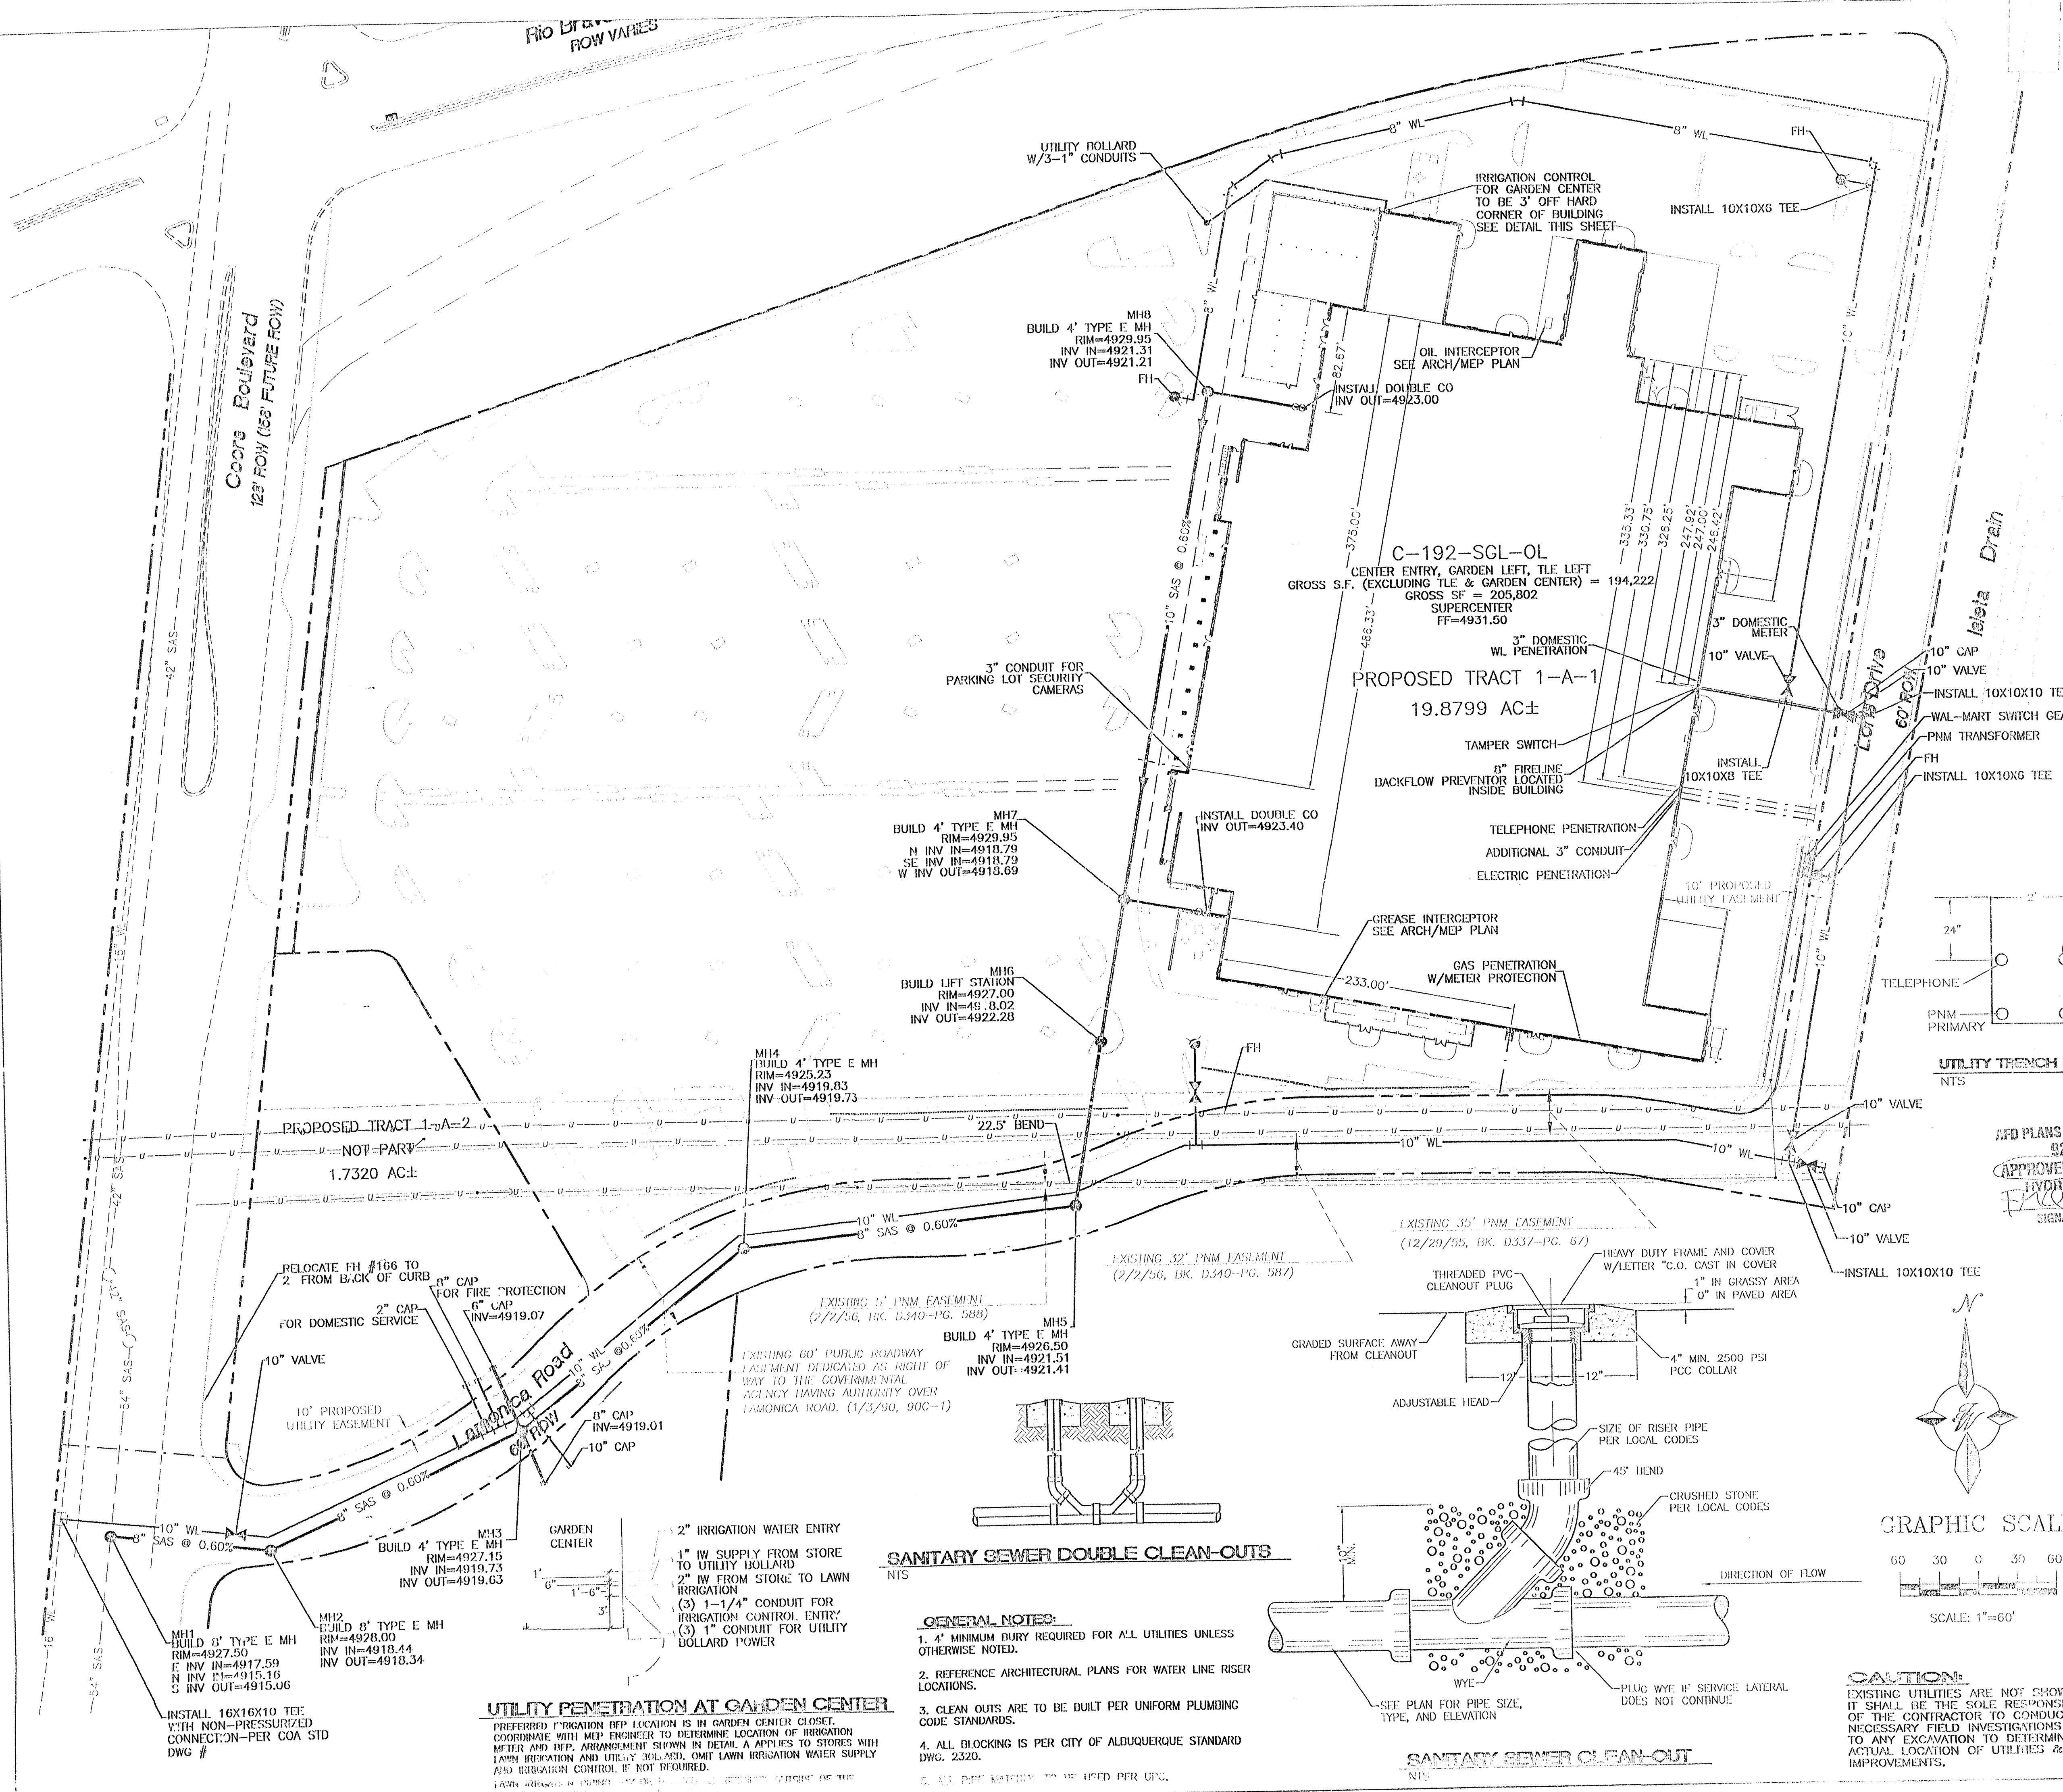


WATER SHUT-OFF PLAN SHUT OFF VALVES # 521 AND 421

- NOTES:**
1. ONLY WATER SYSTEMS PERSONNEL ARE AUTHORIZED TO OPERATE VALVES.
 2. NOTIFY CITY OF ALBUQUERQUE, WATER SYSTEMS DIVISION (PHONE: 857-8200) SEVEN (7) WORKING DAYS IN ADVANCE OF NEEDING EXECUTION OF THE WATER SHUT OFF PLAN.
 3. APPROXIMATE SHUT OFF TIME WILL BE 24 HOURS.
 4. SHUTOFF THE VALVES INDICATED IN THE ABOVE PLAN.
- NOTICE TO CONTRACTORS**
1. AN EXCAVATION/CONSTRUCTION PERMIT WILL BE REQUIRED BEFORE BEGINNING ANY WORK WITHIN CITY RIGHT-OF-WAY. AN APPROVED COPY OF THESE PLANS MUST BE SUBMITTED AT THE TIME OF APPLICATION FOR THIS PERMIT.
 2. ALL WORK DETAILED ON THESE PLANS TO BE PERFORMED, EXCEPT AS OTHERWISE STATED OR PROVIDED HEREON, SHALL BE CONSTRUCTED IN ACCORDANCE WITH CITY OF ALBUQUERQUE INTERIM STANDARD SPECIFICATIONS FOR PUBLIC WORKS CONSTRUCTION, 1985.
 3. TWO WORKING DAYS PRIOR TO ANY EXCAVATION, CONTRACTOR MUST CONTACT LINE LOCATING SERVICE, 765-1234, FOR LOCATION OF EXISTING UTILITIES.
 4. PRIOR TO CONSTRUCTION, THE CONTRACTOR SHALL EXCAVATE AND VERIFY THE HORIZONTAL AND VERTICAL LOCATIONS OF ALL CONSTRUCTIONS. SHOULD A CONFLICT EXIST, THE CONTRACTOR SHALL NOTIFY THE ENGINEER SO THAT THE CONFLICT CAN BE RESOLVED WITH A MINIMUM AMOUNT OF DELAY.
 5. BACKFILL COMPACTION SHALL BE ACCORDING TO RESIDENTIAL STREET USE.
 6. MAINTENANCE OF THESE FACILITIES SHALL BE THE RESPONSIBILITY OF THE OWNER OF THE PROPERTY SERVED.
 7. WORK ON ARTERIAL STREETS SHALL BE PERFORMED ON A 24-HOUR BASIS.
 8. CONTRACTOR IS RESPONSIBLE TO PROVIDE UTILITY STUDS 5' FROM BUILDING

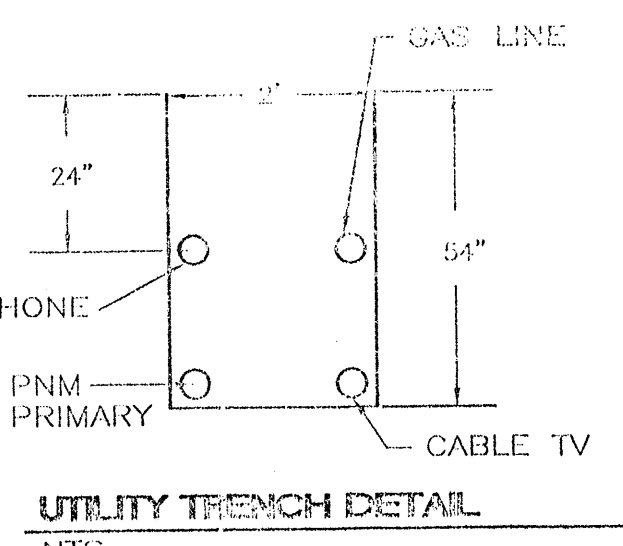


LEGEND	
	EXISTING SAS MANHOLE
	EXISTING SANITARY SEWER LINE
	PROPOSED SAS MANHOLE
	PROPOSED SAS CLEANOUT
	DIRECTION OF FLOW
	PROPOSED SANITARY SEWER LINE
	SANITARY SEWER SERVICE LINE
	EXISTING METER
	EXISTING VALVE W/BOX
	EXISTING FIRE HYDRANT
	EXISTING WATER LINE
	PROPOSED METER
	PROPOSED VALVE W/BOX
	PROPOSED FIRE HYDRANT
	PROPOSED WATER LINE
	PROPOSED CURB
	BOUNDARY LINE
	PROPOSED STORM SEWER MANHOLE
	PROPOSED SINGL. "10" INLET
	PROPOSED STORM SEWER LINE
	PROPOSED DRY UTILITY TRENCH
	EXISTING DRY UTILITY TRENCH

APD PLANS CHECKING OFFICE
924-3611
APPROVED/DISAPPROVED
HYDRANT(S) ONLY
FAC 2-26-01
SIGNATURE & DATE

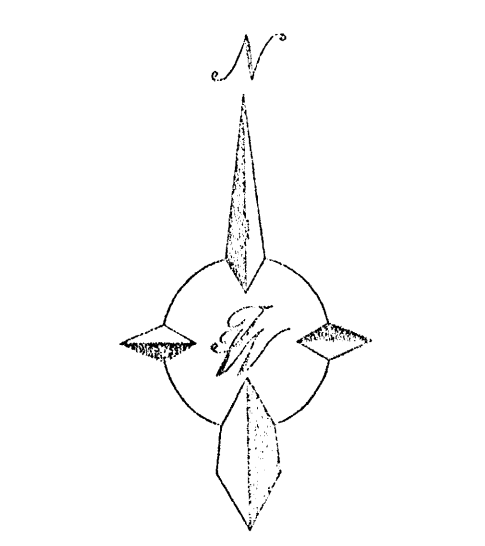


GRAPHIC SCALE

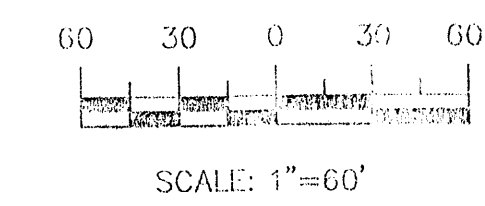

CAUTION:
EXISTING UTILITIES ARE NOT SHOWN. IT SHALL BE THE SOLE RESPONSIBILITY OF THE CONTRACTOR TO CONDUCT ALL NECESSARY FIELD INVESTIGATIONS PRIOR TO ANY EXCAVATION TO DETERMINE THE ACTUAL LOCATION OF UTILITIES & OTHER IMPROVEMENTS.


SANITARY SEWER DOUBLE CLEAN-OUTS

- GENERAL NOTES:**
1. A MINIMUM DUTY REQUIRED FOR ALL UTILITIES UNLESS OTHERWISE NOTED.
 2. REFERENCE ARCHITECTURAL PLANS FOR WATER LINE RISER LOCATIONS.
 3. CLEAN OUTS ARE TO BE BUILT PER UNIFORM PLUMBING CODE STANDARDS.
 4. ALL BLOCKING IS PER CITY OF ALBUQUERQUE STANDARD DWG. 2320.
 5. ALL PIPE MATERIAL TO BE USED PER UFG.



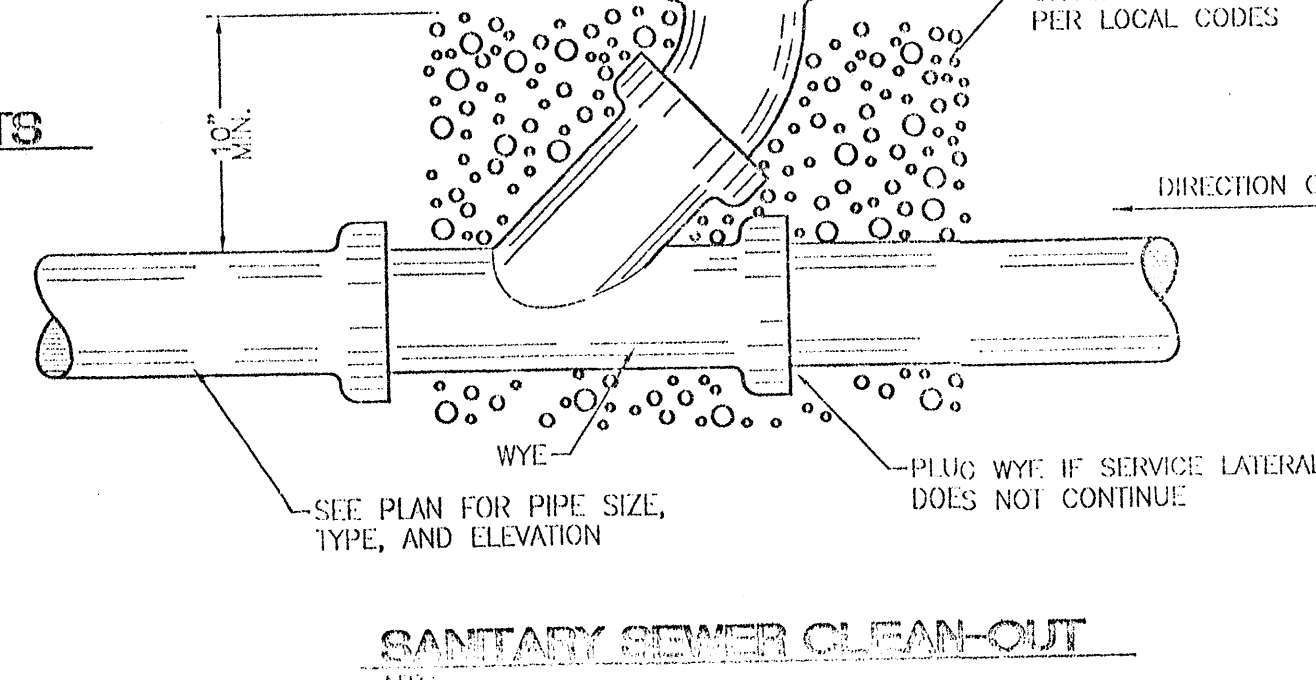


UTILITY PENETRATION AT GARDEN CENTER

PREFERRED PENETRATION LOCATION IS IN GARDEN CENTER CLOSET. COORDINATE WITH MEP ENGINEER TO DETERMINE LOCATION OF IRRIGATION METER AND DEP. ARRANGEMENT SHOWN IN DETAIL A APPLIES TO STORES WITH LAWN IRRIGATION AND UTILITY BOLLARD. OMIT LAWN IRRIGATION WATER SUPPLY AND IRRIGATION CONTROL IF NOT REQUIRED.

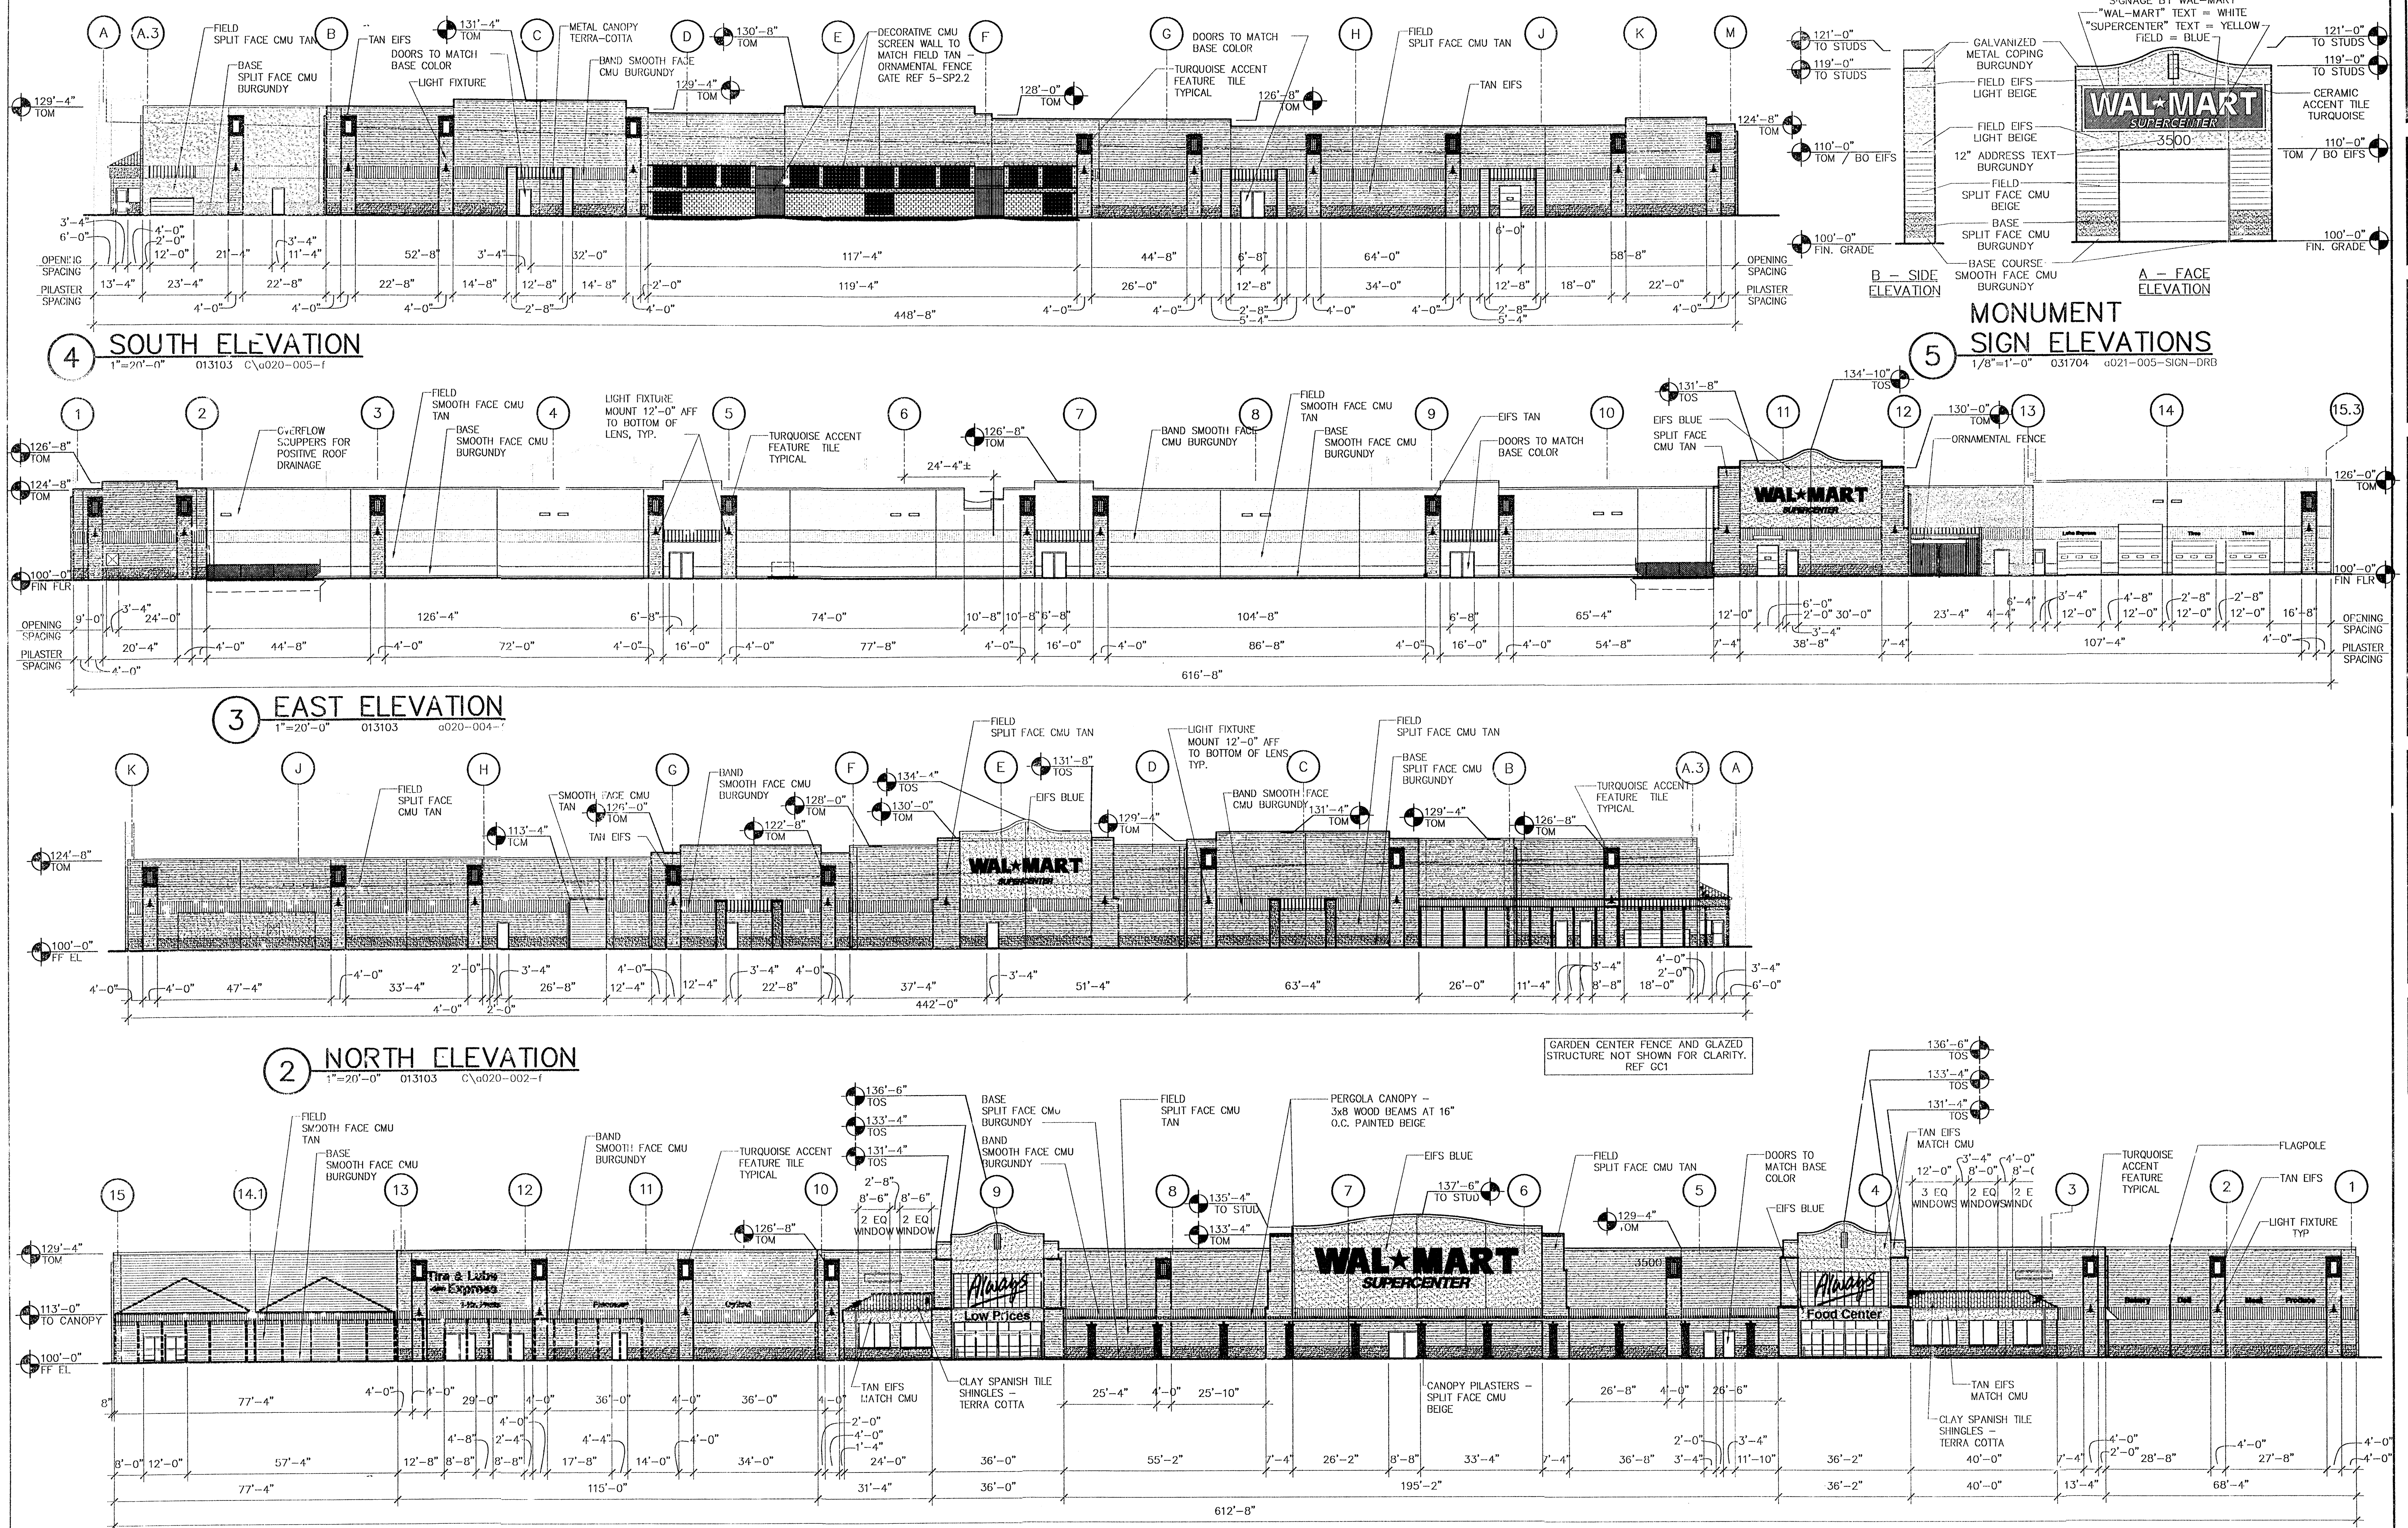

11




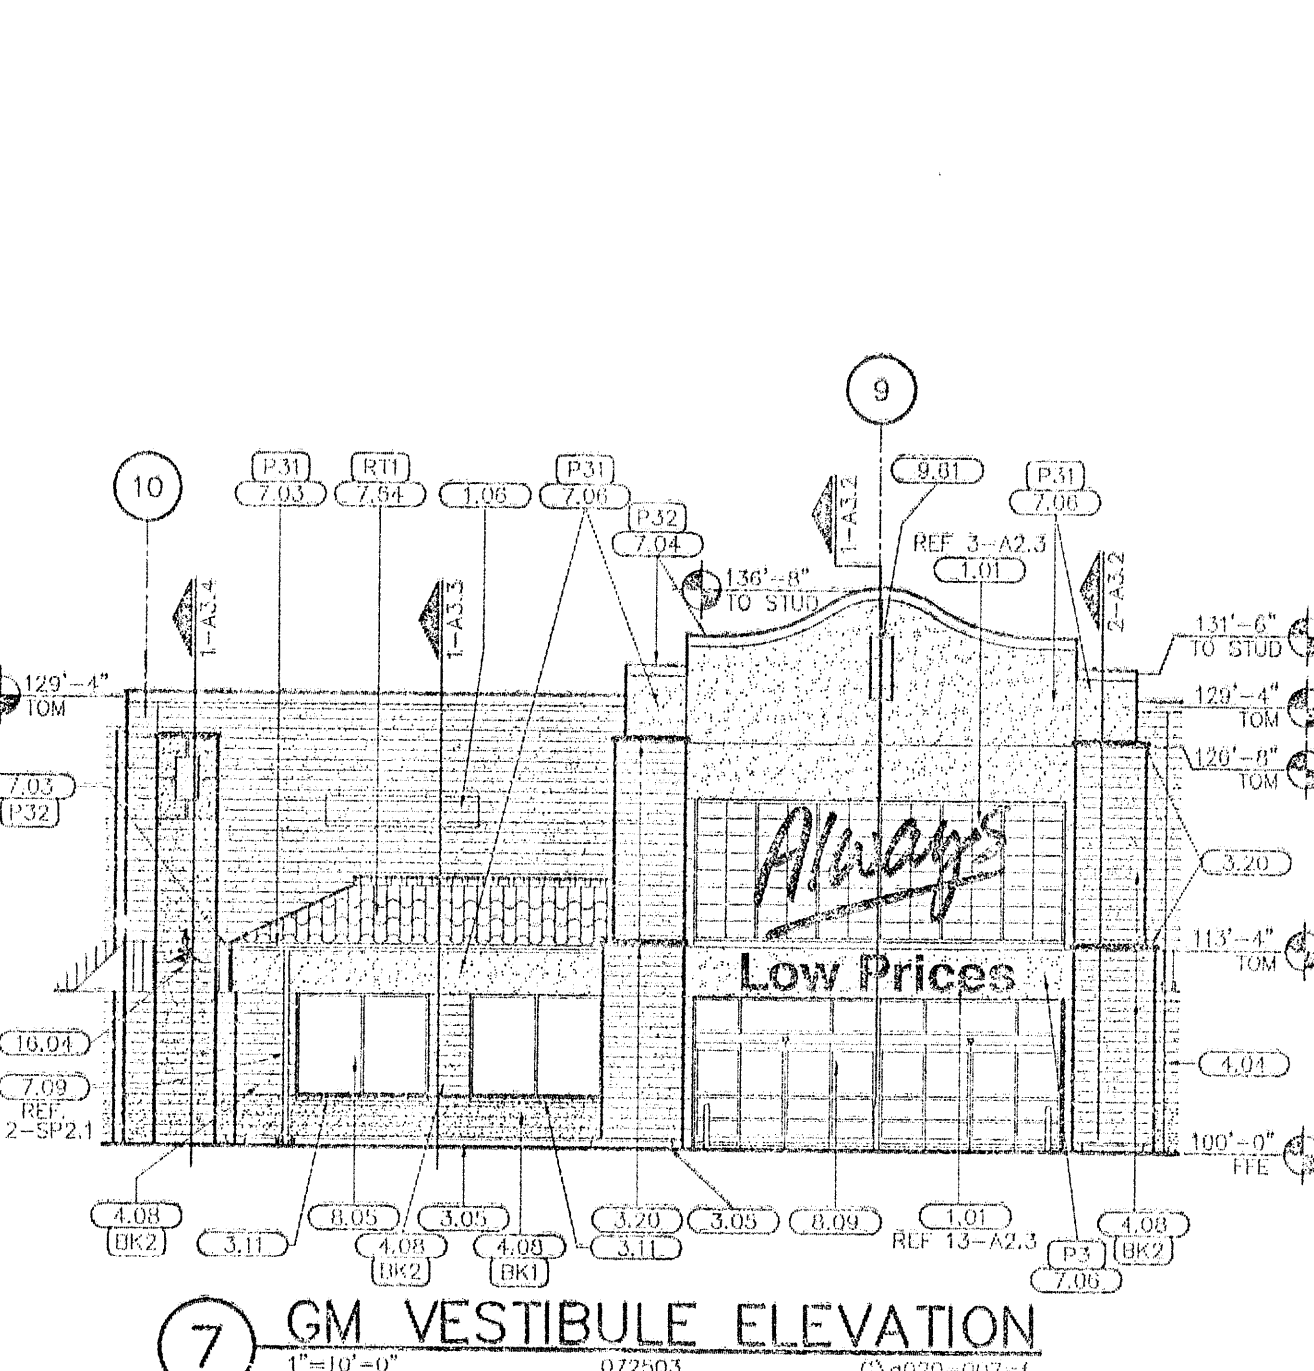
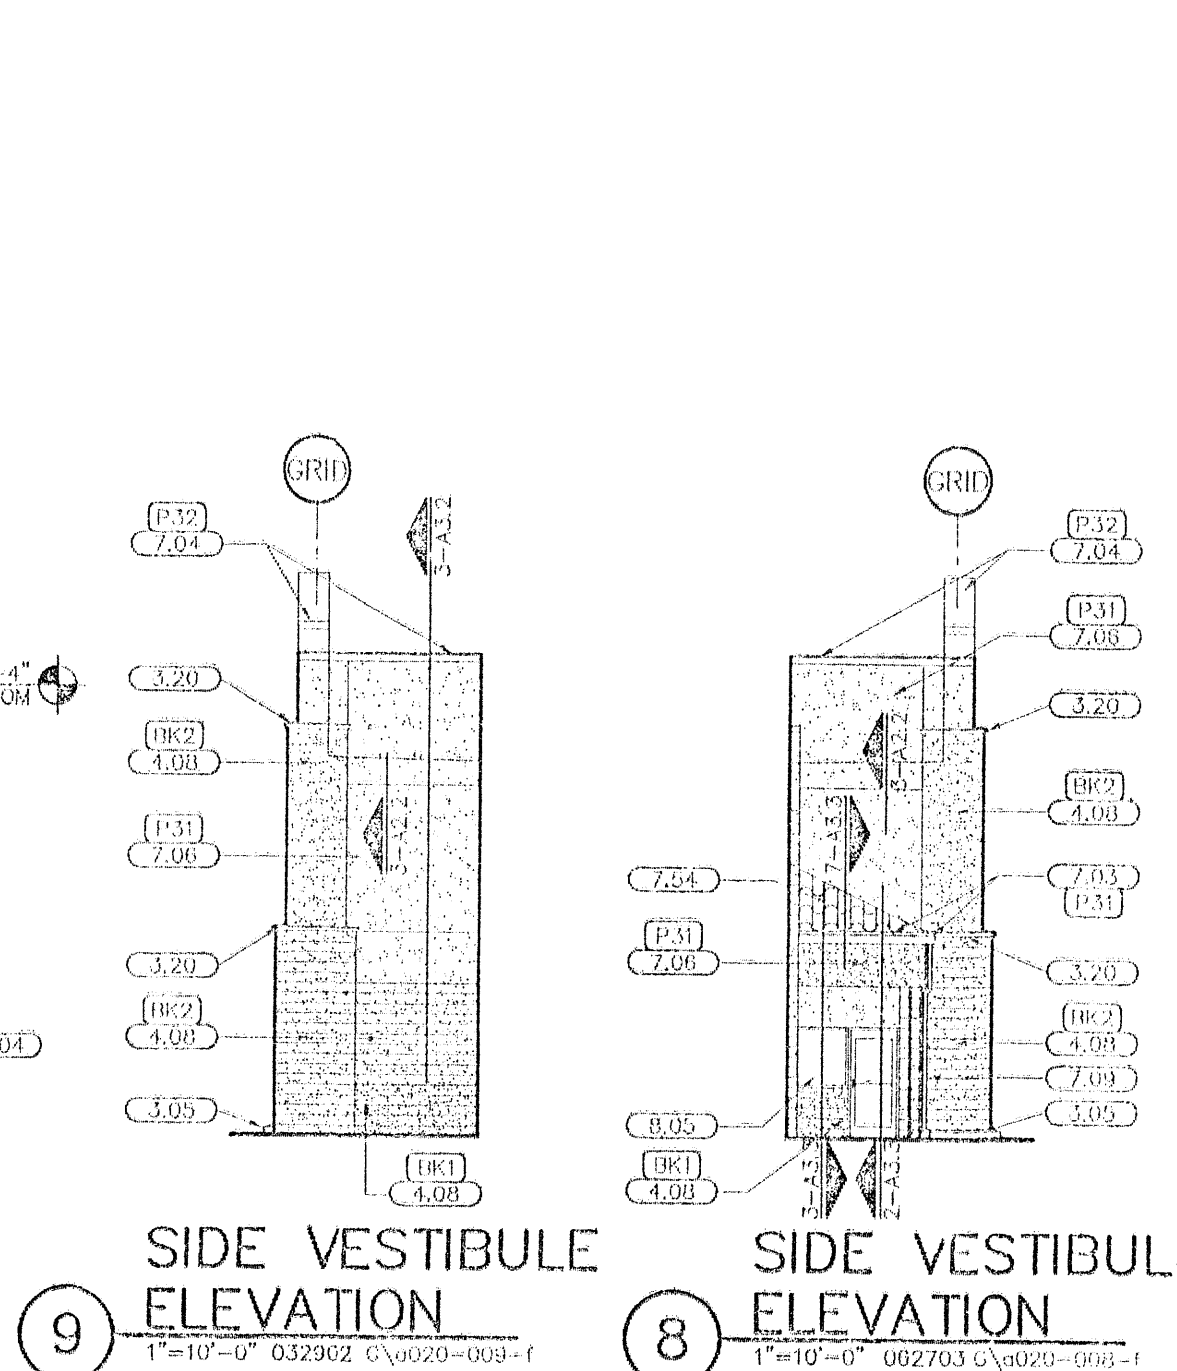
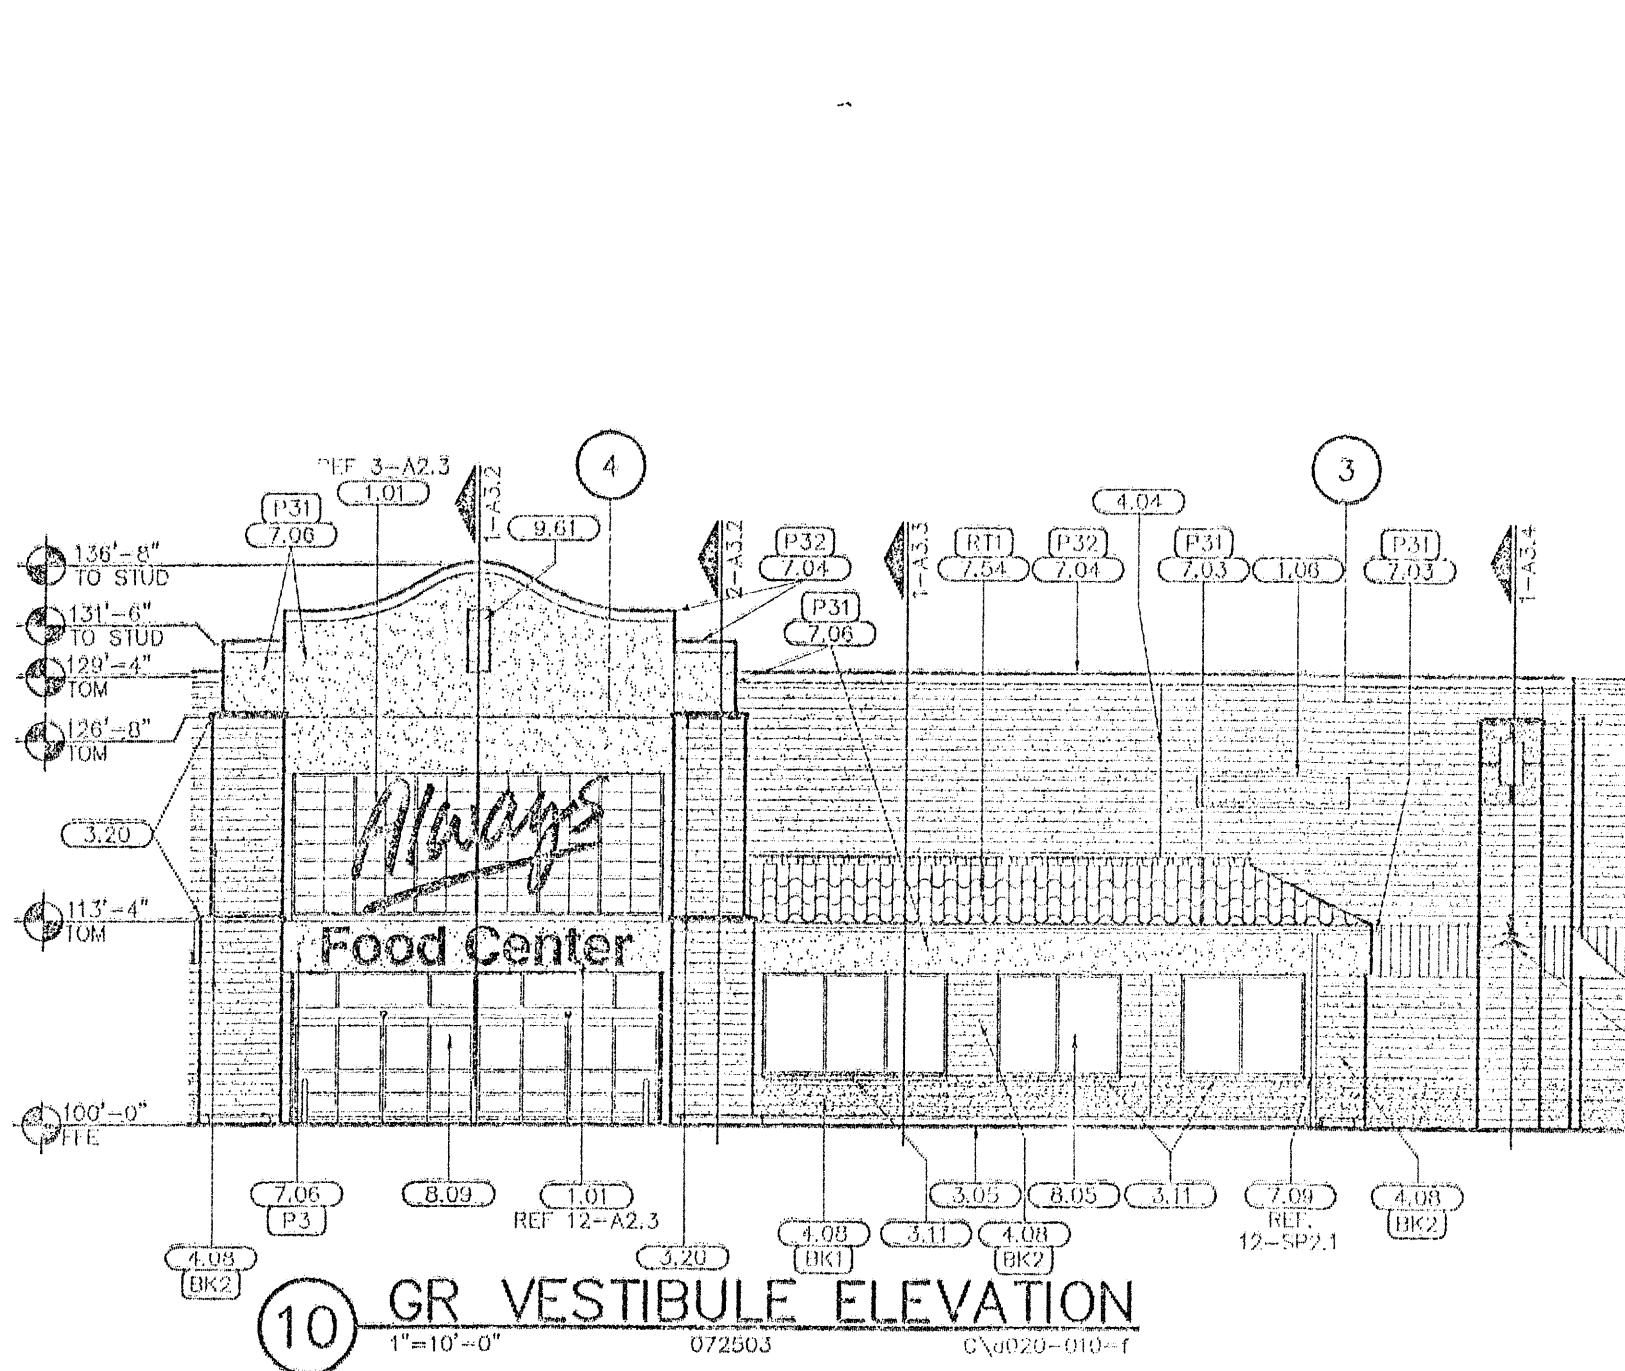



COLOR LEGEND	
(P31) LIGHT BLUE	(P32) WHITE
(P33) MEXLOT	(P34) BURGUNDY
(P35) BEIGE	(P36) BEIGE
(P37) BLUE	(P38) TERRA COTTA
(P39) OSHA YELLOW	(P40) ZORRO DARK

KEYNOTES	
1.01 SIGNAGE FURNISHED AND INSTALLED BY WAL-MART, INC.	
1.06 TENANT SIGN, TENANT SHALL BE RESPONSIBLE FOR ALL INSTALLATIONS, PERMIT COSTS, AND SIGN COSTS. REF: ELECTRICAL P. APPLICABLE.	
1.10 BUILDING ADDRESS	
2.01 CHAIN LINK FENCING WITH PLASTIC SCREENING SLATS INSTALLED VERTICALLY.	
2.04 ORNAMENTAL IRON FENCE	
3.05 CONCRETE CURB	
3.06 CONCRETE TRANSFORMER PAD. REFER CIVIL DRAWINGS FOR ACTUAL LOCATION. COORDINATE SIZE, REINFORCING AND THICKNESS WITH LOCAL UTILITY.	
3.11 PRECAST CONCRETE SILL	
3.20 PRECAST CONCRETE CAP	
4.03 EXPANSION JOINT	
4.04 CONTROL JOINT, TYP. REF STRUCTURAL	
4.05 40"x40" MASONRY OPENING AT TRASH COMPACTOR. BOTTOM OF OPENING AT 48" AFF. PAINT FRAME TO MATCH ADJACENT WALL.	
4.08 8" SPLIT FACE CMU	
4.09 8" SMOOTH FACE CMU	
5.09 JOI CRANE HOIST ARM AND GUARD RAIL ASSEMBLY. WAL-MART FURNISHED AND CONTRACTOR INSTALLED.	
7.03 GALVANIZED METAL GUTTER; PAINTED.	
7.04 METAL PARAPET CORING; PREFINISHED.	
7.06 EXTERIOR INSULATION AND FINISH SYSTEM (EIFS) - COLOR AS NOTED.	
7.07 ROOF LINE BEYOND	
7.08 STANDING SEAM METAL ROOF.	
7.09 METAL DOWNSPOUT, PAINT TO MATCH ADJACENT WALL UND.	
7.17 METAL CANNOPY DECK	
7.19 SECONDARY OVERFLOW SCUPPER. REF ROOF PLAN AND ROOF PLAN DETAILS.	
7.35 ROOFING MEMBRANE	
7.54 CLAY SPANISH TILE SHINGLES, REF SPEC 07320	
8.01 SECTIONAL OVERHEAD DOOR, TYPICAL.	
8.02 HOLLOW METAL DOOR AND FRAME TYPICAL. PAINT DOOR AND FRAME TO MATCH ADJACENT WALL UND.	
8.05 ALUMINUM STORE FRONT.	
8.09 AUTOMATIC 13'-PARTING ENTRANCE DOORS.	
9.81 CERAMIC ACCENT TILE, REF SPEC 09310.	
10.01 FLAGPOLE	
16.04 EXTERIOR LIGHT FIXTURE PROVIDED AND INSTALLED BY G.C. MOUNT BOTTOM OF FIXTURE LEAD AT 12'-0" AFF. REF SPEC 16500	

SHEET NOTES

1. DOWNSPOUTS ARE INDICATED FOR SIZE, QUANTITY, AND APPROXIMATE LOCATION ONLY.
2. GUTTERS, DOWNSPOUTS, DOOR HOODS, STEEL DOORS, FRAMES, EXPOSED METAL FLASHING, AND EXPOSED MISCELLANEOUS STEEL SHALL MATCH ADJACENT BUILDING COLOR UND. IF THERE ARE TWO ADJACENT COLORS AT DOORS USE THE BASE OF BOTTOM COLOR FOR THE ENTIRE DOOR.
3. PARAPET STEPS OCCUR AT CONTROL JOINTS ONLY. REF STRUCTURAL FOR CONTROL JOINT LOCATIONS.

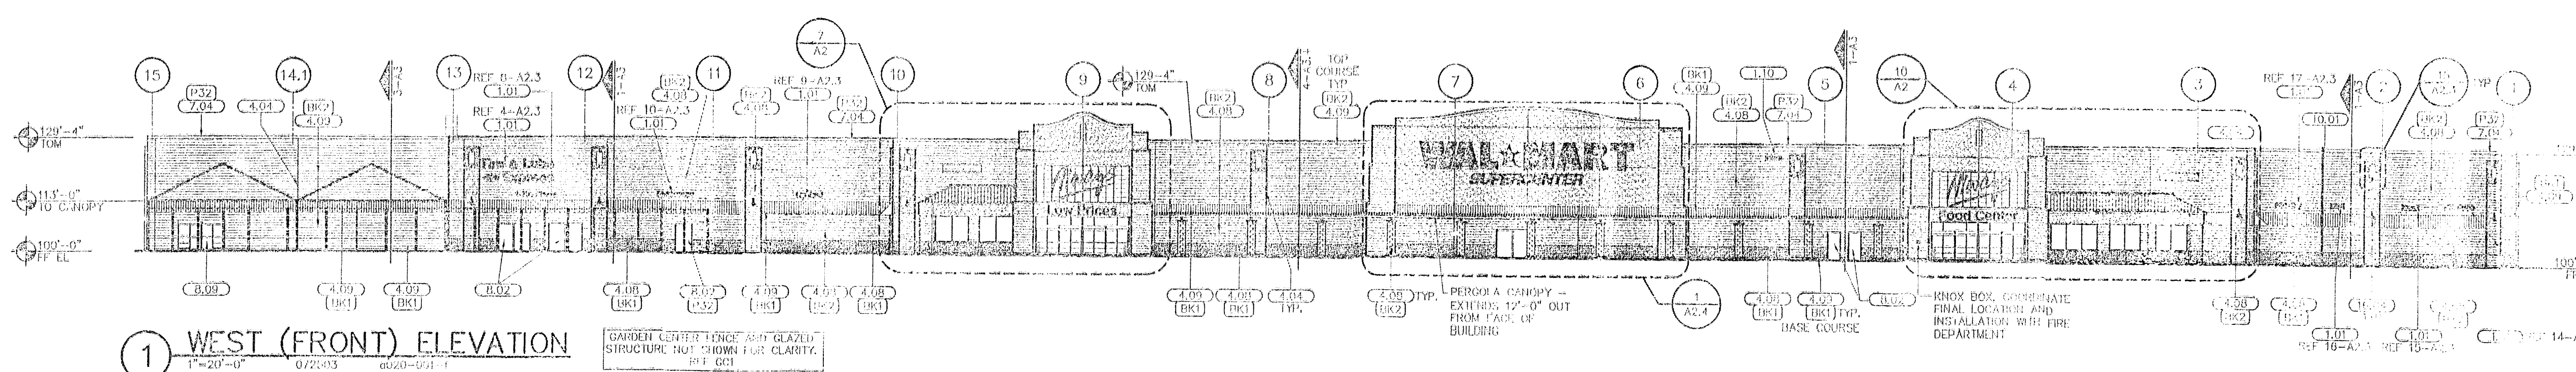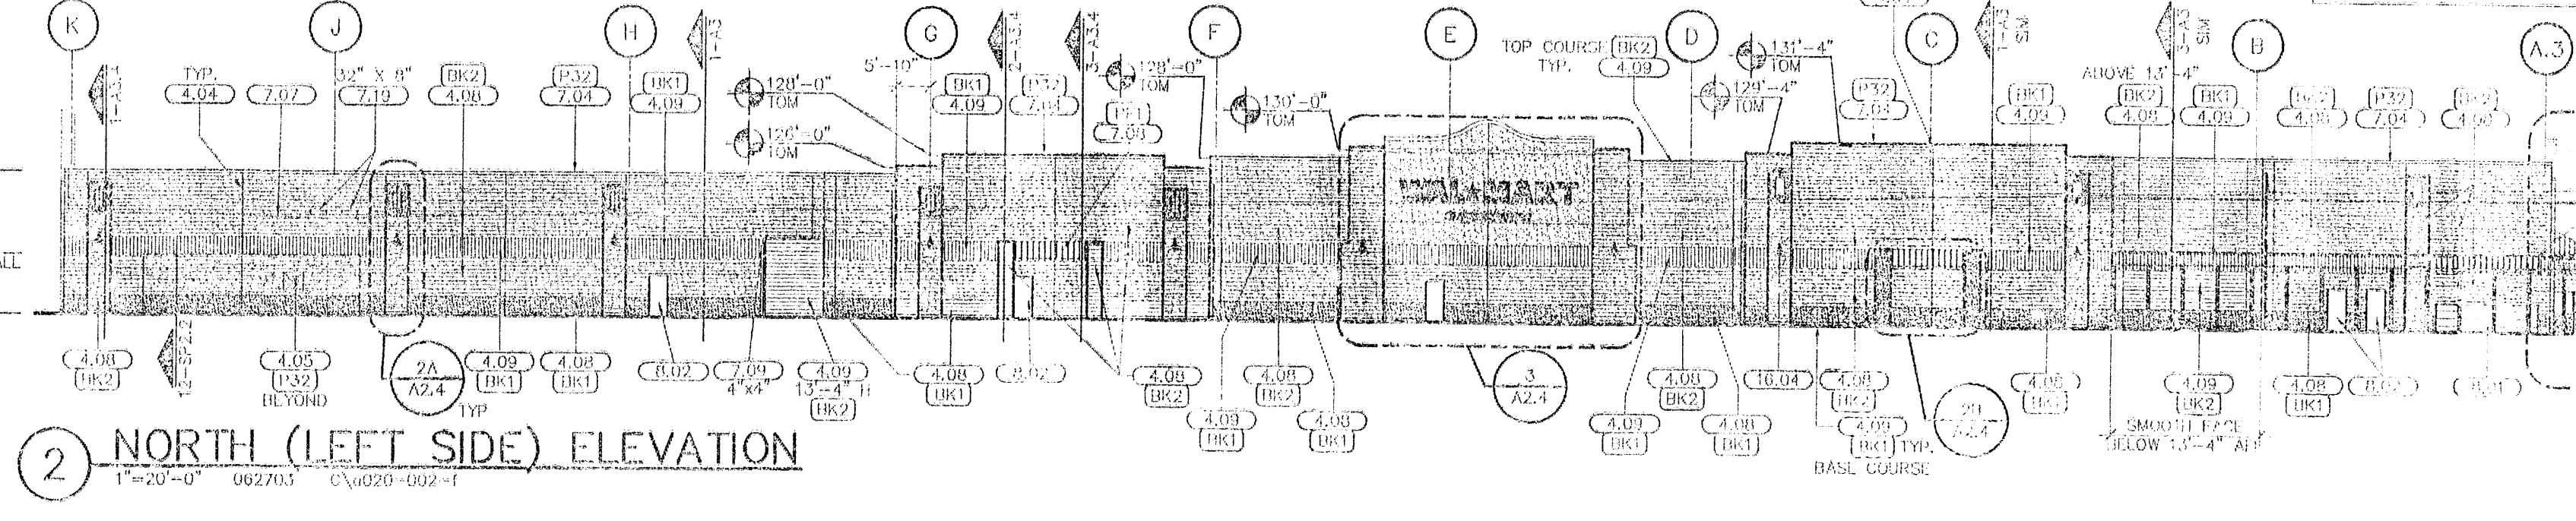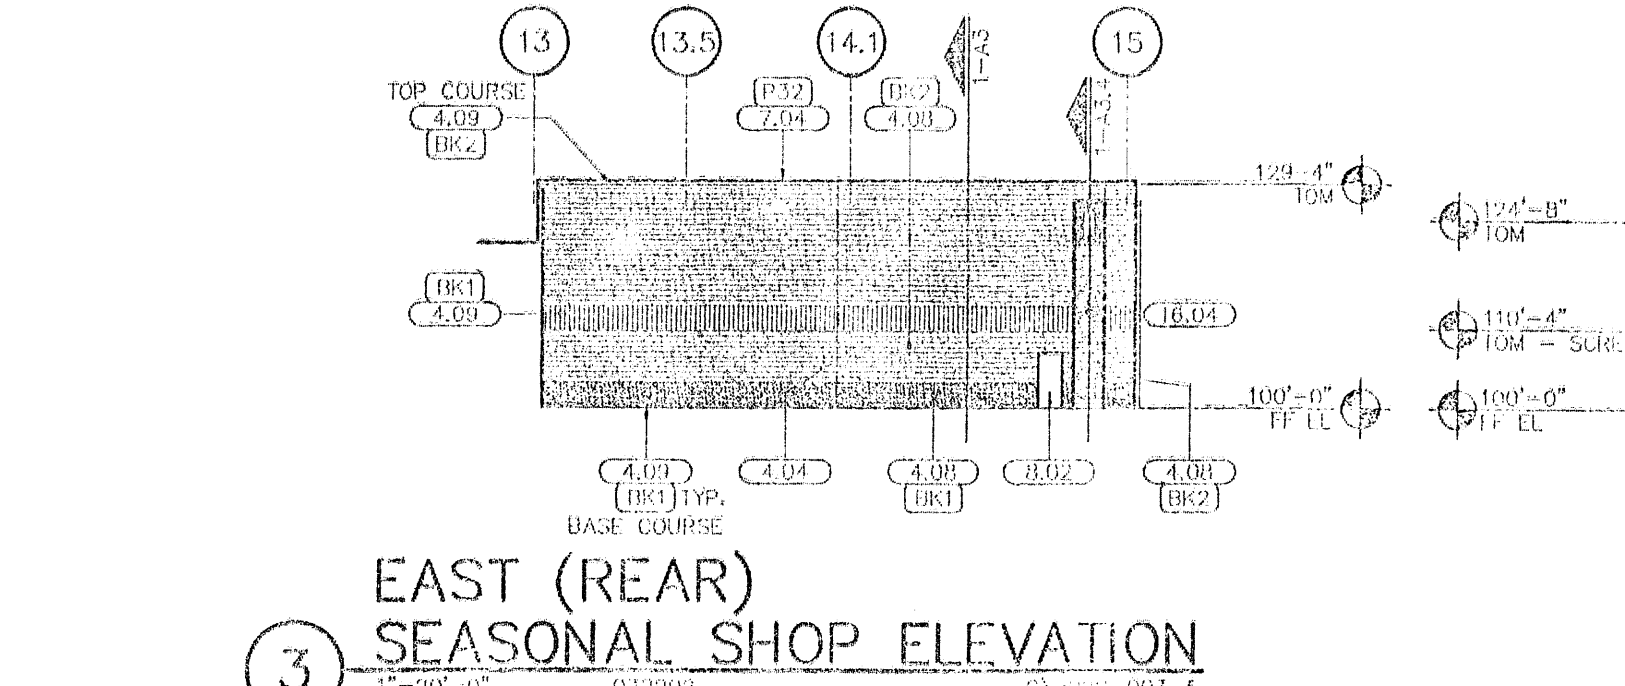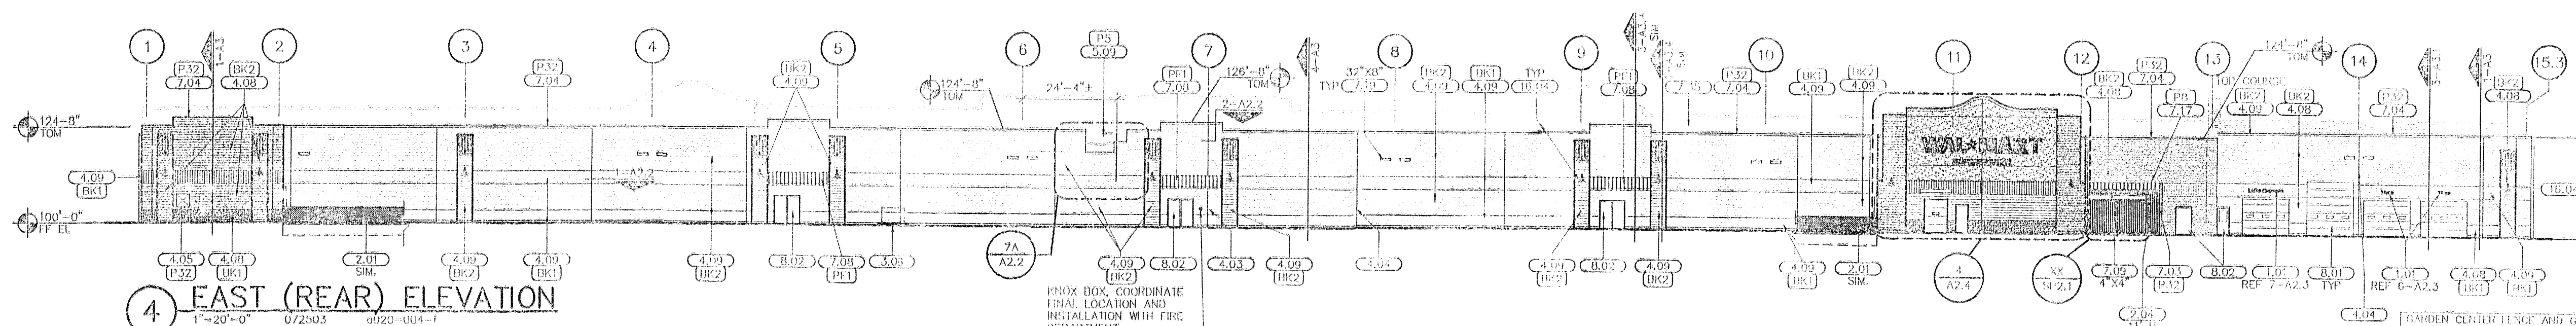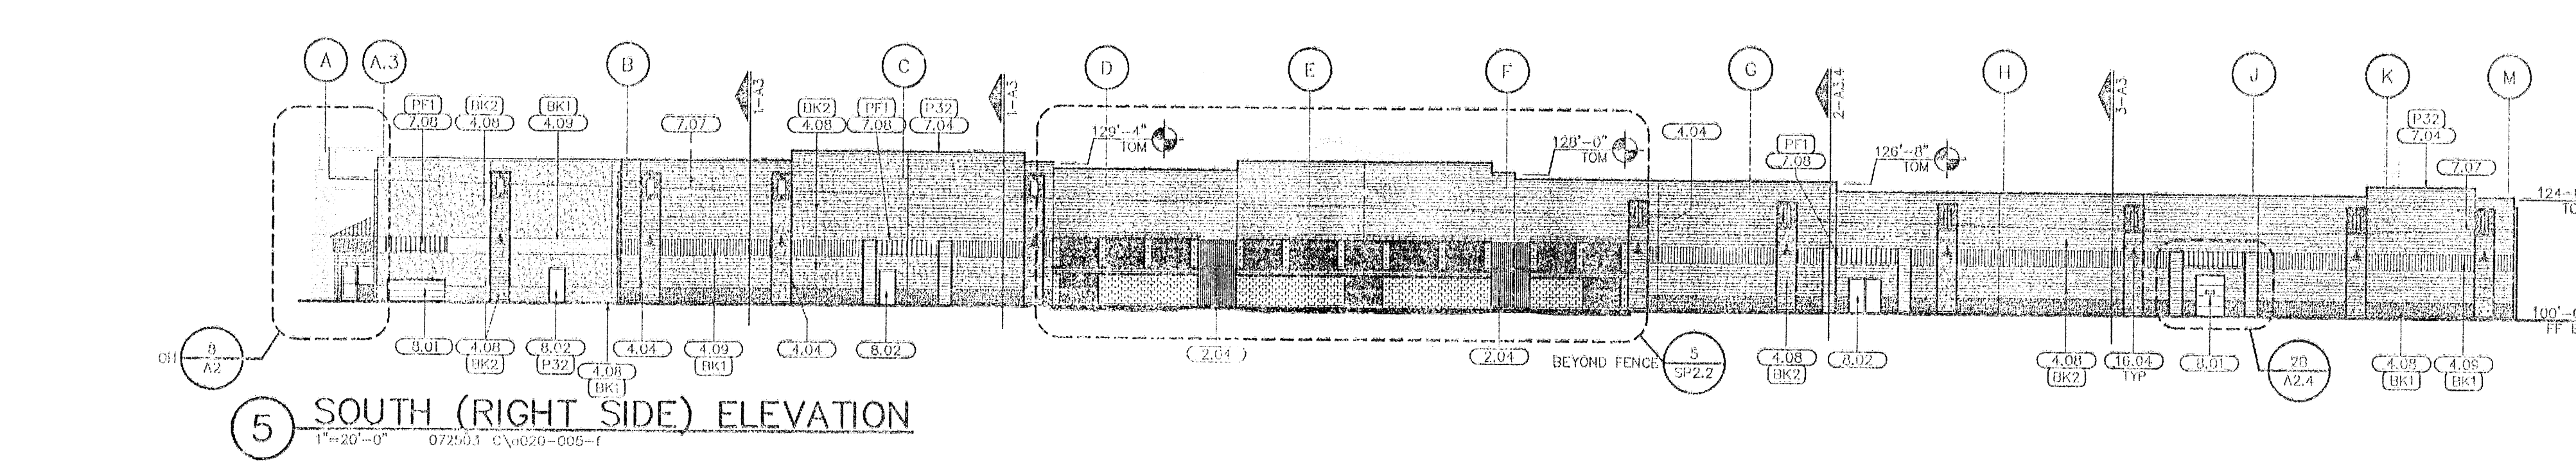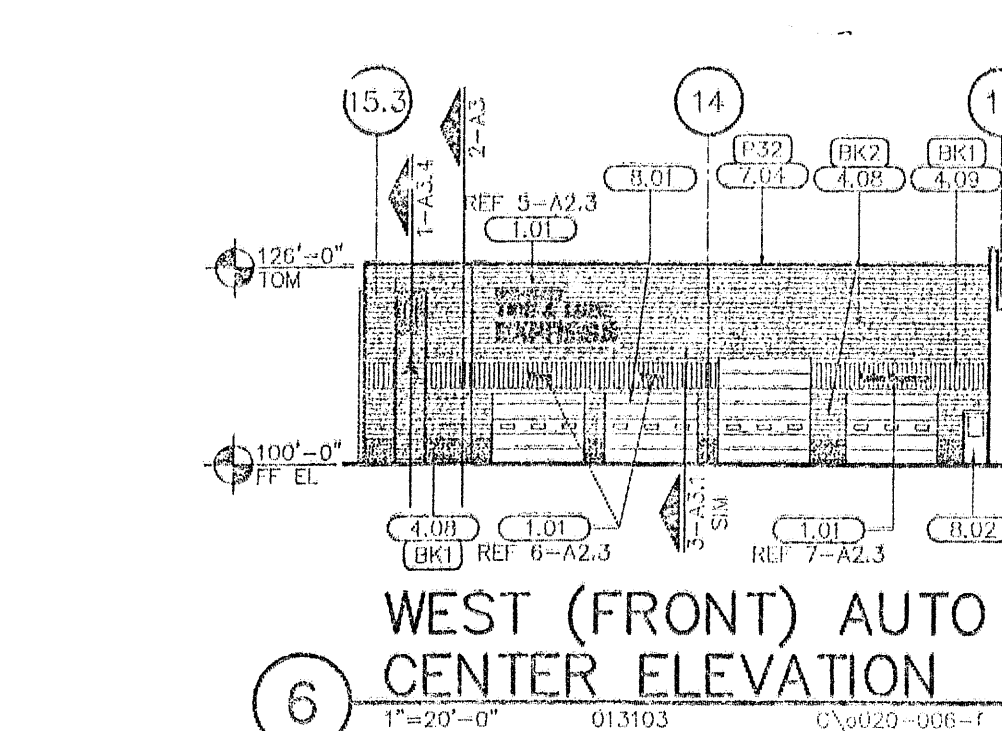

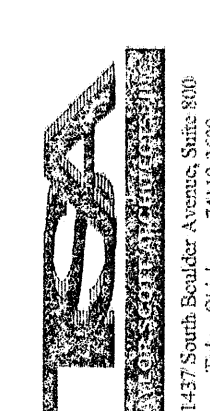

147 South Boulder Avenue Suite 800
Albuquerque, NM 87102
(505) 263-6600
(505) 263-6601

CONSULTANTS


WAL-MART
SUPERCENTER
ALBUQUERQUE (S), NM
STORE NO. 5430
JOB NUMBER: 082015 PHOTO: C-192-SCL-01

CHECKED BY: _____
DRAWN BY: WRW
FILE NAME: 192-A020
PROTO CYCLE: 125603
DOCUMENT DATE: 03/05/04


EXTERIOR ELEVATIONS

SHEET 8A


ALL OTHERS: STA-TUFF ACRYLIC

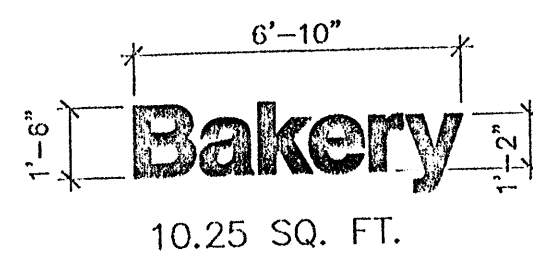


17 SIGNAGE
1/4" = 1'-0"

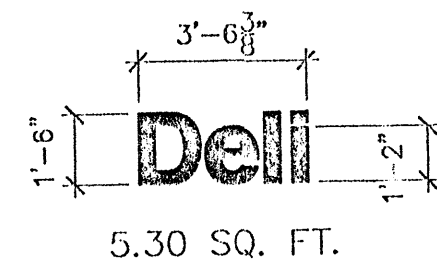


16 SIGNAGE
1/4" = 1'-0"

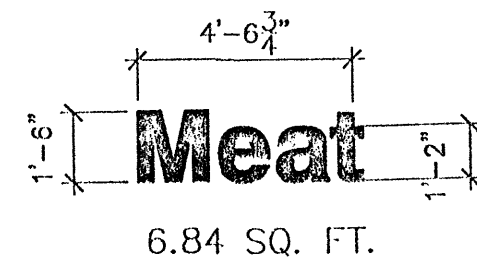


15 SIGNAGE
1/4" = 1'-0"

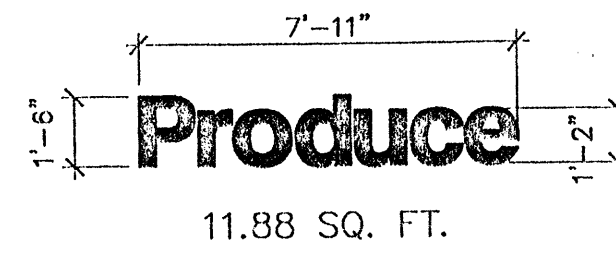


14 SIGNAGE
1/4" = 1'-0"

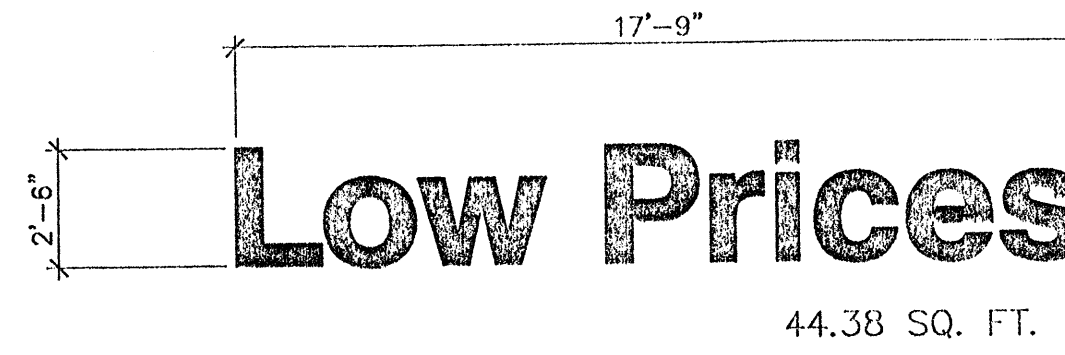


13 SIGNAGE
1/4" = 1'-0"

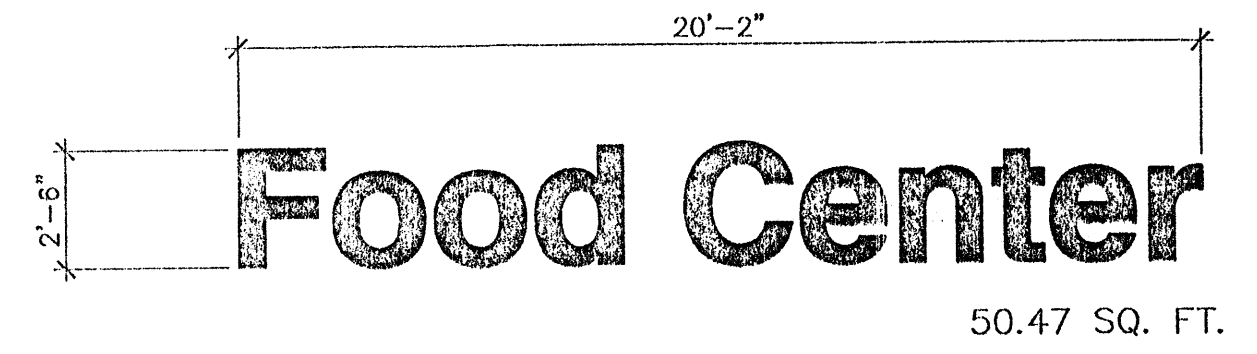


12 SIGNAGE
1/4" = 1'-0"

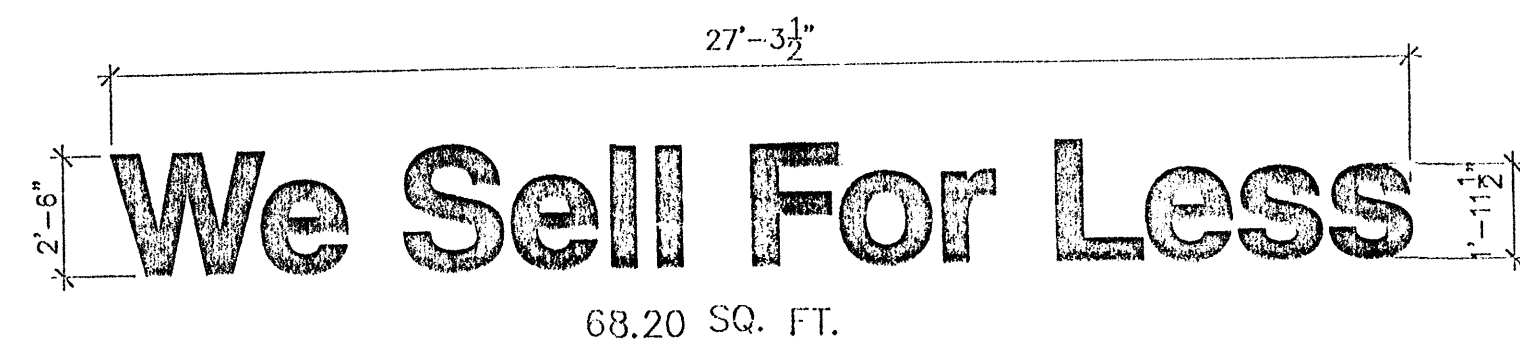


11 SIGNAGE
1/4" = 1'-0"

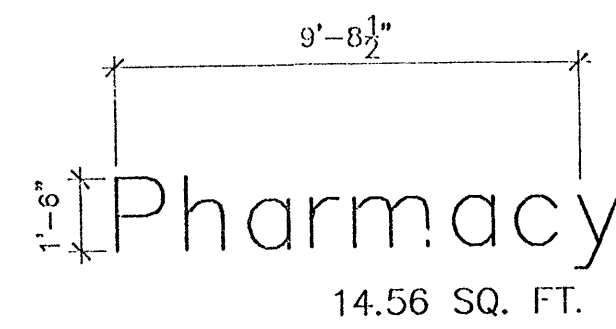


10 SIGNAGE
1/4" = 1'-0"

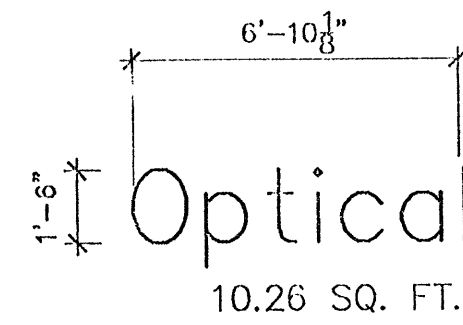


9 SIGNAGE
1/4" = 1'-0"

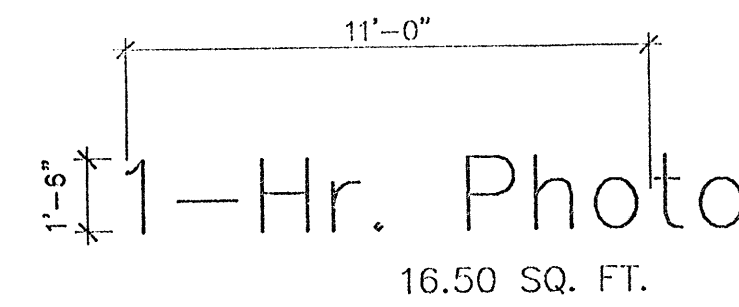


8 SIGNAGE
1/4" = 1'-0"

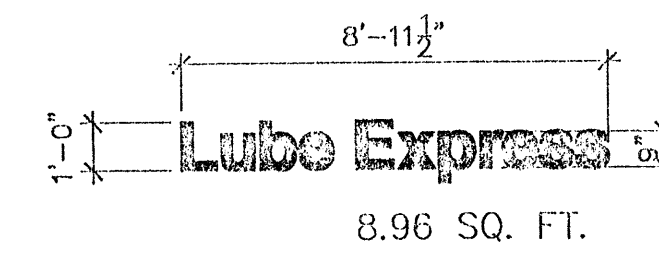


7 SIGNAGE
1/4" = 1'-0"

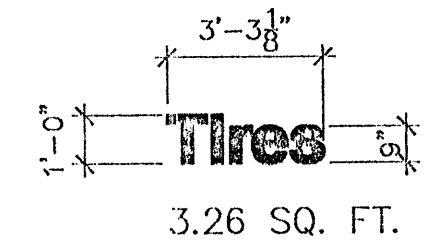

⑥ SIGNAGE
1/4" = 1'-0"

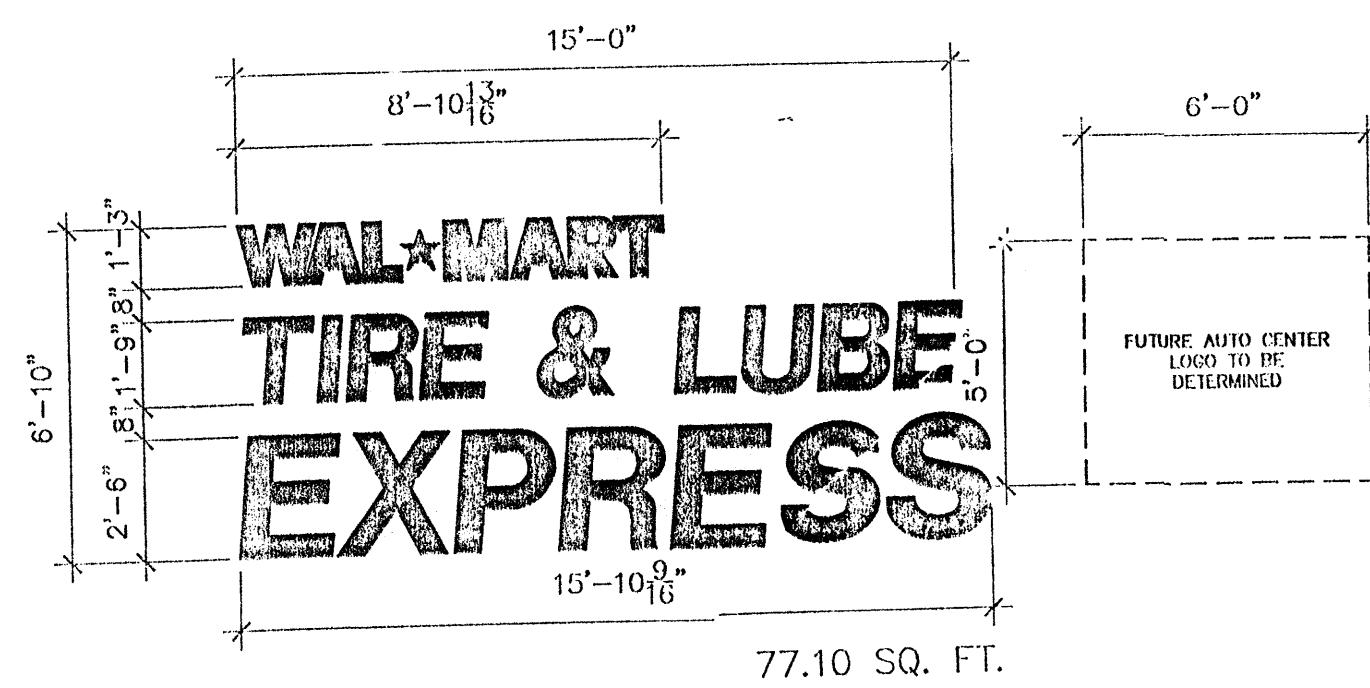


5 SIGNAGE
1/4" = 1'-0"

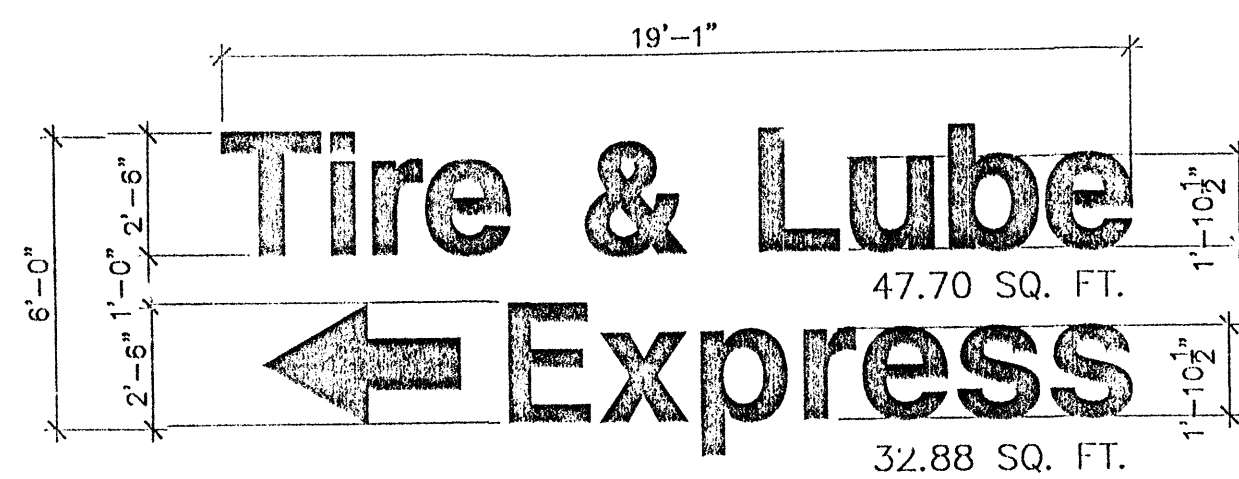


4 SIGNAGE
1/4" = 1'-0"



3 SIGNAGE
1/4" = 1'-0"

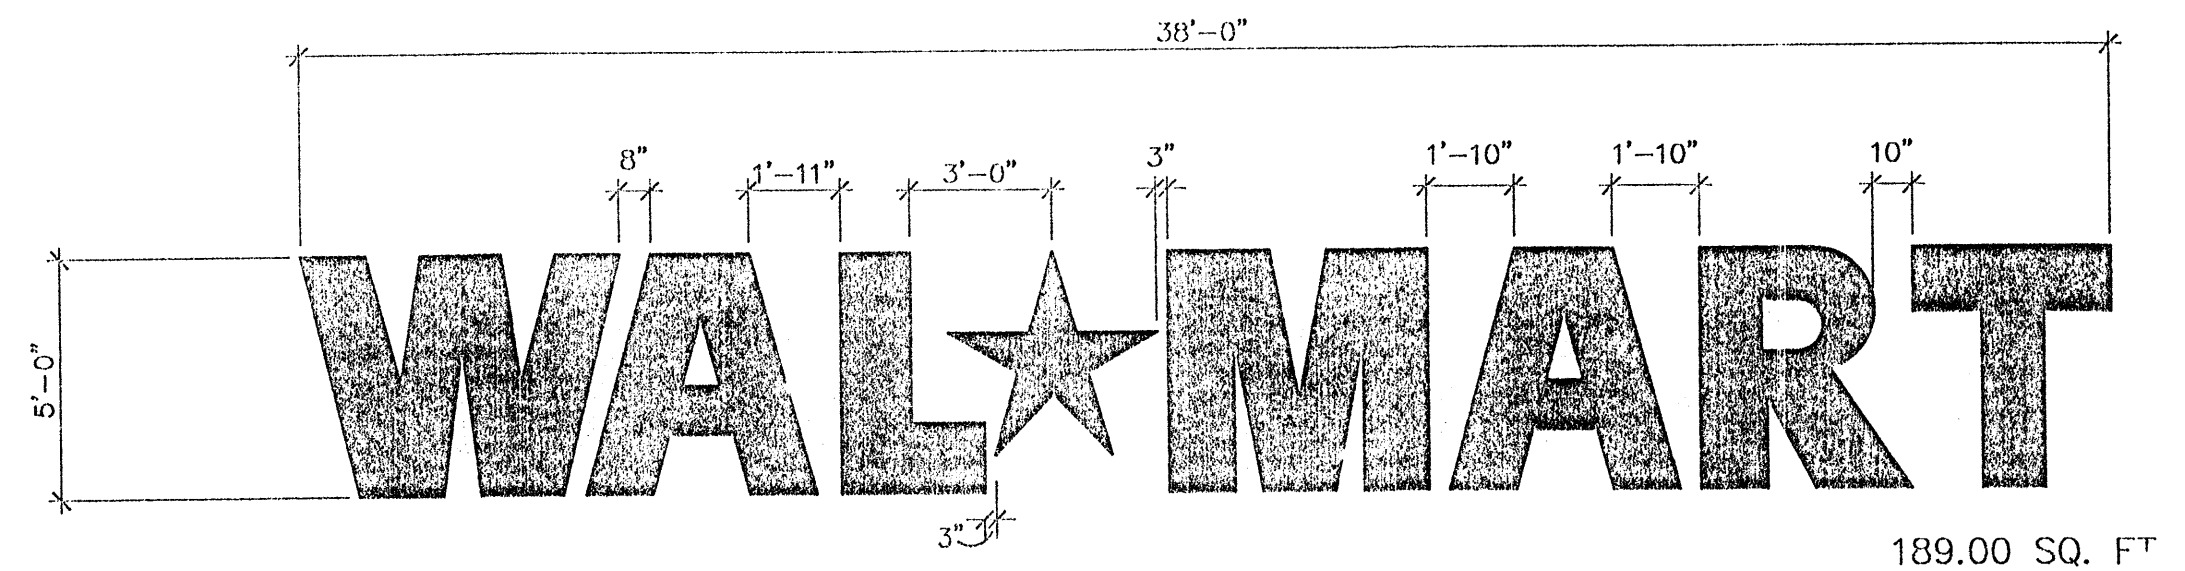

② SIGNAGE
1/4" = 1'-0"

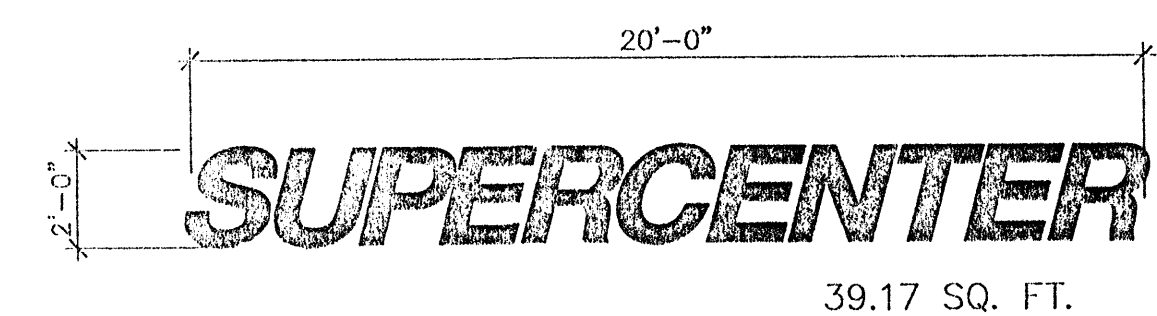

① SIGNAGE
1/4" = 1'-0"

SIGNAGE SCHEDULE					C/A022-SIGN
FRONT SIGNAGE	QTY	COLOR	INDIVIDUAL AREA	TOTAL AREA	
WAL*MART	5	RED	189 SF	945	SF
SUPERCENTER	5	RED	39.17 SF	195.85	SF
Always	2	RED	145.64 SF	291.28	SF
Food Center	1	RED	50.47 SF	50.47	SF
Low Prices	1	RED	44.38 SF	44.38	SF
Produce	1	RED	11.88 SF	11.88	SF
Meat	1	RED	6.84 SF	6.84	SF
Deli	1	RED	5.30 SF	5.30	SF
Bakery	1	RED	10.25 SF	10.25	SF
Optical	1	RED	10.26 SF	10.26	SF
Pharmacy	1	RED	14.56 SF	14.56	SF
1-Hour Photo	1	RED	16.50 SF	16.50	SF
We Sell For Less	1	RED	68.20 SF	68.20	SF
Tire & Lube	1	RED	47.70 SF	47.70	SF
Express ==>	1	RED	32.88 SF	32.88	SF
TOTAL FRONT SIGNAGE				1751.32	SF
AUTO CENTER SIGNAGE					
WAL*MART	1	RED	11.19 SF	11.19	SF
TIRE & LUBE	1	RED	26.25 SF	26.25	SF
EXPRESS	1	RED	39.71 SF	39.71	SF
FUTURE OIL LOGO	1	---	30.00 SF	30.00	SF
Tires	3	RED	3.28 SF	9.78	SF
Lube Express	3	RED	8.96 SF	26.88	SF
TOTAL AUTO CENTER SIGNAGE				143.77	SF
TOTAL BUILDING SIGNAGE				1895.09	SF



1457 South Boulder Avenue, Suite 860
Tulsa, Oklahoma 74119-3609
(918) 587-8660 Fax: (918) 587-8601

THIS DRAWING WAS PREPARED FOR
USE ON A SPECIFIC SITE AT
ALBUQUERQUE (CA, NM)
CONTEMPORANEOUS WITH ITS ISSUE
DATE ON 04/25/82, AND IS NOT
VALID FOR ANY OTHER PROJECT OR
PROJECT SITE AT A LATER TIME.
USE OF THIS DRAWING FOR
REFERENCE OR EXAMPLE ON ANOTHER
PROJECT REQUIRES THE SERVICES OF
PROPERLY LICENSED ARCHITECTS AND
ENGINEERS. THIS DRAWING OR THIS
PROJECT IS NOT AUTHORIZED AND
MAY BE CONTRARY TO THE LAW.

00000000

WALMART
SUPERCENTER
ALBUQUERQUE (C), NM
STORE NO.850

ISSUE BLOCK

192-A022

CHECKED BY: _____
DRAWN BY: _____ VGH
FILE NAME: _____
PROTO CYCLE: _____ 012502
DOCUMENT DATE: _____ 04/01/02

IGNAGE

SHEET: **8B**