


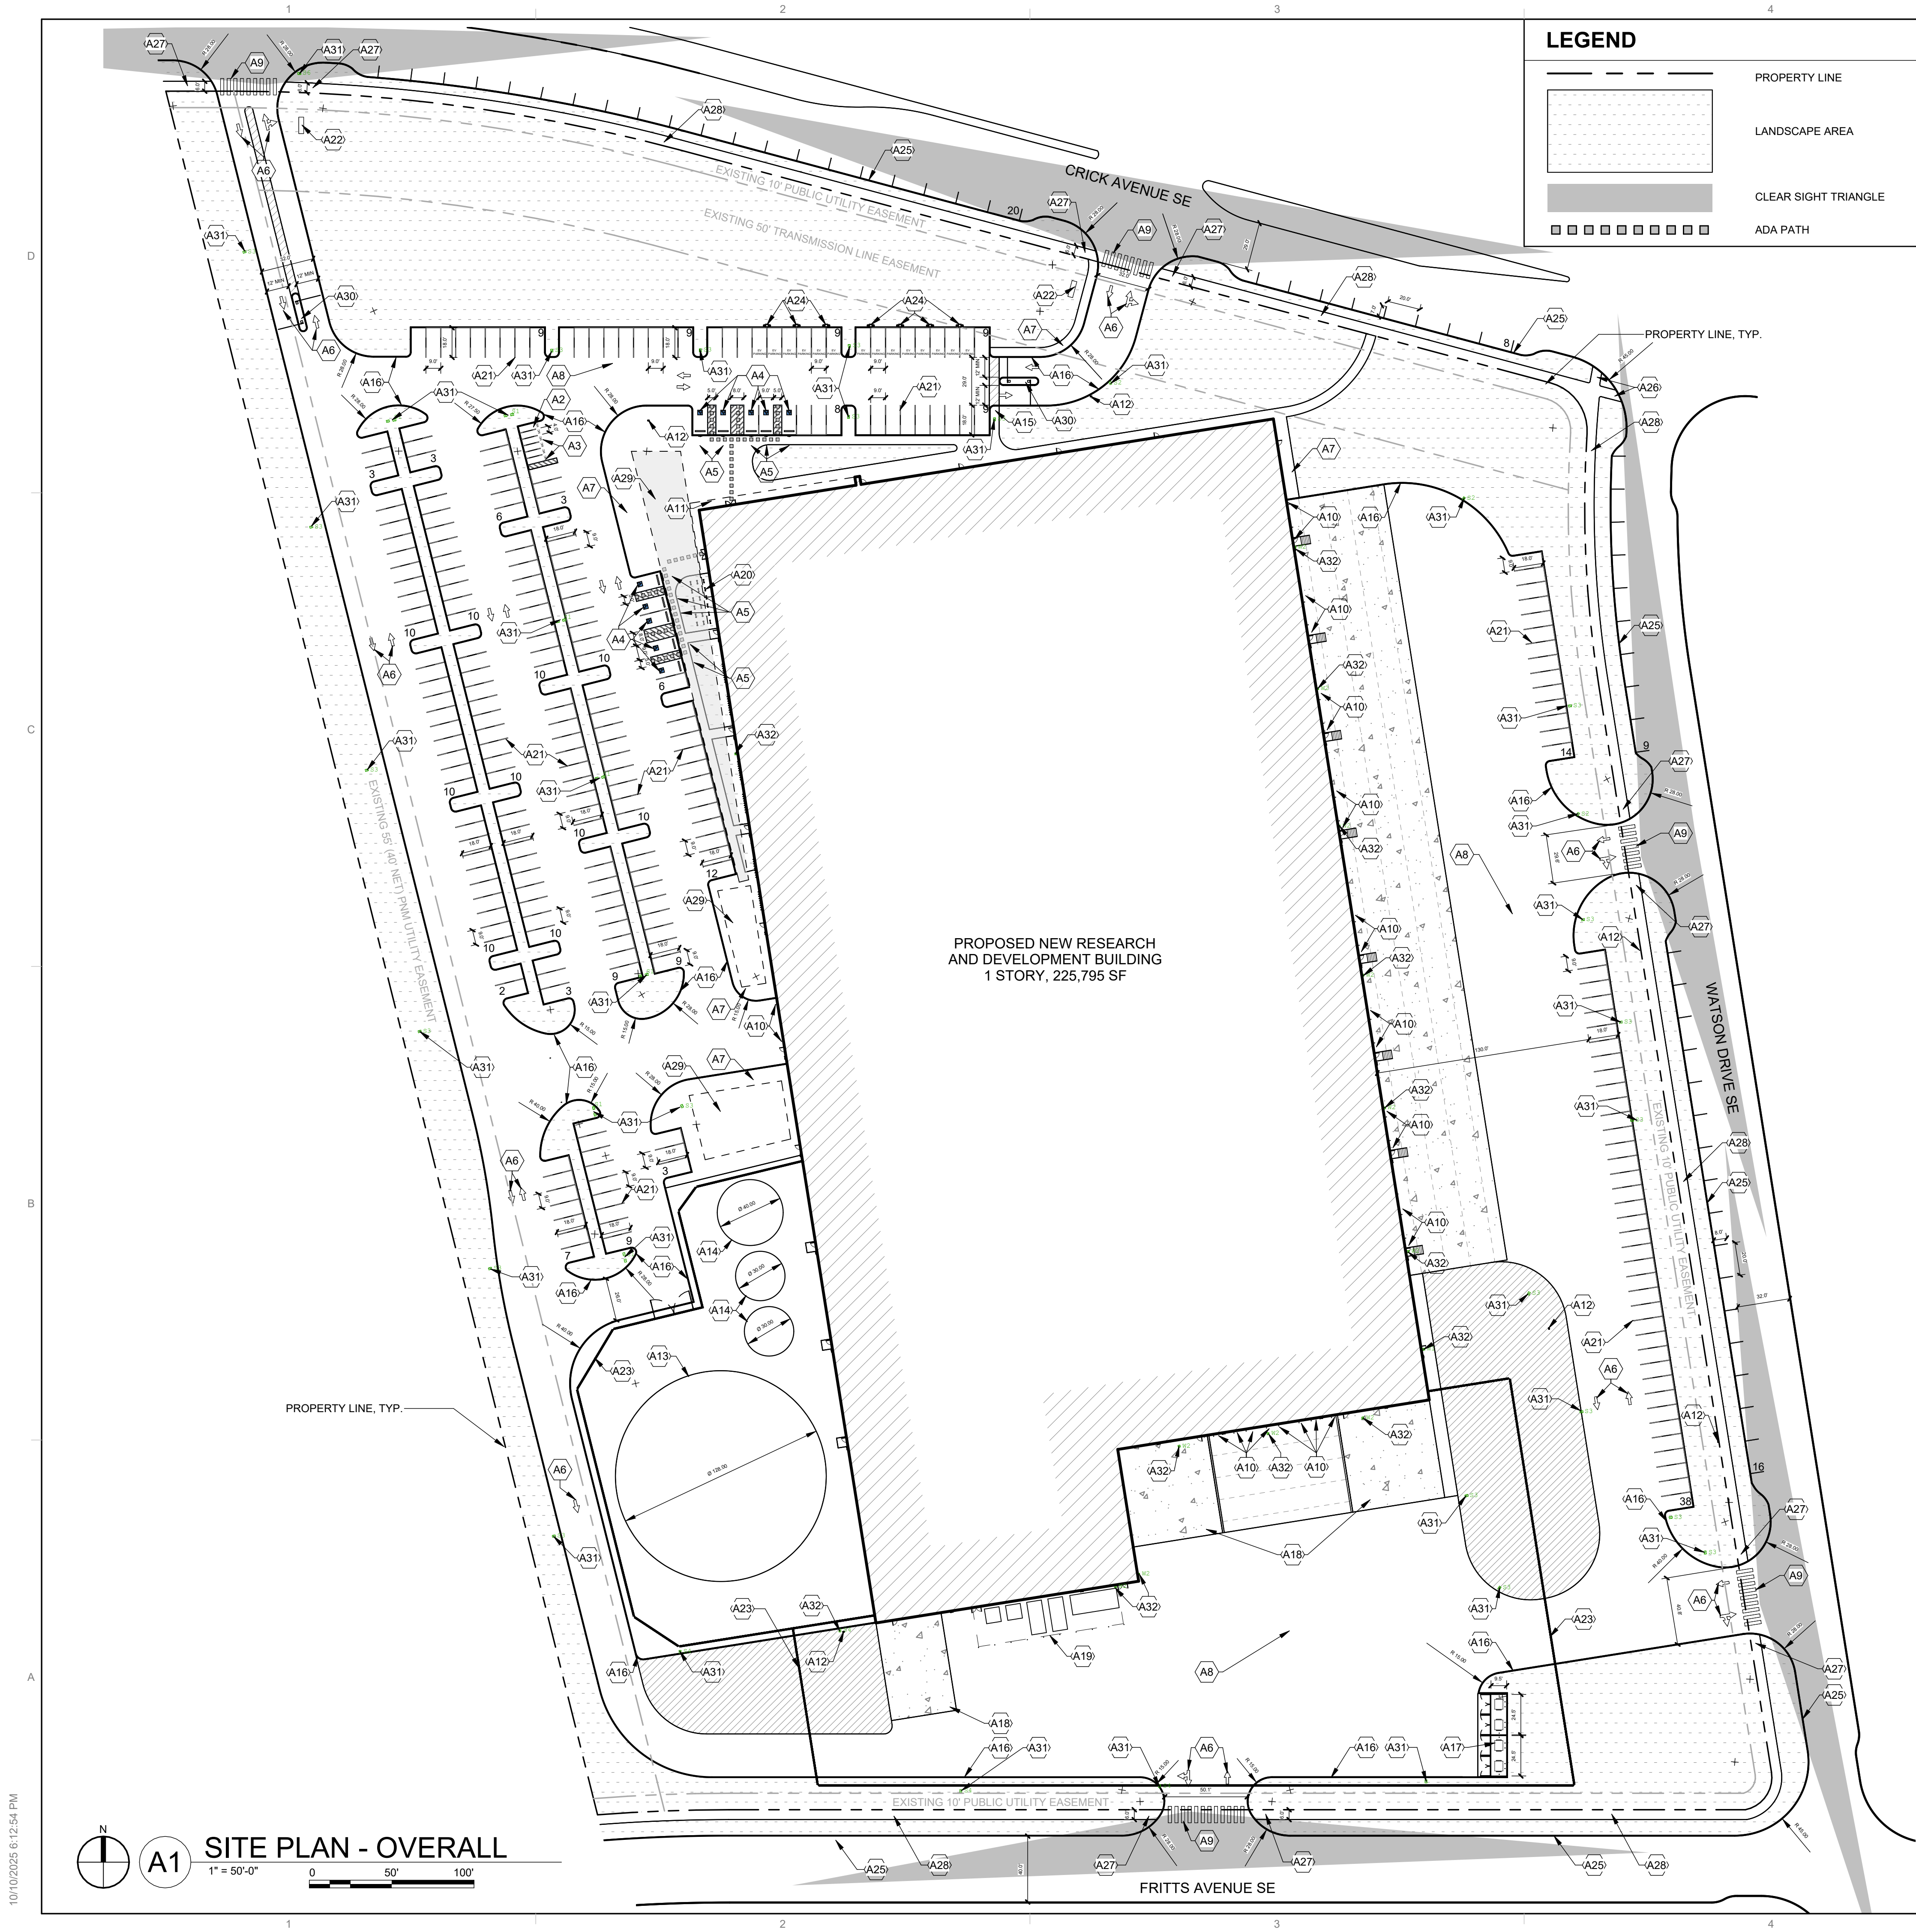

LEGEND

PROPERTY LINE

LANDSCAPE AREA

CLEAR SIGHT TRIANGLE

ADA PATH

GENERAL SHEET NOTES

A. DIMENSIONS ARE TO FACE OF CURB, OR WALL, OR EDGE OF PAVEMENT UNLESS OTHERWISE NOTED.

B. ALL CURB RADII ARE 2' UNLESS OTHERWISE NOTED.

C. CURBS AND ACCESSIBLE RAMPS WILL BE DESIGNED AND BUILT ACCORDING TO THE CITY OF ALBUQUERQUE STANDARDS.

D. STREETS, PARKING SPACES, AND ASSOCIATED DRIVES TO BE ASPHALT UNLESS NOTED OTHERWISE.

E. LANDSCAPE AND SIGNAGE WILL NOT INTERFERE WITH CLEAR SIGHT REQUIREMENTS. SIGNS, WALLS, AND PLATING BETWEEN 3 FEET AND 8 FEET TALL (AS MEASURED FROM THE GUTTER PAN) WILL NOT BE PERMITTED IN THE CLEAR SIGHT TRIANGLE.

SHEET KEYNOTES

A2 LABEL "MC" AT THE BACK OF MOTORCYCLE SPACES.

A3 MOTORCYCLE PARKING ONLY SIGN. SEE DETAIL A1/AS502

A4 HC PARKING. SEE DETAIL D3/AS502

A5 HC PARKING SIGN. SEE DETAIL A1/AS502

A6 DIRECTIONAL ARROW TYP.

A7 CONCRETE SIDEWALK. SIDEWALK WIDTH VARIES. SEE DETAIL A2/AS501

A8 ASPHALT PAVING. SEE CIVIL

A9 CROSS WALK STRIPING

A10 PIPE BOLLARD. SEE DETAIL B2/AS501

A11 BLDG OVERHEAD. SEE ARCH

A12 FIRE HYDRANT. SEE CIVIL

A13 WATER STORAGE TANK. SEE CIVIL

A14 OIL STORAGE TANK. SEE CIVIL

A15 ACCESSIBLE CURB RAMP. SEE DETAIL D1/AS502 OR D2/AS502

A16 CONCRETE CURB AND GUTTER. SEE CIVIL

A17 REFUSE/SOLID WASTE ENCLOSURE. SEE DETAIL D1/AS501

A18 LOADING ZONE

A19 ELECTRICAL SERVICE AREA

A20 BIKE RACK (2 SPACES). SEE DETAIL B3/AS502

A21 4" WHITE STRIPE TYP.

A22 MONUMENT SIGN

A23 8" HIGH ORNAMENTAL STEEL SECURITY FENCE WITH VEHICULAR AND MAINTENANCE GATES; COLOR: BLACK

A24 EV CHARGING STATION

A25 CONCRETE CURB AND GUTTER PER CITY STANDARD DETAIL 2415A

A26 PERPENDICULAR CURB RAMP PER CITY STANDARD DETAIL 2443

A27 PARALLEL CURB RAMP PER CITY STANDARD DETAIL 2442

A28 SIDEWALK PER CITY DETAIL 2430

A29 SHADE CANOPY WITH OUTDOOR SEATING FURNITURE AT OUTDOOR AMENITY SPACE

A30 VEHICLE BARRIER ARM GATE OPERATOR AND ACCESS PEDESTAL

A31 POLE MOUNTED LIGHT FIXTURE ON CONCRETE BASE

A32 BUILDING MOUNTED LIGHT FIXTURE

PROJECT DATA

LOT AREA TOTAL: 17 ACRES = 740,520 SF

AREA OF LOT COVERED BY BUILDING
225,795 SF (225,795 GFA) THIS NUMBER IS USED TO CALCULATE NET LOT.

USABLE OPEN SPACE: N/A

PARKING CALCULATION (IDO TABLE 5-5-1)
RESEARCH AND TESTING FACILITY: 225,795 SF, 1.5 SPACES PER 1,000 GFA
PARKING REQUIRED (BEFORE AVAILABLE PARKING REDUCTIONS) = 338 SPACES

EV PARKING REQUIRED = 14 SPACES
EV PARKING PROVIDED = 14 SPACES
MOTORCYCLE PARKING REQUIRED = 6 SPACES (IDO TABLE 5-5-4)
MOTORCYCLE PARKING PROVIDED = 6 SPACES
BICYCLE PARKING REQUIRED = 34 SPACES (IDO TABLE 5-5-5)
BICYCLE PARKING PROVIDED = 36 SPACES

AVAILABLE PARKING REDUCTIONS (IDO 5-5(C)(6))
ELECTRIC VEHICLE CHARGING STATION PARKING REDUCTION = 28 SPACES
(1 240V+ EV CHARGING STATION = 2 SPACES)

ON STREET PARKING REDUCTION = 53 SPACES
(1 ON STREET SPACE = 1/2 SPACE)

TOTAL PARKING REDUCTION = 55 SPACES

TOTAL PARKING REQUIRED = 338 SPACES - 55 SPACES = 283 SPACES
TOTAL PARKING PROVIDED = 284 SPACES
(INCLUDING 10 ADA SPACES)

PROJECT DATA - TOTAL

ZONING: PC - PLANNED COMMUNITIES

LEGAL DESCRIPTION:

SITE AREA TOTAL: 17 ACRES = 740,520 SF

IDO ZONE ATLAS:

SETBACKS (MIN/MAX): FRONT 0'/100', SIDE 10'/100', REAR 10'

BUILDING INFORMATION: HEIGHT/OCCUPANCY/CONSTRUCTION TYPE
RESEARCH AND DEVELOPMENT BUILDING 110' F-1 & B/ IIB

MAX HEIGHT ALLOWED: 80 FT, CURRENTLY SEEKING EPC TEXT AMENDMENT TO INCREASE TO 110FT

VICINITY MAP

Dekker

STATE OF NEW MEXICO

JEREMY A. SHELTON

No. 4187

REGISTERED ARCHITECT

09.22.25

SEAL

PROJECT

Project Solis

Mesa Del Sol Innovation Park II, Tract J

Albuquerque, NM 87105

REVISIONS

DRAWN BY

KT/KK

REVIEWED BY

JS

DATE

10/10/2025

PROJECT NO


25-0085.001

DRAWING NAME

SITE DEVELOPMENT PLAN

SHEET NO


SDP

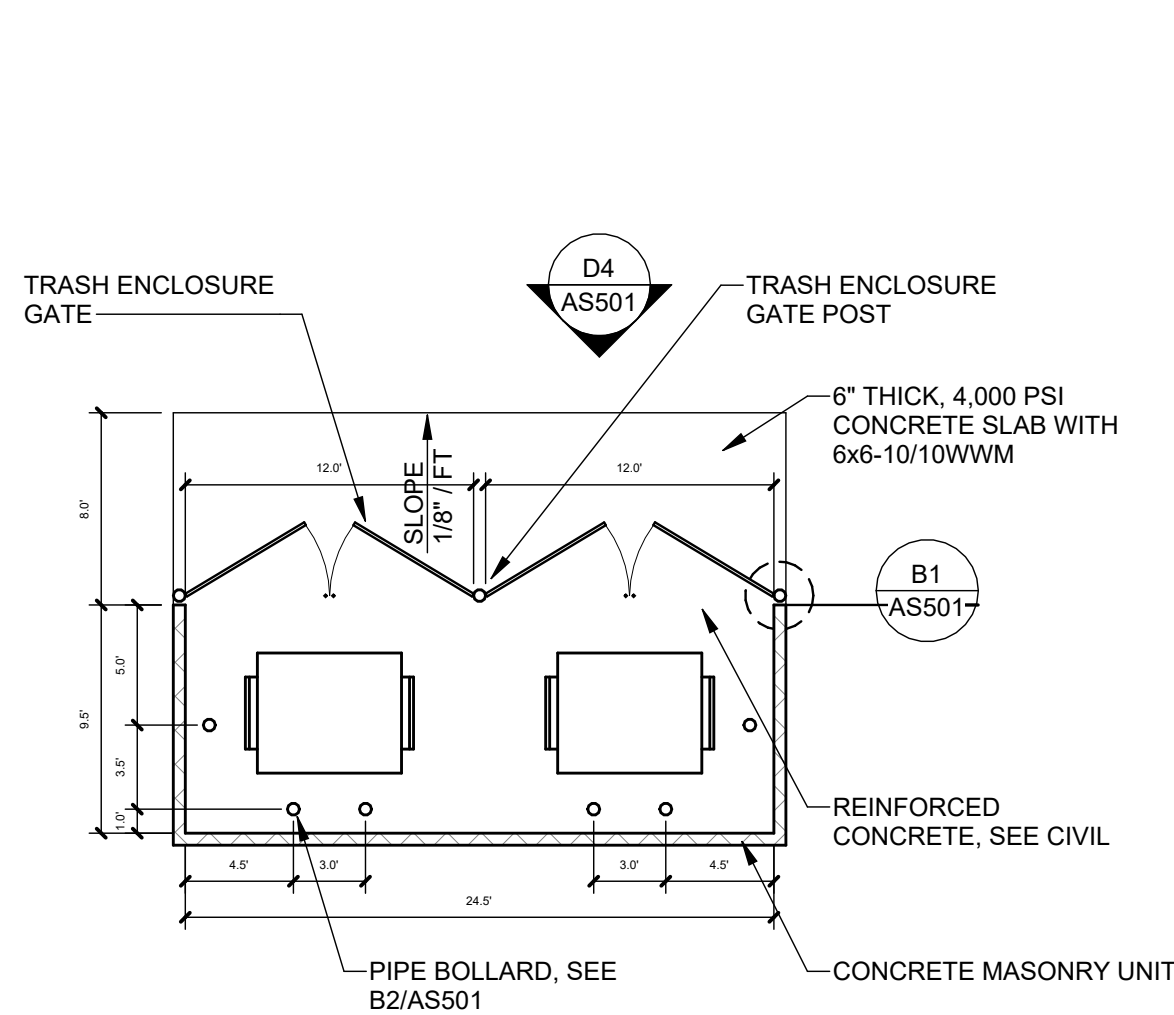

REFUSE/SOLID WASTE ENCLOSURE

D1


1/8" = 1'-0"

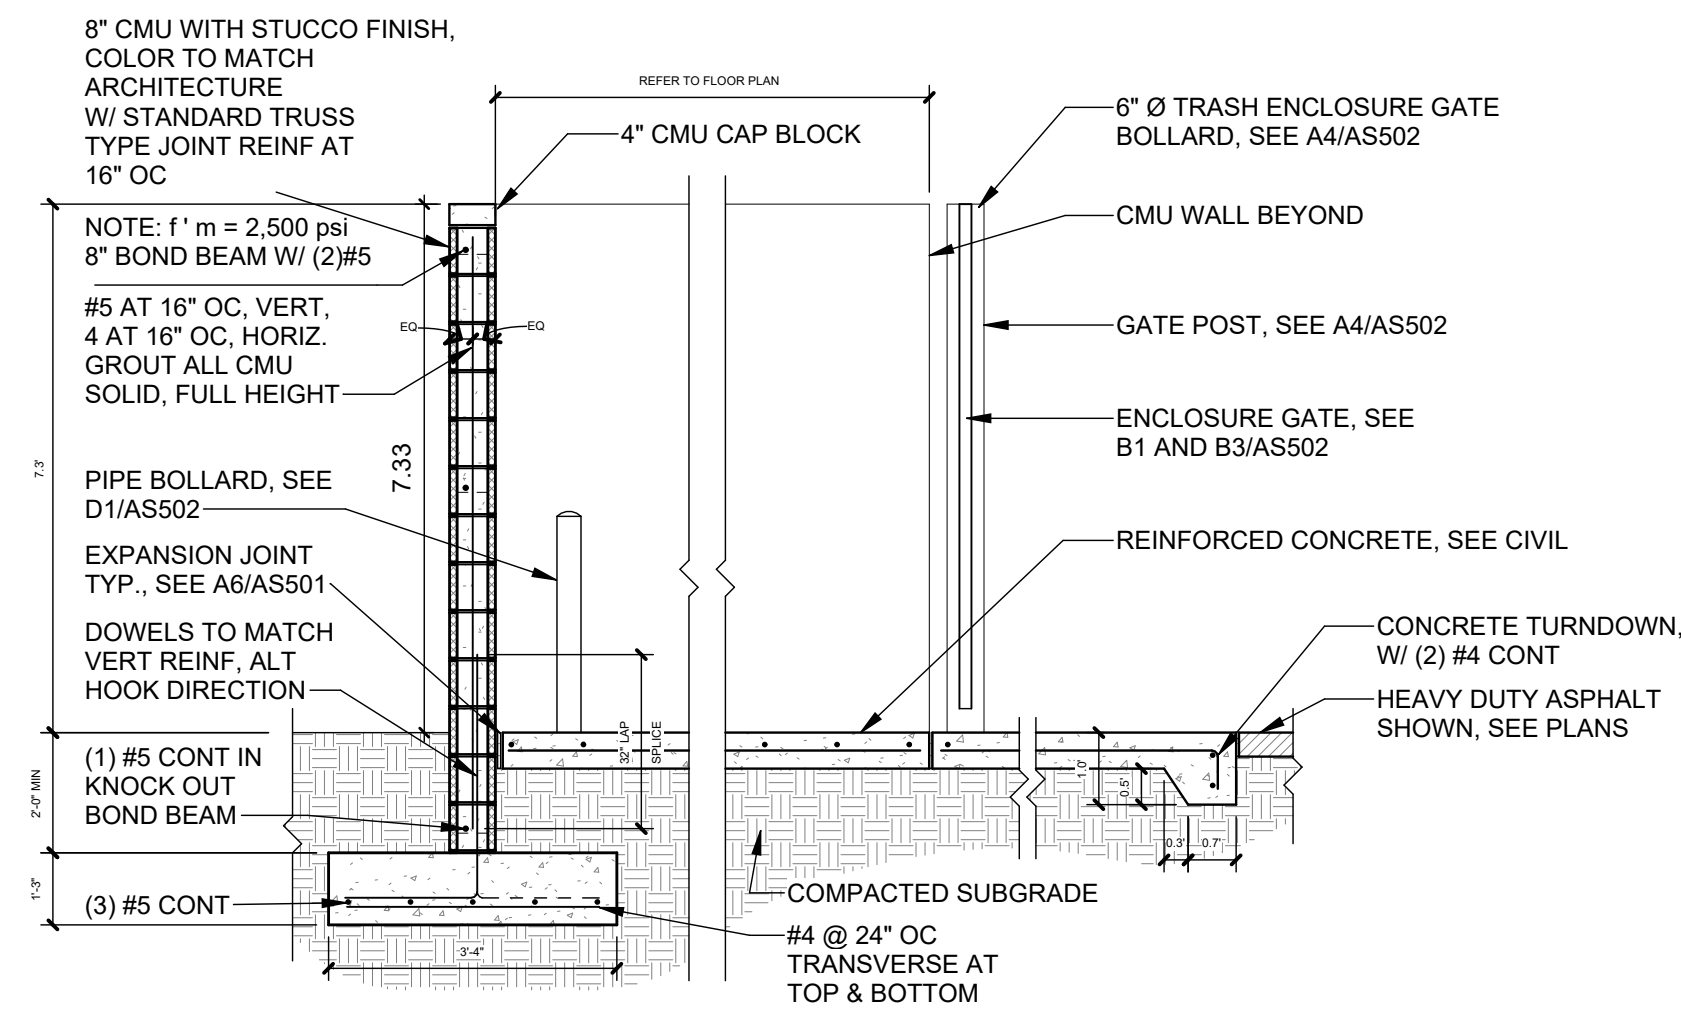

REFUSE/SOLID WASTE ENCLOSURE SECTION

D2


3/8" = 1'-0"

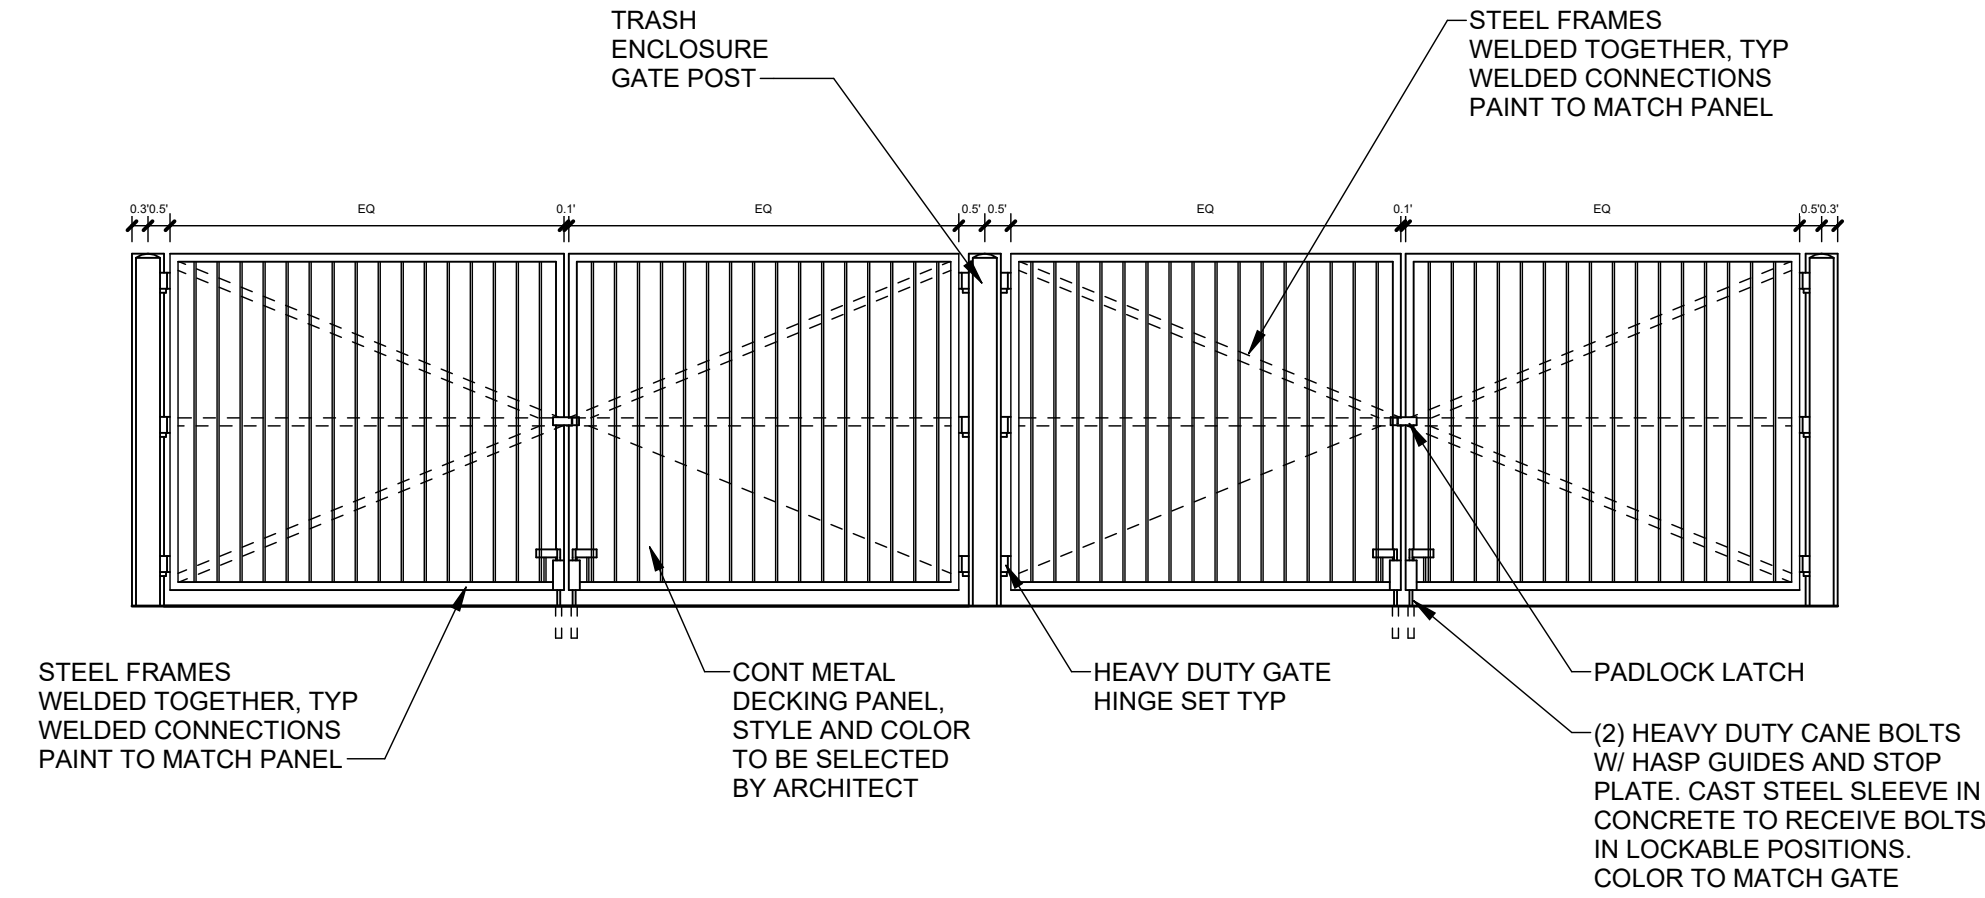

REFUSE/SOLID WASTE ENCLOSURE GATE

D4


1/4" = 1'-0"

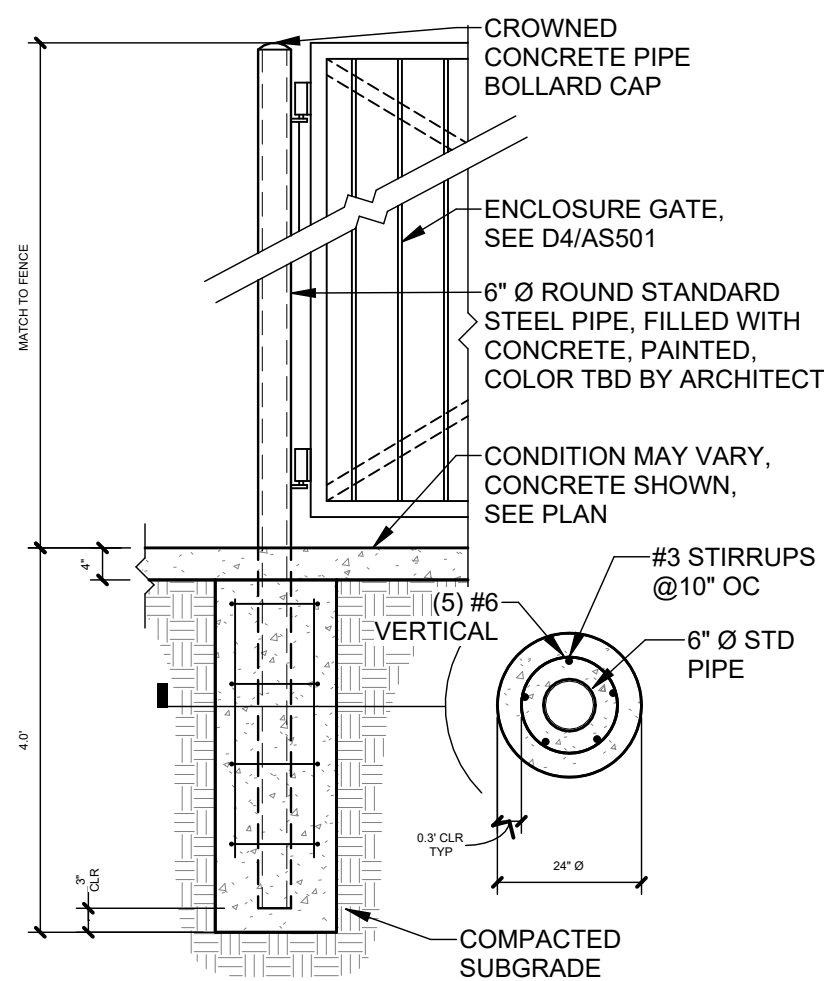

ENCLOSURE GATE POST

B1


1/2" = 1'-0"

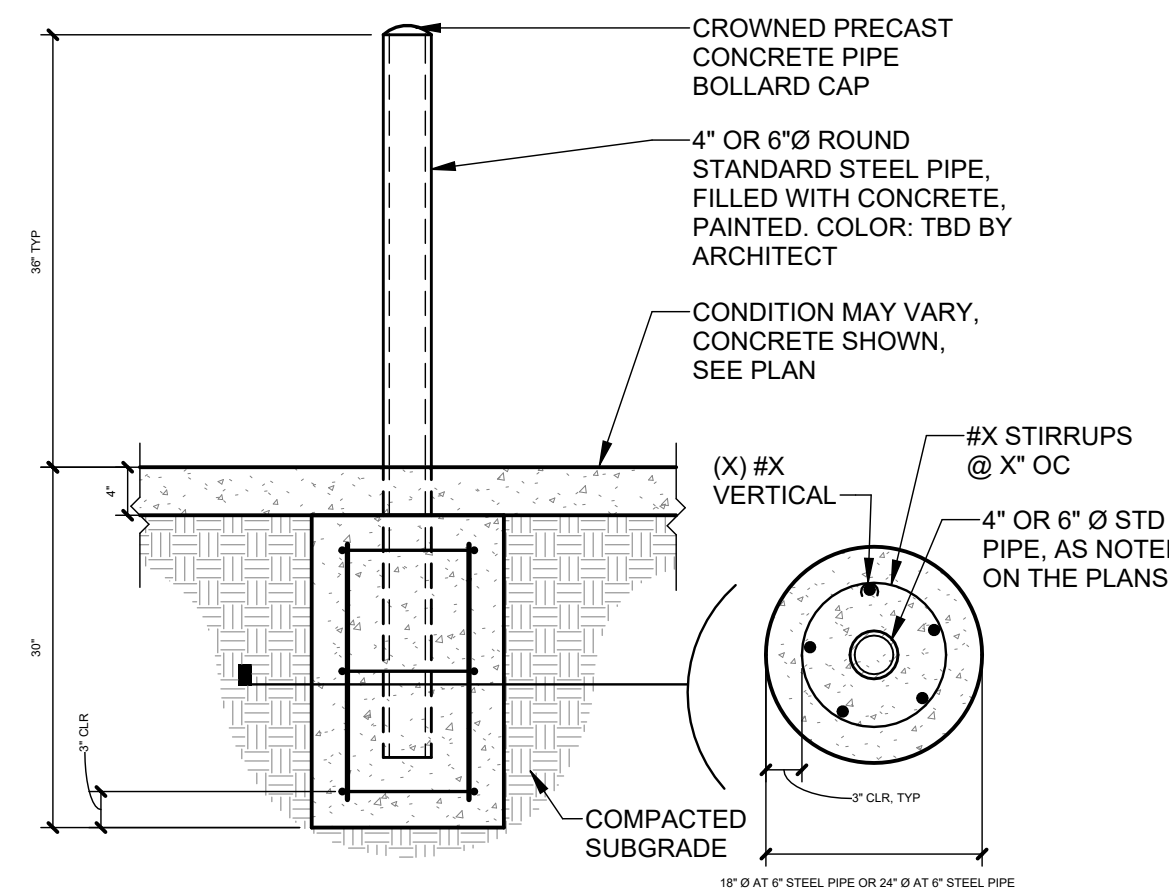

PIPE BOLLARD

B2


3/4" = 1'-0"

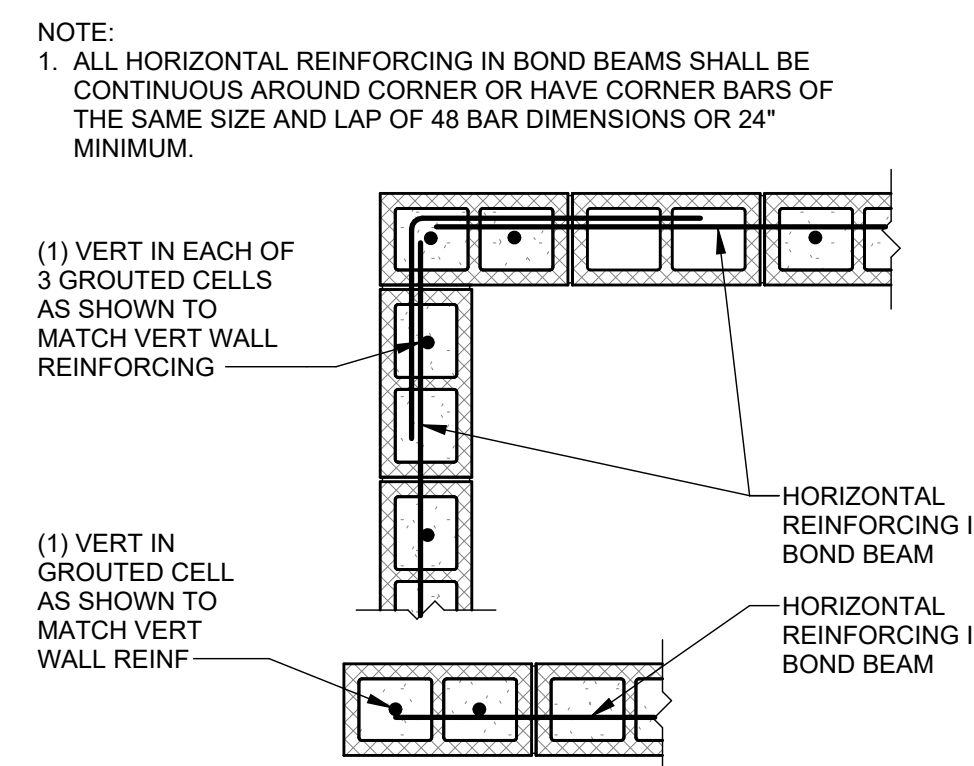

CMU WALL END AND CORNER

B3


3/4" = 1'-0"

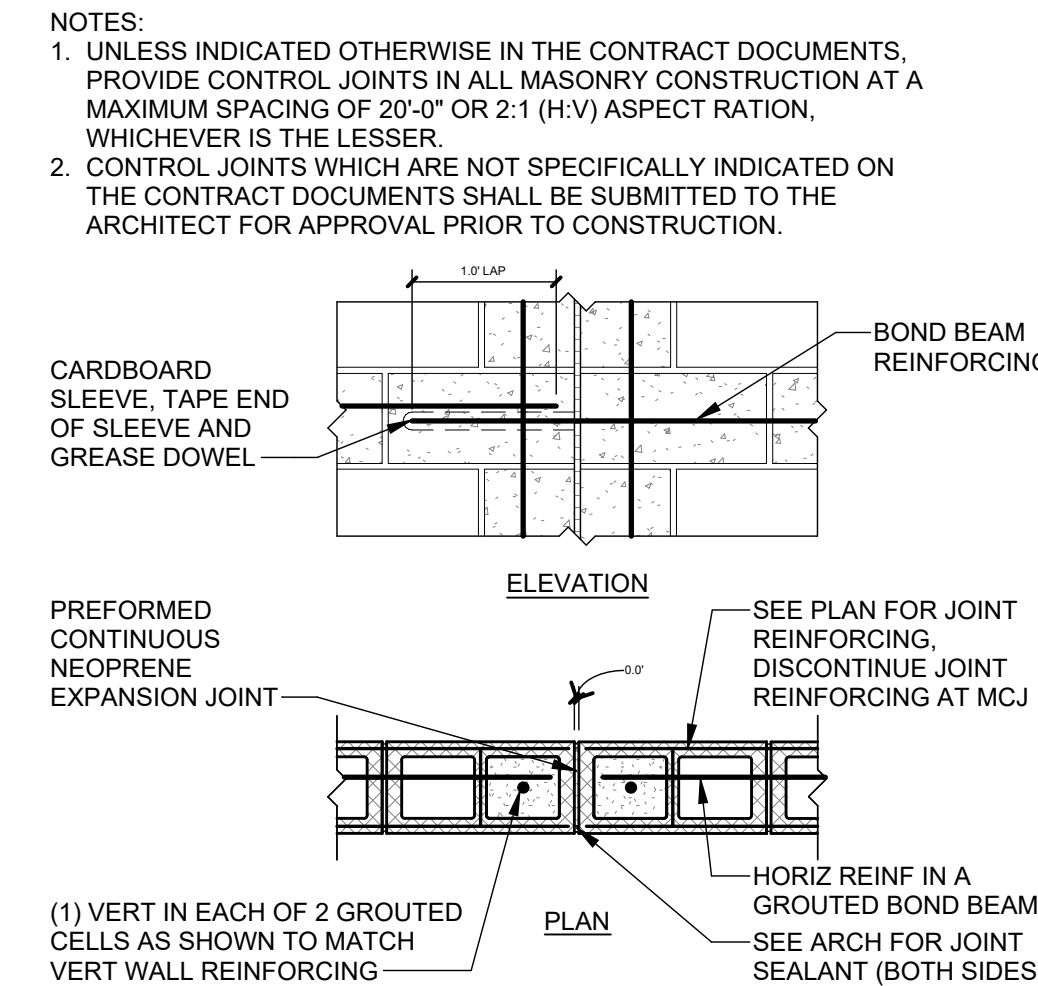

CMU CONTROL JOINT

B4


3/4" = 1'-0"

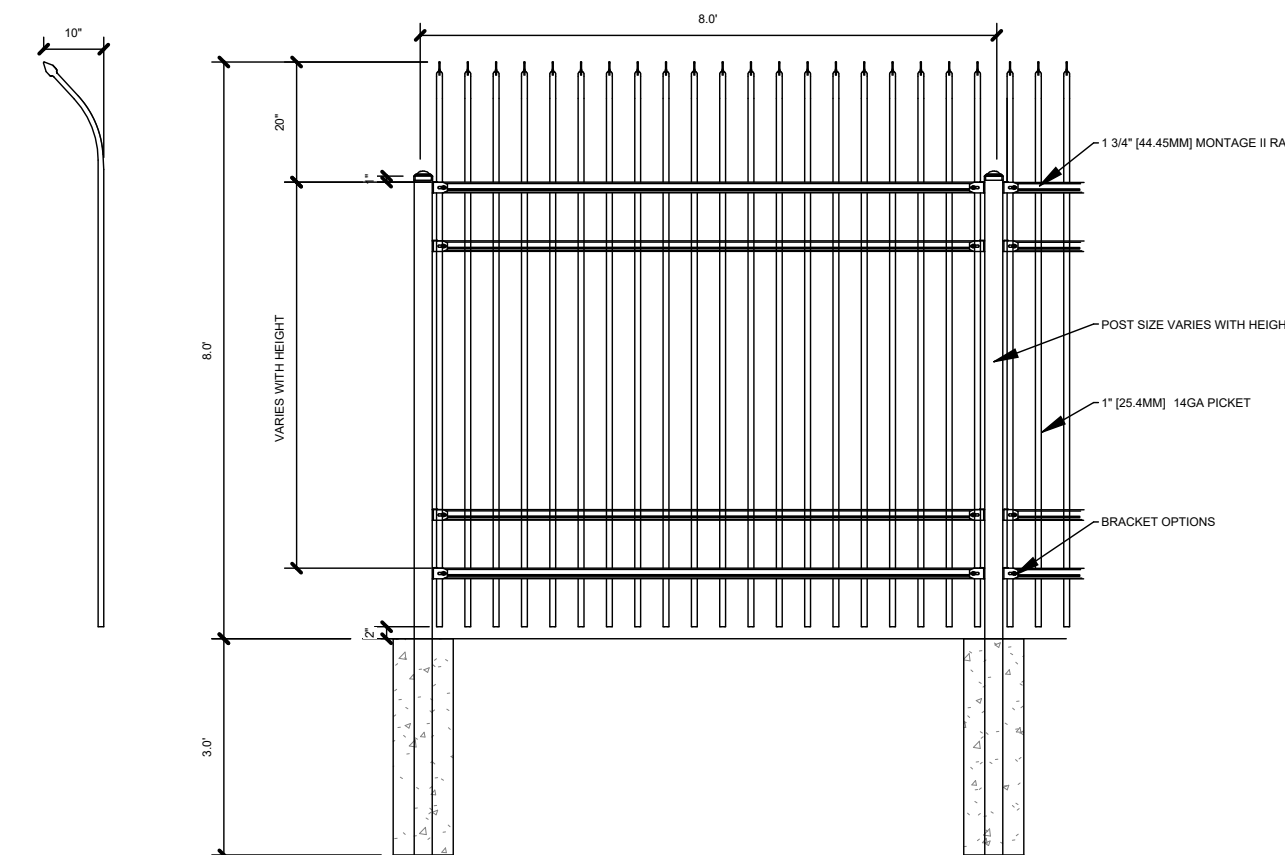

ORNAMENTAL FENCE

A1


3/8" = 1'-0"

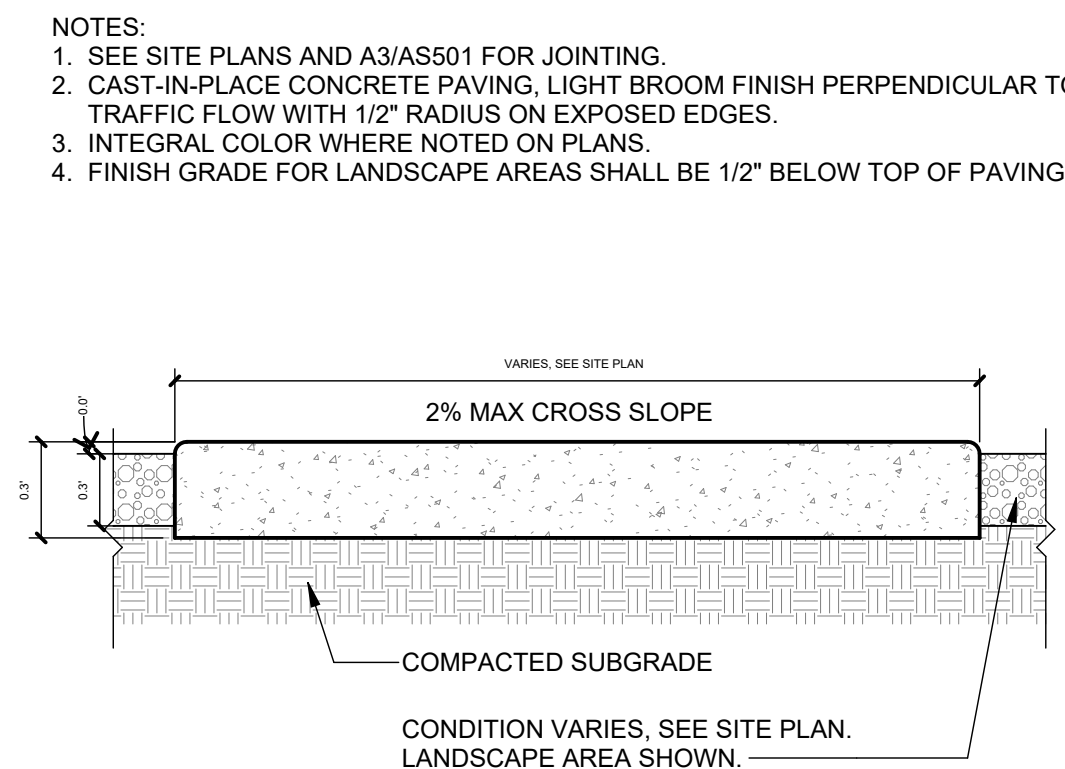

CONCRETE SIDEWALK

A2


1 1/2" = 1'-0"

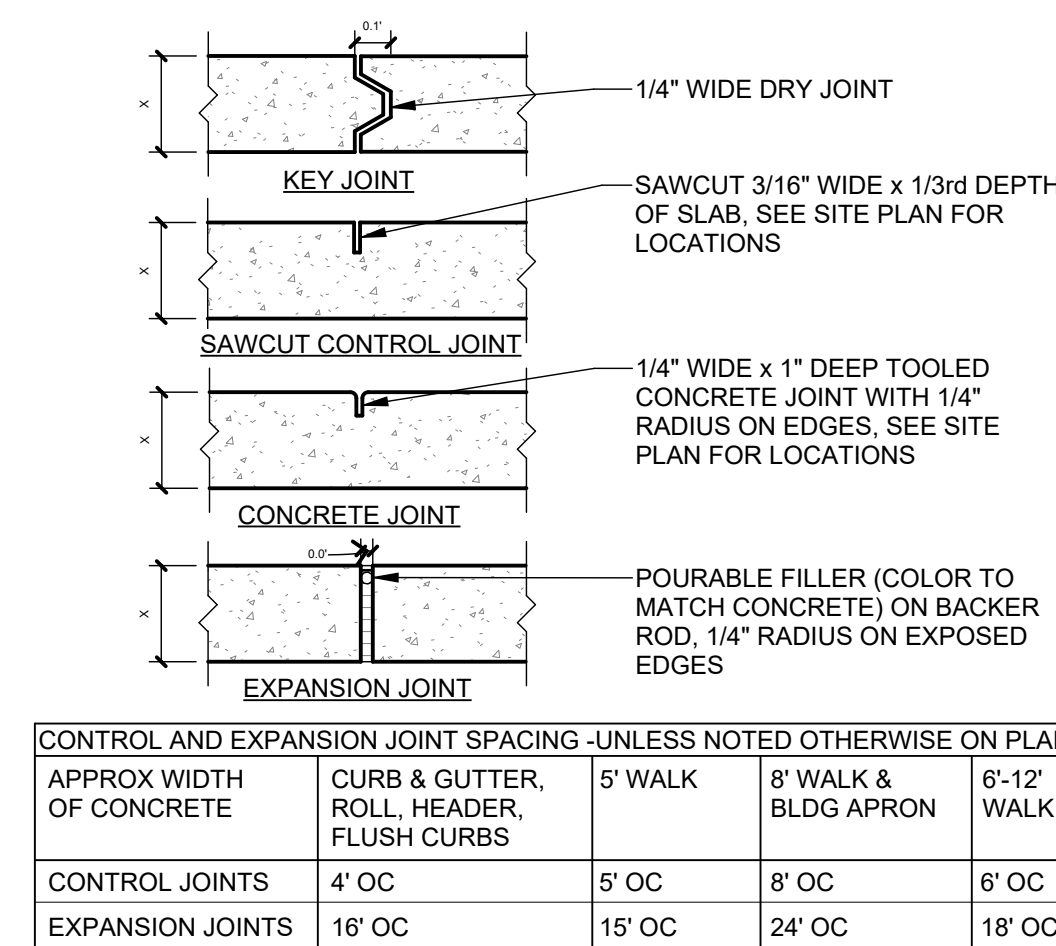

CONCRETE JOINTS

A3


1 1/2" = 1'-0"

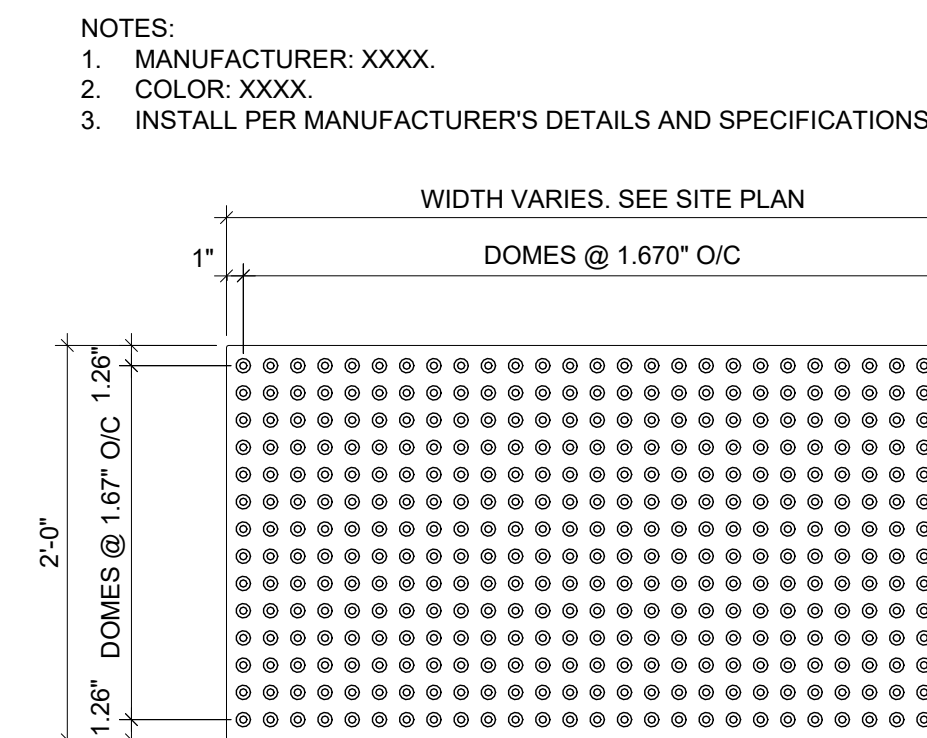


TACTILE SURFACE

A4


1" = 1'-0"

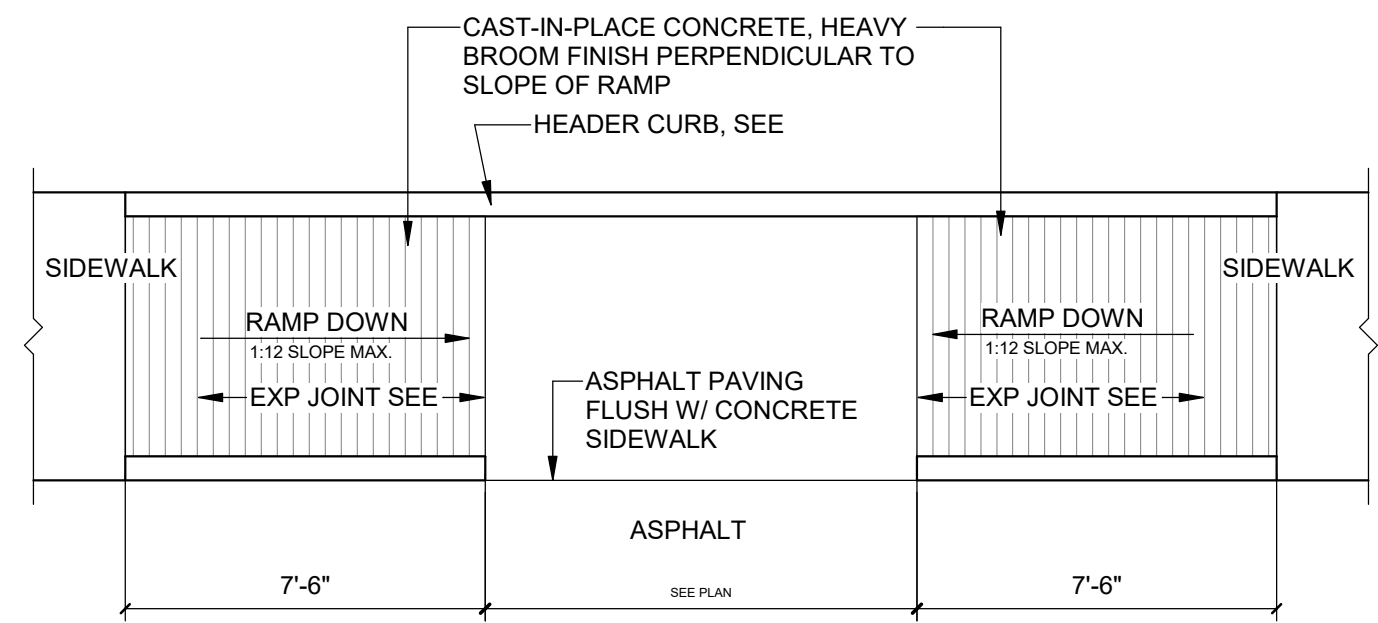


D1 ACCESSIBLE CURB RAMP
TYPE A
1/4" = 1'-0"

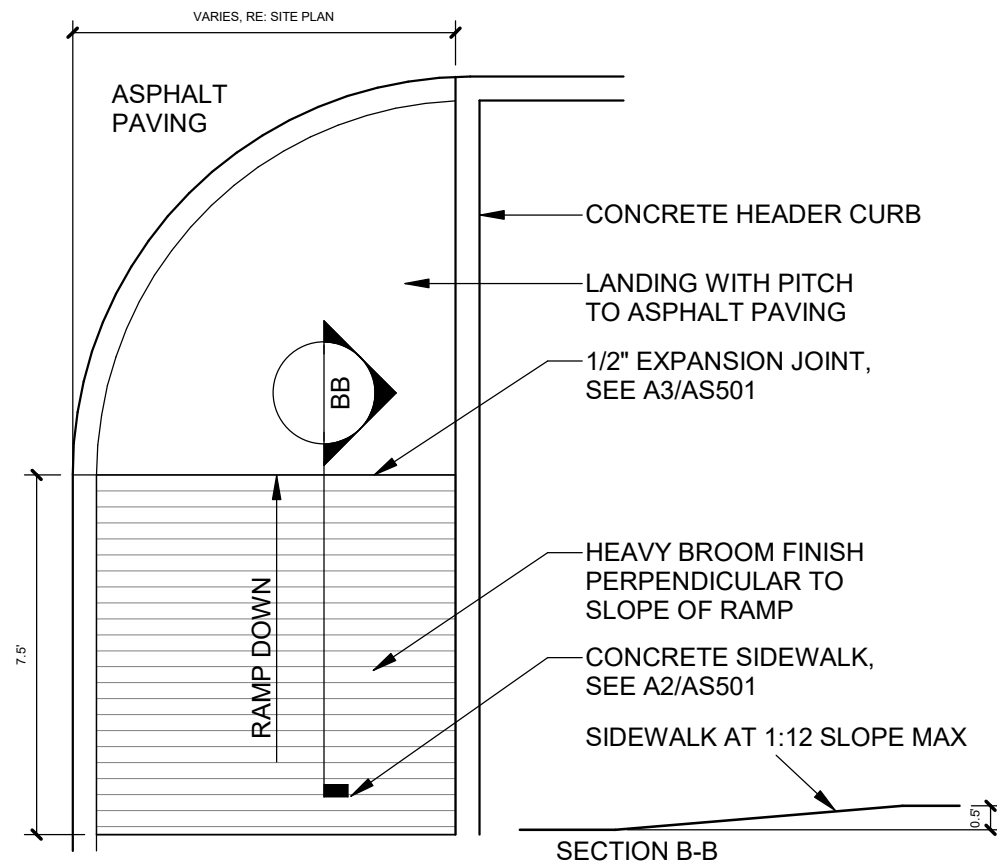

D2 ACCESSIBLE CURB RAMP
TYPE B
1/4" = 1'-0"

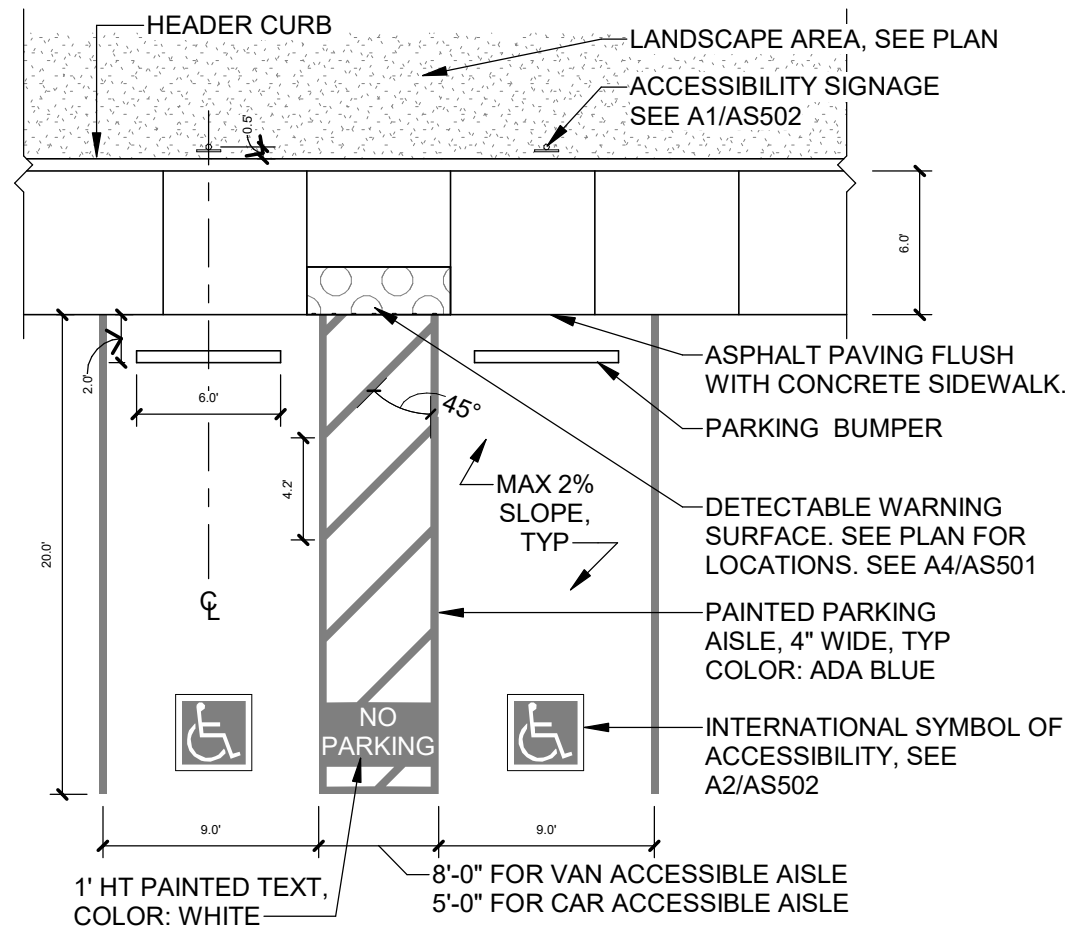


D3 ACCESSIBLE PARKING
1/8" = 1'-0"

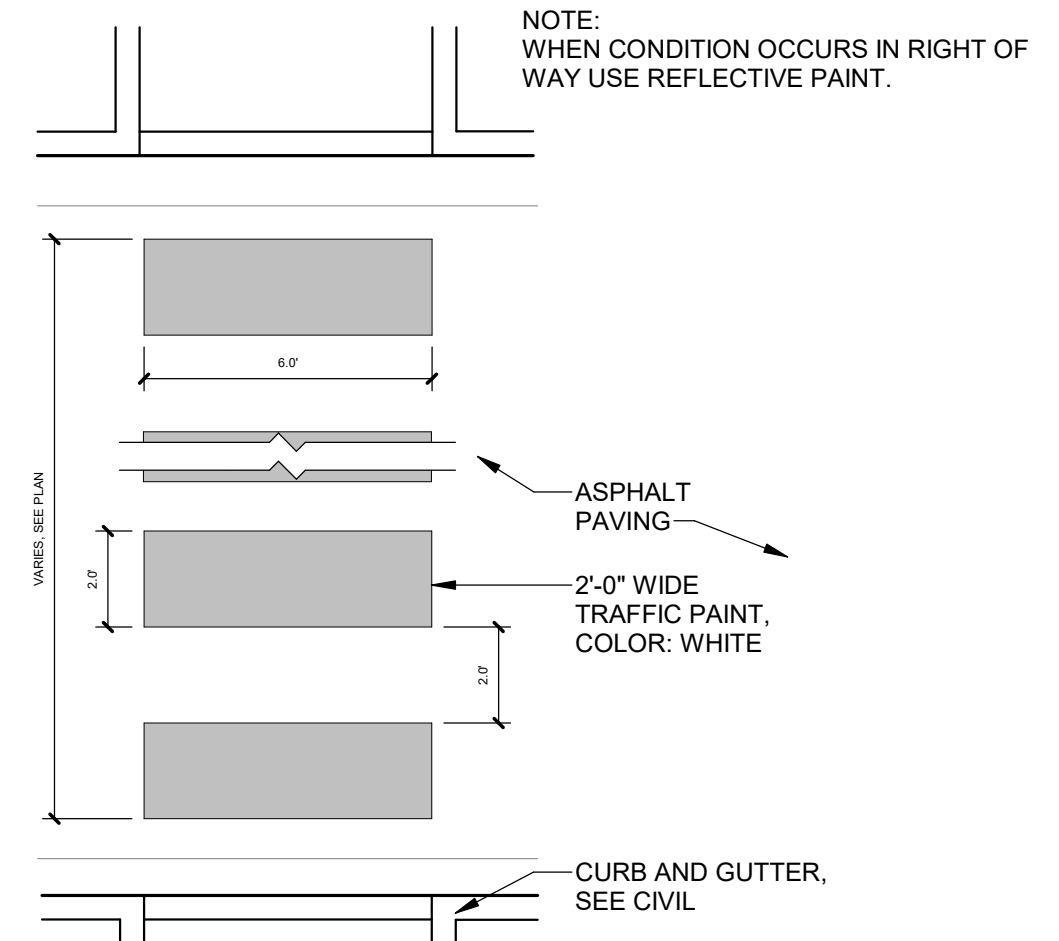


D4 PAINTED CROSSWALK
1/4" = 1'-0"

NOTES:
1. FINAL DESIGN T.B.D. FONT AND STROKE SHOWN FOR REFERENCE
2. SIGN TO BE UP-LIT FROM SURROUNDING LANDSCAPING

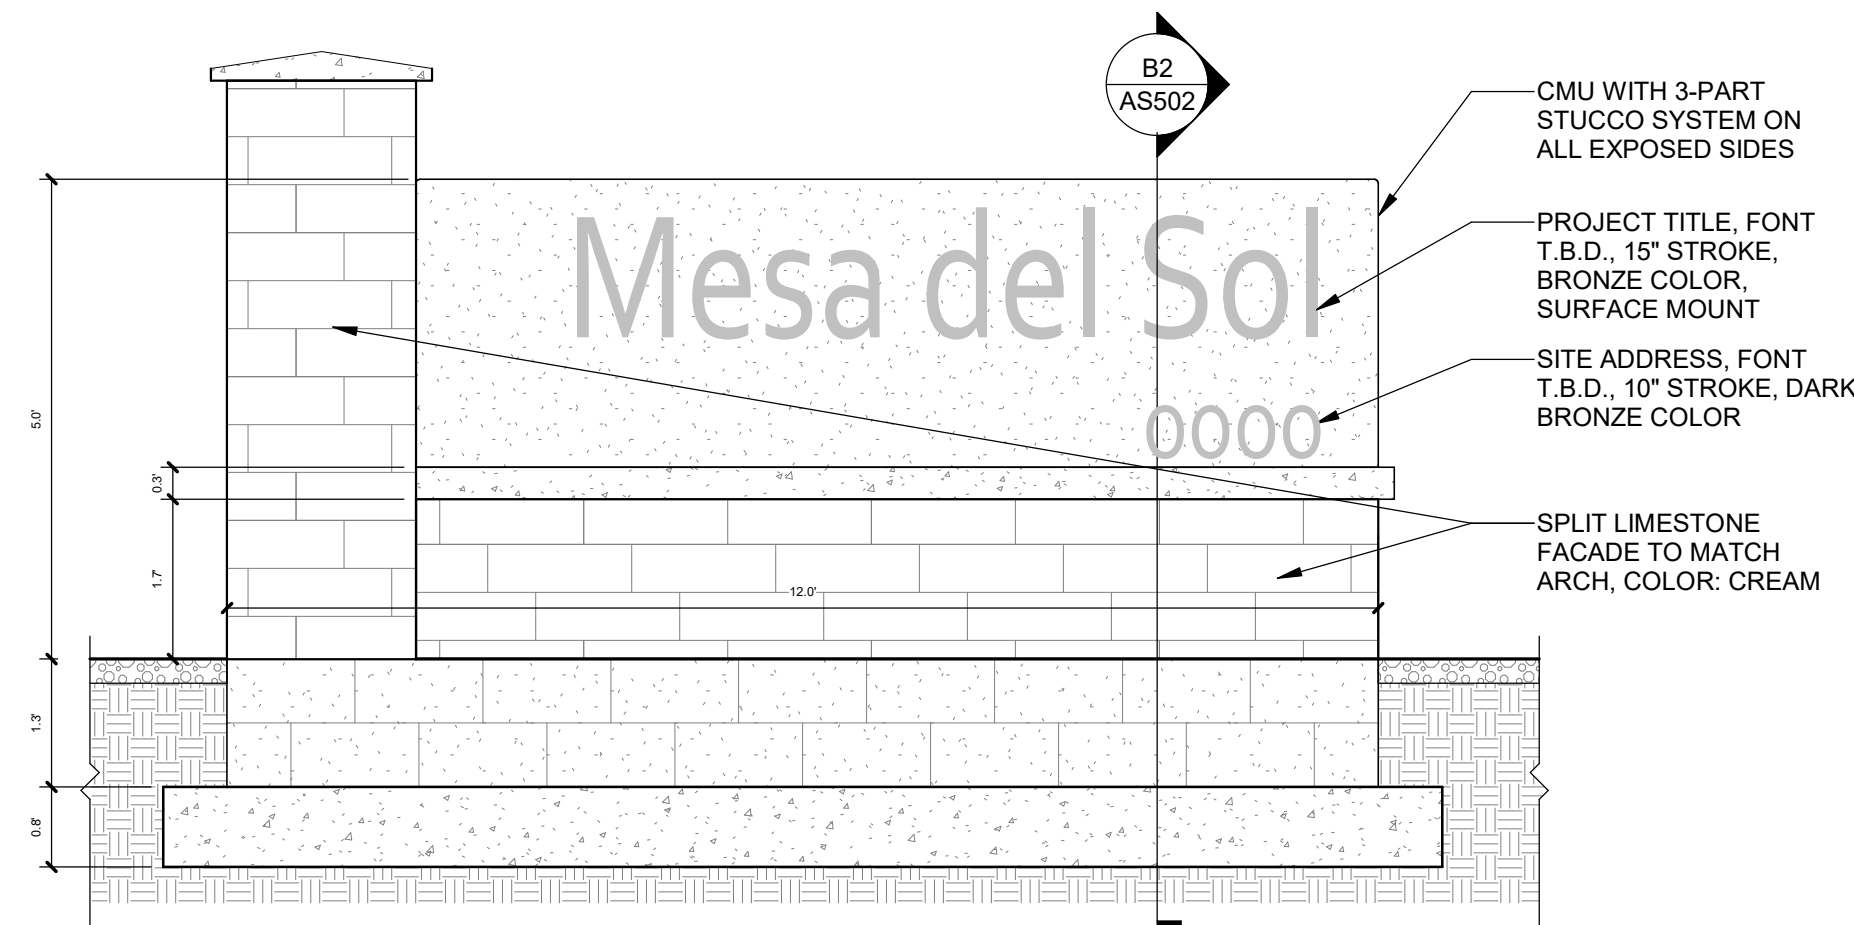


B1 MONUMENT SIGN
1/2" = 1'-0"

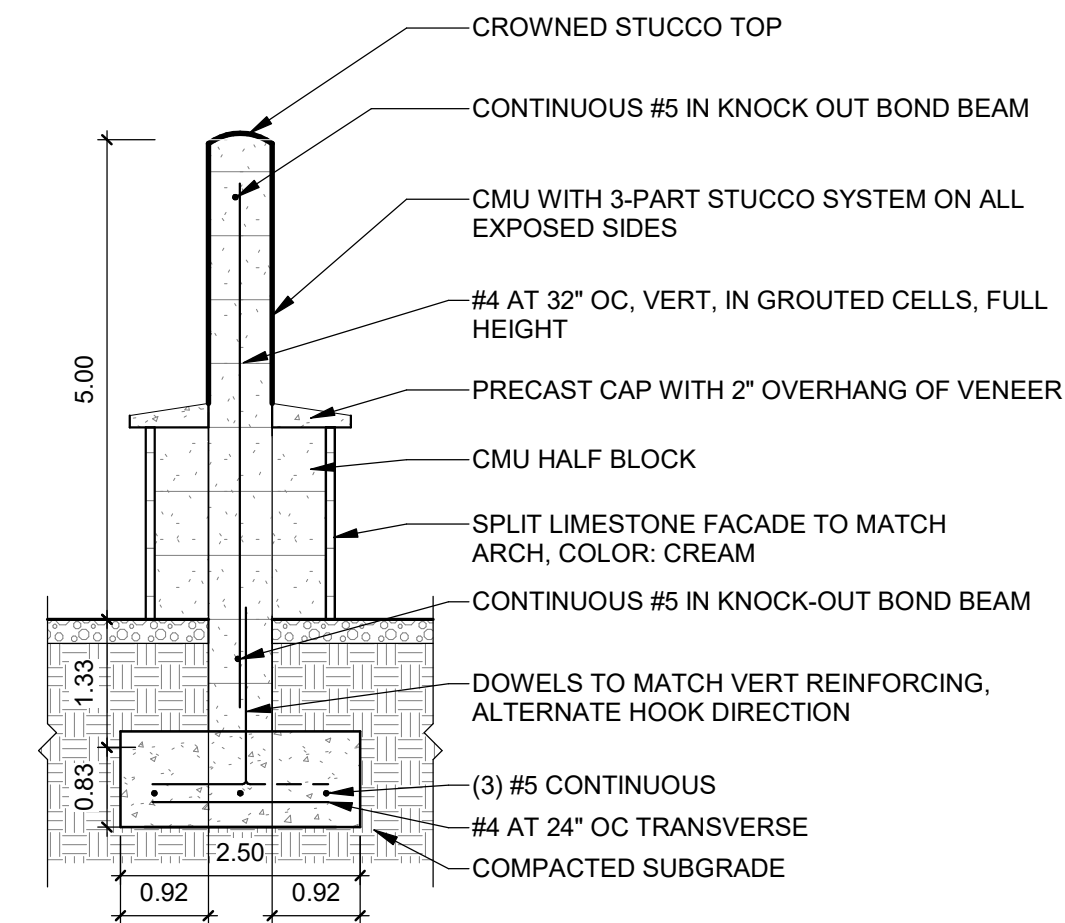


B2 MONUMENT SIGN SECTION
1/2" = 1'-0"

NOTES:
1. BASIS OF DESIGN, ANOVA U-BIKE RACK, COLOR: TBD
2. 2 BIKE CAPACITY PER RACK. 4 TOTAL PER PAD.

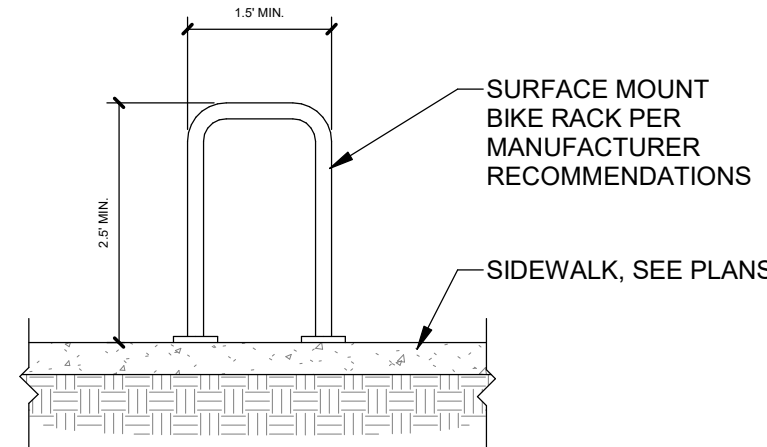


B3 BICYCLE RACK
1/2" = 1'-0"


NOTES:
1. BASIS OF DESIGN, ANOVA U-BIKE RACK, COLOR: TBD
2. BICYCLE PARKING SPACE SHALL BE 6' LONG AND 2' WIDE.

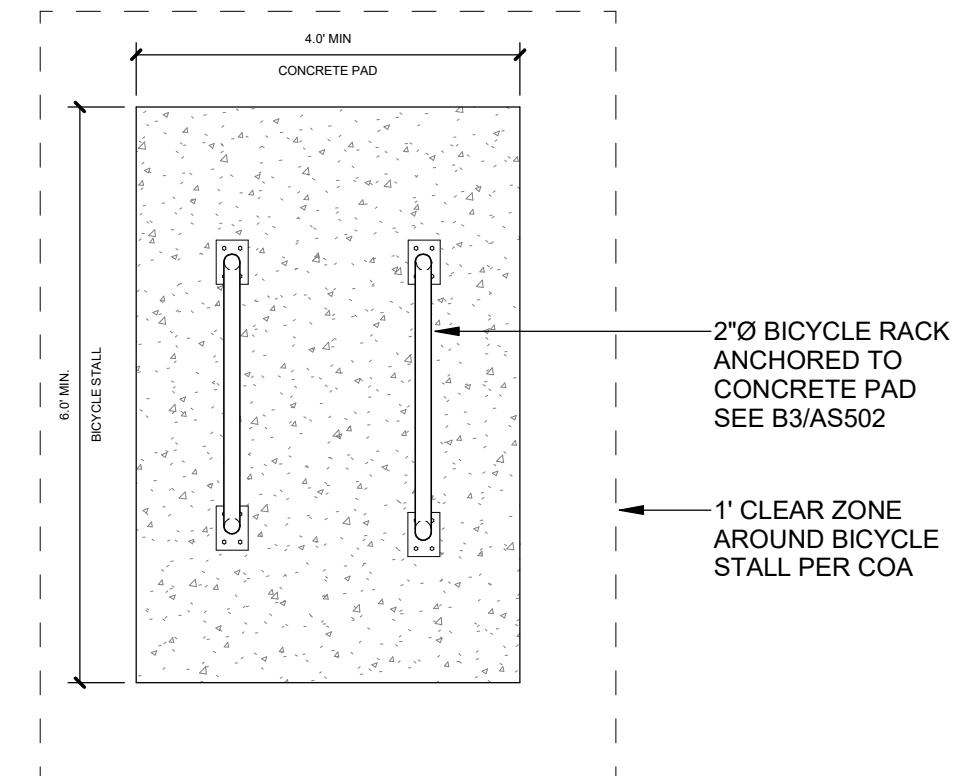

B4 BICYCLE RACK LAYOUT
1/2" = 1'-0"

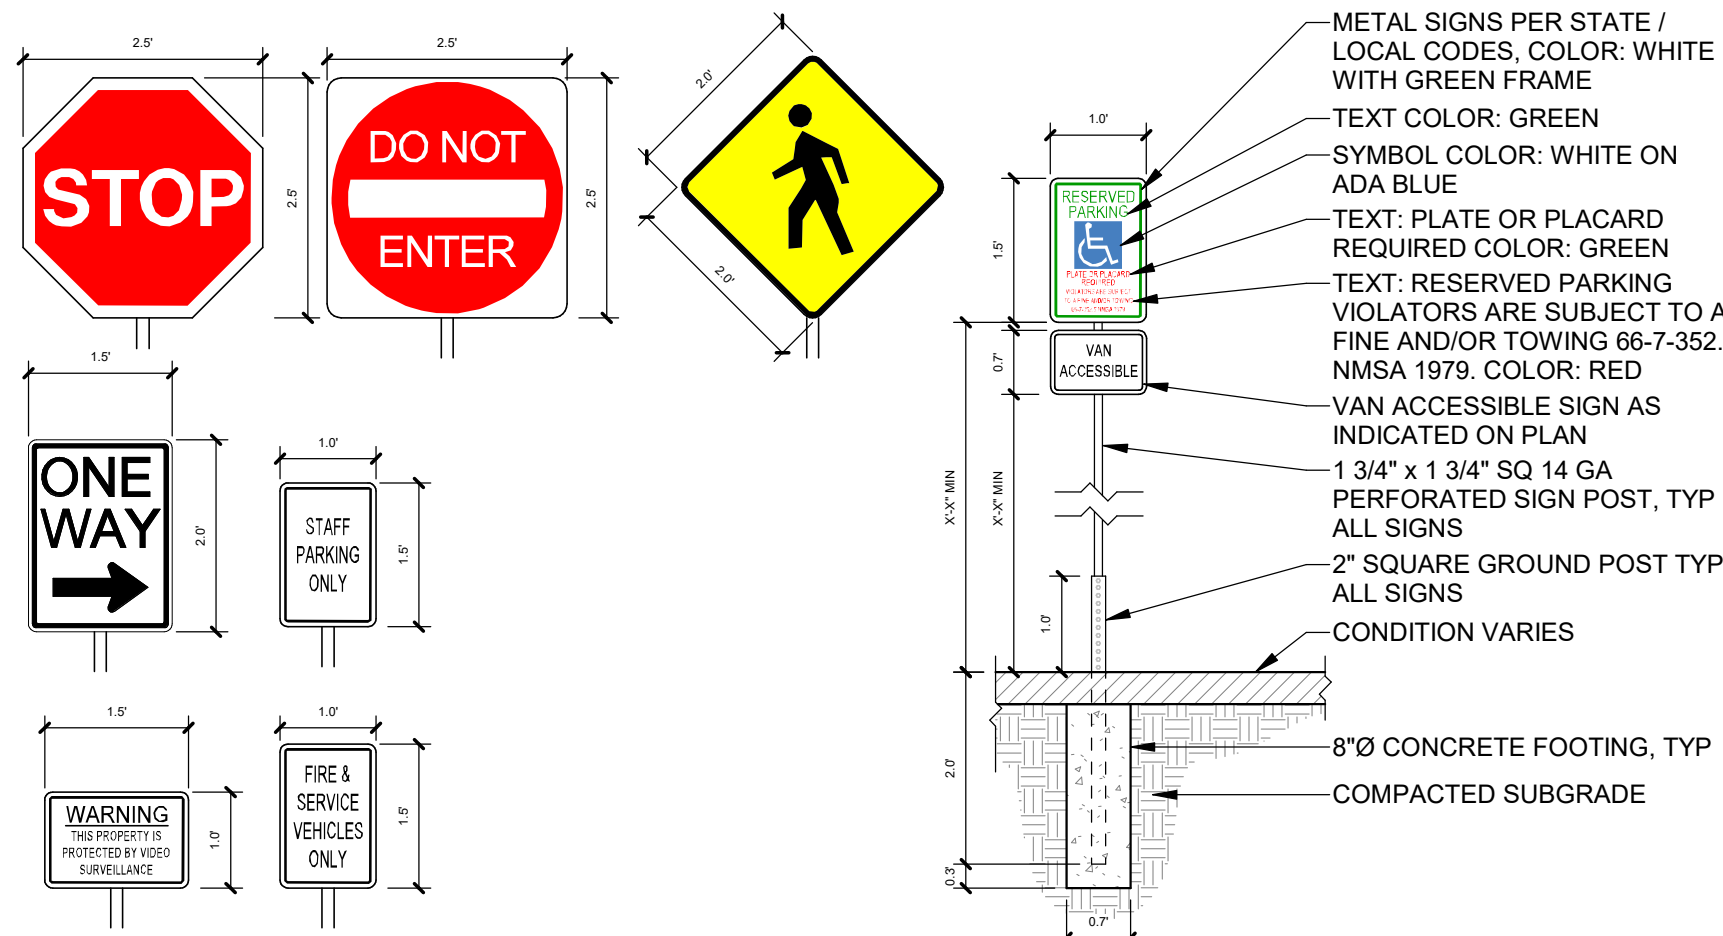


A1 TRAFFIC SIGNAGE
1/2" = 1'-0"

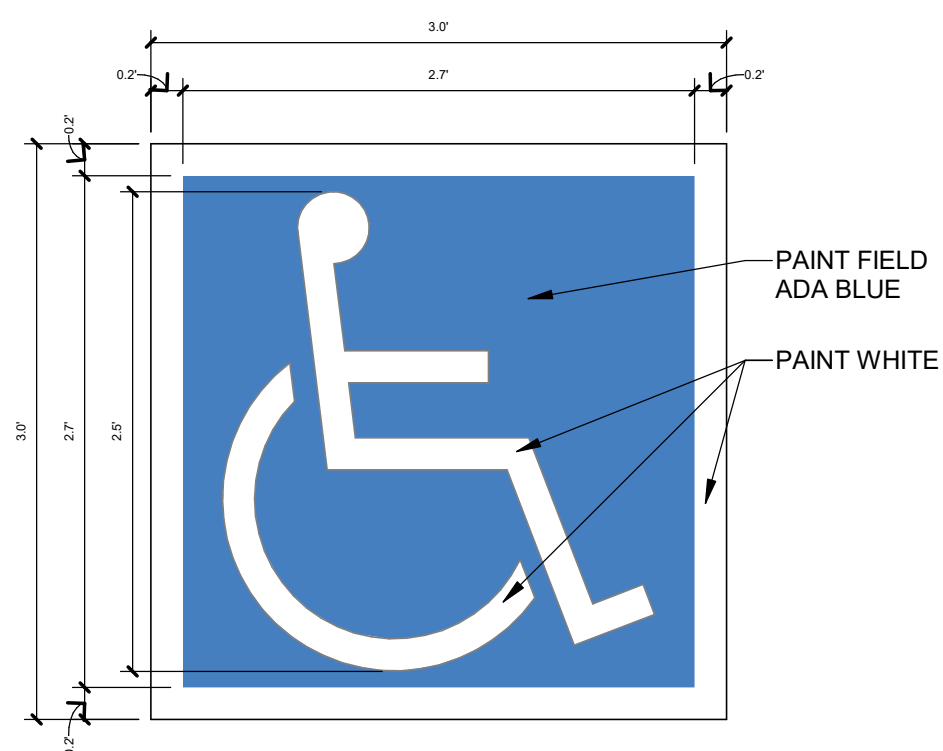


A2 ACCESSIBLE MARKING
1" = 1'-0"

NOTE:
1. SEE PLANS FOR EXTENTS OF CURB PAINT.

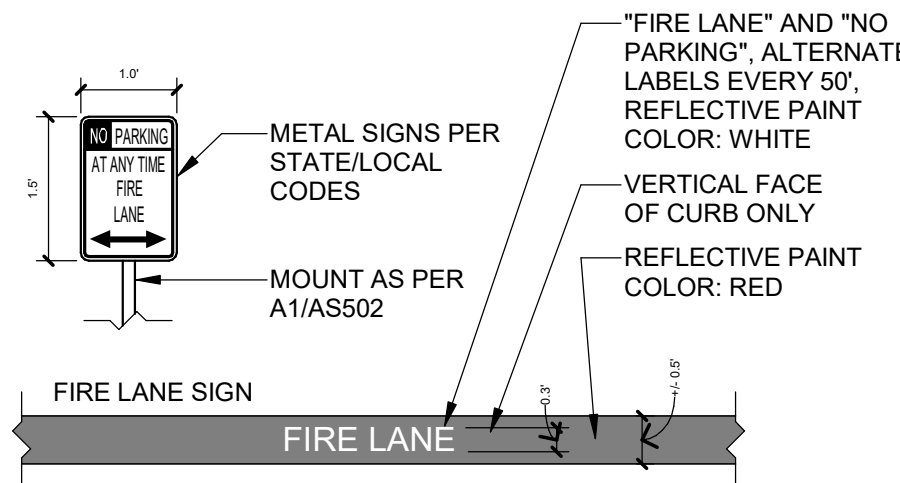

A3 FIRE LANE SIGNAGE
1/2" = 1'-0"

NOTES:
1. PAINT ARROWS WHERE SHOWN ON PLANS. COLOR: WHITE.
2. WHERE CONDITION OCCURS IN RIGHT OF WAY, USE REFLECTIVE PAINT.

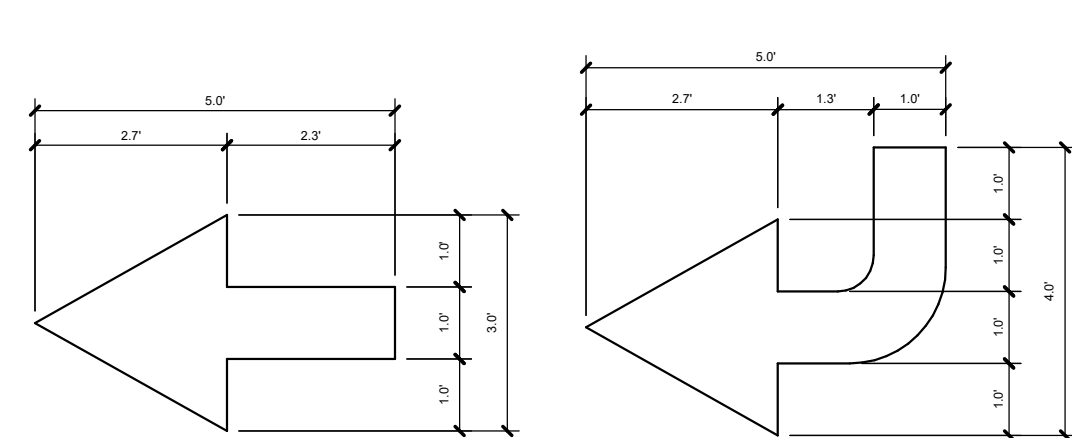

A4 DIRECTIONAL PAVEMENT
ARROW
3/8" = 1'-0"

Dekker

SEAL




09.22.25

PROJECT

PROJECT SOLIS
MESA DEL SOL INNOVATION PARK II, TRACT J
ALBUQUERQUE, NM 87105

REVISIONS

 

DRAWN BY KK

REVIEWED BY JS

DATE 09/22/2025


PROJECT NO 25-0085.P01

DRAWING NAME


SITE PLAN
DETAILS

SHEET NO

AS502

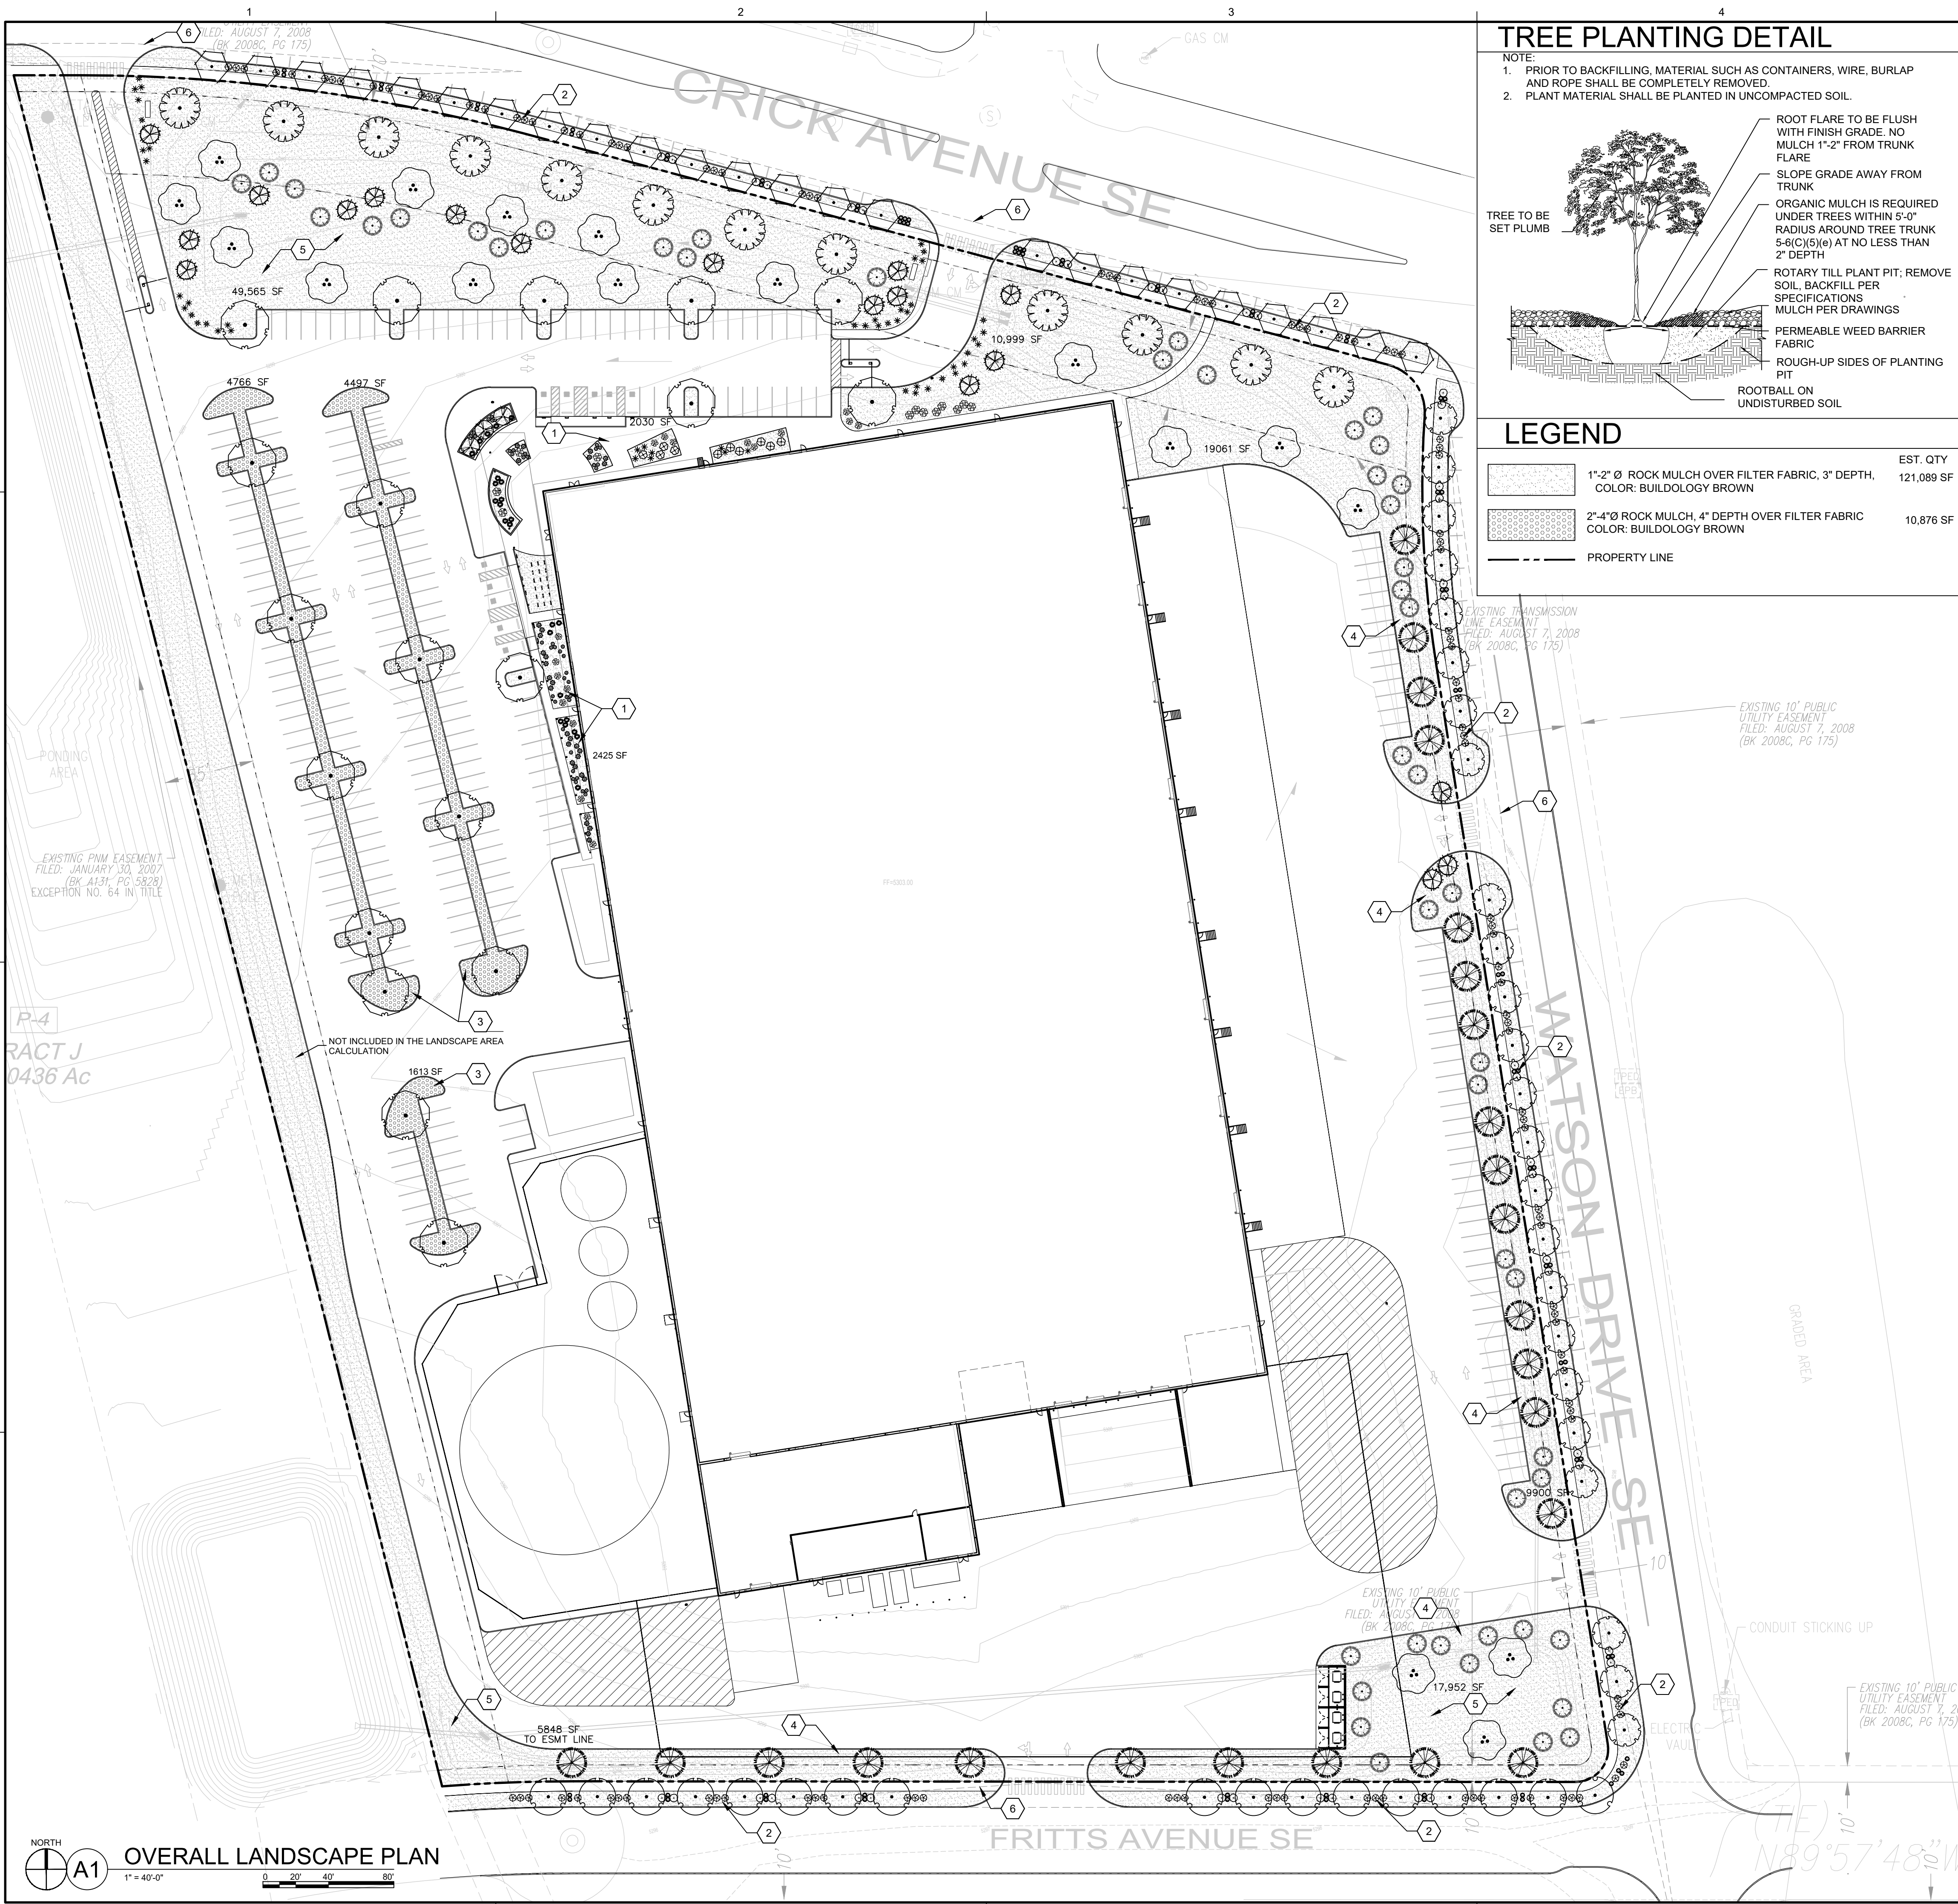

TREE PLANTING DETAIL

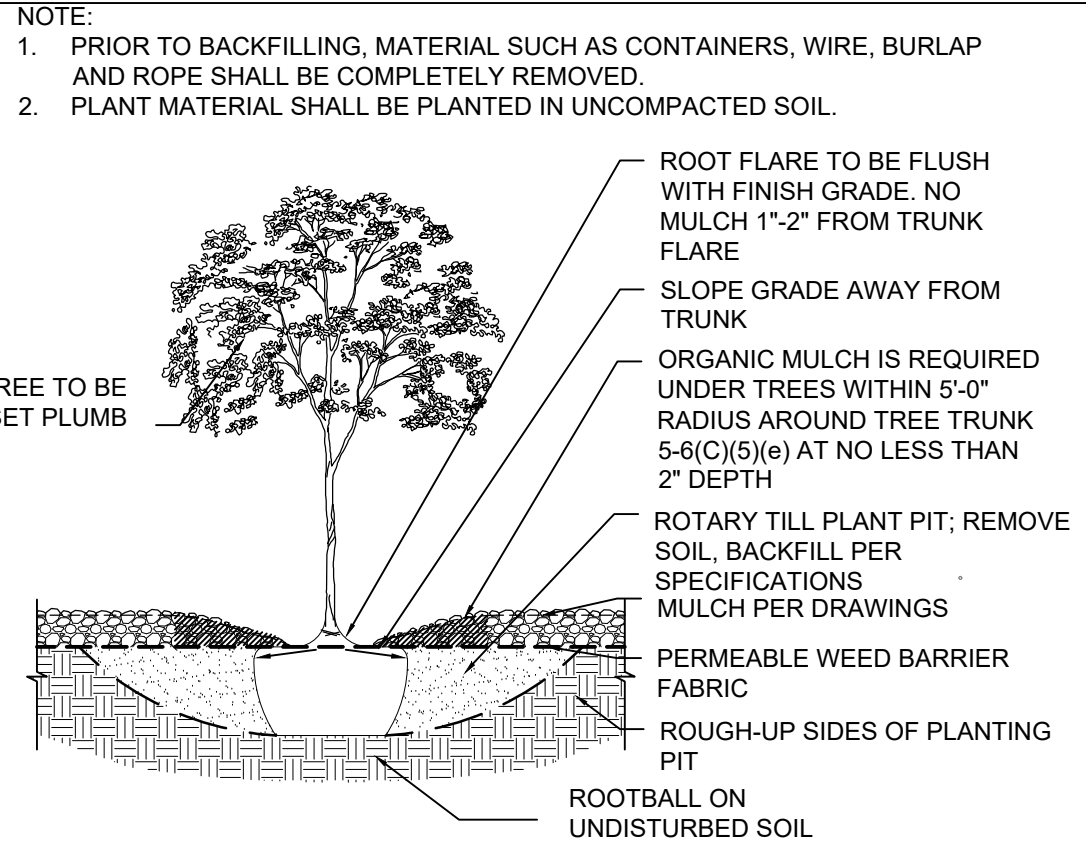

LEGEND

	1'-2" Ø ROCK MULCH OVER FILTER FABRIC, 3" DEPTH, COLOR: BUILDLOGY BROWN	EST. QTY 121,089 SF
	2'-4" Ø ROCK MULCH, 4" DEPTH OVER FILTER FABRIC COLOR: BUILDLOGY BROWN	10,876 SF
	PROPERTY LINE	

GENERAL SHEET NOTES

- RESPONSIBILITY FOR MAINTENANCE: THE CONTRACTOR WILL BE RESPONSIBLE FOR MAINTENANCE OF THE LANDSCAPE DURING CONSTRUCTION AND DURING A 90 DAY-MAINTENANCE PERIOD FOLLOWING SUBSTANTIAL COMPLETION. THE OWNER WILL BE RESPONSIBLE FOR MAINTENANCE FOLLOWING THE 90-DAY MAINTENANCE PERIOD.
 - MINIMUM PLANT SIZES STANDARDS: 2 1/2" CALIPER STREET TREES OR 40" BOX, 2" CALIPER STREET TREES OR 24" BOX FOR OTHER TREES, 6' HEIGHT CONIFERS, AND 1-5 GALLON SHRUBS.
 - AREAS DISTURBED DURING CONSTRUCTION, INCLUDING AREAS NOT WITHIN THE PROPERTY LINE, WILL BE STABILIZED.
- PLANTINGS SHALL BE IRRIGATED BY AN AUTOMATED IRRIGATION SYSTEM, WITH PROGRAMMABLE SETTINGS, AUTOMATED IRRIGATION CONTROLLER, AND MOISTURE SENSOR TO AVOID OVERWATERING.
 - THE IRRIGATION SYSTEM SHALL COMPLY WITH SECTION 8 OF THE ABCWUA LEGISLATION AND ORDINANCES.
 - THE IRRIGATION SYSTEM SHALL BE DESIGNED TO MINIMIZE THE USE OF WATER.
 - THE IRRIGATION SYSTEM SHALL NOT IRRIGATE IMPERVIOUS SURFACES, INCLUDING SIDEWALKS, DRIVEWAYS, STREETS AND PARKING OR LOADING AREAS.
 - IRRIGATION POINT OF CONNECTION TO THE CITY WATER WILL BE LOCATED WITHIN PROPERTY LIMITS AND SHALL COMPLY WITH THE CITY OF ALBUQUERQUE REDUCED PRESSURE BACKFLOW PREVENTER STANDARDS AND SPECIFICATIONS.
 - RUN TIMES AND IRRIGATION ZONES SHALL BE BASED UPON PLANT SPECIES AND THEIR ESTABLISHMENT. RUN TIMES SHALL BE REGULARLY ADJUSTED ACCORDING TO PLANT MATURITY, SEASON, LOCATION AND PERFORMANCE.
 - IRRIGATION SYSTEM SHALL BE DESIGNED TO BE CONNECTED TO REUSE WATER IF AND WHEN THAT LINE IS EXTENDED TO THE SITE.

SHEET KEYED NOTES

- ENTRANCE AND COMMON AREAS
- STREET FRONTAGE
- SURFACE PARKING LOT
- PERIMETER LANDSCAPE AREAS
- PASSIVE WATER HARVESTING AREAS
- CLEAR SITE TRIANGLE

LANDSCAPE LEGEND

TREES

- JUNIPERUS MONOSPERMA
ONE-SEEDED JUNIPER
- PINUS ELДАРICA
AFGHAN PINE
- PINUS NIGRA
AUSTRIAN PINE
- PROSOPIS GLANULOSA 'MAVERICK'
THORNLESS HONEY MESQUITE
- QUERCUS FUSIFORMIS
ESCAPMENT LIVE OAK
- ULMUS PARVIFOLIA
LACEBARK ELM

STREET TREES

- PISTACIA CHINENSIS
CHINESE PISTACHE
- CELTIS OCCIDENTALIS
COMMON HACKBERRY
- CERCIS CANADENSIS TEXENSIS
TEXAS REDBUD

DESERT ACCENTS/ GRASSES/ SHRUBS

- ATRIPLEX CANESCENS
FOURWING SALTBUSH
- BAILEYA MULTIRADIATA
DESERT MARIGOLD
- EPILOBIUM CANUM
CALIFORNIA FUCHSIA
- RHUS AROMATICA 'GRO-LOW'
GRO-LOW FRAGRANT SUMAC
- DASYLIIRION TEXANUM
TEXAS SOTOL
- DASYLIIRION WHEELERI
BLUE SOTOL
- OPUNTIA CACANAPA 'ELLISIANA'
SPINELESS PRICKLY PEAR
- YUCCA FILAMENTOSA 'BRIGHT EDGE'
BRIGHT EDGE YUCCA
- FETUSCA GLAUCA 'ELIJAH BLUE'
BLUE FESCUE
- MUHLENBERGIA DUBIA
PINE MUHLEY
- MUHLENBERGIA RIGENS
DEER GRASS
- PENNISETUM ORIENTALE 'KARLEY ROSE'
KARLEY ROSE FOUNTAIN GRASS

LANDSCAPE AREA CALCS

LOT AREA TOTAL: 17 ACRES = 740,520 SF
AREA OF LOT COVERED BY BUILDINGS = 225,795 SF
NET SITE AREA = 514,725 SF

EMPLOYMENT CENTER REQUIRED LANDSCAPE:
REQUIRED LANDSCAPE AREA (15% OF NET LOT AREA) = 77,209 SF
PROVIDED LANDSCAPE AREA = 128,650 SF = 25%

REQUIRED VEGETATIVE COVERAGE:
REQUIRED COVERAGE = 60% OF PROVIDED LANDSCAPE AREA = 79,179 SF
PROVIDED TOTAL LANDSCAPE COVERAGE = 81,576 SF
GROUND COVER PLANT COVERAGE (200 PLANTS TOTAL) = 980 SF
TREE CANOPY COVERAGE (140 TREES TOTAL) = 80,596 SF

STREETSCAPE: 68 STREET TREES AND 235 SHRUBS PROVIDED

UNDERSTORY LANDSCAPE COVERAGE:
ENTRANCES & COMMON AREAS = 85% COVERAGE PROVIDED
FRONTAGE & PRIMARY FACADES = 60% COVERAGE PROVIDED
SURFACE PARKING = 60% COVERAGE PROVIDED
PERIMETER & LOADING AREAS = 60% COVERAGE PROVIDED

Dekker




SEAL

PROJECT

PROJECT SOLIS
MESA DEL SOL INNOVATION PARK II, TRACT J
ALBUQUERQUE, NM 87105

REVISIONS

 

DRAWN BY DM

REVIEWED BY CM

DATE 10/22/2025


PROJECT NO 25-0085.P01

DRAWING NAME

LANDSCAPE PLAN

SHEET NO


LP100

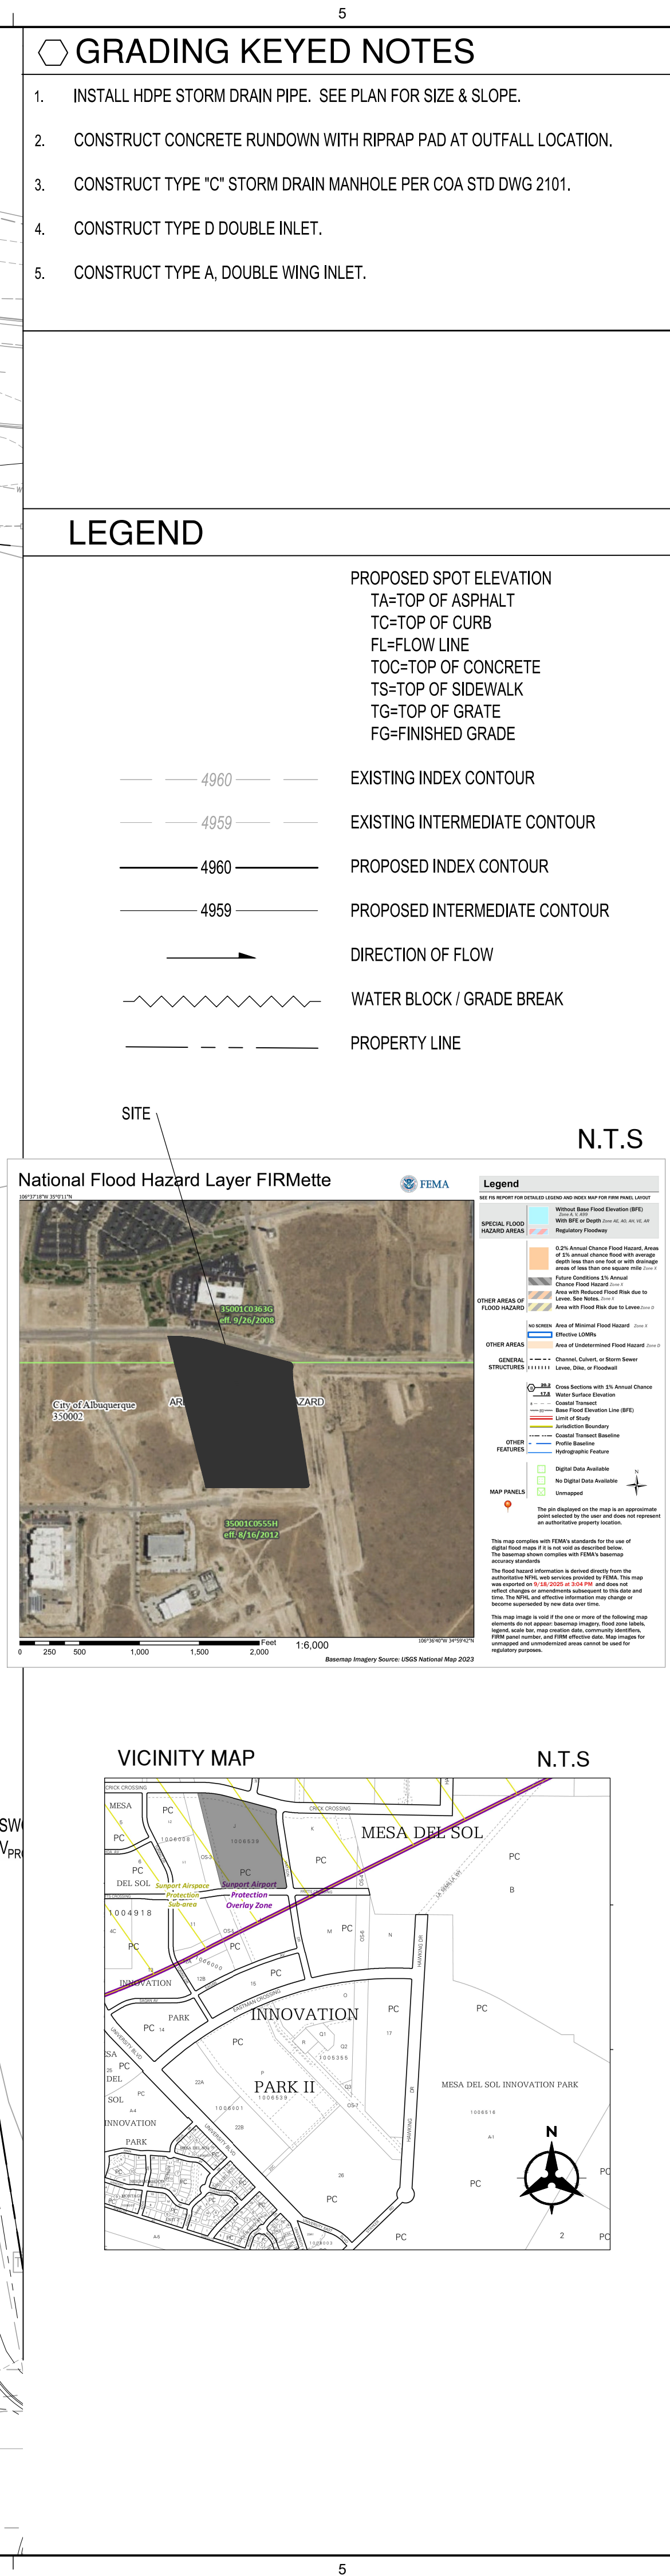

SHEET NO

C200

P:\2025\25_10040_000-Project Solis\CAD\ALBUQUERQUE\ELECTRICS\EB-1 - ELECTRICAL PHOTOMETRICS SITE PLAN.dwg
10/13/2025 1:50 PM

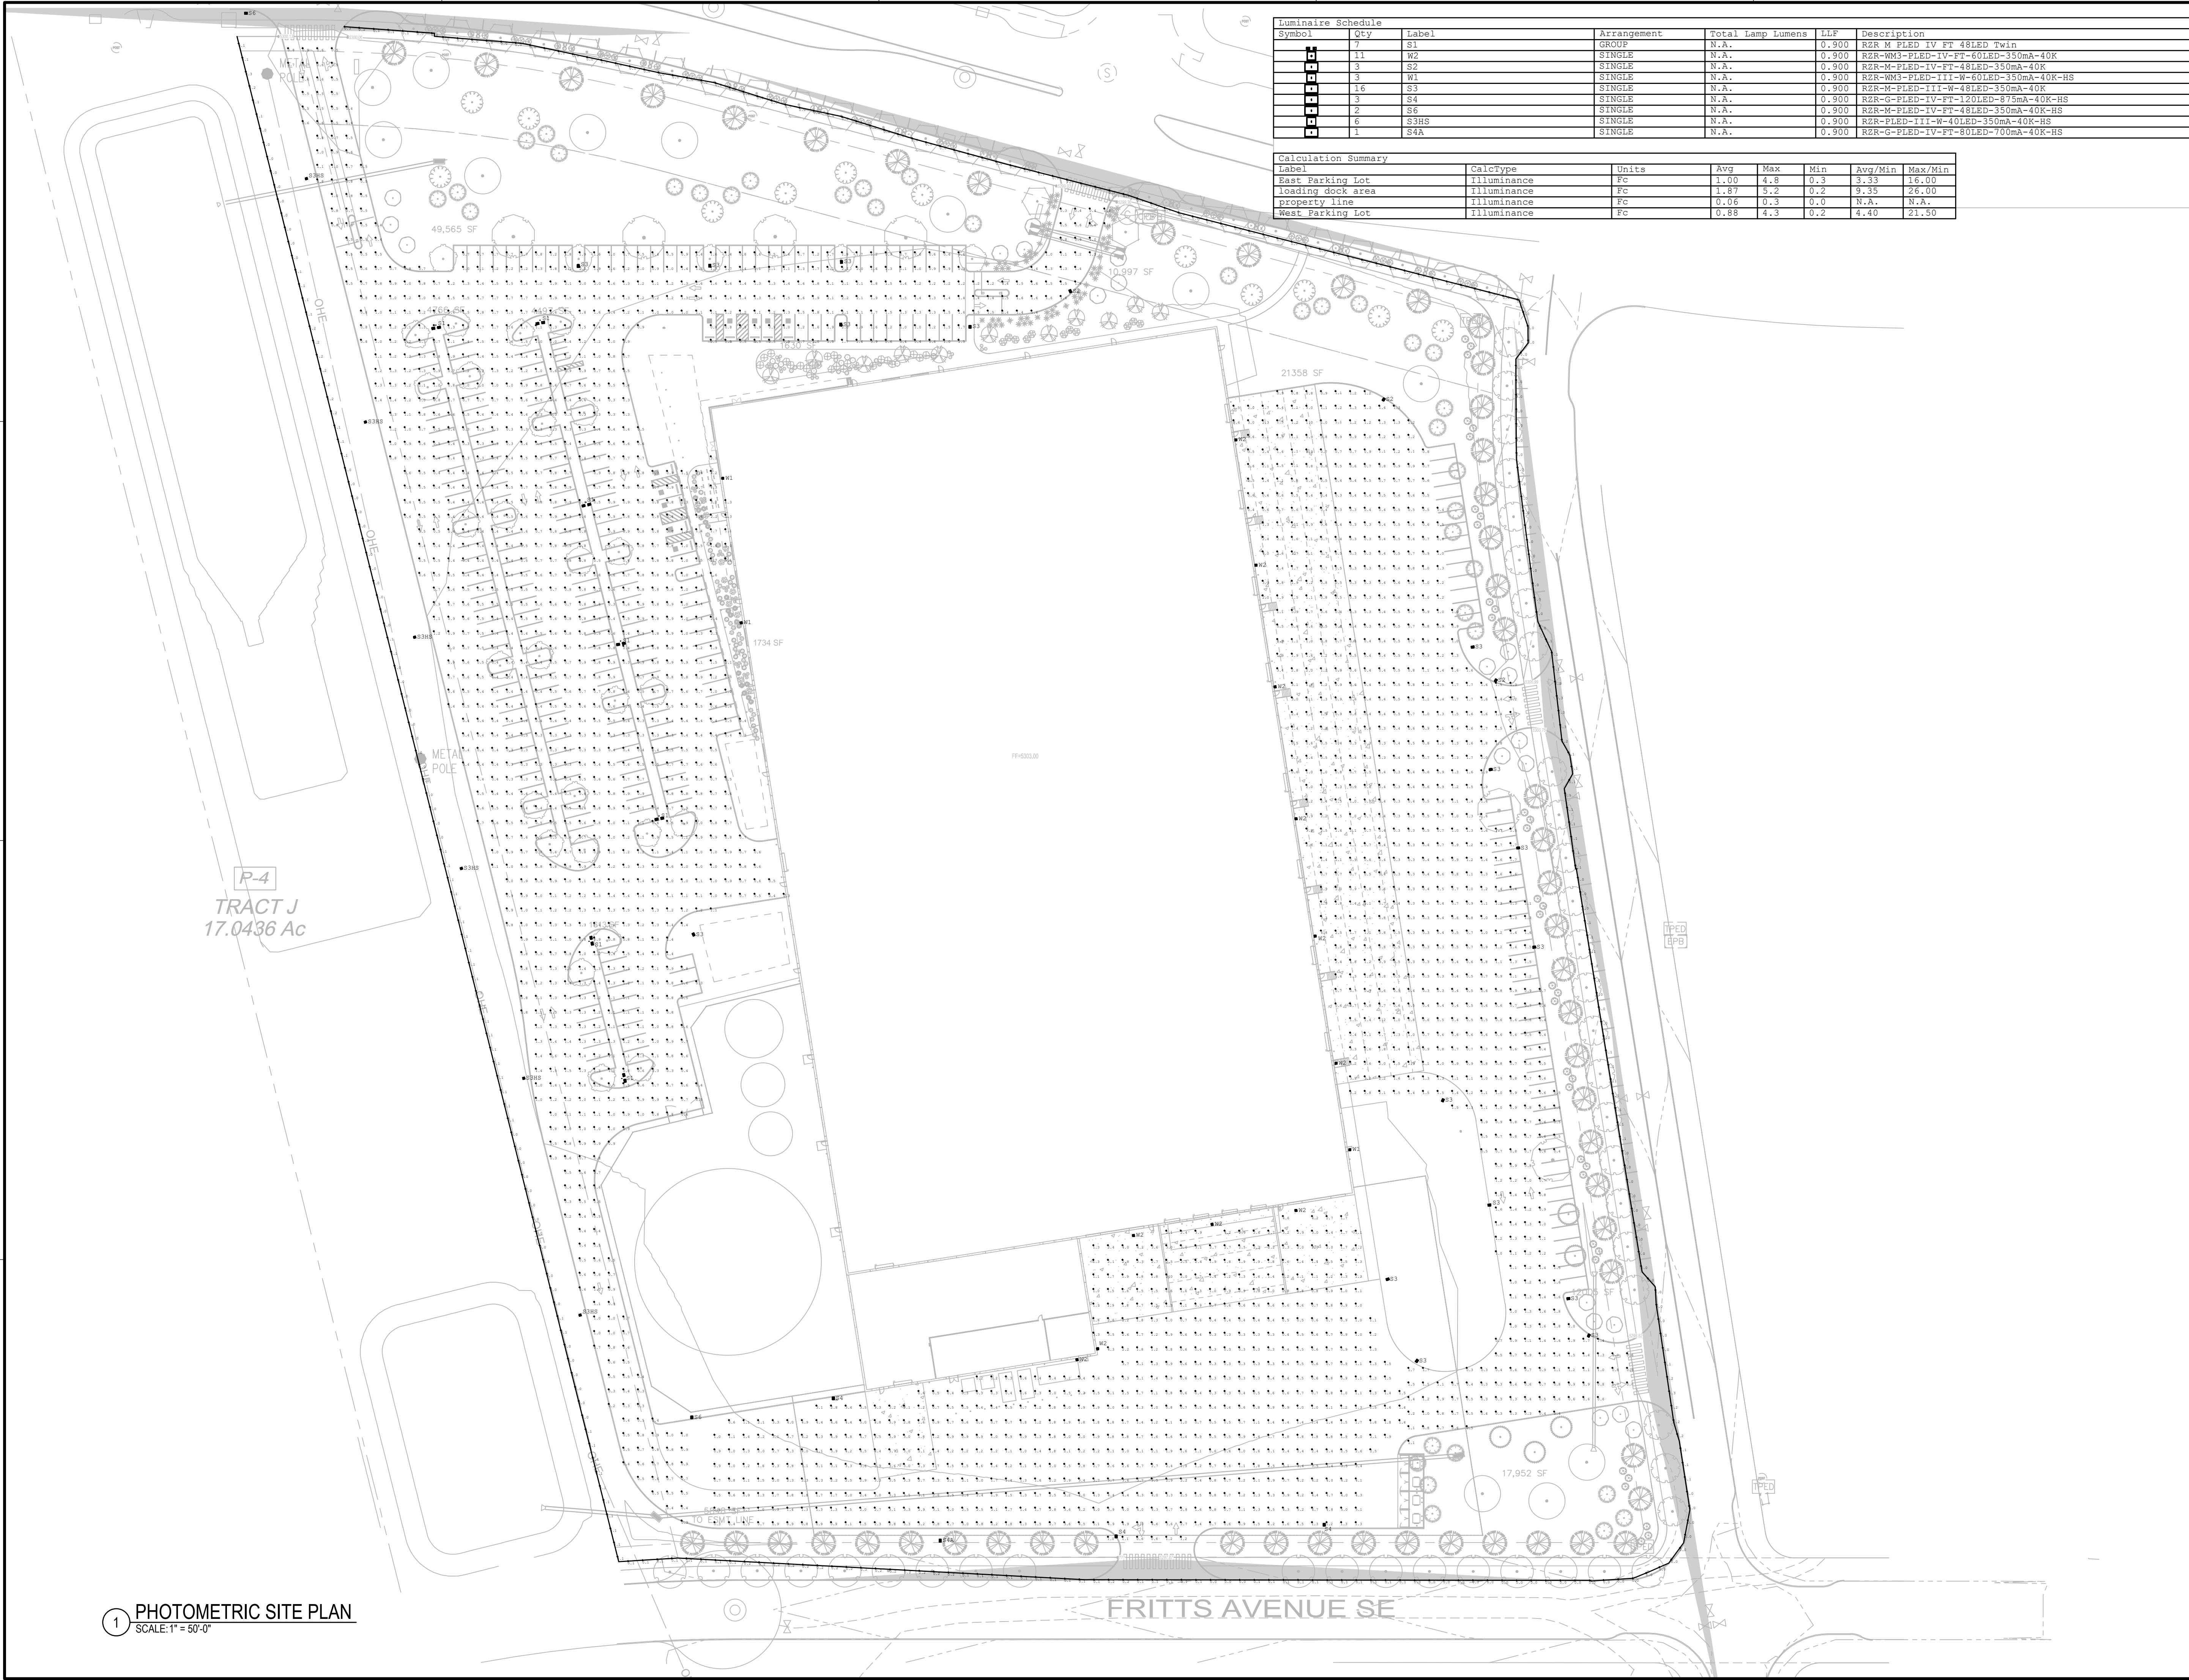

Luminaire Schedule						
Symbol	Qty	Label	Arrangement	Total Lamp Lumens	LLF	Description
■	11	W2	SINGLE	N.A.	0.900	R2R-M-PLED-IV-FT-60LED-350mA-40K
■	3	S2	SINGLE	N.A.	0.900	R2R-M-PLED-IV-FT-48LED-350mA-40K
■	3	W1	SINGLE	N.A.	0.900	R2R-M-PLED-III-W-60LED-350mA-40K-HS
■	16	S3	SINGLE	N.A.	0.900	R2R-M-PLED-III-W-48LED-350mA-40K
■	3	S4	SINGLE	N.A.	0.900	R2R-G-PLED-IV-FT-120LED-875mA-40K-HS
■	2	S6	SINGLE	N.A.	0.900	R2R-M-PLED-IV-FT-48LED-350mA-40K-HS
■	6	S3HS	SINGLE	N.A.	0.900	R2R-PLED-III-W-40LED-350mA-40K-HS
■	1	S4A	SINGLE	N.A.	0.900	R2R-G-PLED-IV-FT-80LED-700mA-40K-HS

Calculation Summary						
Label	CalcType	Units	Avg	Max	Min	Avg/Min
East Parking Lot	Illuminance	Fc	1.00	4.8	0.3	3.33
loading dock area	Illuminance	Fc	1.87	5.2	0.2	9.35
property line	Illuminance	Fc	0.06	0.3	0.0	N.A.
West Parking Lot	Illuminance	Fc	0.88	4.3	0.2	4.40

1 PHOTOMETRIC SITE PLAN
SCALE: 1" = 50'-0"

Dekker

MEYERS+
ENGINEERS

98 Battery Street, Suite 500
San Francisco, CA 94111

415.432.8100
meyersplus.com

SEAL

PROJECT

MESA DEL SOL INNOVATION
PARK II
TRACT J

ISSUED FOR
BID/PERMIT

REVISIONS

- △
- △
- △
- △
- △
- △
- △

DRAWN BY AB

REVIEWED BY SS

DATE 09/02/25

PROJECT NO 25-0085.P01

DRAWING NAME

ELECTRICAL
PHOTOMETRICS
SITE PLAN


SHEET NO

E6.1

MESA DEL SOL INNOVATION
PARK II
TRACT J

ISSUED FOR
BID/PERMIT

REVISIONS

 


DRAWN BY	AB
REVIEWED BY	SS
DATE	09/02/25
PROJECT NO	25-0085.P01


DRAWING NAME
ELECTRICAL
SITE LIGHTING
DETAILS

SHEET NO


E6.2

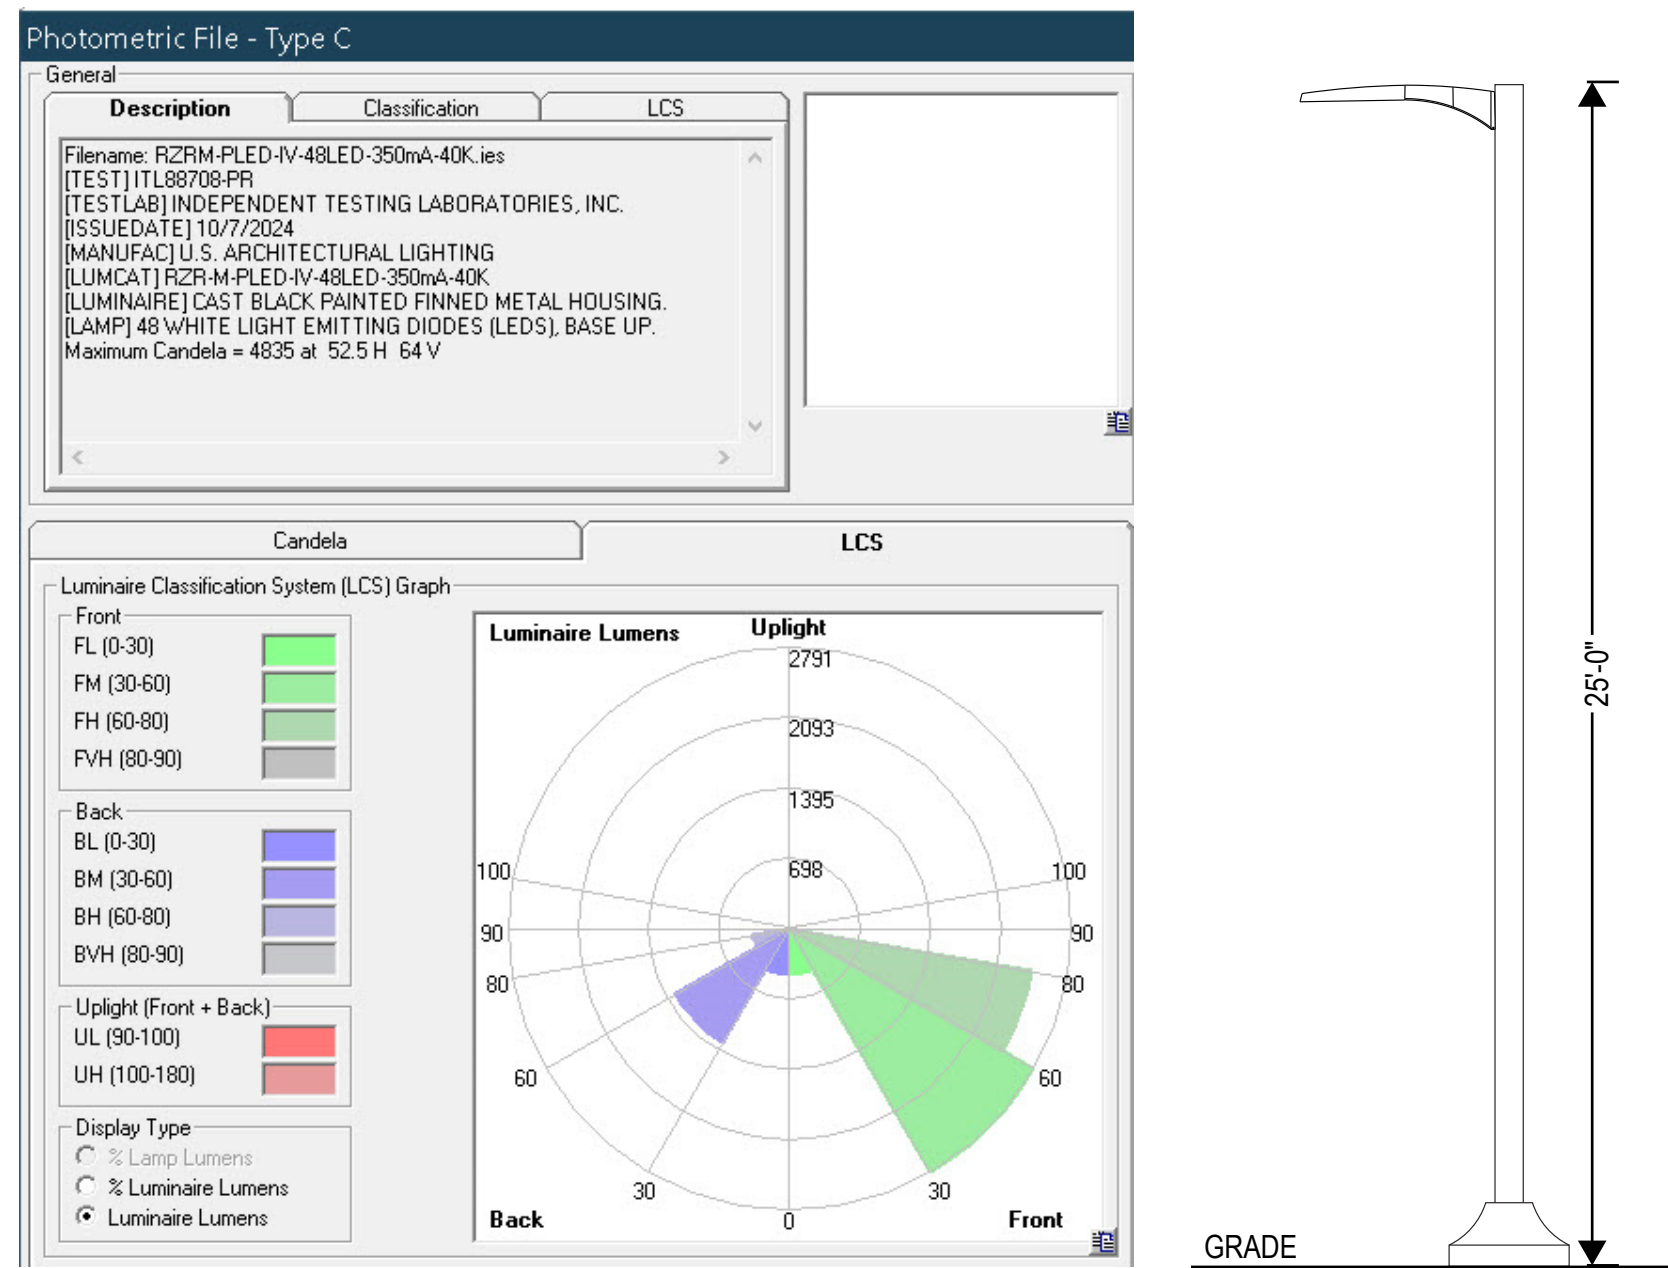


② S2 LIGHT FIXTURE DETAILS
SCALE: 1/8" = 1'-0"

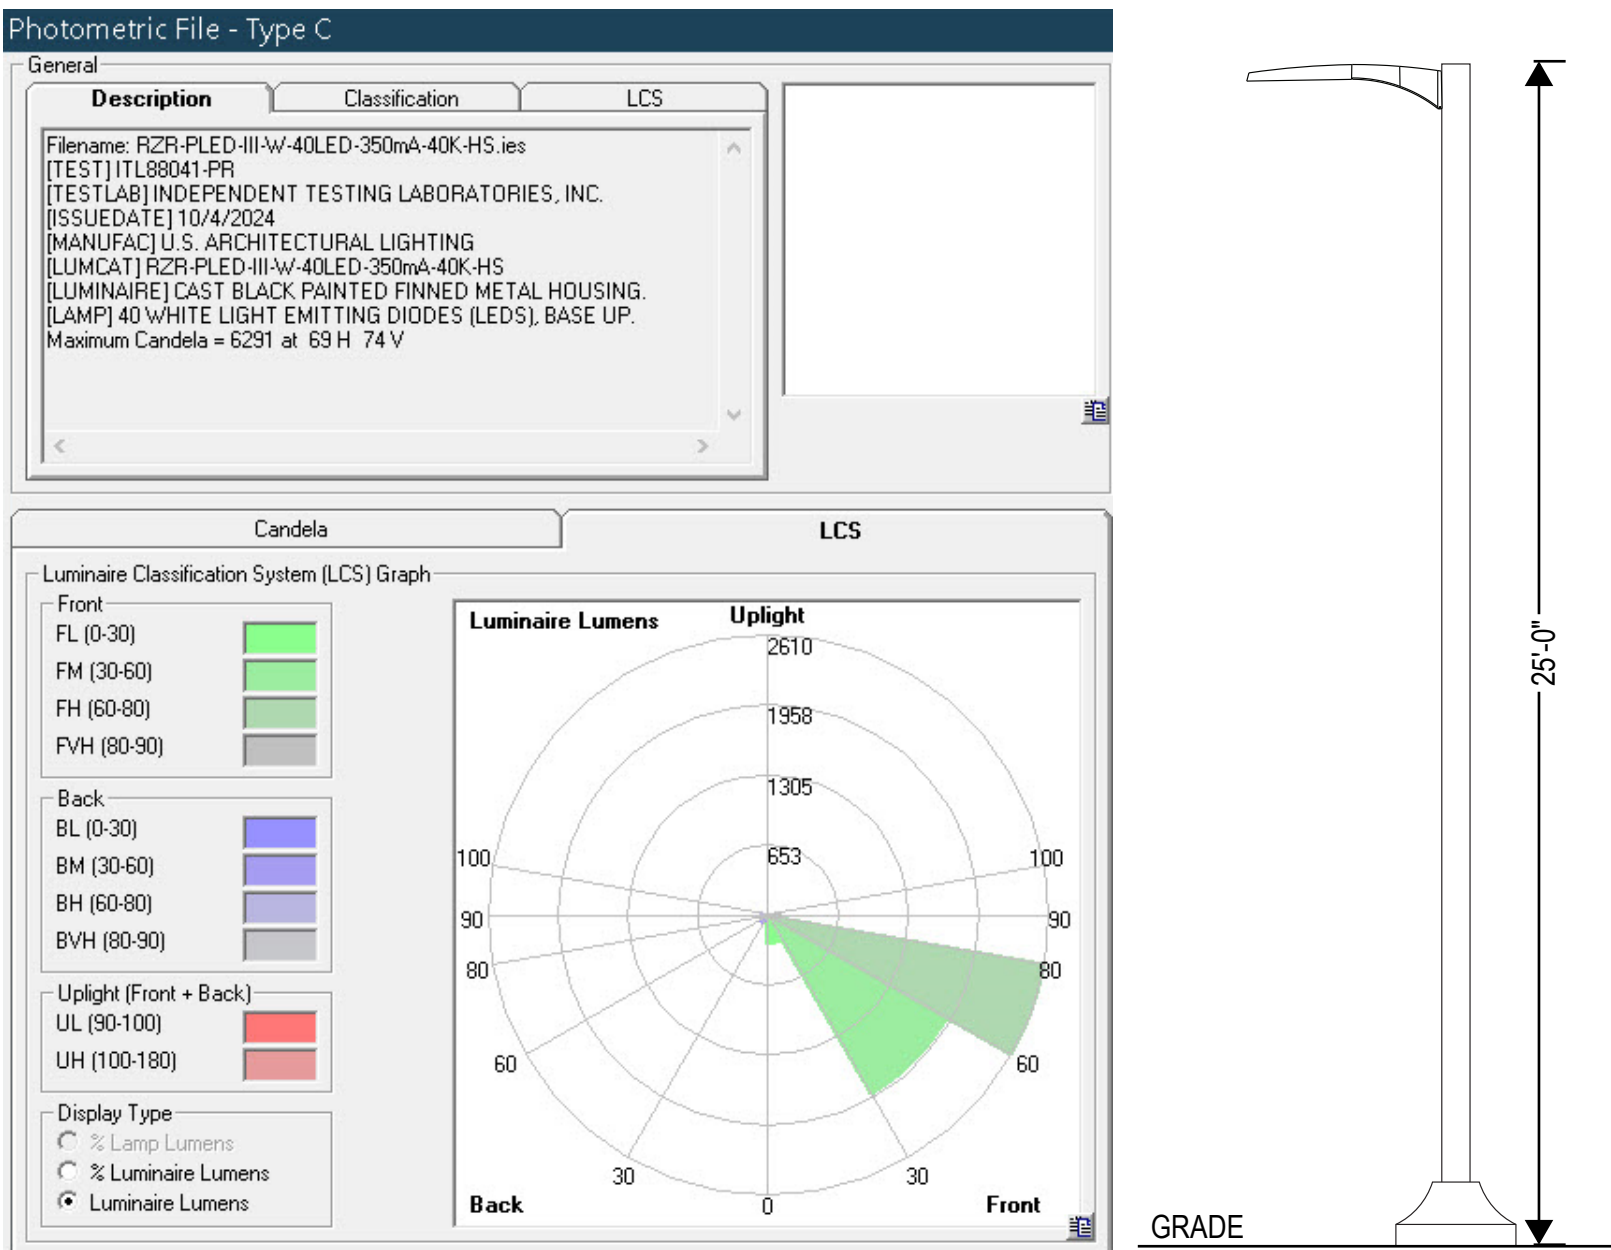


④ S4 LIGHT FIXTURE DETAILS
SCALE: 1/8" = 1'-0"

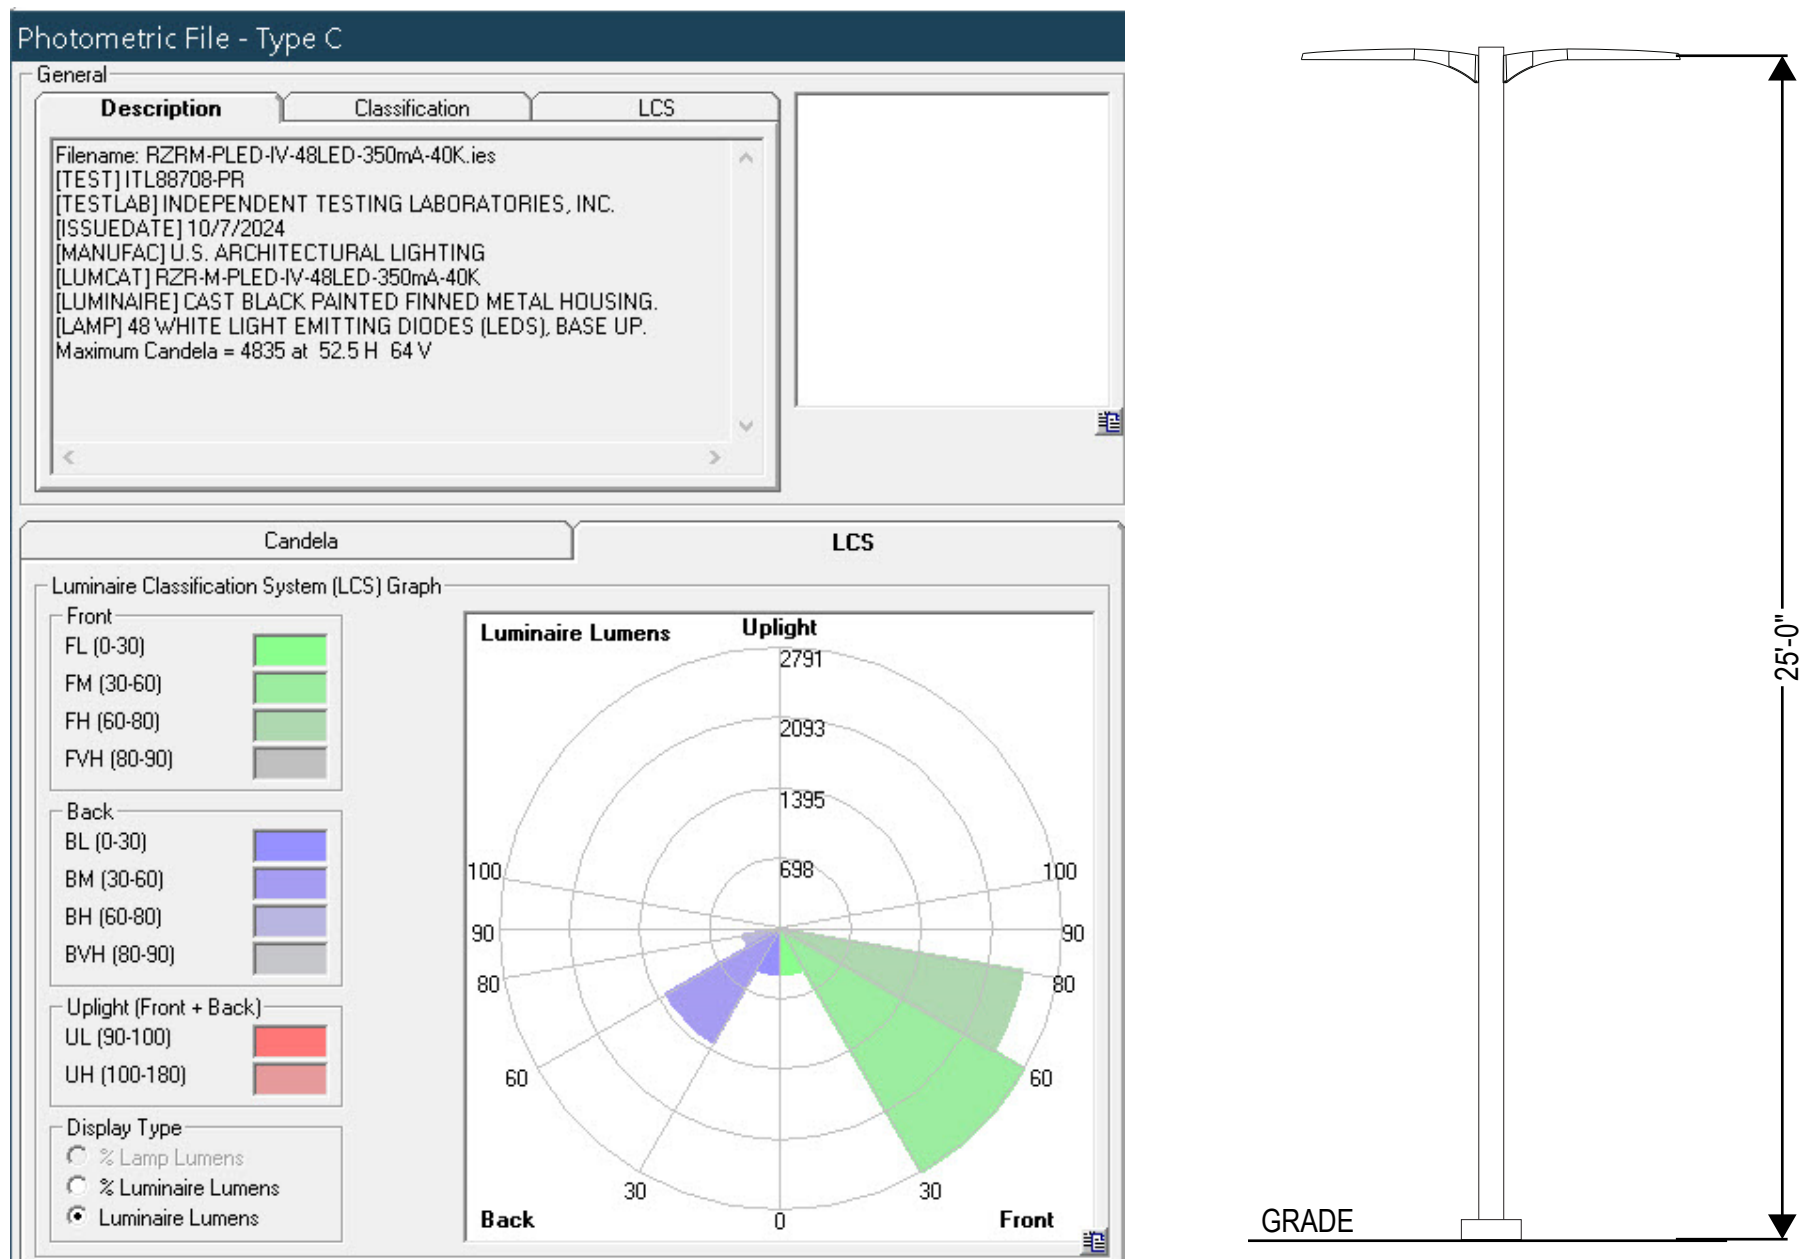


① S1 LIGHT FIXTURE DETAILS
SCALE: 1/8" = 1'-0"

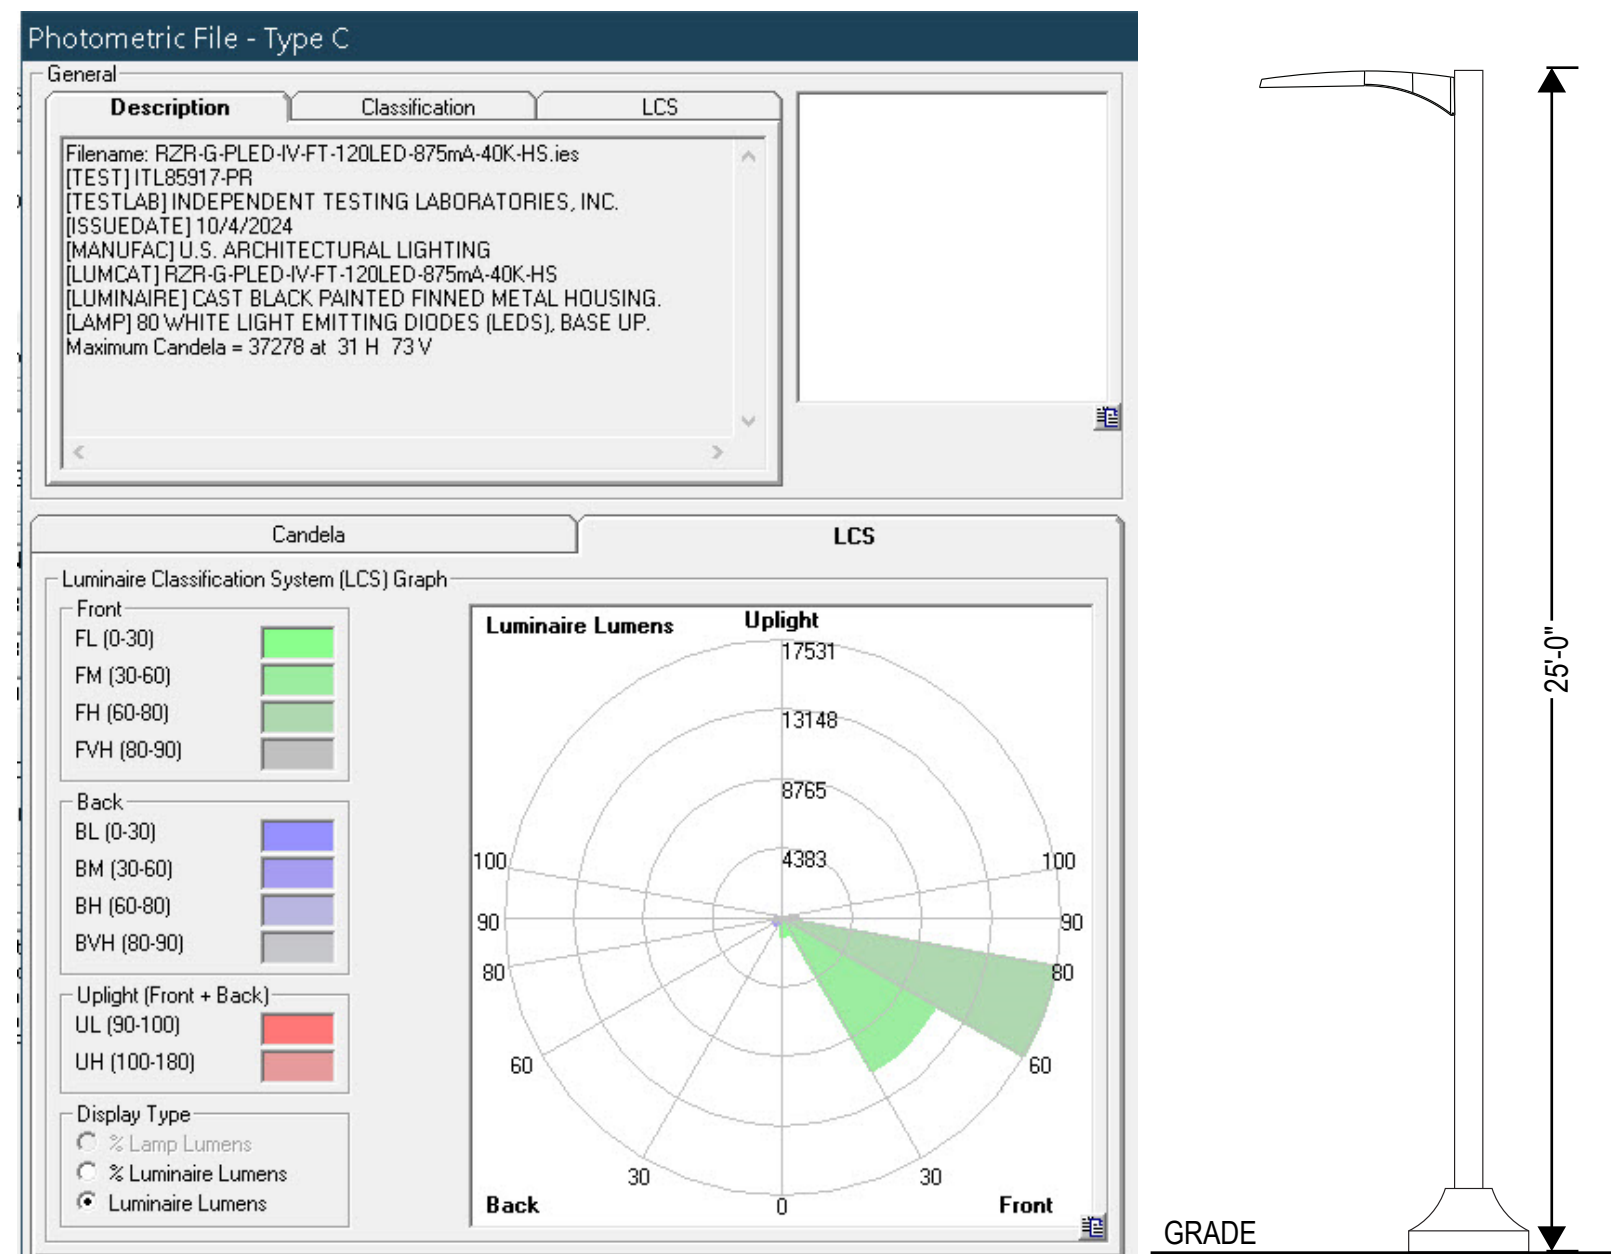

③ S3 LIGHT FIXTURE DETAILS
SCALE: 1/8" = 1'-0"

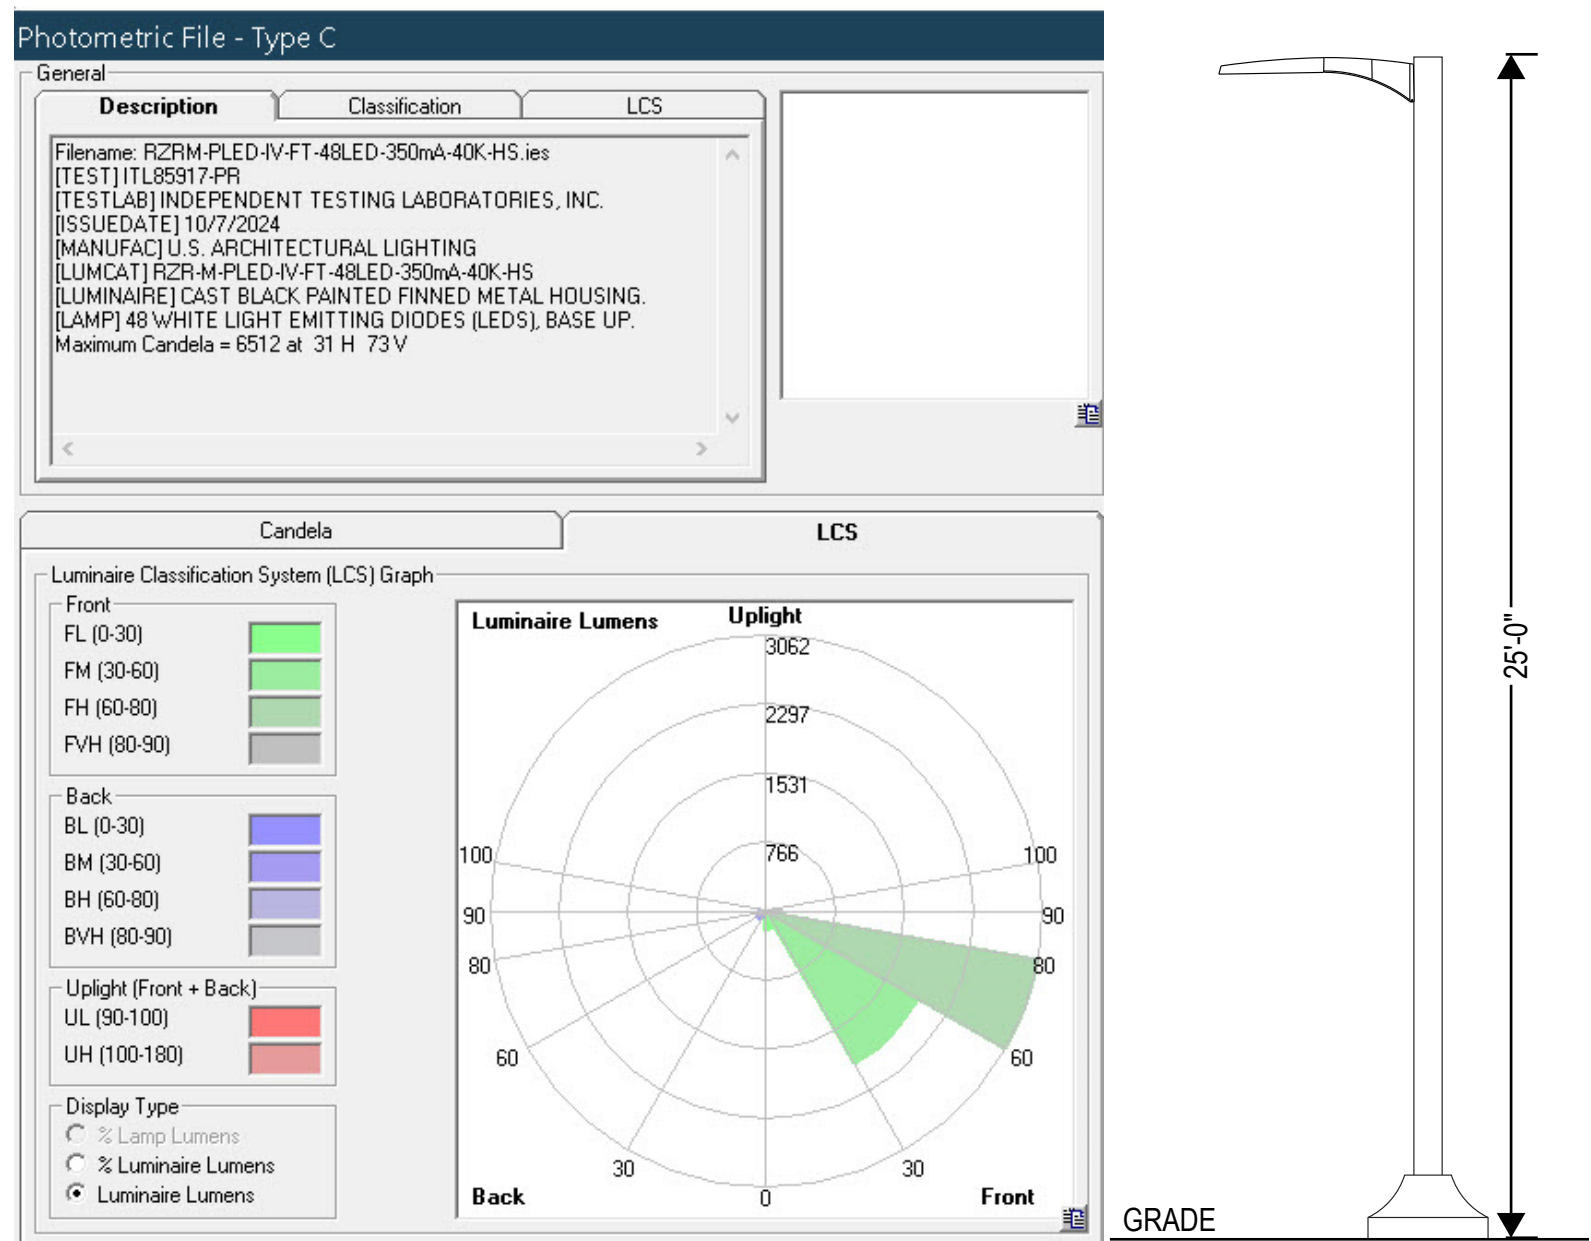


⑥ S6 LIGHT FIXTURE DETAILS
SCALE: 1/8" = 1'-0"

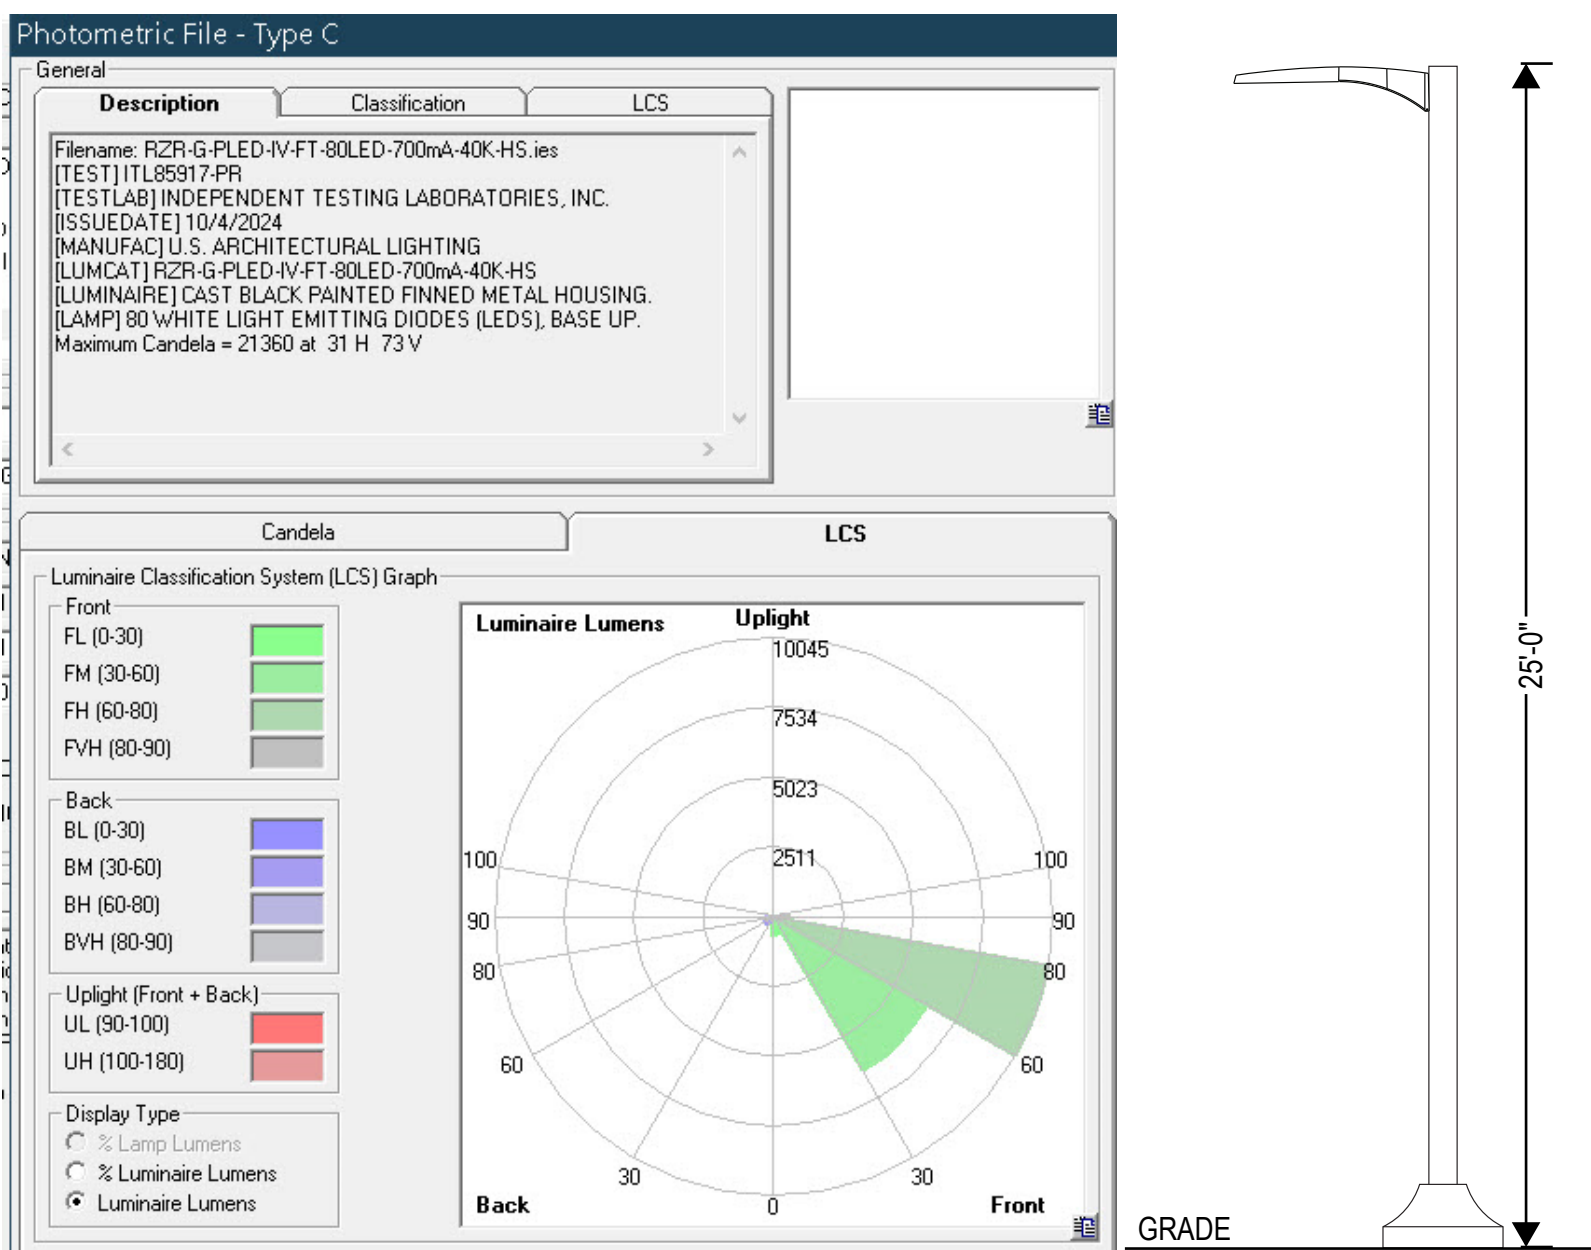

⑤ S4A LIGHT FIXTURE DETAILS
SCALE: 1/8" = 1'-0"



REVISIONS

 

DRAWN BY	KK
REVIEWED BY	JS
DATE	09/16/2025
PROJECT NO	25-0085.P01

DRAWING NAME

SITE
DEVELOPMENT
PLAN

SHEET NO

SDP 1

GENERAL SHEET NOTES

- A. DIMENSIONS ARE TO FACE OF CURB, OR WALL, OR EDGE OF PAVEMENT UNLESS OTHERWISE NOTED.
B. ALL CURB RADII ARE 2' UNLESS OTHERWISE NOTED.
C. CURBS AND ACCESSIBLE RAMPS WILL BE DESIGNED AND BUILT ACCORDING TO THE CITY OF ALBUQUERQUE STANDARDS.
D. STREETS, PARKING SPACES, AND ASSOCIATED DRIVES TO BE ASPHALT UNLESS NOTED OTHERWISE.
E. LANDSCAPE AND SIGNAGE WILL NOT INTERFERE WITH CLEAR SIGHT REQUIREMENTS. SIGNS, WALLS, AND PLATING BETWEEN 3 FEET AND 8 FEET TALL (AS MEASURED FROM THE GUTTER PAN) WILL NOT BE PERMITTED IN THE CLEAR SIGHT TRIANGLE.

SHEET KEYNOTES

A1	UNDERGROUND TRENCH
A2	LABEL "MC" AT THE BACK OF MOTORCYCLE SPACES.
A3	MOTORCYCLE PARKING ONLY SIGN. SEE DETAIL A1/AS502
A4	HC PARKING. SEE DETAIL D3/AS502
A5	HC PARKING SIGN. SEE DETAIL A1/AS502
A6	DIRECTIONAL ARROW TYP.
A7	CONCRETE SIDEWALK. SIDEWALK WIDTH VARIES. SEE DETAIL A2/AS501
A8	ASPHALT PAVING. SEE CIVIL
A9	CROSS WALK STRIPING
A10	PIPE BOLLARD. SEE DETAIL B2/AS501
A11	BLDG OVERHEAD. SEE ARCH
A12	FIRE HYDRANT. SEE CIVIL
A13	WATER STORAGE TANK. SEE CIVIL
A14	OIL STORAGE TANK. SEE CIVIL
A15	ACCESSIBLE CURB RAMP. SEE DETAIL D1/AS502 OR D2/AS502
A16	CONCRETE CURB AND GUTTER. SEE CIVIL
A17	TRASH / RECYCLE ENCLOSURE. SEE DETAIL D1/AS501
A18	LOADING ZONE
A19	ELECTRICAL SERVICE AREA
A21	4" WHITE STRIPE TYP.
A22	MONUMENT SIGN
A23	8' HIGH ORNAMENTAL STEEL SECURITY FENCE WITH VEHICULAR AND MAINTENANCE GATES
A24	EV CHARGING STATION
A25	CONCRETE CURB AND GUTTER PER CITY STANDARD DETAIL 2415A
A26	PERPENDICULAR CURB RAMP PER CITY STANDARD DETAIL 2443
A27	PARALLEL CURB RAMP PER CITY STANDARD DETAIL 2442
A28	SIDEWALK PER CITY DETAIL 2430
A29	SHADE CANOPY WITH OUTDOOR SEATING FURNITURE AT OUTDOOR AMENITY SPACE
A30	VEHICLE BARRIER ARM GATE OPERATOR AND ACCESS PEDESTAL

PROJECT DATA

LOT AREA TOTAL: 17 ACRES = 740,520 SF

AREA OF LOT COVERED BY BUILDING
225,795 SF (225,795 GFA) THIS NUMBER IS USED TO CALCULATE NET LOT.

USABLE OPEN SPACE: N/A

PARKING CALCULATION (IDO TABLE 5-5-1)
RESEARCH AND TESTING FACILITY: 225,795 SF, 1.5 SPACES PER 1,000 GFA
PARKING REQUIRED (BEFORE AVAILABLE PARKING REDUCTIONS) = 338 SPACES

EV PARKING REQUIRED = 14 SPACES
EV PARKING PROVIDED = 14 SPACES
MOTORCYCLE PARKING REQUIRED = 6 SPACES (IDO TABLE 5-5-4)
MOTORCYCLE PARKING PROVIDED = 6 SPACES
BICYCLE PARKING REQUIRED = 34 SPACES (IDO TABLE 5-5-5)
BICYCLE PARKING PROVIDED = 36 SPACES

AVAILABLE PARKING REDUCTIONS (IDO 5-5(C)(6))
ELECTRIC VEHICLE CHARGING STATION PARKING REDUCTION = 28 SPACES
(1 240V + EV CHARGING STATION = 2 SPACES)

ON STREET PARKING REDUCTION = 53 SPACES
(1 ON STREET SPACE = 1 SPACE)

TOTAL PARKING REDUCTION = 81 SPACES

TOTAL PARKING REQUIRED = 338 SPACES - 81 SPACES = 257 SPACES
TOTAL PARKING PROVIDED = 257 SPACES
(INCLUDING 10 ADA SPACES)

PROJECT DATA - TOTAL

ZONING: PC - PLANNED COMMUNITIES

LEGAL DESCRIPTION:

SITE AREA TOTAL: 17 ACRES = 740,520 SF

IDO ZONE ATLAS:

SETBACKS (MIN/MAX): FRONT 0'/100', SIDE 10'/100', REAR 10'

BUILDING INFORMATION: HEIGHT/OCCUPANCY/CONSTRUCTION TYPE

RESEARCH AND DEVELOPMENT BUILDING 110'



MAX HEIGHT ALLOWED: 80 FT. CURRENTLY SEEKING EPC TEXT AMENDMENT TO INCREASE TO 110FT

VICINITY MAP



LEGEND

- PROPERTY LINE
LANDSCAPE AREA
CLEAR SIGHT TRIANGLE
ADA PATH

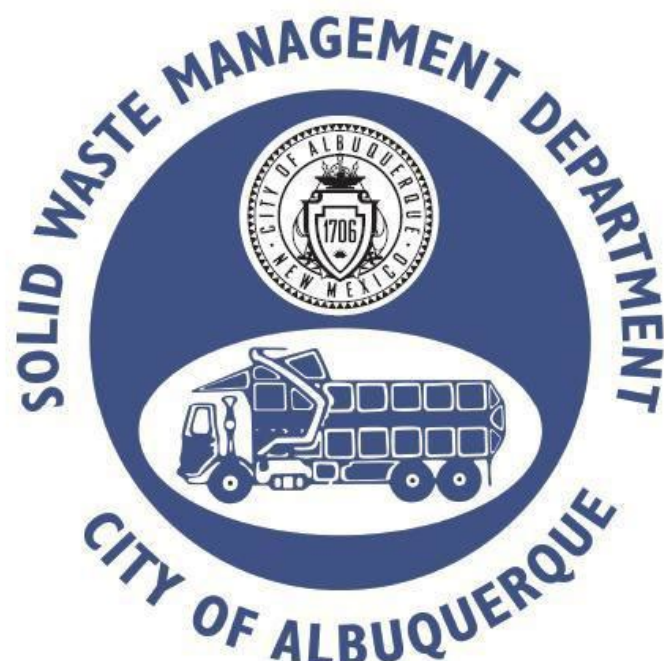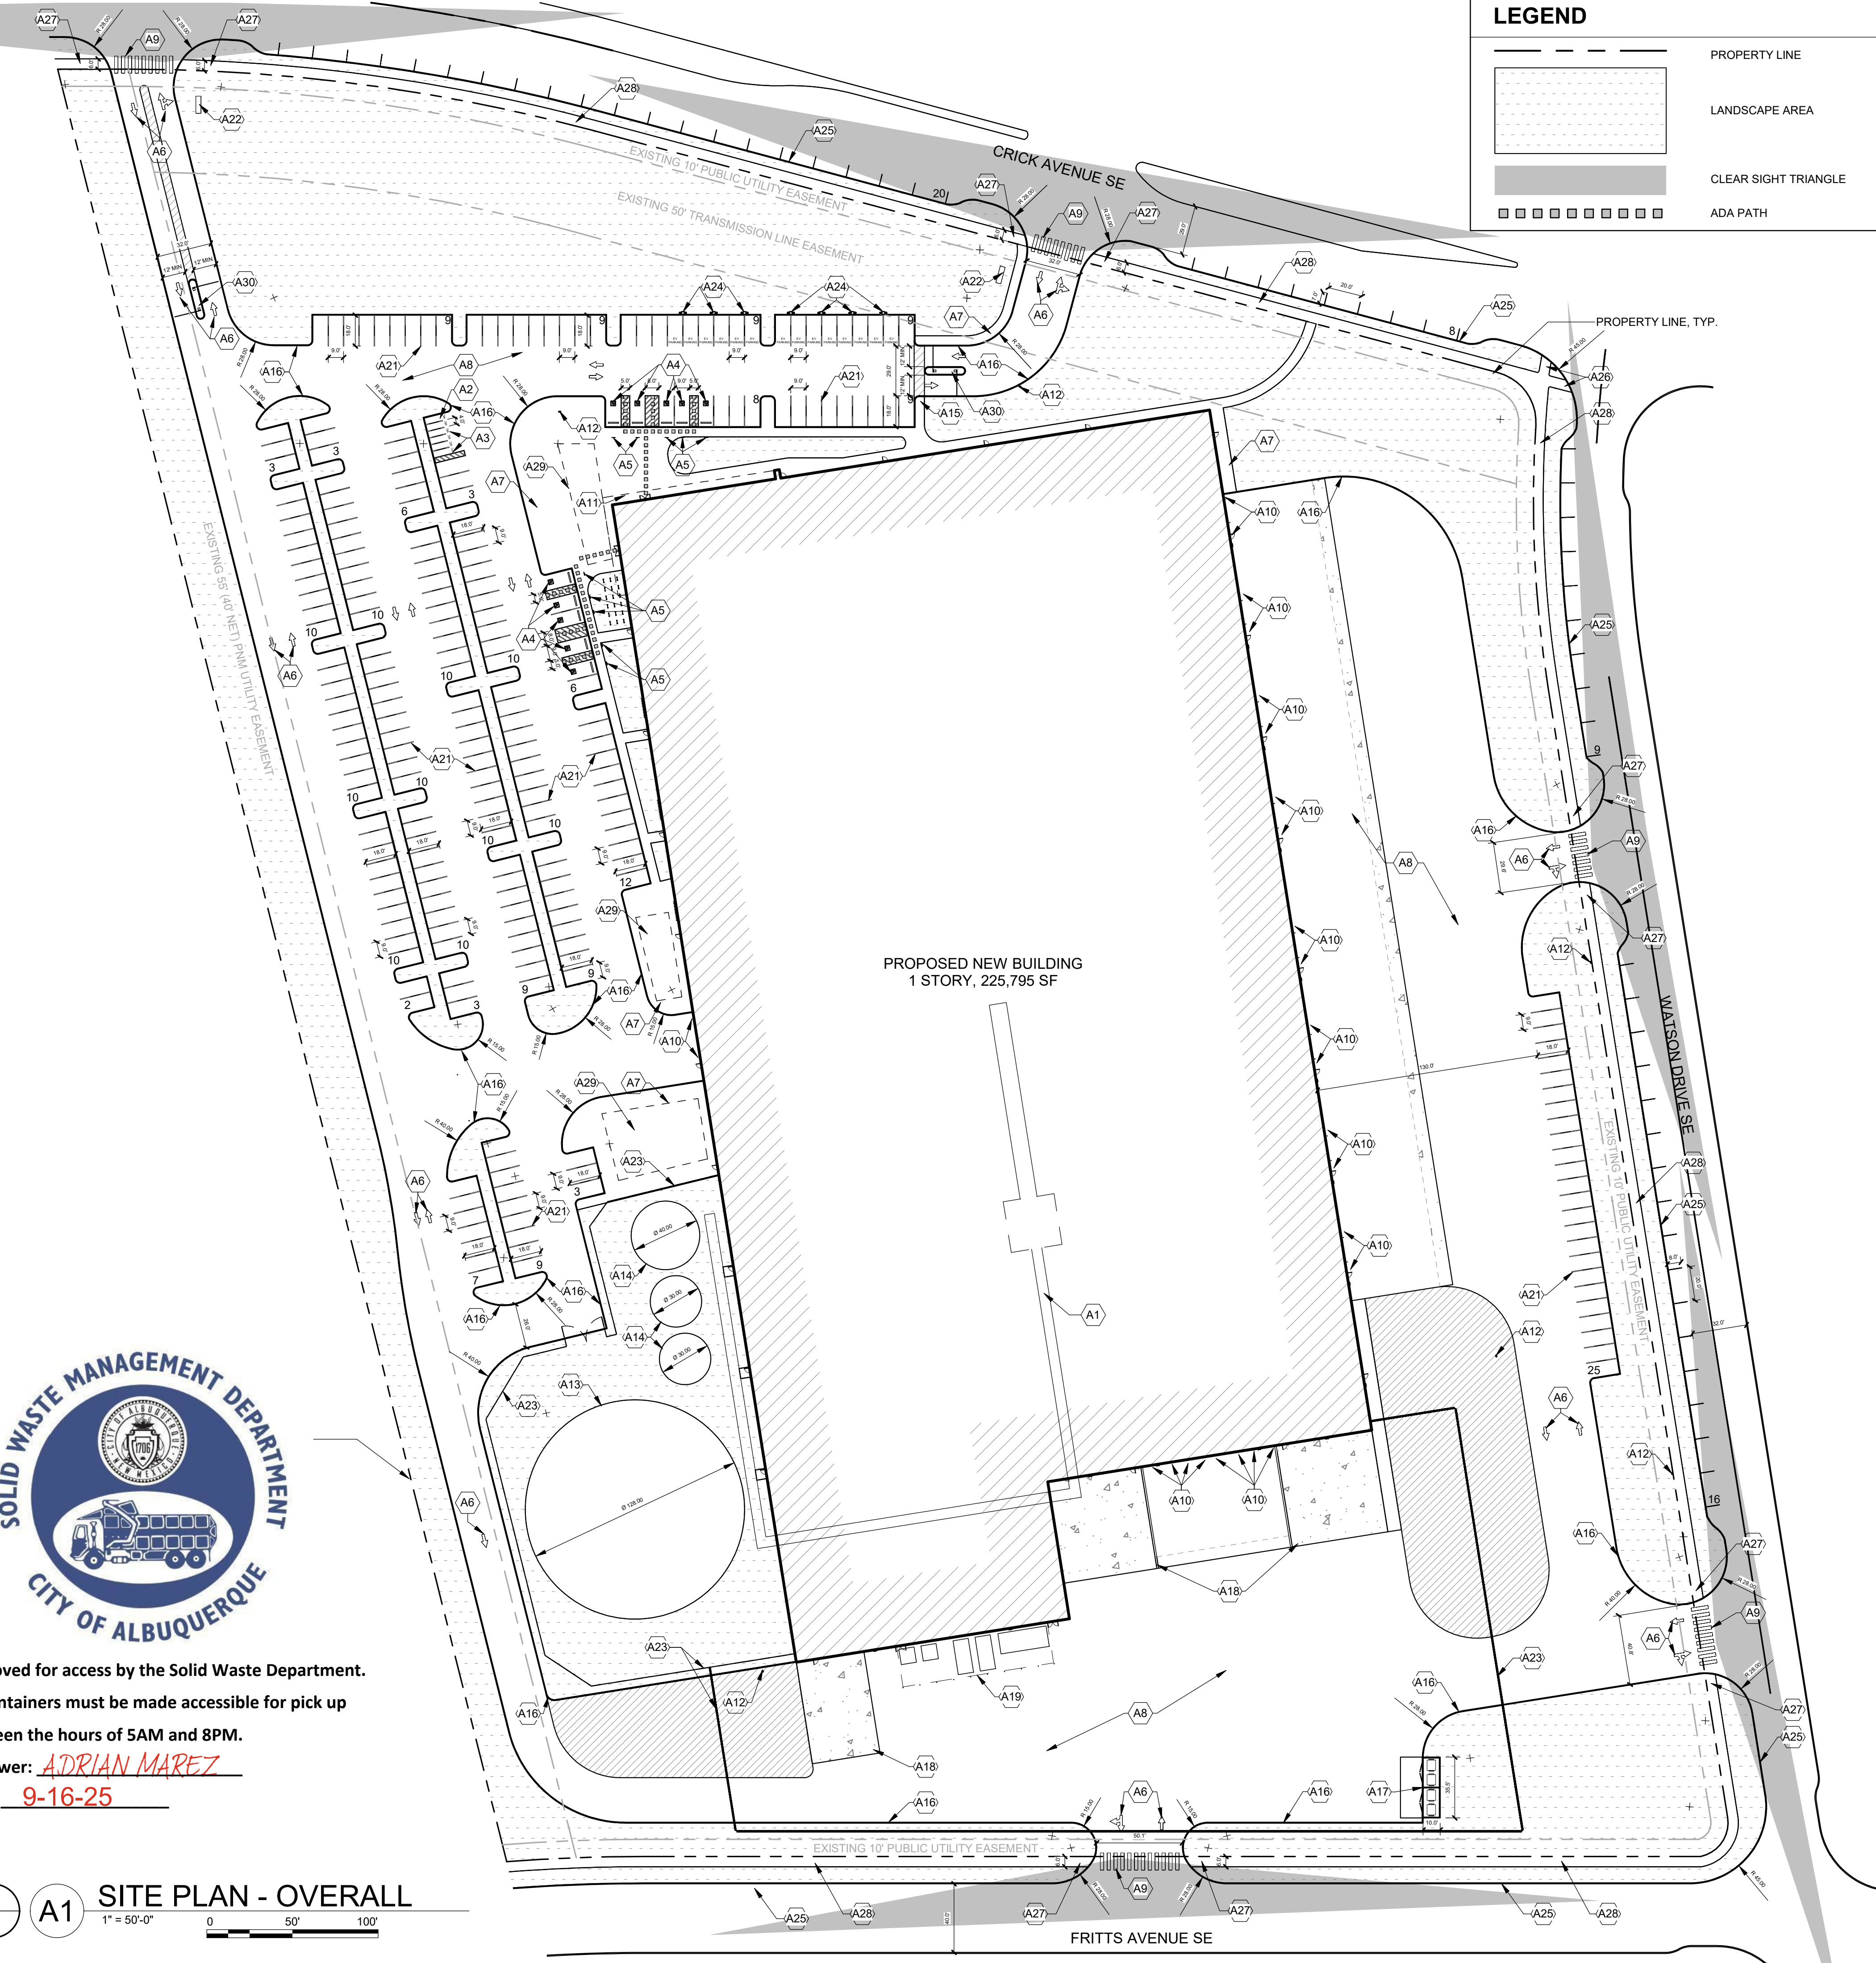


Approved for access by the Solid Waste Department.

All containers must be made accessible for pick up
between the hours of 5AM and 8PM.

Reviewer: ADRIAN MAREZ


Date: 9-16-25

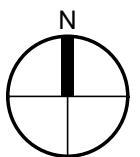


A1


SITE PLAN - OVERALL

1" = 50'-0"

 


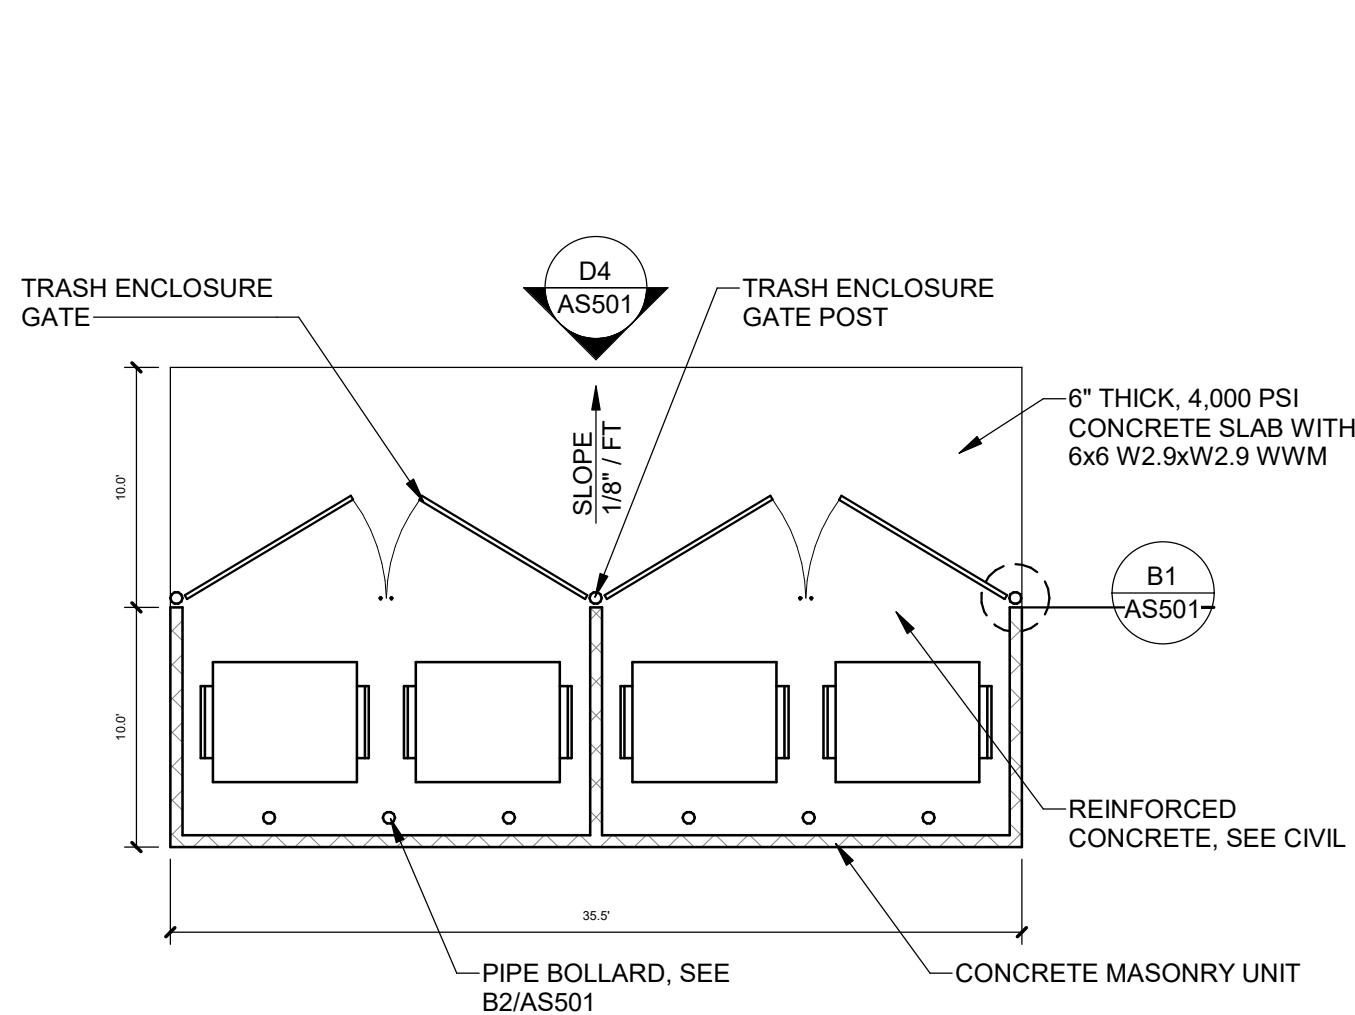


D1 REFUSE ENCLOSURE
1/8" = 1'-0"

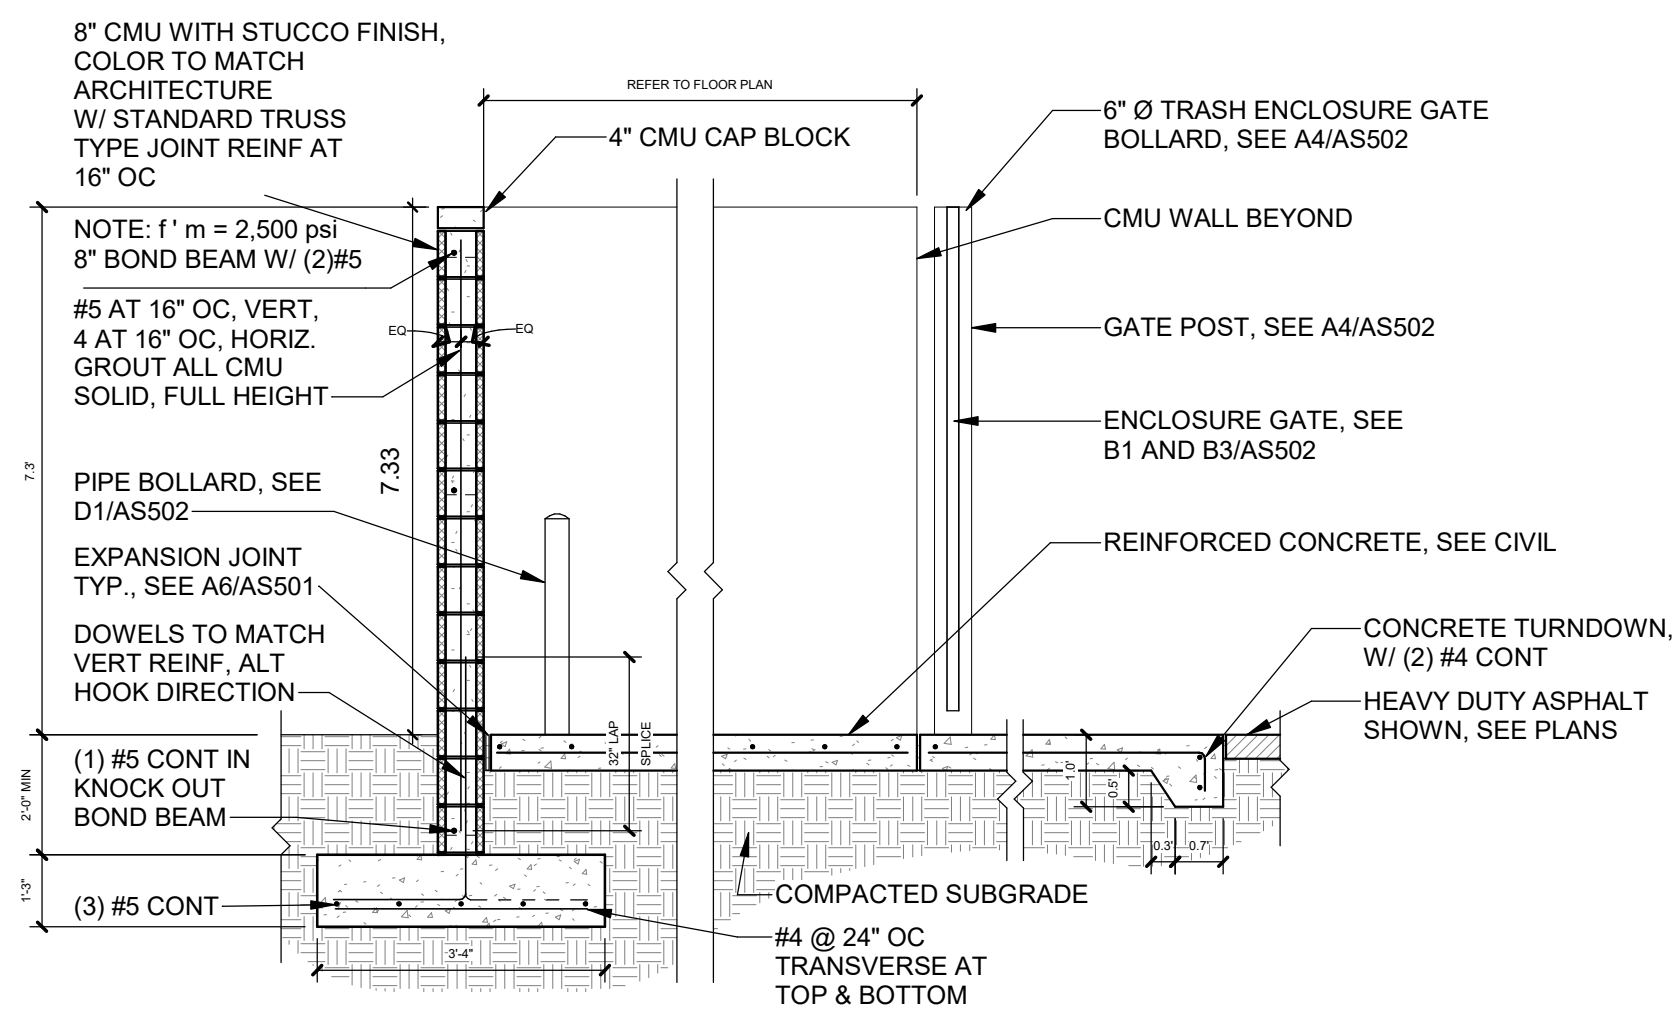


D2 REFUSE ENCLOSURE
SECTION
3/8" = 1'-0"

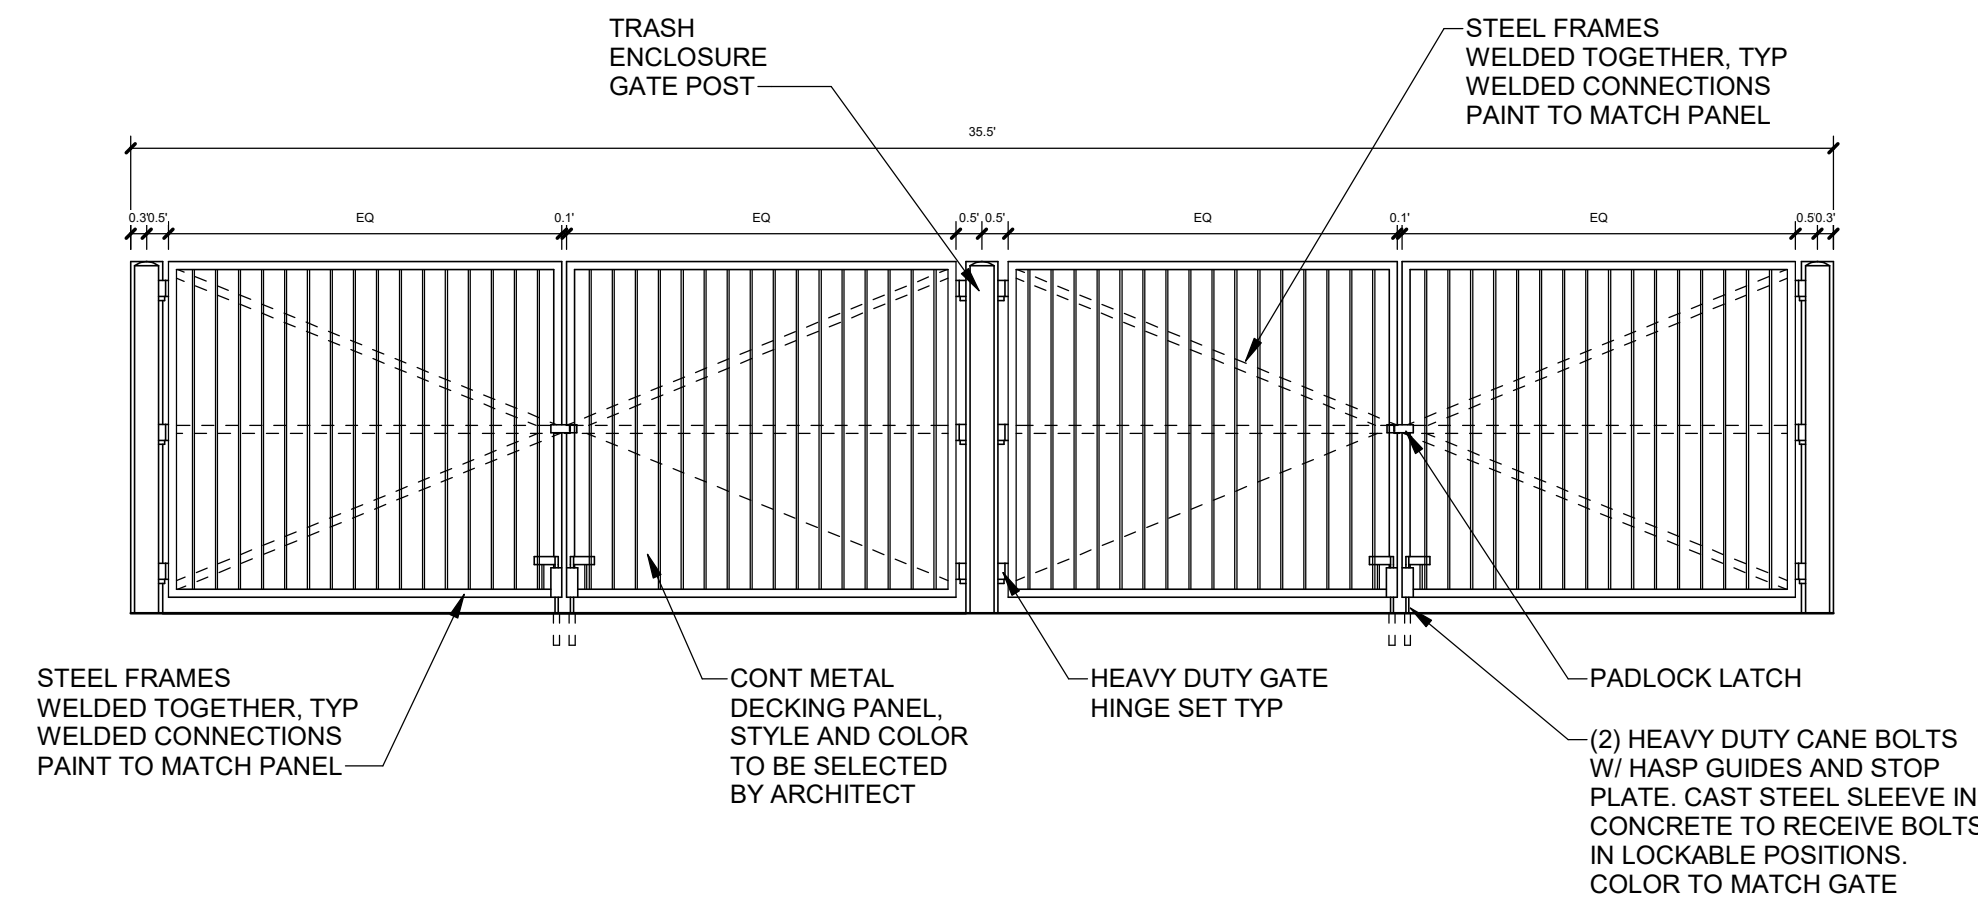


D4 REFUSE ENCLOSURE GATE
1/4" = 1'-0"

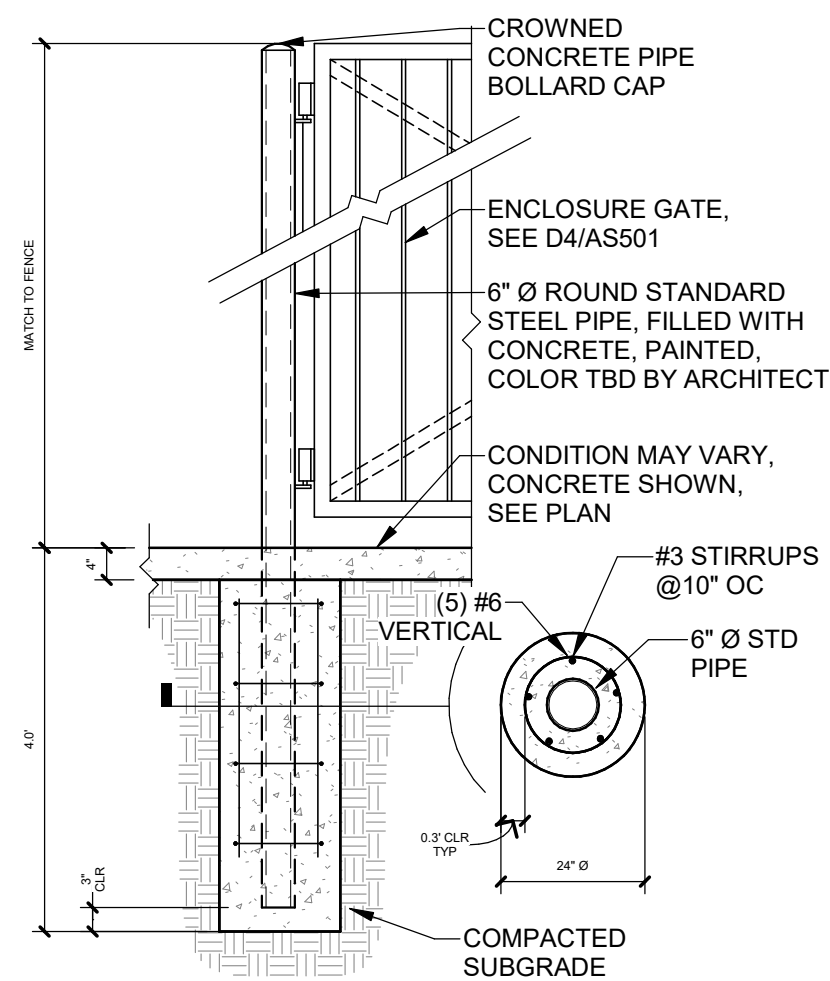


B1 ENCLOSURE GATE POST
1/2" = 1'-0"

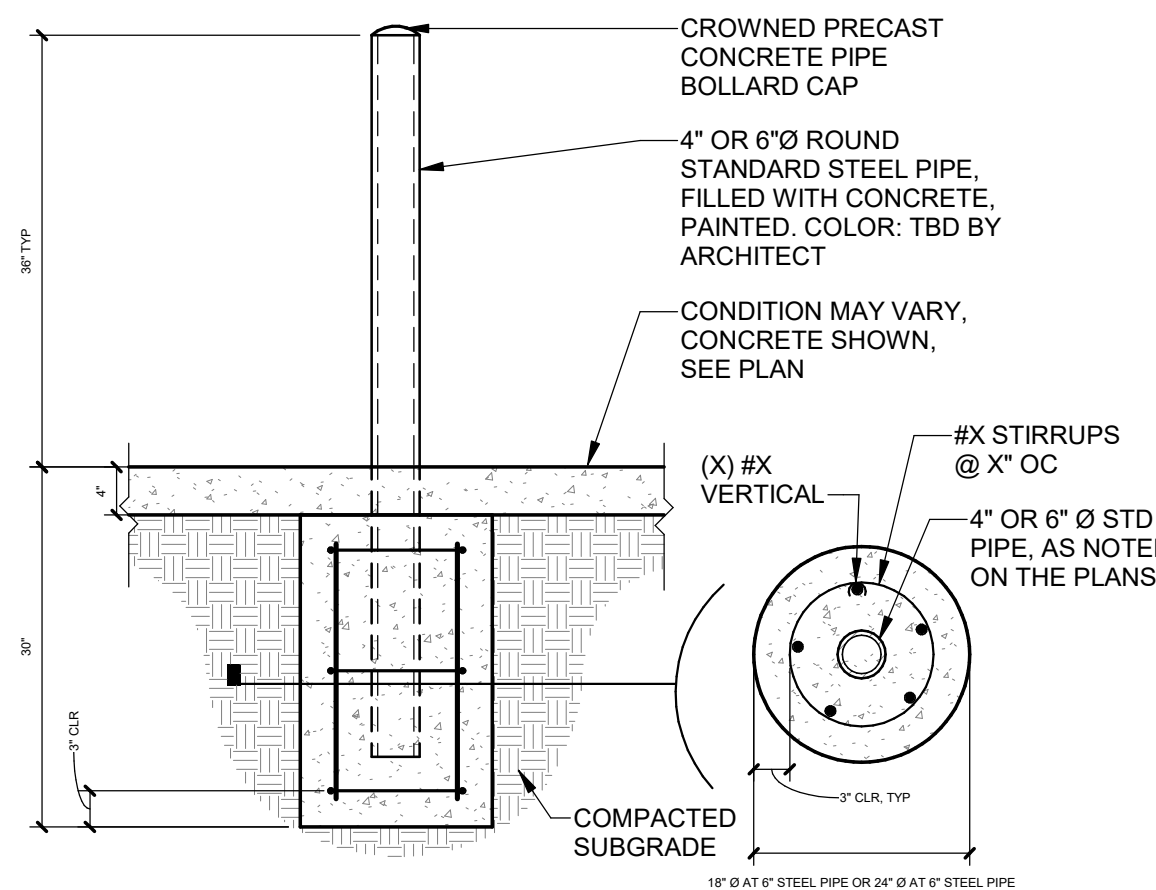

B2 PIPE BOLLARD
3/4" = 1'-0"

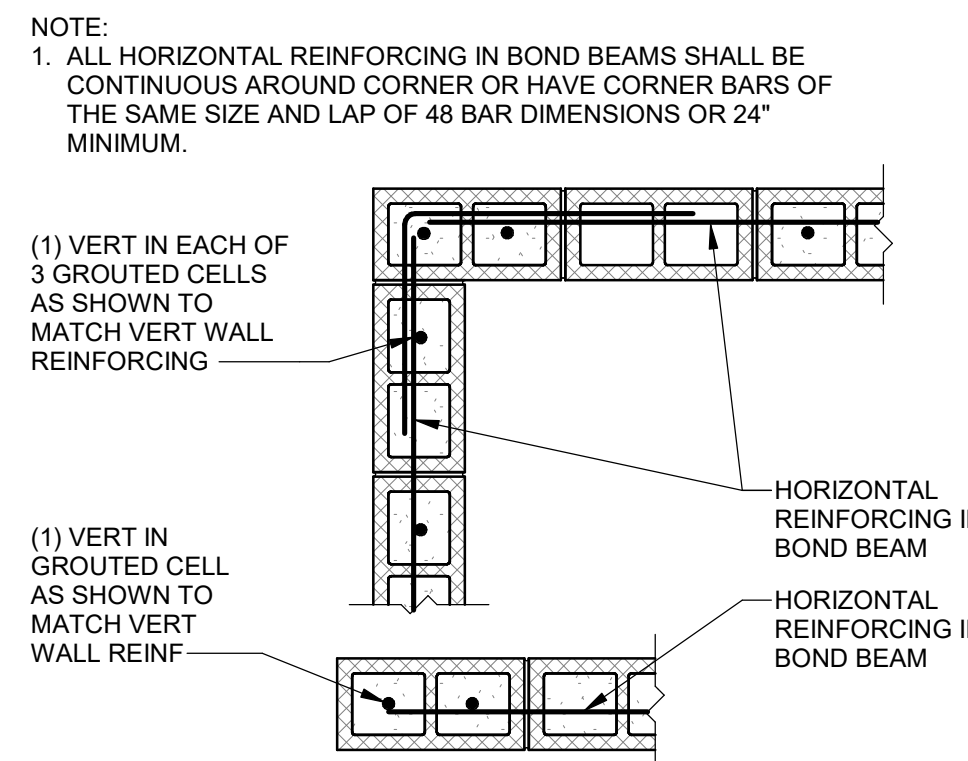


B3 CMU WALL END
AND CORNER
3/4" = 1'-0"

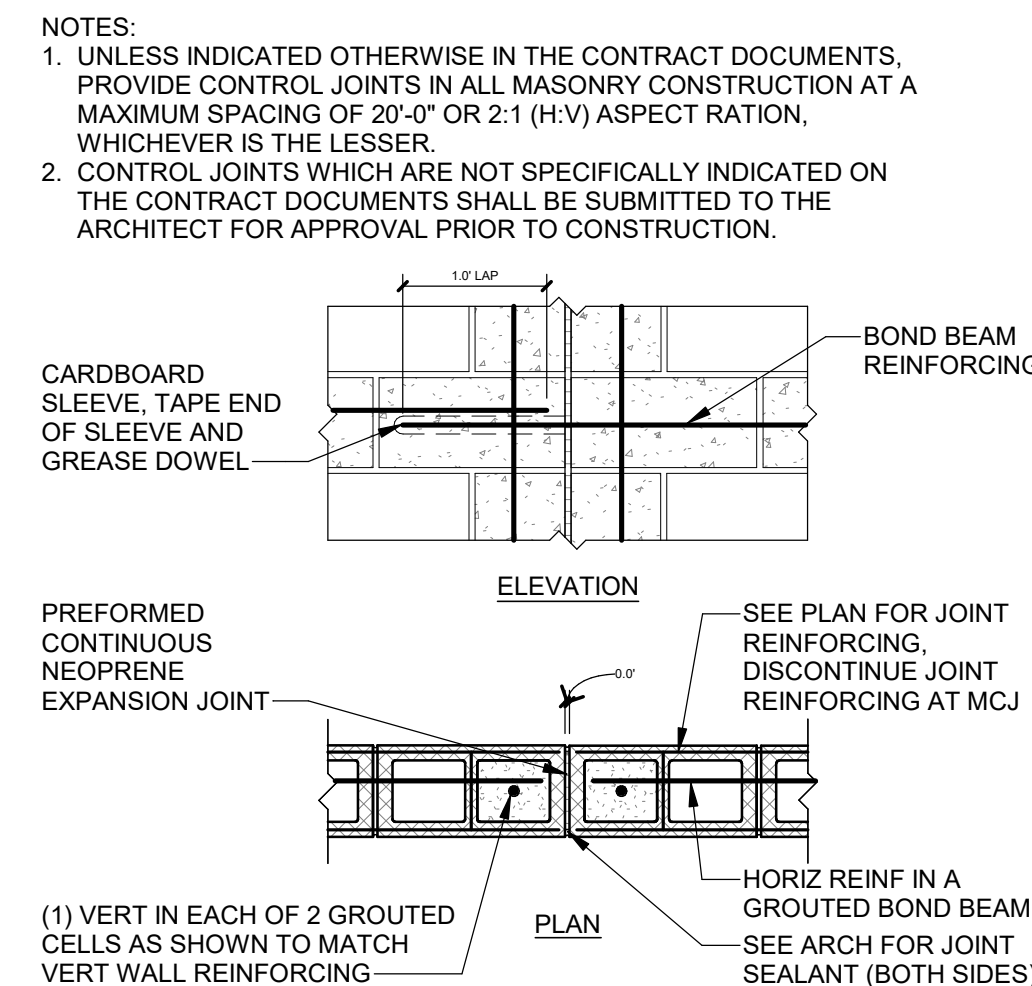


B4 CMU CONTROL JOINT
3/4" = 1'-0"

- NOTES:
1. SEE SITE PLANS AND A3/AS501 FOR JOINTING.
 2. CAST-IN-PLACE CONCRETE PAVING. LIGHT BROOM FINISH PERPENDICULAR TO TRAFFIC FLOW WITH 1/2" RADIUS ON EXPOSED EDGES.
 3. INTEGRAL COLOR WHERE NOTED ON PLANS.
 4. FINISH GRADE FOR LANDSCAPE AREAS SHALL BE 1/2" BELOW TOP OF PAVING.

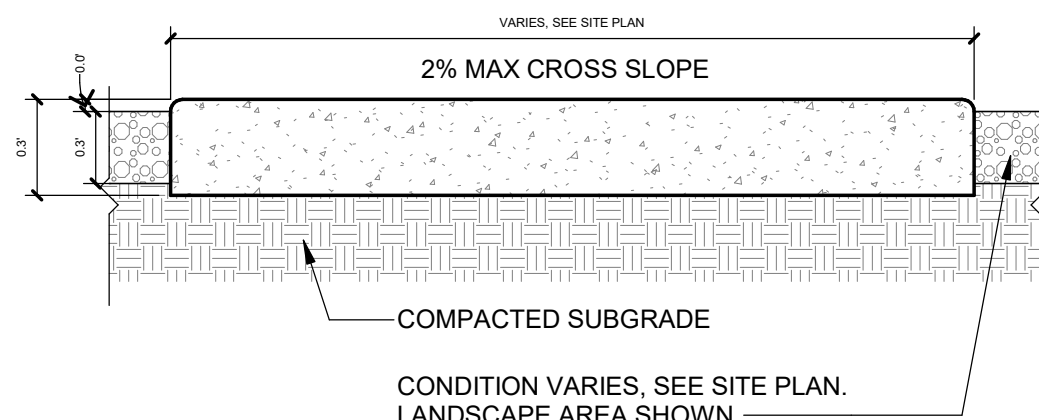


A2 CONCRETE SIDEWALK
1 1/2" = 1'-0"

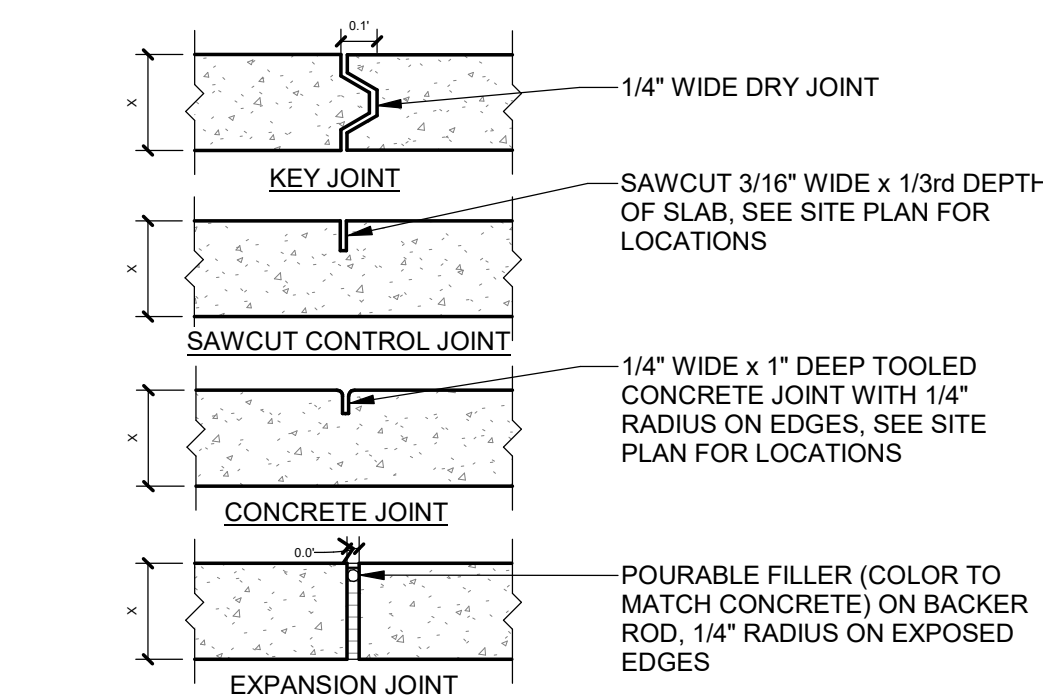


CONTROL AND EXPANSION JOINT SPACING -UNLESS NOTED OTHERWISE ON PLANS				
APPROX WIDTH OF CONCRETE	CURB & GUTTER, ROLL, HEADER, FLUSH CURBS	5' WALK	8' WALK & BLDG APRON	6'-12' WALK
CONTROL JOINTS	4' OC	5' OC	8' OC	6' OC
EXPANSION JOINTS	16' OC	15' OC	24' OC	18' OC

A3 CONCRETE JOINTS
1 1/2" = 1'-0"


- NOTES:
1. MANUFACTURER: XXXX.
 2. COLOR: XXXX.
 3. INSTALL PER MANUFACTURER'S DETAILS AND SPECIFICATIONS.

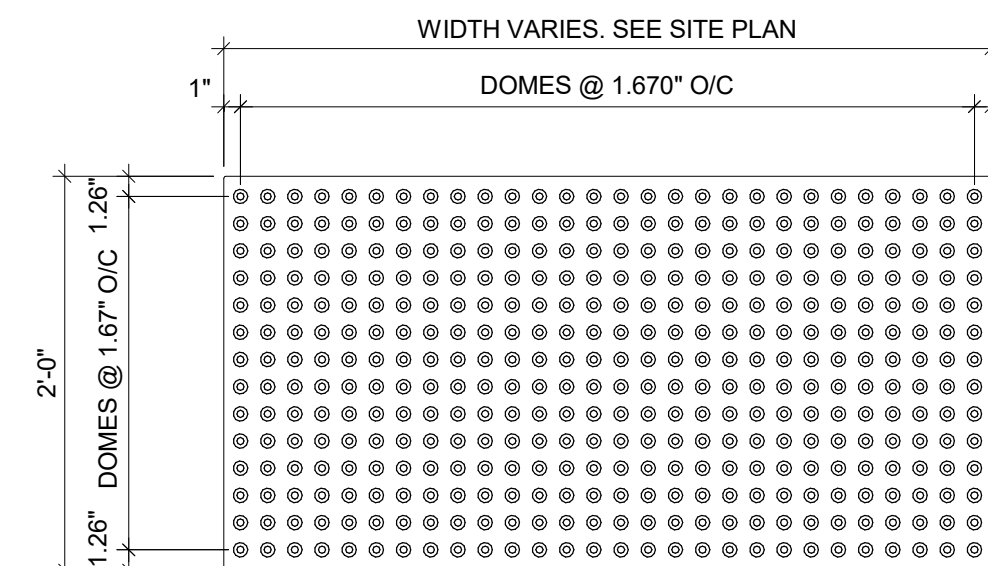


A4 TACTILE SURFACE
1" = 1'-0"

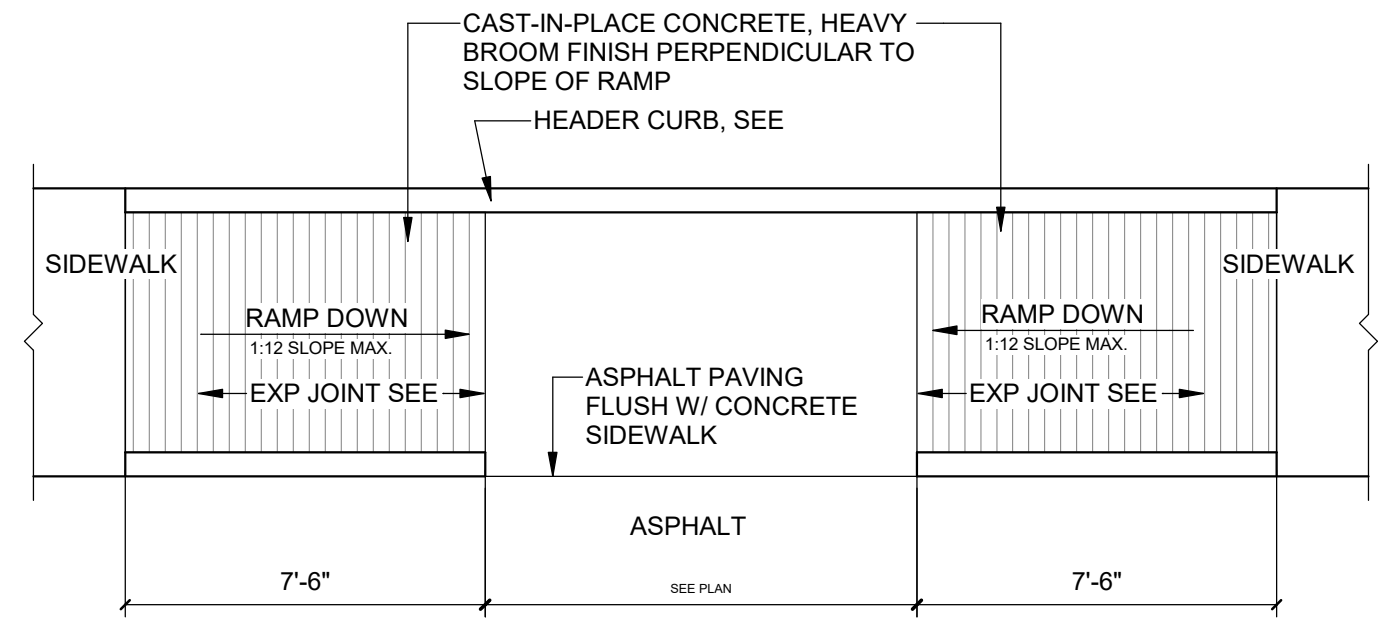


D1 ACCESSIBLE CURB RAMP
TYPE A
1/4" = 1'-0"

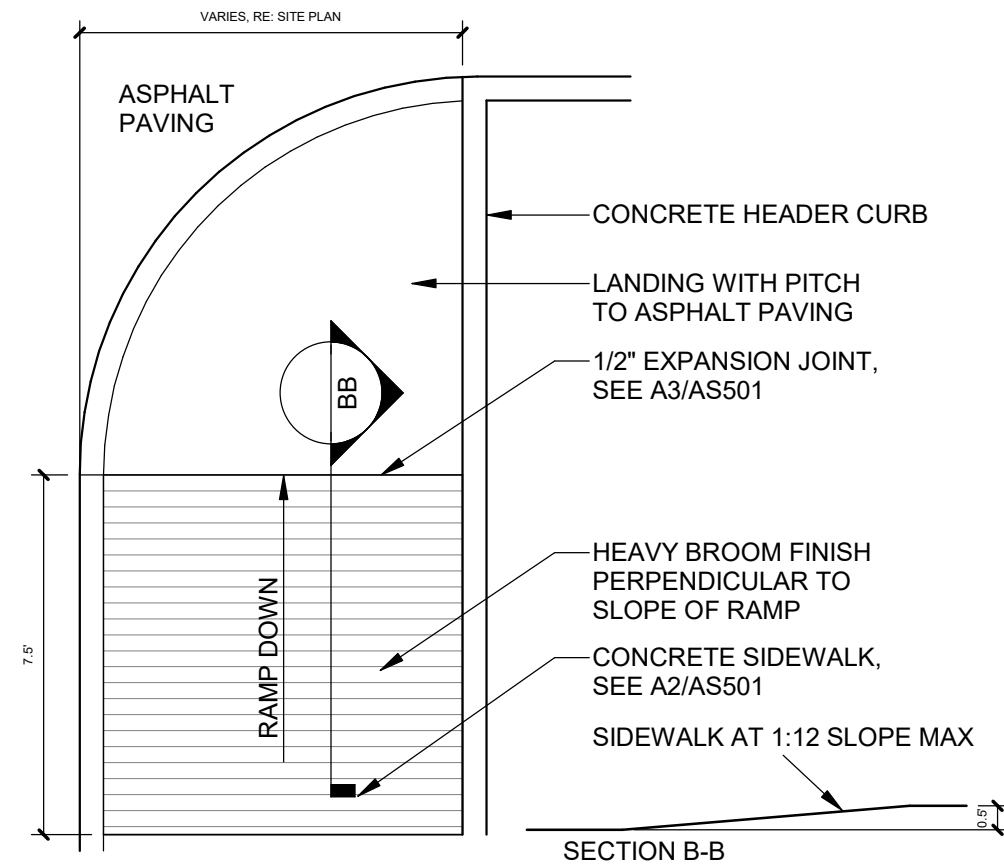

D2 ACCESSIBLE CURB RAMP
TYPE B
1/4" = 1'-0"

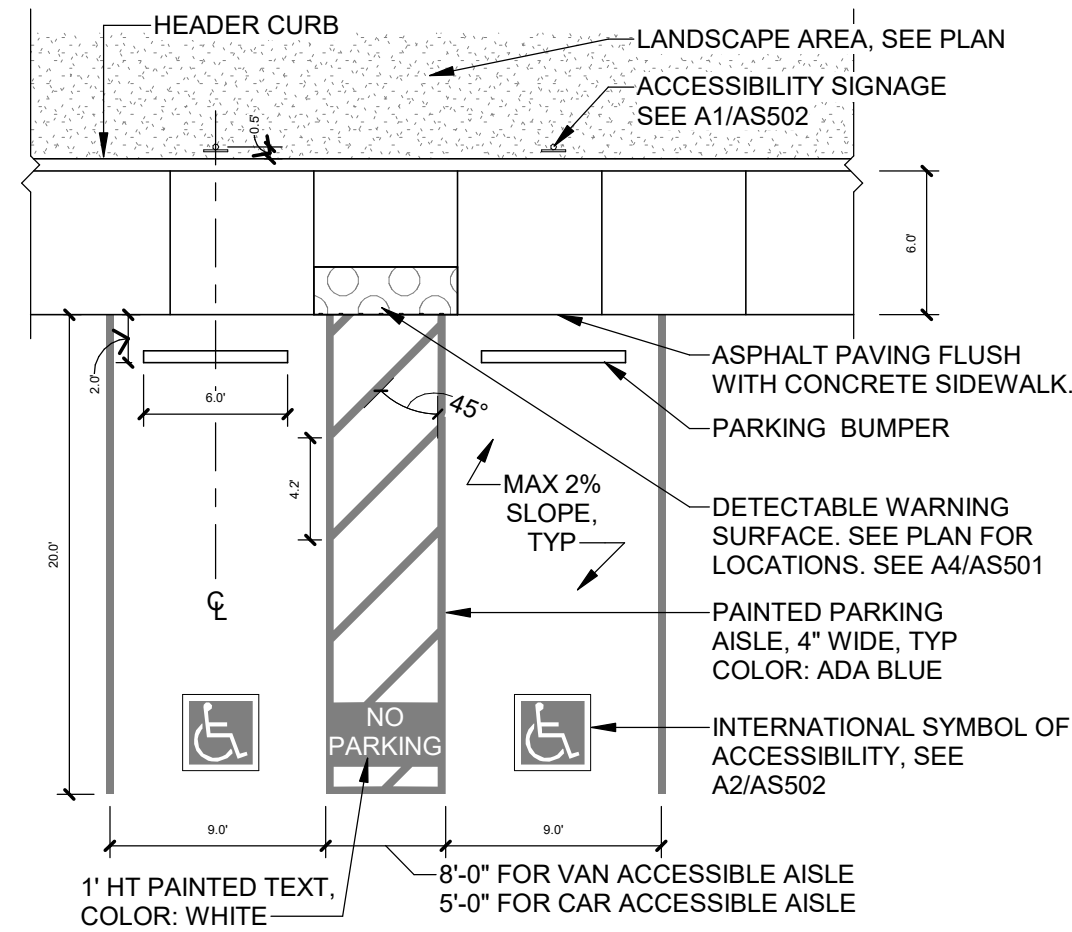


D3 ACCESSIBLE PARKING
1/8" = 1'-0"

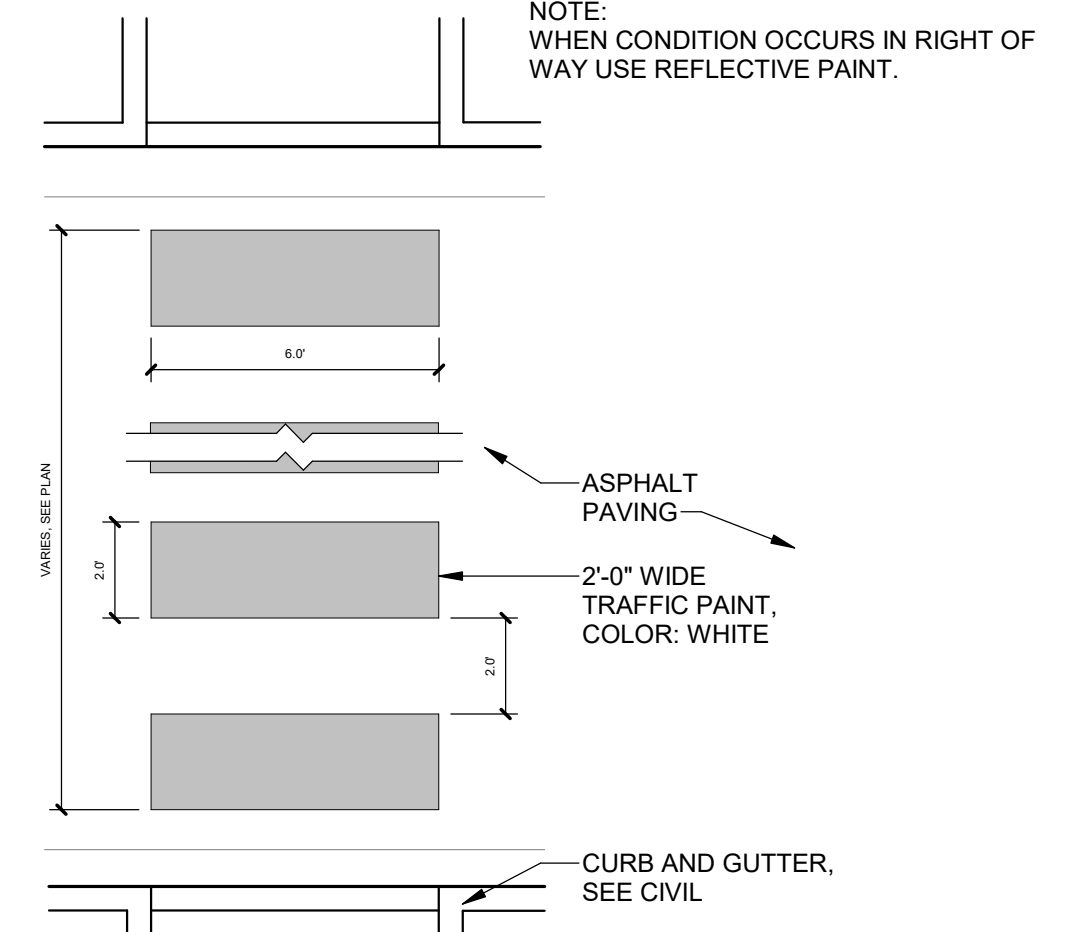


D4 PAINTED CROSSWALK
1/4" = 1'-0"

NOTES:
1. FINAL DESIGN T.B.D. FONT AND STROKE SHOWN FOR REFERENCE
2. SIGN TO BE UP-LIT FROM SURROUNDING LANDSCAPING

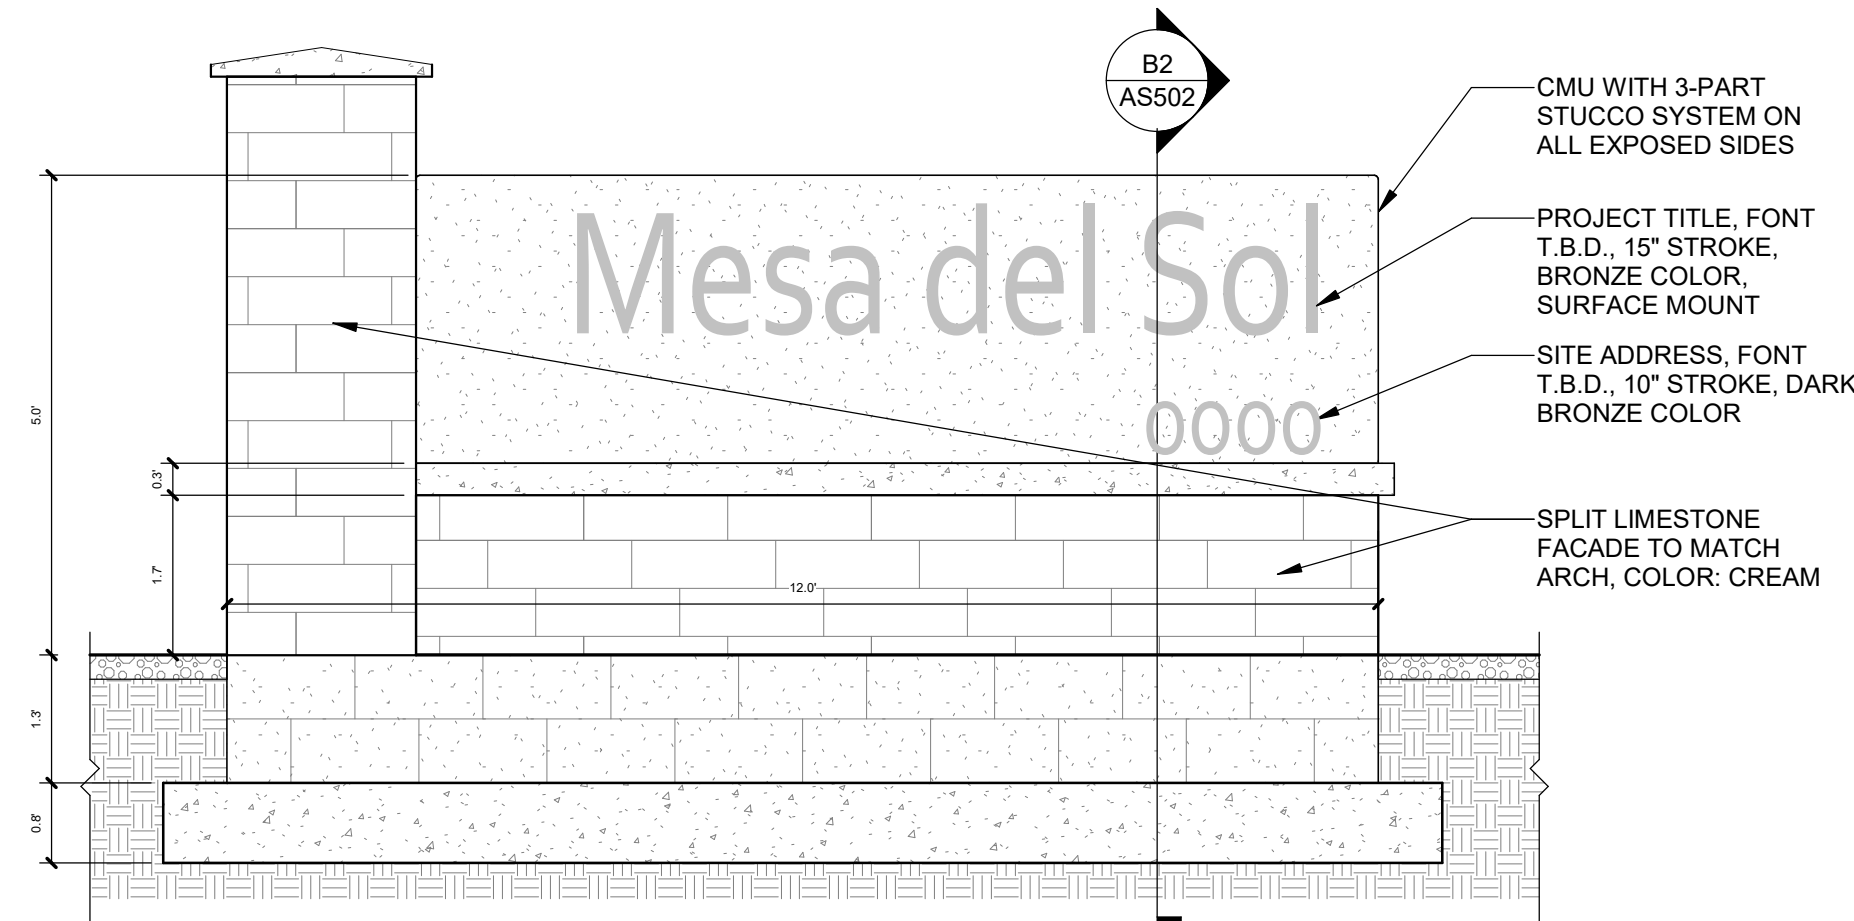


B1 MONUMENT SIGN
1/2" = 1'-0"

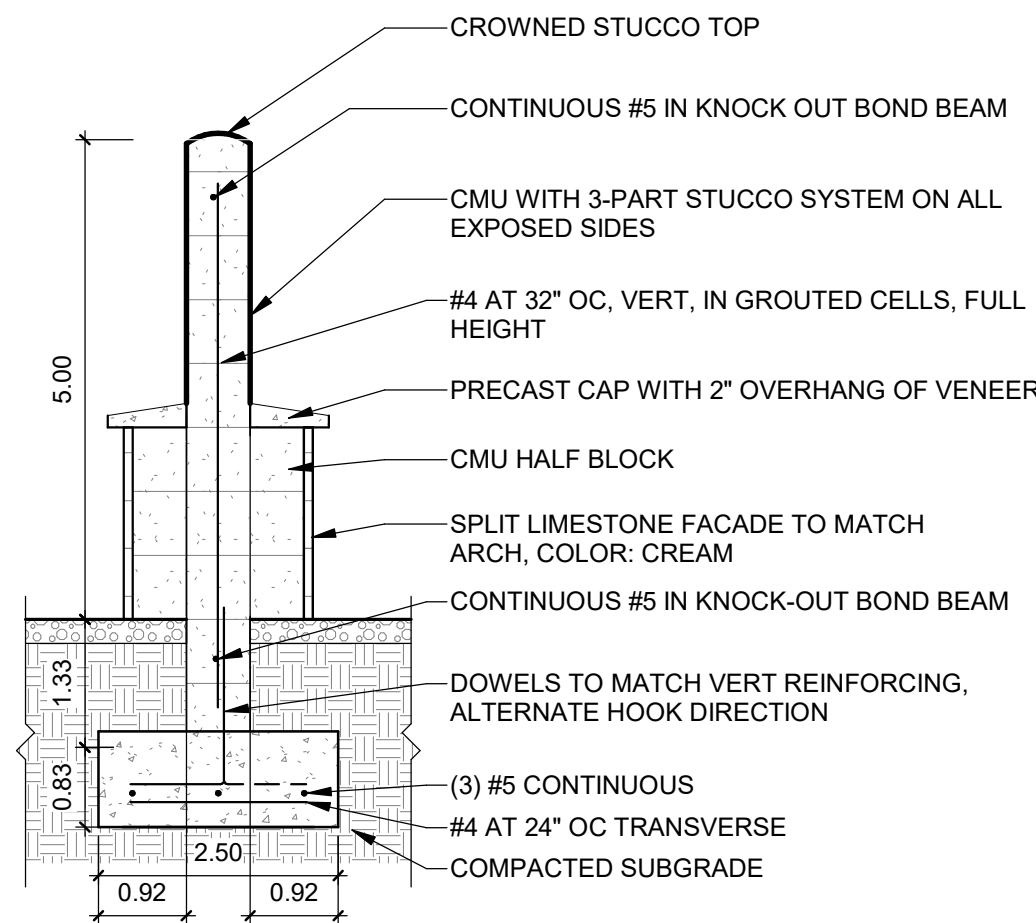


B2 MONUMENT SIGN SECTION
1/2" = 1'-0"

NOTES:
1. BASIS OF DESIGN, ANOVA U-BIKE RACK, COLOR: TBD
2. 2 BIKE CAPACITY PER RACK. 4 TOTAL PER PAD.

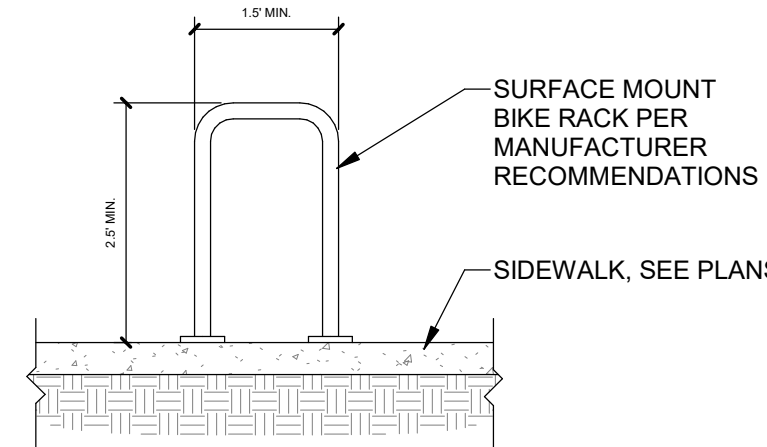


B3 BICYCLE RACK
1/2" = 1'-0"


NOTES:
1. BASIS OF DESIGN, ANOVA U-BIKE RACK, COLOR: TBD
2. BICYCLE PARKING SPACE SHALL BE 6' LONG AND 2' WIDE.

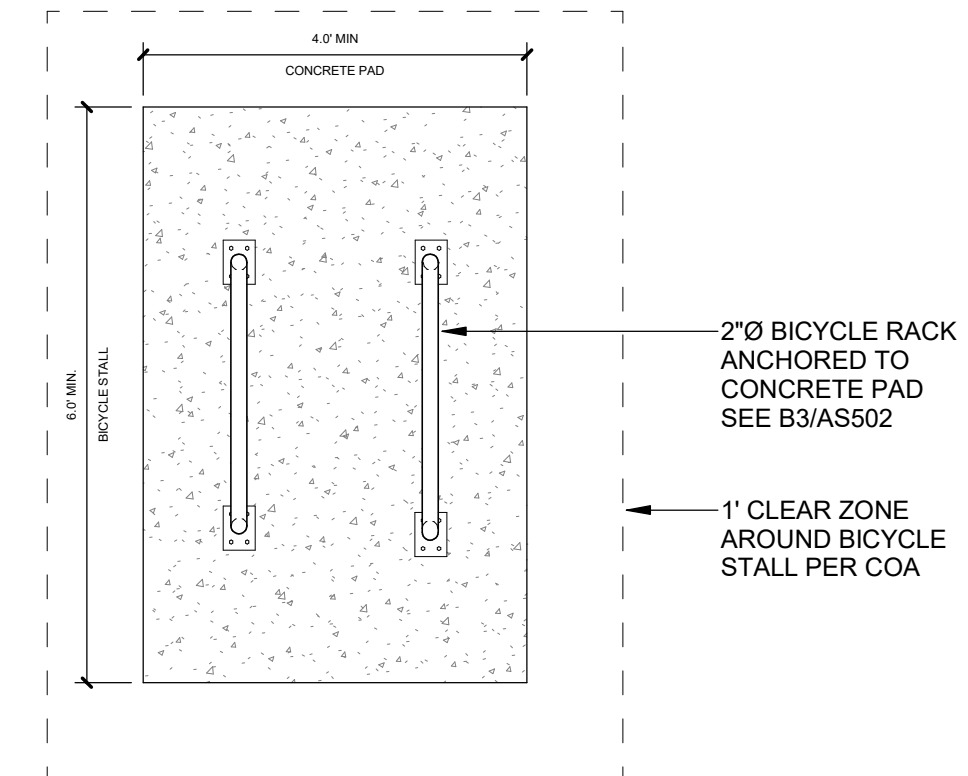

B4 BICYCLE RACK LAYOUT
1/2" = 1'-0"

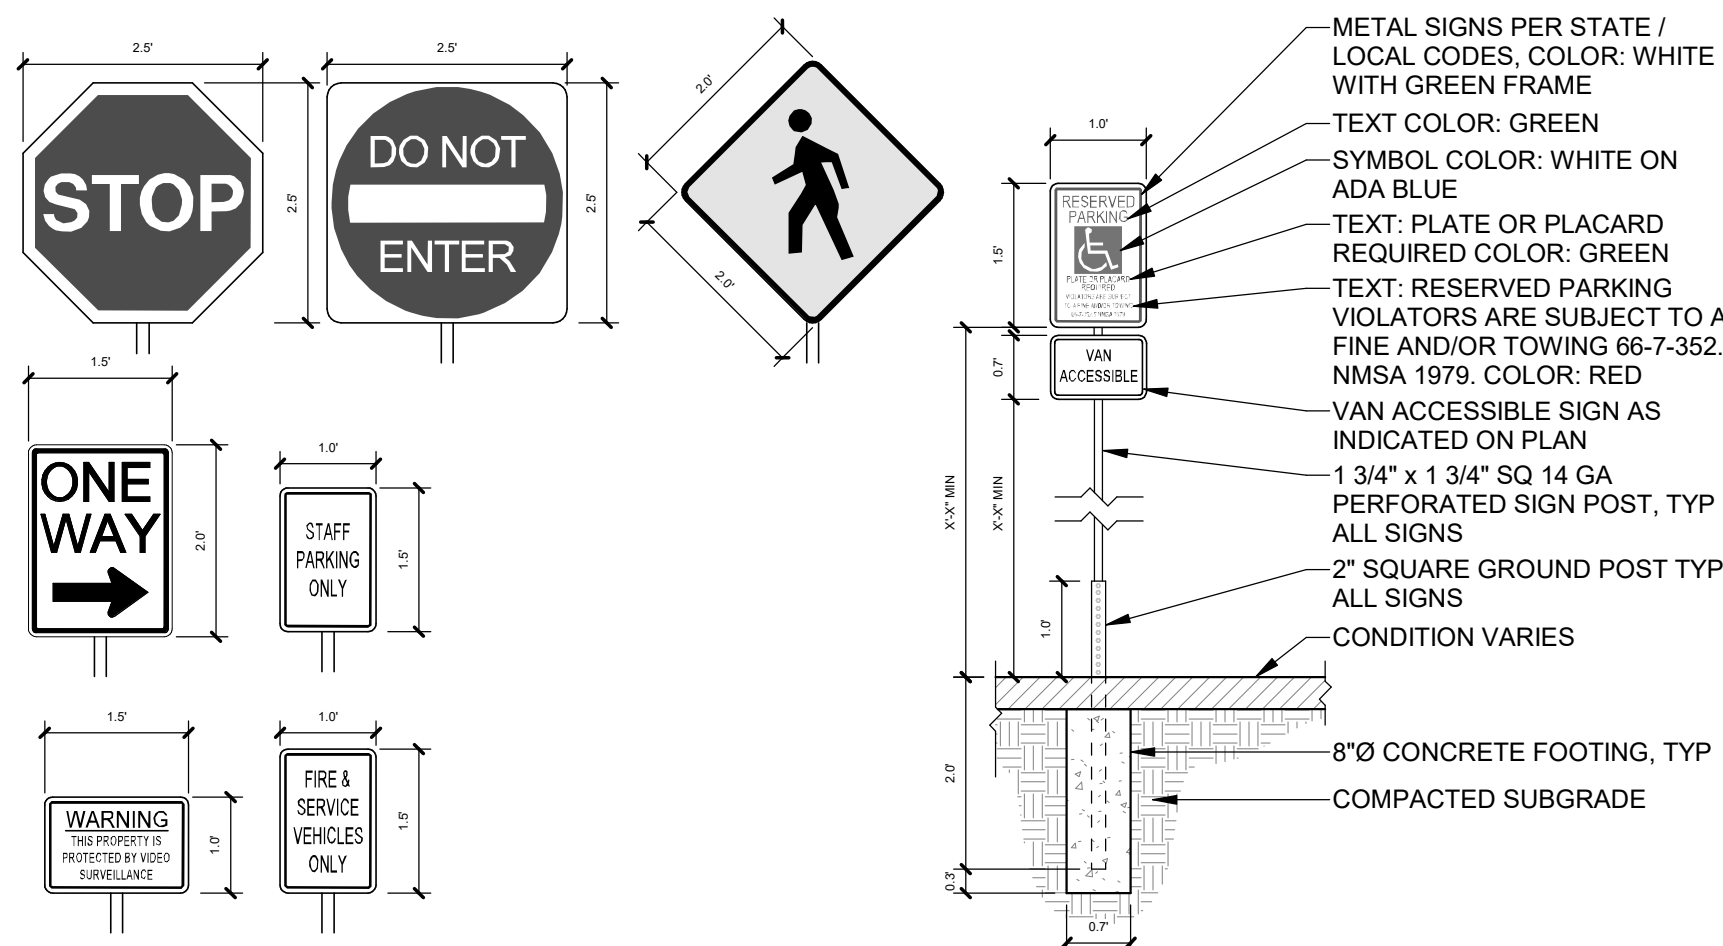


A1 TRAFFIC SIGNAGE
1/2" = 1'-0"

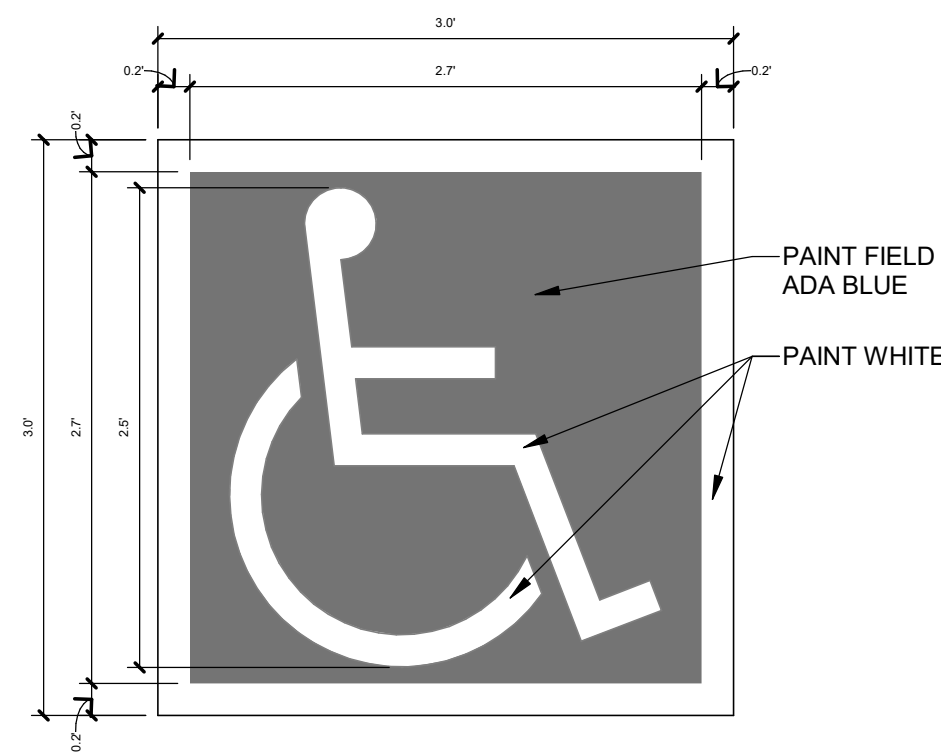


A2 ACCESSIBLE MARKING
1" = 1'-0"

NOTE:
1. SEE PLANS FOR EXTENTS OF CURB PAINT.

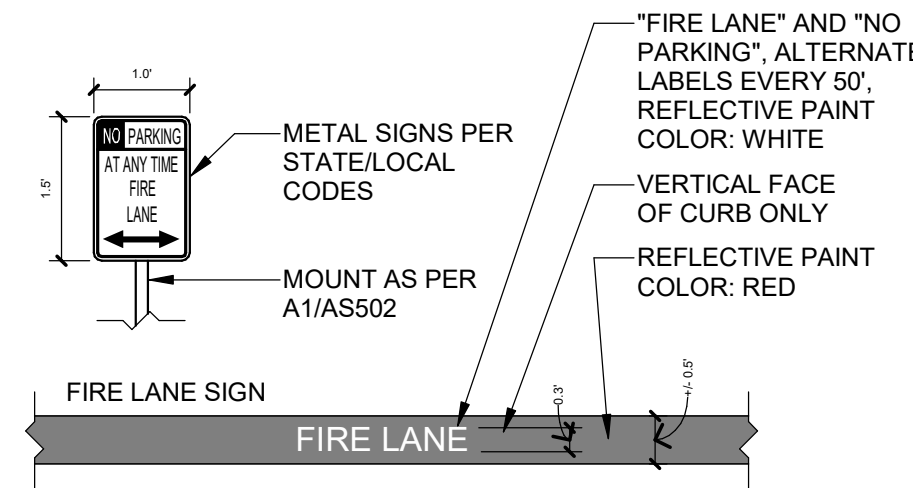

A3 FIRE LANE SIGNAGE
1/2" = 1'-0"

NOTES:
1. PAINT ARROWS WHERE SHOWN ON PLANS. COLOR: WHITE.
2. WHERE CONDITION OCCURS IN RIGHT OF WAY, USE REFLECTIVE PAINT.

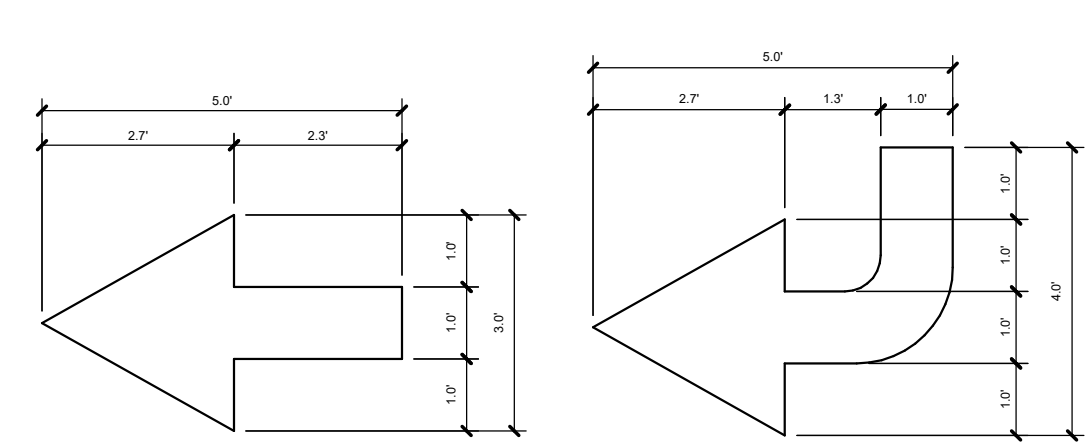

A4 DIRECTIONAL PAVEMENT
ARROW
3/8" = 1'-0"

Dekker

SEAL

PROJECT

PROJECT SOLIS
MESA DEL SOL INNOVATION PARK II, TRACT J
ALBUQUERQUE, NM 87105

REVISIONS

△
△
△
△
△
△
△
△

DRAWN BY Author
REVIEWED BY Approver
DATE 09/16/2025
PROJECT NO 25-0085.P01

DRAWING NAME
SITE PLAN
DETAILS

SHEET NO

AS502