


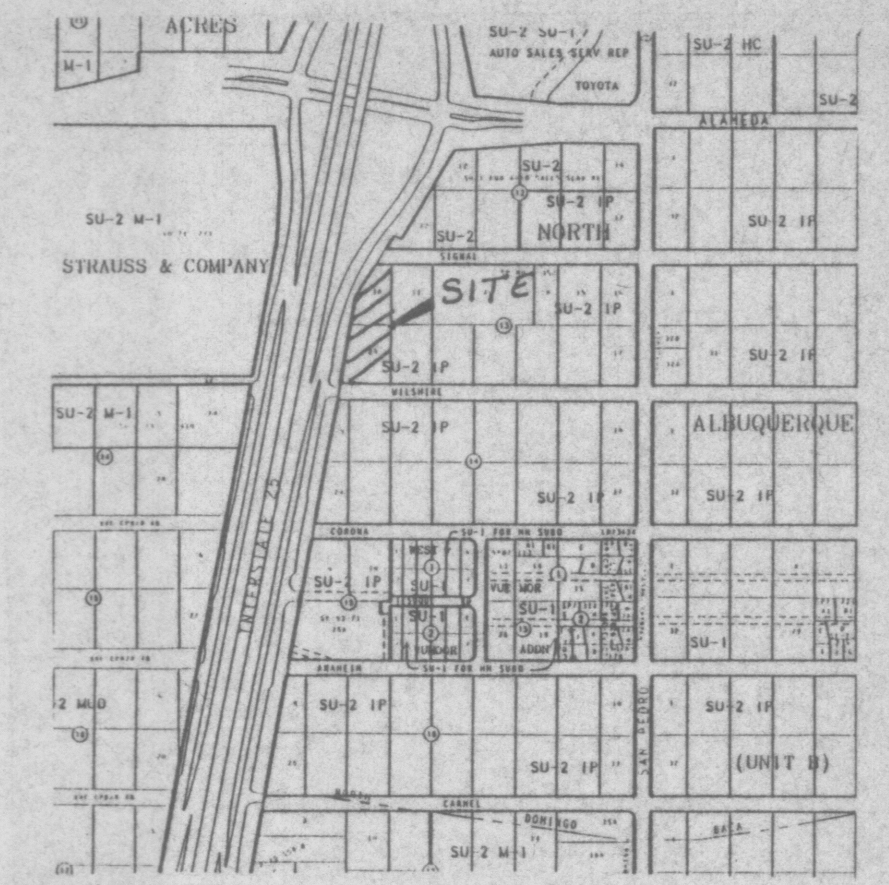

CINITY MAP ZONE MAP: C-

BM (TEMPORARY BENCHMARK)

SIGN POST IN CENTER OF PARKING LOT.
ELEVATION = 5205.61

- LAND TREATMENT PERCENTAGES WERE BASED UPON ON-SITE JUDG
OF FIELD CONDITIONS
2. TOPOGRAPHIC SURVEY PROVIDED BY WEMAN COMMERCIAL, 6/94.
3. REFER TO CITY OF ALBUQUERQUE STANDARD SPECIFICATIONS FOR
CHANNEL GUIDELINES.
4. ALL EMBANKMENTS FOR PONDING AREAS SHALL BE COMPACTED TO
OF 90% ASTM D-1557 AT OPTIMUM TO +3% OF OPTIMUM MOISTURE
NOT TO EXCEED 12" IN THE LOOSE STATE.

LOT 10 & 23, BLOCK 10, TRACT "A", UNIT B NAA.

 NEW SPOT ELEVATION
 NEW EXTRUDED CURB
 EXISTING CONTOUR
 EXISTING SPOT ELEVATION
 EXISTING CURB & ELEVATION
 PROPOSED RETAINING WALL
 TEMP. EROSION CONTROL BERM
 100 YEAR FLOOD PLAIN BOUNDARY
 DETENTION PONDING

IMAGING CONCEPTS
GRADING & DRAINAGE PLAN



D. MARK GOODWIN & ASSOCIATES
CONSULTING ENGINEERS & SURVEYORS
P.O. BOX 90606
ALBUQUERQUE, NEW MEXICO 87106
(505) 345-2010

igned: JMM	Drawn: STAFF	Checked: DMG	Sheet
e: 1"=20'	Date: 09/94	Job: 94071	

30 Day Temp