


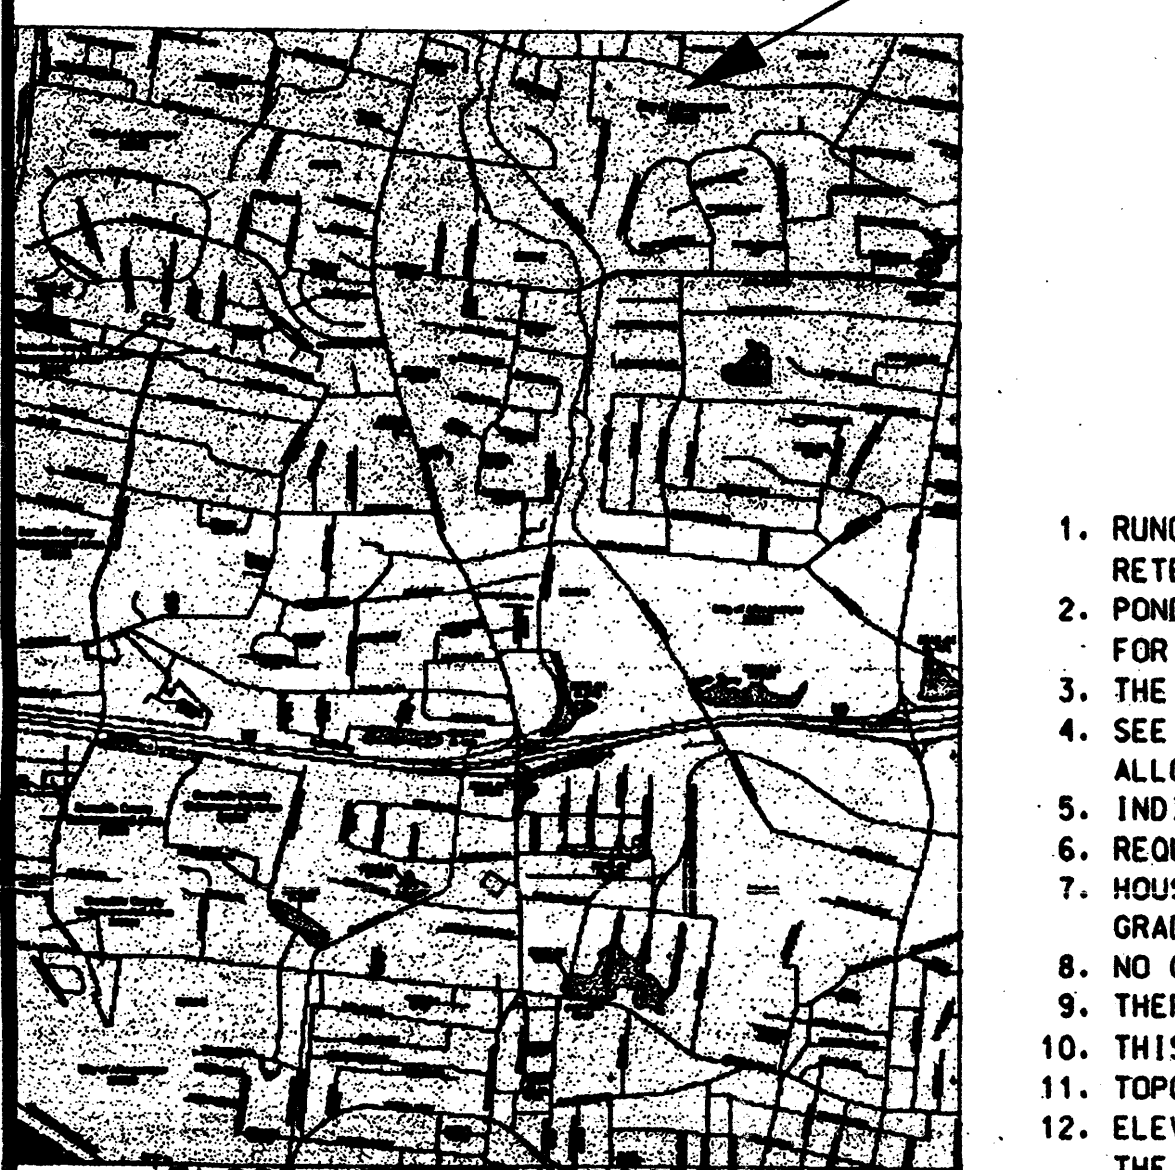

VICINITY MAP
ZONE ATLAS PAGE
G-13-Z
NTS




FLOOD MAP 35001C0331 E
NOVEMBER 19, 2003
NTS

LEGEND

- EXISTING CONTOURS 0.25'
- EXISTING CONTOURS 1'
- FINISHED GRADE COUNTOUR
- PROPERTY LINE
- PROPOSED GARDEN WALL
- EXISTING CMU WALL
- PROPERTY CORNER (PLATED)
- FOUND REBAR
- BUILDING PAD WITH MAX AREA & ELEVATIONS SHOWN
- CONCRETE DRIVE

RETENTION POND AREAS
RETENTION POND
TOP EL. XXX AREA. XXXX sq ft
BTM EL. XXX AREA. XXXX sq ft
VOL. XXXX cu ft

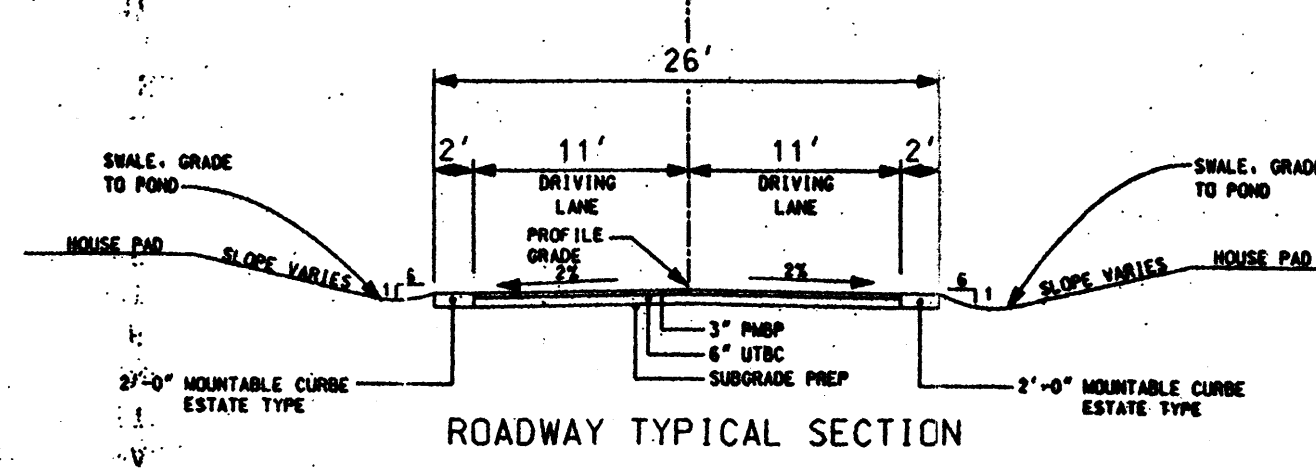


DRAINAGE NOTES

- RUNOFF GENERATED ON SITE WILL BE RETAINED ON SITE IN INDIVIDUAL LOT RETENTION PONDS.
- PONDING VOLUMES WERE CALCULATED USING COA DPM CHAPTER 22 METHODS FOR ZONE 2.
- THE FLAT GRADING SCHEME AS DEFINED IN THE DPM IS BEING USED FOR THIS DEVELOPMENT
- SEE ATTACHED CALCULATIONS FOR MAXIMUM ALLOWABLE IMPERVIOUS AREAS AND MAXIMUM ALLOWABLE HOUSE PAD AREAS.
- INDIVIDUAL LOTS TO BE GRADED TO PROVIDE PONDING VOLUMES SHOWN IN TABLE BELOW.
- REQUIRED PONDING VOLUMES ARE 100 YR 10 DAY STORM VOLUMES.
- HOUSE PADS SHOWN ARE ONLY APPROXIMATE. GRADES SHOWN ESTABLISH STREET GRADES. BUILDING PAD ELEVATIONS AND GRADING AROUND PADS.
- NO CROSS LOT DRAINAGE OR PONDING WILL BE ALLOWED.
- THERE IS NO OFF-SITE DRAINAGE AFFECTING THIS SITE.
- THIS SITE IS IN ZONE X ACCORDING TO FEMA MAP.
- TOPO SURVEY WAS PERFORMED BY NMOC ON AUGUST 16, 2003.
- ELEVATIONS AND CONTOURS SHOWN ARE BASED ON CONTROL STATION 6-G13A RESET THE STATION MARK IS A STANDARD ACS ALUMINUM CAP STAMPED "6-G13A RESET 1980/1995" SET FLUSH WITH THE TOP OF CURB SPIRIT LEVEL ELEVATION (SLD 1929) FEET 4965.73 (2nd ORDER).


DESCRIPTION	LAND USE				RUNOFF VOLUME 6HR-100YR	RUNOFF VOLUME 24HR-100YR	PONDING VOLUME 10DAY-100YR	MAX IMPERVIOUS AREA @ 45%	MAX BUILDING AREA	REMARKS
EXCESS PRECIPITATION (INCHES) ZONE 2	0.80	1.08	1.46	2.64						
LOT										
1			0.1586 AC	0.1161 AC	0.2747 AC	1.544 ft ³	1.713 ft ³	2.218 ft ³	5.384.76ft ²	3.000 ft ²
2			0.1672 AC	0.1076 AC	0.2747 AC	1.514 ft ³	1.670 ft ³	2.139 ft ³	5.385.09ft ²	3.000 ft ²
3			0.1998 AC	0.1624 AC	0.3622 AC	2.063 ft ³	2.299 ft ³	3.006 ft ³	7.100.02ft ²	2.475 ft ²
4			0.1339 AC	0.1010 AC	0.2350 AC	1.326 ft ³	1.473 ft ³	1.913 ft ³	4.605.75ft ²	3.000 ft ²
5			0.1641 AC	0.1013 AC	0.2654 AC	1.543 ft ³	1.600 ft ³	2.041 ft ³	5.202.77ft ²	3.000 ft ²
6			0.1625 AC	0.1275 AC	0.2900 AC	1.641 ft ³	1.826 ft ³	2.381 ft ³	5.683.95ft ²	2.475 ft ²
7			0.1490 AC	0.1010 AC	0.2500 AC	1.388 ft ³	1.535 ft ³	1.975 ft ³	4.898.78ft ²	3.000 ft ²
8			0.1419 AC	0.1081 AC	0.2500 AC	1.395 ft ³	1.545 ft ³	1.993 ft ³	4.900.50ft ²	2.700 ft ²
TRACT A			0.1531 AC	0.0735 AC	0.2266 AC	1.194 ft ³	1.300 ft ³	1.621 ft ³	4.442.70ft ²	0 ft ²
TRACT B			0.0685 AC	0.0520 AC	0.1205 AC	681 ft ³	757 ft ³	983 ft ³	2.363.07ft ²	0 ft ²
TOTAL AREAS			1.4986 AC	1.0505 AC	2.5491 AC					

NOTE:
LAND USE C COMPACTED SOIL AREA
LAND USE D BUILDING AREA/PAVEMENT
* REQUIRED PONDING VOLUME

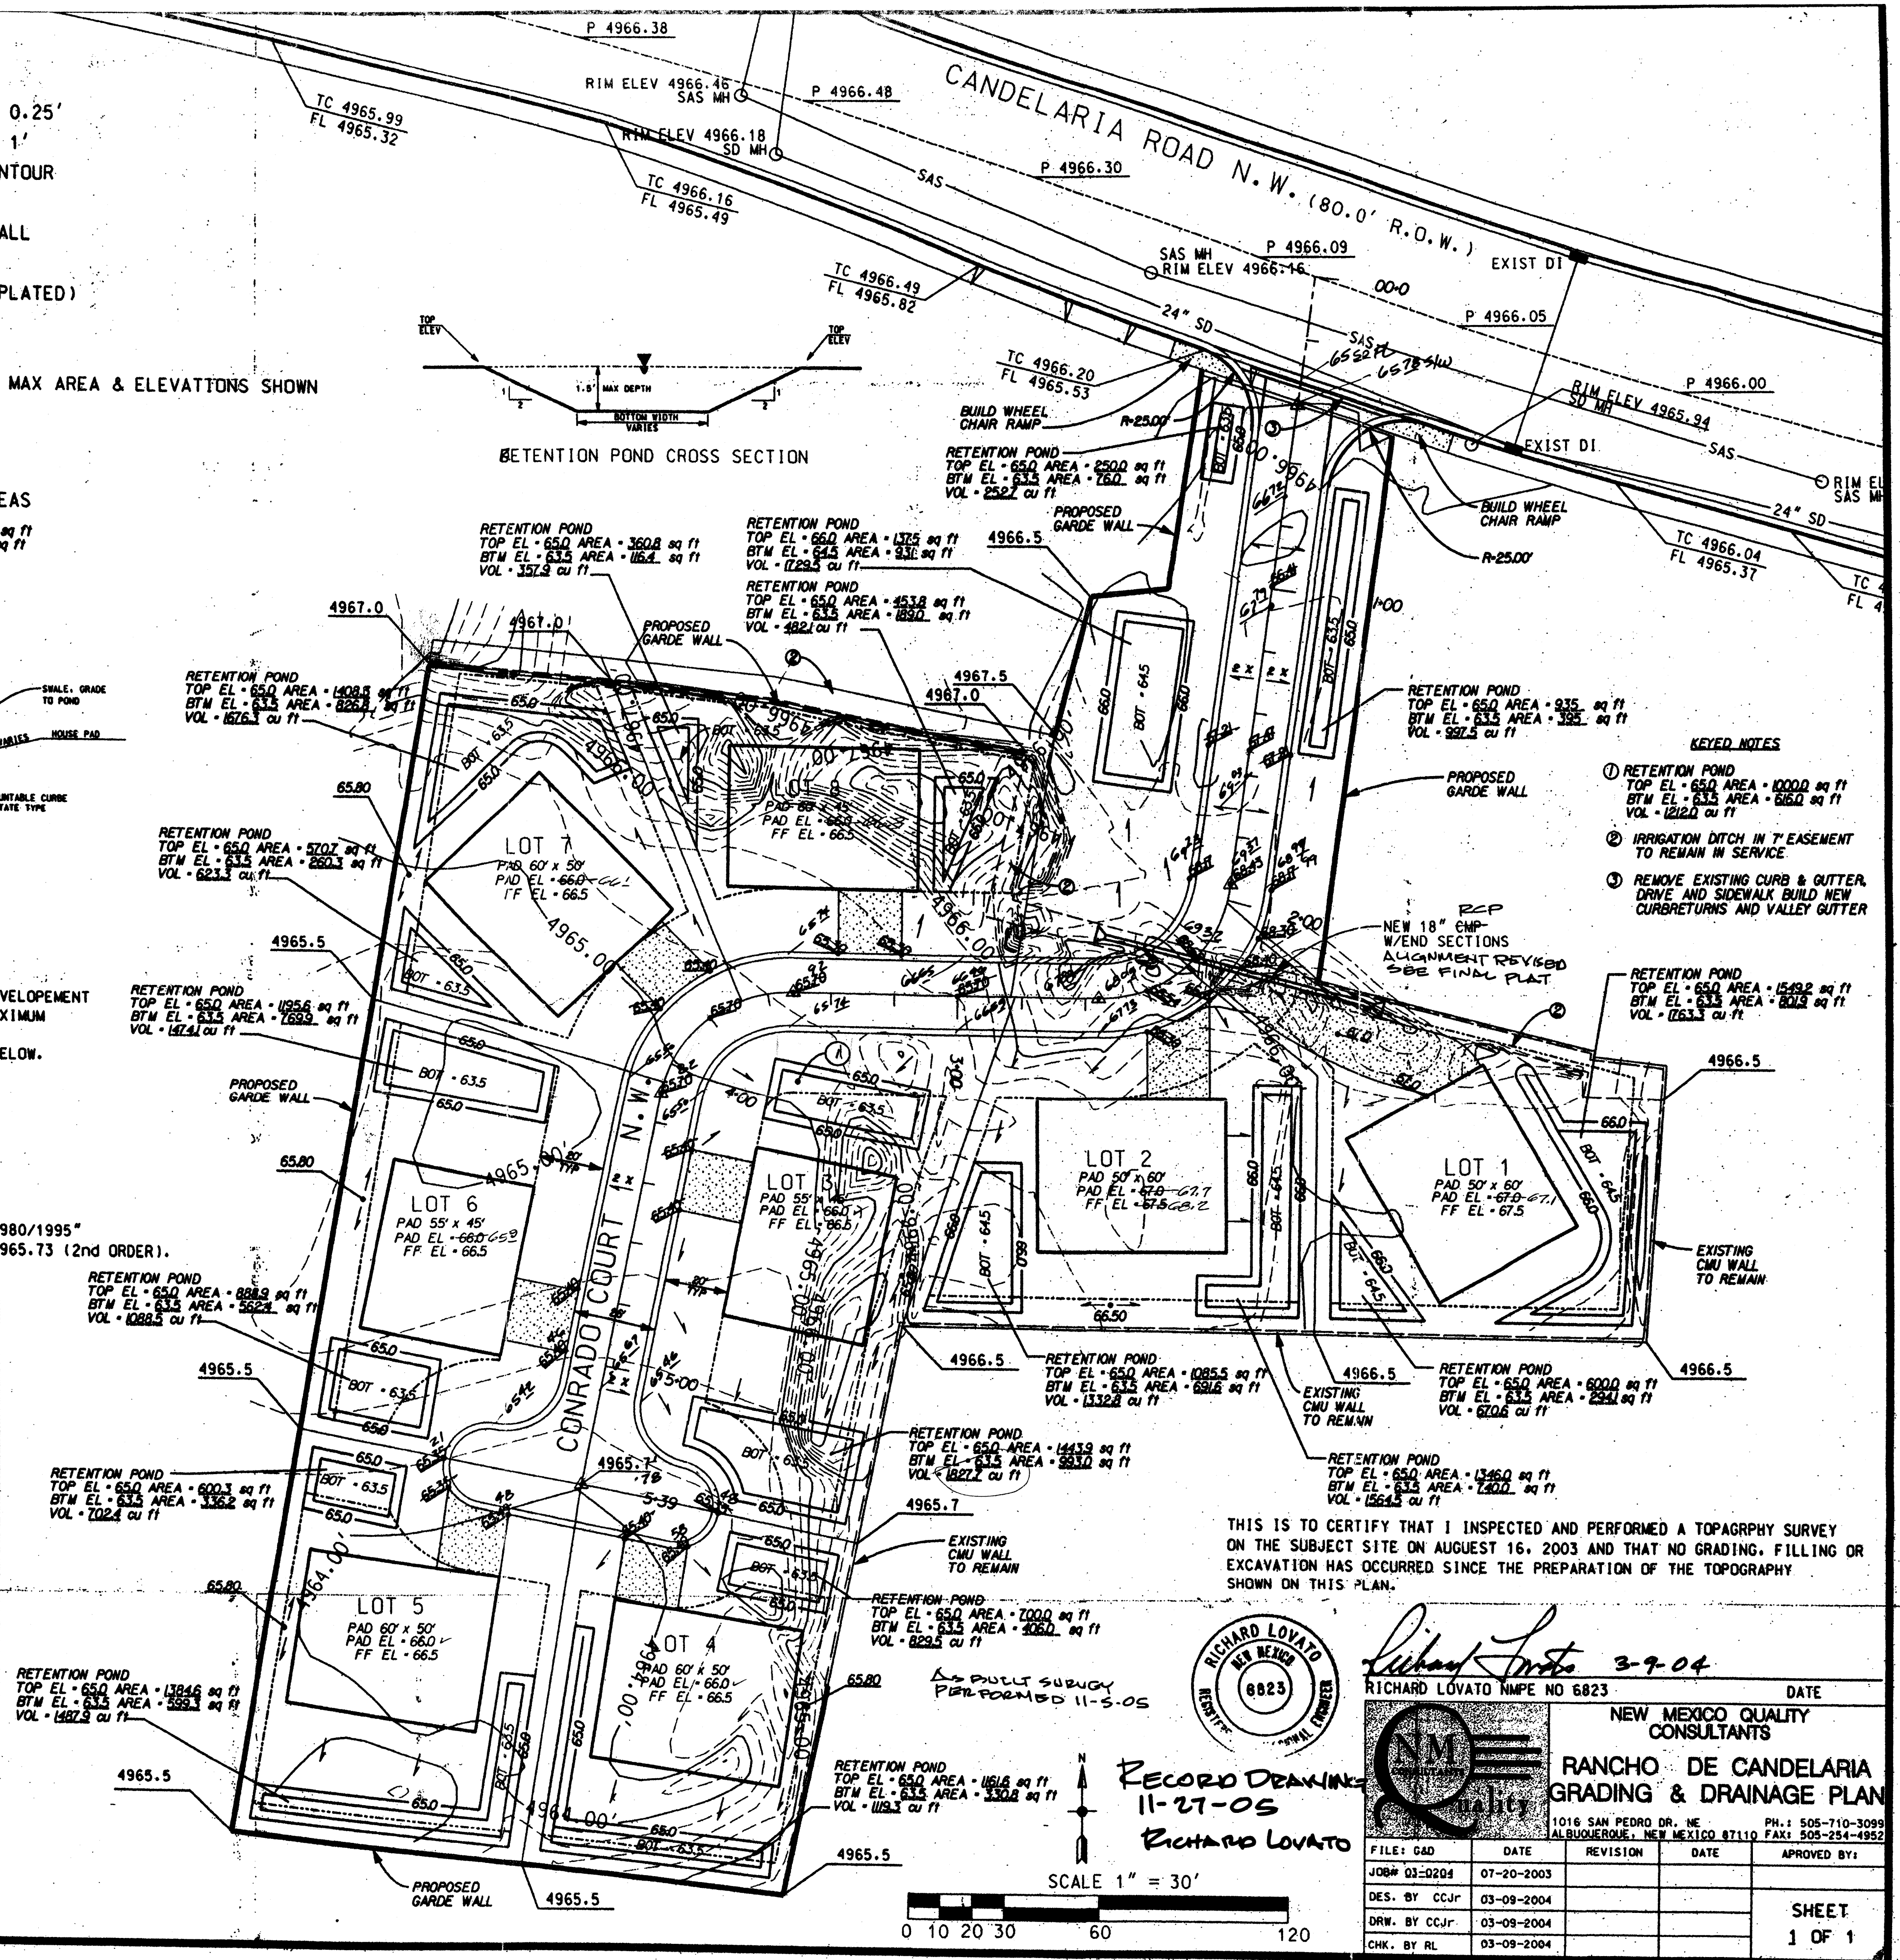

- KEYED NOTES
- RETENTION POND TOP EL. 650 AREA. 10000 sq ft BTM EL. 635 AREA. 6500 sq ft VOL. 12200 cu ft
 - IRRIGATION DITCH IN T EASEMENT TO REMAIN IN SERVICE
 - REMOVE EXISTING CURB & GUTTER DRIVE AND SIDEWALK BUILD NEW CURB RETURNS AND VALLEY GUTTER

THIS IS TO CERTIFY THAT I INSPECTED AND PERFORMED A TOPOGRAPHY SURVEY ON THE SUBJECT SITE ON AUGUST 16, 2003 AND THAT NO GRADING, FILLING OR EXCAVATION HAS OCCURRED SINCE THE PREPARATION OF THE TOPOGRAPHY SHOWN ON THIS PLAN.

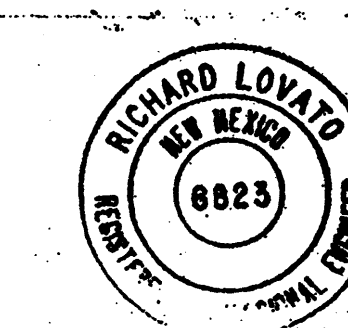


RECORD DRAWING
11-27-05
RICHARD LOVATO

Richard Lovato 3-7-04
RICHARD LOVATO NMPE NO 8823 DATE

NEW MEXICO QUALITY CONSULTANTS
RANCHO DE CANDELARIA GRADING & DRAINAGE PLAN
1016 SAN PEDRO DR., NE ALBUQUERQUE, NEW MEXICO 87110 PH: 505-710-3099 FAX: 505-254-4952


FILE#	DATE	REVISION	DATE	APPROVED BY:
JOB# 03-0204	07-20-2003			
DES. BY CCJR	03-09-2004			
DRW. BY CCJR	03-09-2004			
CHK. BY RL	03-09-2004			

SHEET 1 OF 1

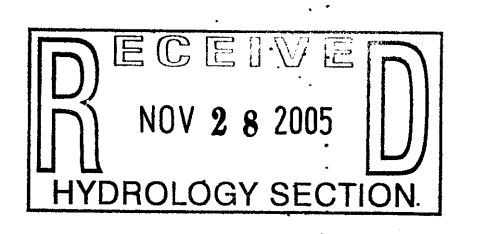



VICINITY MAP
ZONE ATLAS PAGE
G-13-Z
NTS

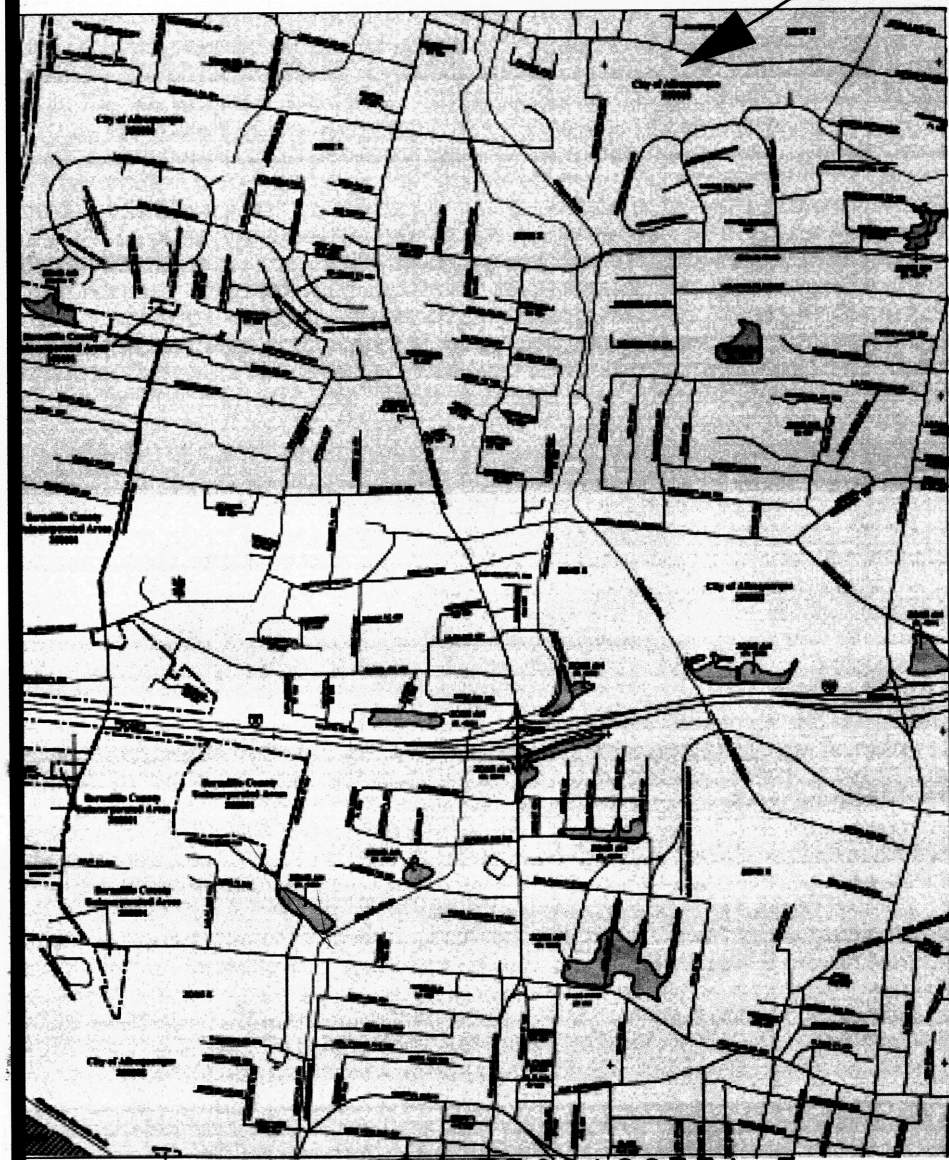


FLOOD MAP 35001C0331 E
NOVEMBER 19, 2003
NTS

LEGEND

- EXISTING CONTOURS 0.25'
- EXISTING CONTOURS 1'
- FINISHED GRADE COUNTOUR
- PROPERTY LINE
- PROPOSED GARDEN WALL
- EXISTING CMU WALL
- PROPERTY CORNER (PLATED)
- FOUND REBAR
- BUILDING PAD WITH MAX AREA & ELEVATIONS SHOWN
- CONCRET DRIVE

RETENTION POND AREAS
RETENTION POND
TOP EL. XXX AREA. XXXX sq ft
BTM EL. XXX AREA. XXXX sq ft
VOL. XXXX cu ft

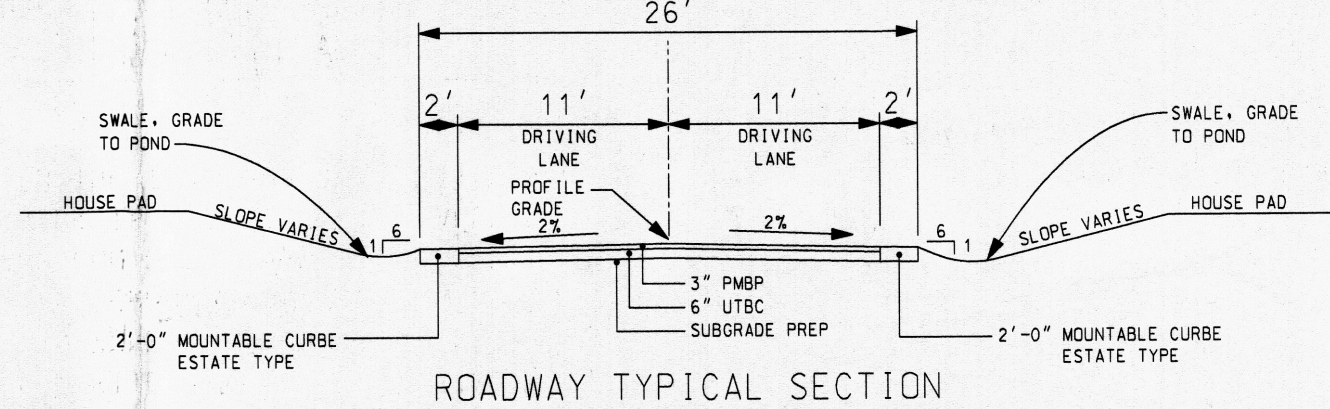


DRAINAGE NOTES

- RUNOFF GENERATED ON SITE WILL BE RETAINED ON SITE IN INDIVIDUAL LOT RETENTION PONDS.
- PONDING VOLUMES WERE CALCULATED USING COA DPM CHAPTER 22 METHODS FOR ZONE 2.
- THE FLAT GRADING SCHEME AS DEFINED IN THE DPM IS BEING USED FOR THIS DEVELOPMENT
- SEE ATTACHED CALCULATIONS FOR MAXIMUM ALLOWABLE IMPERVIOUS AREAS AND MAXIMUM ALLOWABLE HOUSE PAD AREAS.
- INDIVIDUAL LOTS TO BE GRADED TO PROVIDE PONDING VOLUMES SHOWN IN TABLE BELOW.
- REQUIRED PONDING VOLUMES ARE 100 YR 10 DAY STORM VOLUMES.
- HOUSE PADS SHOWN ARE ONLY APPROXIMATE. GRADES SHOWN ESTABLISH STREET GRADES, BUILDING PAD ELEVATIONS AND GRADING AROUND PADS.
- NO CROSS LOT DRAINAGE OR PONDING WILL BE ALLOWED.
- THERE IS NO OFF-SITE DRAINAGE AFFECTING THIS SITE.
- THIS SITE IS IN ZONE X ACCORDING TO FEMA MAP.
- TOPO SURVEY WAS PERFORMED BY NMOC ON AUGUST 16, 2003.
- ELEVATIONS AND CONTOURS SHOWN ARE BASED ON CONTROL STATION 6-G13A RESET THE STATION MARK IS A STANDARD ACS ALUMINUM CAP STAMPED, "6-G13A RESET 1980/1995" SET FLUSH WITH THE TOP OF CURB SPIRIT LEVEL ELEVATION (SLD 1929) FEET 4965.73 (2nd ORDER).

DESCRIPTION	LAND USE				* REQUIRED PONDING VOLUME				REMARKS
EXCESS PERCIPITATION (INCHES) ZONE 2	A	B	C	D	TOTAL	RUNOFF VOLUME 6HR-100YR	RUNOFF VOLUME 24HR-100YR	PONDING VOLUME 10DAY-100YR	
LOT									
1	0.80	1.08	1.46	2.64		1,544 ft ³	1,713 ft ³	2,218 ft ³	5,384.76 ft ³
2						1,514 ft ³	1,670 ft ³	2,139 ft ³	5,385.09 ft ³
3						2,063 ft ³	2,299 ft ³	3,006 ft ³	7,100.02 ft ³
4						1,326 ft ³	1,473 ft ³	1,913 ft ³	4,605.75 ft ³
5						1,543 ft ³	1,600 ft ³	2,041 ft ³	5,202.77 ft ³
6						1,641 ft ³	1,826 ft ³	2,381 ft ³	5,683.95 ft ³
7						1,388 ft ³	1,535 ft ³	1,975 ft ³	4,898.78 ft ³
8						1,395 ft ³	1,545 ft ³	1,993 ft ³	4,900.50 ft ³
TRACT A						1,194 ft ³	1,300 ft ³	1,621 ft ³	4,442.70 ft ³
TRACT B						681 ft ³	757 ft ³	983 ft ³	2,363.07 ft ³
TOTAL AREAS									

NOTE:
LAND USE C COMPACTED SOIL AREA
LAND USE D BUILDING AREA/PAVEMENT
* REQUIRED PONDING VOLUME

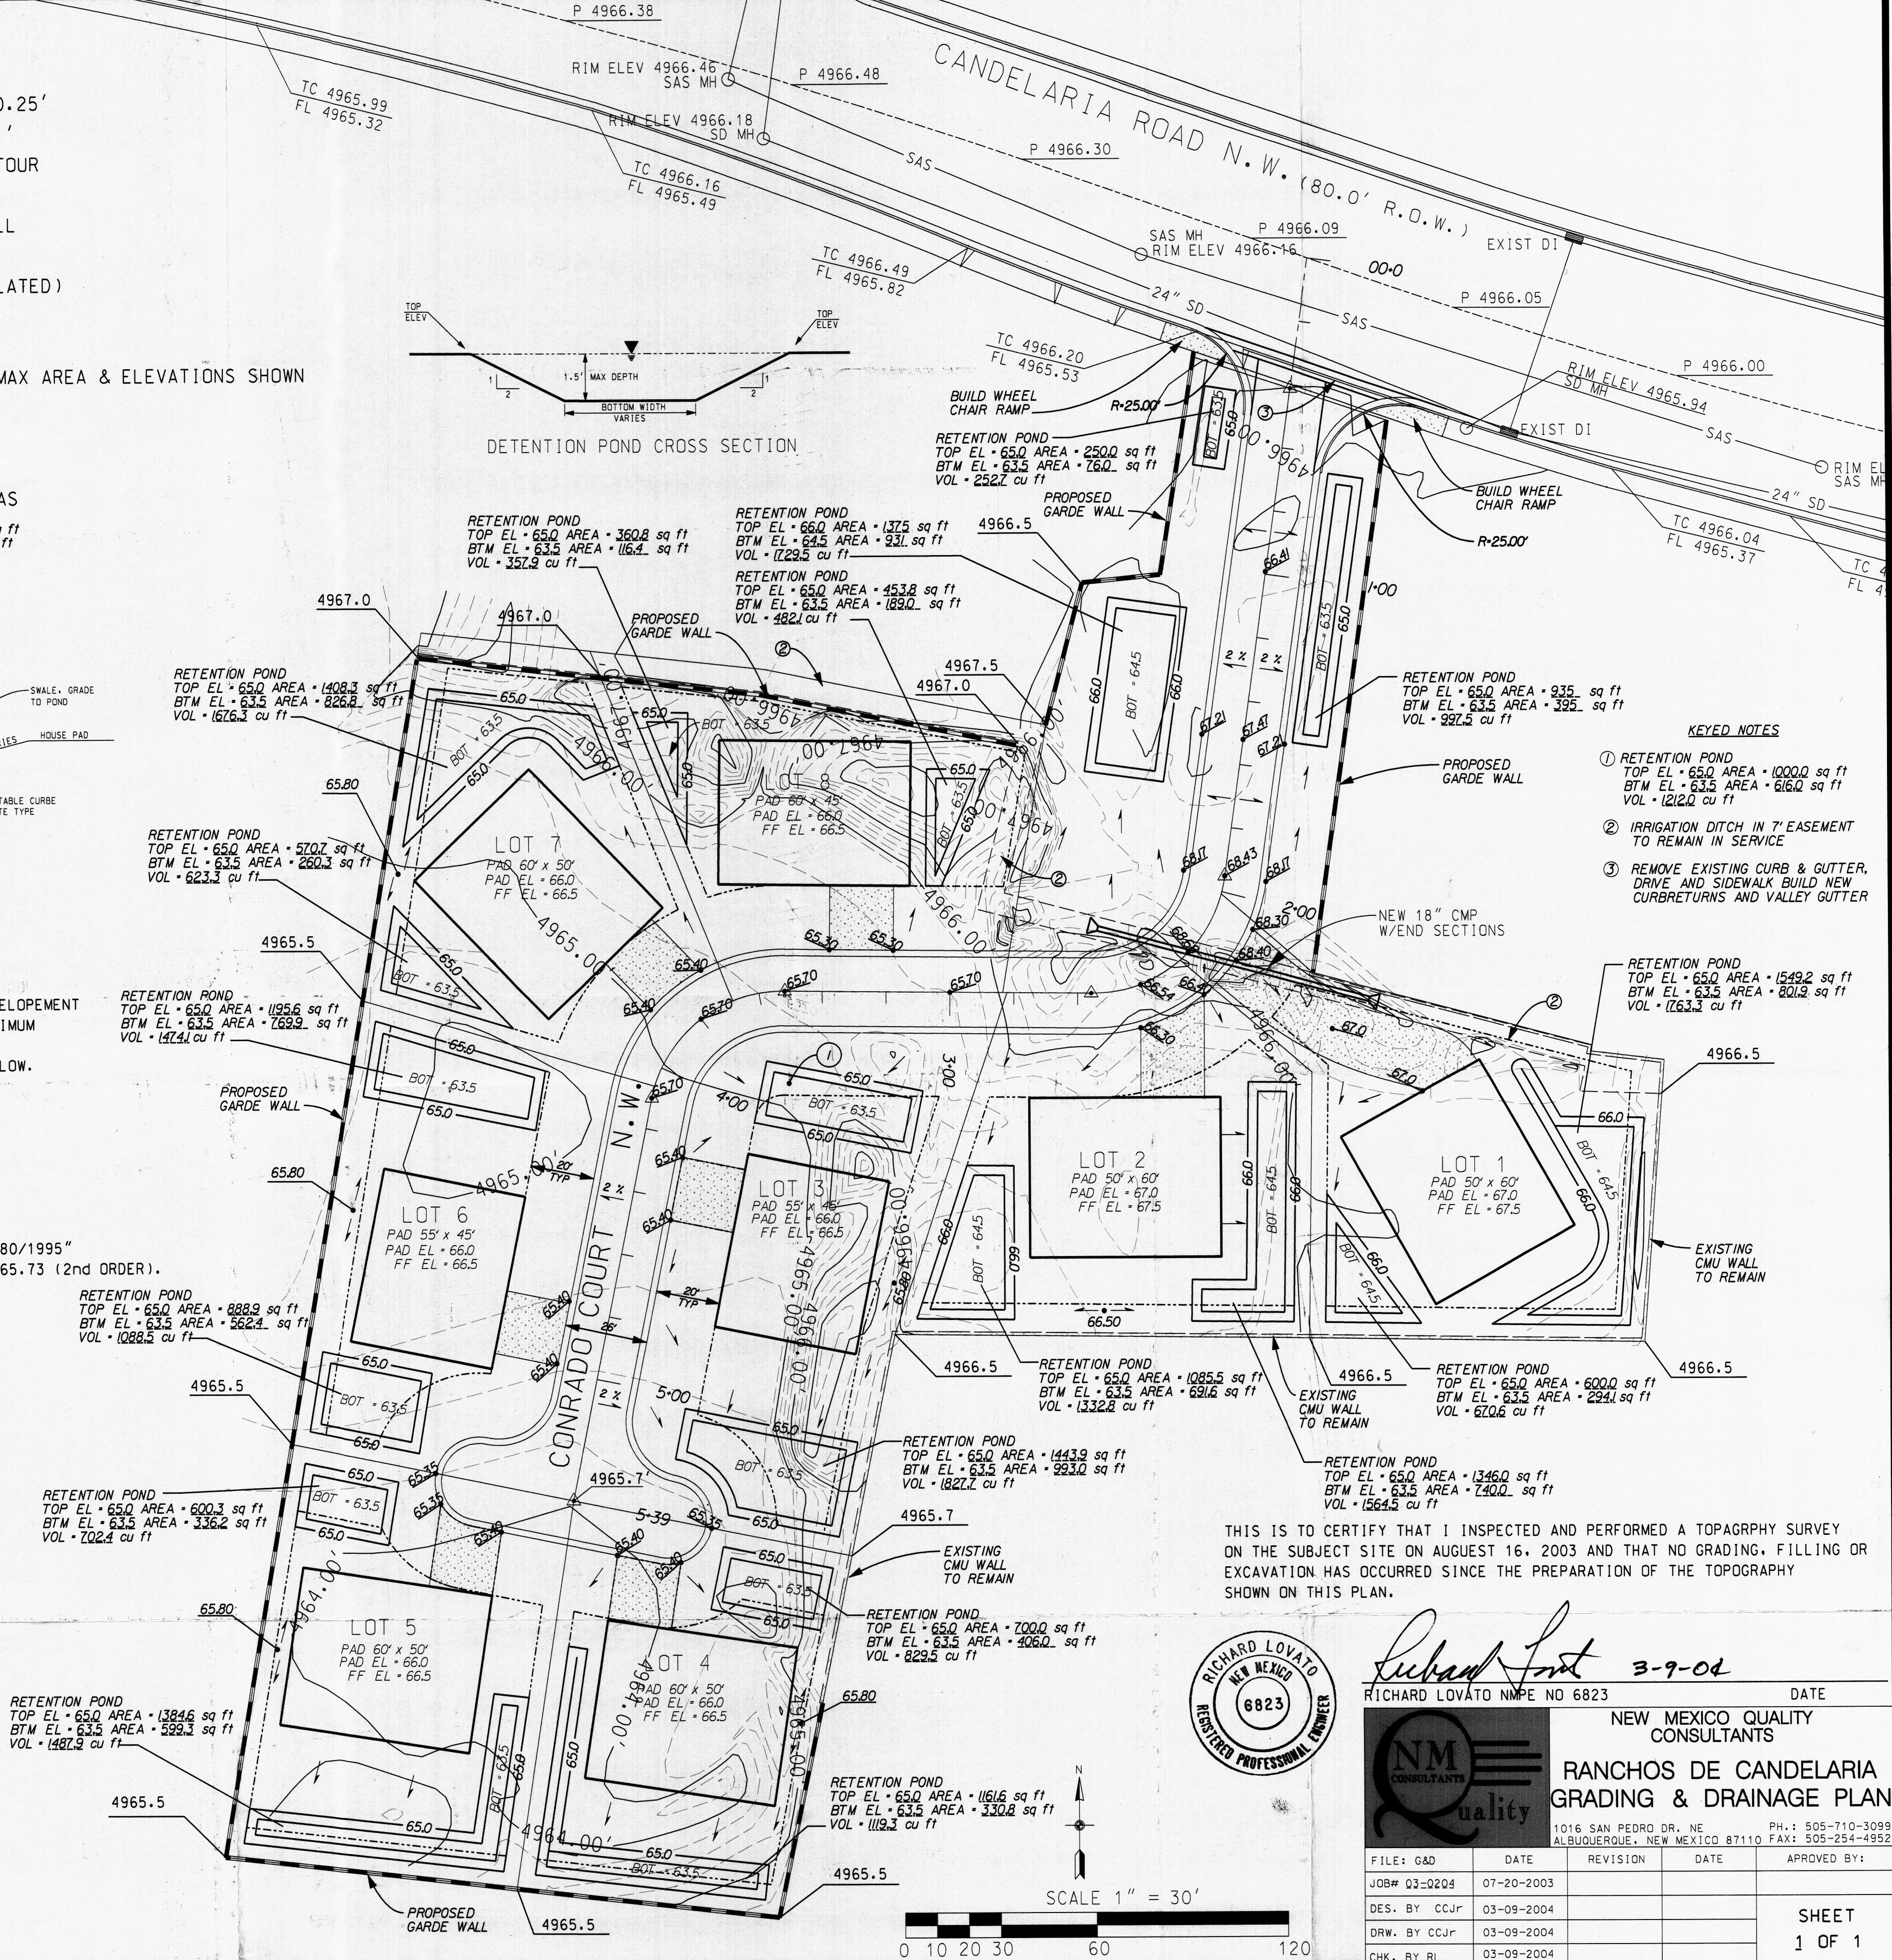

KEYED NOTES

- RETENTION POND
TOP EL. 65.0 AREA. 1000.0 sq ft
BTM EL. 63.5 AREA. 616.0 sq ft
VOL. 1212.0 cu ft
- IRRIGATION DITCH IN 7' EASEMENT TO REMAIN IN SERVICE
- REMOVE EXISTING CURB & GUTTER, DRIVE AND SIDEWALK BUILD NEW CURB RETURNS AND VALLEY GUTTER

THIS IS TO CERTIFY THAT I INSPECTED AND PERFORMED A TOPOGRAPHY SURVEY ON THE SUBJECT SITE ON AUGUST 16, 2003 AND THAT NO GRADING, FILLING OR EXCAVATION HAS OCCURRED SINCE THE PREPARATION OF THE TOPOGRAPHY SHOWN ON THIS PLAN.



Richard Lovato 3-9-04
RICHARD LOVATO NMPE NO 6823 DATE

NEW MEXICO QUALITY CONSULTANTS				
RANCHOS DE CANDELARIA GRADING & DRAINAGE PLAN				
1016 SAN PEDRO DR. NE ALBUQUERQUE, NEW MEXICO 87110	PH: 505-710-3099	FAX: 505-254-4952		
FILE: G&D	DATE	REVISION	DATE	APPROVED BY:
JOB# Q3-0204	07-20-2003			
DES. BY CCJR	03-09-2004			
DRW. BY CCJR	03-09-2004			
CHK. BY RL	03-09-2004			
				SHEET 1 OF 1



VICINITY MAP
ZONE ATLAS PAGE
G-13-Z
NTS



FLOOD MAP 35001C0331 E
NOVEMBER 19, 2003
NTS

LEGEND


- EXISTING CONTOURS 0.25'
- EXISTING CONTOURS 1'
- FINISHED GRADE COUNTOUR
- PROPERTY LINE
- PROPOSED GARDEN WALL
- EXISTING CMU WALL
- PROPERTY CORNER (PLATED)
- FOUND REBAR
- RETENTION POND AREAS



SCALE 1" = 30'

DRAINAGE NOTES


1. RUNOFF GENERATED ON SITE WILL BE RETAINED ON SITE IN INDIVIDUAL LOT RETENTION PONDS.
2. PONDING VOLUMES WERE CALCULATED USING COA DPM CHAPTER 22 METHODS FOR ZONE 2.
3. INDIVIDUAL LOTS TO BE GRADED TO PROVIDE PONDING VOLUMS SHOWN IN TABLE BELOW.
4. REQUIRED PONDING VOLUMS ARE 100 YR 24 HR STORM VOLUMS.
5. HOUSE PADS SHOWN ARE ONLY APPROXIMATE. GRADES SHOWN ESTABLISH STREET GRADES, BUILDING PAD ELEVATIONS AND GRADING AROUND PADS.
6. FINAL GRADING FOR DEVELOPMENT OF REQUIRED POND VOLUMES IS TO BE DEVELOPED WHEN FINAL BUILDING FOOTPRINT IS ESTABLISHED.
7. THERE IS NO OFF-SITE DRAINAGE AFFECTING THIS SITE.
8. THIS SITE IS IN ZONE X ACCORDING TO FEMA MAP.
9. TOPO SURVEY WAS PERFORMED BY NMOC ON AUGUST 16, 2003.
10. ELEVATIONS AND CONTOURS SHOWN ARE BASED ON CONTROL STATION 6-G13A RESET THE STATION MARK IS A STANDARD ACS ALUMINUM CAP STAMPED "6-G13A RESET 1980/1995" SET FLUSH WITH THE TOP OF CURB SPIRIT LEVEL ELEVATION (SLD 1929) FEET 4965.73 (2nd ORDER).

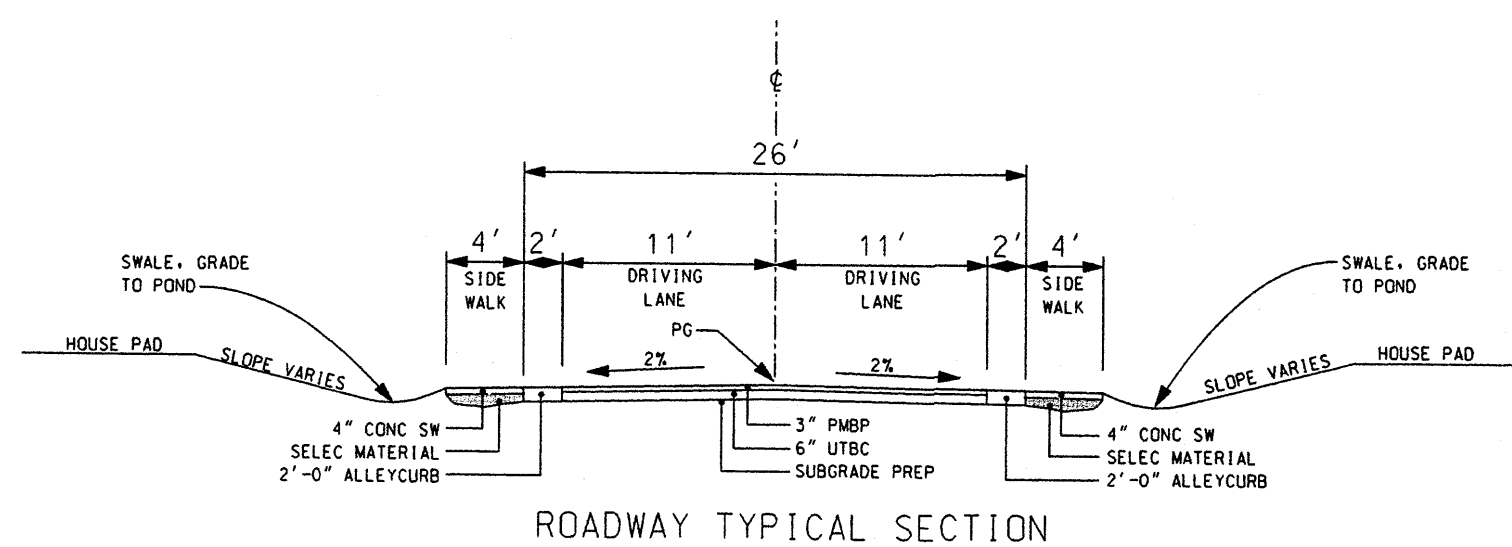

ROADWAY TYPICAL SECTION

DESCRIPTION	LAND USE				TOTAL	PONDING VOLUME 6HR-100YR	PONDING VOLUME 24HR-100YR	REMARKS
	A	B	C	D				
EXCESS PERCIPITATION (INCHES) ZONE 2	0.80	1.08	1.46	2.64				
LOT								
1	—	—	0.1959 AC	0.0788 AC	0.2747 AC	1.410 ft ³	1,524 ft ³	
2	—	—	0.1786 AC	0.0961 AC	0.2747 AC	1.476 ft ³	1,616 ft ³	
3	—	—	0.1971 AC	0.1651 AC	0.3622 AC	2,077 ft ³	2,317 ft ³	
4	—	—	0.1471 AC	0.0878 AC	0.2349 AC	1,278 ft ³	1,405 ft ³	
5	—	—	0.1772 AC	0.0882 AC	0.2654 AC	1,407 ft ³	1,535 ft ³	
6	—	—	0.1686 AC	0.1213 AC	0.2899 AC	1,620 ft ³	1,796 ft ³	
7	—	—	0.1626 AC	0.0874 AC	0.2500 AC	1,621 ft ³	1,797 ft ³	
8	—	—	0.1497 AC	0.1003 AC	0.2500 AC	1,388 ft ³	1,534 ft ³	
TRACT A	—	—	0.0945 AC	0.1321 AC	0.2266 AC	1,407 ft ³	1,600 ft ³	
TRACT B	—	—	0.0523 AC	0.0683 AC	0.1206 AC	419 ft ³	518 ft ³	
TOTAL AREAS	—	—	1.5236 AC	1.0254 AC	2.5490 AC			


NOTE:
LAND USE C COMPACTED SOIL AREA
LAND USE D BUILDING AREA/PAVEMENT
* REQUIRED PONDING VOLUME

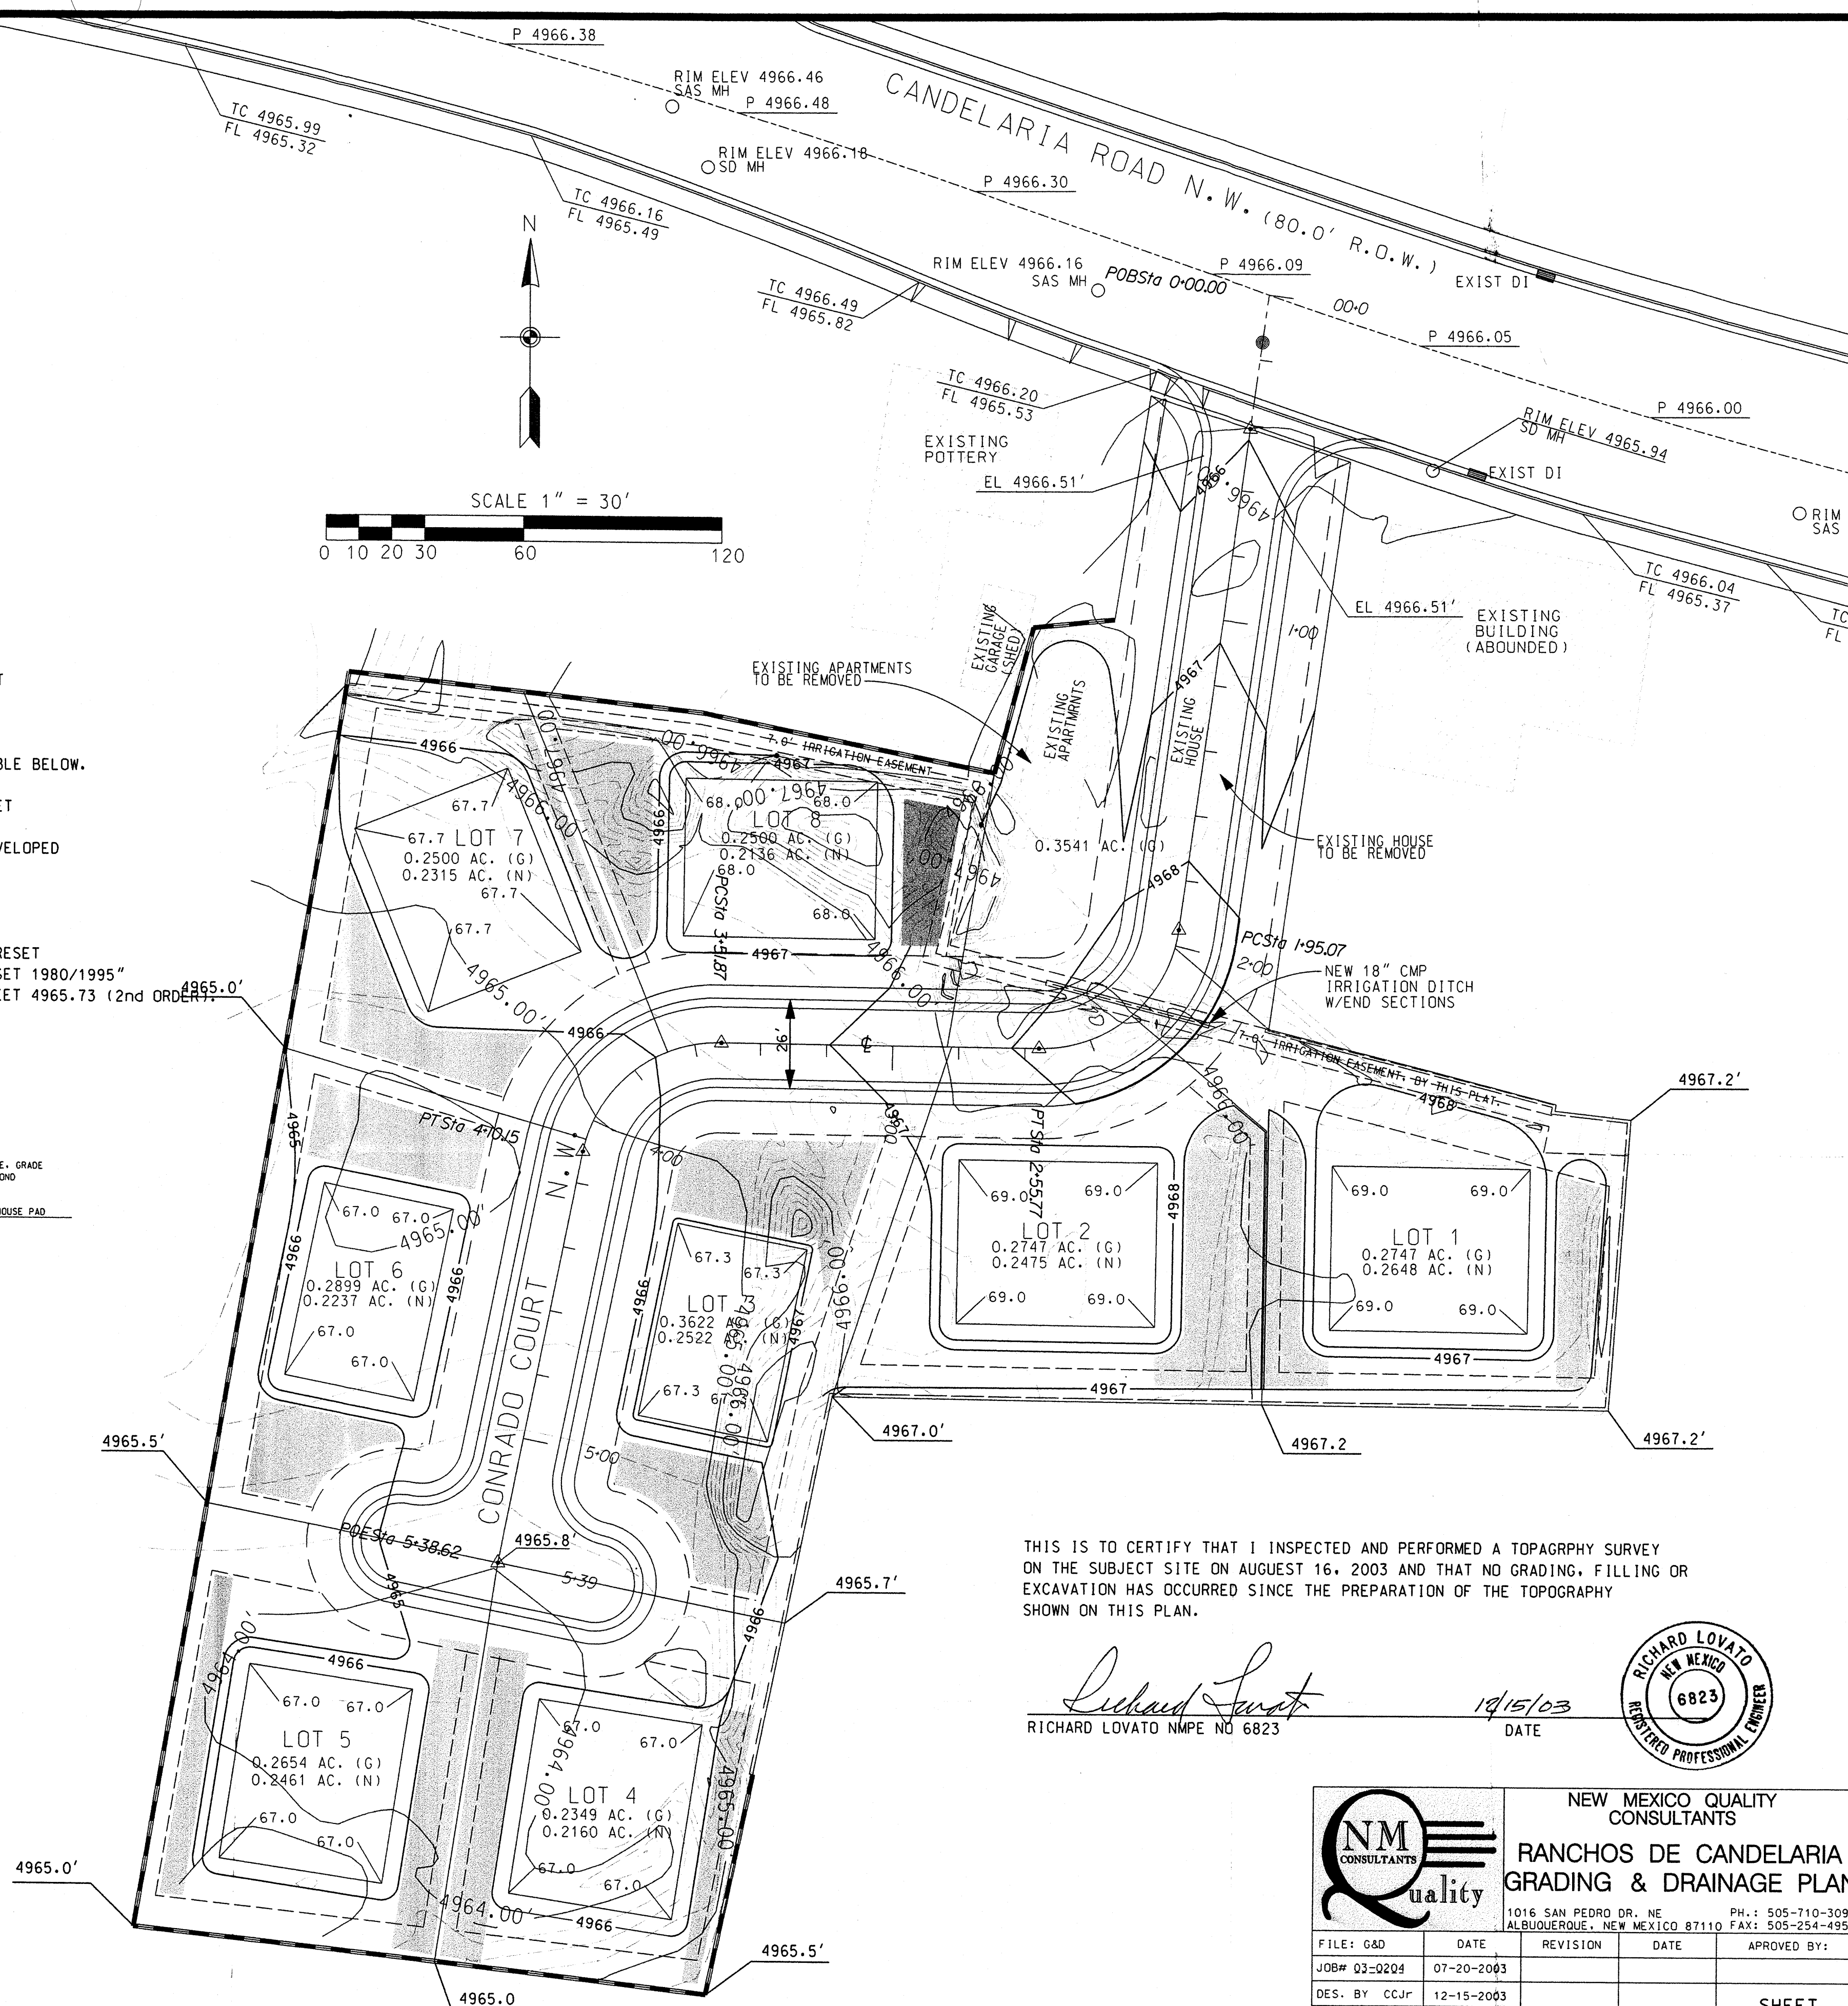

THIS IS TO CERTIFY THAT I INSPECTED AND PERFORMED A TOPOGRAPHY SURVEY ON THE SUBJECT SITE ON AUGUST 16, 2003 AND THAT NO GRADING, FILLING OR EXCAVATION HAS OCCURRED SINCE THE PREPARATION OF THE TOPOGRAPHY SHOWN ON THIS PLAN.

Richard Lovato
RICHARD LOVATO NMPE NO 6823

12/15/03
DATE

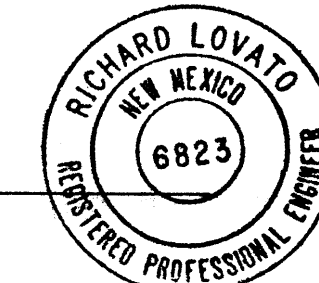

NEW MEXICO QUALITY CONSULTANTS
RANCHOS DE CANDELARIA
GRADING & DRAINAGE PLAN

1016 SAN PEDRO DR. NE ALBUQUERQUE, NEW MEXICO 87110 FAX: 505-254-4952


FILE: G&D	DATE	REVISION	DATE	APPROVED BY:
JOB# Q3-0204	07-20-2003			
DES. BY CCJR	12-15-2003			
DRW. BY CCJR	12-15-2003			
CHK. BY RL	12-15-2003			

SHEET
OF 1

DEC 16 2003
HYDROLOGY SECTION



VICINITY MAP
ZONE ATLAS PAGE
G-13-Z
NTS

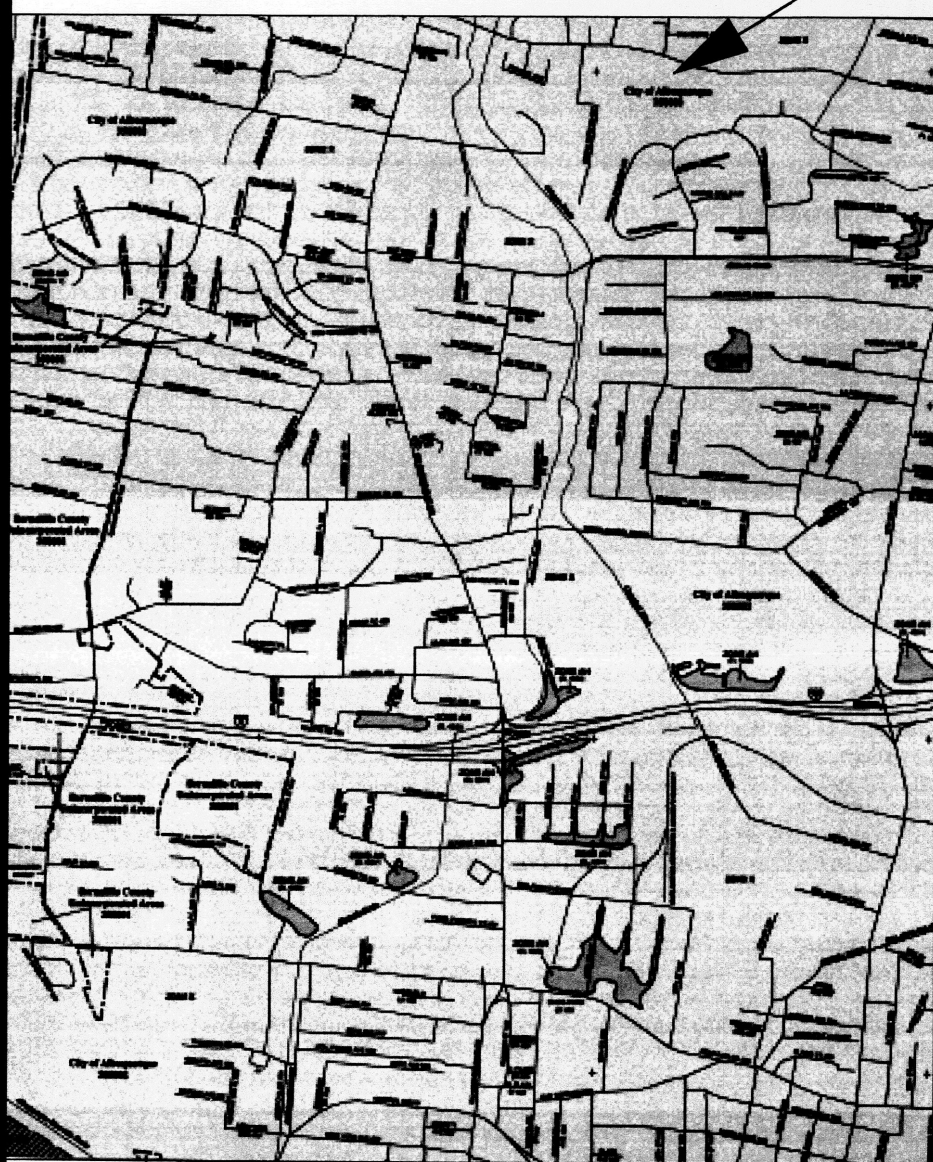

FLOOD MAP 35001C0331 E
NOVEMBER 19, 2003
NTS


DESCRIPTION	LAND USE				* PONDING VOLUME		MAX IMPERVIOUS AREA @ 45%		REMARKS
PERCIPITATION (INCHES)	A	B	C	D	6HR-100YR	24HR-100YR	10DAY-100YR	BUILDING AREA	
ZONE 2	0.80	1.08	1.46	2.64					
LOT									
1	—	—	0.1586 AC	0.1161 AC	0.2747 AC	1,544 ft ³	1,713 ft ³	2,218 ft ³	5,384.76ft ³
2	—	—	0.1672 AC	0.1076 AC	0.2747 AC	1,514 ft ³	1,670 ft ³	2,139 ft ³	5,385.09ft ³
3	—	—	0.1998 AC	0.1624 AC	0.3622 AC	2,063 ft ³	2,299 ft ³	3,006 ft ³	7,100.02ft ³
4	—	—	0.1339 AC	0.1010 AC	0.2350 AC	1,326 ft ³	1,473 ft ³	1,913 ft ³	4,605.75ft ³
5	—	—	0.1641 AC	0.1013 AC	0.2654 AC	1,543 ft ³	1,600 ft ³	2,041 ft ³	5,202.77ft ³
6	—	—	0.1625 AC	0.1275 AC	0.2900 AC	1,641 ft ³	1,826 ft ³	2,381 ft ³	5,683.95ft ³
7	—	—	0.1490 AC	0.1010 AC	0.2500 AC	1,388 ft ³	1,535 ft ³	1,975 ft ³	4,898.78ft ³
8	—	—	0.1419 AC	0.1081 AC	0.2500 AC	1,395 ft ³	1,545 ft ³	1,993 ft ³	4,900.50ft ³
TRACT A	—	—	0.1531 AC	0.0735 AC	0.2266 AC	1,194 ft ³	1,300 ft ³	1,621 ft ³	4,442.70ft ³
TRACT B	—	—	0.0685 AC	0.0520 AC	0.1205 AC	681 ft ³	757 ft ³	983 ft ³	2,363.07ft ³
TOTAL AREAS	—	—	1.4986 AC	1.0505 AC	2.5491 AC				

NOTE:
LAND USE C COMPACTED SOIL AREA
LAND USE D BUILDING AREA/PAVEMENT
* REQUIRED PONDING VOLUME

LEGEND


- EXISTING CONTOURS 0.25'
- EXISTING CONTOURS 1'
- FINISHED GRADE COUTOUR
- PROPERTY LINE
- PROPOSED GARDEN WALL
- EXISTING CMU WALL
- PROPERTY CORNER (PLATED)
- FOUND REBAR
- BUILDING PAD WITH MAX AREA & ELEVATIONS SHOWN
- CONCRET DRIVE

RETENTION POND AREAS
RETENTION POND
TOP EL. XXXX AREA. XXXXX sq ft
BTM EL. XXXX AREA. XXXX sq ft
VOL. XXXX cu ft

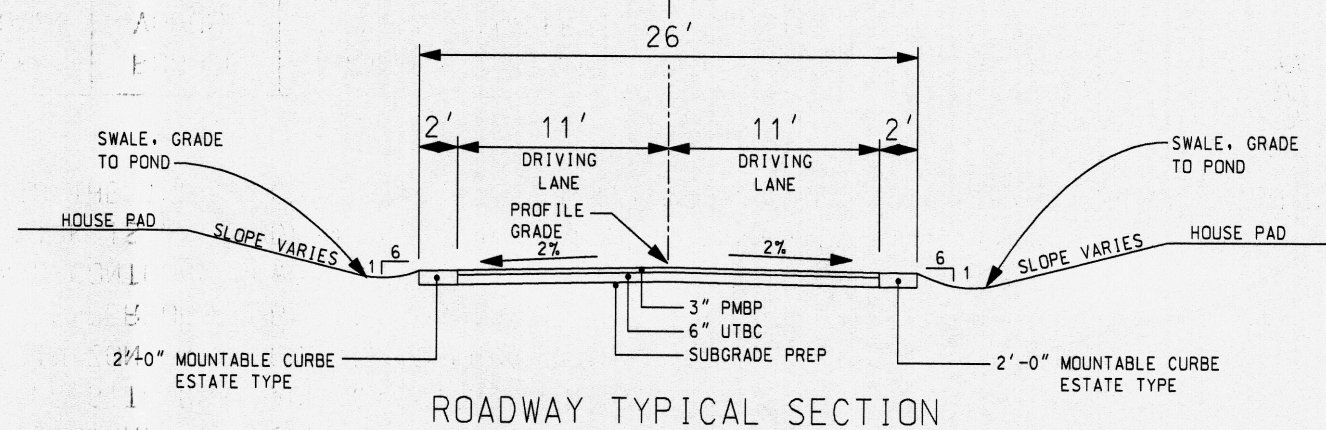

DRAINAGE NOTES

- RUNOFF GENERATED ON SITE WILL BE RETAINED ON SITE IN INDIVIDUAL LOT RETENTION PONDS.
- PONDING VOLUMES WERE CALCULATED USING COA DPM CHAPTER 22 METHODS FOR ZONE 2.
- THE FLAT GRADING SCHEME AS DEFINED IN THE DPM IS BEING USED FOR THIS DEVELOPMENT
- SEE ATTACHED CALCULATIONS FOR MAXIMUM ALLOWABLE IMPERVIOUS AREAS AND MAXIMUM ALLOWABLE HOUSE PAD AREAS.
- INDIVIDUAL LOTS TO BE GRADED TO PROVIDE PONDING VOLUMS SHOWN IN TABLE BELOW.
- REQUIRED PONDING VOLUMS ARE 100 YR 10 DAY STORM VOLUMS.
- HOUSE PADS SHOWN ARE ONLY APPROXIMATE. GRADES SHOWN ESTABLISH STREET GRADES, BUILDING PAD ELEVATIONS AND GRADING AROUND PADS.
- NO CROSS LOT DRAINAGE OR PONDING WILL BE ALLOWED.
- THERE IS NO OFF-SITE DRAINAGE AFFECTING THIS SITE.
- THIS SITE IS IN ZONE X ACCORDING TO FEMA MAP.
- TOPO SURVEY WAS PERFORMED BY NMOC ON AUGUST 16, 2003.
- ELEVATIONS AND CONTOURS SHOWN ARE BASED ON CONTROL STATION 6-G13A RESET THE STATION MARK IS A STANDARD ACS ALUMINUM CAP STAMPED. "6-G13A RESET 1980/1995" SET FLUSH WITH THE TOP OF CURB SPIRIT LEVEL ELEVATION (SLD 1929) FEET 4965.73 (2ND ORDER).

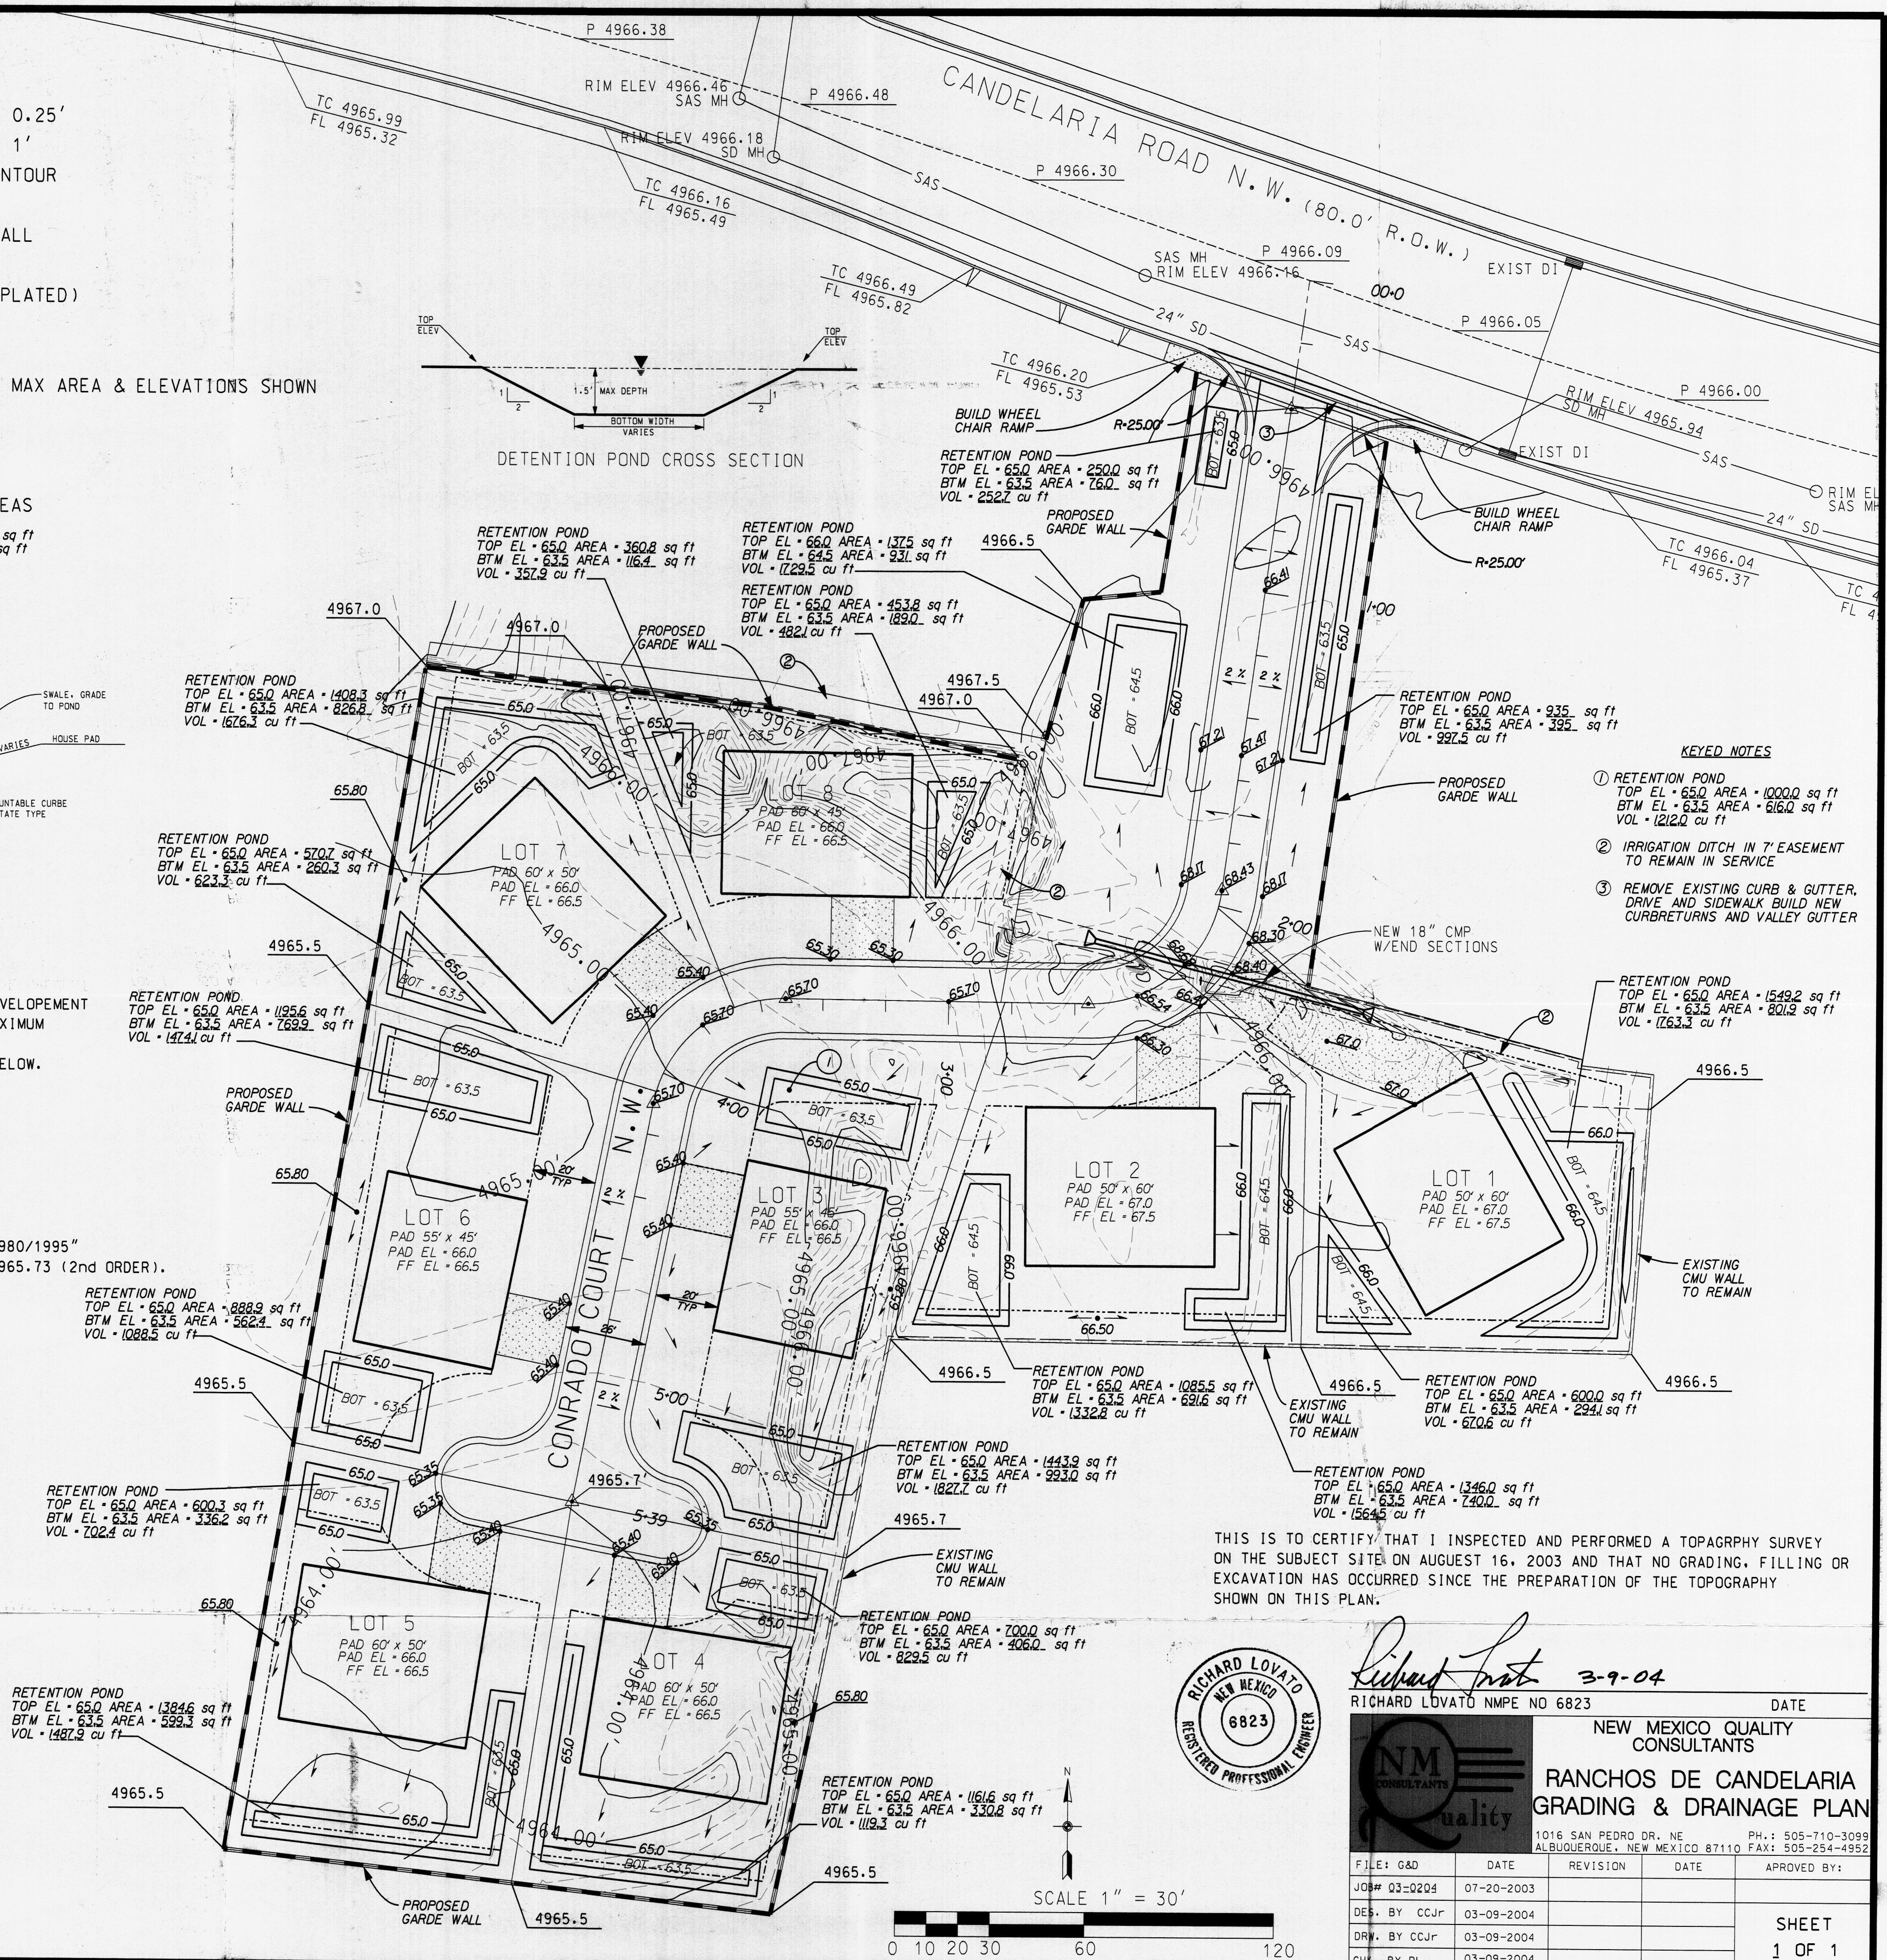

KEYED NOTES

- RETENTION POND
TOP EL. 65.0 AREA. 1000.0 sq ft
BTM EL. 63.5 AREA. 80.0 sq ft
VOL. 120.0 cu ft
- IRRIGATION DITCH IN 7' EASEMENT TO REMAIN IN SERVICE
- REMOVE EXISTING CURB & GUTTER, DRIVE AND SIDEWALK BUILD NEW CURBRETNURNS AND VALLEY GUTTER

THIS IS TO CERTIFY THAT I INSPECTED AND PERFORMED A TOPOGRAPHY SURVEY ON THE SUBJECT SITE ON AUGUST 16, 2003 AND THAT NO GRADING, FILLING OR EXCAVATION HAS OCCURRED SINCE THE PREPARATION OF THE TOPOGRAPHY SHOWN ON THIS PLAN.



Richard Lovato 3-9-04
RICHARD LOVATO NMPE NO 6823 DATE

NEW MEXICO QUALITY CONSULTANTS			
RANCHOS DE CANDELARIA GRADING & DRAINAGE PLAN			
FILE: GAD	DATE	REVISION	DATE
JOB# Q3-0204	07-20-2003		
DES. BY CCR	03-09-2004		
DRW. BY CCR	03-09-2004		
CHK. BY RL	03-09-2004		
APPROVED BY:			SHEET
			1 OF 1



VICINITY MAP
ZONE ATLAS PAGE
G-13-Z
NTS



FLOOD MAP 35001C0331 E
NOVEMBER 19, 2003
NTS


LEGEND

- EXISTING CONTOURS 0.25'
- EXISTING CONTOURS 1'
- FINISHED GRADE COUNTOUR
- PROPERTY LINE
- PROPOSED GARDEN WALL
- EXISTING CMU WALL
- ⊙ PROPERTY CORNER (PLATED)
- ⊙ FOUND REBAR
- RETENTION POND AREAS

SITE

DRAINAGE NOTES


1. RUNOFF GENERATED ON SITE WILL BE RETAINED ON SITE IN INDIVIDUAL LOT RETENTION PONDS.
2. PONDING VOLUMES WERE CALCULATED USING COA DPM CHAPTER 22 METHODS FOR ZONE 2.
3. INDIVIDUAL LOTS TO BE GRADED TO PROVIDE PONDING VOLUMES SHOWN IN TABLE BELOW.
4. REQUIRED PONDING VOLUMES ARE 100 YR 24 HR STORM VOLUMES.
5. HOUSE PADS SHOWN ARE ONLY APPROXIMATE. GRADES SHOWN ESTABLISH STREET GRADES, BUILDING PAD ELEVATIONS AND GRADING AROUND PADS.
6. FINAL GRADING FOR DEVELOPMENT OF REQUIRED POND VOLUMES IS TO BE DEVELOPED WHEN FINAL BUILDING FOOTPRINT IS ESTABLISHED.
7. THERE IS NO OFF-SITE DRAINAGE AFFECTING THIS SITE.
8. THIS SITE IS IN ZONE X ACCORDING TO FEMA MAP.
9. TOPO SURVEY WAS PERFORMED BY NMOC ON AUGUST 16, 2003.
10. ELEVATIONS AND CONTOURS SHOWN ARE BASED ON CONTROL STATION 6-G13A RESET THE STATION MARK IS A STANDARD ACS ALUMINUM CAP STAMPED, "6-G13A RESET 1980/1995" SET FLUSH WITH THE TOP OF CURB SPIRIT LEVEL ELEVATION (SLD 1929) FEET 4965.73 (2nd ORDER).

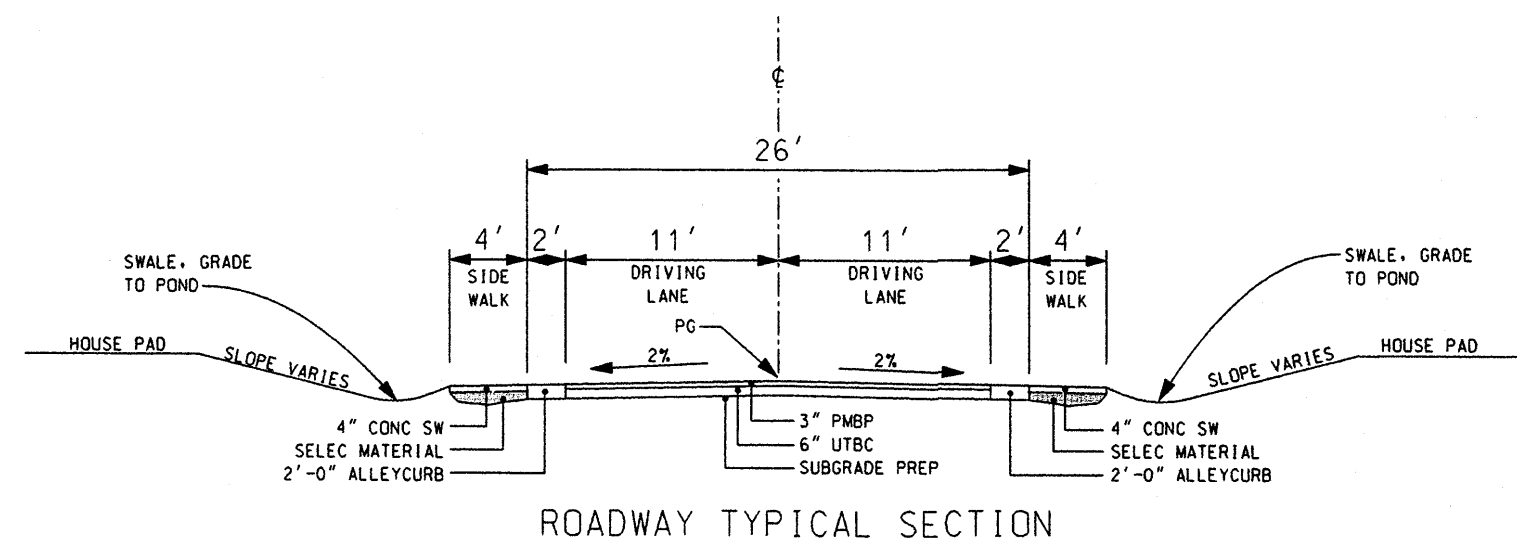

ROADWAY TYPICAL SECTION

DESCRIPTION	LAND USE				PONDING VOLUME 6HR-100YR	PONDING VOLUME 24HR-100YR	REMARKS
	A	B	C	D			
EXCESS PERCIPITATION (INCHES) ZONE 2	0.80	1.08	1.46	2.64			
LOT							
1	—	—	0.1959 AC	0.0788 AC	0.2747 AC	1.410 ft ³	1,524 ft ³
2	—	—	0.1786 AC	0.0961 AC	0.2747 AC	1.476 ft ³	1,616 ft ³
3	—	—	0.1971 AC	0.1651 AC	0.3622 AC	2.077 ft ³	2,317 ft ³
4	—	—	0.1471 AC	0.0878 AC	0.2349 AC	1.278 ft ³	1,405 ft ³
5	—	—	0.1772 AC	0.0882 AC	0.2654 AC	1.407 ft ³	1,535 ft ³
6	—	—	0.1686 AC	0.1213 AC	0.2899 AC	1.620 ft ³	1,796 ft ³
7	—	—	0.1626 AC	0.0874 AC	0.2500 AC	1.621 ft ³	1,797 ft ³
8	—	—	0.1497 AC	0.1003 AC	0.2500 AC	1.388 ft ³	1,534 ft ³
TRACT A	—	—	0.0945 AC	0.1321 AC	0.2266 AC	1.407 ft ³	1,600 ft ³
TRACT B	—	—	0.0523 AC	0.0683 AC	0.1206 AC	419 ft ³	518 ft ³
TOTAL AREAS	—	—	1.5236 AC	1.0254 AC	2.5490 AC		

NOTE:
LAND USE C COMPACTED SOIL AREA
LAND USE D BUILDING AREA/PAVEMENT
* REQUIRED PONDING VOLUME

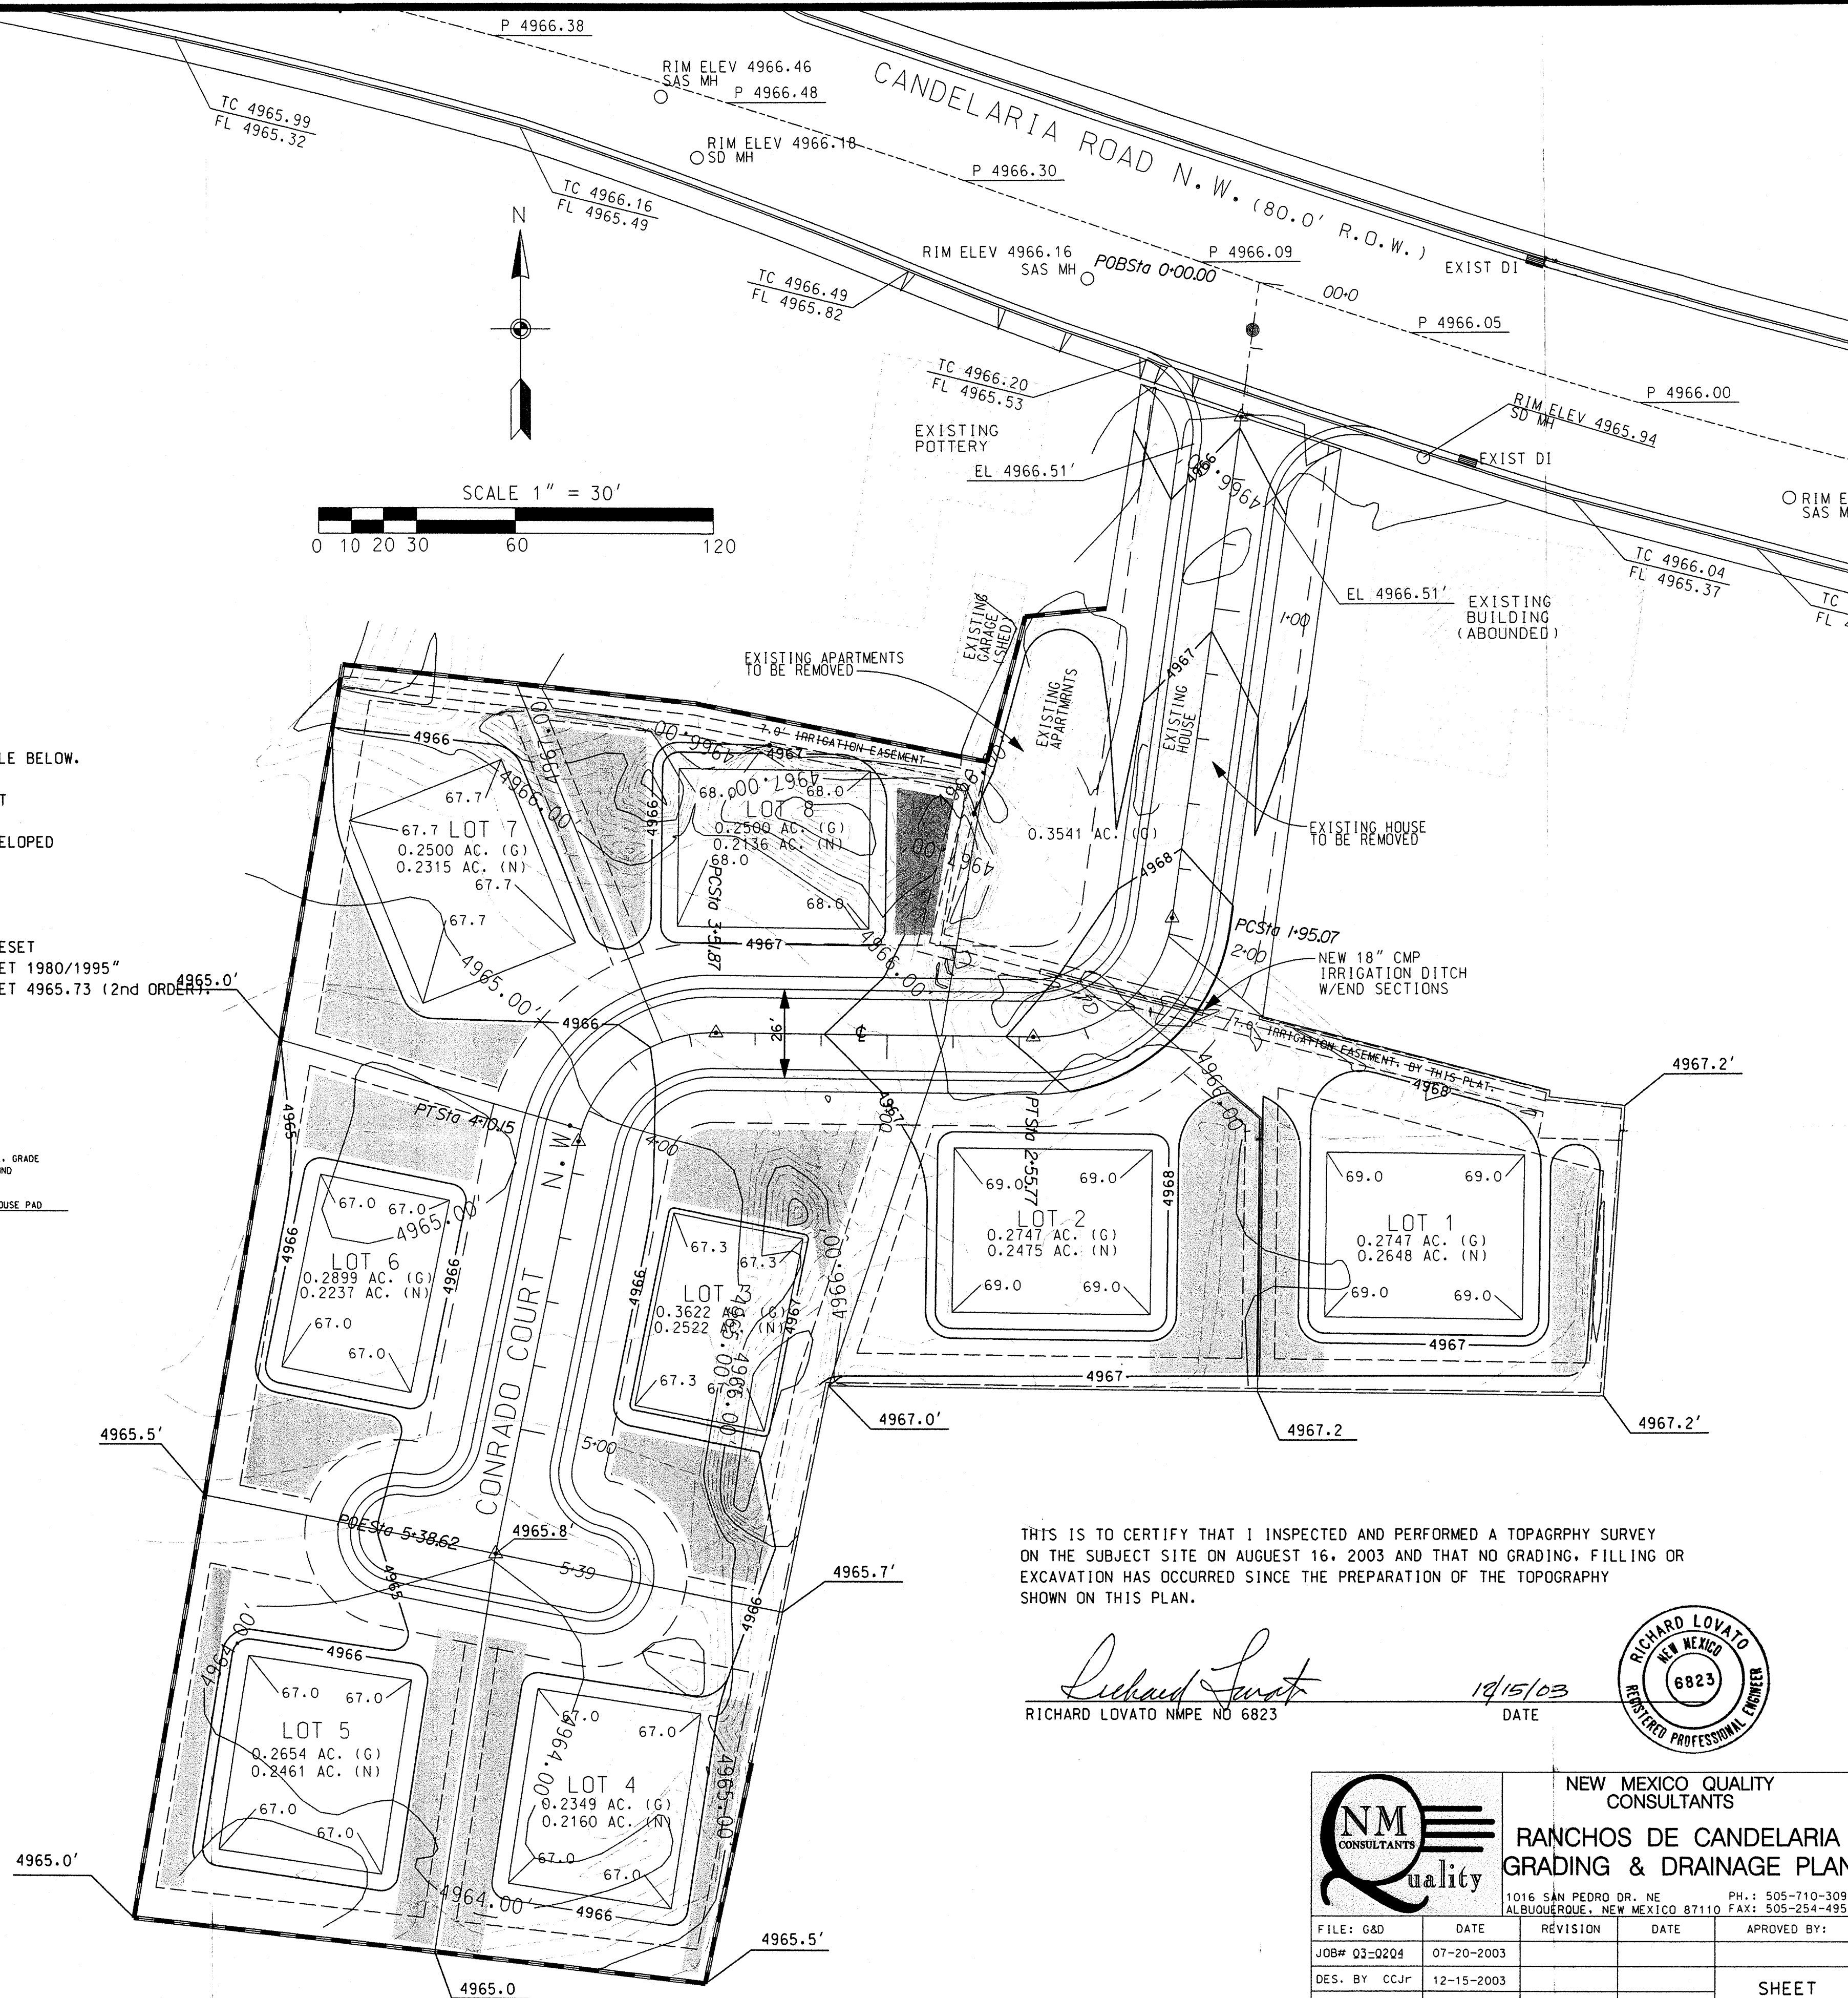

THIS IS TO CERTIFY THAT I INSPECTED AND PERFORMED A TOPOGRAPHY SURVEY ON THE SUBJECT SITE ON AUGUST 16, 2003 AND THAT NO GRADING, FILLING OR EXCAVATION HAS OCCURRED SINCE THE PREPARATION OF THE TOPOGRAPHY SHOWN ON THIS PLAN.

Richard Lovato
RICHARD LOVATO NMPE NO 6823

12/15/03
DATE



		NEW MEXICO QUALITY CONSULTANTS	
RANCHOS DE CANDELARIA GRADING & DRAINAGE PLAN		1016 SAN PEDRO DR. NE ALBUQUERQUE, NEW MEXICO 87110 PH: 505-710-3099 FAX: 505-254-4952	
FILE: G&D	DATE: 07-20-2003	REVISION:	DATE:
JOB# 03-0204	DES. BY CCJR	12-15-2003	
DRW. BY CCJR	12-15-2003		
CHK. BY RL	12-15-2003		
APPROVED BY:			SHEET 1 OF 1

