




THE HARTMAN + MAJEWSKI
DESIGN GROUP
ARCHITECTS • ENGINEERS • INTERIOR DESIGN
PLANNERS • URBAN DESIGNERS • LEED®

120 VASSAR DRIVE SE SUITE 100
ALBUQUERQUE, NEW MEXICO 87106
PHONE: 505.242.6880 FAX: 505.242.6881


CONSULTANT

STAMP

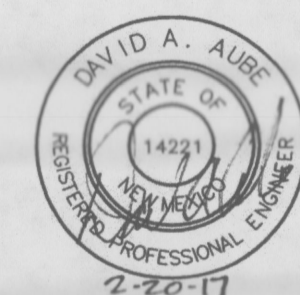

PROJECT NAME

**DESERT WILLOW FAMILY
SCHOOL - PHASE II
CLASSROOM ADDITION**
3303 MONROE STREET NE
ALBUQUERQUE, NEW MEXICO

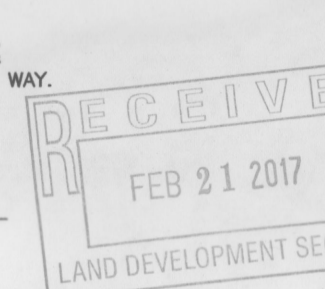

REVISIONS:

No.	DATE	DESCRIPTION

COPYRIGHT - DESIGN GROUP

DESIGNER: DAA
CHECKED: DAA
DATE: JUNE 10, 2016
SCALE: 1" = 20'-0"
JOB NO.: 3043
CAD FILE: 3022MC_CD01

SHEET TITLE:
**SITE DRAINAGE
PLAN**


SHEET NUMBER:

CD1


BASIN LEGEND

- BASIN MODIFIED BY THIS PROJECT
- EXISTING BASIN BOUNDARY FROM PREVIOUS PROJECT NO CHANGES IN THIS PHASE


DRAINAGE POND #1
VOL REQD = 616 CF
VOLUME PROVIDED 671 CF

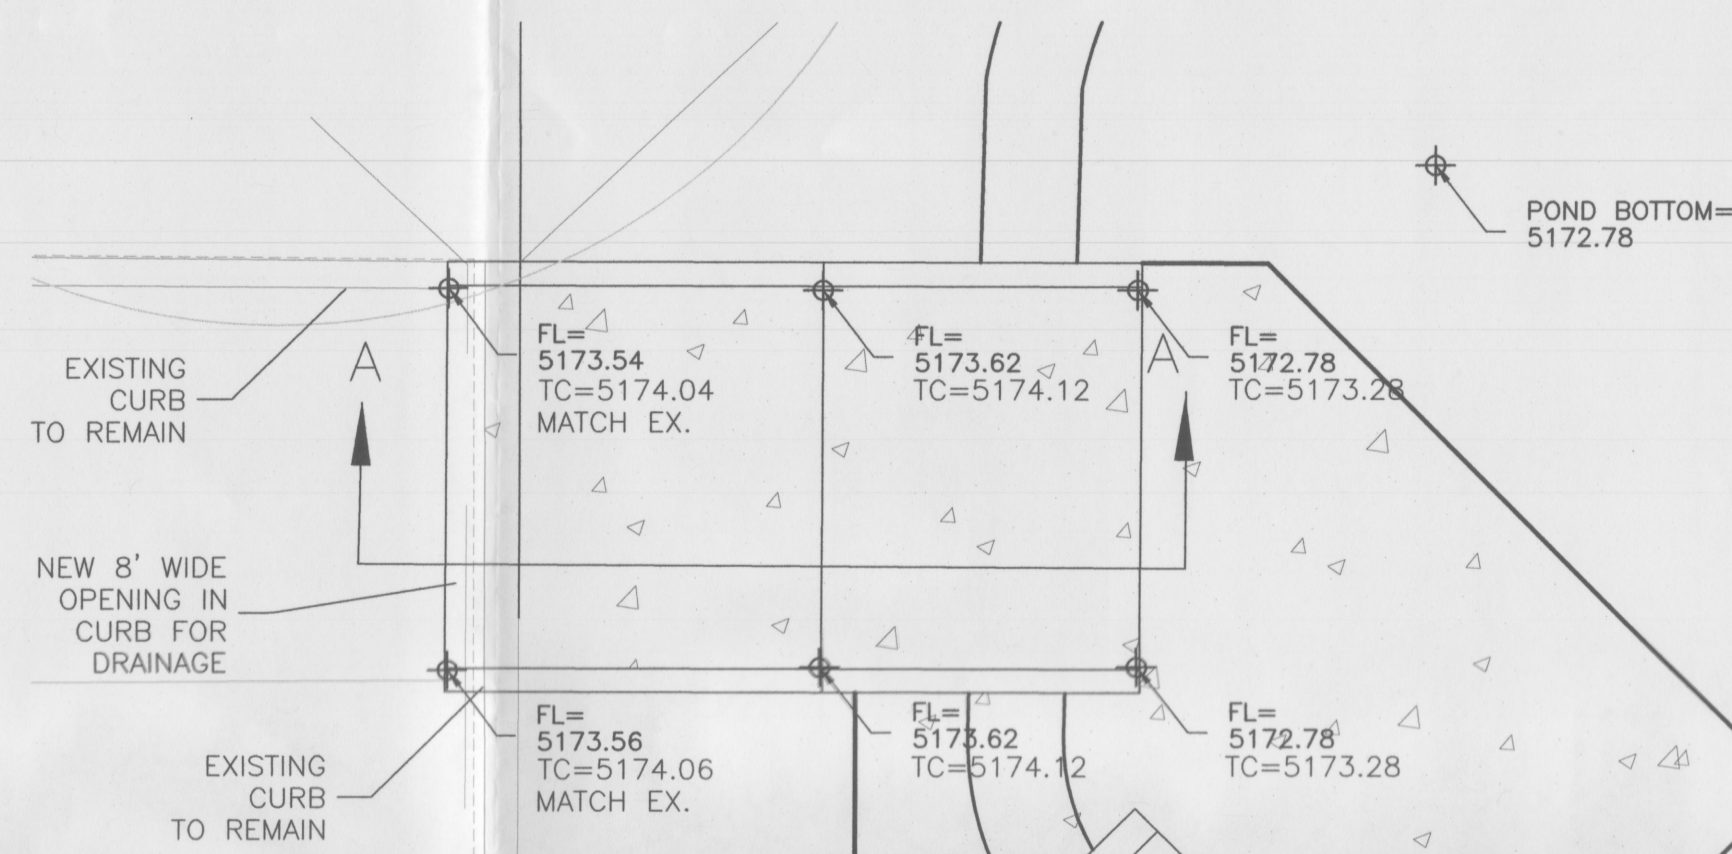


E4 WIER DETAIL
SCALE: 1" = 4'-0"

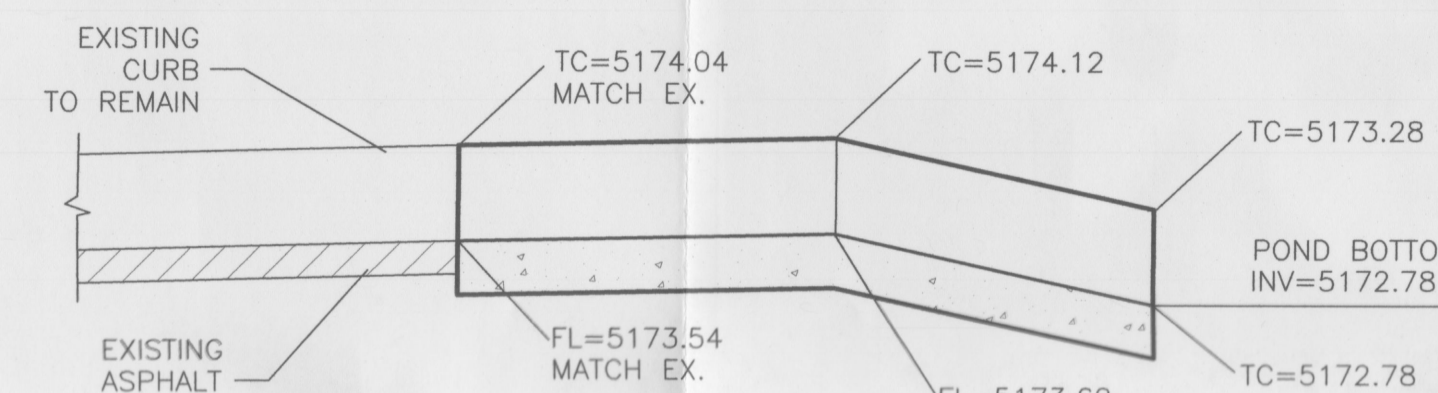

E5 WIER SECTION A-A
SCALE: 1" = 4'-0" HORIZ.

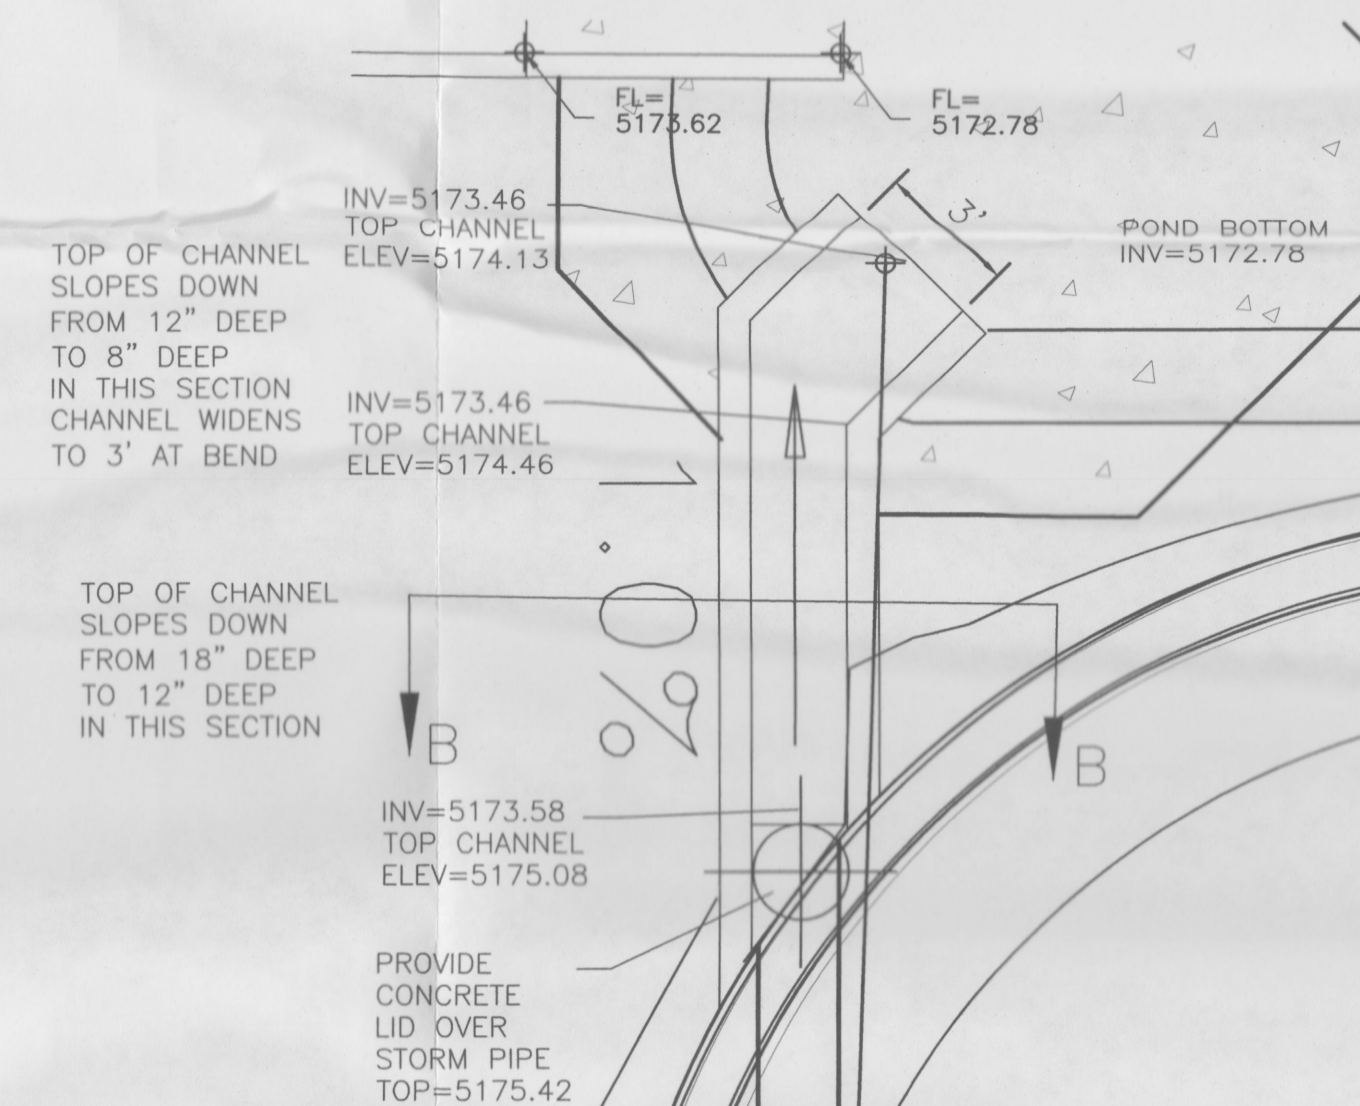


D6 CHANNEL TO PIPE CONNECTION
SCALE: 1" = 4'-0"

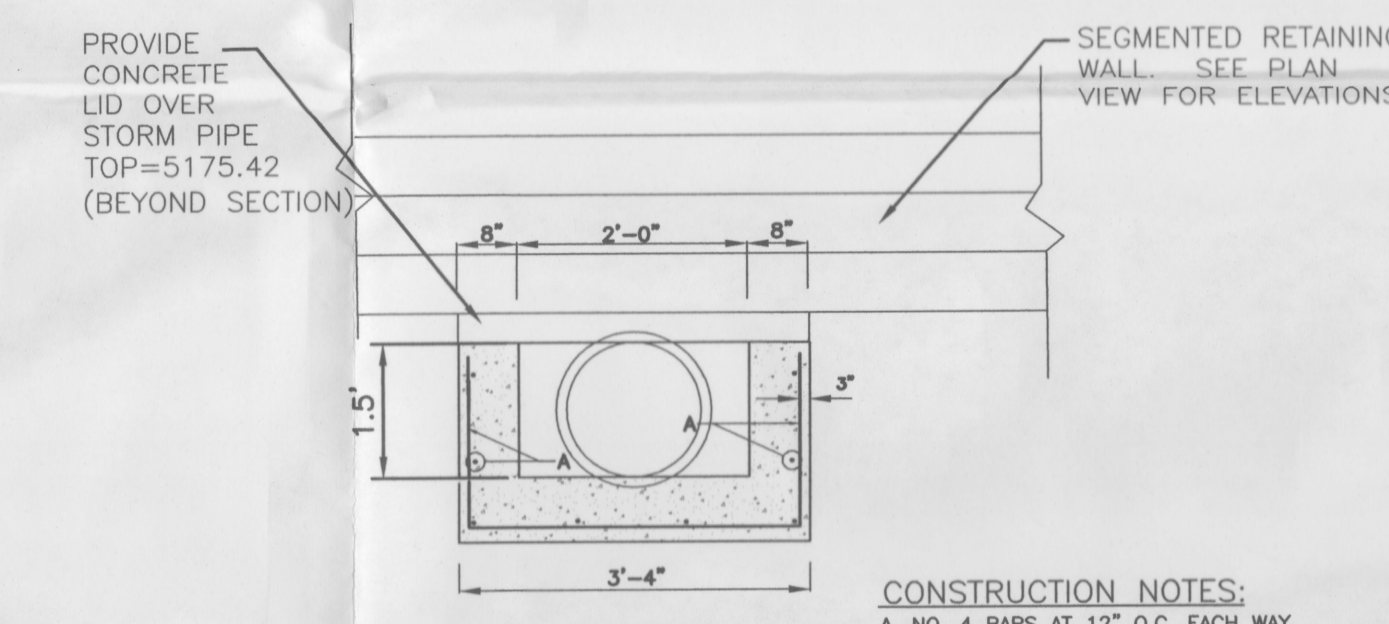


E5 CHANNEL SECTION B-B
SCALE: 1" = 4'-0" HORIZ.




C6 FLOOD ZONE MAP
SCALE: 1" = 20'-0"

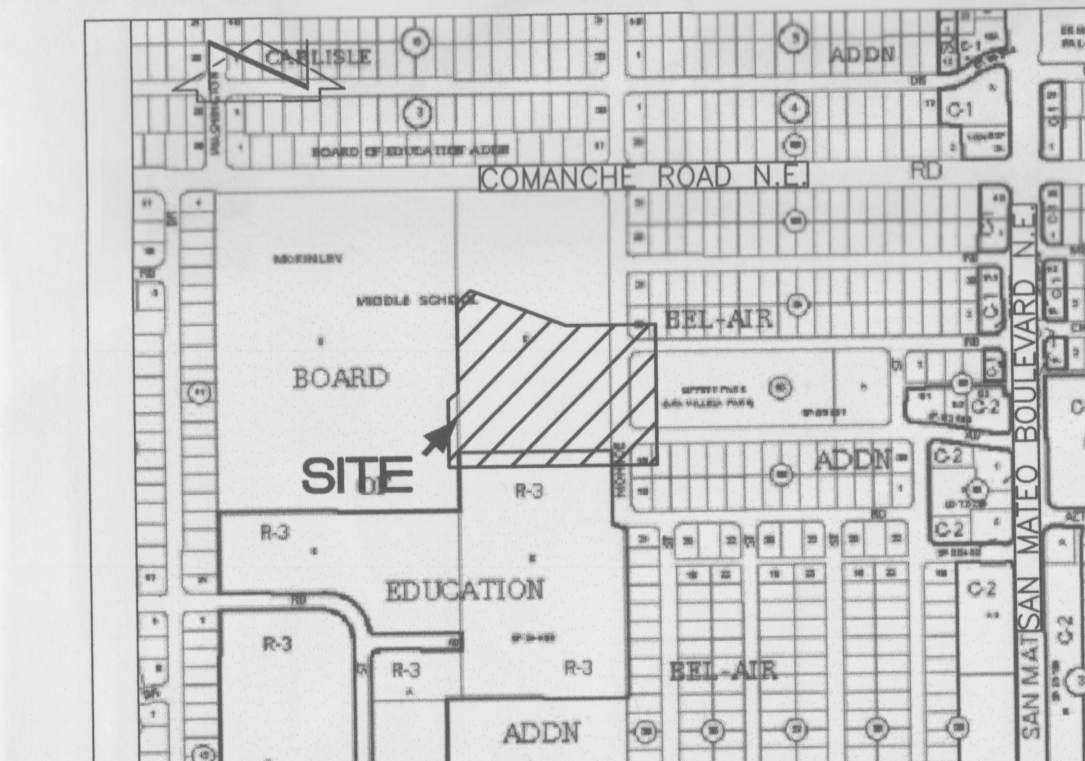

A6 VICINITY MAP G-17
SCALE: NOT TO SCALE

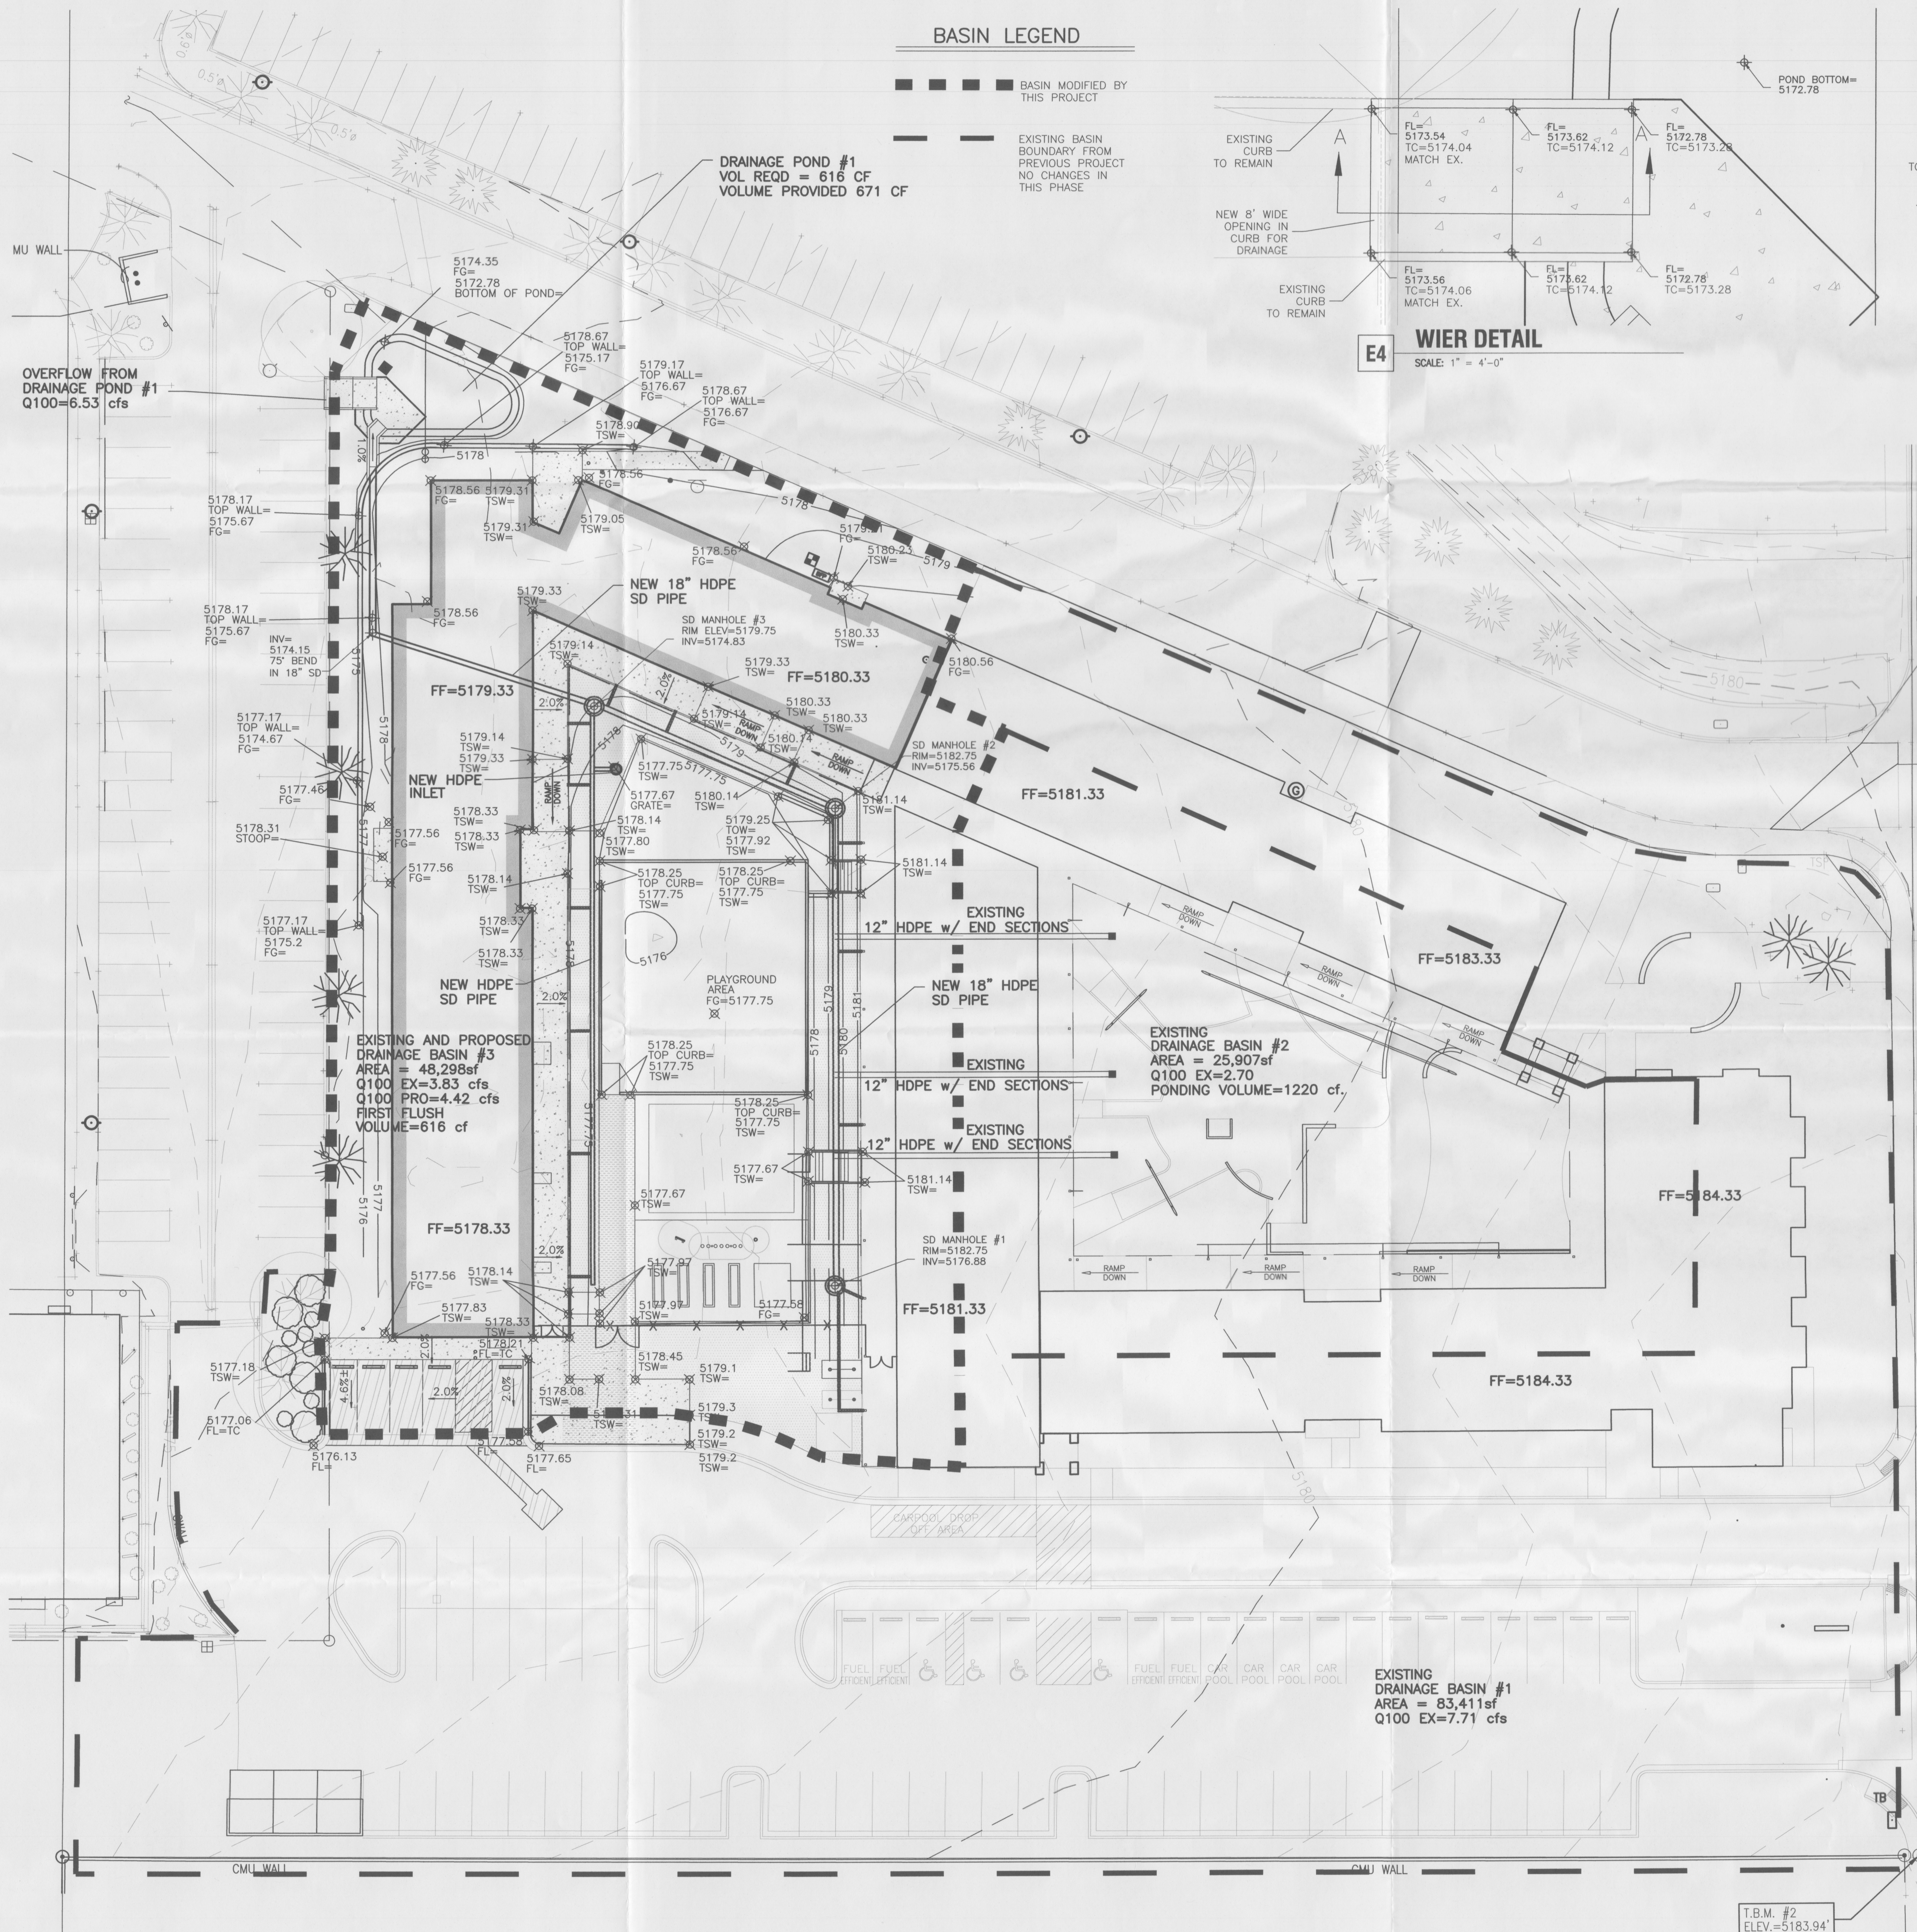

GRAPHIC SCALE

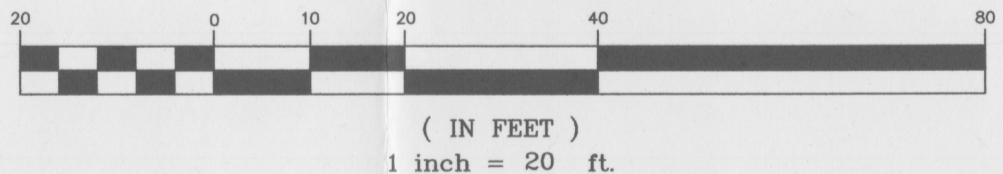

A1 SITE DRAINAGE PLAN
SCALE: 1" = 20'-0"




THE HARTMAN + MAJEWSKI
DESIGN GROUP
ARCHITECTS • ENGINEERS • INTERIOR DESIGN
PLANNERS • URBAN DESIGNERS • LEED®

120 VASSAR DRIVE SE SUITE 100
ALBUQUERQUE, NEW MEXICO 87106
PHONE: 505.242.6880 FAX: 505.242.6881

CONSULTANT

STAMP

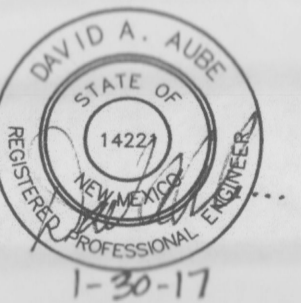

PROJECT NAME:

**DESERT WILLOW FAMILY
SCHOOL - PHASE II
CLASSROOM ADDITION**
3303 MONROE STREET NE
ALBUQUERQUE, NEW MEXICO



REVISIONS:

No.	DATE	DESCRIPTION
-----	------	-------------


COPYRIGHT - DESIGN GROUP

DESIGNER:	DAA
CHECKED:	DAA
DATE:	JUNE 10, 2016
SCALE:	1" = 20'-0"
JOB NO.:	3043
CAD FILE:	3022MC_C201

SHEET TITLE:
**SITE
DRAINAGE
PLAN**

SHEET NUMBER:

CD1

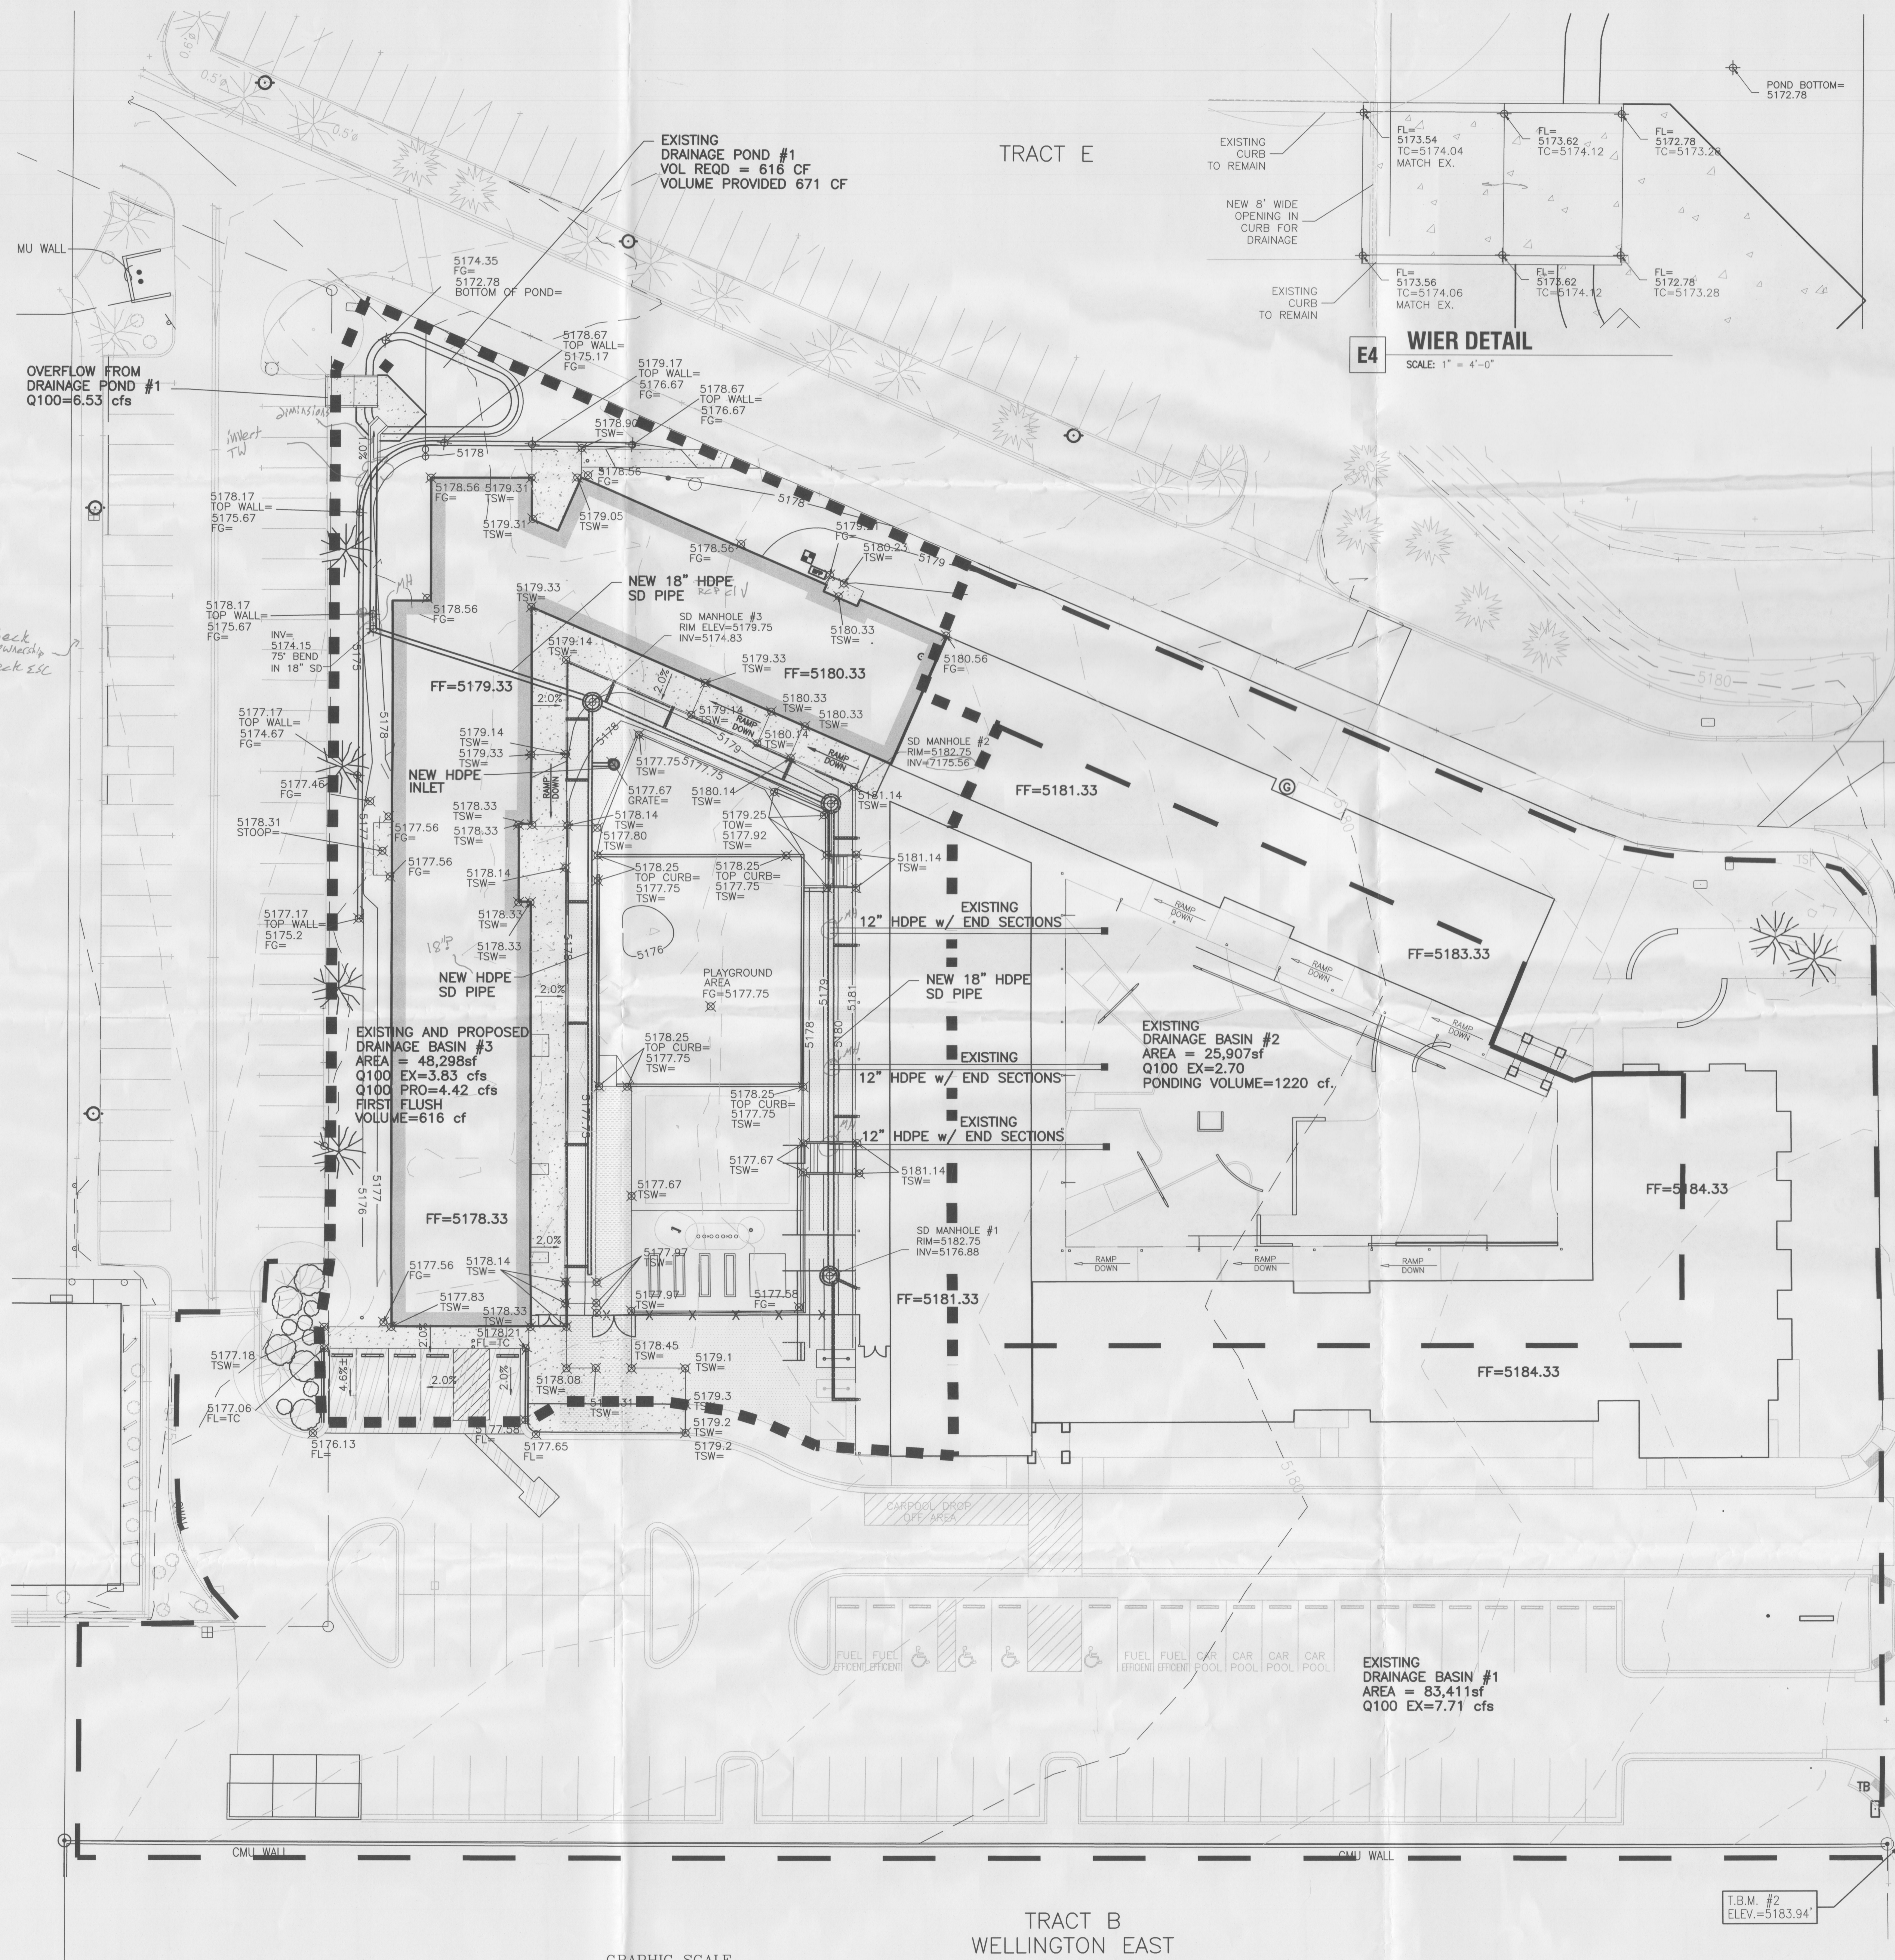


E4 WIER DETAIL
SCALE: 1" = 4'-0"


E4 WIER SECTION
SCALE: 1" = 4'-0" HORIZ.

BASIN LEGEND

- ■ ■ ■ ■ BASIN MODIFIED BY THIS PROJECT
- — — — — EXISTING BASIN BOUNDARY FROM PREVIOUS PROJECT NO CHANGES IN THIS PHASE

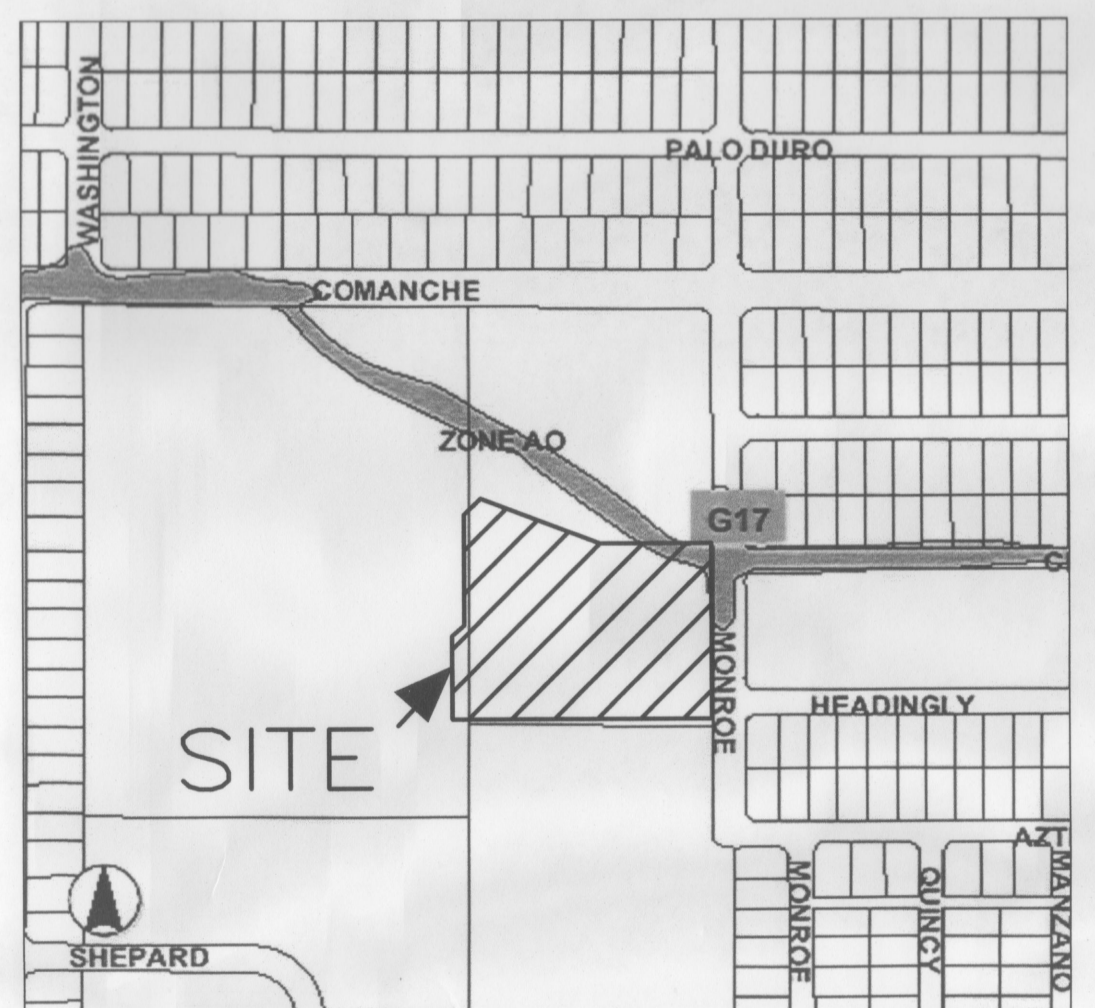

C6 FLOOD ZONE MAP
SCALE: 1" = 20'-0"

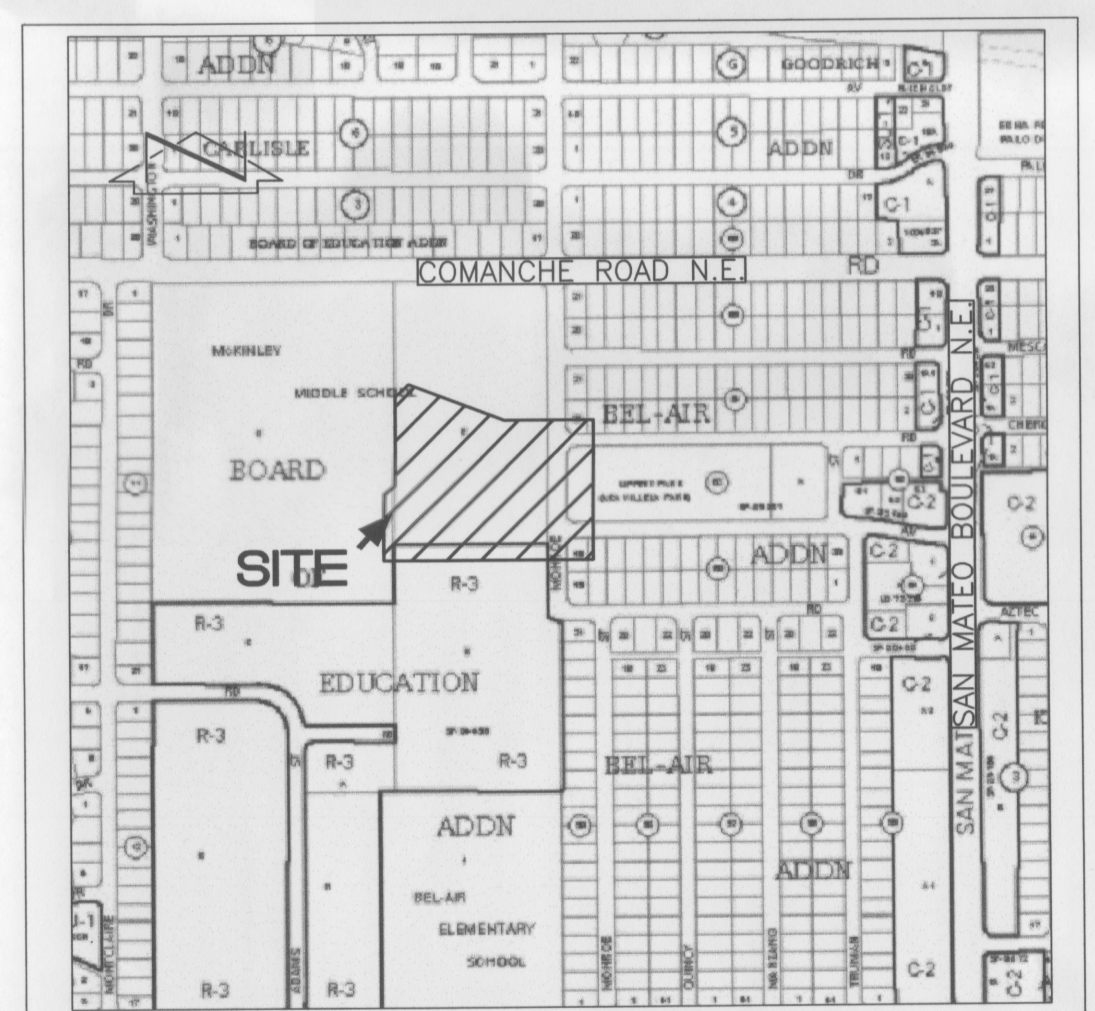

A6 VICINITY MAP G-17
SCALE: NOT TO SCALE

A1 SITE DRAINAGE PLAN
SCALE: 1" = 20'-0"

