




GENERAL NOTES

1. ALL WORK DETAILED ON THESE PLANS AND PERFORMED UNDER THIS CONTRACT SHALL BE CONSTRUCTED IN ACCORDANCE WITH THE PROJECT SPECIFICATIONS AND THE PROJECT GEOTECHNICAL REPORT, WHERE APPLICABLE, CITY OF ALBUQUERQUE PUBLIC WORKS STANDARDS SHALL APPLY.
2. THE CONTRACTOR SHALL ABIDE BY ALL LOCAL, STATE, AND FEDERAL LAWS, RULES AND REGULATIONS WHICH APPLY TO THE CONSTRUCTION OF THESE IMPROVEMENTS, INCLUDING EPA REQUIREMENTS WITH RESPECT TO STORM WATER DISCHARGE.
3. PRIOR TO CONSTRUCTION, THE CONTRACTOR SHALL FIELD VERIFY THE HORIZONTAL AND VERTICAL LOCATIONS OF ALL POTENTIAL OBSTRUCTIONS INCLUDING ALL UNDERGROUND UTILITIES. SHOULD A CONFLICT EXIST, THE CONTRACTOR SHALL NOTIFY THE CONSTRUCTION OBSERVER OR ENGINEER SO THAT THE CONFLICT CAN BE RESOLVED WITH A MINIMUM AMOUNT OF DELAY.
4. TWO (2) WORKING DAYS PRIOR TO ANY EXCAVATION, THE CONTRACTOR SHALL CONTACT LEACH DRIVE SERVICE FOR LOCATION OF EXISTING UTILITIES.
5. ALL ELECTRICAL, TELEPHONE, CABLE TV, GAS AND OTHER UTILITY LINES, CABLES, AND APPURTENANCES ENCOUNTERED DURING CONSTRUCTION THAT REQUIRE RELOCATION, SHALL BE COORDINATED WITH THAT UTILITY. THE CONTRACTOR SHALL BE RESPONSIBLE FOR COORDINATION OF ALL NECESSARY UTILITY ADJUSTMENTS. NO ADDITIONAL COMPENSATION WILL BE ALLOWED FOR DELAYS OR INCONVENIENCES CAUSED BY UTILITY COMPANY WORK CREWS. THE CONTRACTOR MAY BE REQUIRED TO RESCHEDULE HIS ACTIVITIES TO ALLOW UTILITY CREWS TO PERFORM THEIR REQUIRED WORK.
6. THE CONTRACTOR IS RESPONSIBLE FOR VERIFYING LOCATION & ELEVATION OF ALL EXISTING UTILITIES PRIOR TO CONSTRUCTION. THE CONTRACTOR IS ALSO RESPONSIBLE FOR PROTECTING ALL EXISTING UTILITY LINES WITHIN THE CONSTRUCTION AREA. ANY DAMAGE TO EXISTING FACILITIES CAUSED BY CONSTRUCTION ACTIVITY SHALL BE REPAIRED OR REPLACED AT THE CONTRACTOR'S EXPENSE AND APPROVED BY THE CONSTRUCTION OBSERVER.
7. CONSTRUCTION ACTIVITY SHALL BE LIMITED TO THE PROPERTY AND/OR PROJECT LIMITS. ANY DAMAGE TO ADJACENT PROPERTIES RESULTING FROM THE CONSTRUCTION PROCESS SHALL BE REPAIRED OR REPLACED AT THE CONTRACTOR'S EXPENSE.
8. OVERNIGHT PARKING OF CONSTRUCTION EQUIPMENT SHALL NOT OBSTRUCT DRIVEWAYS OR DESIGNATED TRAFFIC LANES. THE CONTRACTOR SHALL NOT STORE ANY EQUIPMENT OR MATERIAL WITHIN THE PUBLIC RIGHT-OF-WAY.
9. THE CONTRACTOR SHALL OBTAIN ALL THE NECESSARY PERMITS FOR THE PROJECT PRIOR TO COMMENCING CONSTRUCTION (I.E., BARRICADE, TOPSOIL DISTURBANCE, EXCAVATION PERMITS, EPA STORM WATER PERMITS, ETC.).
10. ALL PROPERTY CORNERS DESTROYED DURING CONSTRUCTION SHALL BE REPLACED AT THE CONTRACTOR'S EXPENSE. ALL PROPERTY CORNERS MUST BE RESET BY A REGISTERED LAND SURVEYOR.
11. ALL BARRICADES AND CONSTRUCTION SIGNING SHALL CONFORM TO APPLICABLE SECTIONS OF THE "MANUAL ON UNIFORM TRAFFIC CONTROL DEVICES" (MUTCD), US DEPARTMENT OF TRANSPORTATION, LATEST EDITION.
12. THE CONTRACTOR SHALL MAINTAIN ALL CONSTRUCTION BARRICADES AND SIGNING AT ALL TIMES. THE CONTRACTOR SHALL VERIFY THE PROPER LOCATION OF ALL BARRICADES AT THE END AND BEGINNING OF EACH DAY.
13. THE CONTRACTOR SHALL TAKE ALL STEPS NECESSARY TO CONFORM WITH EPA REQUIREMENTS, INCLUDING COMPLIANCE WITH NPDES PHASE 2 REQUIREMENTS.
14. THE CONTRACTOR IS RESPONSIBLE FOR SWPPP PREPARATION AND IMPLEMENTATION.

**DRAINAGE CERTIFICATION**  
I, JEFF MULBERRY, NMPE 16858, OF THE FIRM BOHANNAN HUSTON INC., HEREBY CERTIFY THAT THIS PROJECT HAS BEEN GRADED AND WILL DRAIN IN SUBSTANTIAL COMPLIANCE WITH AND IN ACCORDANCE WITH THE DESIGN INTENT OF THE APPROVED PLAN DATED 5/16/07. THE RECORD INFORMATION EDITED ONTO THE ORIGINAL DESIGN DOCUMENT HAS BEEN OBTAINED BY ROBERT GROMATZKY, NMPS 16469, OF THE FIRM BOHANNAN HUSTON INC. I FURTHER CERTIFY THAT I HAVE PERSONALLY VISITED THE PROJECT SITE ON 01/27/09 AND HAVE DETERMINED BY VISUAL INSPECTION THAT THE SURVEY DATA PROVIDED IS REPRESENTATIVE OF ACTUAL SITE CONDITIONS AND IS TRUE AND CORRECT TO THE BEST OF MY KNOWLEDGE AND BELIEF. THIS CERTIFICATION IS SUBMITTED IN SUPPORT OF A REQUEST FOR PERMANENT OCCUPANCY.  
THE RECORD INFORMATION PRESENTED HEREON IS NOT NECESSARILY COMPLETE AND INTENDED ONLY TO VERIFY SUBSTANTIAL COMPLIANCE OF THE GRADING AND DRAINAGE ASPECTS OF THIS PROJECT. THOSE RELYING ON THIS RECORD DOCUMENT ARE ADVISED TO OBTAIN INDEPENDENT VERIFICATION OF ITS ACCURACY BEFORE USING IT FOR ANY OTHER PURPOSE.  
DATE: 01/27/09  
JEFF MULBERRY, NMPE 16858

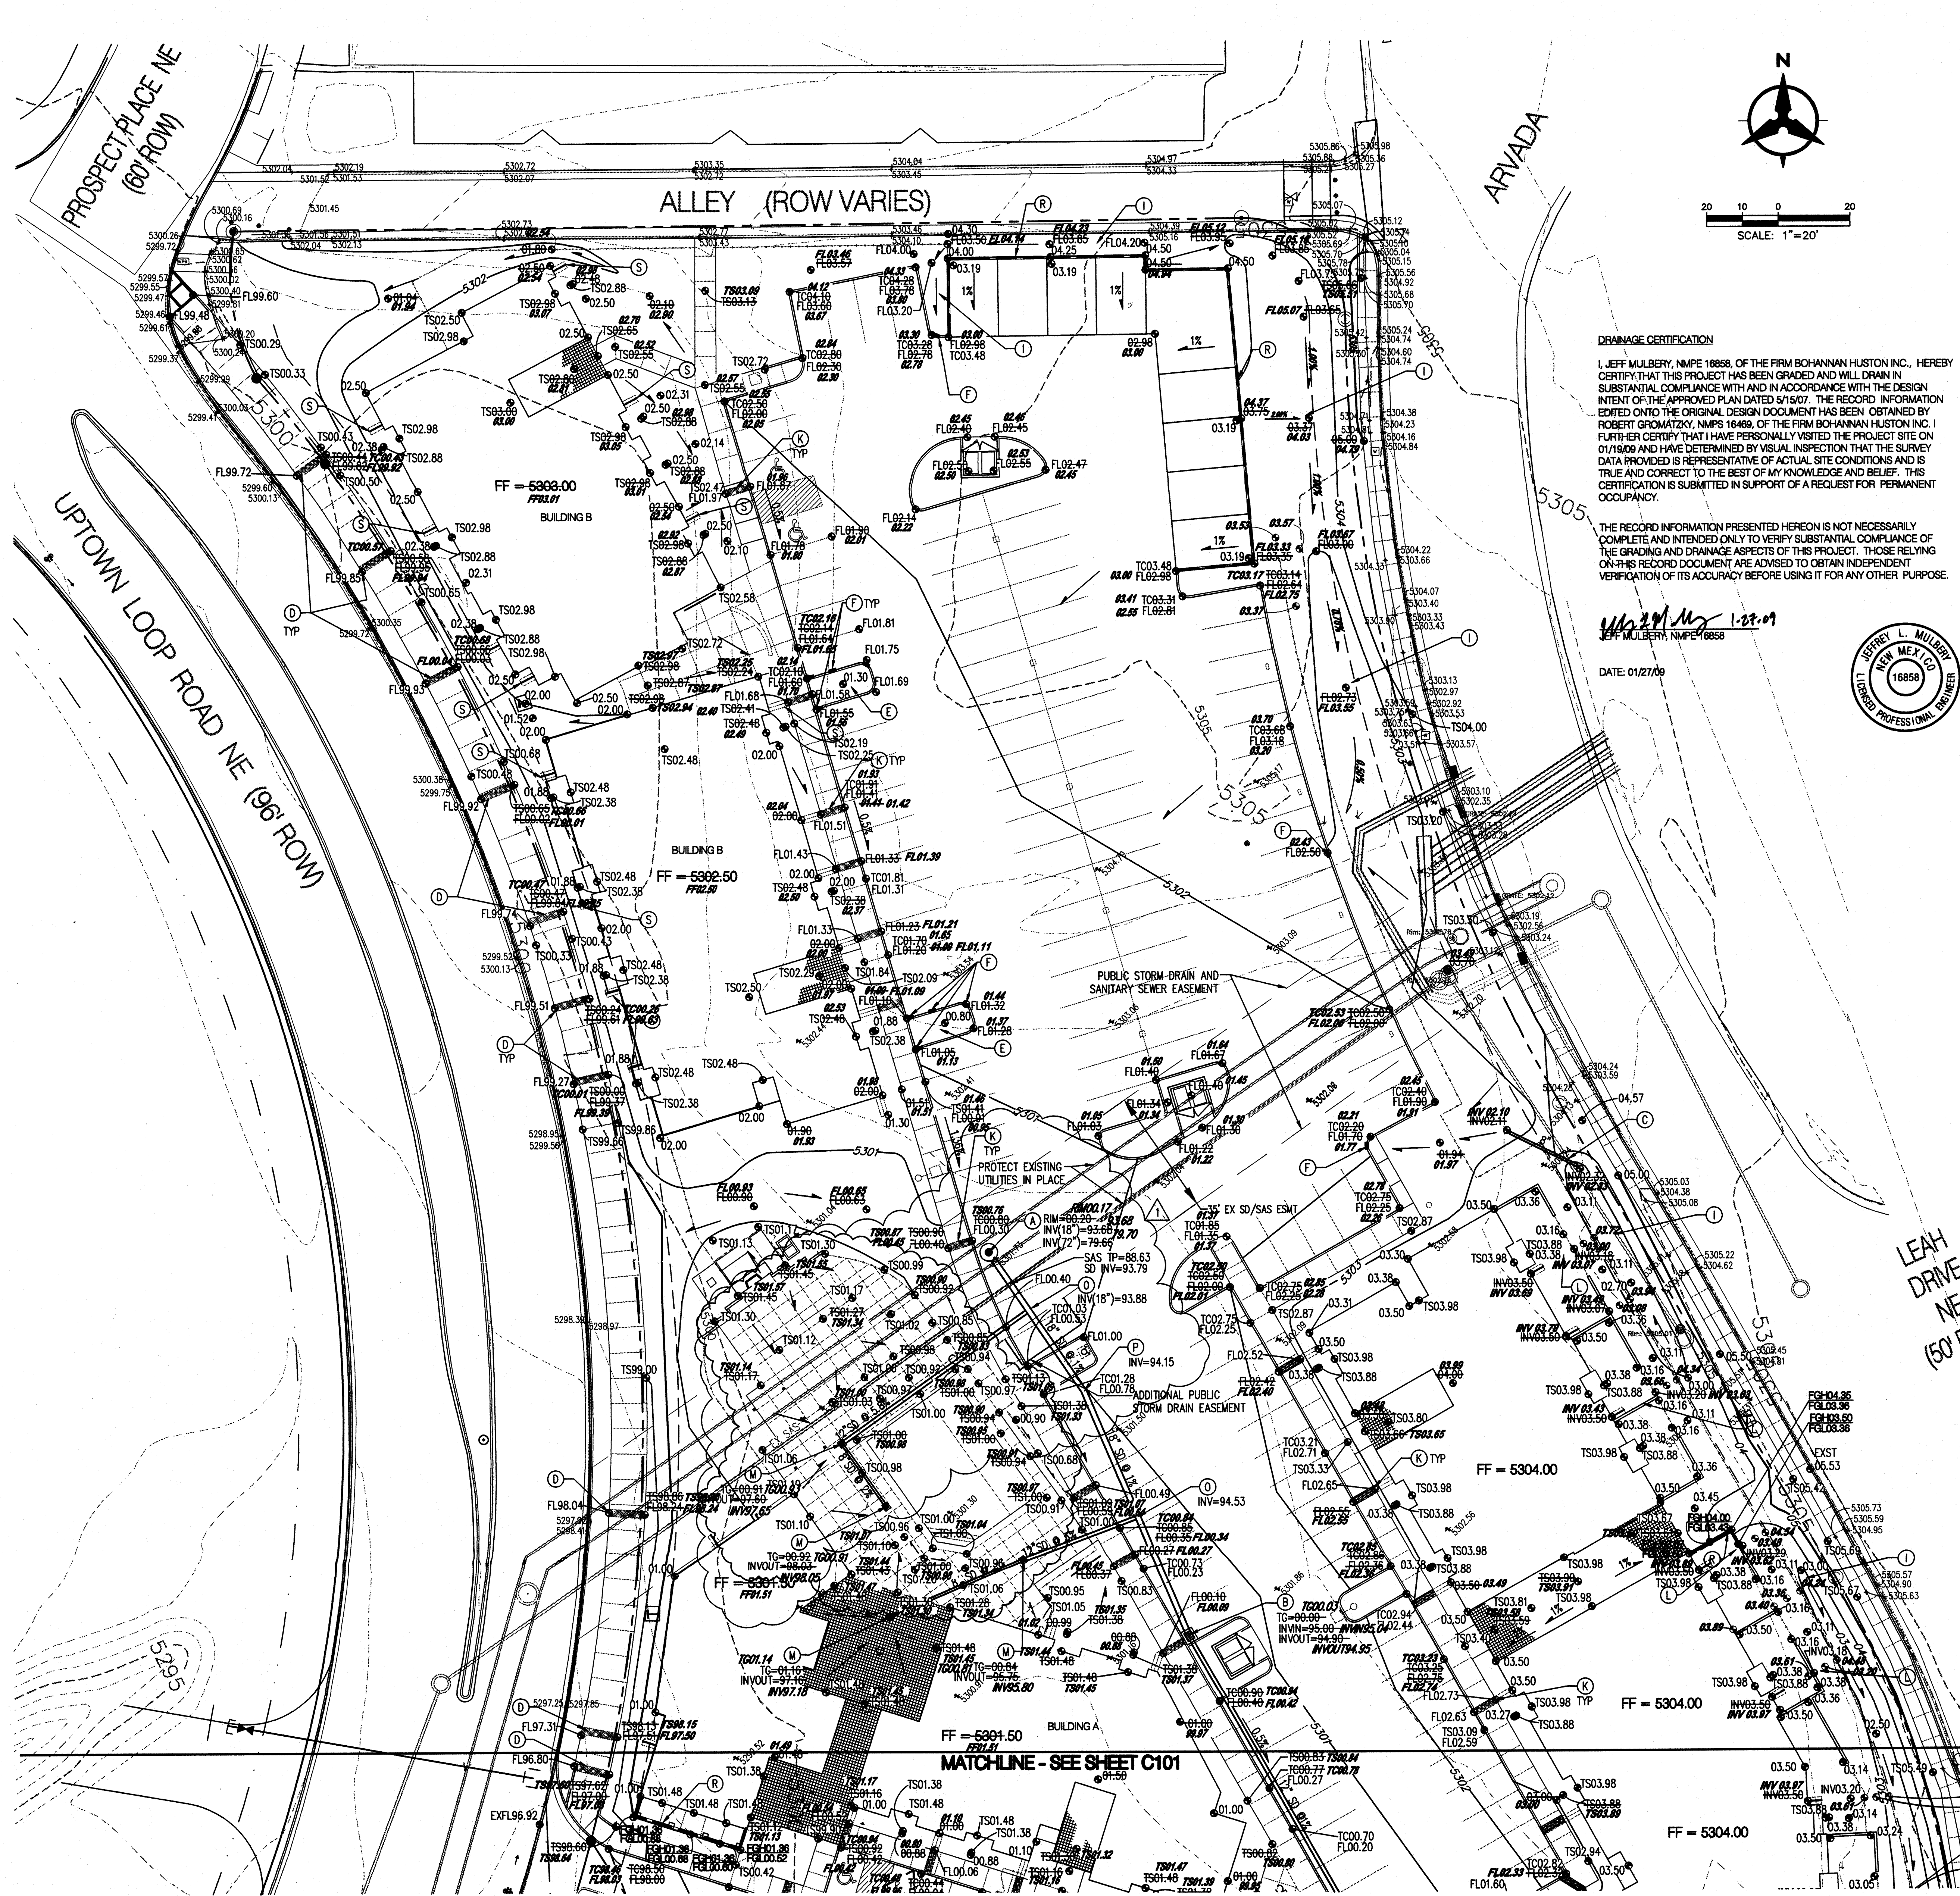

KEYED NOTES

- A. CONNECT TO EXISTING. INSTALL 8" DIA. TYPE "E" MANHOLE PER COA STD DWG 2102 W/ 30" SLOTTED COVER ON EXISTING STORM DRAIN.
- B. INSTALL TYPE "D" SINGLE GRATE INLET, PER COA STD DWG 2206.
- C. INSTALL PVC CULVERT UNDER SIDEWALK. SEE PLAN FOR SIZE AND ELEVATION.
- D. INSTALL 24" SIDEWALK CULVERT AS PER COA STD DWG 2236.
- E. CONSTRUCT WATER HARVESTING ISLAND. SEE LANDSCAPE PLANS FOR DETAILS.
- F. INSTALL 2" CURB OPENING PER DETAIL 1, SHEET C102.
- G. INSTALL STORM DRAIN RISER AND BEEHIVE GRATE PER DETAIL B, SHEET C102.
- H. INSTALL SILT FENCE PER DETAIL 2, SHEET C102.
- I. SEE LANDSCAPE PLAN FOR SWALE EROSION PROTECTION.
- J. INSTALL 18" STORM DRAIN. CONNECT TO EXISTING INLET.
- K. INSTALL ROOF DRAIN RUNDOWN AND SIDEWALK CULVERT PER ARCHITECTURAL PLANS.
- L. CONCRETE RUNDOWN FOR ROOF DRAINAGE PER ARCH PLANS. TURN BLOCK IN WALL AT END OF RUNDOWN.
- M. INSTALL 24" PEDESTRIAN RATED GRATE AND INLET. (NYLOPLAST OR APPROVED EQUAL).
- N. INSTALL STORM DRAIN PIPE (HDPE, N12, OR APPROVED EQUAL). SIZE PER PLANS.
- O. INSTALL 12"x18" TEE.
- P. INSTALL 1 1/2" BEND.
- Q. INSTALL 6" ROOF DRAIN LINE TO WITHIN 5' OF BUILDING. -SEE PLUMBING PLANS FOR CONTINUATION.-
- R. RETAINING WALL BY OTHERS.
- S. INSTALL ROOF DRAIN RUNDOWN PER ARCHITECTURAL PLANS.
- T. PROVIDE WEEP HOLES/TURN BLOCKS IN WALL, EVERY 5' O.C. FOR DRAINAGE.
- W. INSTALL RIP-RAP BLANKET PER DETAIL 3, SHEET C102.

GRADING NOTES

1. EXCEPT AS PROVIDED HEREIN, GRADING SHALL BE PERFORMED AT THE ELEVATIONS AND IN ACCORDANCE WITH THE DETAILS SHOWN ON THIS PLAN.
2. THE COST FOR REQUIRED CONSTRUCTION DUST AND EROSION CONTROL MEASURES SHALL BE INCIDENTAL TO THE PROJECT COST.
3. ALL WORK RELATIVE TO FOUNDATION CONSTRUCTION, SITE PREPARATION, AND PAVEMENT INSTALLATION, AS SHOWN ON THIS PLAN, SHALL BE CONSTRUCTED IN ACCORDANCE WITH THE "GEOTECHNICAL INVESTIGATION," AS PROVIDED BY THE ARCHITECT OR OWNER. ALL OTHER WORK SHALL, UNLESS OTHERWISE STATED OR PROVIDED FOR HEREON, BE CONSTRUCTED IN ACCORDANCE WITH THE PROJECT, (FIRST PRIORITY) SPECIFICATIONS, AND/OR THE CITY OF ALBUQUERQUE (COA) STANDARD SPECIFICATIONS FOR PUBLIC WORKS (SECOND PRIORITY).
4. EARTH SLOPES SHALL NOT EXCEED 3 HORIZONTAL TO 1 VERTICAL UNLESS SHOWN OTHERWISE.
5. IT IS THE INTENT OF THESE PLANS THAT THIS CONTRACTOR SHALL NOT PERFORM ANY WORK OUTSIDE OF THE PROPERTY BOUNDARIES EXCEPT AS REQUIRED BY THIS PLAN.
6. THE CONTRACTOR IS TO ENSURE THAT NO SOIL ERODES FROM THE SITE ONTO ADJACENT PROPERTY OR PUBLIC RIGHT-OF-WAY. THIS SHOULD BE ACHIEVED BY CONSTRUCTING TEMPORARY BERM OR SILT FENCE AT THE PROPERTY LINES AND NETTING THE SOIL TO PROTECT IT FROM WIND EROSION.
7. A DISPOSAL SITE FOR ANY & ALL EXCESS EXCAVATION MATERIAL, AND UNSUITABLE MATERIAL AND/OR A BORROW SITE CONTAINING ACCEPTABLE FILL MATERIAL SHALL BE OBTAINED BY THE CONTRACTOR IN COMPLIANCE WITH APPLICABLE ENVIRONMENTAL REGULATIONS AND APPROVED BY THE OBSERVER. ALL COSTS INCURRED IN OBTAINING A DISPOSAL OR BORROW SITE AND Haul TO OR FROM SHALL BE CONSIDERED INCIDENTAL TO THE PROJECT AND NO SEPARATE MEASUREMENT OR PAYMENT SHALL BE MADE.
8. PAVING AND ROADWAY GRADES SHALL BE +/- 0.1' FROM PLAN ELEVATIONS. PAD ELEVATION SHALL BE +/- 0.05' FROM BUILDING PLAN ELEVATION.
9. ALL PROPOSED CONTOURS REFLECT TOP OF PAVEMENT ELEVATIONS IN THE PARKING AREA AND MUST BE ADJUSTED FOR MEDIAN AND ISLANDS.
10. VERIFY ALL ELEVATIONS SHOWN ON PLAN FROM BASIS OF ELEVATION CONTROL STATION PRIOR TO BEGINNING CONSTRUCTION.
11. ALL SIDEWALKS SHALL HAVE A CROSS SLOPE OF 1% MIN & 2% MAX.
12. ALL PATIOS SHALL SLOPE AWAY FROM THE BUILDING AT 1% MIN AND 2% MAX.

BENCHMARK

ACS ALUMINUM CAP STAMPED "20-H18, 1989"  
GEOGRAPHIC POSITION (NAD 1927)  
NAD STATE PLANE COORDINATES (CENTRAL ZONE)  
X=404,802.33 Y=1,453,092.39  
GROUND TO GRID FACTOR = 0.99965788  
DELTA ALPHA = -01°10'27"  
NAD 1929 ELEVATION = 5280.592


NOTICE TO CONTRACTORS

1. CONTRACTOR SHALL ADJUST ALL MANHOLES TO FINISHED GRADE PER COA STD. DWG. 2111.

NOTICE TO CONTRACTORS (SO 19)

1. AN EXCAVATION/CONSTRUCTION PERMIT WILL BE REQUIRED BEFORE BEGINNING ANY WORK WITHIN THE CITY RIGHT-OF-WAY.
2. ALL WORK DETAILED ON THESE PLANS TO BE PERFORMED, EXCEPT AS OTHERWISE STATED OR PROVIDED HEREON, SHALL BE CONSTRUCTED IN ACCORDANCE WITH CITY OF ALBUQUERQUE STANDARD SPECS FOR PUBLIC WORKS CONSTRUCTION, 1986 EDITION AS REVISED THROUGH UPDATE #7 AMENDMENT 1.
3. TWO WORKING DAYS PRIOR TO ANY EXCAVATION, CONTRACTOR MUST CONTACT NEW MEXICO ONE CALL SYSTEM (260-1990) FOR LOCATION OF EXISTING UTILITIES.
4. PRIOR TO CONSTRUCTION, THE CONTRACTOR SHALL EXCAVATE AND VERIFY THE HORIZONTAL AND VERTICAL LOCATIONS OF ALL CONSTRUCTIONS. SHOULD A CONFLICT EXIST, THE CONTRACTOR SHALL NOTIFY THE ENGINEER SO THAT THE CONFLICT CAN BE RESOLVED WITH A MINIMUM AMOUNT OF DELAY.
5. BACKFILL COMPACTION SHALL BE ACCORDING TO TRAFFIC/STREET USE.
6. MAINTENANCE OF THESE FACILITIES SHALL BE THE RESPONSIBILITY OF THE OWNER OF THE PROPERTY SERVED.
7. WORK ON ARTERIAL STREETS SHALL BE PERFORMED ON A 24-HOUR BASIS.

| APPROVAL  | NAME | DATE |
|-----------|------|------|
| INSPECTOR |      |      |

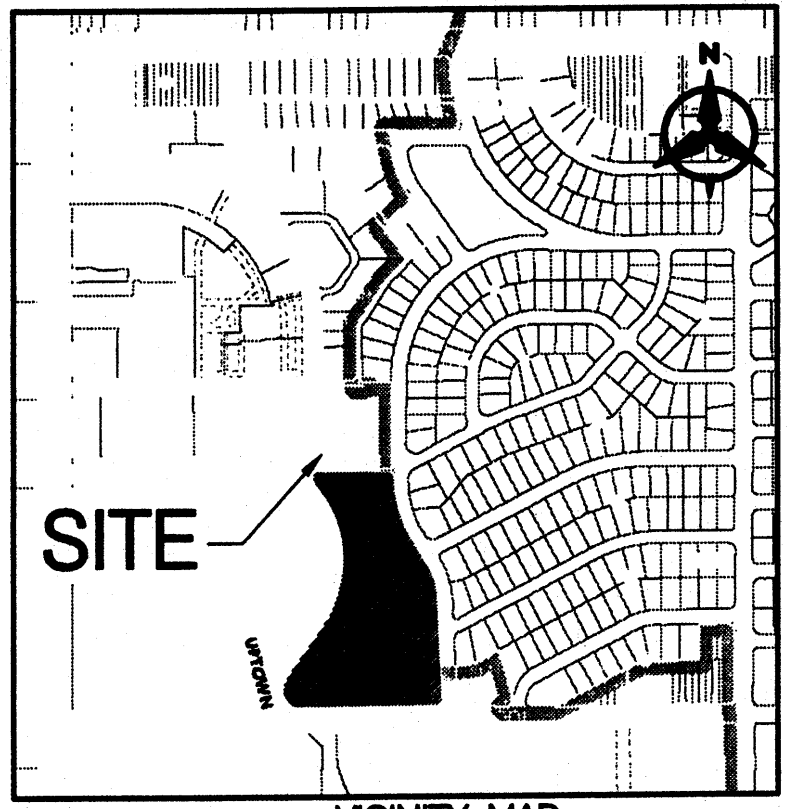

VICINITY MAP  
ZONE ATLAS PAGE H-19-2  
TRACT B-2  
ST. PLUS X SUBDIVISION

LEGEND

- PROPERTY LINE
- EXISTING CONTOURS
- EXISTING GROUND SPOT ELEVATION
- PROPOSED SPOT ELEVATION
- TC=TOP OF CURB, FL=FLOW LINE
- TW=TOP OF WALL, BW=BOTTOM OF WALL
- EX=EXISTING, TO=TOP OF GRADE
- FGH=FINISH GROUND HIGH SIDE
- FLG=FINISH GROUND LOW SIDE
- PROPOSED DIRECTION OF FLOW
- WATER BLOCK
- PROPOSED INDEX CONTOURS
- PROPOSED INTER CONTOURS
- PROPOSED CURB & GUTTER
- EASEMENT
- PROPOSED STORM DRAIN INLET
- EXISTING MONUMENT
- PROPOSED RETAINING WALL
- PROPOSED CURB OPENING
- PROPOSED 24" PUBLIC SIDEWALK CULVERT PER COA STD DWG 2236
- PROPOSED 24" PRIVATE SIDEWALK CULVERT PER ARCHITECTURAL DETAIL

**architecture**  
interiors  
planning  
engineering

**Dekker Perich Sabatini**

7601 Jefferson NE  
Suite 100  
Albuquerque, NM 87109  
505 761-9700  
fax 761-4222  
dps@dpdesign.com

ARCHITECT

ENGINEER

PROFESSIONAL SEAL: JEFFREY L. MULBERRY, NMPE 16858, STATE OF NEW MEXICO

PROJECT

**Uptown Village Apartments**  
2220 Uptown Loop Road  
Albuquerque, New Mexico

REVISIONS

- 1. REVISE POOL STORM DRAIN SYSTEM PER C.O.A. COMMENTS (9-26-07)

PERMIT SET

DRAWN BY

REVIEWED BY

DATE December 21, 2006

PROJECT NO. 05100

DRAWING NAME

**GRADING AND DRAINAGE PLAN**

JAN 27 2009

**Bohannon & Huston**

Courtyard | 7600 Jefferson St. NE Albuquerque, NM 87109-4336

ENGINEERING • SPATIAL DATA • ADVANCED TECHNOLOGIES




# KEYED NOTES

- CONNECT TO EXISTING. INSTALL 8" DIA. TYPE "E" MANHOLE PER COA STD DWG 2102 W/ 30" SLOTTED COVER ON EXISTING STORM DRAIN.
- INSTALL TYPE "D" SINGLE GRATE INLET, PER COA STD DWG 2206.
- INSTALL PVC CULVERT UNDER SIDEWALK. SEE PLAN FOR SIZE AND ELEVATIONS.
- INSTALL 24" SIDEWALK CULVERT AS PER COA STD DWG 2236.
- CONSTRUCT WATER HARVESTING ISLAND. SEE LANDSCAPE PLANS FOR DETAILS.
- INSTALL 2" CURB OPENING PER DETAIL 1, SHEET C102.
- INSTALL STORM DRAIN RISER AND BEEHIVE GRATE PER DETAIL B, SHEET C102.
- INSTALL SILT FENCE PER DETAIL 2, SHEET C102.
- SEE LANDSCAPE PLAN FOR SWALE EROSION PROTECTION.
- INSTALL 18" STORM DRAIN. CONNECT TO EXISTING INLET.
- INSTALL ROOF DRAIN RUNDOWN AND SIDEWALK CULVERT PER ARCHITECTURAL PLANS.
- CONCRETE RUNDOWN FOR ROOF DRAINAGE PER ARCH PLANS. TURN BLOCK IN WALL AT END OF RUNDOWN.
- INSTALL 24" PEDESTRIAN RATED GRATE AND INLET. (NYLOPLAST OR APPROVED EQUAL).
- INSTALL ROOF DRAIN PIPE (HDPE, N12, OR APPROVED EQUAL). SIZE PER PLANS.
- INSTALL 12"x18" TEE.
- INSTALL 11 1/2" BEND.
- INSTALL 6" ROOF DRAIN LINE TO WITHIN 5' OF BUILDING. -SEE PLUMBING PLANS FOR CONTINUATION.-
- RETAINING WALL BY OTHERS.
- INSTALL ROOF DRAIN RUNDOWN PER ARCHITECTURAL PLANS.
- PROVIDE WEAP HOLES/TURN BLOCKS IN WALL, EVERY 5' O.C. FOR DRAINAGE.
- INSTALL RP-RAP BLANKET PER DETAIL 3, SHEET C102.

## LEGEND

- PROPERTY LINE
- EXISTING GROUND SPOT ELEVATION
- PROPOSED SPOT ELEVATION
- TC=TOP OF CURB, FL=FLOW LINE
- TW=TOP OF WALL, BW=BOTTOM OF WALL
- EX=EXISTING, TO=TOP OF GRADE
- FGH=FINISH GROUND HIGH SIDE
- FLG=FINISH GROUND LOW SIDE
- PROPOSED DIRECTION OF FLOW
- WATER BLOCK
- PROPOSED INDEX CONTOURS
- PROPOSED INTER CONTOURS
- PROPOSED CURB & GUTTER
- EASEMENT
- PROPOSED STORM DRAIN INLET
- EXISTING MONUMENT
- PROPOSED RETAINING WALL
- PROPOSED 24" PUBLIC SIDEWALK CULVERT PER COA STD DWG 2236
- PROPOSED 24" PRIVATE SIDEWALK CULVERT PER ARCHITECTURAL DETAIL

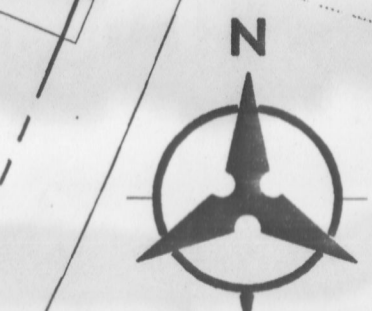

## DRAINAGE CERTIFICATION

I, JEFF MULBERRY, NIMPE 16858, OF THE FIRM BOHANNAN HUSTON INC., HEREBY CERTIFY THAT THIS PROJECT HAS BEEN GRADED AND WILL DRAIN IN SUBSTANTIAL COMPLIANCE WITH AND IN ACCORDANCE WITH THE DESIGN INTENT OF THE APPROVED PLAN DATED 01/27/09. THE RECORD INFORMATION EXTENDED ONTO THE ORIGINAL DESIGN DOCUMENT HAS BEEN OBTAINED BY ROBERT GROMATSKY, NIMPS 16489, OF THE FIRM BOHANNAN HUSTON INC. I FURTHER CERTIFY THAT I HAVE PERSONALLY VISITED THE PROJECT SITE ON 01/10/09 AND HAVE DETERMINED BY VISUAL INSPECTION THAT THE SURVEY DATA PROVIDED IS REPRESENTATIVE OF ACTUAL SITE CONDITIONS AND IS TRUE AND CORRECT TO THE BEST OF MY KNOWLEDGE AND BELIEF. THIS CERTIFICATION IS SUBMITTED IN SUPPORT OF A REQUEST FOR PERMANENT OCCUPANCY.

THE RECORD INFORMATION PRESENTED HEREON IS NOT NECESSARILY COMPLETE AND INTENDED ONLY TO VERIFY SUBSTANTIAL COMPLIANCE OF THE GRADING AND DRAINAGE ASPECTS OF THIS PROJECT. THOSE RELYING ON THIS RECORD DOCUMENT ARE ADVISED TO OBTAIN INDEPENDENT VERIFICATION OF ITS ACCURACY BEFORE USING IT FOR ANY OTHER PURPOSE.

DATE: 01/27/09




TRACT B-1

SEE SHEET C103 FOR GRADING DETAILS

INDIAN SCHOOL ROAD NE (ROW VARIES)

ESPANOLA STREET NE (60' ROW)

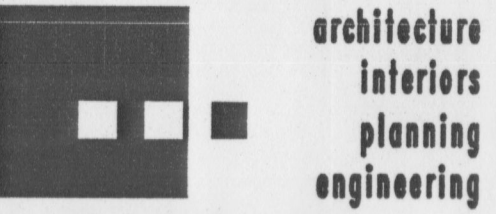


**Dekker Perich Sabatini**

7501 Jefferson NE  
Suite 100  
Albuquerque, NM 87109  
505 761-9700  
fax 761-4222  
dps@dpsdesign.com

ARCHITECT

ENGINEER

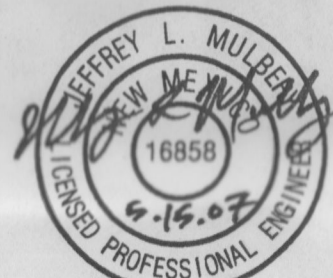

PROJECT

**Uptown Village Apartments**  
2220 Uptown Loop Road  
Albuquerque, New Mexico

REVISIONS

PERMIT SET

DRAWN BY

REVIEWED BY

DATE December 21, 2006

PROJECT NO. 05100

DRAWING NAME

GRADING AND DRAINAGE

PLAN

SHEET NO.


C101

OF

**Bohannon & Huston**

Courtyard | 7501 Jefferson St. NE Albuquerque, NM 87109-4335  
ENGINEERING • SPATIAL DATA • ADVANCED TECHNOLOGIES



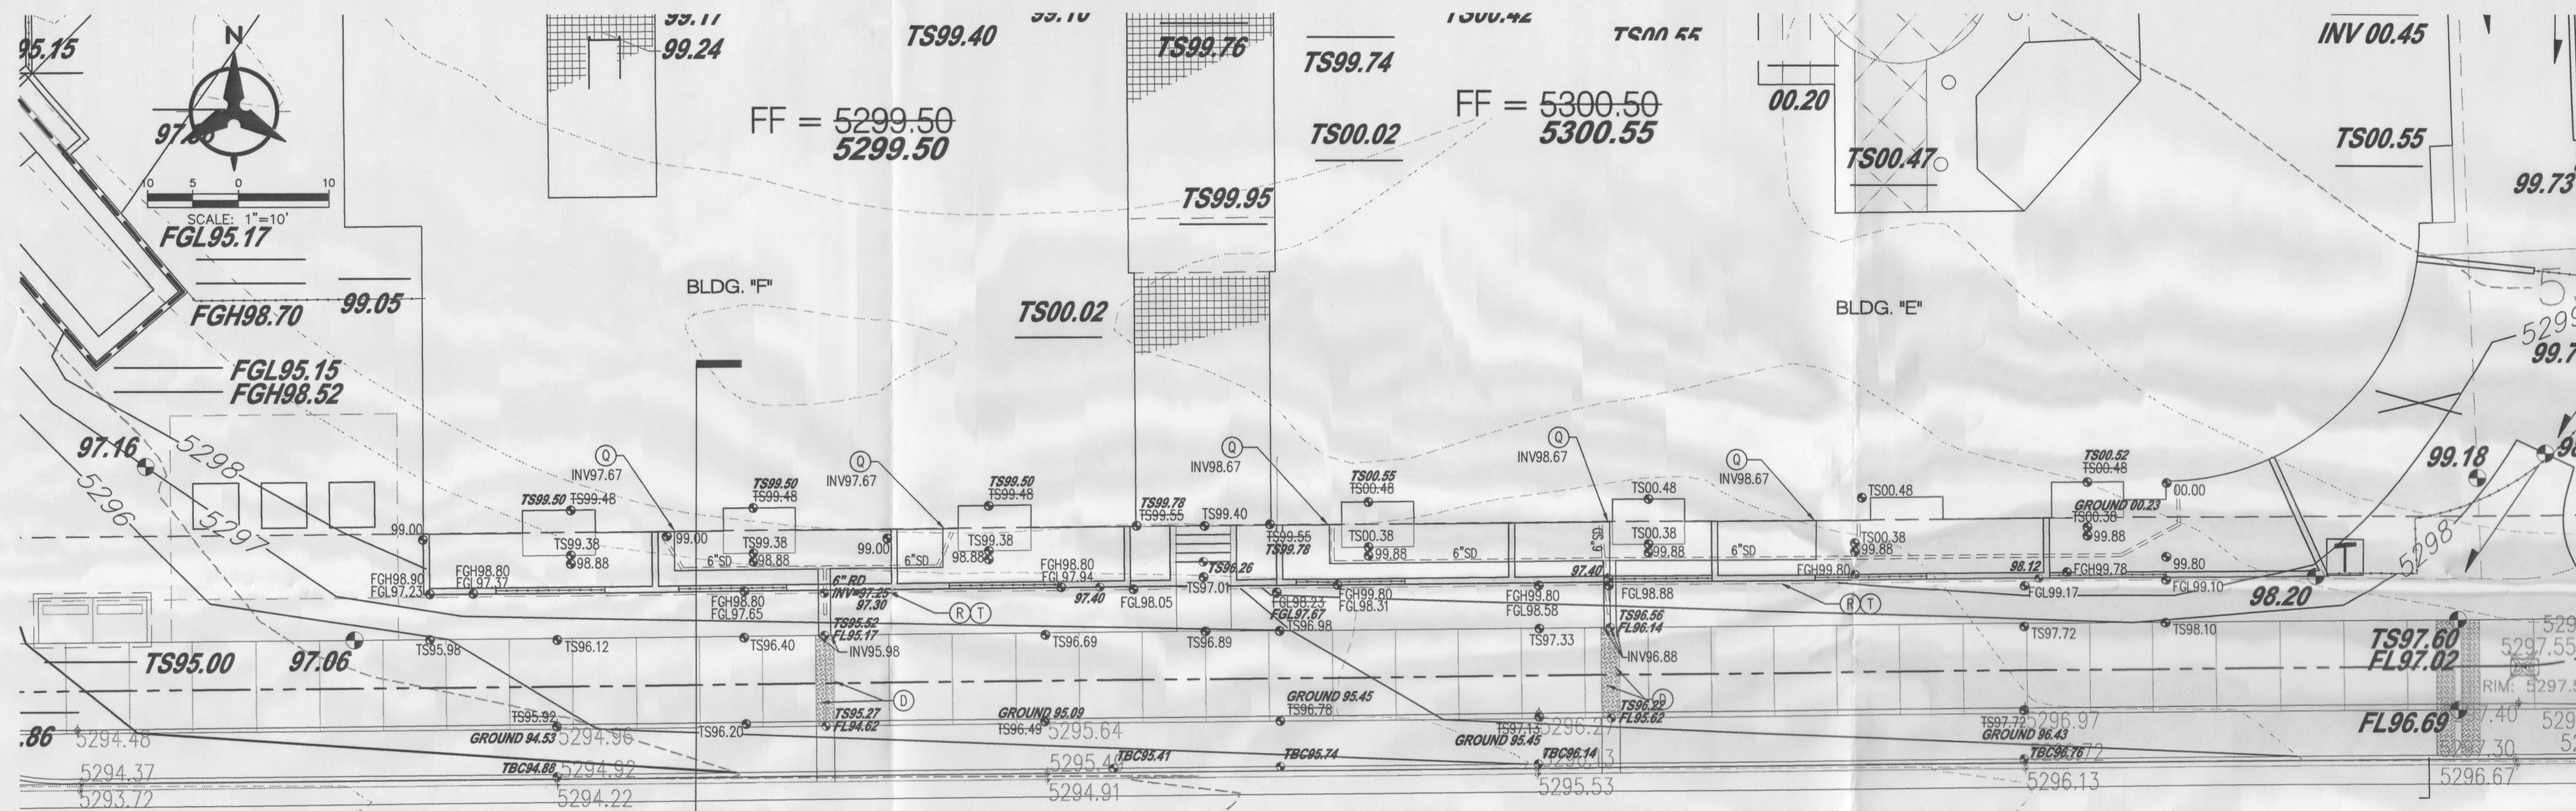

INDIAN SCHOOL ROAD NE (ROW VARIES)

#### DRAINAGE CERTIFICATION

I, JEFF MULBERRY, NMPE 16858, OF THE FIRM BOHANNAN HUSTON INC., HEREBY CERTIFY THAT THIS PROJECT HAS BEEN GRADED AND WILL DRAIN IN SUBSTANTIAL COMPLIANCE WITH AND IN ACCORDANCE WITH THE DESIGN INTENT OF THE APPROVED PLAN DATED 6/15/07. THE RECORD INFORMATION EDITED ONTO THE ORIGINAL DESIGN DOCUMENT HAS BEEN OBTAINED BY ROBERT GROMATZKY, NMPS 16468, OF THE FIRM BOHANNAN HUSTON INC. I FURTHER CERTIFY THAT I HAVE PERSONALLY VISITED THE PROJECT SITE ON 01/19/09 AND HAVE DETERMINED BY VISUAL INSPECTION THAT THE SURVEY DATA PROVIDED IS REPRESENTATIVE OF ACTUAL SITE CONDITIONS AND IS TRUE AND CORRECT TO THE BEST OF MY KNOWLEDGE AND BELIEF. THIS CERTIFICATION IS SUBMITTED IN SUPPORT OF A REQUEST FOR PERMANENT OCCUPANCY.

THE RECORD INFORMATION PRESENTED HEREON IS NOT NECESSARILY COMPLETE AND INTENDED ONLY TO VERIFY SUBSTANTIAL COMPLIANCE OF THE GRADING AND DRAINAGE ASPECTS OF THIS PROJECT. THOSE RELYING ON THIS RECORD DOCUMENT ARE ADVISED TO OBTAIN INDEPENDENT VERIFICATION OF ITS ACCURACY BEFORE USING IT FOR ANY OTHER PURPOSE.







JEFF MULBERRY, NMPE 16858  
DATE: 01/27/09



| LEGEND |                                   |
|--------|-----------------------------------|
| ---    | PROPERTY LINE                     |
| ---    | EXISTING CONTOURS                 |
| •      | EXISTING GROUND SPOT ELEVATION    |
| •      | PROPOSED SPOT ELEVATION           |
| ---    | TO=TOP OF CURB, FL=FLOW LINE      |
| ---    | TH=TOP OF WALL, BW=BOTTOM OF WALL |
| ---    | EX=EXISTING, TO=TOP OF GRADE      |
| ---    | FGH=FINISH GROUND HIGH SIDE       |
| ---    | FLG=FINISH GROUND LOW SIDE        |
| ---    | PROPOSED DIRECTION OF FLOW        |
| ---    | WATER BLOCK                       |
| ---    | PROPOSED INDEX CONTOURS           |
| ---    | PROPOSED INTER CONTOURS           |
| ---    | PROPOSED CURB & GUTTER            |
| ---    | EASEMENT                          |
| ---    | PROPOSED STORM DRAIN INLET        |
| ---    | EXISTING MONUMENT                 |
| ---    | PROPOSED RETAINING WALL           |
| ---    | PROPOSED CURB OPENING             |
| ---    | PROPOSED 24" PUBLIC SIDEWALK      |
| ---    | CULVERT PER COA STD DWG 2236      |
| ---    | PROPOSED 24" PRIVATE SIDEWALK     |
| ---    | CULVERT PER ARCHITECTURAL DETAIL  |

#### KEYED NOTES

- CONNECT TO EXISTING. INSTALL 8" DIA. TYPE "E" MANHOLE PER COA STD DWG 2102 W/ 30" SLOTTED COVER ON EXISTING STORM DRAIN.
- INSTALL TYPE "D" SINGLE GRATE INLET, PER COA STD DWG 2206.
- INSTALL PVC CULVERT UNDER SIDEWALK. SEE PLAN FOR SIZE AND ELEVATIONS.
- INSTALL 24" SIDEWALK CULVERT AS PER COA STD DWG 2236.
- CONSTRUCT WATER HARVESTING ISLAND. SEE LANDSCAPE PLANS FOR DETAILS.
- INSTALL 2" CURB OPENING PER DETAIL 1, SHEET C102.
- INSTALL STORM DRAIN RISER AND BEEHIVE GRATE PER DETAIL B, SHEET C102.
- INSTALL SILT FENCE PER DETAIL 2, SHEET C102.
- SEE LANDSCAPE PLAN FOR SWALE EROSION PROTECTION.
- INSTALL 18" STORM DRAIN. CONNECT TO EXISTING INLET.
- INSTALL ROOF DRAIN RUNDOWN AND SIDEWALK CULVERT PER ARCHITECTURAL PLANS.
- CONCRETE RUNDOWN FOR ROOF DRAINAGE PER ARCH PLANS. TURN BLOCK IN WALL AT END OF RUNDOWN.
- INSTALL 24" PEDESTRIAN RATED GRATE AND INLET. (NYLOPLAST OR APPROVED EQUAL).
- INSTALL STORM DRAIN PIPE (HDPE, N12, OR APPROVED EQUAL). SIZE PER PLANS.
- INSTALL 12"x18" TEE.
- INSTALL 11 1/2" BEND.
- INSTALL 6" ROOF DRAIN LINE TO WITHIN 5' OF BUILDING. -SEE PLUMBING PLANS FOR CONTINUATION-
- RETAINING WALL BY OTHERS.
- INSTALL ROOF DRAIN RUNDOWN PER ARCHITECTURAL PLANS.
- PROVIDE WEEP HOLES/TURN BLOCKS IN WALL, EVERY 5' O.C. FOR DRAINAGE.
- INSTALL RIP-RAP BLANKET PER DETAIL 3, SHEET C102.

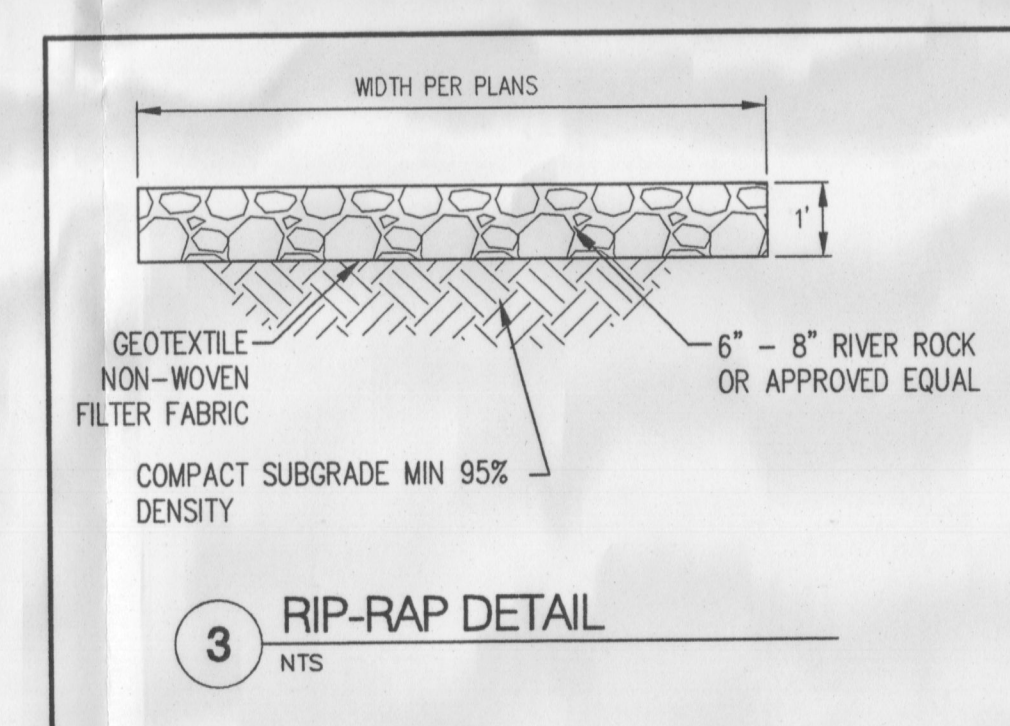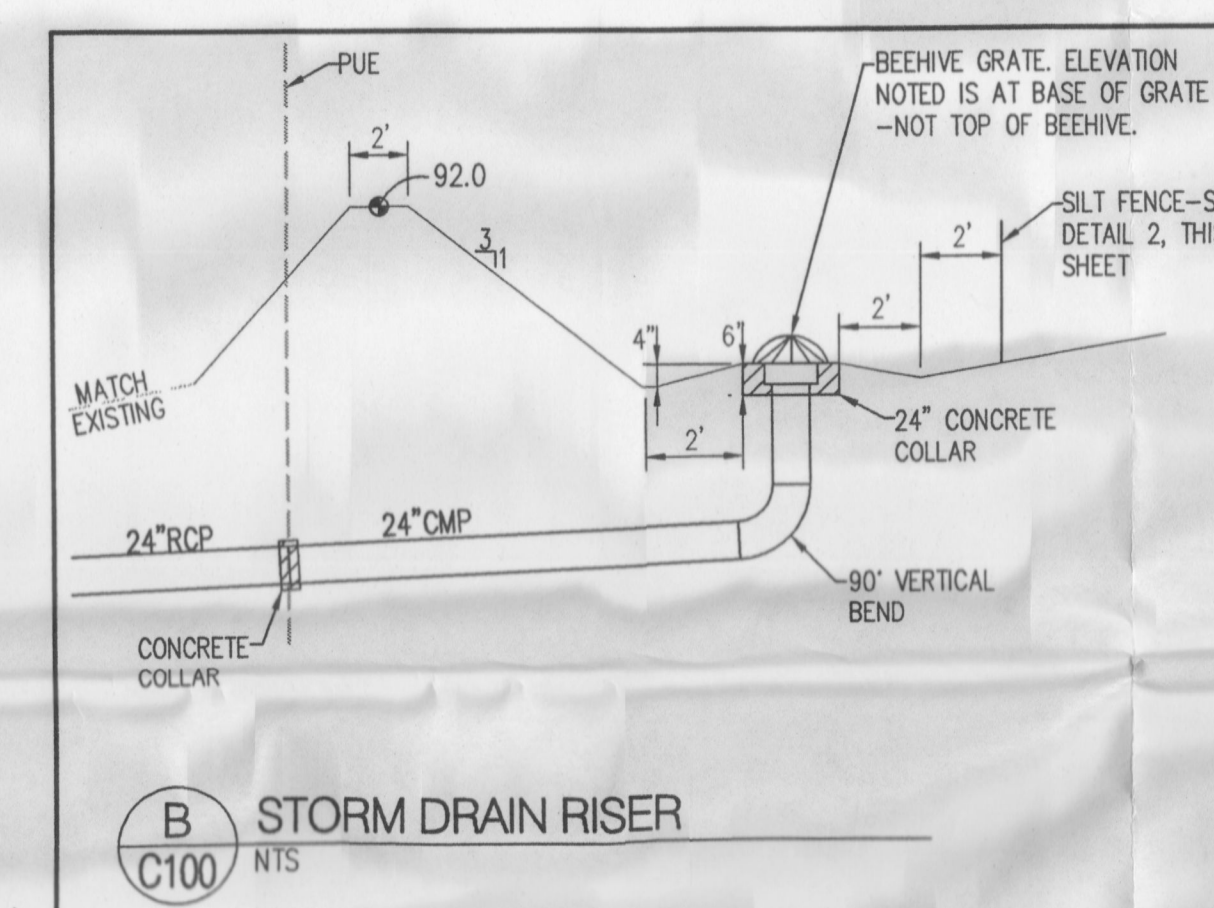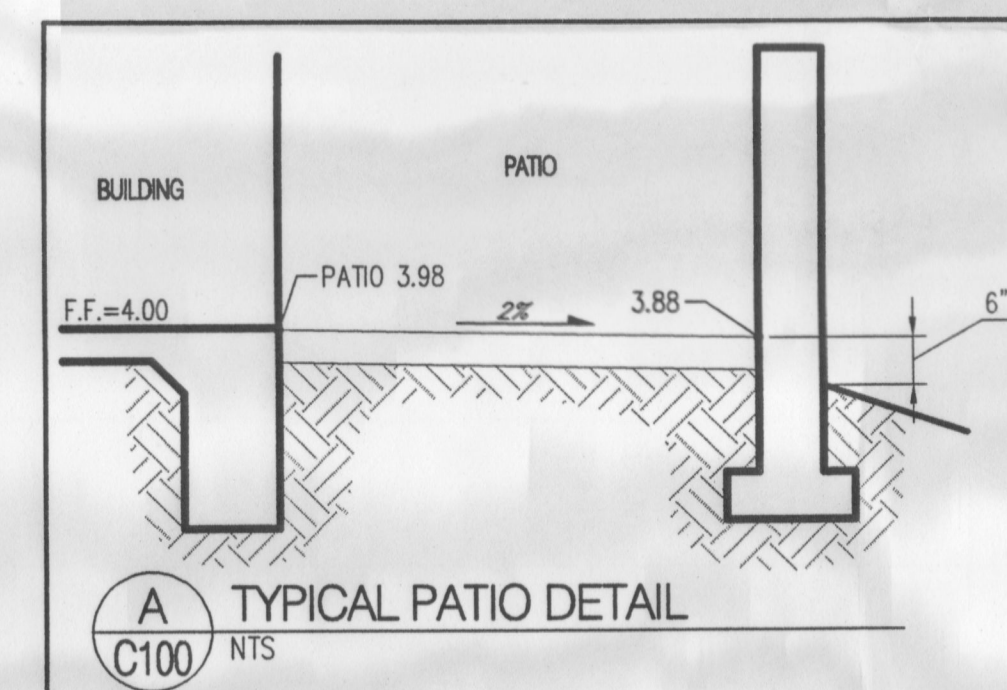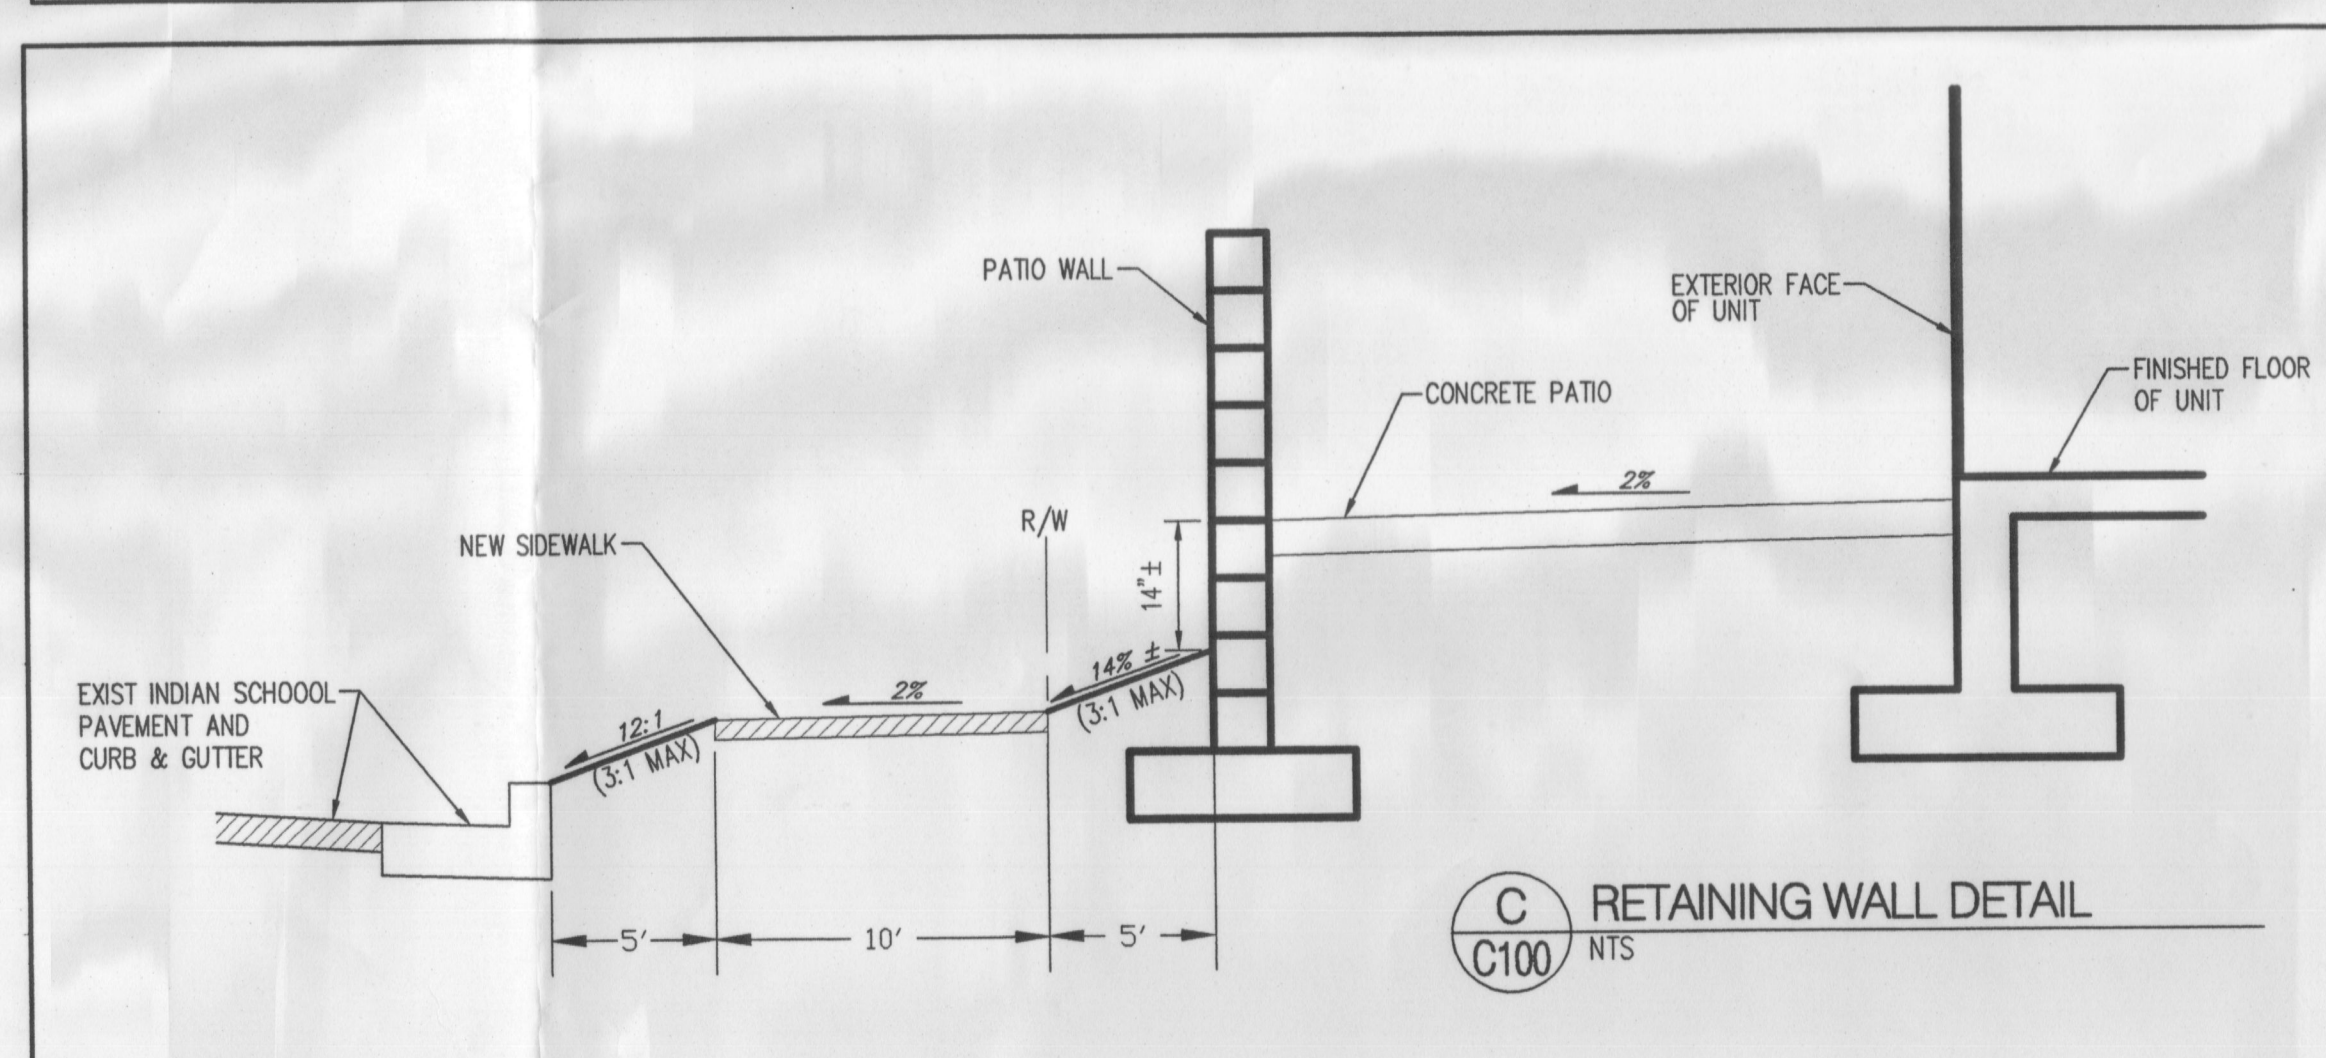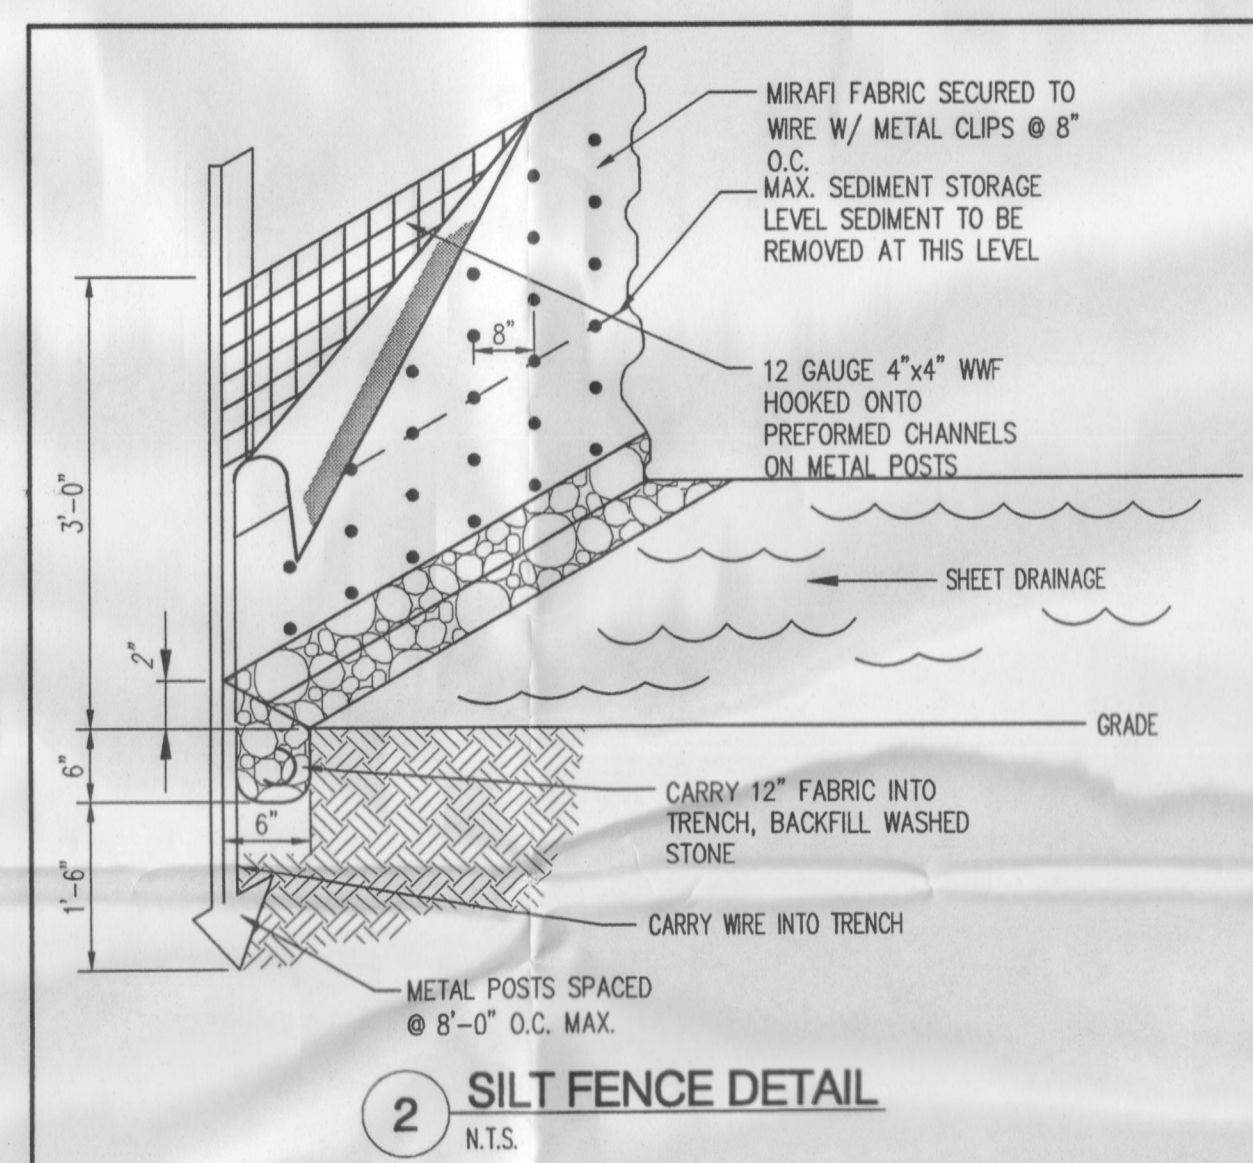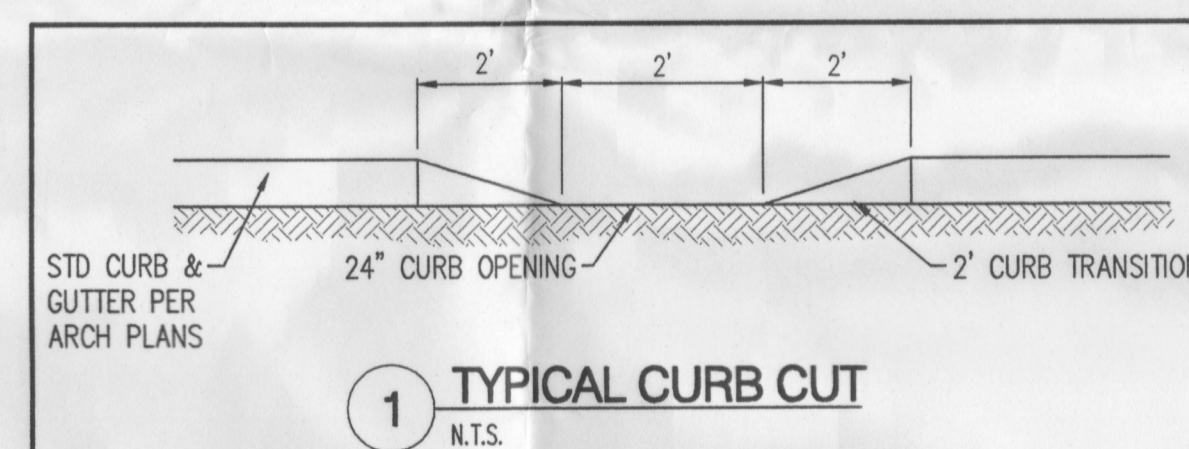


architecture  
interiors  
planning  
engineering

**Dekker  
Perich  
Sabatini**

7601 Jefferson NE  
Suite 100  
Albuquerque, NM 87109  
505 761-9700  
fax 761-4222  
dps@pdsdesign.com

ARCHITECT

ENGINEER

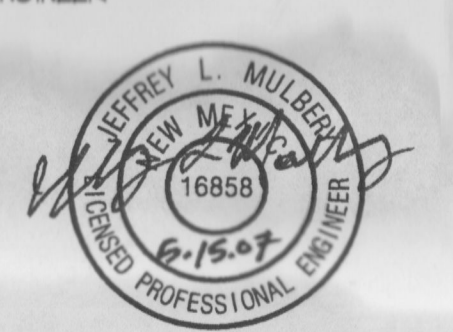

PROJECT

**Uptown Village  
Apartments**  
2220 Uptown Loop Road  
Albuquerque, New Mexico

REVISIONS



#### PERMIT SET

DRAWN BY  
REVIEWED BY  
DATE December 21, 2006  
PROJECT NO. 05100  
DRAWING NAME  
**GRADING  
DETAILS**

SHEET NO.

**C102**

**Bohannon & Huston**  
Courtland 1 7500 Jefferson St. NE Albuquerque, NM 87109-4335  
ENGINEERING • SPATIAL DATA • ADVANCED TECHNOLOGIES



**Dekker  
Perich  
Sabatini**

6801 Jefferson NE  
Suite 100  
Albuquerque, NM 87109  
505 761-9700  
fax 761-4222  
dps@dpsdq.com

ARCHITECT

ENGINEER

PROJECT

**UPTOWN VILLAGE**  
Apartments  
2220 Uptown Loop Road  
Albuquerque, New Mexico

DEC 23 2008

HYDROLOGY  
SECTION

REVISIONS

△ REVISED 7/28/06

△

△

△

△

DRAWN BY ANA, BEB

REVIEWED BY RAN, MAB, JB

DATE July 11, 2006

PROJECT NO. 05100

DRAWING NAME

**SITE DEVELOPMENT  
PLAN  
FOR BUILDING  
PERMIT**

SHEET NO

**A001**

1 OF 9

## Project Data

|                          |                                                                                       |                                                             |                                                                          |
|--------------------------|---------------------------------------------------------------------------------------|-------------------------------------------------------------|--------------------------------------------------------------------------|
| CURRENT ZONING:          | SU-2/R-2, Uptown Sector Plan (June 1985)                                              | DENSITY NORM:                                               | 50 F.A.R.<br>30 D.U.A.                                                   |
| PERMISSIVE USES:         | Apartment<br>Varies across site, see Zoning Sheet Z001                                | PROPOSED DENSITY:                                           | (164,314 / 284,441) = 518 F.A.R.<br>(196 units / 6.53 ac) = 30 D.U.A.    |
| MAX. HEIGHT:             | No setbacks/requirements along Uptown Loop,<br>30'-0" LANDSCAPE BUFFER ALONG ESPANOLA | OPEN SPACE:                                                 | 400 SF PER 1 BEDROOM DWELLING UNIT<br>500 SF PER 2 BEDROOM DWELLING UNIT |
| MIN. SETBACKS:           | 284,351 SF / 6.53 ACRES                                                               | REQUIRED OPEN SPACE:                                        | 400 SF PER 1 BEDROOM DWELLING UNIT<br>500 SF PER 2 BEDROOM DWELLING UNIT |
| LOT AREA:                |                                                                                       | TOTAL OPEN SPACE REQUIRED:                                  | 88,920 SF                                                                |
| BUILDING AREA:           |                                                                                       | LOT AREA:                                                   | 284,441 SF                                                               |
| TOTAL HEATED FLOOR AREA: | 164,314 SF                                                                            | BUILDING FOOTPRINT:                                         | 19,213 SF                                                                |
| UNHEATED CORRIDORS:      | 21,842 SF                                                                             | GARAGES / MAINTENANCE:                                      | 9,984 SF                                                                 |
| UNHEATED BALCONIES:      | 15,344 SF                                                                             | PARKING:                                                    | 100,921 SF                                                               |
| TOTAL GROSS AREA:        | 201,610 SF (Per Section 502 IBC)                                                      | PROVIDED OPEN SPACE:                                        | 106,314 SF<br>(16,634 SF LANDSCAPED INCLUDED IN OPEN SPACE)              |
| Construction Type:       | V-A (Fully Sprinklered)                                                               | BALCONIES HAVE NOT BEEN INCLUDED IN OPEN SPACE CALCULATIONS |                                                                          |
| Occupancy Group:         | R-2                                                                                   |                                                             |                                                                          |

## Sheet Index

1. SITE DEVELOPMENT PLAN - A001
2. SITE DETAILS - A002
3. LANDSCAPE PLAN - L001
4. PRELIMINARY GRADING PLAN - G200
5. BUILDING ELEVATIONS - A301
6. BUILDING ELEVATIONS - A302
7. BUILDING ELEVATIONS - A303
8. BUILDING ELEVATIONS - A304
9. CONCEPTUAL UTILITY PLAN - C100

## KEYED NOTES


1. PROPERTY LINE
2. EXISTING 10' P.U.E. TYPICAL
3. LANDSCAPE BUFFER ALONG ESPANOLA STREET NE AS PRESCRIBED BY
4. 3'-0" HIGH STEEL PICKET FENCE
5. 6'-0" HIGH STEEL PICKET FENCE, SEE G3/A002
6. CONCRETE PATIO SLAB
7. 3'-0" HIGH PATIO ENCLOSURE, PAINTED CMU WALL, COLOR TO MATCH BUILDING
8. 4'-0" HIGH REFUSE ENCLOSURE, PAINTED CMU WALL, COLOR TO MATCH BUILDINGS, STEEL PICKET GATE(S) WITH PERFORATED METAL PANELS, SEE D2/A303
9. LANDSCAPED AREA, REFER TO LANDSCAPE PLAN
10. GATE OPERATOR / CALL BOX PEDESTAL
11. DECORATIVE PAVING
12. 34'-0" UTILITY EASEMENT
13. BUS STOP LOCATION, PROVIDE TRANSIT SHELTER, SEATING AND REFUSE CONTAINER
14. 5'-0" PARKWAY ALONG UPTOWN LOOP AS PRESCRIBED BY UPTOWN SECTOR DEVELOPMENT PLAN, SEE LANDSCAPING
15. 10'-0" SIDEWALK ALONG UPTOWN LOOP AND INDIAN SCHOOL AS PER UPTOWN SECTOR PLAN, PER COA STANDARD DETAIL #2430
16. 7'-0" CONCRETE SIDEWALK, PER COA STANDARD DETAIL #2430
17. VEHICULAR ACCESS GATE, SEE C1/A002
18. PEDESTRIAN ACCESS GATE, SEE C2/A002
19. ASPHALT PAVING OVER BASE COURSE PER GEOTECHNICAL ENGINEER'S RECOMMENDATIONS
20. TYPICAL 4'-0" X 18'-0" PARKING SPACES WITH 4' WIDE PAINTED PARKING STRIPE EQUALLY SPACED
21. TYPICAL 8'-0" X 18'-0" VAN ACCESS ISLE WITH 4' WIDE PAINTED STRIPE AT 2'-0" O.C.
22. TYPICAL POST / WALL MOUNTED ACCESSIBLE PARKING SIGNAGE
23. MAILBOXES KIOSK, SEE D2/A303
24. TYPICAL 4'-0" X 20'-0" PARKING SPACES WITH 4' WIDE PAINTED PARKING STRIPE EQUALLY SPACED
25. ELECTRICAL TRANSFORMER LOCATION
26. REFUSE COMPACTOR IV FULLY ENCLOSED 40 YD. ROLL OFF CONTAINER
27. 8'-8" HIGH PAINTED CMU SCREEN WALL, COLOR TO MATCH BUILDINGS, BERMED GRADING AND LANDSCAPING TO REDUCE OVERALL APPARENT HEIGHT, SEE D2/A303
28. 8'-0" HIGH STEEL GATES WITH PERFORATED METAL PANELS, SEE C4/A002
29. HANDICAPPED ACCESSIBLE CURB RAMP, PER COA STANDARD DETAIL #2418
30. WALK EDGE FLUSH WITH DRIVE SURFACE
31. TRAFFIC CONTROL DEVICES (BOLLARDS) WITH WALKWAY LIGHTING
32. 6'-0" CONCRETE SIDEWALK, PER COA STANDARD DETAIL #2430
33. SURFACE MOUNTED LIGHT FIXTURE AT THE INTERSECTION OF THE CANON
34. BIKE RACK WITH SPACES FOR (8) BIKES
35. UPLIGHT TREES AT THIS LOCATION
36. 16' HIGH LIGHT POLE
37. FIRE HYDRANT, SEE CIVIL UTILITIES PLAN
38. 3' PAINTED CMU WALL, COLOR TO MATCH BUILDINGS
39. 15' RADIUS - CONCRETE CURB
40. 3' RADIUS - CONCRETE CURB
41. STOP SIGN, PER COA STANDARD SPECIFICATION
42. 25'X25' GUEST EASEMENT
43. 5'-0" PARKWAY ALONG INDIAN SCHOOL AS PRESCRIBED BY EPC CONDITIONS, SEE LANDSCAPING

## General Notes

1. Site lighting shall consist of a combination of building mounted HPS fixtures, walkway area lights, and post-mounted light fixtures in entry and parking areas. To the greatest extent possible, lighting shall be building mounted. Building entry and porch lighting shall be controlled by photo-cells and/or time clocks, as may be appropriate. Post lighting shall be 16' maximum height. All lighting shall be shielded from surrounding properties and public right-of-way. All site lighting shall comply with the New Mexico Night Sky Ordinance.
2. All signage shall conform to the City of Albuquerque sign code, (14-6-9-5). The project shall have two project identification signs (monument) (1750' of public street frontage). A two sided externally illuminated project identification signage will be located at the main entry on Uptown Loop Road, as shown. Maximum signage area shall be twenty four square feet, each face. The project shall have a second externally illuminated project identification sign attached to a site wall on the southeast corner of the property at the corner of Indian School Road and Espanola Street. Maximum signage area shall be twenty four square feet. Each building will have a wall mounted identification sign no more than 10 s.f. per building and no more than 100 s.f. total for the entire project.
3. All mechanical/electrical equipment shall be screened from view to the greatest extent practical. Equipment shall be roof mounted and screened from view by building parapet. All yard mounted equipment shall be screened by fencing or stucco walls.
4. Perimeter fence to be 6'-0" high painted steel picket. Yard walls and fences at exterior patios facing Indian School Road and Espanola Street to be 3'-0" high. Walls to be painted CMU to match buildings and fences to be painted steel picket.

## Legal Description

Tract B-2, Plat of Tracts A-1, B-1 & B-21, St. Plus X Subdivision,  
City of Albuquerque, Bernalillo County, New Mexico

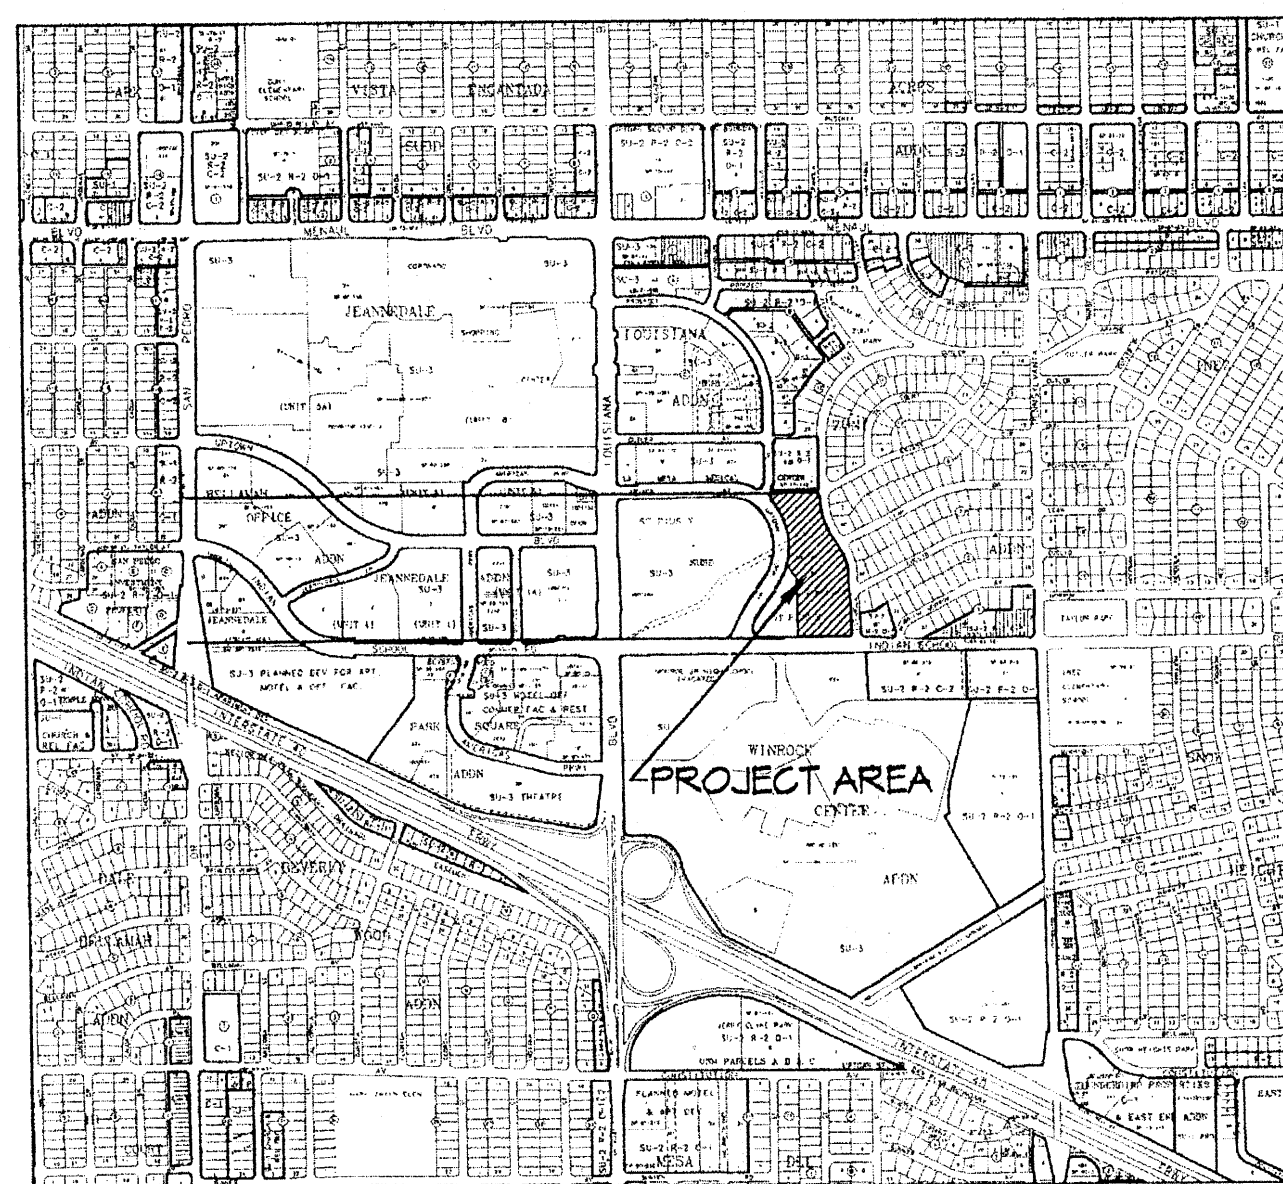

VICINITY MAP

ZONE ATLAS PAGE H-14-Z

## Apartment Data

|                          |           |
|--------------------------|-----------|
| Efficiency/Studio Units: | 35 (18%)  |
| 1 Bedroom/1 Bath Units:  | 106 (54%) |
| 2 Bedroom/2 Bath Units:  | 55 (28%)  |
| Total Units:             | 196       |

ACCESSIBLE PARKING SPACES REQUIRED = 8 TOTAL (1) VAN ACCESSIBLE  
ACCESSIBLE PARKING SPACES PROVIDED = 8 TOTAL (4) VAN ACCESSIBLE

BIKE PARKING:  
ONE SPACE PER EACH TWO DWELLING UNITS  
196 / 2 = 98 BICYCLE SPACES REQUIRED

(6) 10-SPACE BICYCLE RACKS PROVIDED, 60 BICYCLE SPACES PROVIDED  
RACKS ARE DISPERSED ACROSS SITE AND ASSOCIATED WITH ENTRIES INTO BUILDINGS. QUANTITY OF BICYCLE SPACES HAS BEEN REDUCED BASED ON PROXIMITY TO PUBLIC TRANSIT, SHOPPING WITHIN WALKING DISTANCE, AND AVAILABILITY OF ALTERNATIVE STORAGE AREAS SUCH AS UNIT BALCONIES AND GARAGES.

## SITE DEVELOPMENT PLAN FOR BUILDING PERMIT

### PARKING DATA

- 1 BATH UNITS < 1000 SF = 1.5 SPACES PER UNIT (AS PER CITY STANDARD)
- 2 BATH UNITS > 1000 SF = 2 SPACES PER UNIT (AS PER CITY STANDARD)
- 1.5 x 141 UNITS = 212 SPACES
- 2 x 55 UNITS = 110 SPACES
- 322 SPACES
- 10% TRANSIT = 32.2 SPACES (ADJACENT TO TRANSIT LINE)
- 20% TRANSIT = 64.4 SPACES (PROVISION OF SHELTER)
- 5% TRANSIT = -14 SPACES (PROVISION OF SHELTER)
- 276 PARKING SPACES REQUIRED (City Norm)

TOTAL PARKING PROVIDED:  
267 TOTAL PARKING SPACES PROVIDED

UPTOWN SECTOR DEVELOPMENT PLAN ENCOURAGES THE REDUCTION OF SURFACE PARKING THROUGH PROXIMITY TO PUBLIC TRANSIT AND THE CREATION OF PEDESTRIAN FRIENDLY ENVIRONMENTS.

APD PLANS CHECKING OFFICE  
824-3611  
APPROVED/AS APPROVED  
SIGNATURE & DATE

REMOVE AND REPLACE EXISTING  
3'-6" WIDE CONCRETE SIDEWALK  
AT BACK OF CURB WITH NEW 6'-0"  
WIDE CONCRETE SIDEWALK AT  
BACK OF CURB

0 20' 40'

1" = 40'-0"