



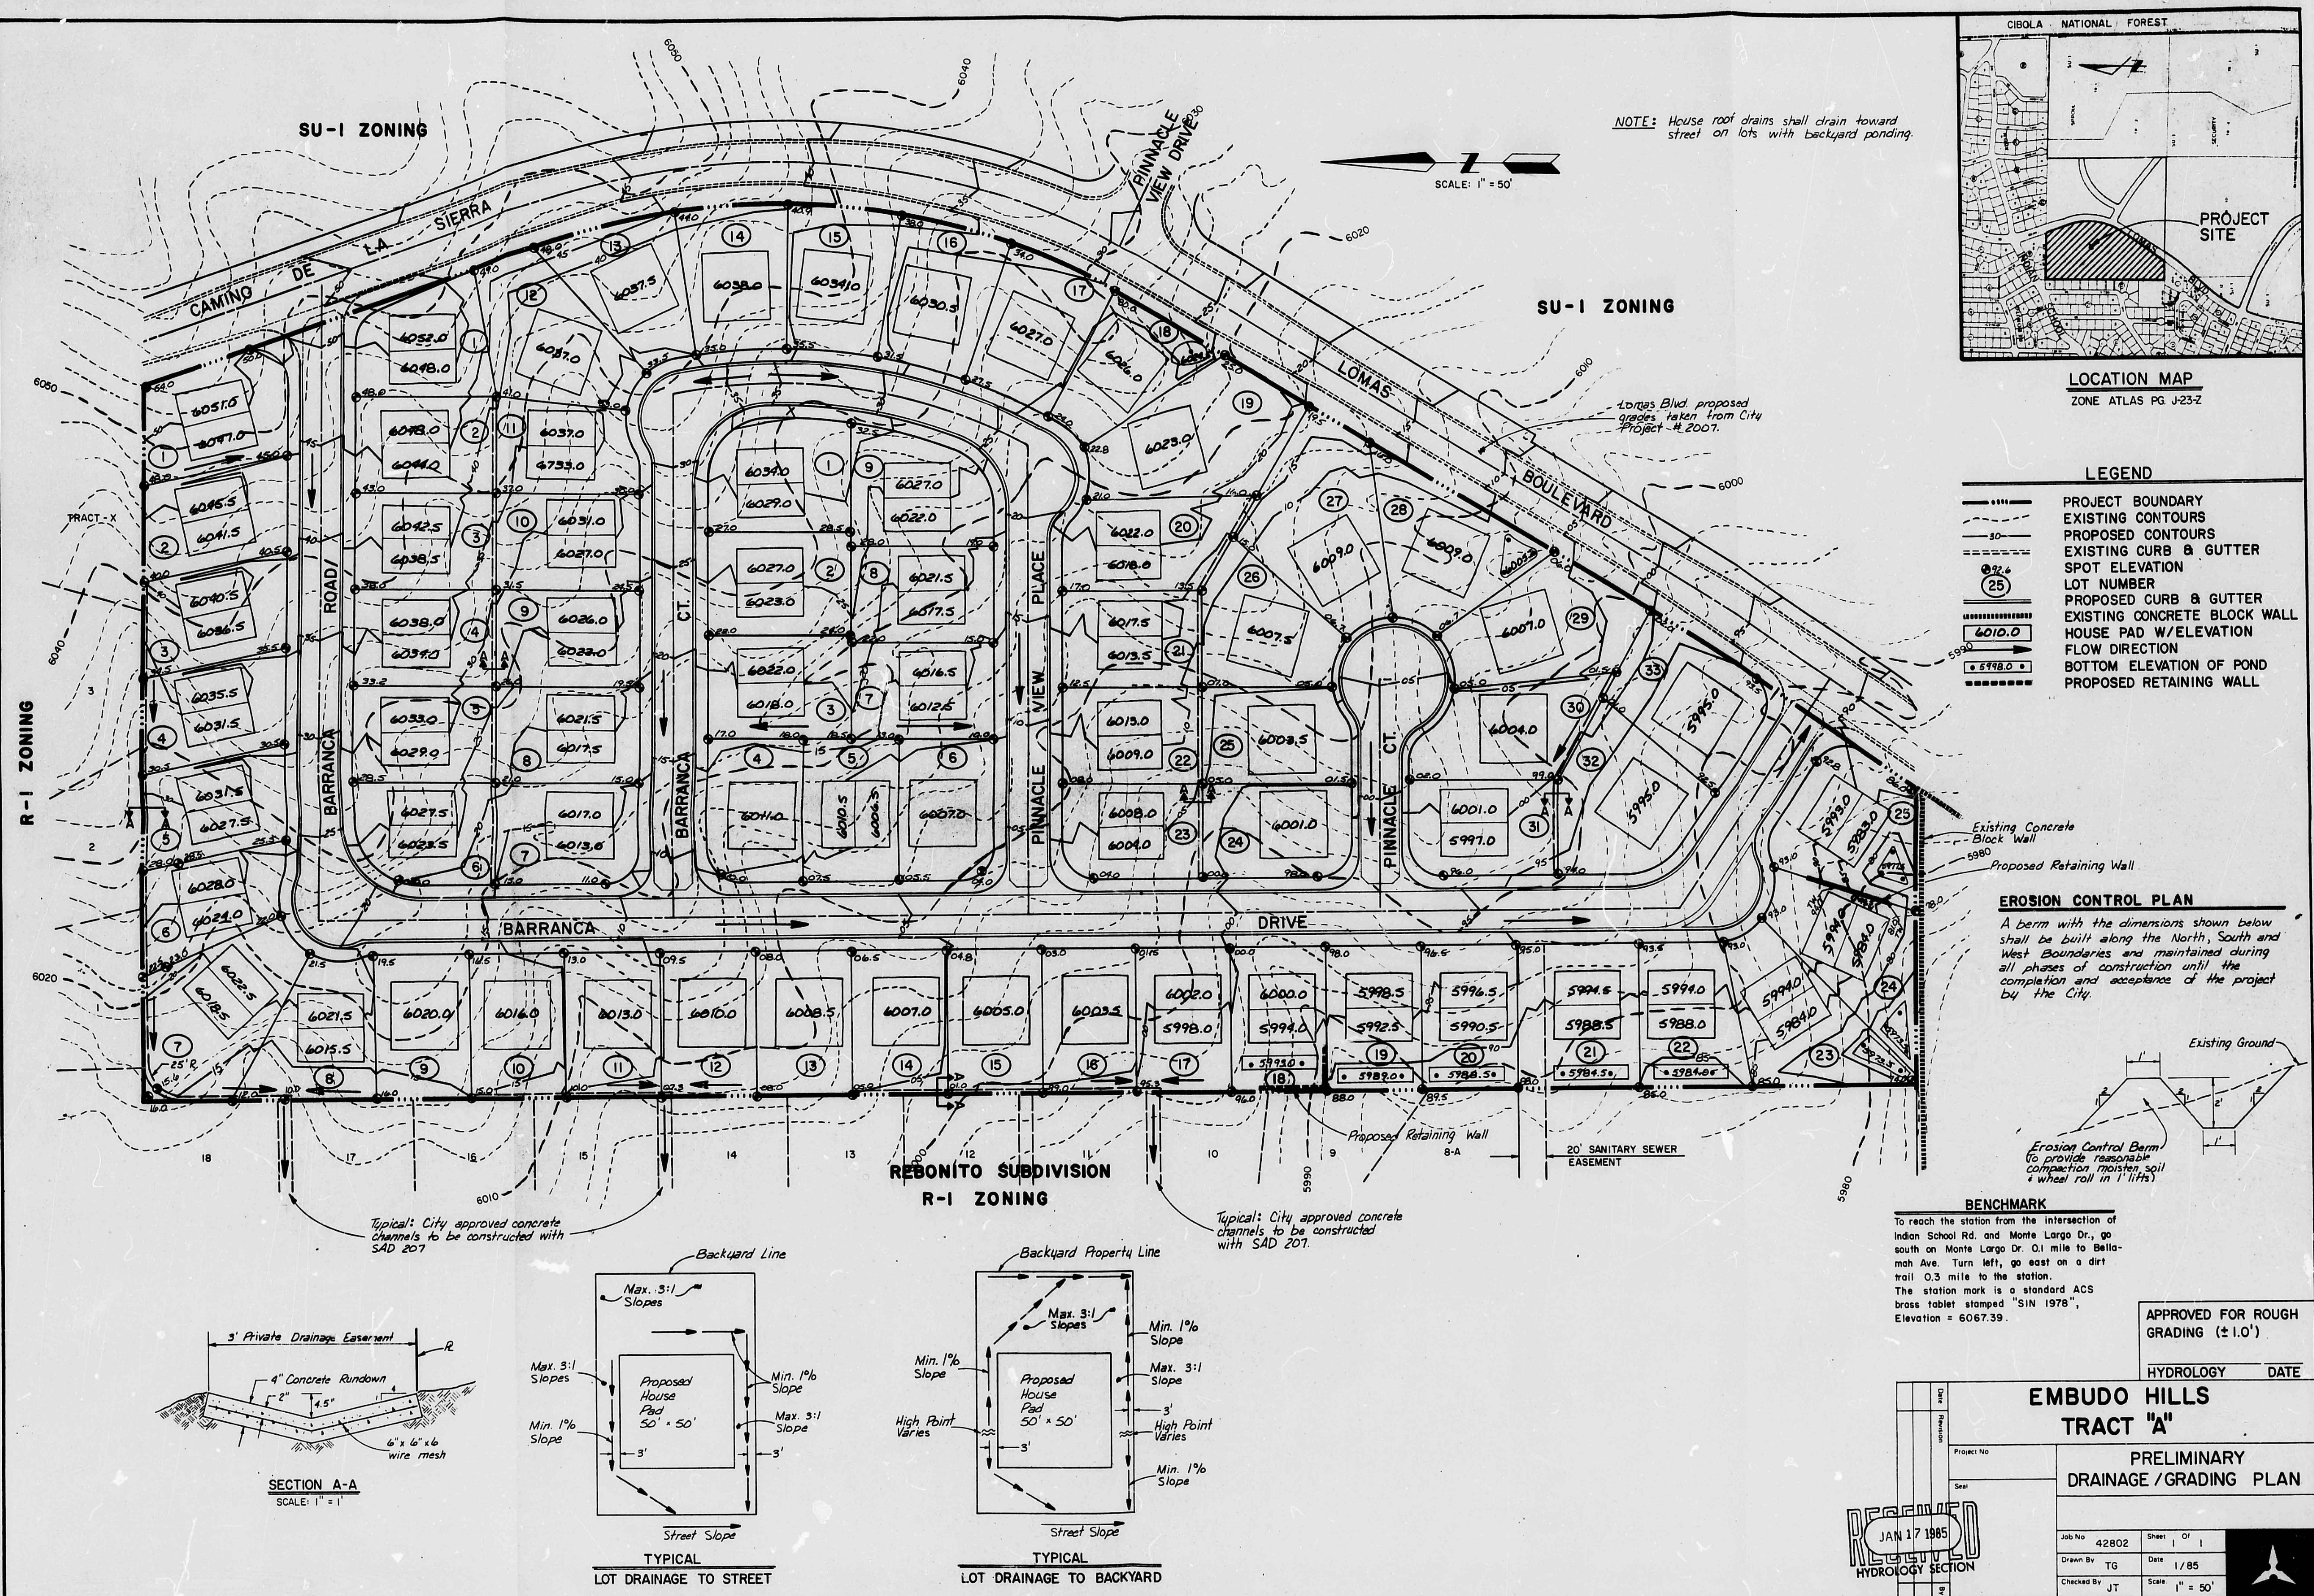

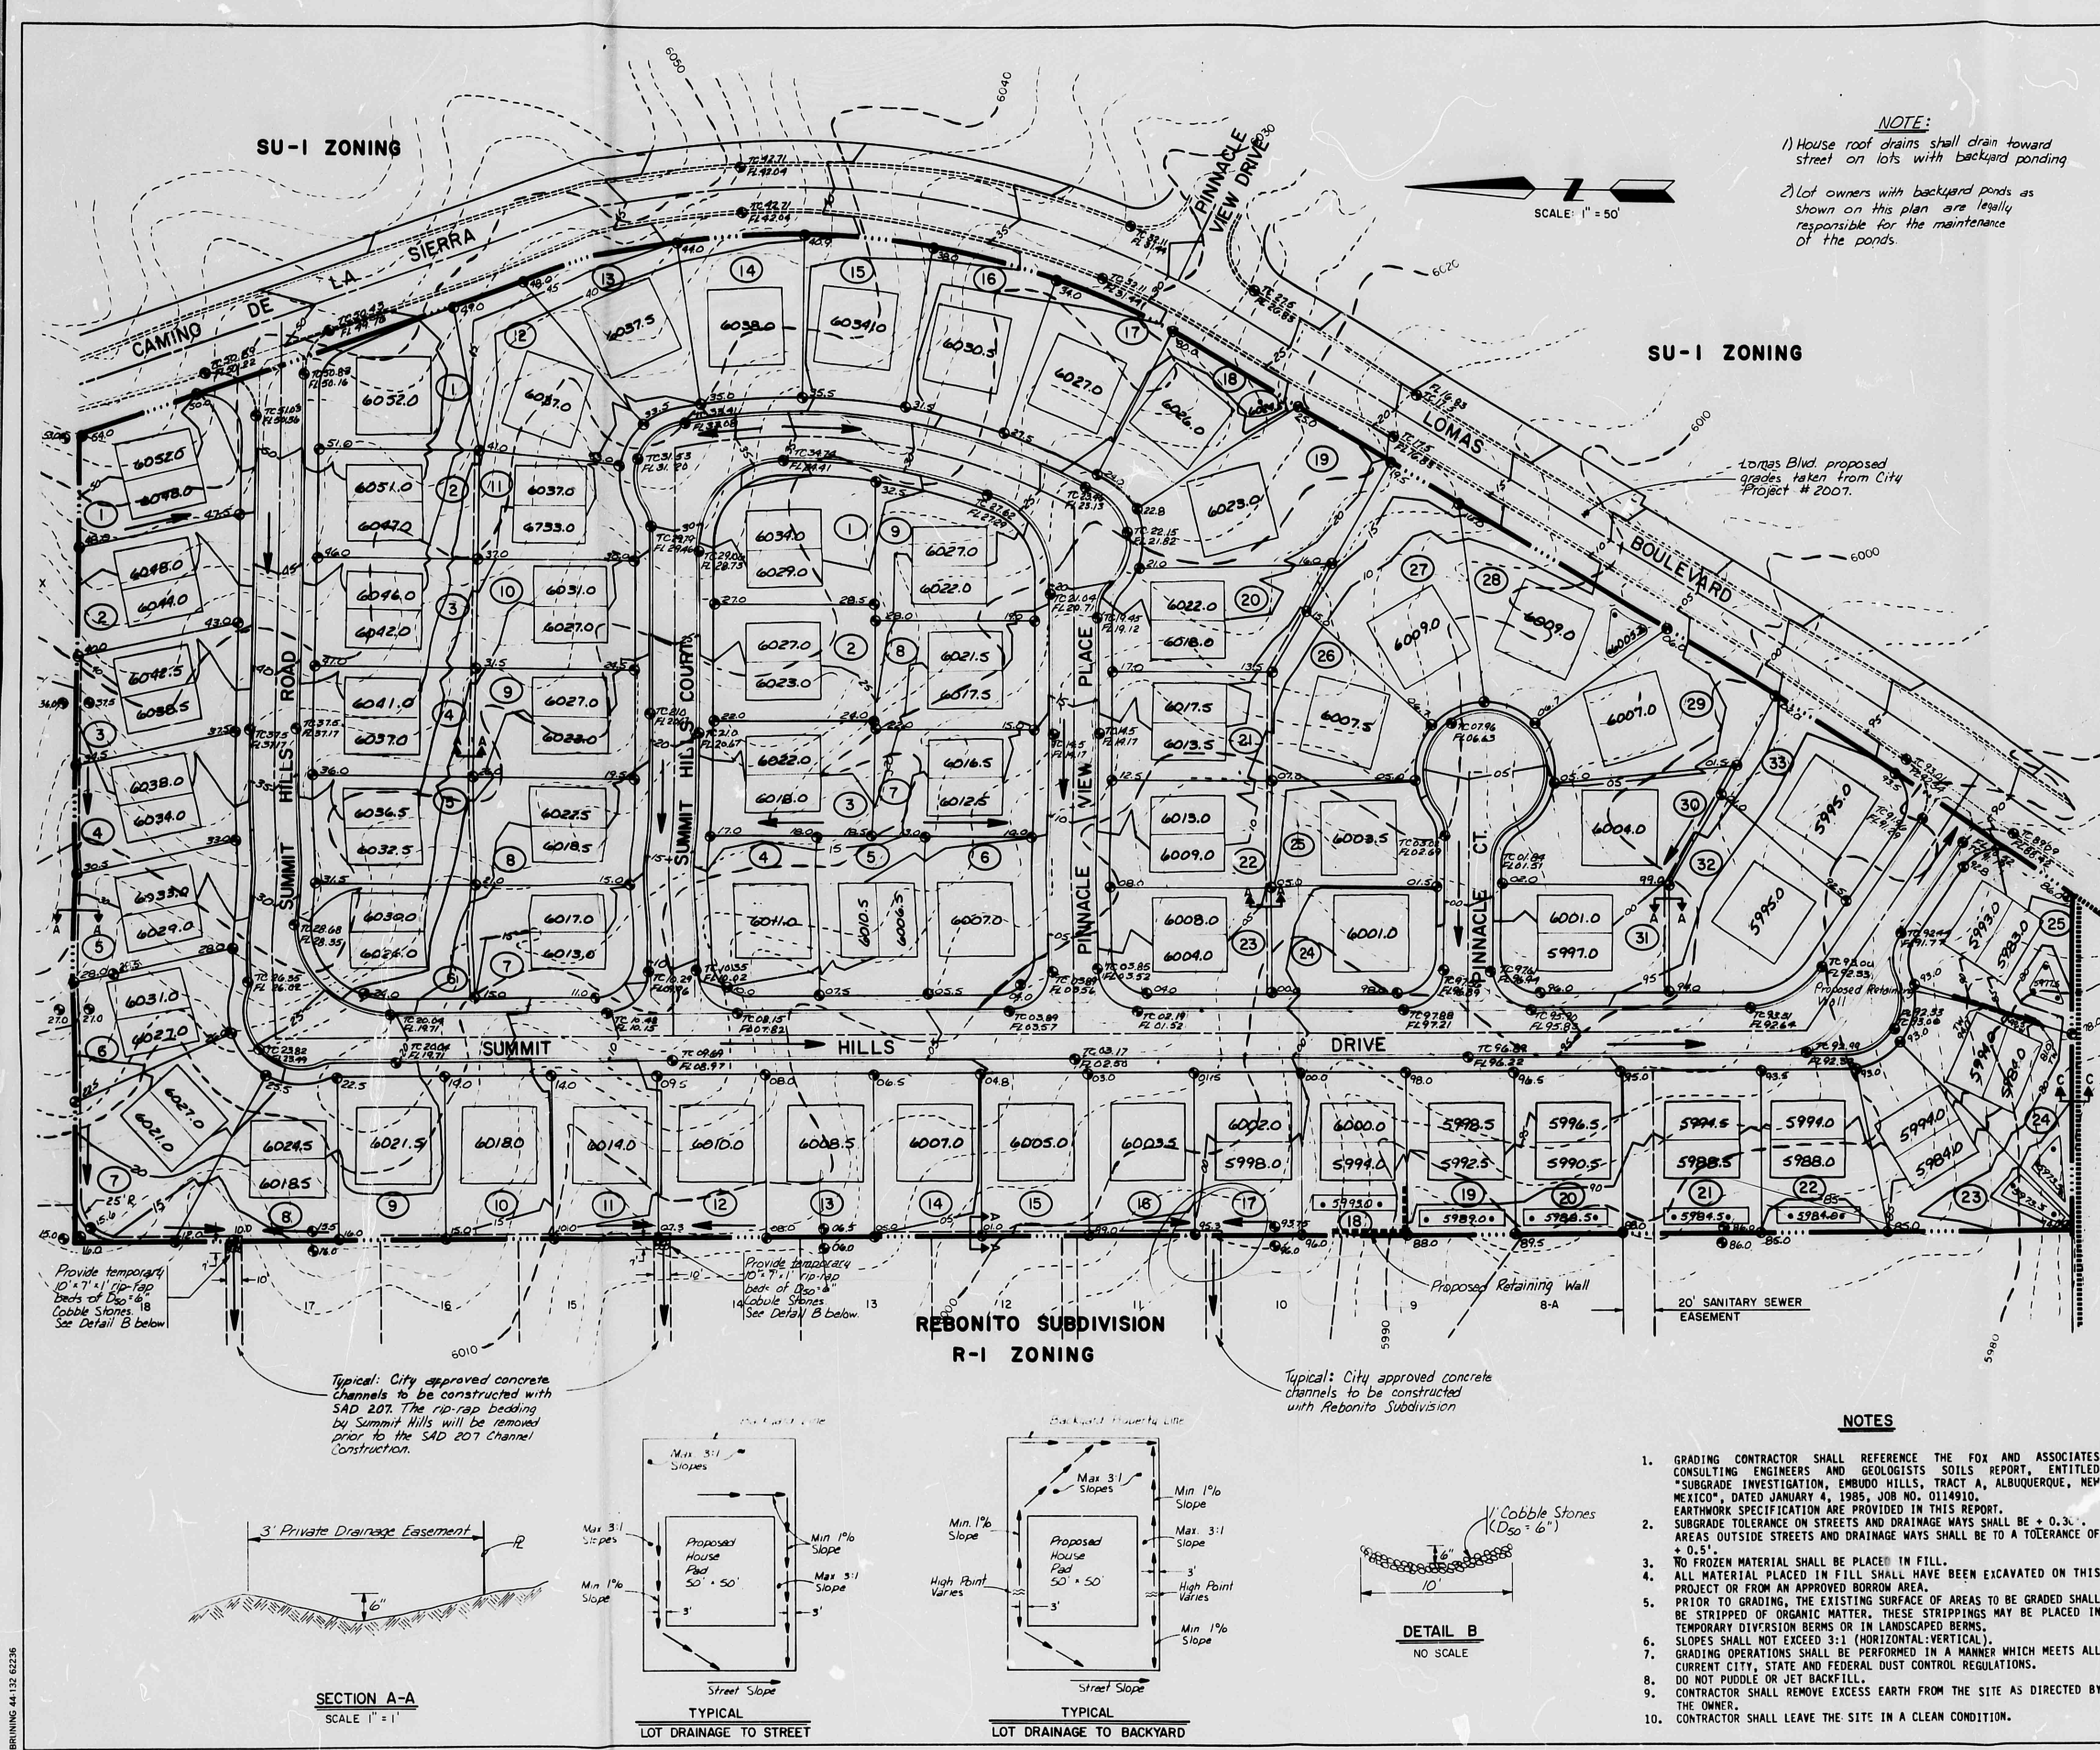

NOTE:
1) House roof drains shall drain toward street on lots with backyard ponding
2) Lot owners with backyard ponds as shown on this plan are legally responsible for the maintenance of the ponds.

SU-1 ZONING

REBONITO SUBDIVISION
R-1 ZONING

NOTES


1. GRADING CONTRACTOR SHALL REFERENCE THE FOX AND ASSOCIATES CONSULTING ENGINEERS AND GEOLOGISTS SOILS REPORT, ENTITLED "SUBGRADE INVESTIGATION, EMBUDO HILLS, TRACT A, ALBUQUERQUE, NEW MEXICO", DATED JANUARY 4, 1985, JOB NO. 0114910.
2. SUBGRADE TOLERANCE ON STREETS AND DRAINAGE WAYS SHALL BE $\pm 0.3\%$ AREAS OUTSIDE STREETS AND DRAINAGE WAYS SHALL BE TO A TOLERANCE OF $\pm 0.5\%$.
3. NO FROZEN MATERIAL SHALL BE PLACED IN FILL.
4. ALL MATERIAL PLACED IN FILL SHALL HAVE BEEN EXCAVATED ON THIS PROJECT OR FROM AN APPROVED BORROW AREA.
5. PRIOR TO GRADING, THE EXISTING SURFACE OF AREAS TO BE GRADED SHALL BE STRIPPED OF ORGANIC MATTER. THESE STRIPPINGS MAY BE PLACED IN TEMPORARY DIVERSION BERMS OR IN LANDSCAPED BERMS.
6. SLOPES SHALL NOT EXCEED 3:1 (HORIZONTAL:VERTICAL).
7. GRADING OPERATIONS SHALL BE PERFORMED IN A MANNER WHICH MEETS ALL CURRENT CITY, STATE AND FEDERAL DUST CONTROL REGULATIONS.
8. DO NOT PUDDLE OR JET BACKFILL.
9. CONTRACTOR SHALL REMOVE EXCESS EARTH FROM THE SITE AS DIRECTED BY THE OWNER.
10. CONTRACTOR SHALL LEAVE THE SITE IN A CLEAN CONDITION.

LEGEND

- PROJECT BOUNDARY
- EXISTING CONTOURS
- PROPOSED CONTOURS
- EXISTING CURB & GUTTER
- SPOT ELEVATION
- LOT NUMBER
- PROPOSED CURB & GUTTER
- EXISTING CONCRETE BLOCK WALL
- HOUSE PAD W/ ELEVATION
- FLOW DIRECTION
- BOTTOM ELEVATION OF POND
- PROPOSED RETAINING WALL
- PROPOSED SPOT ELEVATION (TOP OF CURB) (FLOW LINE)
- EXISTING SPOT ELEVATION

EROSION CONTROL PLAN

A berm with the dimensions shown below shall be built along the North, South and West Boundaries and maintained during all phases of construction until the completion and acceptance of the project by the City.

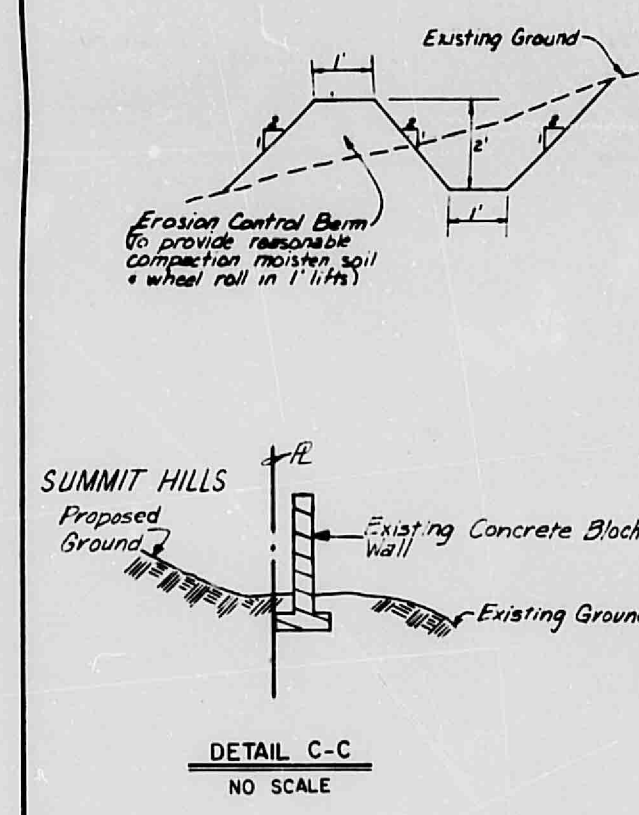

BENCHMARK

To reach the station from the intersection of Indian School Rd. and Monte Largo Dr., go south on Monte Largo Dr. 0.1 mile to Bella-mah Ave. Turn left, go east on a dirt road 0.3 mile to the station. The station mark is a standard ACS brass tablet stamped "SIN 1978", Elevation = 6067.39.

APPROVED FOR DRAINAGE
3/7/85
APR 23 1985
CITY OF ALBUQUERQUE
HYDROLOGY SECTION

APPROVALS			APPROVALS		
ENGINEER	DATE		ENGINEER	DATE	
City Engineer			Liquid Waste		
A.C.E.-Design			Traffic		
A.C.E.-Hydrology			Water		

DRAWING NO.	2425	MAP NO.	J-23	SHEET	5	OF	14
-------------	------	---------	------	-------	---	----	----

Construction Plan set.

SECTION A-A
SCALE 1" = 1'




TYPICAL
LOT DRAINAGE TO STREET

TYPICAL
LOT DRAINAGE TO BACKYARD

DETAIL B
NO SCALE


CITY OF ALBUQUERQUE
THIS REPRODUCTION IS THE BEST
POSSIBLE REPRODUCTION DUE
TO THE POOR QUALITY OF THE
ORIGINAL DOCUMENT

CITY OF ALBUQUERQUE

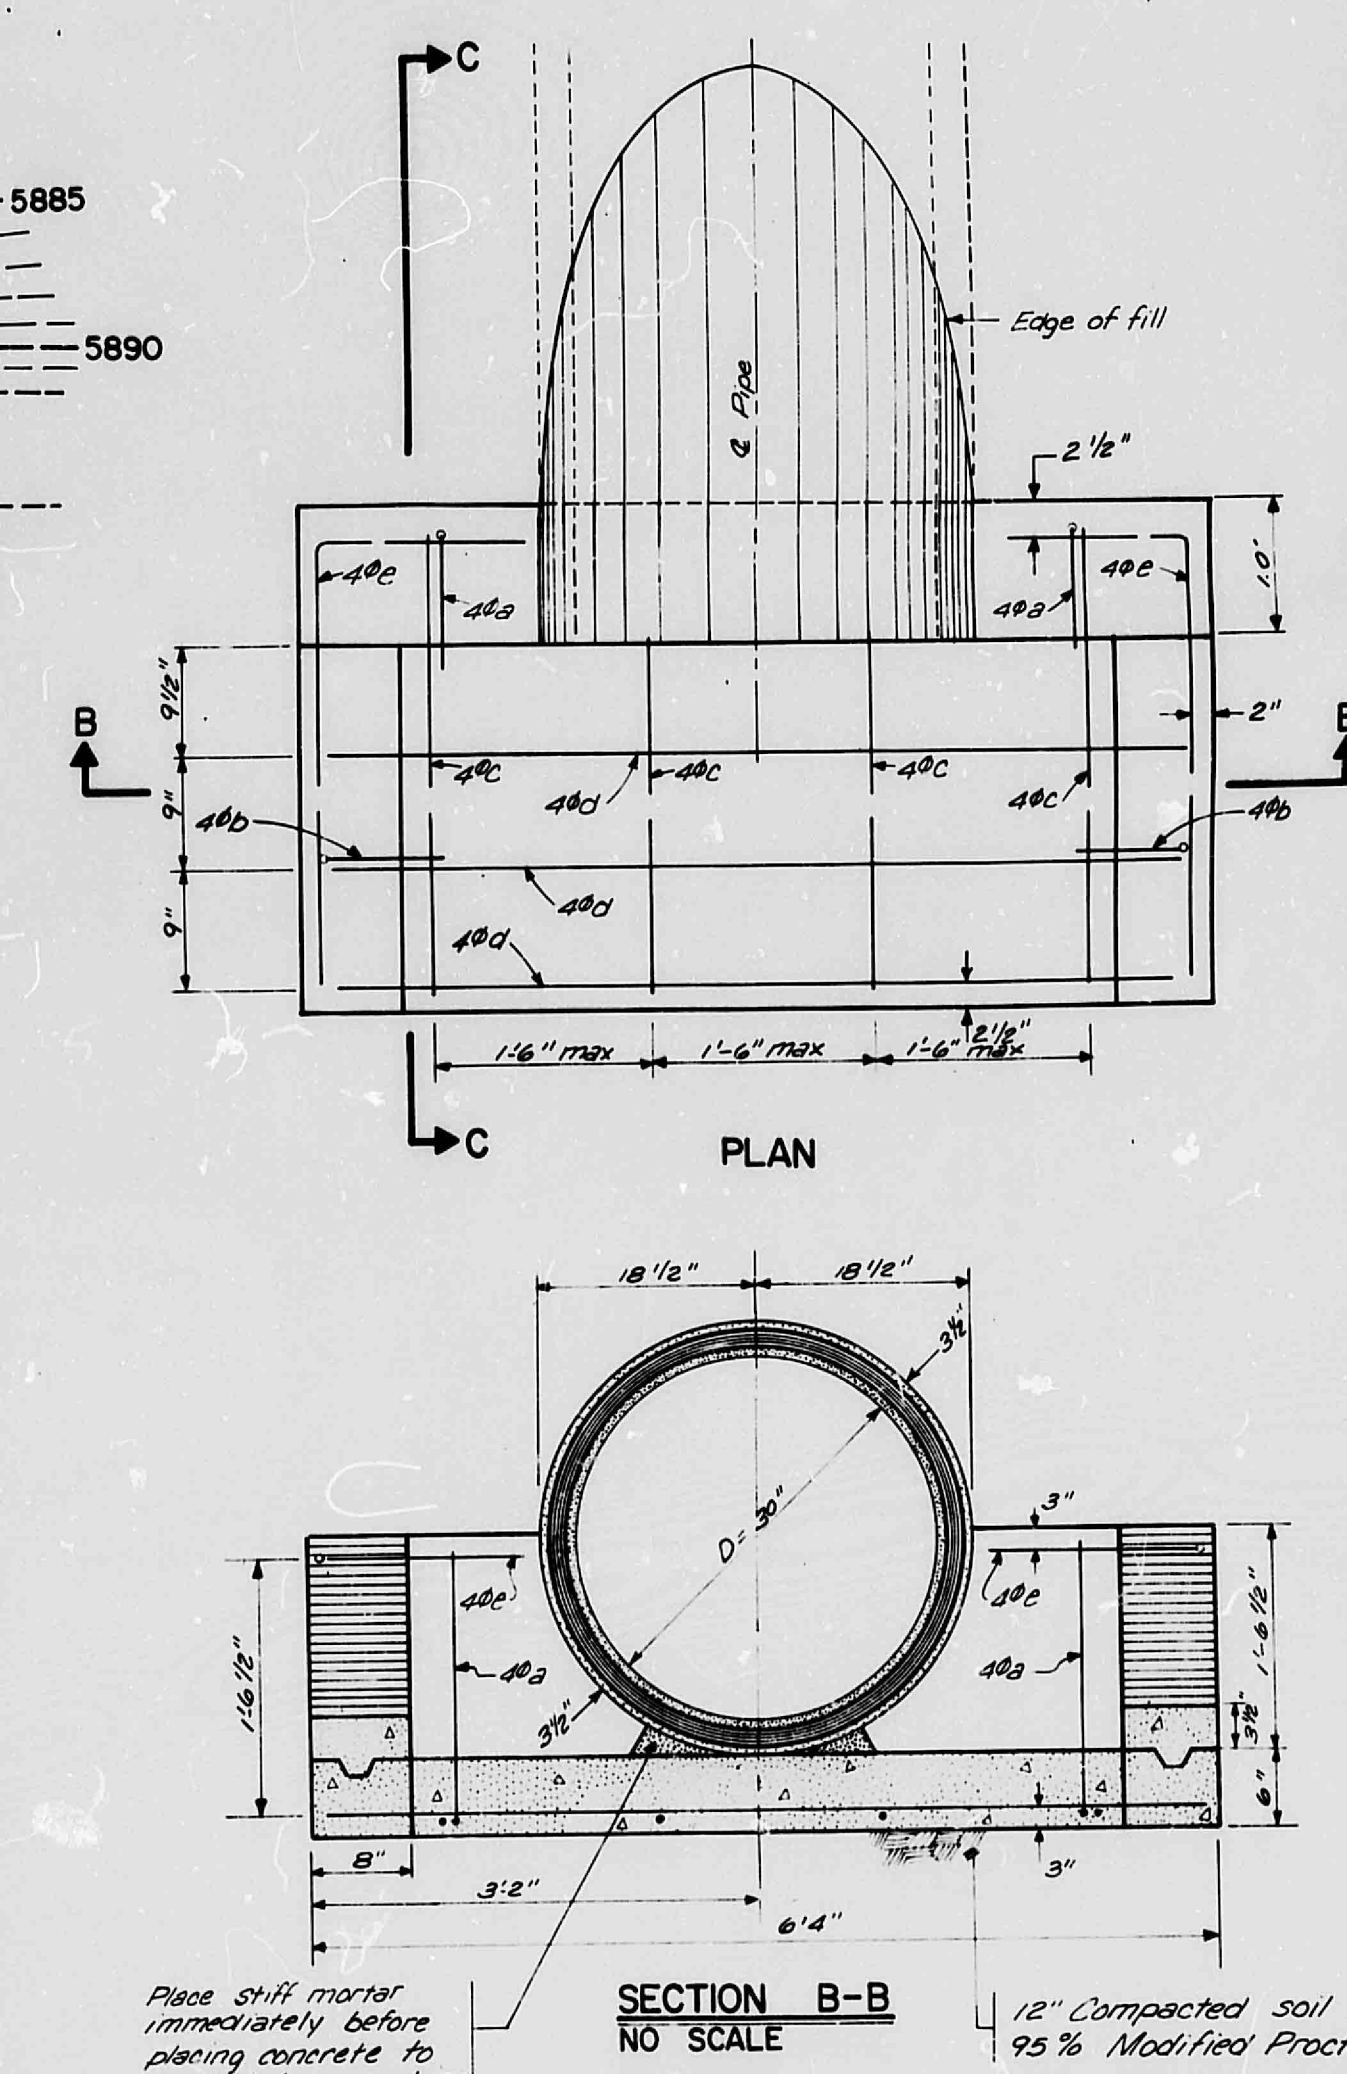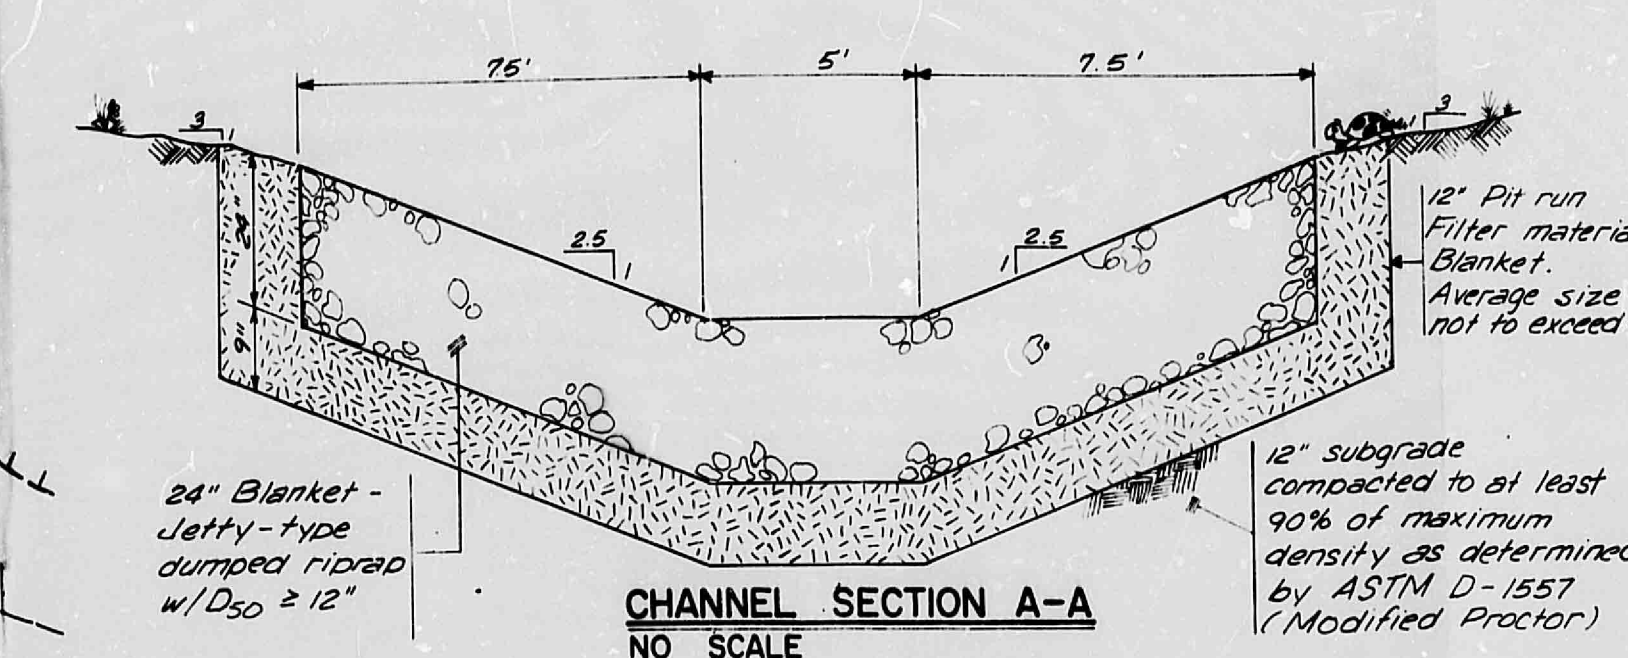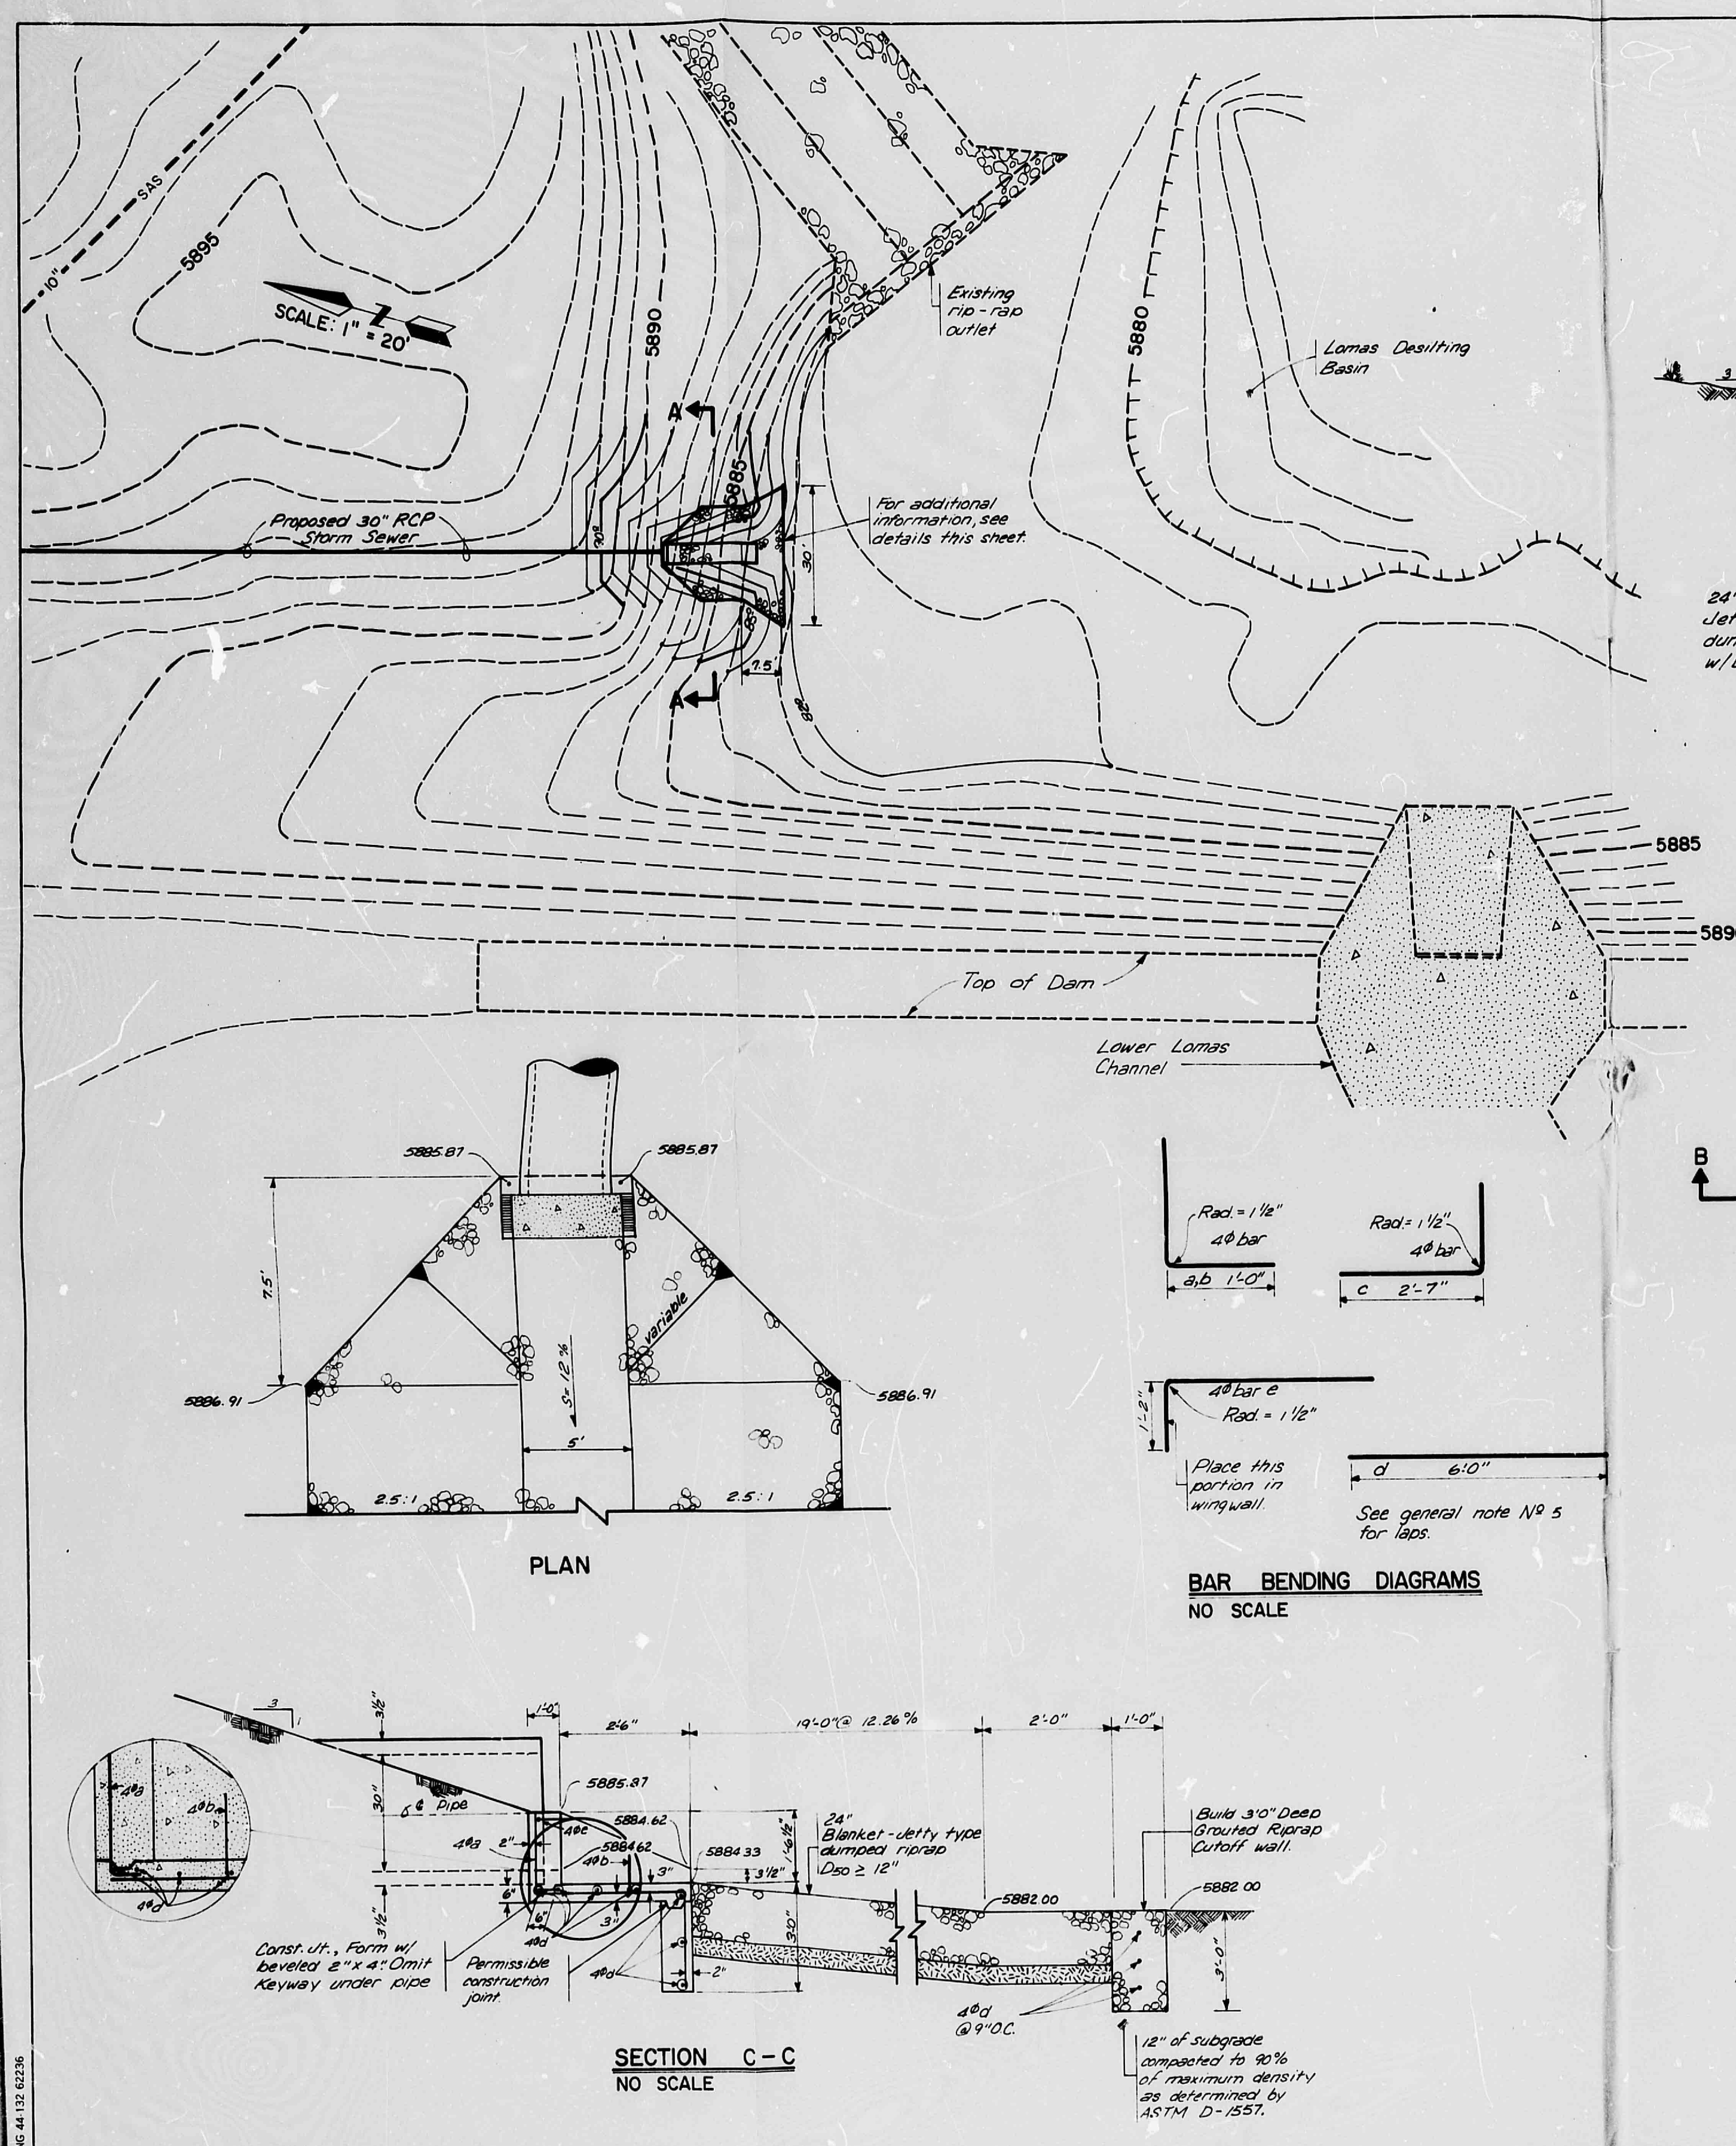

- GENERAL NOTES**
1. Materials and workmanship to conform to NIMS/H Commission Specifications.
 2. Design based on a minimum concrete compressive strength of 3000 pounds per sq. inch at 28 days. Chamfer all exposed edges 3/4".
 3. Reinforcing steel to be deformed bars, intermediate grade conforming to A.A.S.H.O. specifications M-31 and M-137. Dimensions refer to ϕ of bar.
 4. Place 3 d-bars in grouted riprap cutoff wall.
 5. d-bars may be spliced when necessary by lapping at least 20 bar diameters.
 6. Forms shall be placed on the outside edge of the cut-off wall. Forms on the inside edge of the cut-off wall will not be required. Pay quantities are to be based on dimensions as shown.
 7. The design shown uses the following quantities:
Reinforcing steel - 40 lbs.
Concrete - 0.94 cu. yds.

AS BUILT INFORMATION				BENCH MARKS				SURVEY INFORMATION				ENGINEER'S SEAL			
CONTRACTOR	DATE	BY	NO.	TO REACH THE STATION FROM THE INTERSECTION OF Lomas Blvd. and Monte Largo Dr. go south on Monte Largo Dr. 0.1 mile to Belmont Ave. Turn left, go East on a dirt trail 0.3 mile to the station. The station mark is a standard ACS brass tablet stamped "SUN 1978" Elevation = 6067.39	DATE	BY	NO.	DATE	BY	NO.	DATE	DATE	DATE	DATE	DATE
DESIGNED BY	DATE	BY	NO.	REMARKS	DESIGN	DATE	DATE	DATE	DATE	DATE	DATE	DATE	DATE	DATE	DATE
DRAWN BY	DATE	BY	NO.	REMARKS	DESIGN	DATE	DATE	DATE	DATE	DATE	DATE	DATE	DATE	DATE	DATE
CHECKED BY	DATE	BY	NO.	REMARKS	DESIGN	DATE	DATE	DATE	DATE	DATE	DATE	DATE	DATE	DATE	DATE

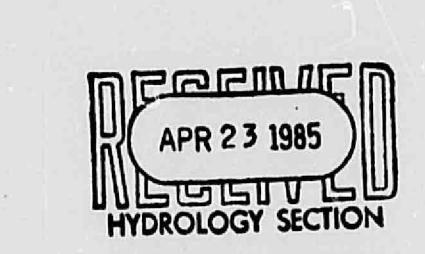

CITY OF ALBUQUERQUE
MUNICIPAL DEVELOPMENT DEPARTMENT
ENGINEERING DIVISION



TITLE: SUMMIT HILLS
BASIN OUTLET DETAILS

APPROVALS	ENGINEER	DATE	APPROVALS	ENGINEER	DATE
City Engineer			Liquid Waste		
A.C.E. - Design			Traffic		
A.C.E. - Hydrology			Water		

DRAWING NO. 2425 MAP NO. J-23 SHEET 14 OF 14

CITY OF ALBUQUERQUE
THIS MICROFILM IS THE BEST
POSSIBLE REPRODUCTION DUE
TO THE POOR QUALITY OF THE
ORIGINAL DOCUMENT


CITY OF ALBUQUERQUE

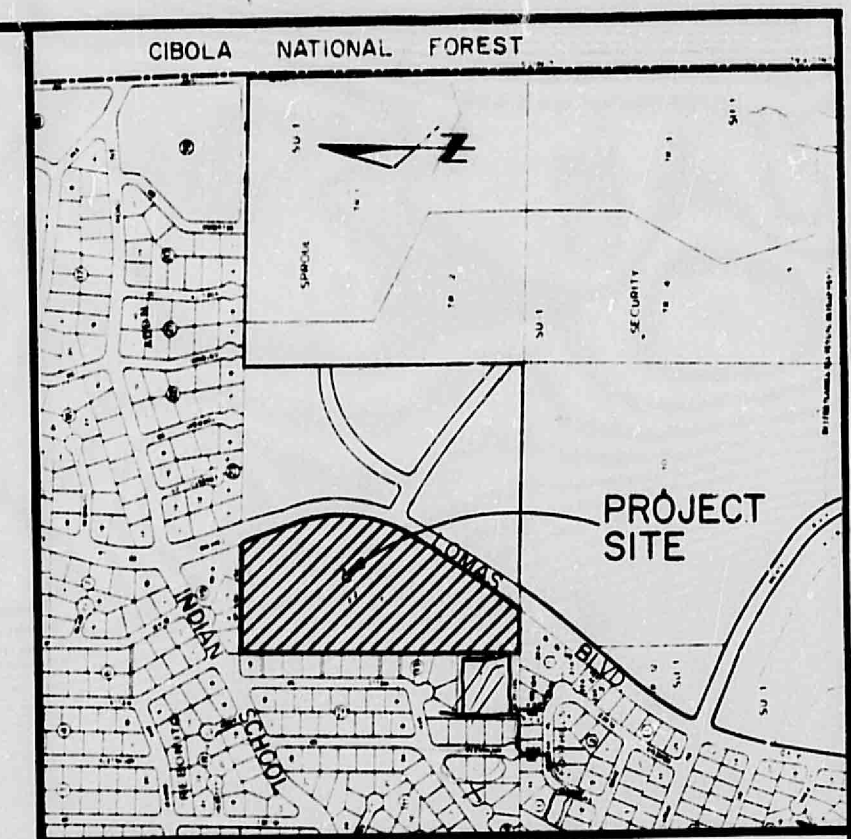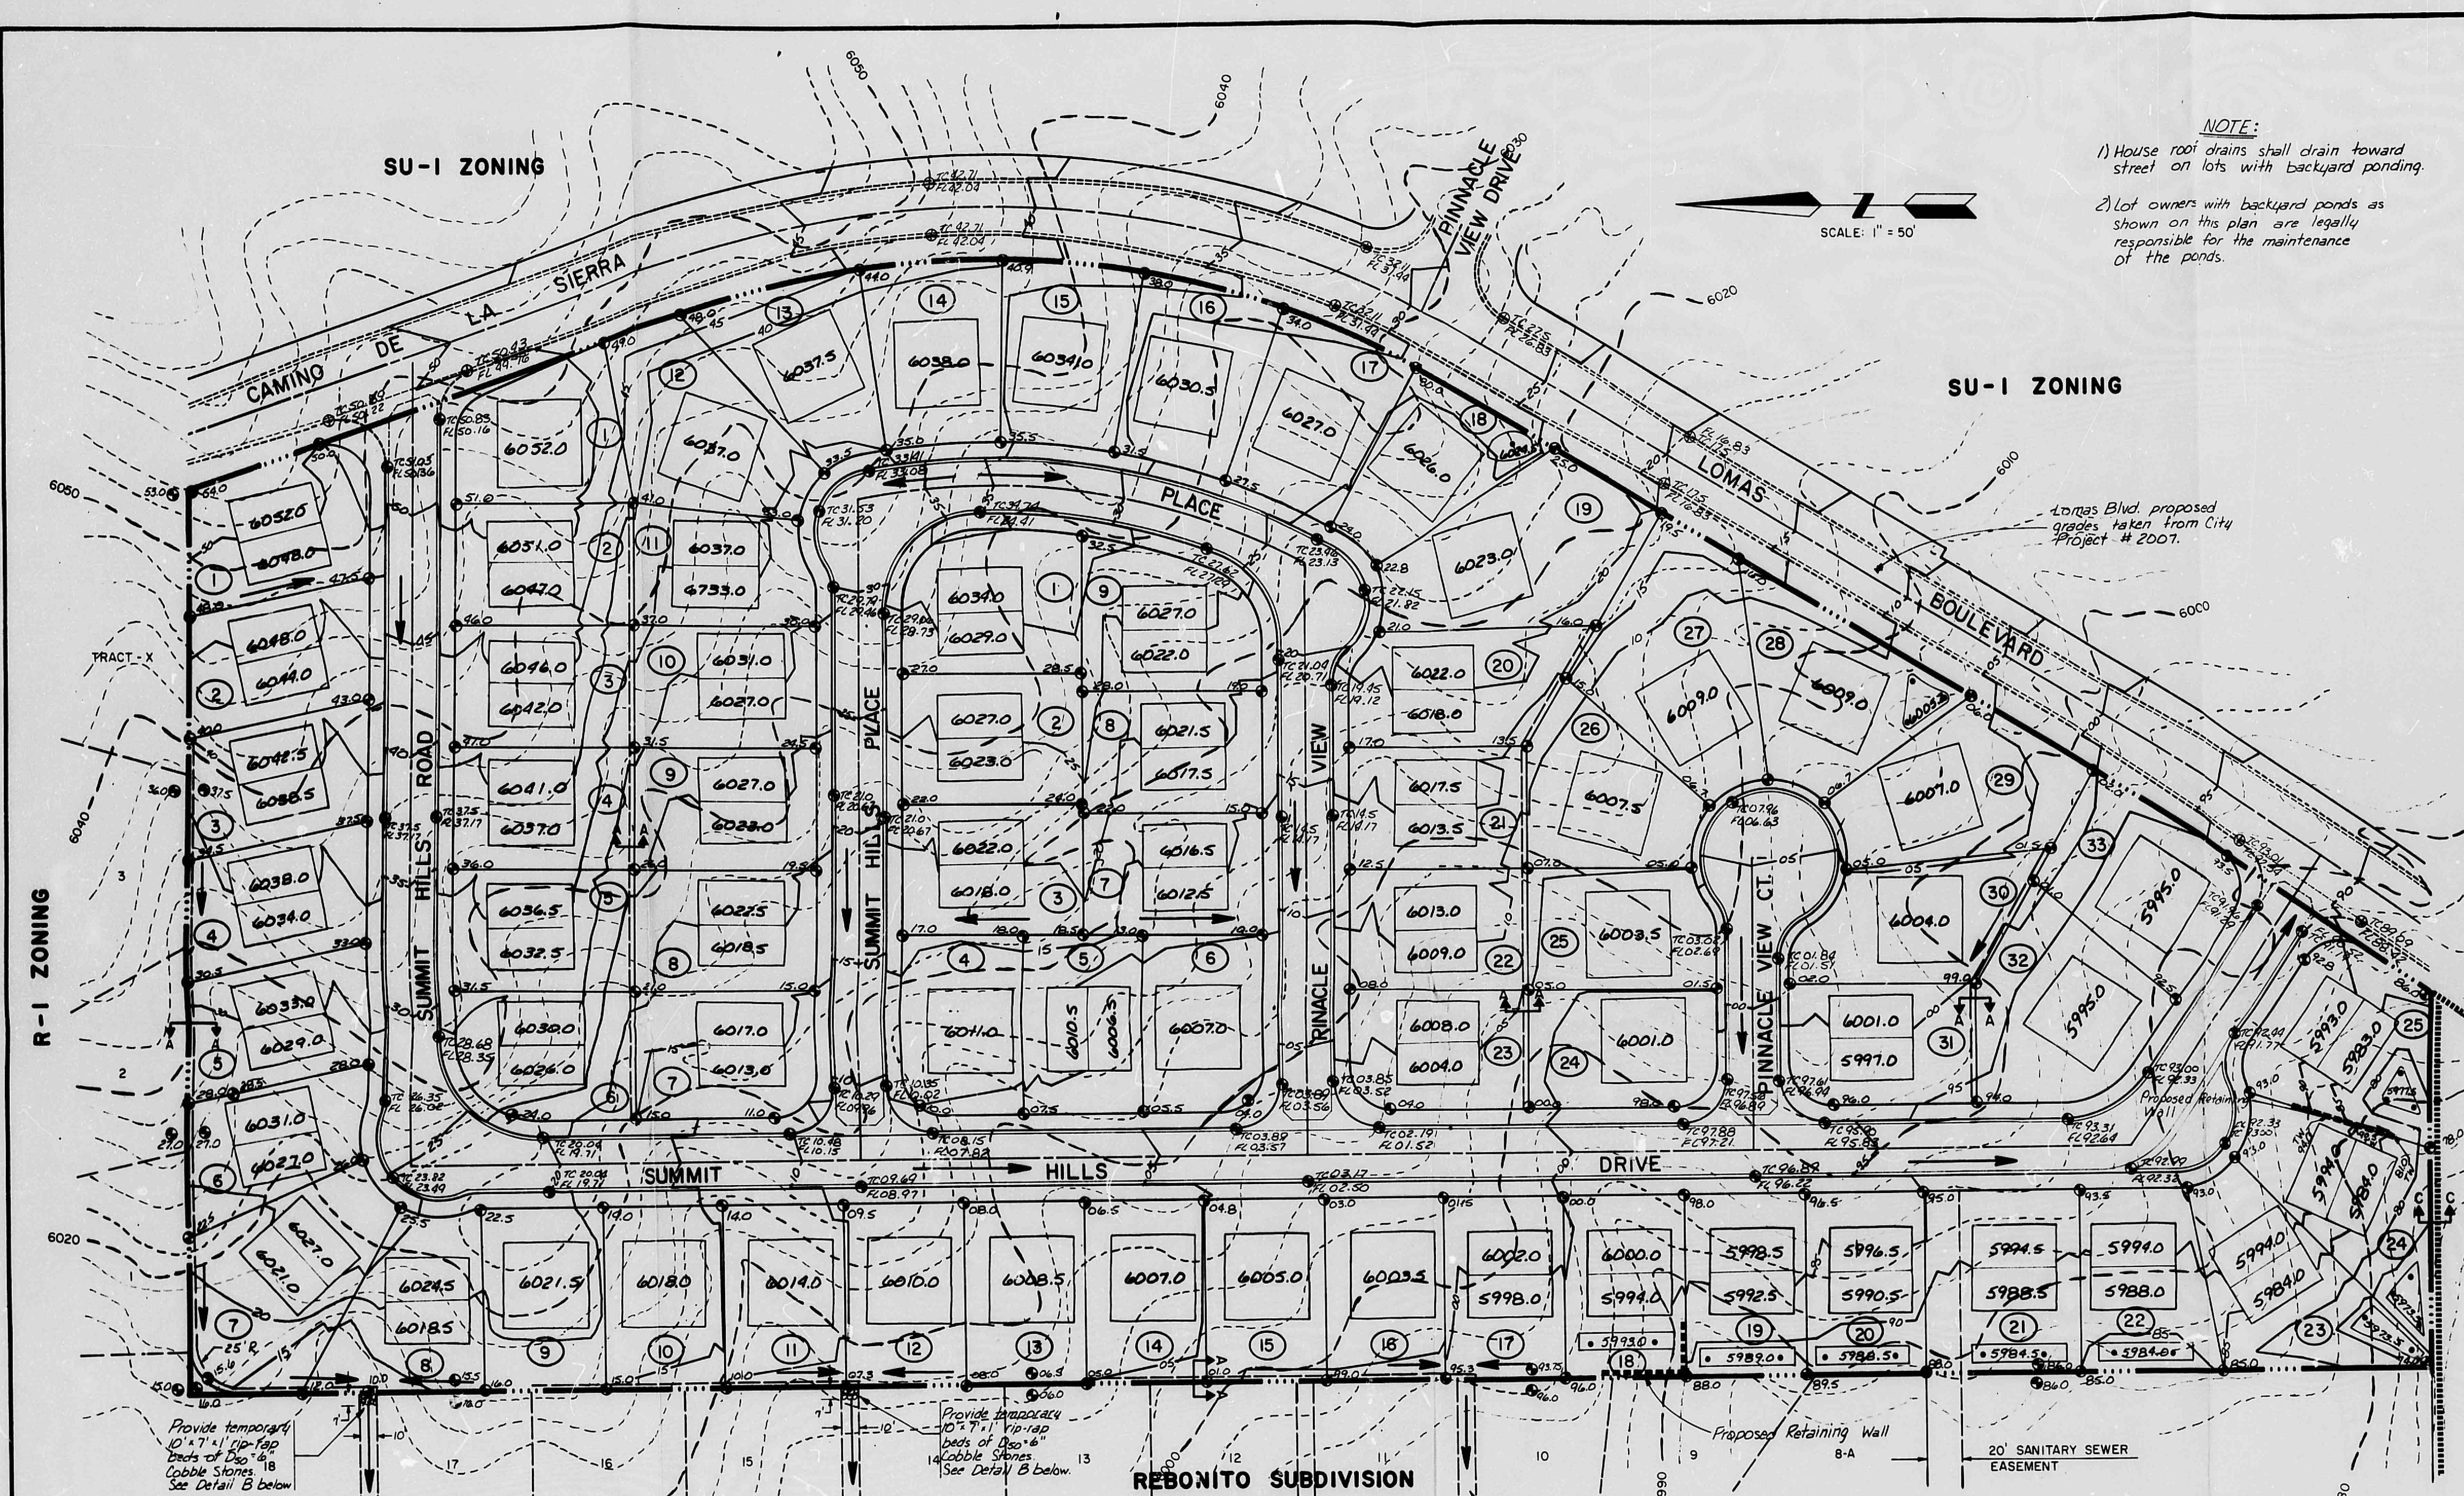

LOCATION MAP
ZONE ATLAS PG J-23-Z

- LEGEND**
- PROJECT BOUNDARY
 - EXISTING CONTOURS
 - PROPOSED CONTOURS
 - EXISTING CURB & GUTTER
 - SPOT ELEVATION
 - LOT NUMBER
 - PROPOSED CURB & GUTTER
 - EXISTING CONCRETE BLOCK WALL
 - HOUSE PAD W/ELEVATION
 - FLOW DIRECTION
 - BOTTOM ELEVATION OF POND
 - PROPOSED RETAINING WALL
 - PROPOSED SPOT ELEVATION (TOP OF CURB) (FLOWLINE)
 - EXISTING SPOT ELEVATION

EROSION CONTROL PLAN
A berm with the dimensions shown below shall be built along the North, South and West Boundaries and maintained during all phases of construction until the completion and acceptance of the project by the City.

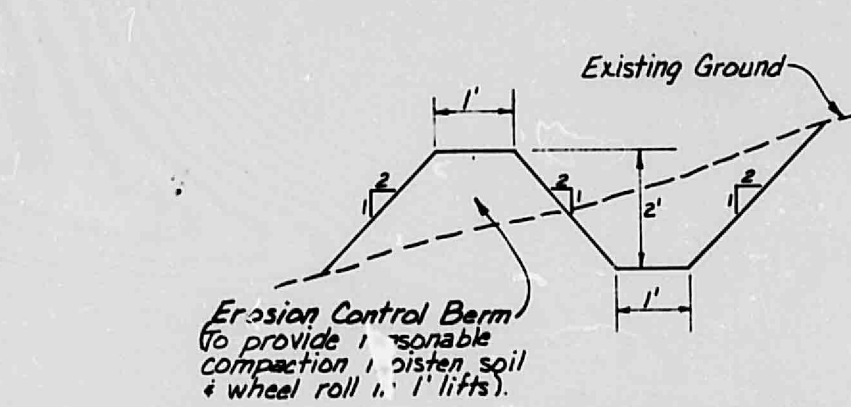

BENCHMARK
To reach the station from the intersection of Indian School Rd. and Monte Largo Dr., go south on Monte Largo Dr. 0.1 mile to Bella-mah Ave. Turn left, go east on a dirt trail 0.3 mile to the station. The station mark is a standard ACS brass tablet stamped "SIN 1978", Elevation = 6067.39.

APR 23 1985
HYDROLOGY SECTION


APPROVED FOR ROUGH GRADING (±1.0')
DATE 3/19/85

J23-D9B


SUMMIT HILLS
GRADING PLAN

FINAL
DRAINAGE / GRADING PLAN


Project No. 42802
Drawn By TG
Checked By JT
Scale 1" = 50'

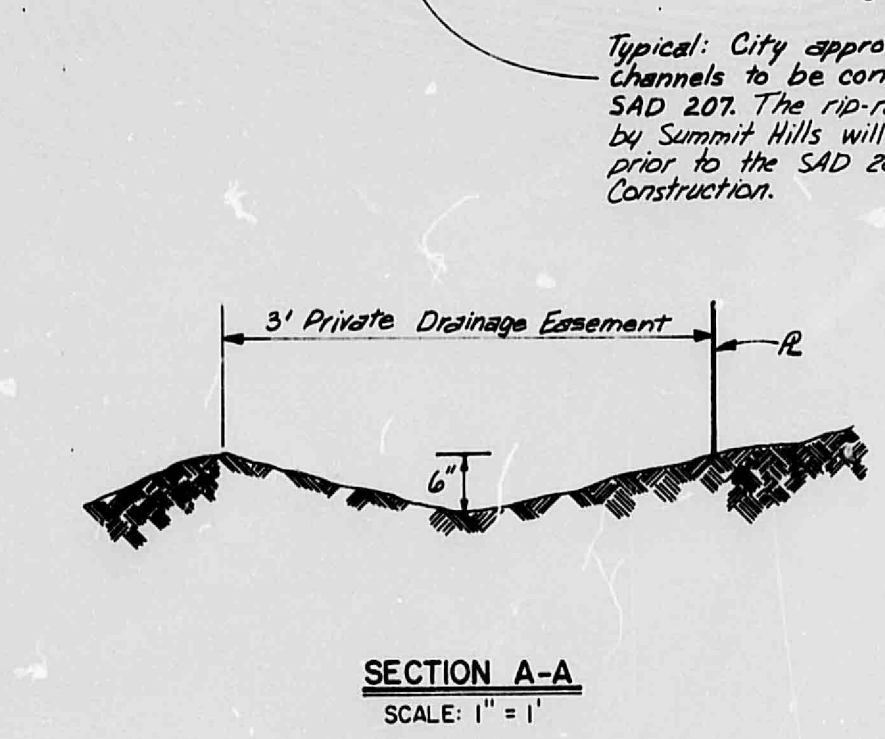


SECTION A-A
SCALE: 1" = 1'

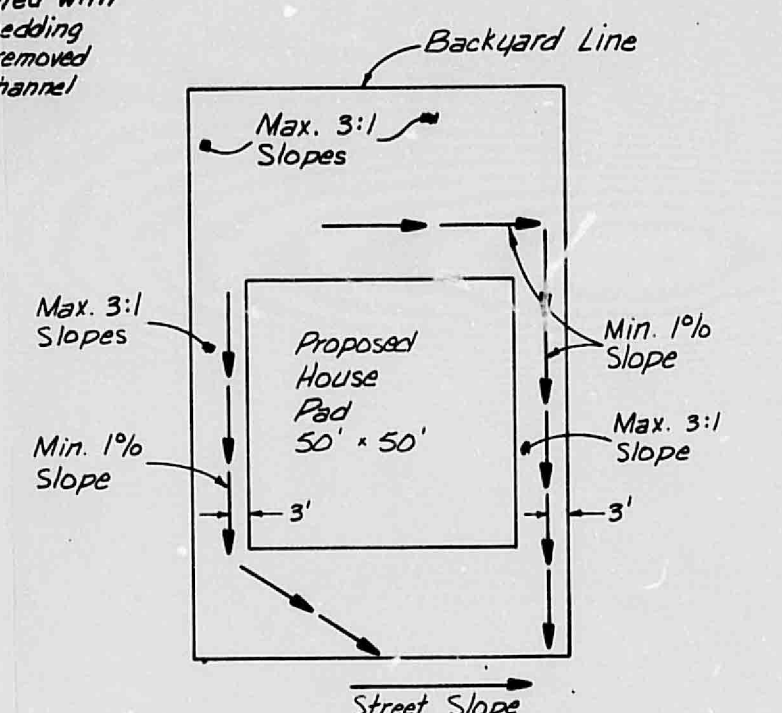


TYPICAL
LOT DRAINAGE TO STREET

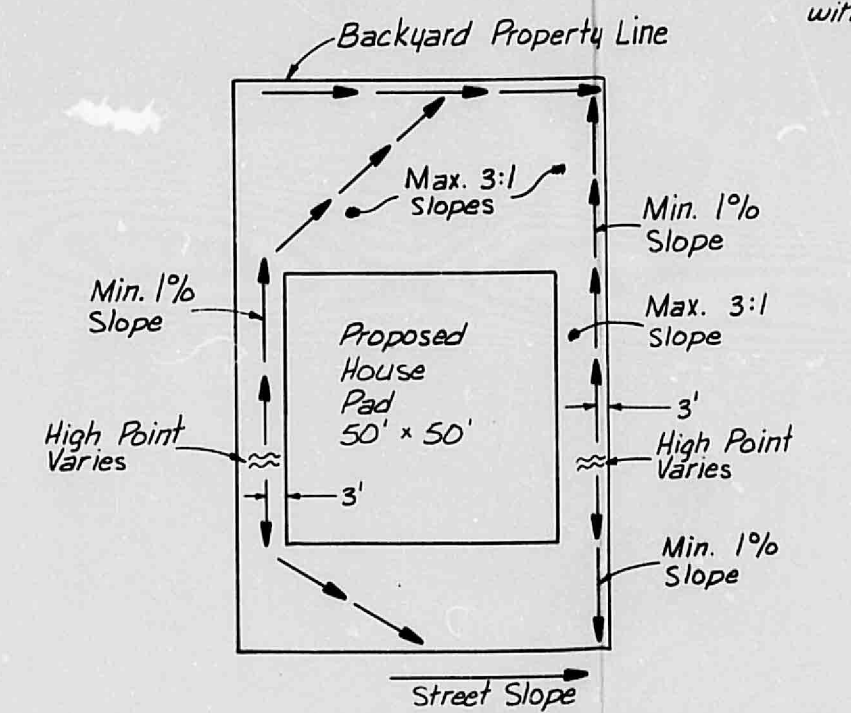

TYPICAL
LOT DRAINAGE TO BACKYARD

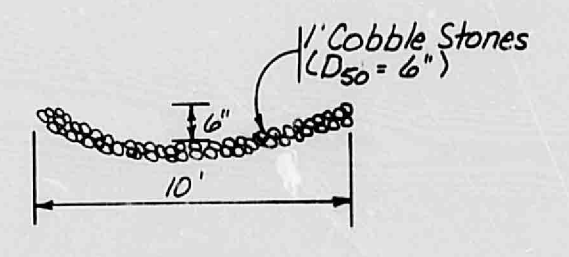

DETAIL B
NO SCALE


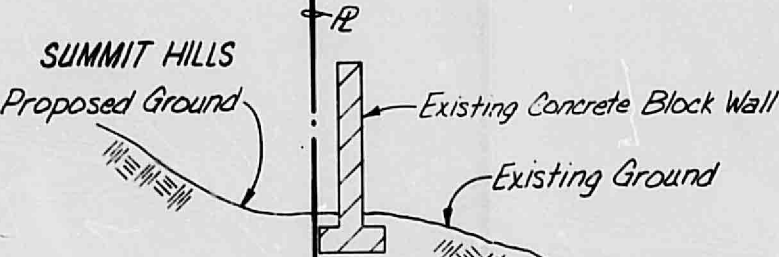


DETAIL C-C
NO SCALE

APPROVED FOR DRAINAGE
5/7/85
BILLY J. SANCHEZ
ADVISE DRAINAGE INSPECTOR
WHEN GRADING EXECUTED

CITY OF ALBUQUERQUE

CITY OF ALBUQUERQUE
THIS MICROIMAGE IS THE BEST
POSSIBLE REPRODUCTION DUE
TO THE POOR QUALITY OF THE
ORIGINAL DOCUMENT.

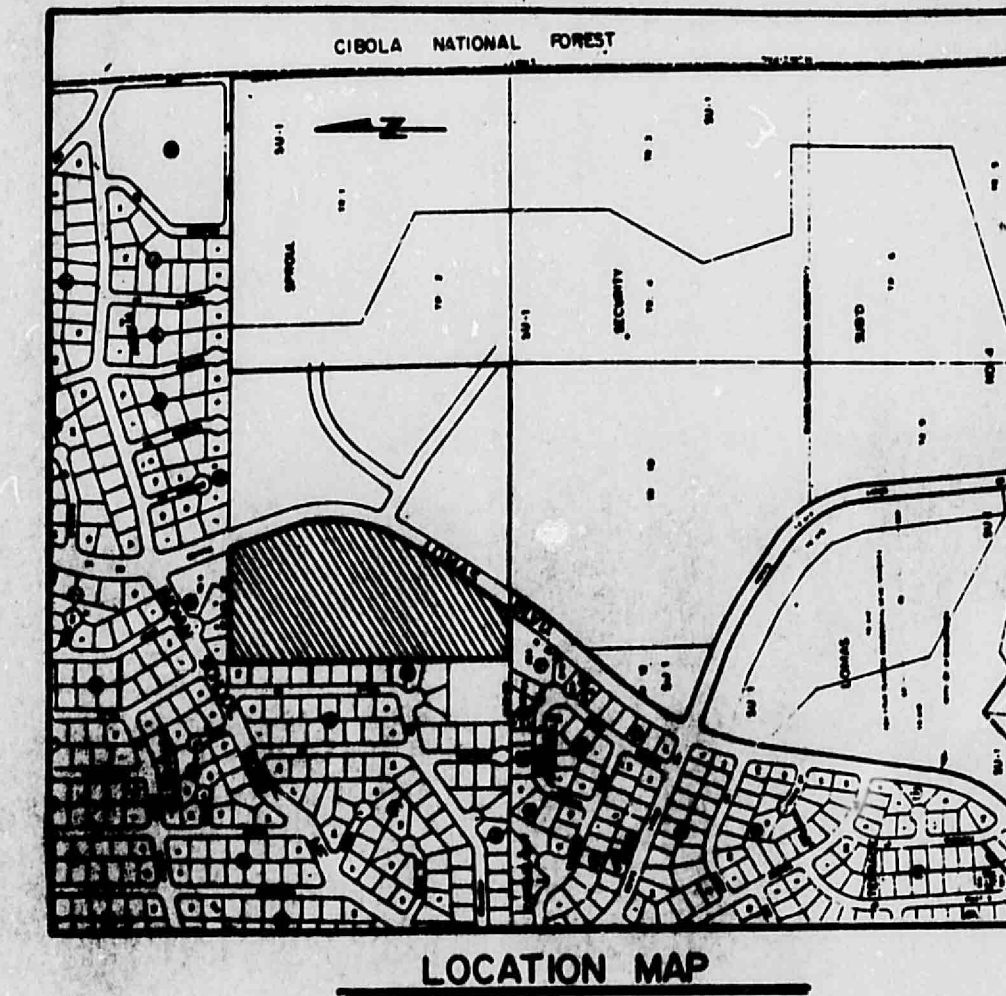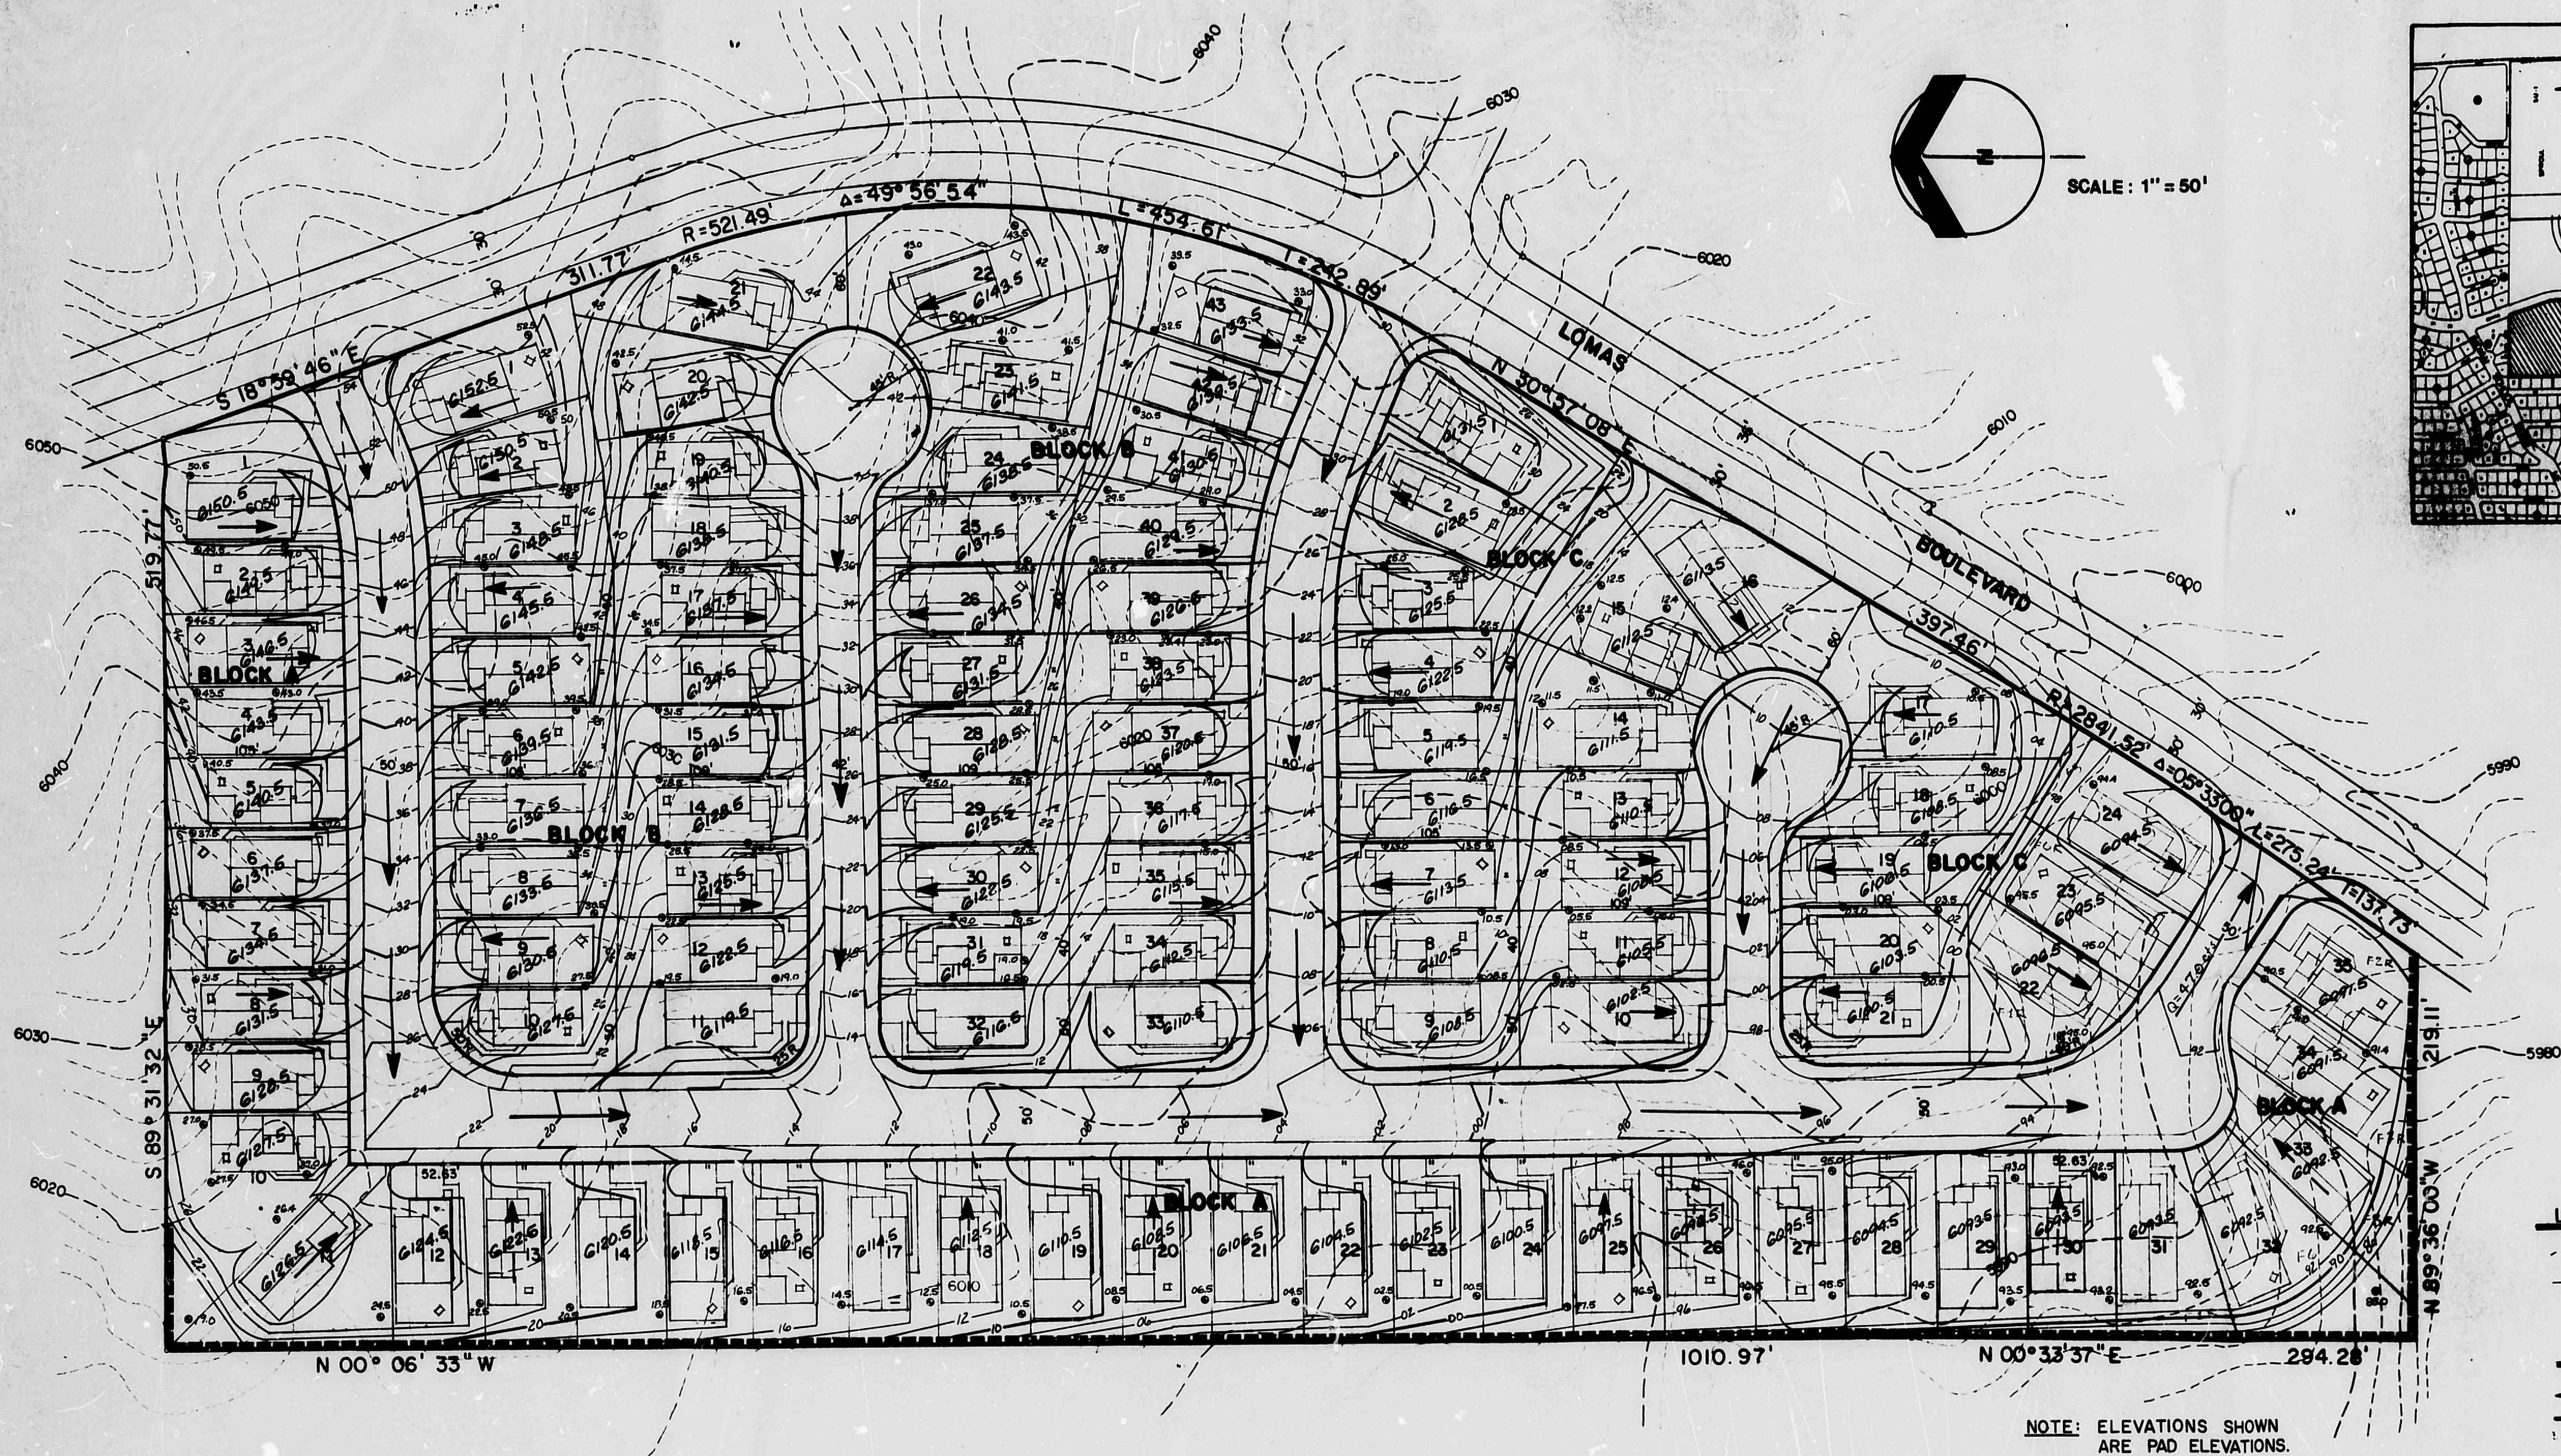

- LEGEND**
- EXISTING CONTOURS
 - PROPOSED CONTOURS
 - EXISTING SPOT ELEVATIONS
 - PROPOSED SPOT ELEVATIONS
 - RETAINING WALL
 - DIRECTION OF FLOW
 - PROPERTY BOUNDARY

NOTE: ELEVATIONS SHOWN ARE PAD ELEVATIONS.

EMBUDO HILLS — TRACT A
DRAINAGE PLATE 4

102 LOTS

REFILED
JUL 12 1984
HYDROLOGY SECTION


CONCEPTIONAL DRAINAGE & GRADING PLAN

Job No. 41410

CITY OF ALBUQUERQUE
THIS MICROCAGE IS THE BEST
POSSIBLE REPRODUCTION DUE
TO THE POOR QUALITY OF THE
ORIGINAL DOCUMENT

CITY OF ALBUQUERQUE

C D

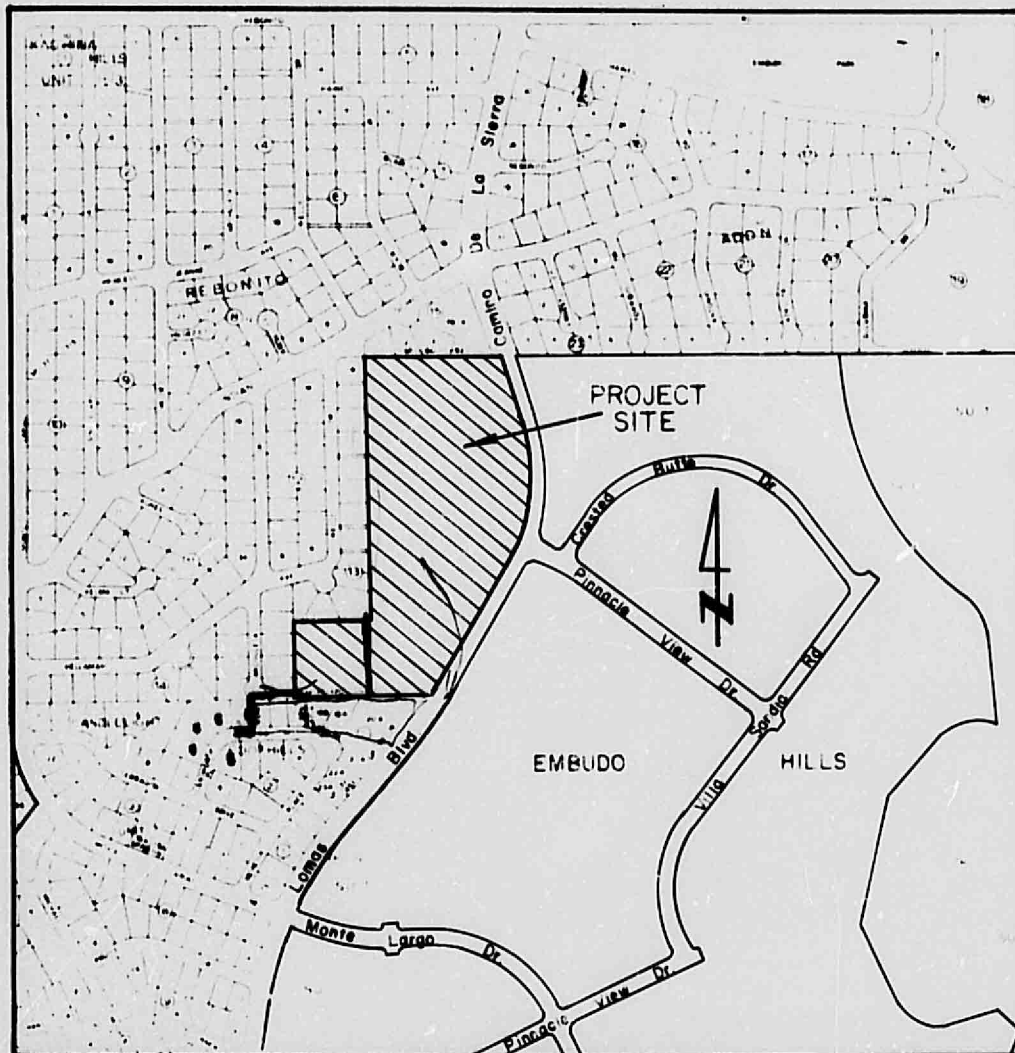

NOTES

- Bearings are New Mexico State Plane Grid Bearings (Central Zone).
- Distances are ground distances.
- Record bearings and distances of adjoining recorded plats are shown in parenthesis.

SUBDIVISION DATA

- DRB Number **84-438**
- Zone Atlas Index No.: J-23-2
- Gross Subdivision Acreage: 17.3705 Acres.
- Total Number of Tracts Created: 68 Tracts.
- Total Mileage of Full Width Streets Created: 0.526 Mile.
- 5/8" rebar with a 1-1/4" red plastic cap stamped "WEAVER LS 6544" were set on corners designated by ●

SURVEYOR'S CERTIFICATION

I, A. Duane Weaver, a registered New Mexico Land Surveyor, certify that this plat was prepared by me or under my supervision, shows all easements of record, meets the minimum requirements for monumentation and surveys contained in the Albuquerque Subdivision Ordinance, and is true and accurate to the best of my knowledge and belief.

A. Duane Weaver
A. Duane Weaver
P.L.S. No. 6544
New Mexico

Robannan-Huston, Inc.
4125 Carlisle N.E.
Albuquerque, NM 87107

State of New Mexico)
County of Bernalillo) ss

The foregoing instrument was acknowledged before me this 20 day of February 1985, by A. Duane Weaver.



OFFICIAL SEAL
MARSIA WELLEN
NOTARY PUBLIC, STATE OF NEW MEXICO
My Bond Filed with

Marsia Wellen
Notary Public

2/23/85

DESCRIPTION

A certain tract of land situated within Section 14, T10N, R4E, N.M.P.M., within the City of Albuquerque, Bernalillo County, New Mexico, being Tract "A," EMUNDO HILLS, as the same is shown and designated on the plat filed in the office of the County Clerk of Bernalillo County, New Mexico on April 19, 1984 and being more particularly described by New Mexico State Plane Grid Bearings (Central Zone) and ground distances as follows:

BEGINNING at the northeast corner of the tract herein described, said corner being the northeast corner of said Tract "A," and also being a point on the westerly right-of-way of Camino De La Sierra, whence the ACS Control Station "SIN," a brass cap (having New Mexico State Plane Grid Coordinates, Central Zone: X=429,907.35, Y=1,489,994.00), bears S43°07'53"E, 922.88 feet, and from said point of beginning running thence along the easterly boundary of said Tract "A" and also along the westerly right-of-way of Camino De La Sierra and Lomas Boulevard, S18°59'46"E, 76.01 feet to a point of curvature; thence, 47.77 feet along the arc of a curve to the right having a radius of 25.00 feet and a chord bearing S35°44'21"W, 40.82 feet to a point of tangency; thence, S30°31'55"E, 58.34 feet to a point of curvature; thence, 28.59 feet along the arc of a curve to the right having a radius of 25.00 feet and a chord bearing S56°45'39"E, 27.06 feet to a point of compound curvature; thence, 116.85 feet along the arc of a curve to the right having a radius of 1338.96 feet and a chord bearing S21°29'46"E, 116.81 feet to a point of tangency; thence, S18°59'46"E, 16.94 feet to a point of curvature; thence, 454.61 feet along the arc of a curve to the right having a radius of 521.49 feet and a chord bearing S05°58'41"W, 440.76 feet to a point of tangency; thence, S30°57'08"W, 397.49 feet to a point of curvature; thence, 128.23 feet along the arc of a curve to the right having a radius of 2841.52 feet and a chord bearing S32°14'42"W, 128.22 feet to a point of compound curvature; thence, 39.61 feet along the arc of a curve to the right having a radius of 25.00 feet and a chord bearing S78°55'28"W, 35.59 feet to a point of tangency; thence, S34°47'57"W, 50.00 feet to a point of curvature; thence, 39.82 feet along the arc of a curve to the right having a radius of 25.00 feet and a chord bearing S10°03'30"E, 35.74 feet to a point of compound curvature; thence, 46.12 feet along the arc of a curve to the right having a radius of 2841.52 feet and a chord bearing S36°02'14"W, 46.11 feet to the southeast corner of the tract herein described, also being the southeast corner of said Tract "A"; thence leaving said easterly boundary and said westerly right-of-way and continuing along the southerly boundary of said Tract "A," N89°36'00"W, 219.11 feet to a point; thence, N89°45'46"W, 291.73 feet to the southwest corner of the tract herein described, also being the southwest corner of said Tract "A"; thence continuing along the westerly boundary of said Tract "A," N00°06'33"W, 295.16 feet to a point; thence, S89°35'33"E, 295.16 feet to a point; thence, N00°06'33"W, 1010.97 feet to the northwest corner of the tract herein described, also being the northwest corner of said Tract "A"; thence continuing along the northerly boundary of said Tract "A," S89°31'32"E, 498.56 feet to a point; thence, S89°31'45"E, 21.21 feet to the point and place of beginning.

Tract contains 17.3705 acres, more or less.

CURVE DATA

NR.	RADIUS	ARC	CHORD	DELTA	TANGENT
C1	521.49'	454.61'	440.36'	49°56'54"	242.89'
C2	2841.52'	128.23'	128.22'	02°03'06"	64.13'
C3	391.49'	267.84'	262.85'	39°11'58"	139.40'
C4	2841.52'	46.12'	46.11'	00°55'47"	23.06'
C5	25.00'	39.82'	35.74'	81°15'41"	35.56'
C6	25.00'	24.06'	23.15'	55°09'00"	13.06'
C7	45.00'	39.59'	38.32'	08°54'46"	3.51'
C8	45.00'	34.38'	33.55'	43°46'31"	18.08'
C9	45.00'	6.00'	6.00'	07°38'22"	3.00'
C10	25.00'	1.50'	1.50'	03°25'38"	.75'
C11	25.00'	8.01'	7.98'	18°21'34"	4.04'
C12	25.00'	40.38'	39.40'	51°25'12"	21.67'
C13	45.00'	35.76'	34.83'	45°31'48"	18.88'
C14	45.00'	29.22'	28.71'	37°12'25"	15.15'
C15	25.00'	9.45'	9.45'	21°47'12"	4.81'
C16	25.00'	47.77'	40.82'	109°28'14"	35.35'
C17	25.00'	28.59'	27.06'	65°31'46"	16.09'
C18	1338.96'	78.70'	78.69'	03°22'04"	39.36'
C19	1338.96'	38.14'	38.14'	01°37'56"	19.07'
C20	1338.96'	100.15'	100.00'	11°00'14"	50.23'
C21	521.49'	83.63'	83.54'	08°11'18"	41.81'
C22	521.49'	19.83'	19.83'	02°11'25"	9.87'
C23	2841.52'	40.00'	40.00'	00°48'24"	20.00'
C24	2841.52'	88.23'	88.23'	01°46'45"	44.12'
C25	1338.96'	116.85'	116.81'	05°00'00"	58.46'
C26	2841.52'	50.56'	50.55'	01°01'10"	25.28'
C27	25.00'	39.81'	35.59'	90°46'23"	25.34'
C28	50.00'	48.50'	46.62'	55°34'48"	26.35'
C29	25.00'	39.52'	35.53'	90°35'00"	25.26'
C30	25.00'	25.77'	24.64'	59°03'00"	14.16'
C31	45.00'	39.38'	38.13'	50°08'15"	21.05'
C32	45.00'	42.04'	40.53'	53°31'50"	22.70'
C33	45.00'	35.64'	34.72'	45°22'55"	18.82'
C34	45.00'	38.19'	37.05'	48°37'32"	20.33'
C35	45.00'	36.08'	36.85'	46°29'08"	20.26'
C36	45.00'	23.37'	23.11'	29°45'32"	11.96'
C37	25.00'	16.09'	15.81'	36°52'12"	8.33'
C38	25.00'	39.02'	35.17'	89°24'59"	24.75'
C39	25.00'	19.38'	18.80'	44°24'55"	10.21'
C40	45.00'	17.43'	17.32'	08°34'41"	8.82'
C41	45.00'	36.62'	37.44'	48°10'13"	20.59'
C42	45.00'	26.45'	26.07'	33°40'47"	13.62'
C43	45.00'	7.82'	7.82'	31°05'31"	3.96'
C44	416.49'	66.79'	66.72'	09°11'19"	33.47'
C45	416.49'	14.85'	14.85'	02°02'36"	7.43'
C46	45.00'	31.75'	31.10'	40°25'43"	16.57'
C47	45.00'	30.85'	30.25'	39°17'01"	16.06'
C48	45.00'	13.53'	13.36'	31°00'10"	6.83'
C49	50.00'	70.05'	71.07'	90°35'00"	50.51'
C50	45.00'	69.60'	62.87'	86°36'59"	43.93'
C51	366.48'	61.27'	61.19'	00°34'41"	30.70'
C52	366.48'	78.26'	78.14'	12°14'20"	39.28'
C53	45.00'	54.64'	51.34'	69°34'00"	31.26'
C54	551.49'	447.75'	435.55'	46°31'04"	237.04'
C55	551.49'	33.02'	33.01'	03°25'50"	16.51'
C56	2871.52'	256.33'	256.29'	05°06'53"	128.25'

SUBDIVISION PLAT MAP FOR SUMMIT HILLS WITHIN SECTION 14, T10N, R4E, N.M.P.M. ALBUQUERQUE, NEW MEXICO FEBRUARY, 1985

DEDICATION


The subdivision of the land hereon shown is with free consent and in accordance with the desires of the undersigned owner(s) and/or proprietor(s) thereof and said owner(s) and/or proprietor(s) do hereby dedicate the 3.3146 acres of public right-of-way and do hereby grant all easements shown on this plat and including the right of ingress and egress and the right to trim or remove any interfering trees or bushes.

RESCON INC.

K. Robert Scholz
President

State of New Mexico)
County of Bernalillo) ss

The foregoing instrument was acknowledged before me this day of February, 1985, by K. Robert Scholz, President of Rescon Inc., a New Mexico Corporation, on behalf of said Corporation.

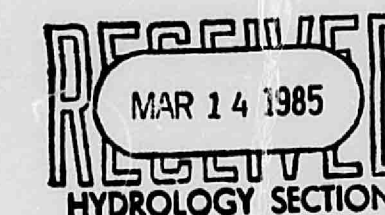

APPROVALS

PLAT NUMBER _____

PLANNING DIRECTOR _____ DATE _____

CITY ENGINEER _____ DATE _____

A.N.A.F.C.A. _____ DATE _____

TRAFFIC ENGINEER _____ DATE _____

CITY SURVEYOR _____ DATE _____

PROPERTY MANAGEMENT _____ DATE _____

WATER RESOURCES _____ DATE _____

PARKS & RECREATION _____ DATE _____


PUBLIC SERVICE COMPANY OF NEW MEXICO _____ DATE _____

MOUNTAIN BELL _____ DATE _____

GAS COMPANY OF NEW MEXICO _____ DATE _____

J 23 / D 9 B


JOB NO. 42803

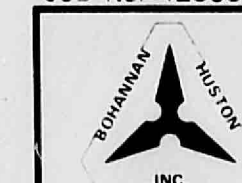


SHEET 1 OF 3 SHEETS

CITY OF ALBUQUERQUE
THIS MICROIMAGE IS THE BEST
POSSIBLE REPRODUCTION DUE
TO THE POOR QUALITY OF THE
ORIGINAL DOCUMENT

CITY OF ALBUQUERQUE

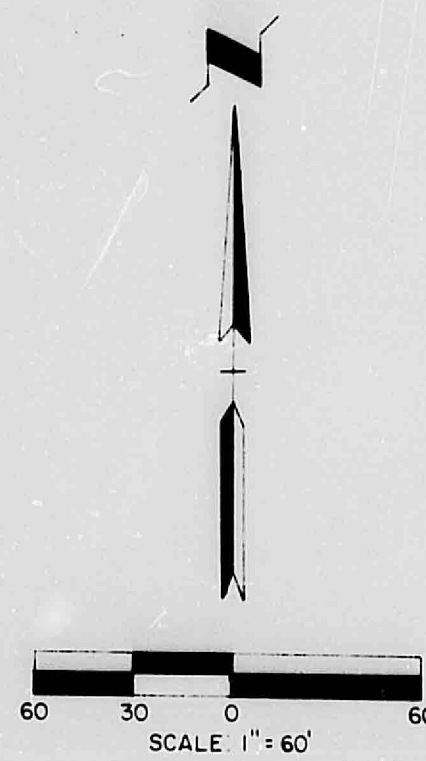

SUBDIVISION PLAT MAP FOR
SUMMIT HILLS
WITHIN SECTION 14, T10N, R4E, N.M.P.M.
ALBUQUERQUE, NEW MEXICO
FEBRUARY, 1985

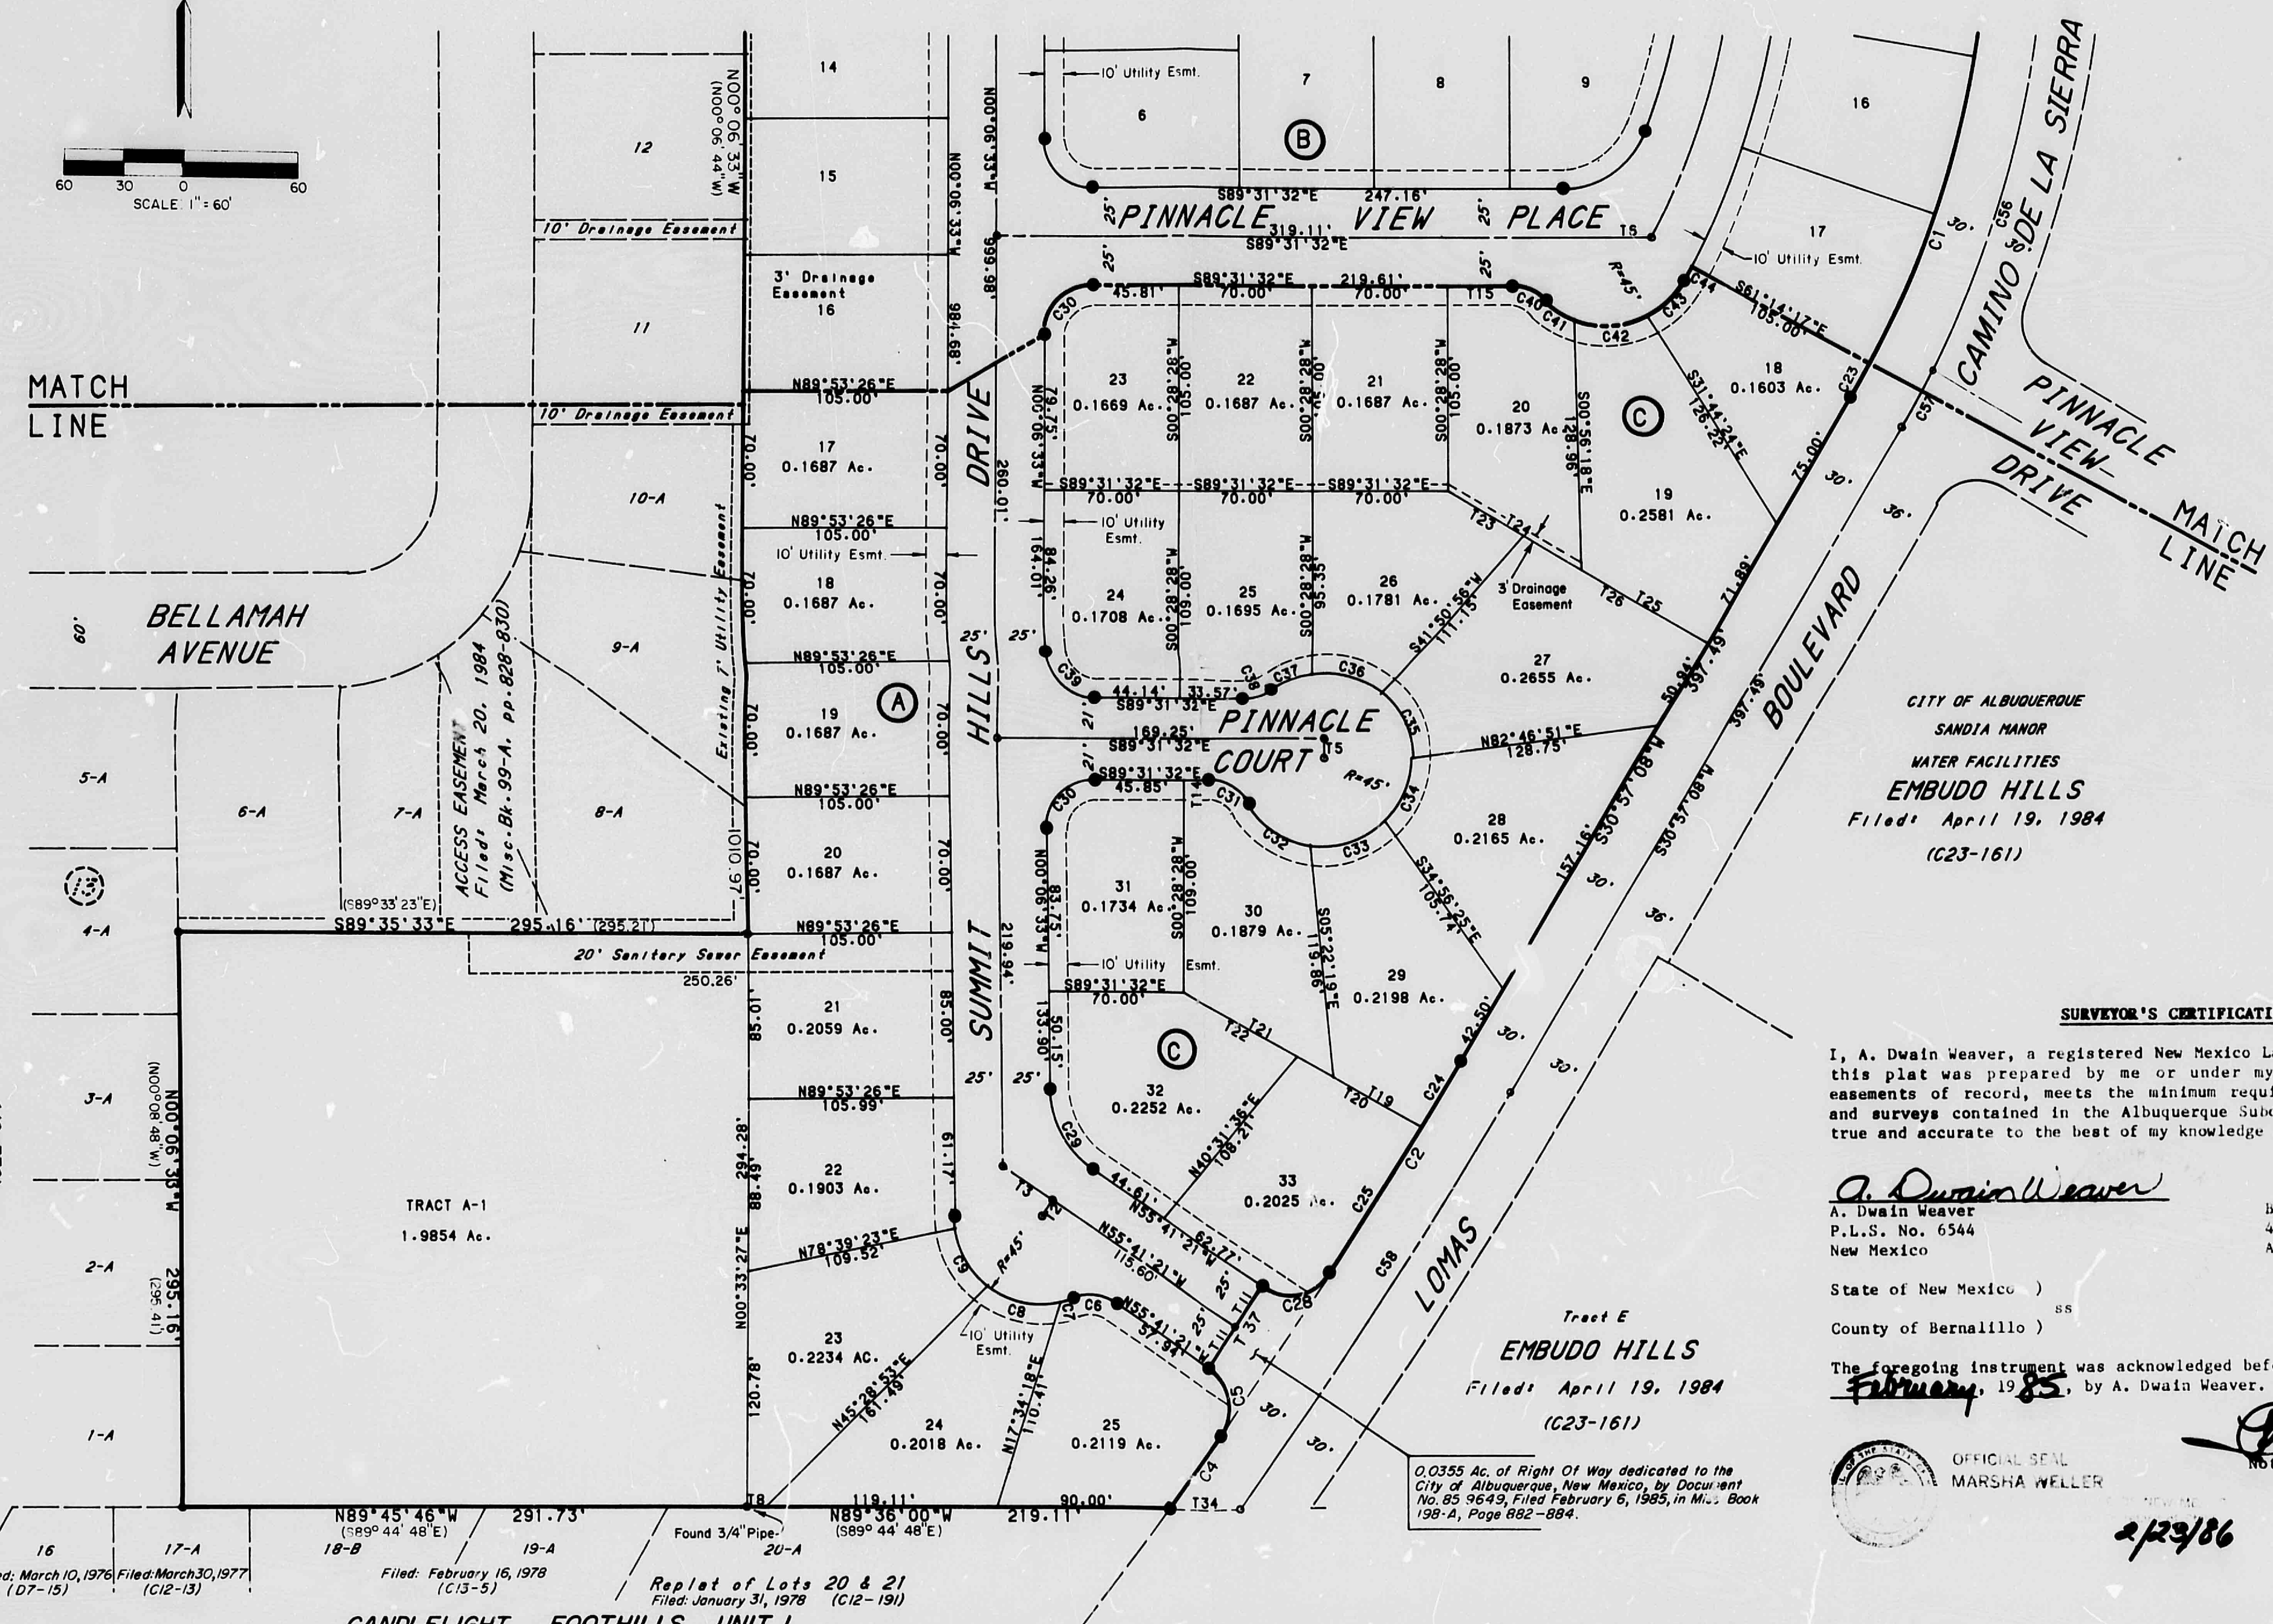

Replat of
REBONITO SUBDIVISION
Filed: October 13, 1983
(C22-87)

16
Filed: March 10, 1976
(C7-15)

17-A
Filed: March 30, 1977
(C12-13)

18-B
Filed: February 16, 1978
(C13-5)

19-A
Filed: January 31, 1978
(C12-19)

Replat of Lots 20 & 21
Filed: January 31, 1978
(C12-19)

Tract E
EMBUDO HILLS
Filed: April 19, 1984
(C23-161)

0.0355 Ac. of Right Of Way dedicated to the
City of Albuquerque, New Mexico, by Document
No. 85-9643, Filed February 6, 1985, in M... Book
(28-A, Page 682-684).

SURVEYOR'S CERTIFICATION

I, A. Duain Weaver, a registered New Mexico Land Surveyor, certify that
this plat was prepared by me or under my supervision, shows all
easements of record, meets the minimum requirements for documentation
and surveys contained in the Albuquerque Subdivision Ordinance, and is
true and accurate to the best of my knowledge and belief.

A. Duain Weaver
A. Duain Weaver
P.L.S. No. 6544
New Mexico

Bohannon-Huston, Inc.
4125 Carlisle N.E.
Albuquerque, NM 87107


State of New Mexico) ss
County of Bernalillo)

The foregoing instrument was acknowledged before me this 20 day of
February, 1985, by A. Duain Weaver.

Marsha Weller
Marsha Weller
Notary Public



JOB NO. 42803

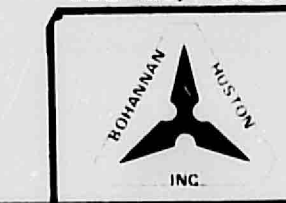

CITY OF ALBUQUERQUE
THIS MICROIMAGE IS THE BEST
POSSIBLE REPRODUCTION DUE
TO THE POOR QUALITY OF THE
ORIGINAL DOCUMENT

SUBDIVISION PLAT MAP FOR
SUMMIT HILLS
WITHIN SECTION 14, T10N, R4E, N.M.P.M.
ALBUQUERQUE, NEW MEXICO
FEBRUARY, 1985

REDIVISION OF BLOCK 15
REBONITO SUBDIVISION
Filed: March 7, 1981
(B17-129)

REBONITO SUBDIVISION
Filed: June 24, 1954
(D1-124)

WELLS DRIVE N.E.

MATCH LINE

Tract B
EMBUDO HILLS
Filed: April 19, 1984
(C23-161)

RECEIVED
MAR 14 1985
HYDROLOGY SECTION

SURVEYOR'S CERTIFICATION

I, A. David Jensen, a registered New Mexico land surveyor, certify that this plat was prepared by me or under my supervision, shows all elements of record, meets the minimum requirements for monumentation and surveys contained in the Albuquerque Subdivision Ordinance, and is true and accurate to the best of my knowledge and belief.

Alvin W. Weaver
A. W. Weaver
P.O. No. 6044
New Mexico

Behnam-Boston, Inc.
4125 Carlisle Ave.
Albuquerque, NM 87106

The foregoing instrument was acknowledged before me this 20 day of February 1985, by A. Grain Weaver.

Marshall Weller

2/28/80

Barsten Weller

SHEET 2 OF 3 SHEETS

JOB NO 42803

CITY OF ALBUQUERQUE
THIS MICROIMAGE IS THE BEST
POSSIBLE REPRODUCTION DUE
TO THE POOR QUALITY OF THE
ORIGINAL DOCUMENT

CITY OF ALBUQUERQUE