


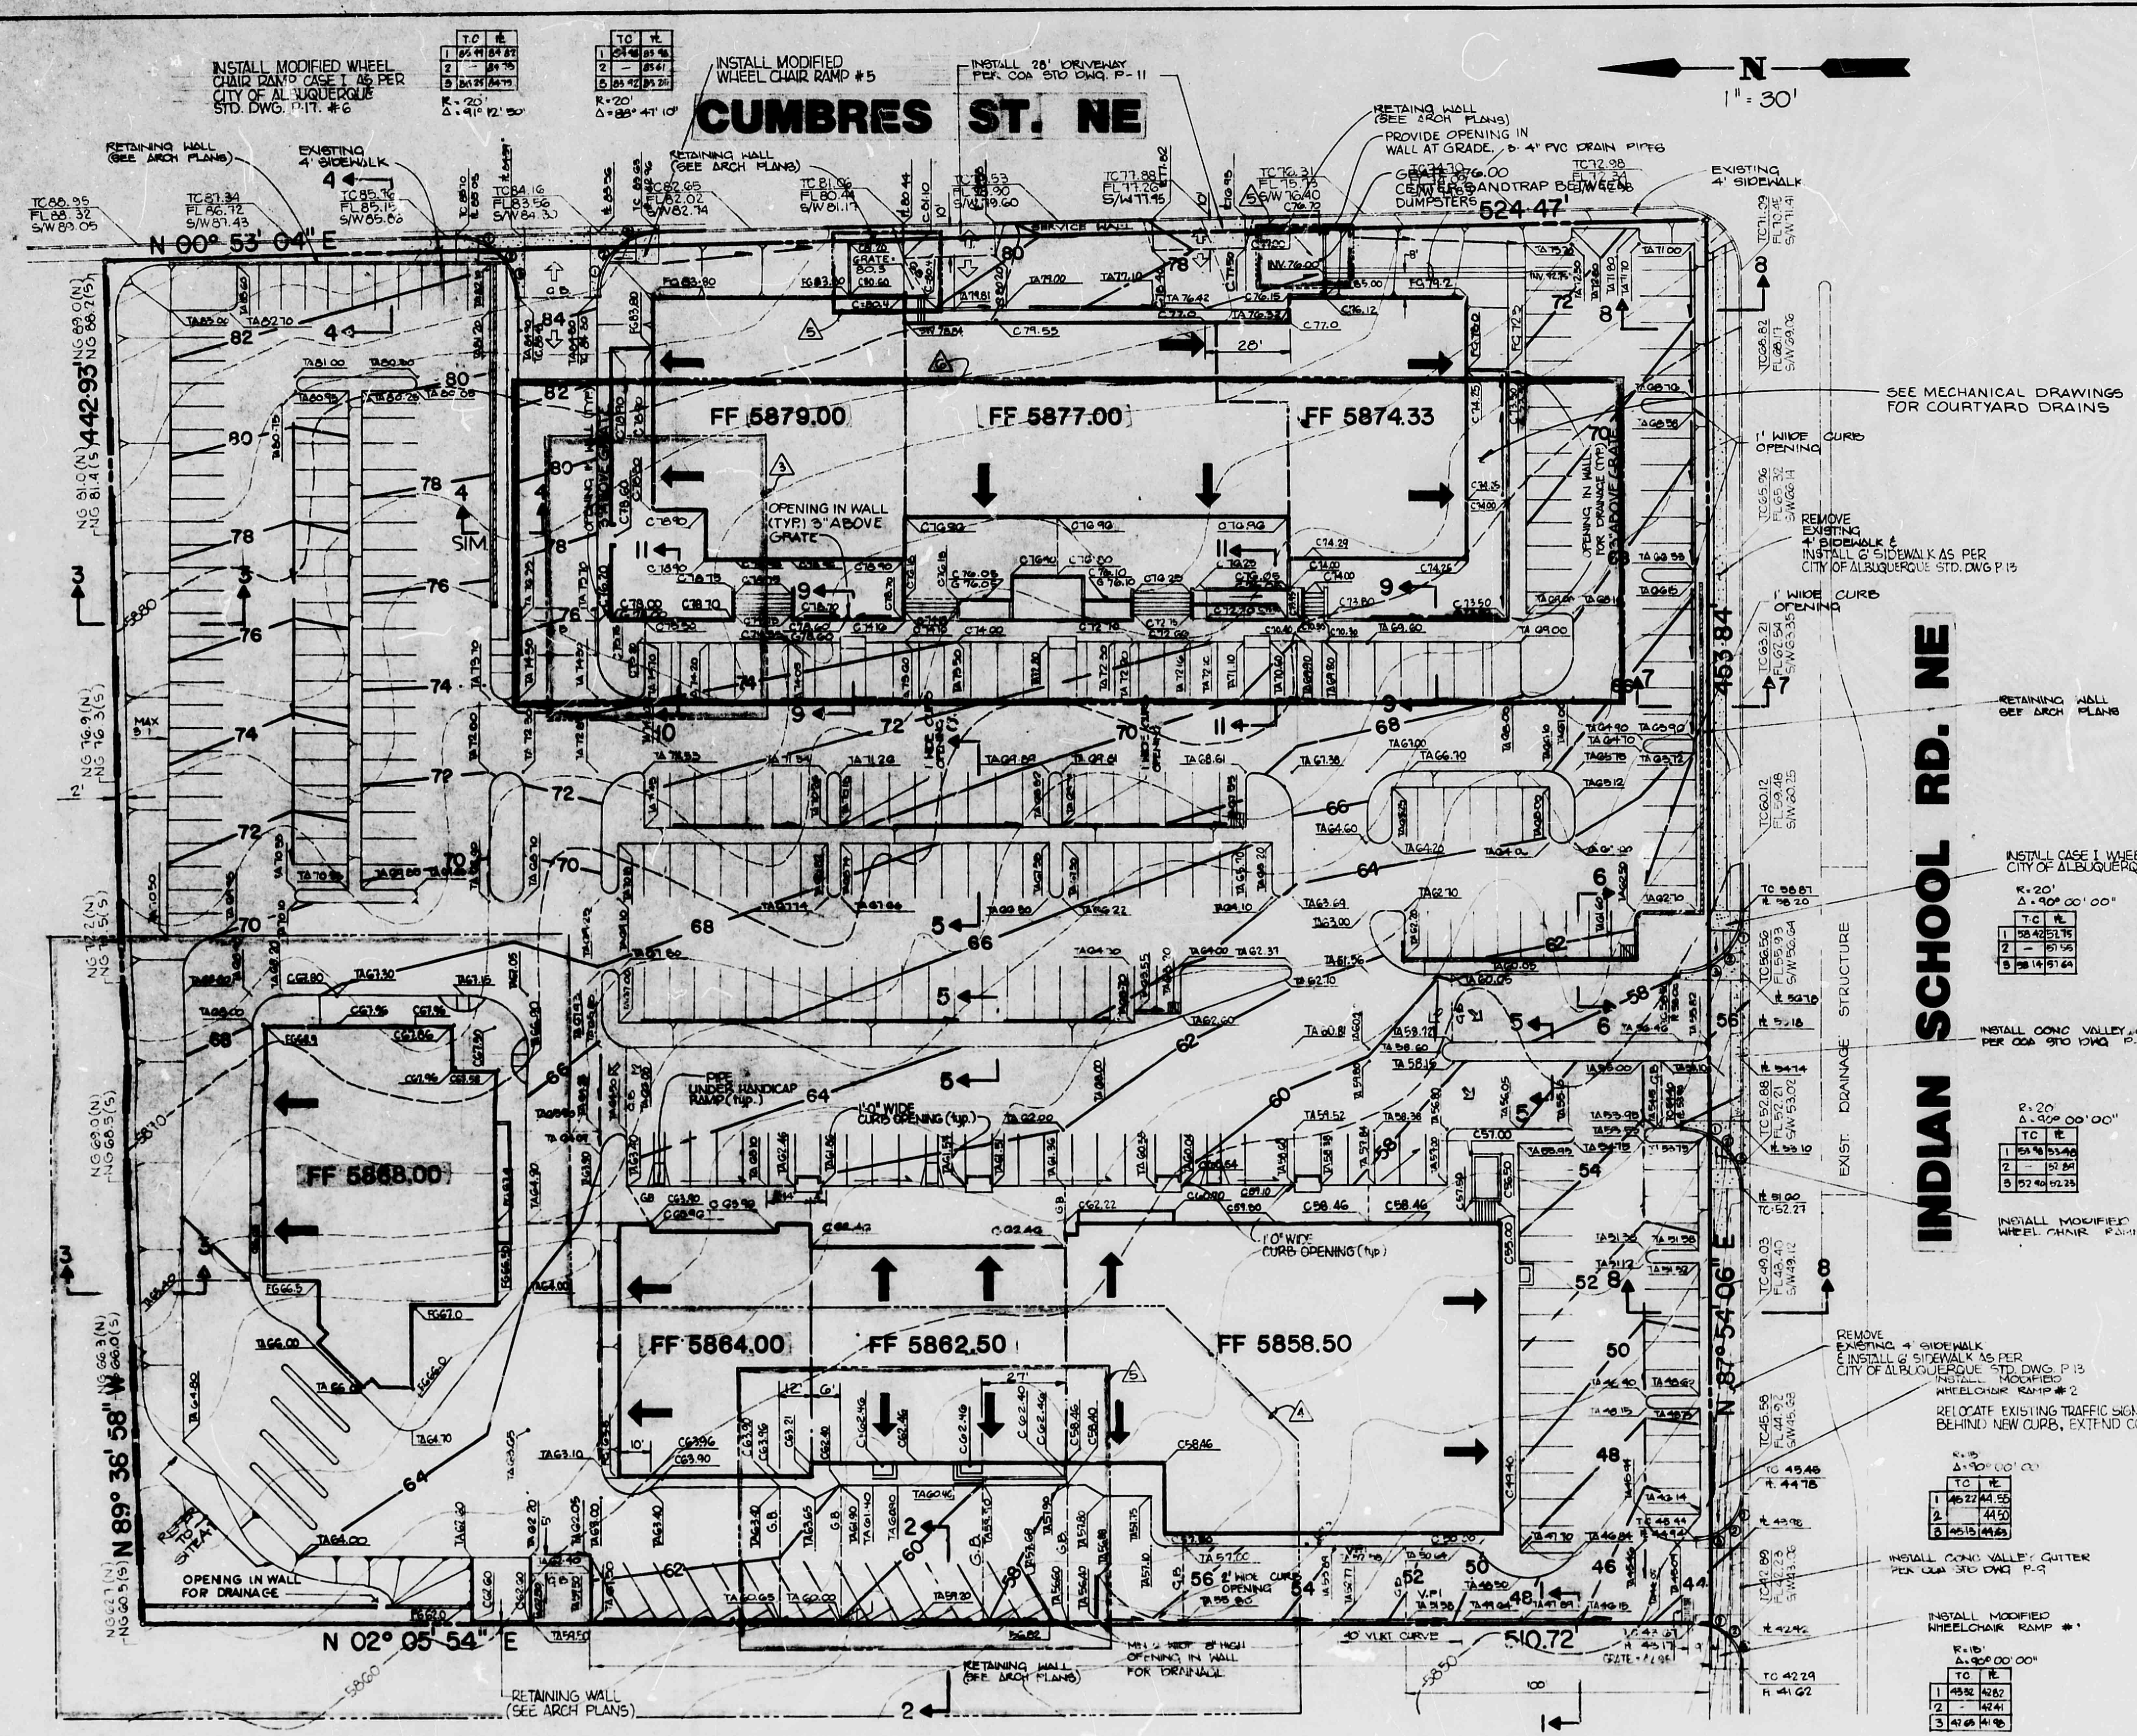

NOTES:

- Two (2) working days prior to any excavation, Contractor shall contact Line Locating Service at 765-1234, for locations of existing lines.

LEGAL DESCRIPTION

Area 2, Sproul-Security Sub. No. 2, March 29, 1972, VOLUME: C-8, POLIO: 117.

RECORD MARK:

ACS 1-J23-A, 1982 - Standard ACS Brass Tablet in Con. Mon. in 11" Dia. Mon. Box, 182' North of Intersection of Tramway Blvd. and Indian School Road in Median. Elevation = 5840.58 Source: ACS Book, Page C-699 with Rev. No. 7

LEGEND	
	EXISTING CONTOUR
	FINISH PAVEMENT CONTOUR
	TOP OF CURB ELEV
	FLOW LINE ELEV
	BACK OF WALK ELEV
	TOP OF ASPHALT ELEV
	TOP OF CONCRETE ELEV
	FINISH GROUND ELEV
	SHALE LINE
	GRADE BREAK
	SHEET FLOW
	STAIRS
	SLOPE LIMITS
	RETAINING WALL
	FINISH FLOOR ELEV
	SECTION NUMBER
	CATCH BASIN
	CITY OF ALBUQUERQUE STANDARD DETAIL DRAWINGS
	ROOF DRAINAGE (SEE MECH PLANS)
	GRATE


NOTE: ALL SIDEWALKS TO HAVE MINIMUM 1/8":1'-0" SLOPE AWAY FROM BUILDINGS




SKYVIEW CENTER

PRINTED NOV 19 1986

GRADING PLAN

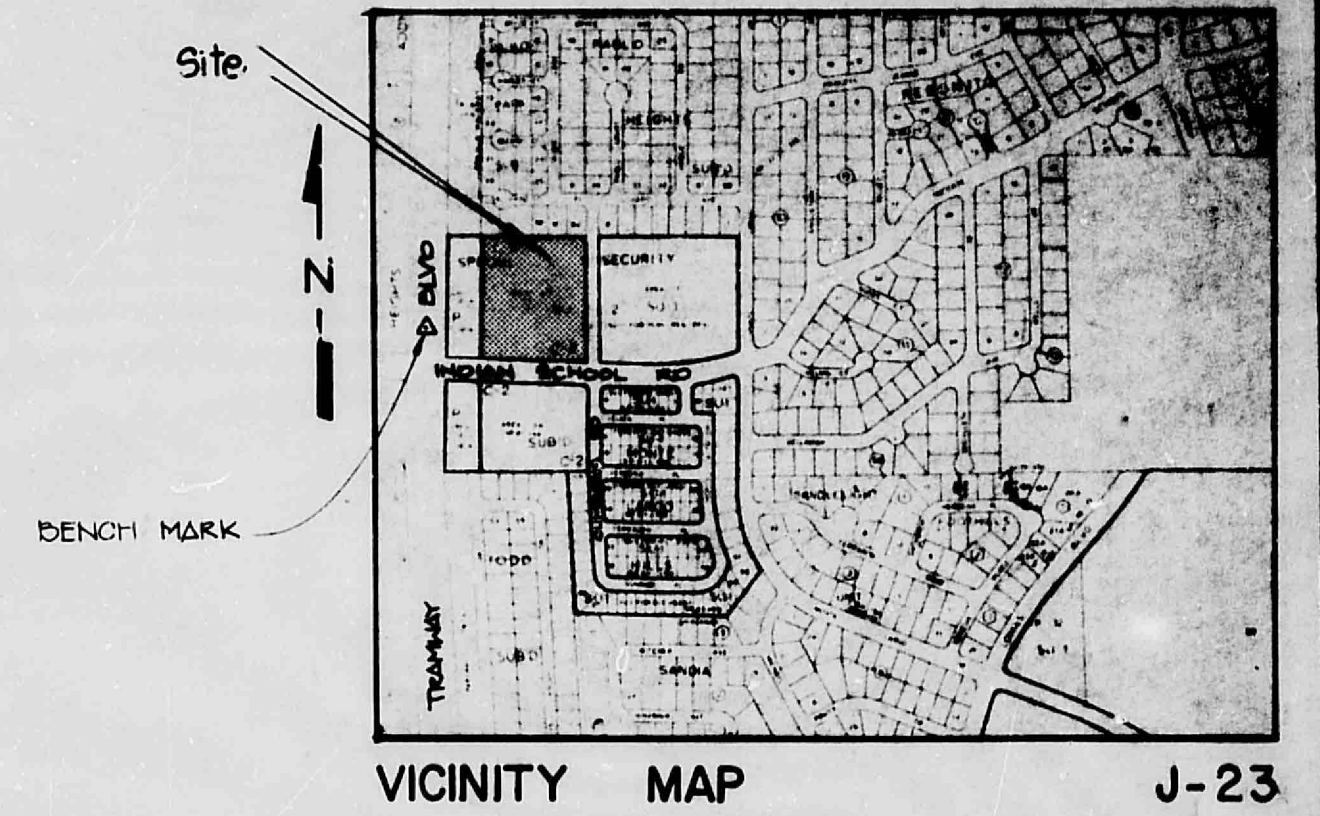

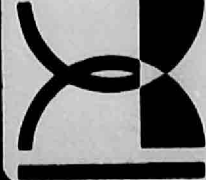

design collaborative sw

1015 fourth street s.w.
albuquerque, new mexico 87102
(505) 843-8639




engineer:

SKYVIEW CENTER UTILITY PLAN

10155
project no.

JULY 1986
date:

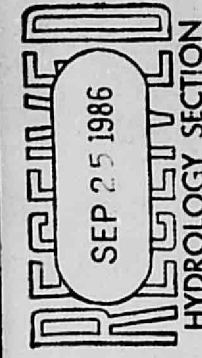

SHEET C-2 OF 7

LEGEND

- W --- EXISTING WATER LINE
- SD --- EXISTING STORM DRAIN LINE
- SAS --- EXISTING SANITARY SEWER LINE
- W --- EXISTING FIRE HYDRANT
- W --- EXISTING WATER VALVE
- W --- EXISTING STORM DRAIN MANHOLE
- W --- EXISTING SANITARY SEWER MANHOLE
- W --- WATER METER
- W --- CLEANOUT
- W --- FIRE HYDRANT
- W --- WATER VALVE
- W --- REDUCER
- W --- IN ELEV AT CROSSING UTILITIES
- W --- BURIED TELEPHONE (LOCATION IS APPROXIMATE, VERIFY)


BENCH MARK:

ACS 1-J23-A, 1982 - Standard ACS Brass Tablet in Con. Mon. in 11" Dia. Mon. Box, 182' North of Intersection of Franway Blvd. and Indian School Road in Median.
Elevation = 5840.58
Source: ACS Book, Page C-639 with Rev. No. 7

NOTE:

1. Replace existing sidewalk, curb and gutter per COA P-8 & P-13 as required.
2. 8" waterline, fire hydrants, 1-1/2" Water Services and appurtenances shall be installed per City of Albuquerque, Project No. 2876.
3. Catch Basin Grates shall be installed to match pavement grades. The grate elevations shown are the elevations of the lowest corner.
4. Cleanouts shall be installed at maximum 100' intervals on sanitary sewer lines.
5. COA Std. Dwg. - City of Albuquerque Standard Drawings.
6. Two (2) working days prior to any excavation, Contractor shall contact Albuquerque Water Services at 765-1234 for location of existing lines.

REVISED 09-25-86
REVISED 09-02-86
REVISED 07-01-86

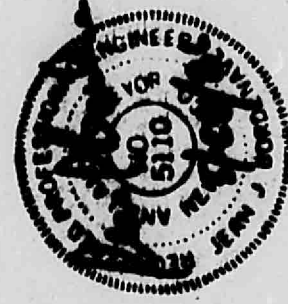

SKYVIEW CENTER UTILITY PLAN

RIM - 52.58
INV W - 52.58

ROAD

12' AC

12' AC

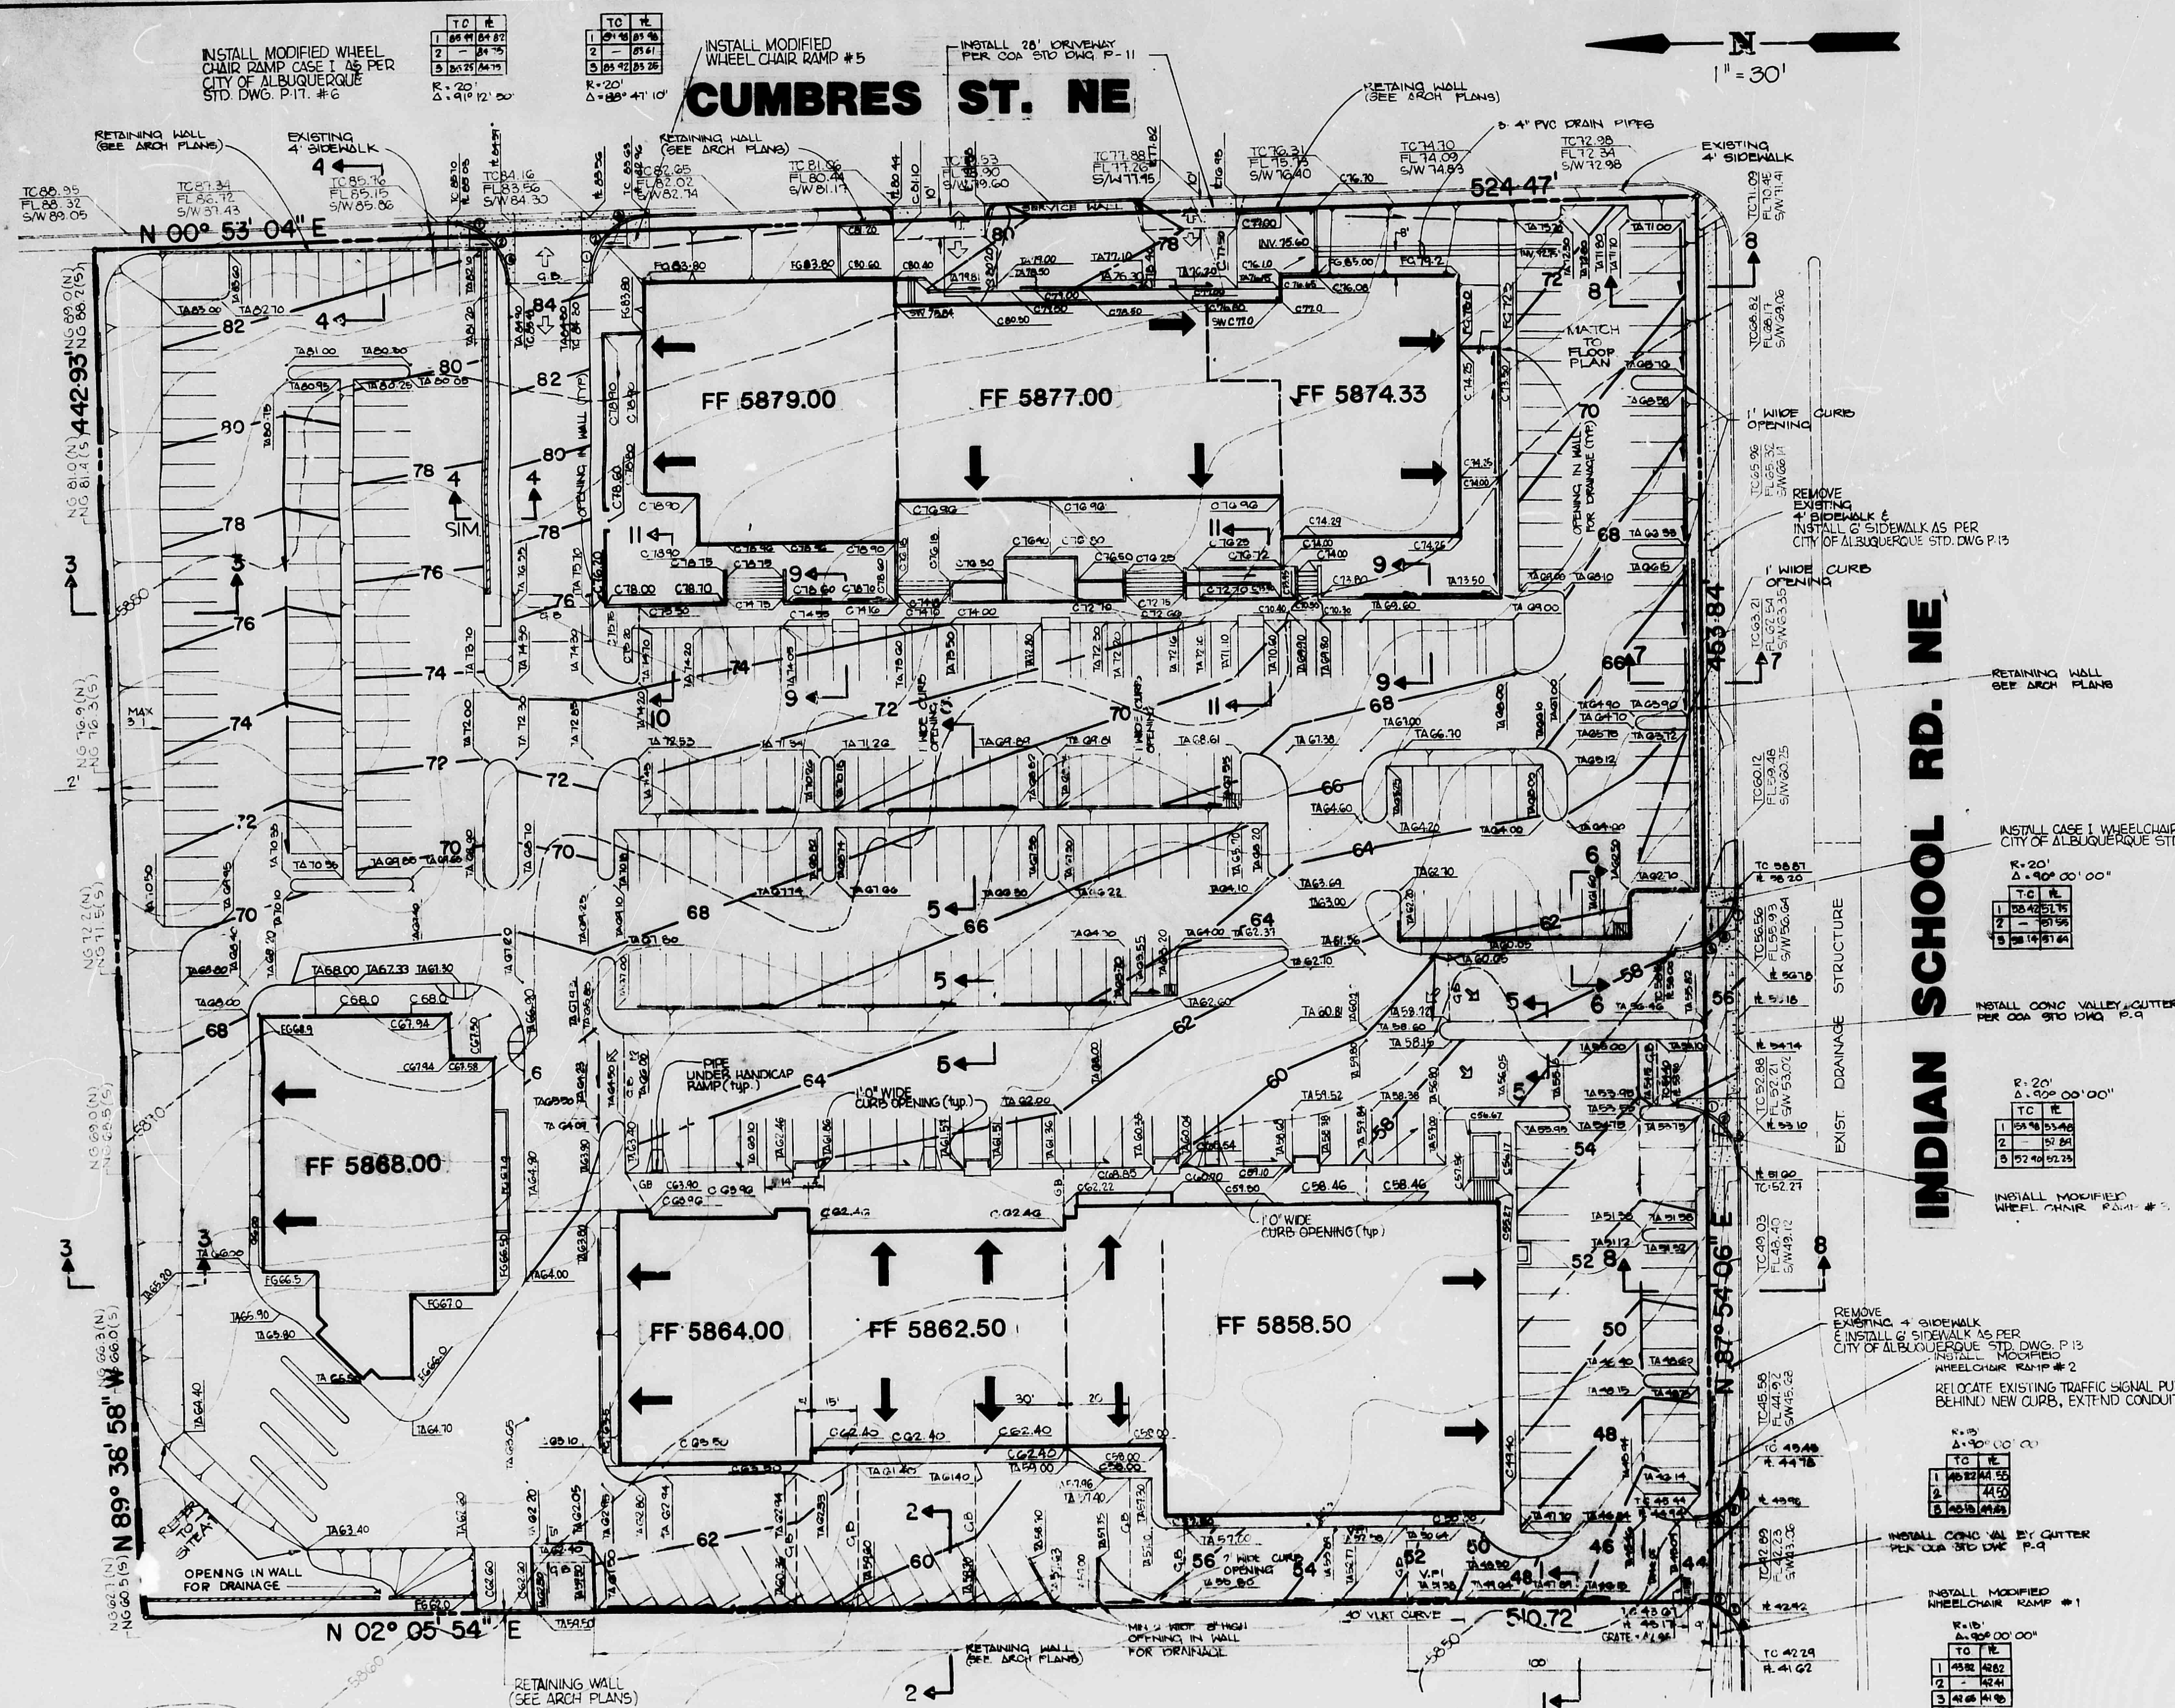

NOTES:

- Two (2) working days prior to any excavation, Contractor shall contact Line Locating Service at 765-1234, for locations of existing lines.

LEGAL DESCRIPTION

Area 2, Sproul-Security Sub. No. 2, March 29, 1972, VOLUME: C-8, POLIO: 117.


BENCH MARK:

ACS 1-J23-A, 1982 - Standard ACS Brass Tablet in Con. Mon. in 11" Dia. Mon. Box, 182' North of Intersection of Tramway Blvd. and Indian School Road in Median.
Elevation = 5840.58
Source: ACS Book, Page C-699 with Rev. No. 7

LEGEND


5860	EXISTING CONTOUR
64	FINISH PAVEMENT CONTOUR
T.O.	TOP OF CURB ELEV
#	FLOW LINE ELEV
9/W	BACK OF WALK ELEV
TA	TOP OF ASPHALT ELEV
C	TOP OF CONCRETE ELEV
FG	FINISH GROUND ELEV
SW	SWALE LINE
CB	GRADE BREAK
→	SHEET FLOW
↑	STAIRS
—	SLOPE LIMITS
—	RETAINING WALL
FF	FINISH FLOOR ELEV
SECTION NUMBER	SECTION NUMBER
—	SEE UTILITY PLAN FOR PIPING
CATCH BASIN	CATCH BASIN
—	SEE UTILITY PLAN FOR PIPING
COA STD DWG	CITY OF ALBUQUERQUE STANDARD DETAIL DRAWINGS
→	ROOF DRAINAGE (SEE MECH PLANS)

NOTE: ALL SIDEWALKS TO HAVE MINIMUM 1/8":1'-0" SLOPE AWAY FROM BUILDINGS

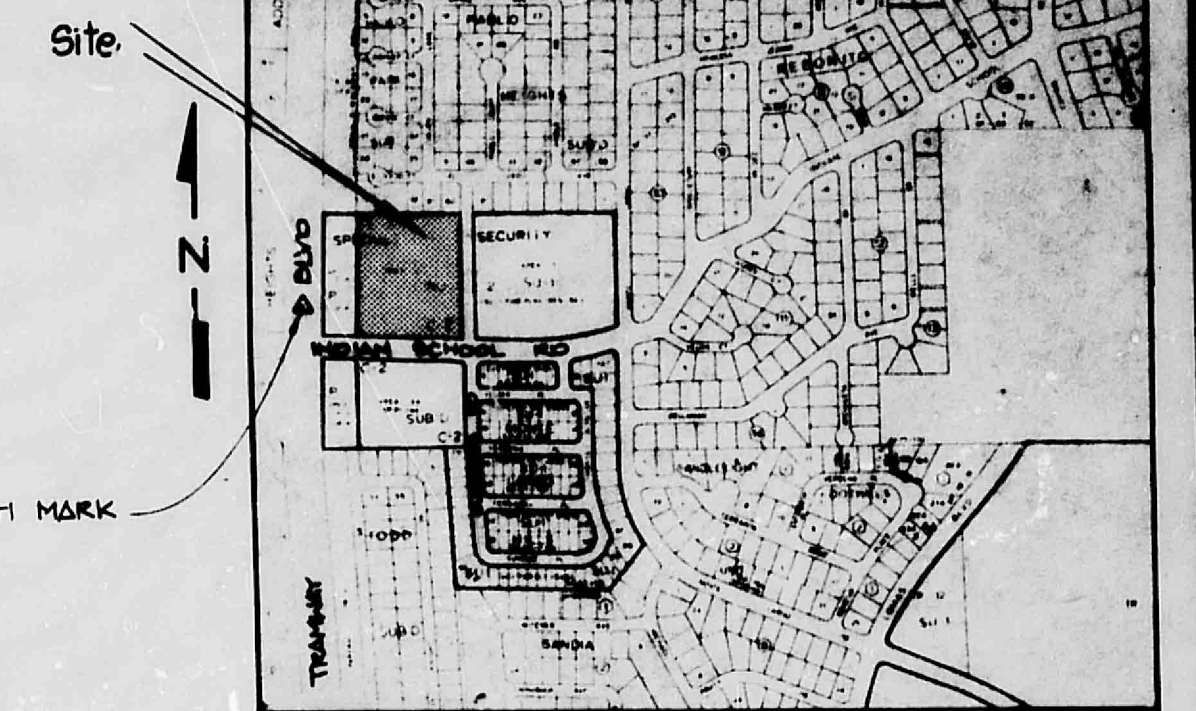

VICINITY MAP

J-23

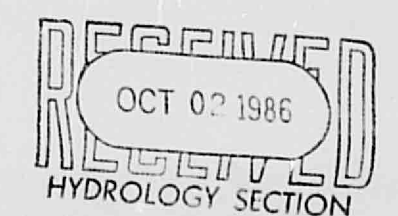

REVISED 9-26-86
REVISED 9-2-86
REVISED 7-1-86


SKYVIEW CENTER

GRADING PLAN

CONSTRUCTION PLANS FOR **LEFT TURNBAY** **INDIAN SCHOOL ROAD NE** **EAST OF TRAMWAY BLVD NE** CITY OF ALBUQUERQUE NEW MEXICO

INDEX OF DRAWINGS

SHEET	DESCRIPTION
1	COVER SHEET
2	PLAN & PROFILE
3	SECTIONS & DETAILS

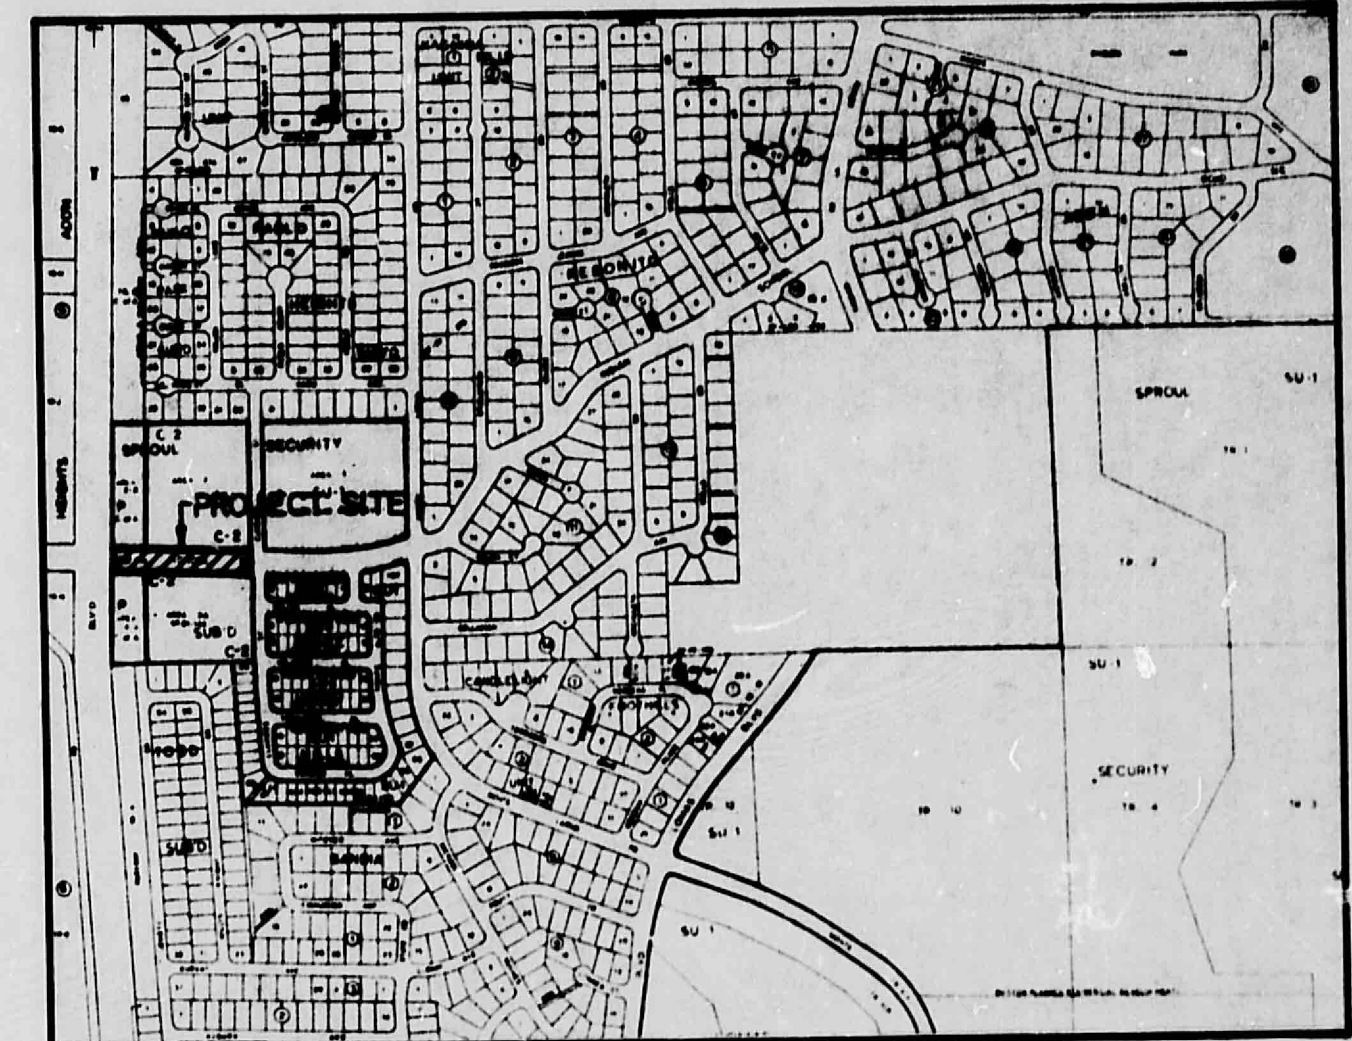


VICINITY MAP

J-23


GENERAL NOTES

- All work detailed on these plans to be performed under contract shall, except as otherwise stated or provided for herein, be constructed in accordance with "City of Albuquerque Interim Standard Specifications Public Works Construction, 1985".
- Two (2) working days prior to any excavation, Contractor shall contact Line Locating Service 765-1234 for location of existing lines.
- References made to Standard Drawings refer to City of Albuquerque Standard Detail Drawings.
- Dimensions shown are to the face of curb unless otherwise noted.
- Stations shown are centerline stations.
- Prior to construction, the Contractor shall excavate and verify the horizontal and vertical locations of all obstructions. Should a conflict exist, the Contractor shall notify the engineer or so that the conflict can be resolved with a minimum amount of delay.
- All utilities and utility service lines shall be installed prior to paving.
- Tack coat requirements shall be determined by the City Engineer.
- Backfill compaction shall be according to specified street use.
- Measurement for payment of subgrade preparation for roadway pavement will be made along the plane of the work and from lip of gutter to lip of gutter or edge of pavement as applicable.
- Subgrade preparation under curb and gutter including one (1) foot behind back of curb, under valley gutters, under median pavement and sidewalks shall be considered incidental to the construction of such and shall be included in the bid price for such items.
- A disposal site for all excess earth material and for removal items shall be obtained by the Contractor. The site shall be in compliance with applicable environmental regulations and approved by the City Engineering Department. All costs incurred in obtaining a disposal site and haul thereto shall be considered incidental to construction and no direct payment will be made therefor.
- All permanent pavement marking and traffic signing will be performed by the City of Albuquerque, Traffic Engineering Department.
- It will be the responsibility of the Contractor to support all gas main and service lines where they are within the area of excavation.
- The contractor shall prepare and submit a detailed traffic control plan, which is subject to the approval of the City Traffic Engineer, three (3) working days in advance of any required closures. See SECTION 19 of the General Conditions.

REV	SHEETS	CITY ENGINEER	DATE	USER	DEPT.	DATE	USER	DEPT.	DATE
APPROVAL OF REVISIONS									

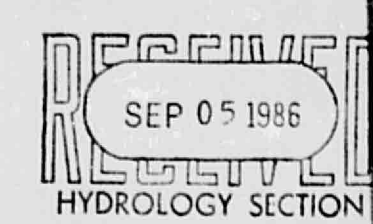		APPROVED FOR CONSTRUCTION
		CE
		SHEET 1 OF 4

SPROUL SECURITY SUBDIVISION NO. 2 AREA 2

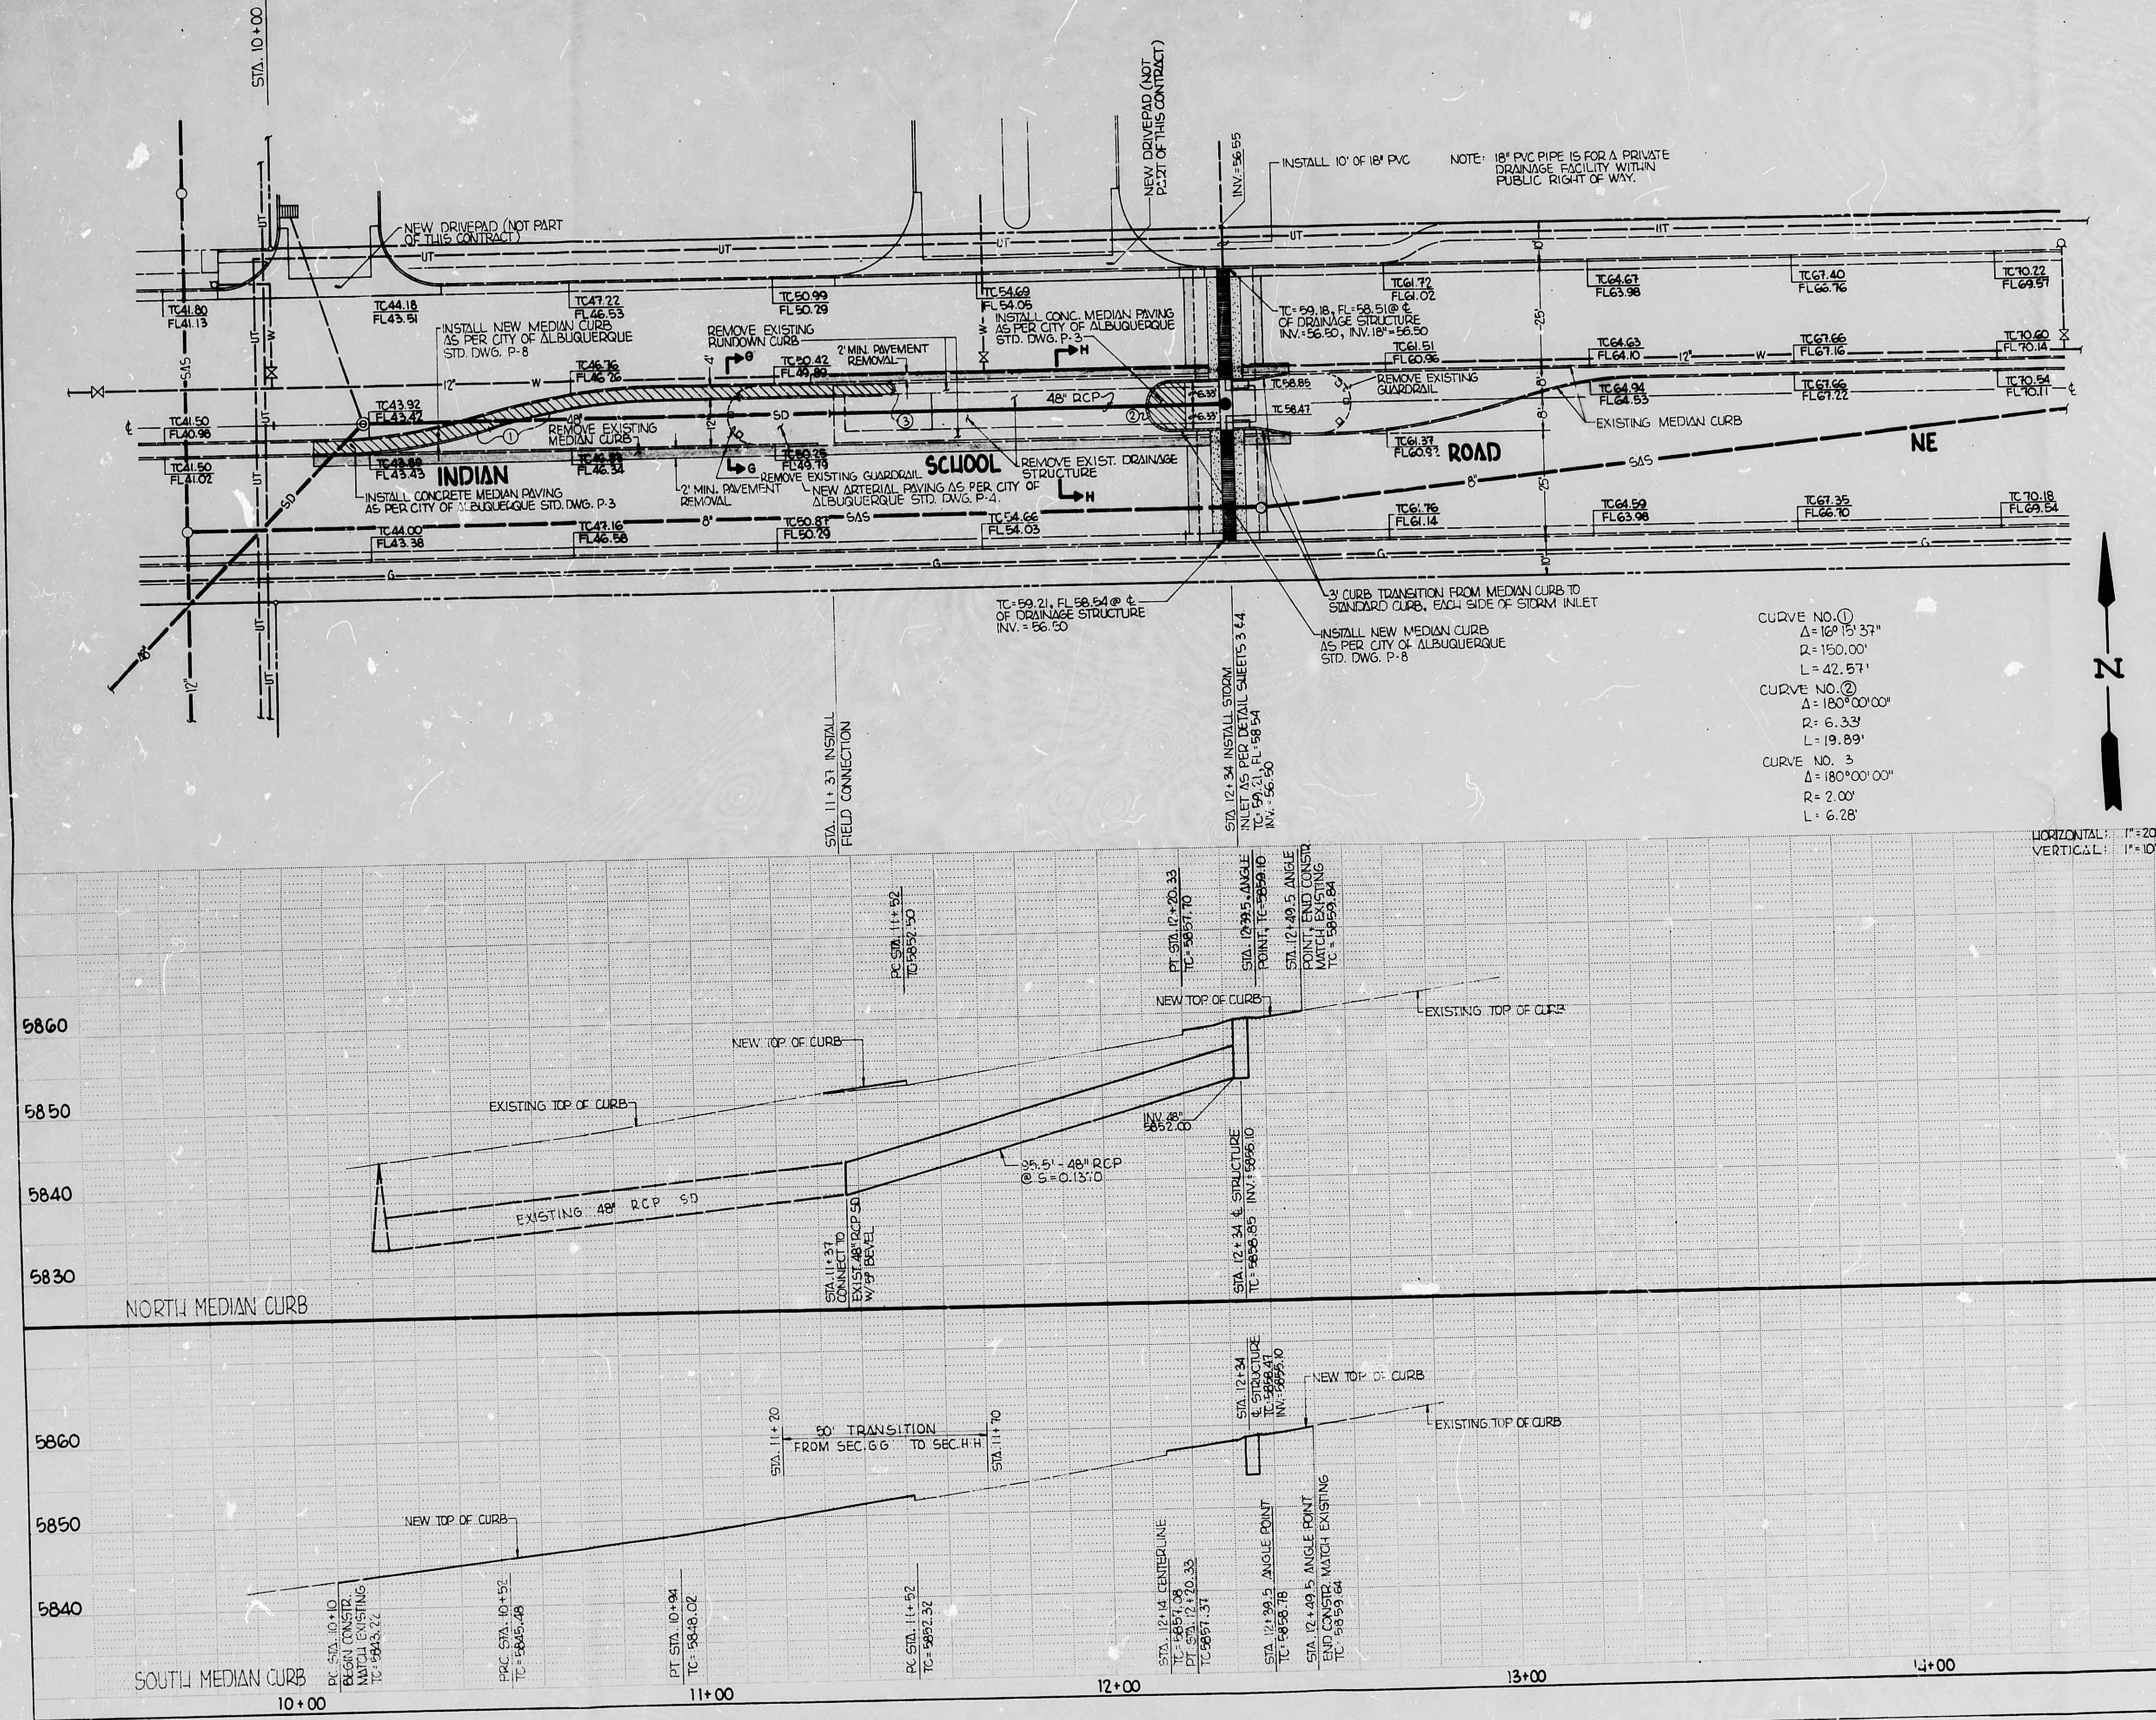

- NOTES:
- 1) ALL STORM DRAIN PIPE SHALL BE CLASS IV RCP, SIZE AS SHOWN.
 - 2) STA. 10+00 = OF INDIAN SCHOOL ROAD NE AT THE PROJECTION OF THE SW CORNER OF SPROUL SECURITY SUBDIVISION NO. 2, AREA 2.
 - 3) ALL REINFORCING STEEL SHALL BE ASTM A615 GRADE 60.
 - 4) CONCRETE SHALL ATTAIN A MINIMUM COMPRESSIVE STRENGTH $f_c = 3000$ PSI @ 28 DAYS, CONCRETE SHALL BE PER CITY STANDARD SPECIFICATIONS AND AIR ENTRAINMENT.




BENCH MARKS		SURVEY INFORMATION		ENGINEER'S SEAL	
CONTRACTOR	DATE	NO.	BY	REMARKS	DATE
ACS BOARDS TABLE STAMPED T-225-A, 1982	ELEV = 5840.58			DESIGNED BY CDB	DATE 07/86
				DRAWN BY J-T	DATE 07/86
				CHECKED BY CDB	DATE 07/86

AS BUILT INFORMATION		MICRO-FILM INFORMATION	
CONTRACTOR	DATE	NO.	DATE


REVISIONS	
NO.	DATE

APPROVALS		APPROVALS	
ENGINEER	DATE	ENGINEER	DATE
City Engineer		Liquid Waste	
A.C.E - Design		Traffic	
A.C.E - Hydrology		Water	



CITY OF ALBUQUERQUE	
MUNICIPAL DEVELOPMENT DEPARTMENT	
ENGINEERING DIVISION	
TITLE: INDIAN SCHOOL ROAD NE PAVING AND STORM DRAIN PLAN & PROFILE	
DRAWING NO. J-23	
SHEET 2 OF 4	

   

- | SURVEY INFORMATION | | BENCH MARKS | AS BUILT INFORMATION | |
|--------------------|-------------|---|------------------------|------|
| NO. | FIELD NOTES | | CONTRACTOR | DATE |
| | DATE | ACS BRASSY TABLET STAMPED T-323-A, 1982 | WORKED BY | DATE |
| | BY | ELEV = 5840.58 | INSPECTOR'S | DATE |
| | | ACS BOOK, PAGE C 699 w/ REVISION NO.7 | ACCEPTANCE BY | DATE |
| | | | FIELD VERIFICATION BY | DATE |
| | | | DRAWINGS | DATE |
| | | | CONTROLLED BY | DATE |
| | | | MICRO-FILM INFORMATION | |
| | | | RECORDED BY | DATE |
| | | | NO. | |

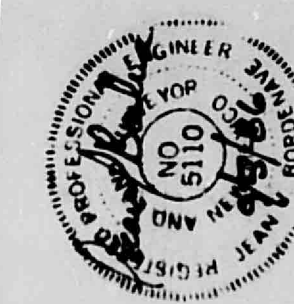[illegible]

DRAWING NO.	MAP NO. J-23	SHEET 3 OF 4
-------------	-----------------	--------------

  


- [illegible]

APPROVALS	ENGINEER	DATE	APPROVALS	ENGINEER	DATE
City Engineer			Liquid Waste		
A C E - Design			Traffic		
A C E - Hydrology			Water		


DRAWING
NO.

MAP NO.
J-23


SHEET
4 OF **4**

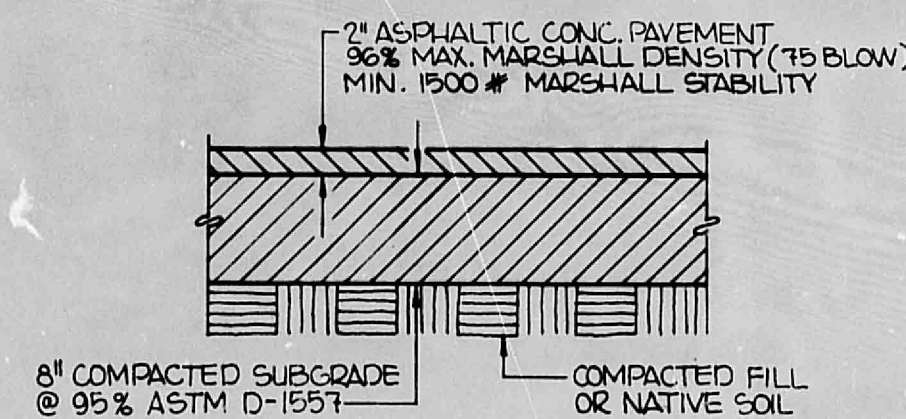


PARKING AREA
PAVEMENT SECTION

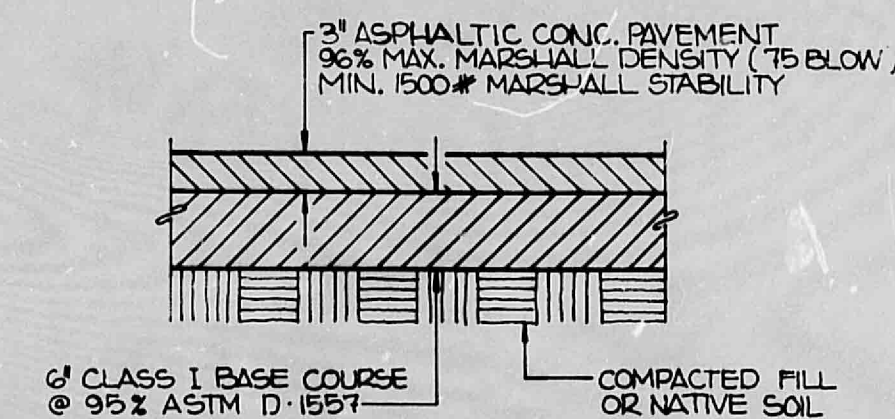


DRIVEWAY PAVEMENT SECTION
(SEE SITE PLAN FOR LOCATION)

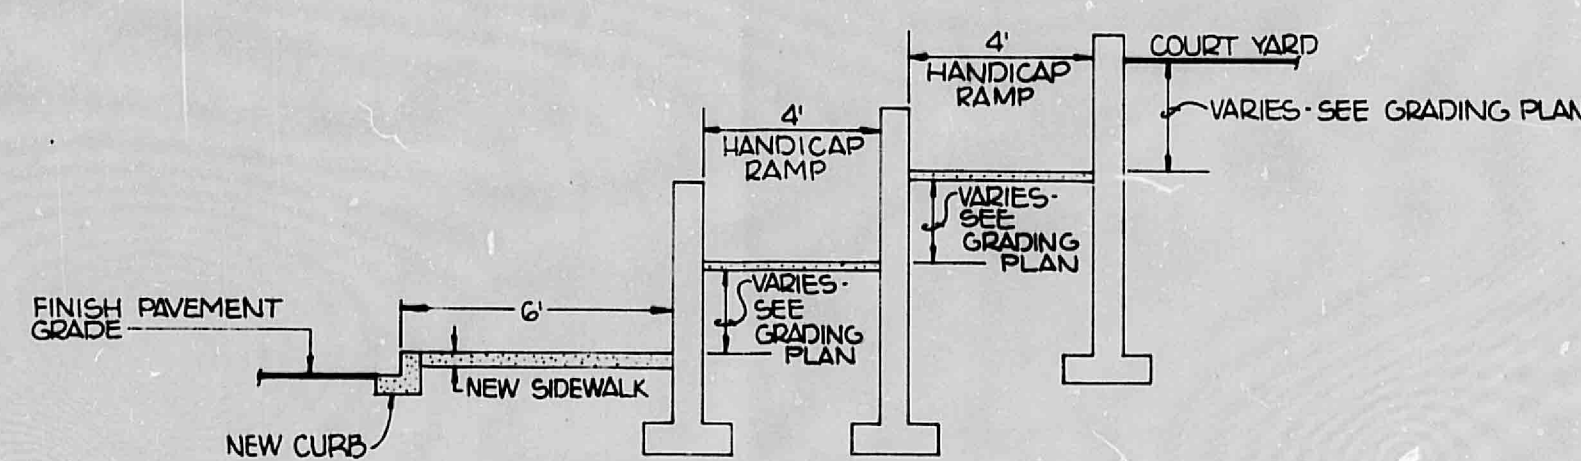


SECTION 11

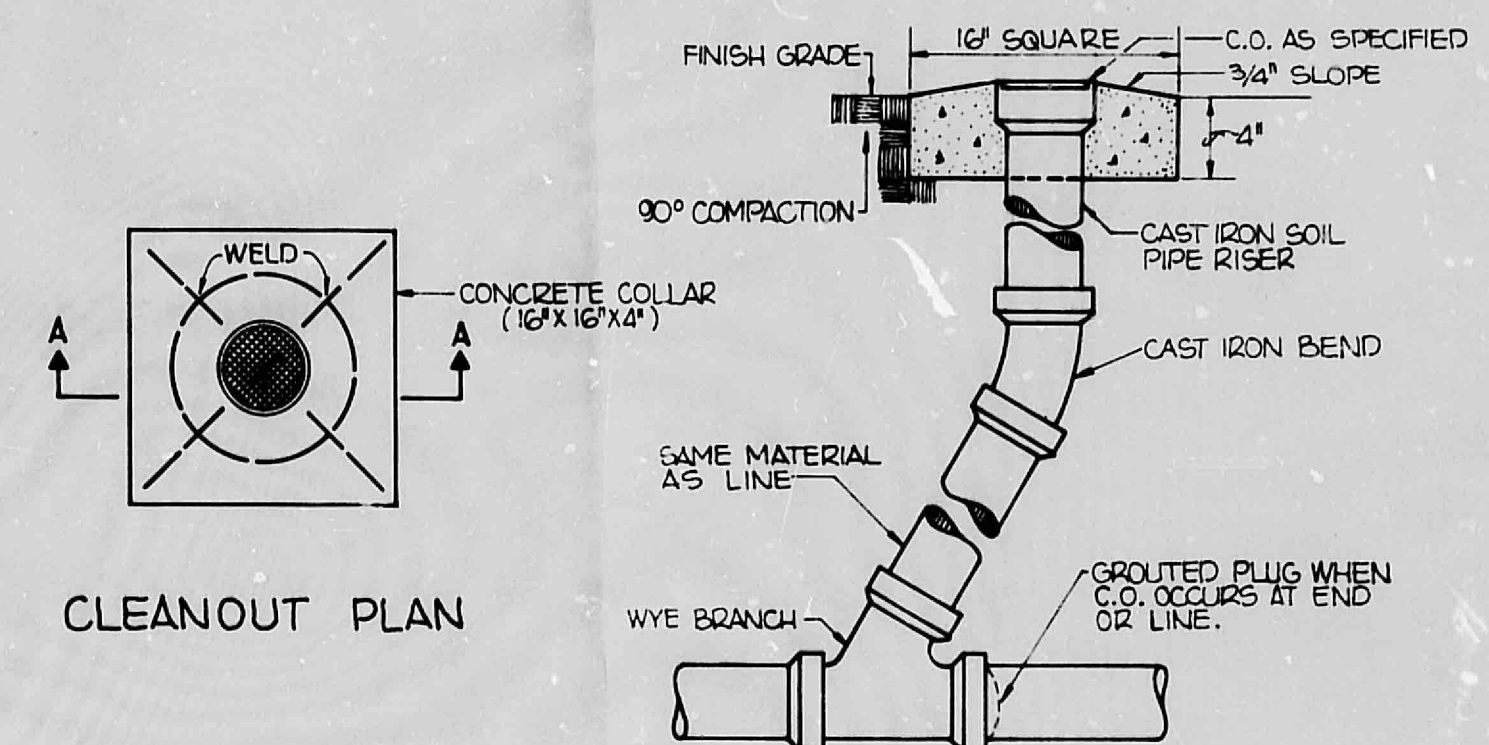


SECTION A-A

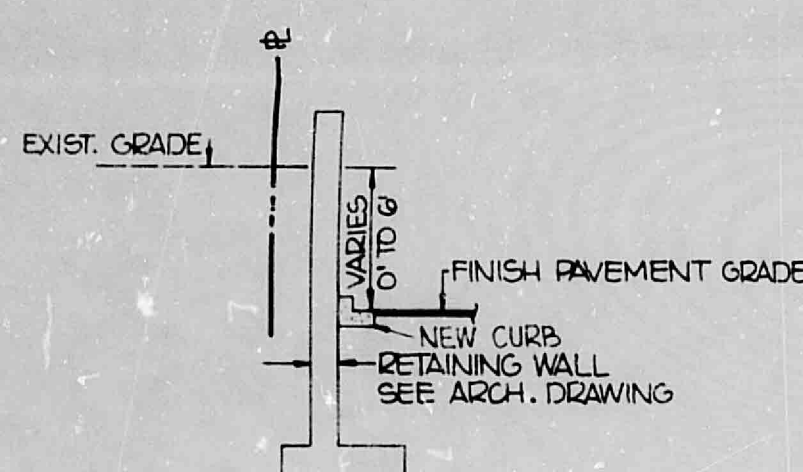


SECTION 1-1

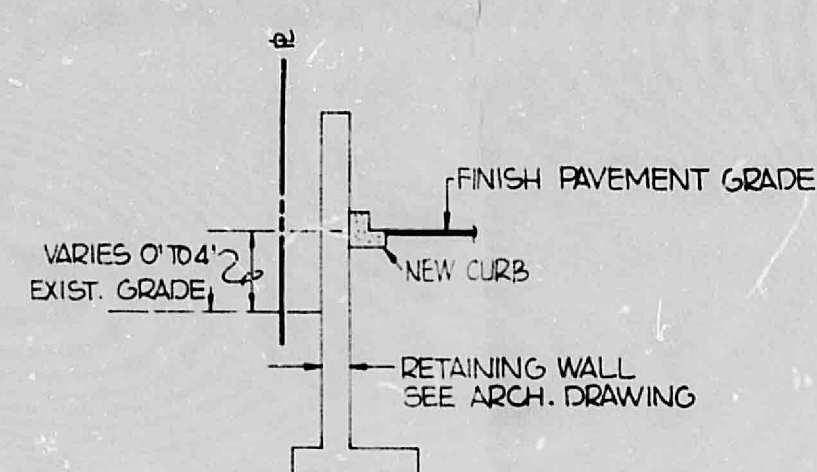


SECTION 2-2

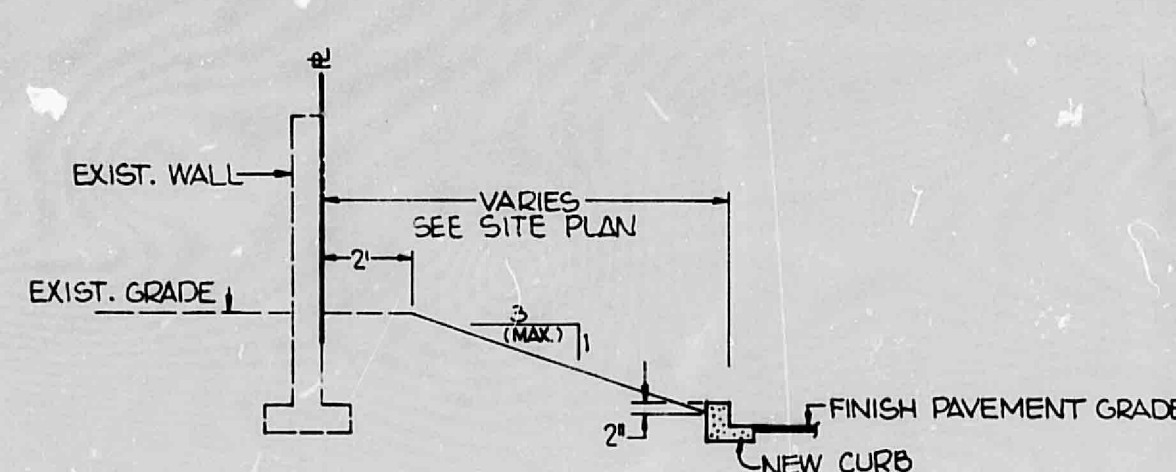


SECTION 3-3

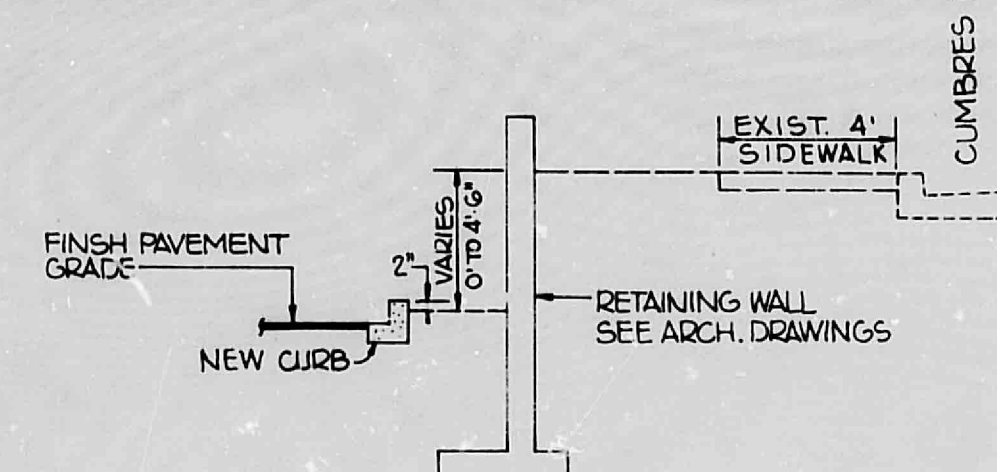


SECTION 4-4

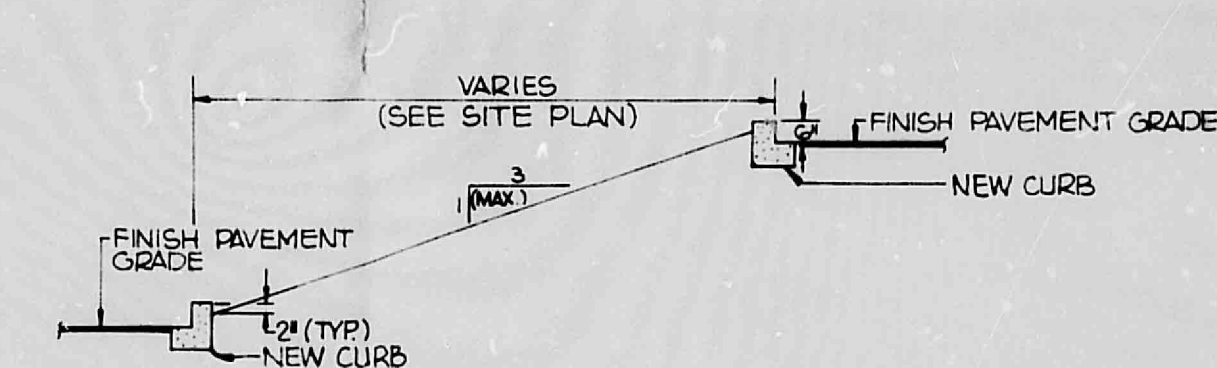


SECTION 5-5

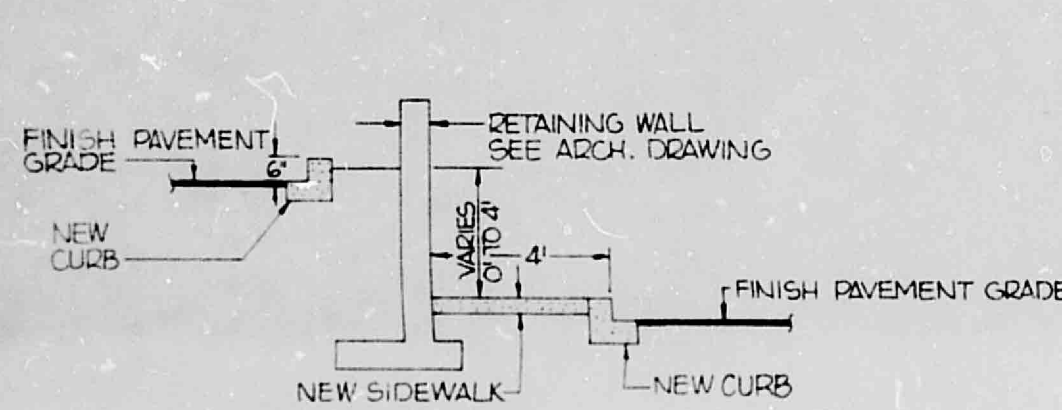


SECTION 6-6

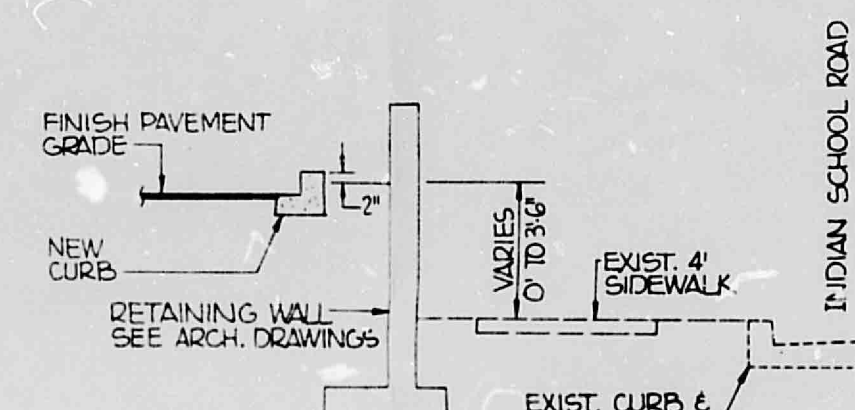


SECTION 7-7

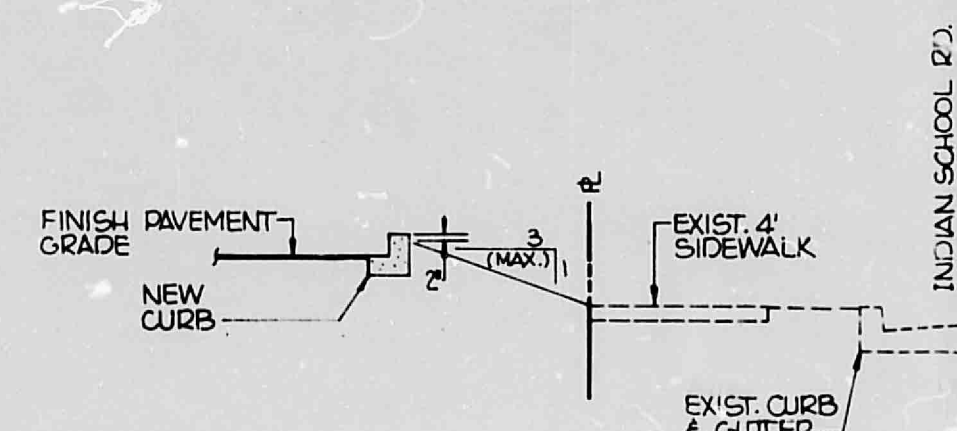


SECTION 8-8

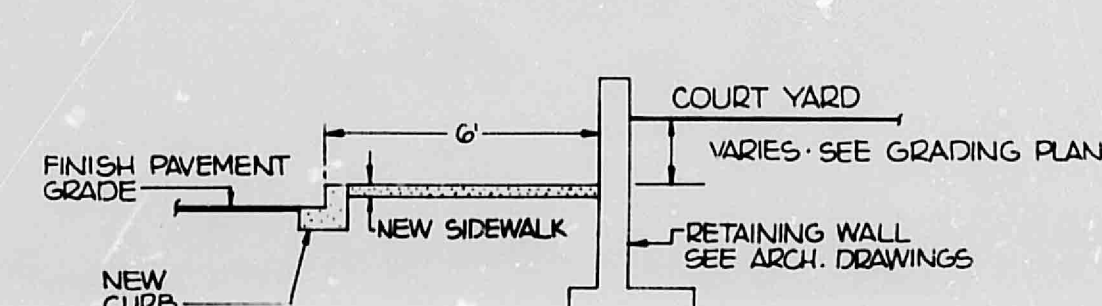


SECTION 9-9

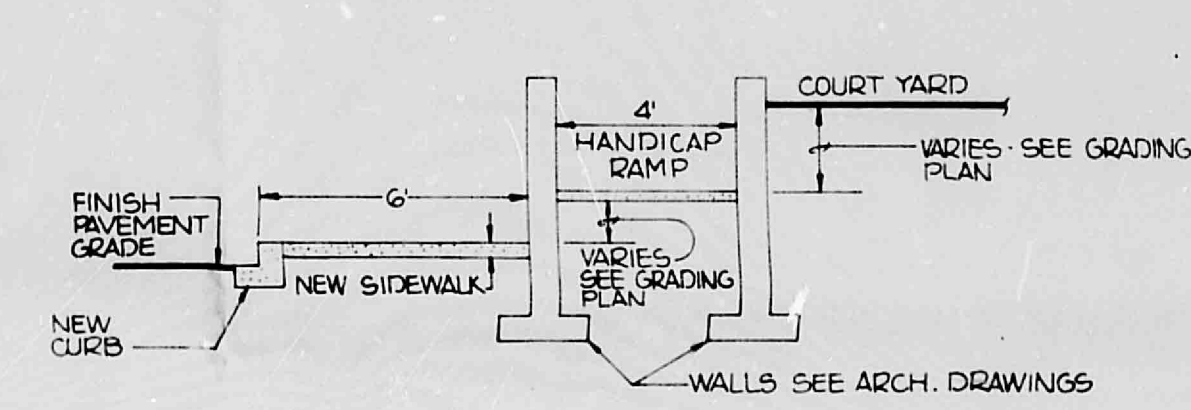

SECTION 10-10

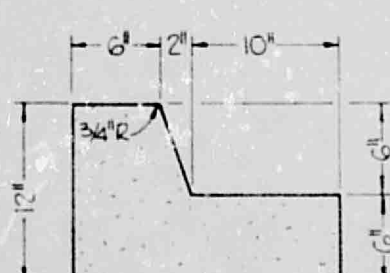

MEDIAN CURB

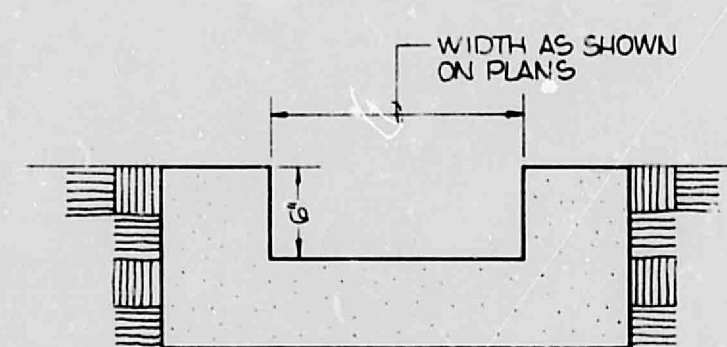

CURB OPENING

RECEIVED
SEP 05 1986
HYDROLOGY SECTION

Revised 09/02/86
Revised 07/01/86

