


SP-2008242970

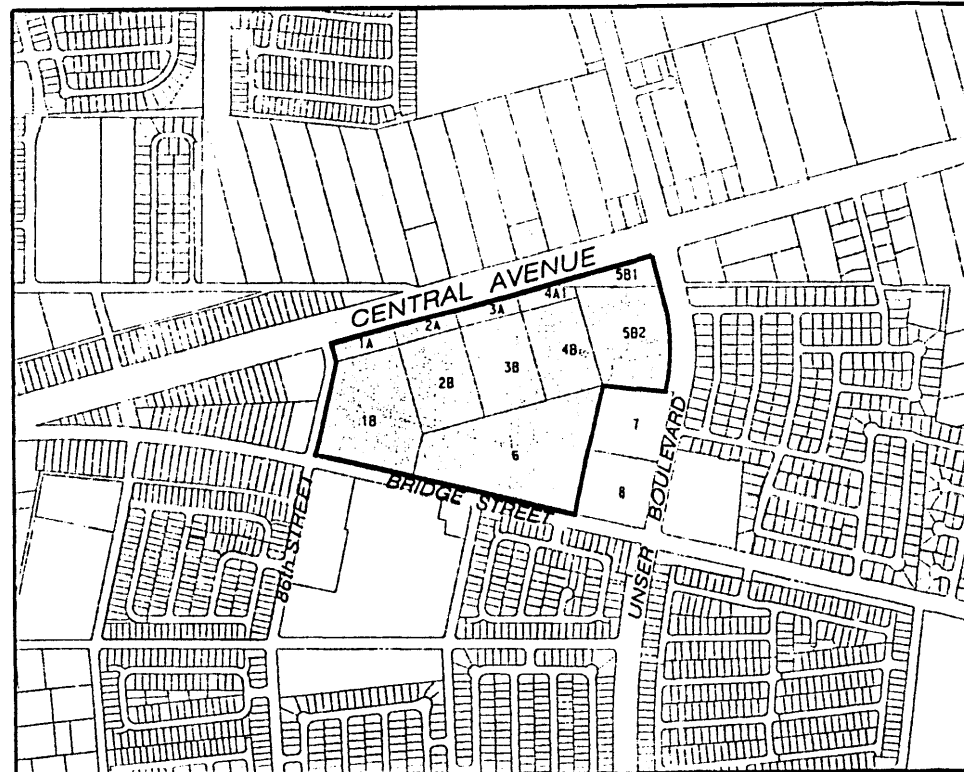

LOCATION MAP

ZONE ATLAS INDEX MAP Nos. 1-9 & K10
NOT TO SCALE

SUBDIVISION DATA

1. DRB No.
2. Zone Atlas Index Nos. K-9 and K-10
3. Zoning: C-2 & SU-1.
4. Gross Subdivision Acreage: 50.6833 Acres.
5. Total number of tracts Created: Fourteen (14) Tracts.
6. Total Area of dedicated public street right-of-way: 0.1432 acre.
7. Date of Survey: June, 2008.
8. Plat is located within the Town of Atrisco Grant in projected Sections 21 & 22, Township 10 North, Range 2 East, NMPM, City of Albuquerque, Bernalillo County, New Mexico.

DISCLOSURE STATEMENT

The purpose of this Plat is to subdivide Tracts One-A (1-A), One-B (1-B), Two-A (2-A), Two-B (2-B), Three-A (3-A), Three-B (3-B), Four-B (4-B) and Six (6) of V.E. Barrett Subdivision, as the same is shown and designated on the plat thereof, filed in the office of the County Clerk of Bernalillo County, New Mexico, on February 13, 1967, in Book C6, Page 161 together with all of Tracts Four-A-1 (4-A-1), Five-B-1 (5-B-1), and Five-B-2 (5-B-2), Lands of Wefco, Partners, as the same are shown and designated on the plat thereof, filed in the office of the County Clerk of Bernalillo County, New Mexico on April 6, 1987, in Book C-33, into fourteen (14) new tracts, to vacate easements, to dedicate public street right-of-way to the City of Albuquerque, and to grant easements.

PUBLIC UTILITY EASEMENTS

PUBLIC UTILITY EASEMENTS shown on this plat are for the common joint use of:

- PNM Electric Services for the installation, maintenance and service of underground electrical lines, transformers, and other equipment, fixtures, structures, and related facilities reasonably necessary to provide electrical service.
- PNM Gas Services for installation, maintenance, and service of underground natural gas lines, valves and other equipment and facilities reasonably necessary to provide natural gas.
- QWEST for the installation, maintenance, and service of all buried communication lines and other related equipment and facilities reasonably necessary to provide communication services, including but not limited to above ground pedestals and closures.
- Comcast Cable for the installation, maintenance, and service of such underground lines, cable, and other related equipment and facilities reasonably necessary to provide Cable TV service.

Included is the right to build, rebuild, construct, reconstruct, locate, relocate, change, remove, modify, renew, operate, and maintain facilities for the purposes described above, together with free access to, from, and over said easements, including sufficient working area space for electric transformers, with the right and privilege to trim and remove trees, shrubs or bushes which interfere with the purposes set forth herein. No building, sign, pool, (above ground or subsurface), hot tub, concrete or wood pool decking, or other structure shall be erected or constructed on said easements, nor shall any well be drilled or operated thereon. Property owners shall be solely responsible for correcting any violations of National Electric Safety Code caused by construction of pools, decking, or any structures adjacent to or near easements shown on this plat.

Easements for electric transformers/switchgears, as installed shall extend ten feet (10') in front of transformer/switchgear doors and five feet (5') on each side.

DESCRIPTION

A certain tract of land situate within the Town of Atrisco Grant in projected Sections 21 and 22, Township 10 North, Range 2 East, New Mexico Principal Meridian, City of Albuquerque, Bernalillo County, New Mexico being and comprising all of Tracts One-A (1-A), One-B (1-B), Two-A (2-A), Two-B (2-B), Three-A (3-A), Three-B (3-B), Four-B (4-B) and Six (6) of V.E. Barrett Subdivision, as the same is shown and designated on the plat thereof, filed in the office of the County Clerk of Bernalillo County, New Mexico, on February 13, 1967, in Book C6, Page 161 together with all of Tracts Four-A-1 (4-A-1), Five-B-1 (5-B-1), and Five-B-2 (5-B-2), Lands of Wefco, Partners, as the same are shown and designated on the plat thereof, filed in the office of the County Clerk of Bernalillo County, New Mexico on April 6, 1987, in Book C-33, Page 81.

Tract contains 50.6833 acres of land, more or less.

NOTES

1. Bearings are New Mexico State Plane Grid Bearings (Central Zone) NAD 1983 and the Basis of Bearings is the inverse between Albuquerque Control Monuments "7-K10" and "14-K9" Bearing = S58°28'10"W.
2. Record Bearings and distances are shown in parenthesis.
3. Distances are ground distances.
4. All easements of record are as shown on the Plat of record or made known to me by the owner, utility companies, or other interested parties.
5. All interior tract corners to be monumented by a #5 rebar and yellow plastic survey cap stamped "GROMATZKY PS 16469".
6. All streets are public, to be dedicated to the City of Albuquerque with the filing of this plat.
7. Pursuant to section 14-14-4-7 of the City of Albuquerque Code of Ordinances, "No property within the area of this Plat shall at anytime be subject to a deed restriction, covenant, or binding agreement prohibiting solar collectors from being installed on buildings or erected on the lots or parcels within the area of the proposed plat. The foregoing requirements shall be a condition to approval of this plat."
8. Reciprocal cross access easements for the benefit of Tracts 1 through 14, are granted by separate Easements, Convents, Conditions and Restrictions ("ECC&Rs") recorded concurrently herewith to be maintained by the owners of those Tracts as provided in the ECC&Rs, RECORDED 2008102534.
9. Reciprocal storm water drainage easements for the benefit of Tracts 1 through 14 are granted by the ECC&Rs to be maintained by the owners of those Tracts as provided in the ECC&Rs, RECORDED 2008102534.
10. Tracts 1 thru 14 are subject to covenants and restrictions in the ECC&Rs.
11. This grant of easement is for the benefit of the owners, tenants, employees and invitees of Tract 7 and 8, V.E. Barrett Subdivision for the sole purpose of vehicular access. Grantees' exercise of this easement shall not unreasonably interfere with business operations on the grantor's property. Grantees shall indemnify the grantor against claims arising from use of this easement. Grantees shall reimburse an equitable share of the reasonable costs of maintaining such vehicular access upon invoice from the party performing such maintenance and insuring such vehicular access. Grantees shall obtain general commercial liability insurance covering use of this easement with limits reasonably acceptable to grantors naming grantors as additional insureds.

SUBORDINATION CLAUSE:

The Undersigned Subordinates its interest in the herein - described Real Property to the Right and Interests of The City of Albuquerque In The Real Property and all interest herein dedicated to The City of Albuquerque.

LIENHOLDER

In witness thereof, The Huntington National Bank, ~~State of New Mexico~~, has caused these presents to be

Executed this 25th day of July, 2008

BY: John Clingan JOHN CLINGAN

AS: VICE PRESIDENT - COMMERCIAL LENDING

Commonwealth of Pennsylvania, COUNTY OF Allegheny

The foregoing instrument was acknowledged before me this 25th day of July, 2008.

THE HUNTINGTON NATIONAL BANK

BY: John Clingan

AS: VICE PRESIDENT - COMMERCIAL LENDING

Witness My Hand and Official Seal

Judith L. White
Notary Public
City of Pittsburgh

Notary Address: Allegheny County My Commission Expires: 4-15-2010

SURVEYOR'S CERTIFICATION

I, Robert Gromatzky, a registered Professional New Mexico Surveyor, certify that I am responsible for this survey and that this plat was prepared by me or under my supervision, shows all easements as shown on the plat of record, or made known to me by the owner, utility companies, or other interested parties and conforms to the Minimum Requirements of the Board of Registration for Professional Engineers and Professional Surveyors and meets the minimum requirements for monumentation and surveys contained in the City of Albuquerque Subdivision Ordinance, and is true and accurate to the best of my knowledge and belief.

Robert Gromatzky
Robert Gromatzky
New Mexico Professional Surveyor 16469

Date: 7-24-08



FREE CONSENT AND DEDICATION

This plat of that certain tract of land situate within the Town of Atrisco Grant in projected Sections 21 & 22, Township 10 North, Range 2 East, New Mexico Principal Meridian, City of Albuquerque, Bernalillo County, New Mexico being and comprising all of Tracts One-A (1-A), One-B (1-B), Two-A (2-A), Two-B (2-B), Three-A (3-A), Three-B (3-B), Four-B (4-B) and Six (6) of V.E. Barrett Subdivision, as the same is shown and designated on the plat thereof, filed in the office of the County Clerk of Bernalillo County, New Mexico, on February 13, 1967, in Book C6, Page 161 together with all of Tracts Four-A-1 (4-A-1), Five-B-1 (5-B-1), and Five-B-2 (5-B-2), Lands of Wefco, Partners, as the same are shown and designated on the plat thereof, filed in the office of the County Clerk of Bernalillo County, New Mexico on April 6, 1987, in Book C-33, Page 81, records of Bernalillo County, New Mexico, now comprising Tracts 1 thru 14, Unser Crossings is with the free consent and in accordance with the desires of the undersigned owner(s) and/or proprietor(s) thereof. Said owner(s) and/or proprietor(s) do hereby dedicate additional public right-of-way for 86th Street SW as shown hereon to the City of Albuquerque in fee simple with warranty covenants and do hereby grant to the City All Access, Utility and Drainage Easements shown hereon as granted to the City including the right to construct, operate, inspect, and maintain facilities therein; and to the providers of public utilities all Public Utility Easements shown hereon for the common and joint use of Gas, Electrical Power, and Communication Services for buried distribution lines, conduits, and pipes for underground utilities where shown or indicated, including the right of ingress and egress for construction and maintenance, and the right to trim interfering trees and shrubs. The City has the right to enter upon the easement property at any time and perform whatever inspection, installation, maintenance, repair, modification or removal ("Work") it deems appropriate without liability to the City. If the Work effects any improvements or encroachments by the grantor, their assigns or heirs, the City will not be financially or otherwise responsible for rebuilding or repairing of improvements or encroachments. If in the opinion of the City, the Work to be performed by the City could endanger the structural integrity or otherwise damage the improvements or encroachments, the grantor, their assigns or heirs, shall, at its own expense, take whatever protective measures are required to safeguard the improvements or encroachments. This plat shows all easements, lots, and tracts, as shown on the plat of record, or made known to me by either the owner, utility companies, commitment for title insurance, or other interested parties. All lots, tracts, and easements comprising the platted real property shall be known by the names and identifications made on this plat. All public utility easements, drainage easements, pedestrian access easements, vehicular non-access easements, and water and sewer line easements depicted on this plat are non-exclusive and are granted to the providing utility company or the City of Albuquerque, as applicable, for the specific purpose described on this plat. By recordation of this plat, all easements, restrictions, lots, and tracts which were created by any previously recorded plat or subdivision map which comprised or affected the real property subdivided by this plat shall be deemed vacated and abandoned unless otherwise noted on its plat. Said owner warrants that he holds complete and indefeasible title in fee simple to the land subdivided. Said owner(s) and/or proprietor(s) do hereby consent to all of the foregoing and do hereby certify that this subdivision is their free act and deed.

ARMSTRONG CENTRAL UNSER BLVD, LLC, a New Mexico Limited Liability Company

By: Armstrong Development Investments, LLC, a Delaware Limited Liability Company

By: Armstrong Development Holdings, Inc., a Delaware corporation, its sole member

By: Robert W. Frisch

Title: VICE PRESIDENT

City of New Mexico, COMMONWEALTH of Pennsylvania

County of Bernalillo, COUNTY OF Allegheny

This instrument was acknowledged before me on 25th day of July, 2008, by ROBERT W. FRISCH, VICE PRESIDENT managing member of Armstrong Central Unser, LLC, a New Mexico limited liability company.

My Commission Expires: 4-15-2010 Judith L. White
Notary Public

SANDIA PLAZA PARTNERS, LLC, a New Mexico Limited Liability Company

By: TRACI J. WOLF

By: Traci J. Wolf
Title: MANAGING MEMBER

State of New Mexico)

County of Bernalillo)

This instrument was acknowledged before me on 20th day of July, 2008, by TRACI J. WOLF of Sandia Plaza Partners, LLC a New Mexico limited liability company.

My Commission Expires: 11-8-2010 Rachael Ruidaz
Notary Public

JURISDICTIONAL AFFIDAVIT

I, Robert Gromatzky, a registered Professional New Mexico Surveyor, hereby affirm that the property described does lie within the platting and subdivision jurisdiction of the City of Albuquerque.

Robert Gromatzky
Robert Gromatzky
New Mexico Professional Surveyor 16469

Date: 7-24-08

DOCH 2008103544
09/19/2009 03:41 PM Page: 1 of 7
R 339 00 B: 2008C P: 0209 M. Toulous Oliver, Bernalillo Cour

SHEET 1 OF 7

PLAT OF
UNSER CROSSINGS

(A REPLAT OF TRACTS 1A, 1B, 2A, 2B, 3A, 3B, 4B & TRACT 6 V.E. BARRETT SUBDIVISION AND TRACTS 4-A-1, 5-B-1 & 5-B-2 LANDS OF WEFco, PARTNERS)

ALBUQUERQUE, BERNALILLO COUNTY, NEW MEXICO
JULY, 2008

PROJECT NUMBER 1007204

APPLICATION NUMBER 08DRB-70296

PLAT APPROVAL

UTILITY APPROVALS:	DATE
WEST TELECOMMUNICATIONS	<u>8/1/08</u>
COMCAST CABLE	<u>8-4-08</u>
PNM ELECTRIC SERVICES	<u>8-7-08</u>
PNM GAS SERVICES	<u>8-7-08</u>

CITY APPROVALS:	DATE
CITY SURVEYOR	<u>7-29-08</u>
TRAFFIC ENGINEERING, TRANSPORTATION DIVISION	<u>8/6/08</u>
ALBUQUERQUE, BERNALILLO COUNTY WATER UTILITY AUTHORITY	<u>9-12-08</u>
PARKS & RECREATION DEPARTMENT	<u>8/6/08</u>
A.M.A.F.C.A.	<u>8/6/08</u>
CITY ENGINEER	<u>9-18-08</u>
DRB CHAIRPERSON, PLANNING DEPARTMENT	<u>N/A</u>
REAL PROPERTY DIVISION	<u>N/A</u>

TAX CERTIFICATION

THIS IS TO CERTIFY THAT TAXES ARE CURRENT AND PAID ON UPC #

101005702800374314

PROPERTY OWNER OF RECORD NEP 200801
ALBUQUERQUE, BERNALILLO COUNTY TREASURER'S OFFICE
DATE: 9-18-08

Bohannon & Huston

Courtyard | 7500 Jefferson St. NE Albuquerque, NM 87109-4335
ENGINEERING & SPATIAL DATA & ADVANCED TECHNOLOGIES

P:\080289\SURVEY\004 replat\graphics\080289plat01.dgn
7-24-2008 - 17:22 mcle

JOB NO. 080289 004




NOTE: SEE SHEETS 3 THRU 7 FOR SUBDIVISION DETAILS

Curve Data						
ID	DELTA	TANGENT	ARC	RADIUS	CHORD	CHORD BRC
C1	27° 34' 44"	301.66'	591.62'	1229.11'	585.92'	S01° 14' 45"E
	(27° 34' 45")	(301.72')	(591.75')	(1229.36')	(586.05')	

TABLES ARE FOR THIS SHEET ONLY

Tangent Data		
ID	BEARING	DISTANCE
T1	N29° 25' 55" E	190.37'
T2	N63° 31' 04" W	68.56'
T3	S12° 48' 38" W	4.37'
	(S12° 48' 43" W)	(3.87')
T4	N14° 59' 22" W	122.28'
	(N13° 15' 20" W)	(122.27')

**PLAT OF
UNSER CROSSINGS
(A REPLAT OF TRACTS 1A, 1B, 2A, 2B, 3A, 3B, 4B
& TRACT 6 V.E. BARRETT SUBDIVISION
AND TRACTS 4-A-1, 5-B-1 & 5-B-2
LANDS OF WEFCO, PARTNERS)
ALBUQUERQUE, BERNALILLO COUNTY, NEW MEXICO
JULY, 2008**

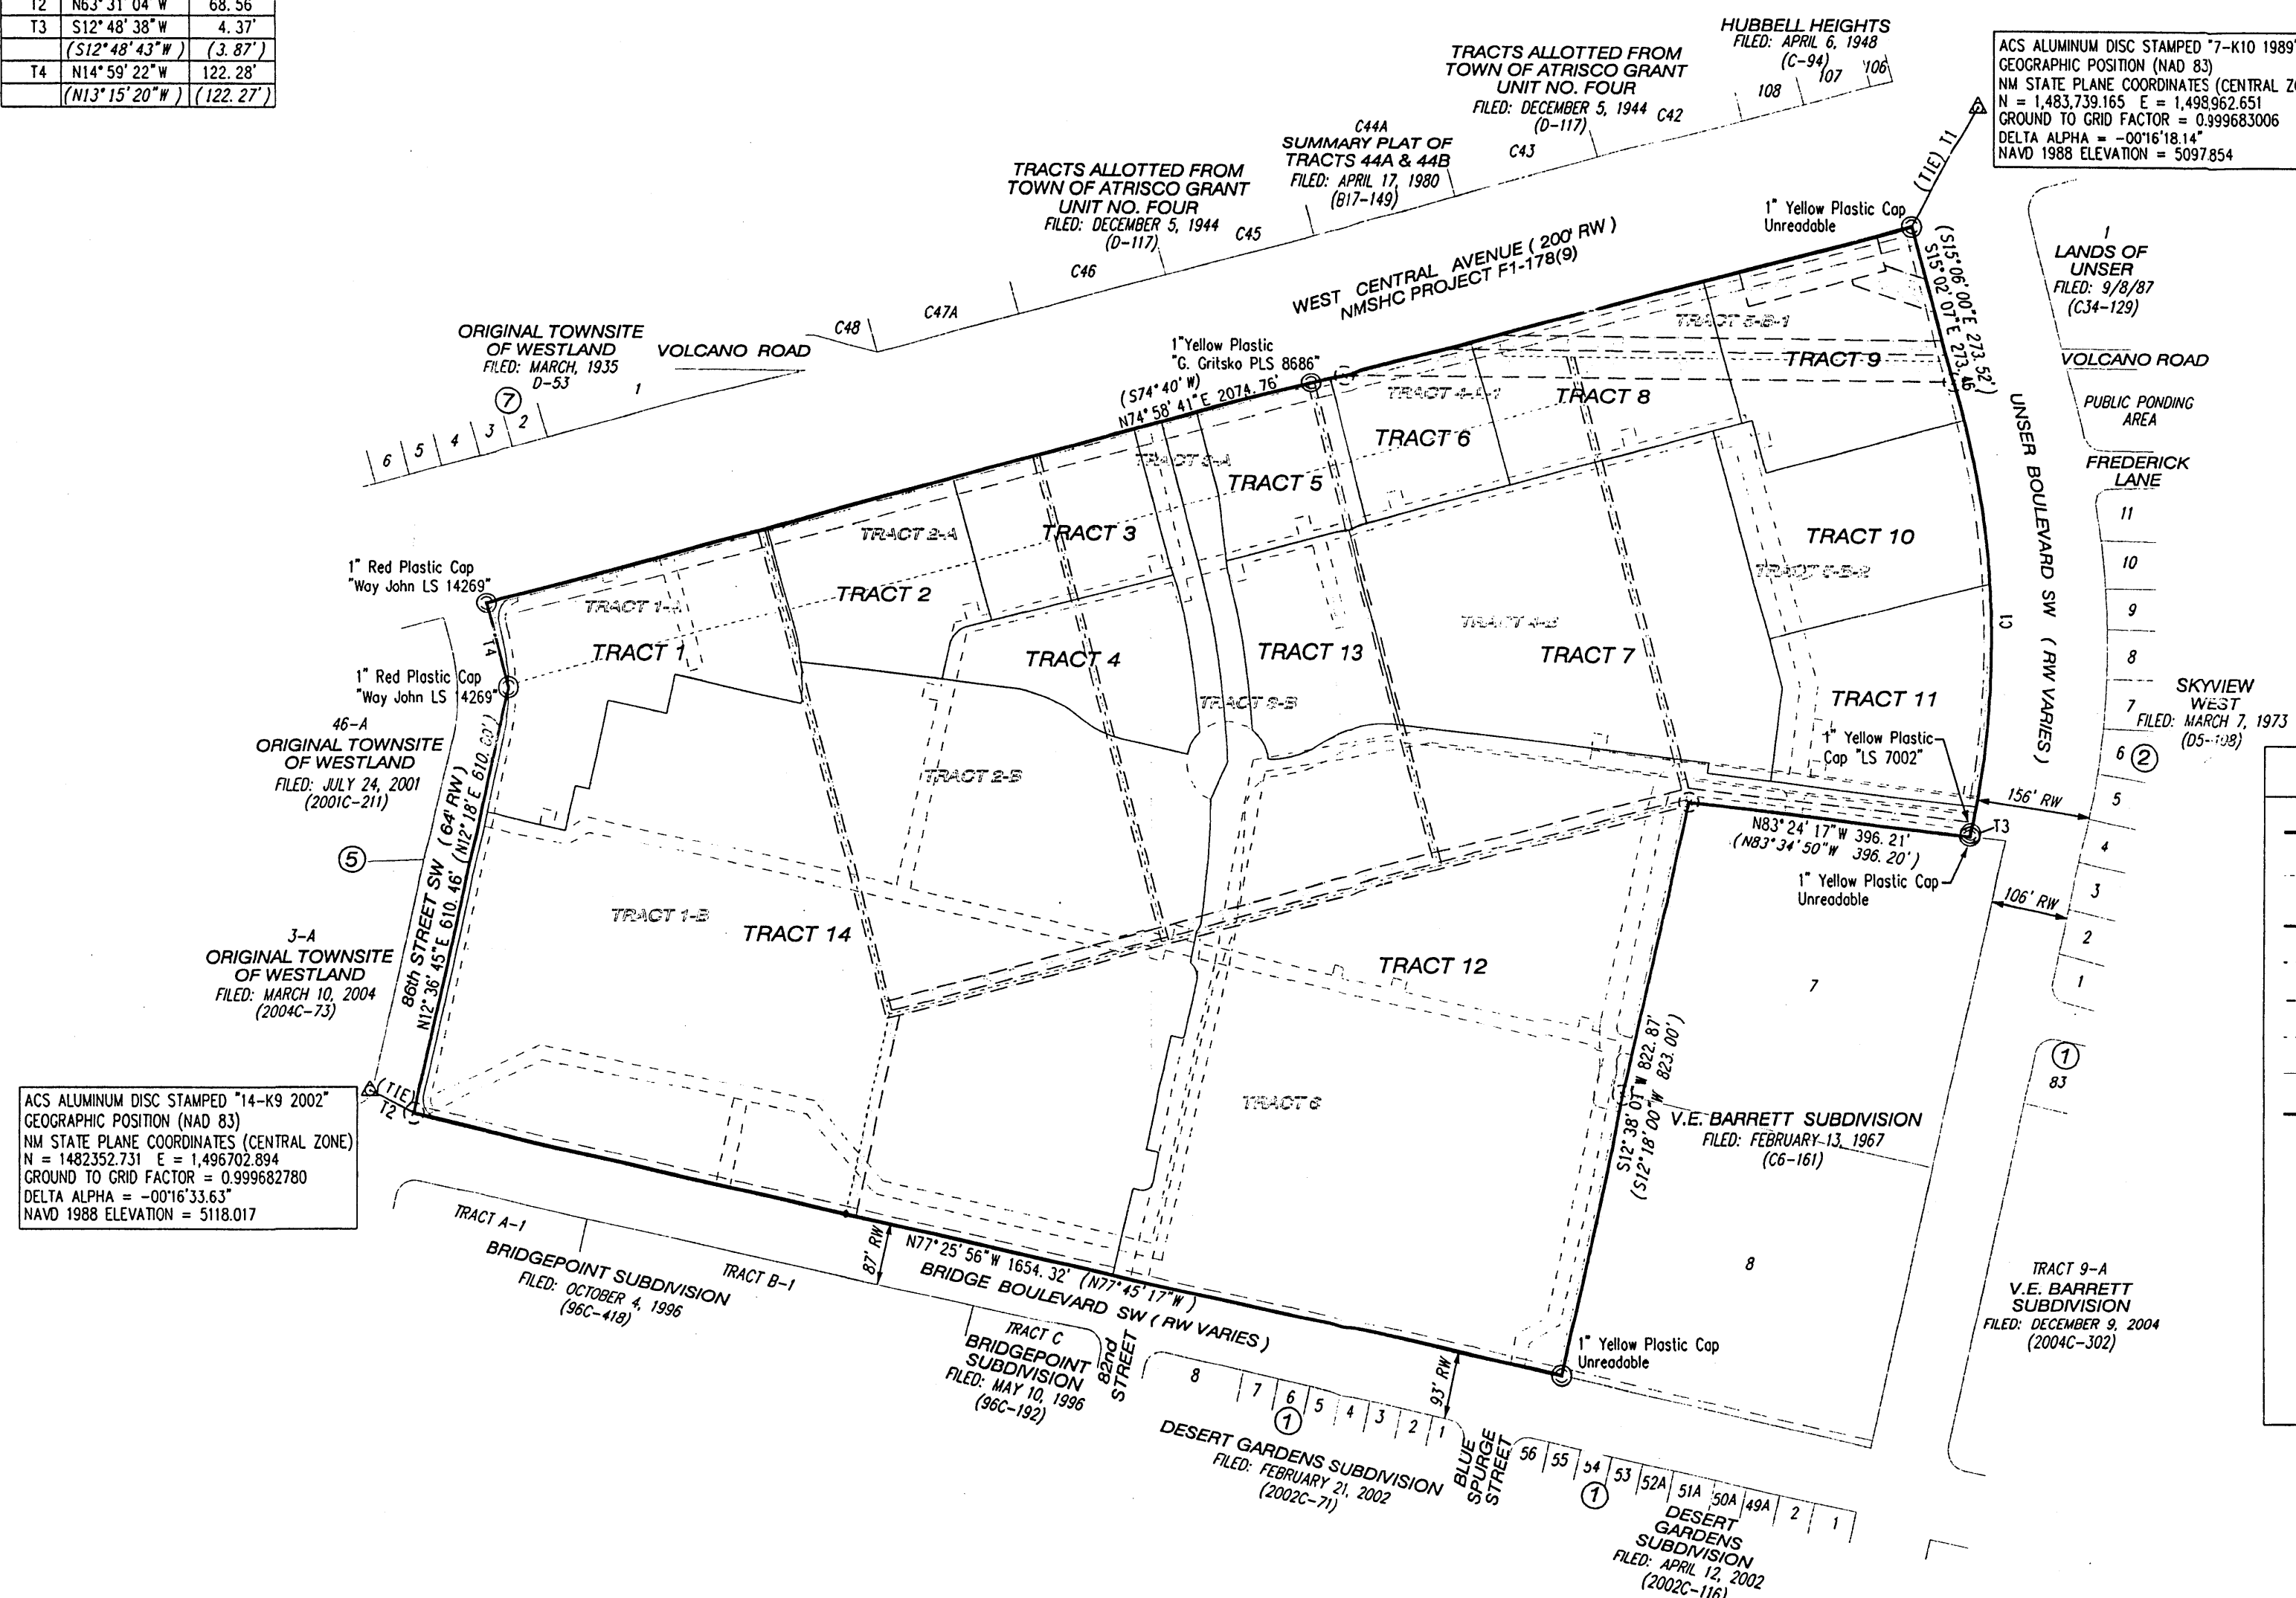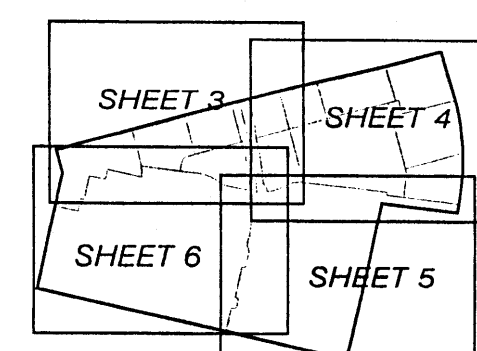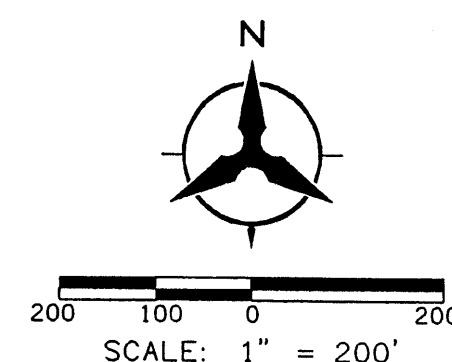

LEGEND

	SUBDIVISION BOUNDARY LINE
	EXISTING (OLD) LOT LINE TO BE ELIMINATED WITH THE FILING OF THIS PLAT
	NEW LOT LINE
	CENTERLINE
	PROPOSED EASEMENT LINE
	EXISTING EASEMENT LINE
	ADJOINING PROPERTY LINE
	RIGHT OF WAY
 PUE	PUBLIC UTILITY EASEMENT GRANTED WITH THE FILING OF THIS PLAT
	CITY OF ALBUQUERQUE CONTROL MONUMENT
	#5 REBAR WITH YELLOW PLASTIC SURVEY CAP STAMPED "GROMATZKY PS 16469"
	FOUND #5 REBAR/CAP AS NOTED
	FOUND #5 REBAR NO CAP
	EXISTING EASEMENTS VACATED BY VACATION ACTION 08DRB-70232



DOC# 2008103544

09/18/2008 03:41 PM Page: 2 of 7
ityPLAT R:537.00 B: 2008C P: 0209 M. Toulouse Olivere, Bernalillo Cour

SHEET 2 OF 7

Bohannon Huston


Courtyard I 7500 Jefferson St. NE Albuquerque, NM 87109-4335
ENGINEERING Δ SPATIAL DATA Δ ADVANCED TECHNOLOGIES

P:\080289\SURVEY\004 replat\graphics\080289plat02.dgn
16-SEP-2008 -
14:40
mcole

JIB NO 080289 004

LEGEND

	SUBDIVISION BOUNDARY LINE
	EXISTING (OLD) LOT LINE TO BE ELIMINATED WITH THE FILING OF THIS PLAT
	NEW LOT LINE
	CENTERLINE
	PROPOSED EASEMENT LINE
	EXISTING EASEMENT LINE
	ADJOINING PROPERTY LINE
	RIGHT OF WAY
PUE	PUBLIC UTILITY EASEMENT GRANTED WITH THE FILING OF THIS PLAT
	CITY OF ALBUQUERQUE CONTROL MONUMENT
	#5 REBAR WITH YELLOW PLASTIC SURVEY CAP STAMPED "GROMATZKY PS 16469"
	FOUND #5 REBAR/CAP AS NOTED
	FOUND #5 REBAR NO CAP

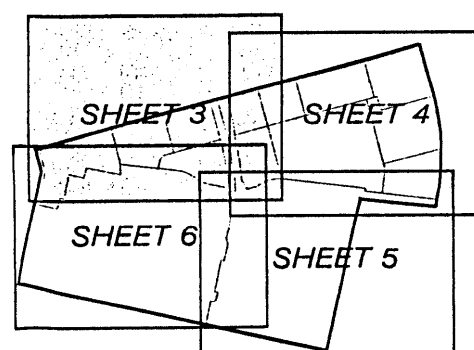

VOLCANO ROAD

WEST CENTRAL AVENUE (200' RW)
NMSHC PROJECT F1-178(9)

1"Yellow Plastic
"G. Gritsko PLS 8686

TRACT 6
1.0007 Acres
(SEE NOTE 8 & 9, SHEET 1)

TRACT 5
0.9458 Acre
(SEE NOTE 8 & 9. SHEET

TRACT 3
1.2688 Acres
SEE NOTE 8 & 9, SHEET 1

EXISTING 25' PNM EASEMENT
FILED: SEPTEMBER 5, 2002
(BK A41, PG 1629)

EXISTING EASEMENT
FOR ELECTRIC, POWER,
& TELEPHONE
SHOWN ON PLAT FILED
FEBRUARY 13, 1967
(C6-161) VACATED BY
VACATION ACTION
08DRB-70232

CENTERLINE 20' PUBL
- WATERLINE EASEMENT
GRANTED TO ABCWUA
WITH THE FILING OF
THIS PLAT

PUBLIC
EMENT
BCWUA
G OF

CENTER
WATER
GRANT
WITH T
THIS P

TRACT 13
1.2220 Acres
(SEE NOTE 8 & 9, SHEET 1)

EXISTING EASEMENT FOR ELECTRIC,
POWER, & TELEPHONE SHOWN ON
PLAT FILED FEBRUARY 13, 1967
(C6-161) VACATED BY VACATION
ACTION 08DRB-70232

TRACT 4
1.2185 Acres
(SEE NOTE 8 & 9, SHEET 1)

TRACT 14
16.2112 Acres
(SEE NOTE 8 & 9, SHEET 1)

EXISTING EASEMENT
FOR ELECTRIC, POWER, & TELEPHONE
SHOWN ON PLAT FILED
FEBRUARY 13, 1967
(C6-161) VACATED BY VACATION
ACTION 08DRR-70232

CENTERLINE 20' PUBLIC
SANITARY SEWER EASEMENT
GRANTED TO ABCWUA WITH
THE FILING OF THIS PLAT

Bohannon Huston

Courtyard I 7500 Jefferson St. NE Albuquerque, NM 87109-4335
ENGINEERING Δ SPATIAL DATA Δ ADVANCED TECHNOLOGIES

SHEET 3 OF 7


DOC# 2008103544

09/18/2008 03:41 PM Page: 3 of 7
ityPLAT R:\$37.00 B: 2008C P: 0209 M. Toulous Olivera, Bernalillo Cou

P:\080289\SURVEY\004 replat\graphics\080289plat03.dgn
16-SEP-2008 -
14:41
mcole



JOB NO 080289 004

**PLAT OF
UNSER CROSSINGS**
(A REPLAT OF TRACTS 1A, 1B, 2A, 2B, 3A, 3B, 4B
& TRACT 6 V.E. BARRETT SUBDIVISION
AND TRACTS 4-A-1, 5-B-1 & 5-B-2
LANDS OF WEFCO, PARTNERS)
ALBUQUERQUE, BERNALILLO COUNTY, NEW MEXICO
JULY, 2008

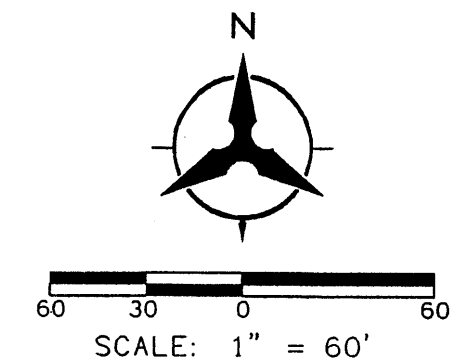


LEGEND	
	SUBDIVISION BOUNDARY LINE
	EXISTING (OLD) LOT LINE TO BE ELIMINATED WITH THE FILING OF THIS PLAT
	NEW LOT LINE
	CENTERLINE
	PROPOSED EASEMENT LINE
	EXISTING EASEMENT LINE
	ADJOINING PROPERTY LINE
	RIGHT OF WAY
	PUE PUBLIC UTILITY EASEMENT GRANTED WITH THE FILING OF THIS PLAT
	CITY OF ALBUQUERQUE CONTROL MONUMENT
	#5 REBAR WITH YELLOW PLASTIC SURVEY CAP STAMPED "GROMATZKY PS 16469"
	FOUND #5 REBAR/CAP AS NOTED
	FOUND #5 REBAR NO CAP

NOTE: SEE SHEET 7 FOR CURVE & TANGENT DATA

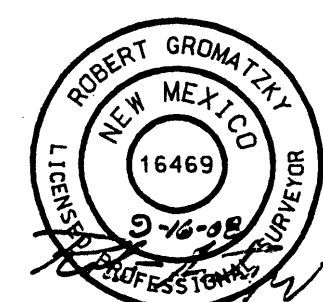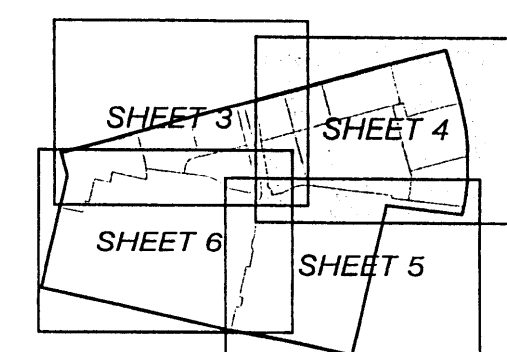

Bohannon & Huston

Courtyard I 7500 Jefferson St. NE Albuquerque, NM 87109-4335
ENGINEERING • SPATIAL DATA • ADVANCED TECHNOLOGIES

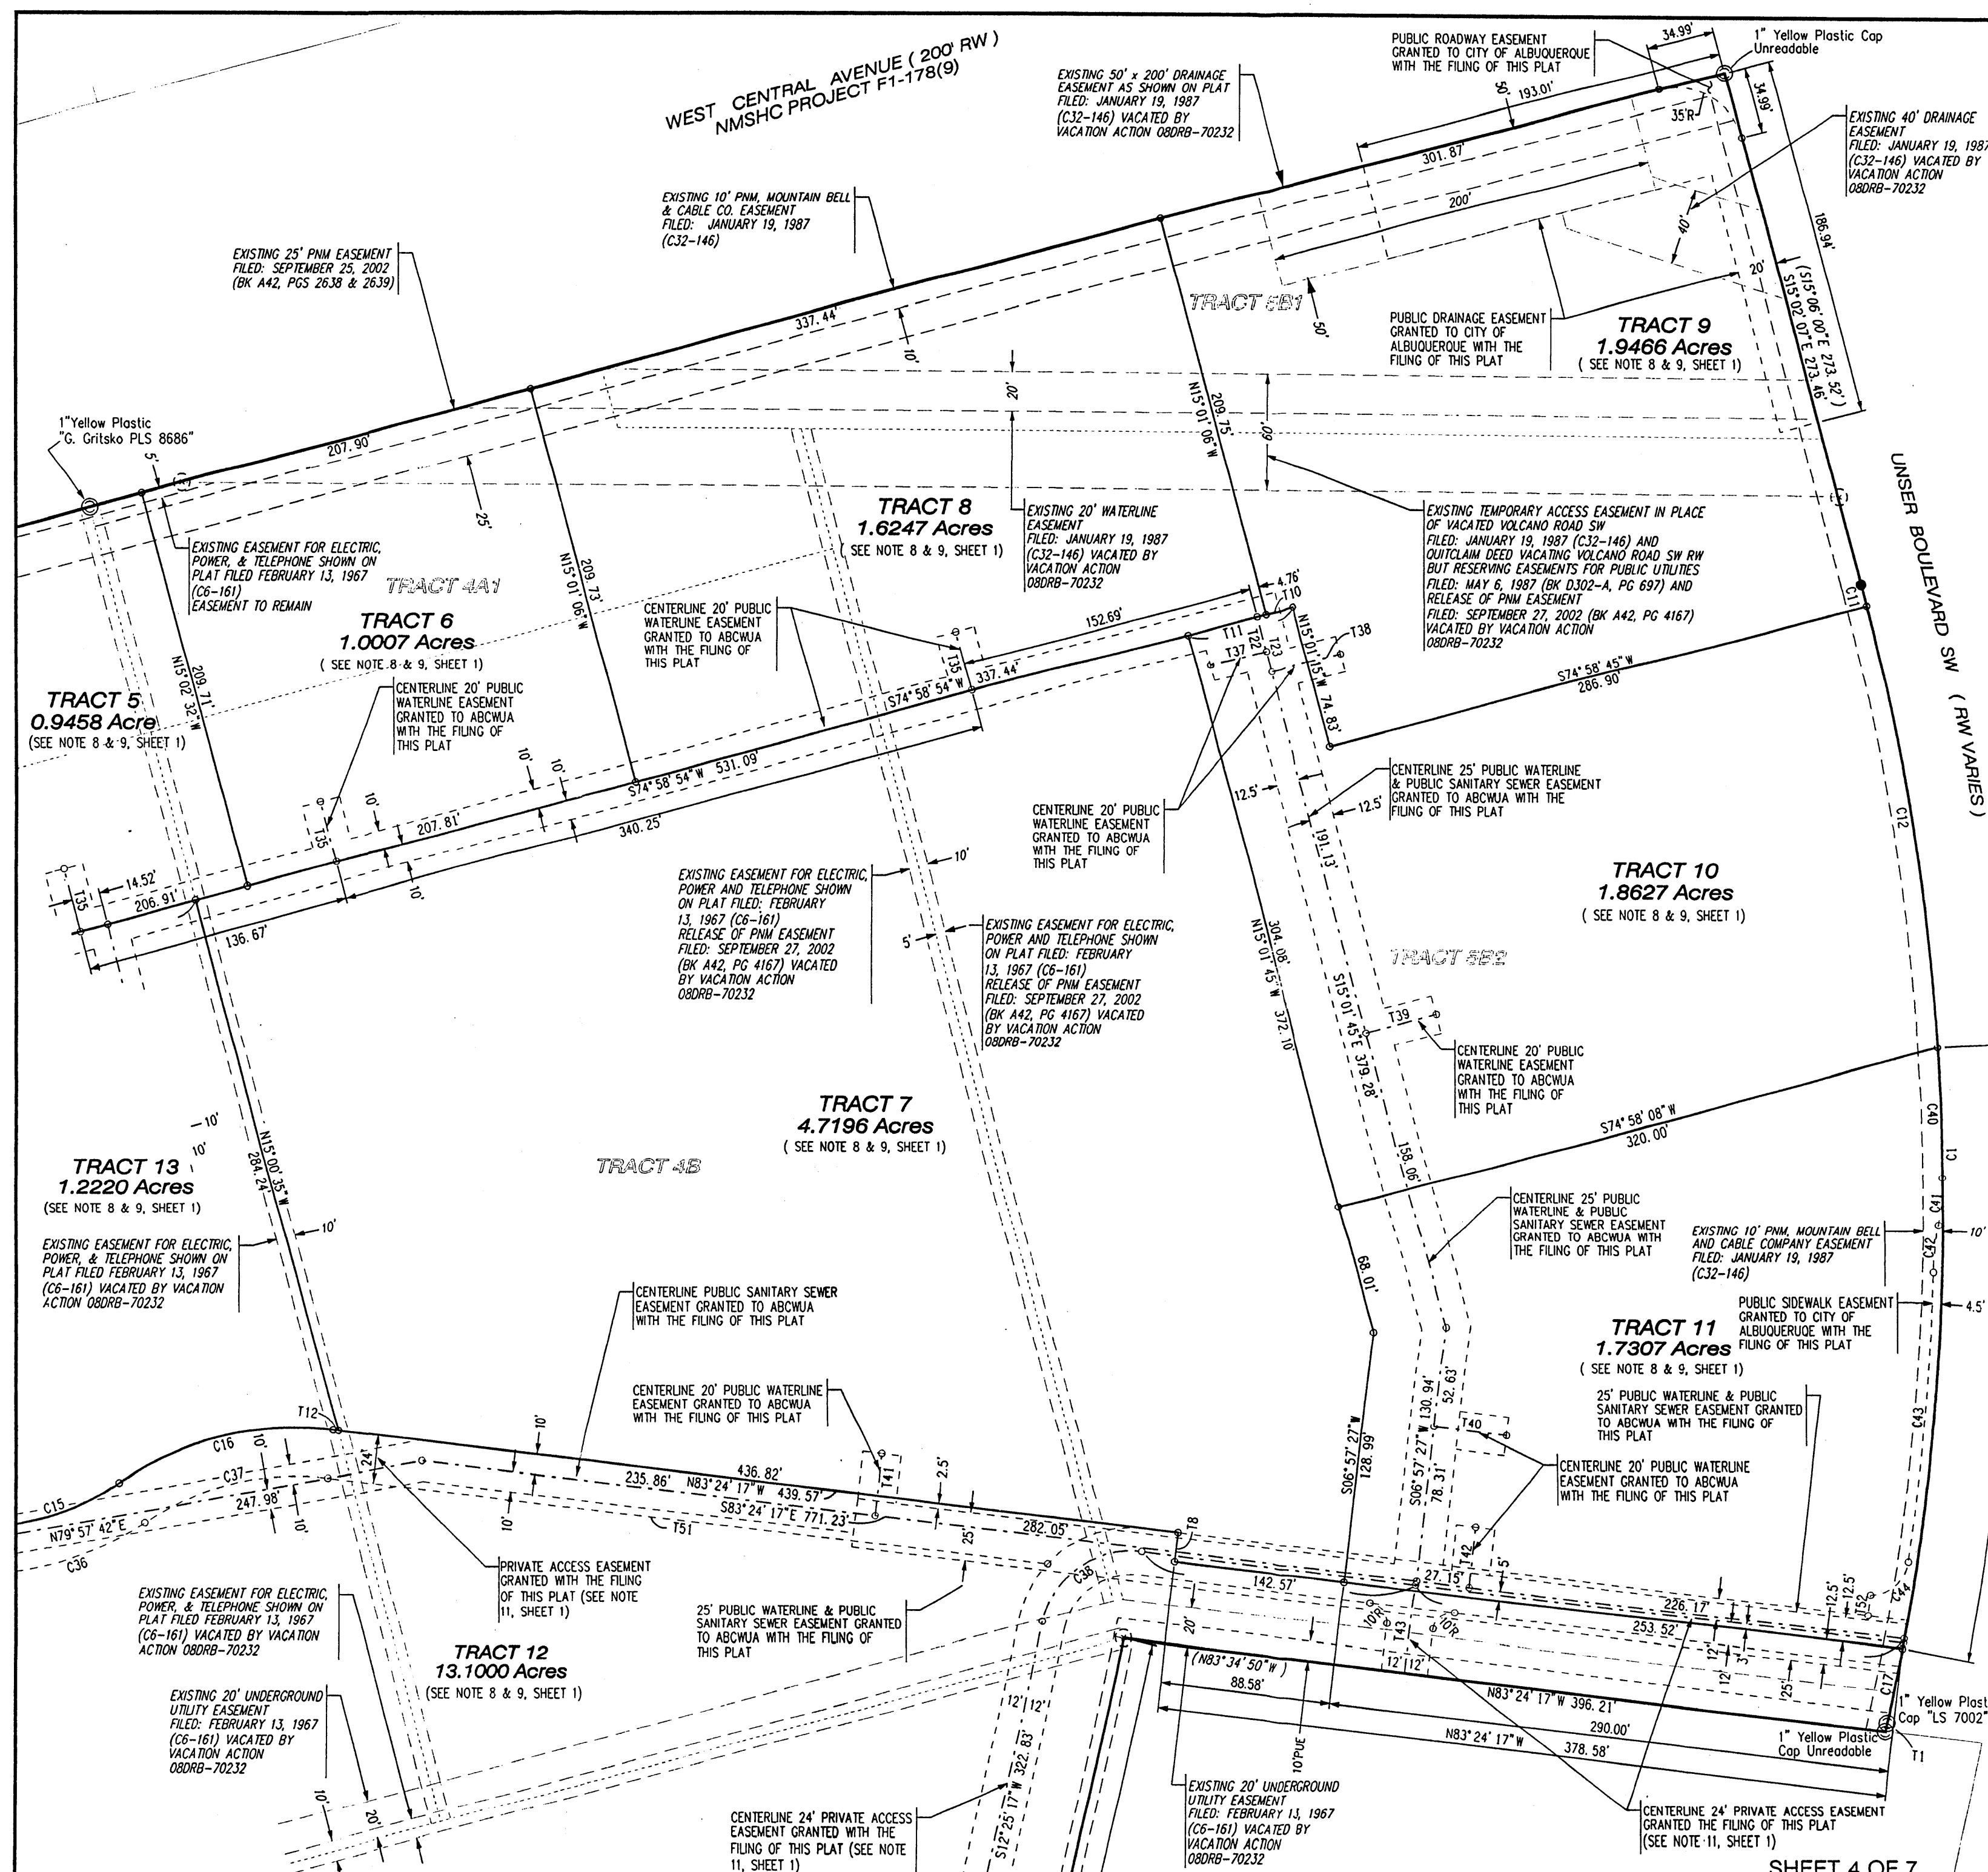


SHEET 4 OF 7

DOCH 2008103544

09/19/2008 03:41 PM Page: 4 of 7
ty:PLAT R:337.00 B: 2008C P: 0209 M. Toulous Olivera, Bernalillo Cour



P:\080289\SURVEY\004 replat\graphics\080289plat04.dgn
16-SEP-2008 -
15:00
mcale

JOB NO. 080289 004


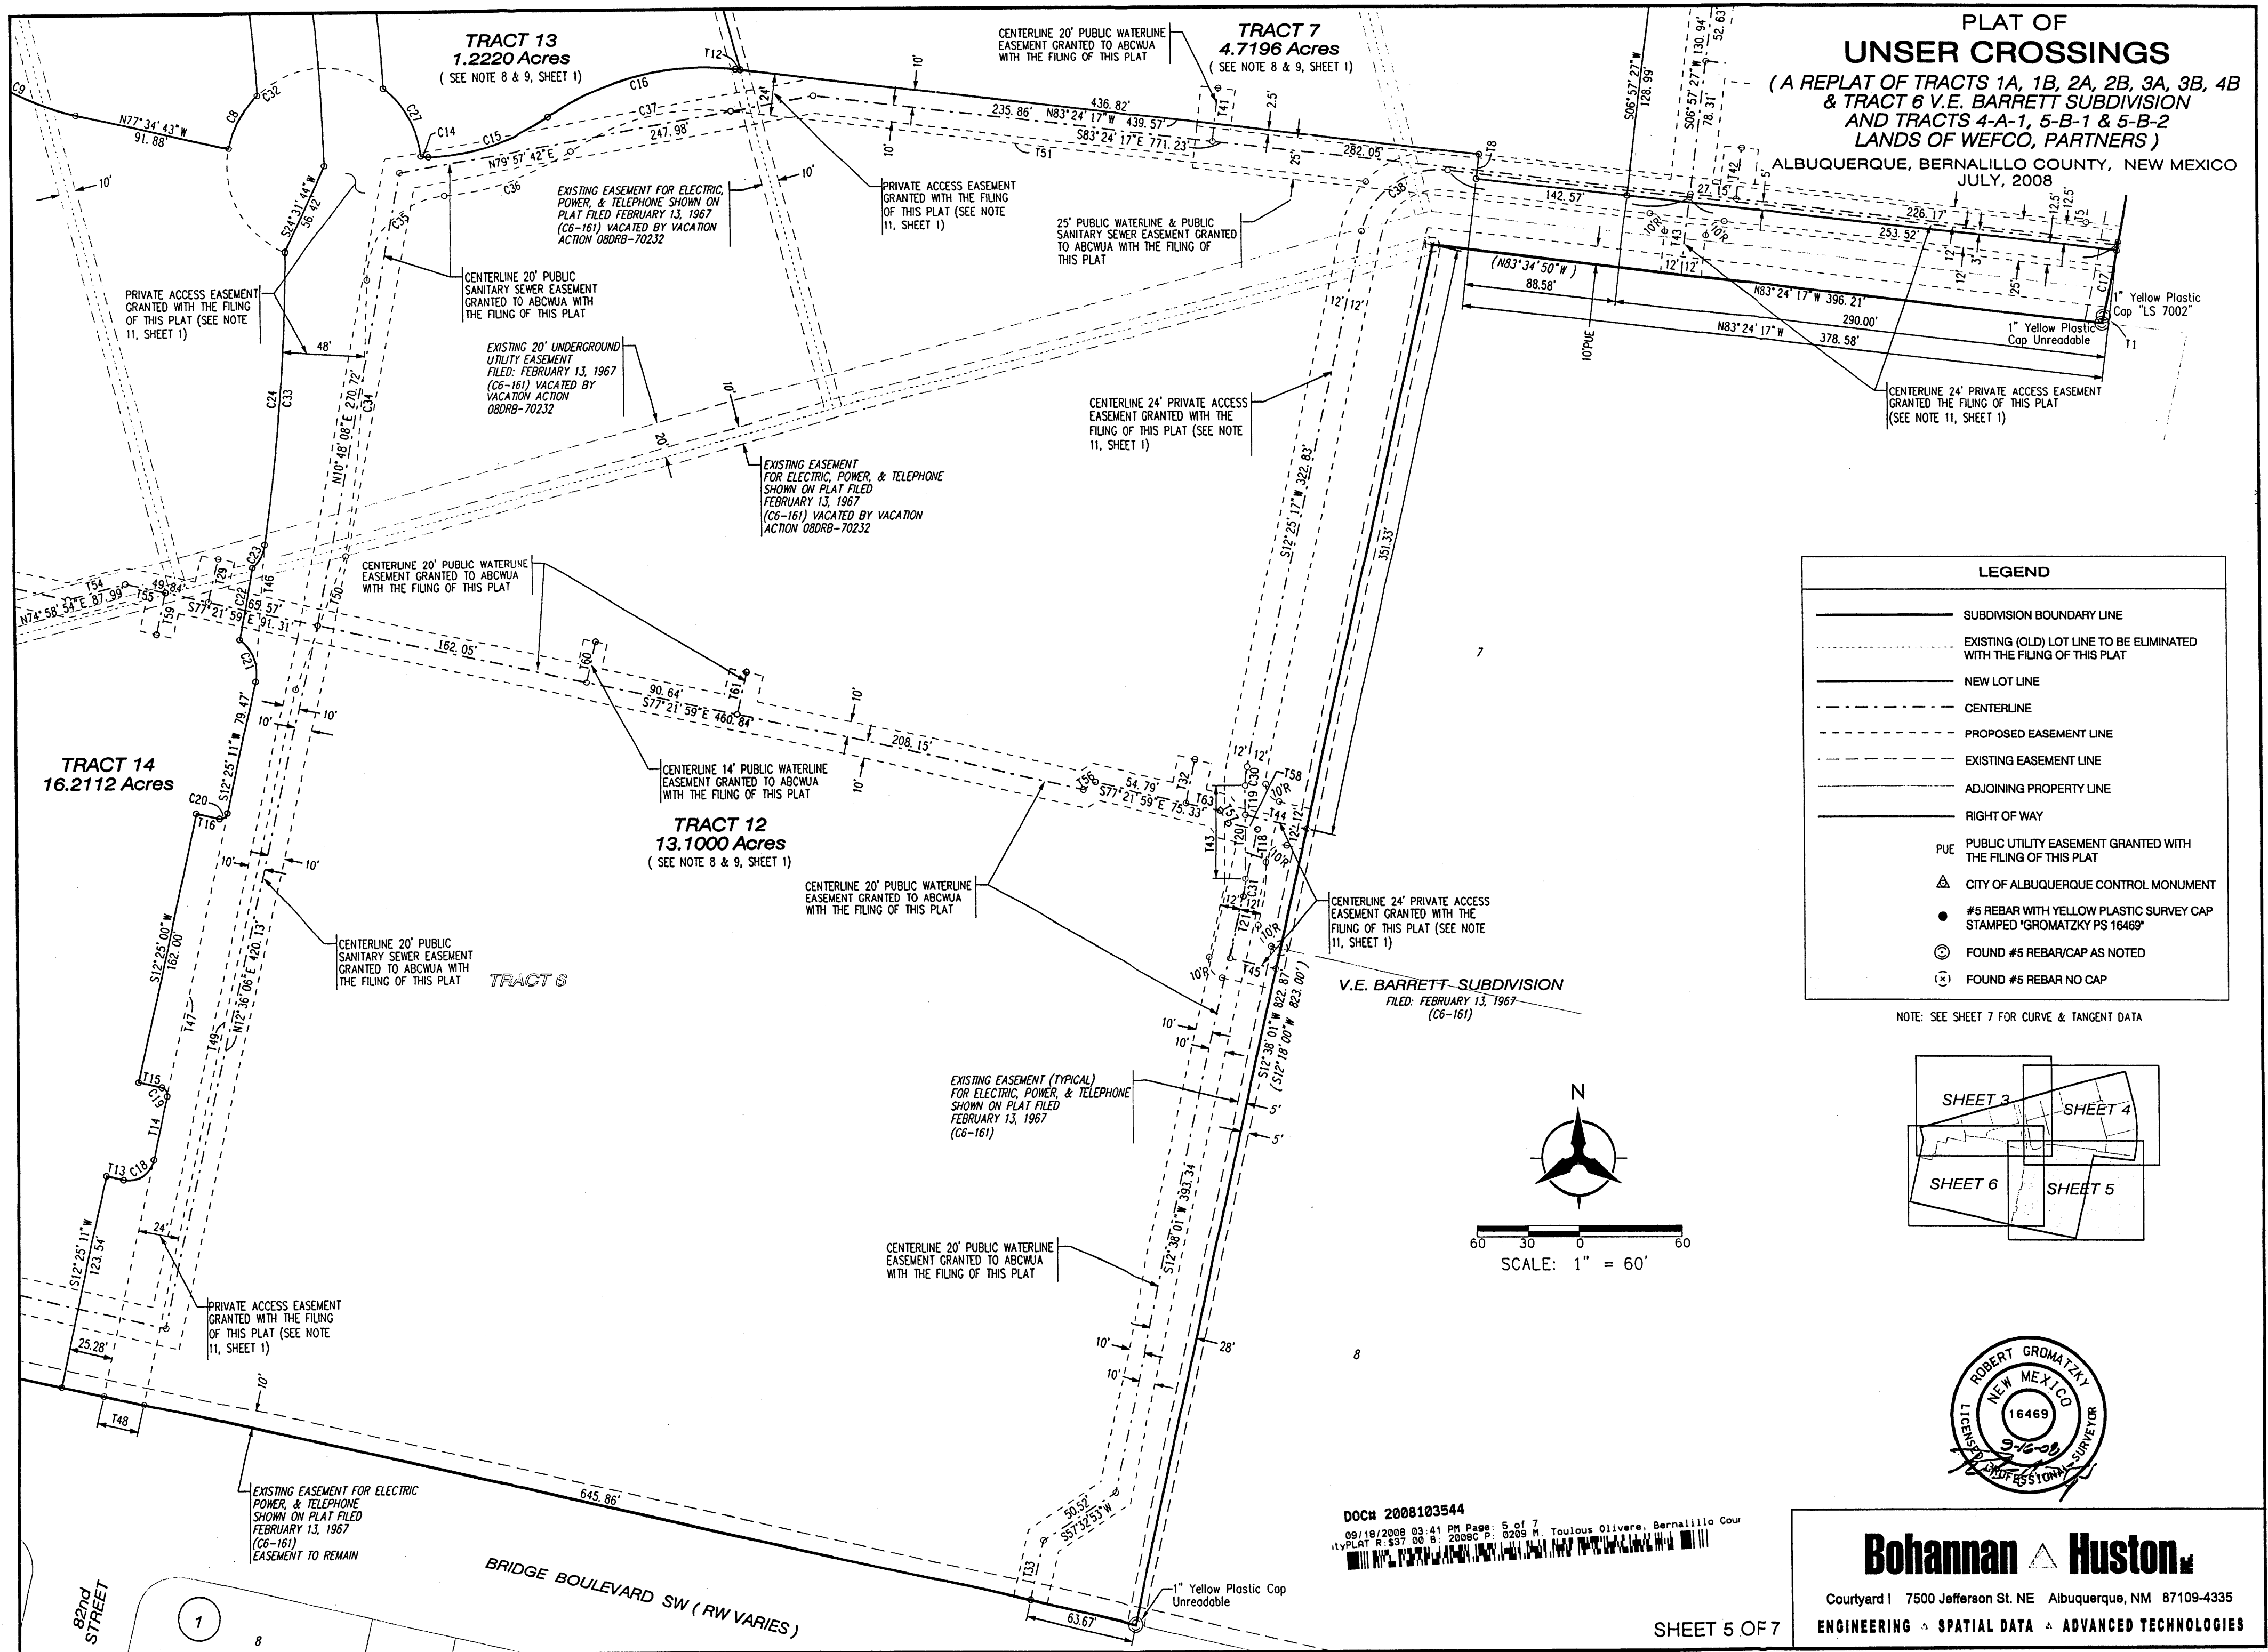


**PLAT OF
UNSER CROSSINGS**
(A REPLAT OF TRACTS 1A, 1B, 2A, 2B, 3A, 4B
& TRACT 6 V.E. BARRETT SUBDIVISION
AND TRACTS 4-A-1, 5-B-1 & 5-B-2
LANDS OF WEFCO, PARTNERS)
ALBUQUERQUE, BERNALILLO COUNTY, NEW MEXICO
JULY, 2008

NOTE: SEE SHEET 7 FOR CURVE & TANGENT DATA

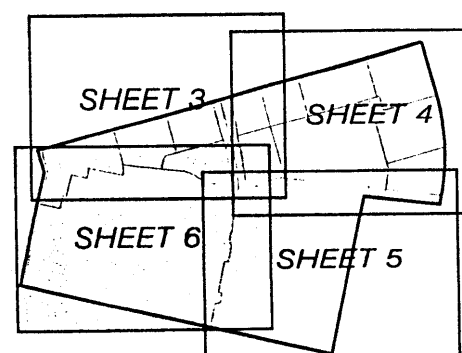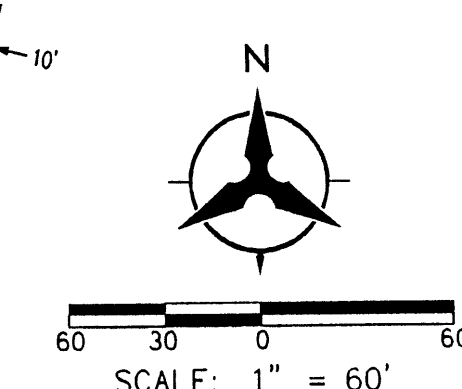

Bohannon & Huston
Court yard | 7500 Jefferson St. NE Albuquerque, NM 87109-4335
ENGINEERING & SPATIAL DATA & ADVANCED TECHNOLOGIES

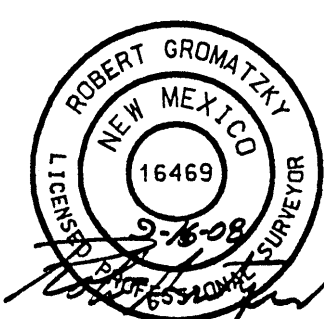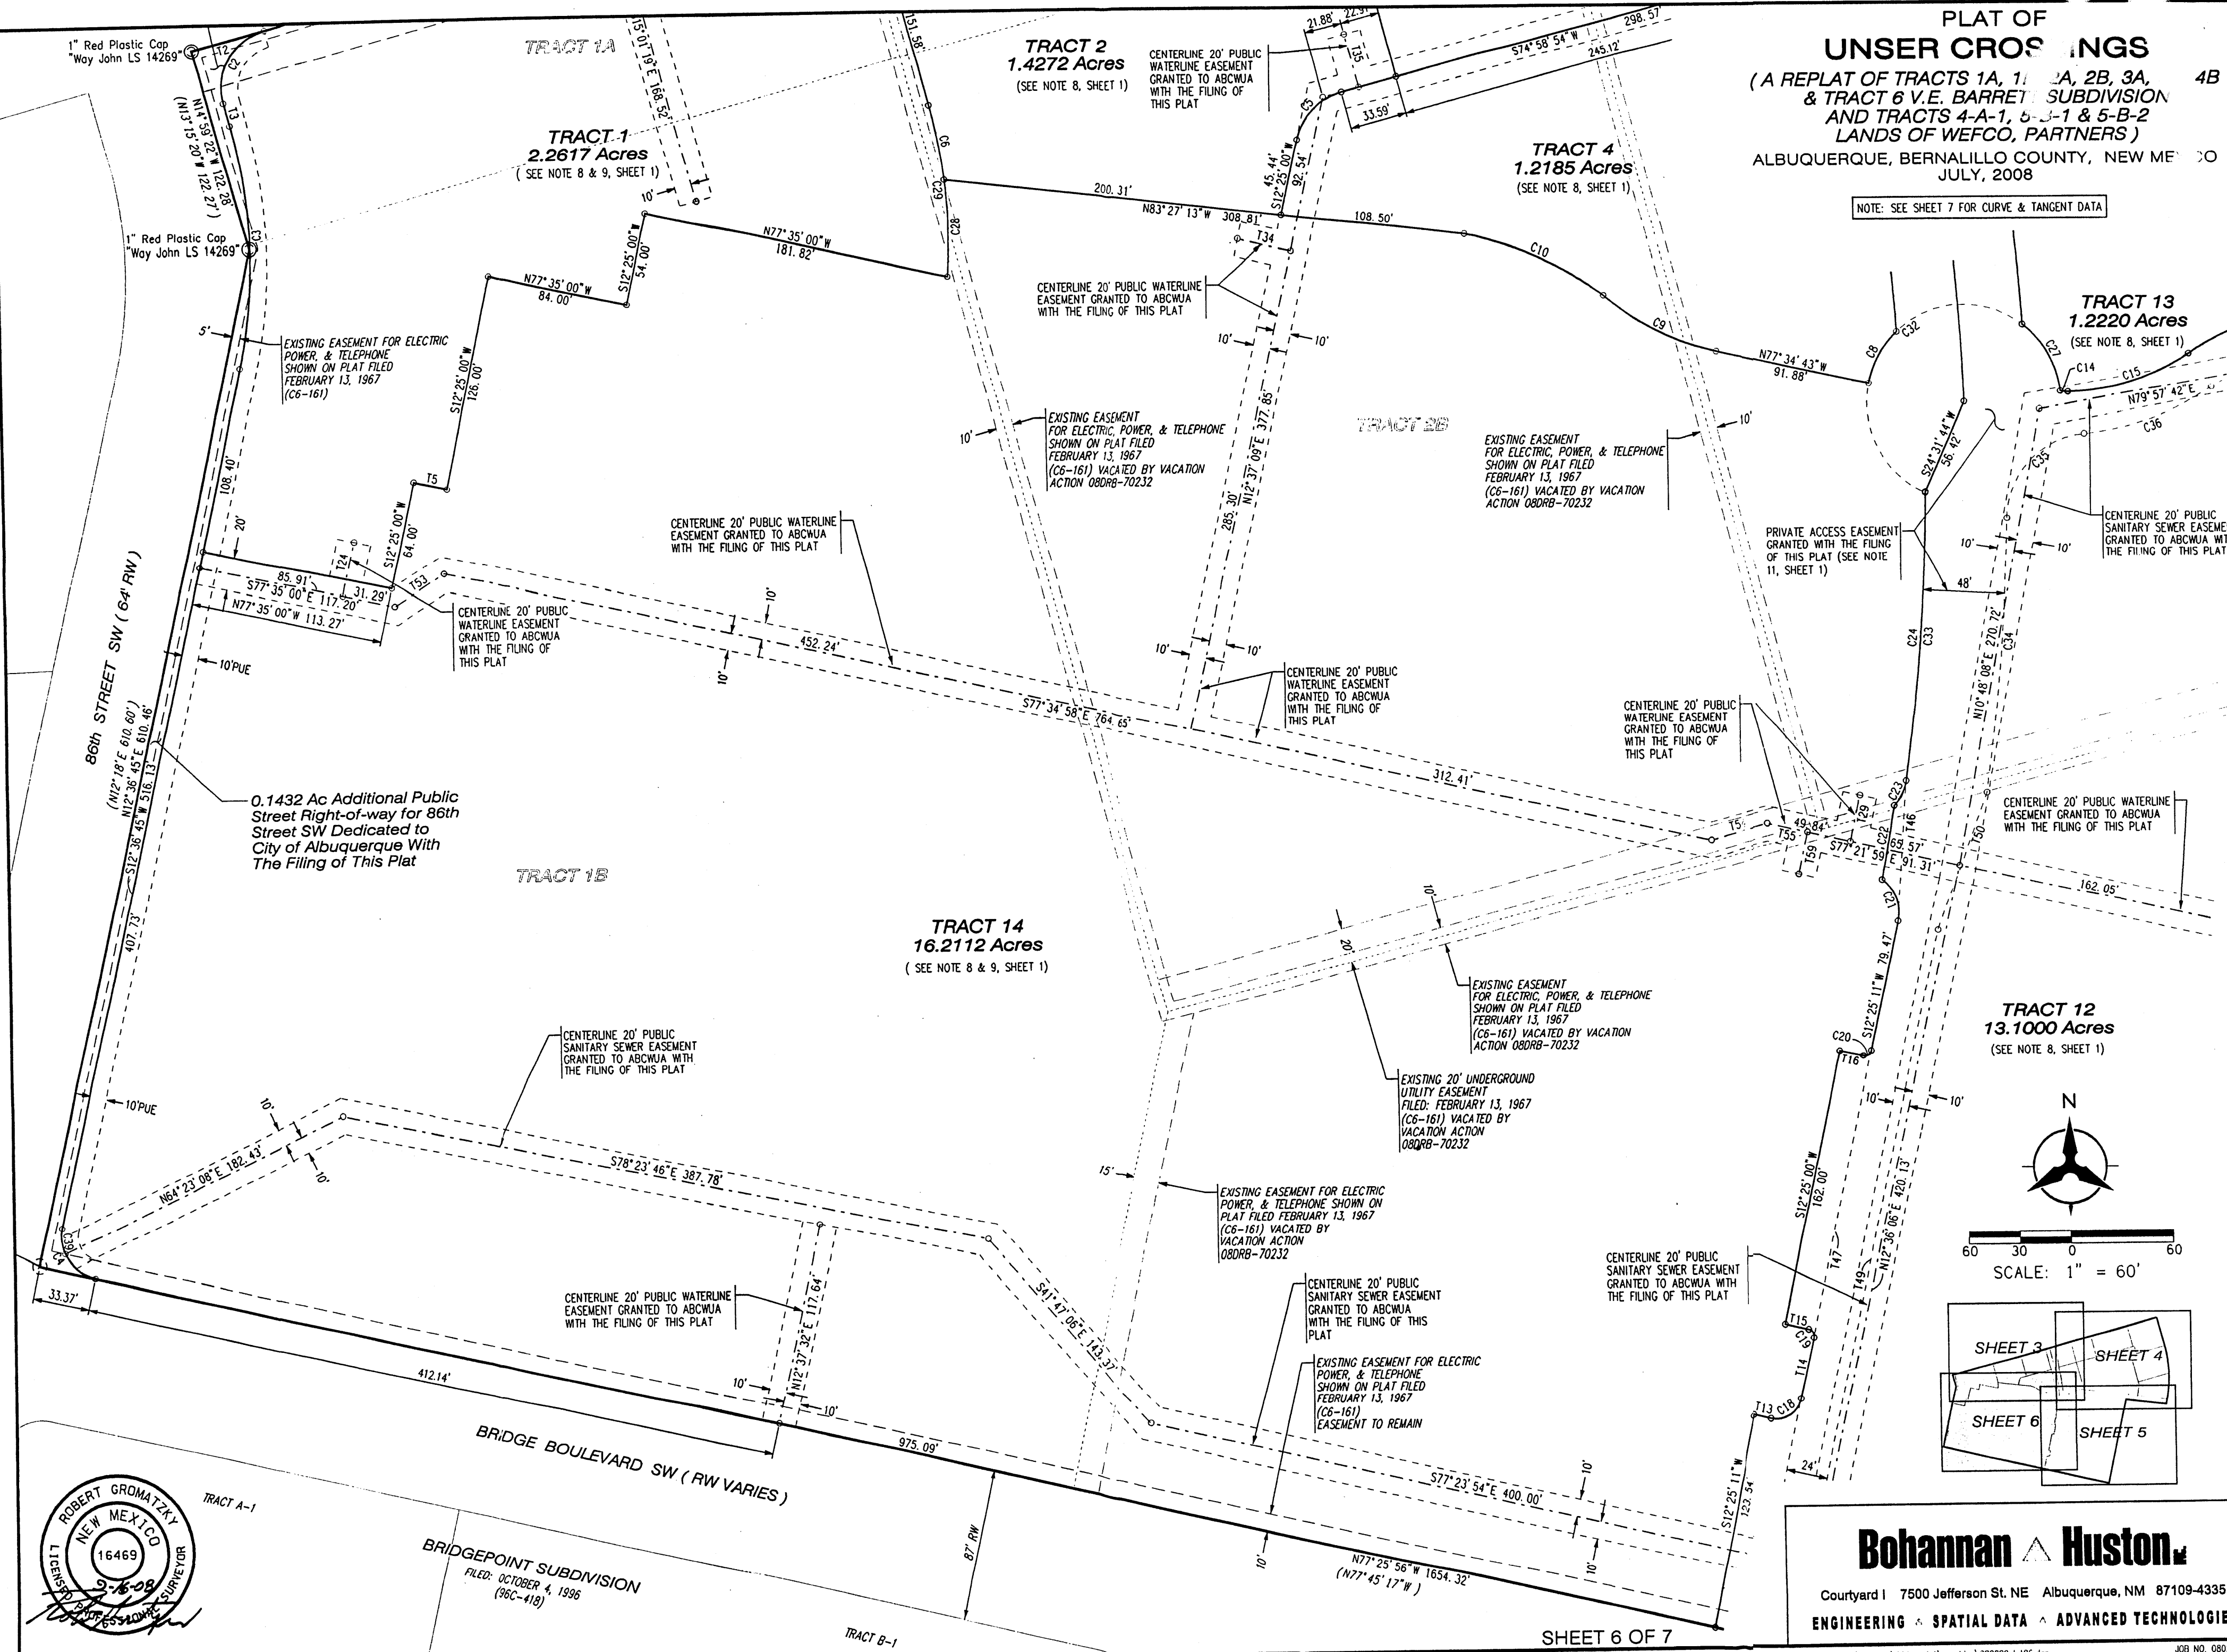

PLAT OF
UNSER CROSSINGS
(A REPLAT OF TRACTS 1A, 1B, 2A, 2B, 3A, 3B, 4B
& TRACT 6 V.E. BARRETT SUBDIVISION
AND TRACTS 4-A-1, 5-B-1 & 5-B-2
LANDS OF WEFCO, PARTNERS)
ALBUQUERQUE, BERNALILLO COUNTY, NEW MEXICO
JULY, 2008

Curve Data						
ID	DELTA	TANGENT	ARC	RADIUS	CHORD	CHORD BRG
C1	27° 34' 44"	301.66'	591.62'	1229.11'	585.92'	S01° 14' 45" E
	(27° 34' 45")	(301.72')	(591.75')	(1229.36')	(586.05')	
C2	89° 58' 03"	34.98'	54.96'	35.00'	49.48'	S29° 59' 40" W
C3	27° 36' 07"	73.69'	144.52'	300.00'	143.13'	S01° 11' 19" E
C4	90° 02' 41"	25.02'	39.29'	25.00'	35.37'	S32° 24' 36" E
C5	62° 33' 54"	22.48'	40.40'	37.00'	38.43'	S43° 41' 57" W
C6	08° 34' 35"	22.49'	44.91'	300.00'	44.86'	N10° 43' 48" W
C7	09° 56' 21"	105.47'	210.42'	1213.00'	210.16'	S08° 48' 37" E
C8	35° 08' 42"	18.05'	34.96'	57.00'	34.42'	S29° 07' 40" W
C9	28° 29' 54"	38.09'	74.61'	150.00'	73.84'	N63° 19' 46" W
C10	25° 49' 36"	45.47'	89.40'	198.33'	88.65'	N66° 16' 01" W
C11	00° 31' 07"	5.56'	11.12'	1229.11'	11.12'	S14° 46' 33" E
C12	10° 45' 24"	115.71'	230.75'	1229.11'	230.41'	S09° 08' 18" E
C13	14° 31' 04"	156.56'	311.44'	1229.11'	310.60'	S03° 29' 56" W
C14	17° 10' 55"	2.27'	4.50'	15.00'	4.48'	S82° 55' 32" E
C15	32° 05' 30"	38.83'	75.61'	135.00'	74.63'	N72° 26' 16" E
C16	40° 12' 12"	60.39'	115.78'	165.00'	113.42'	N76° 29' 37" E
C17	01° 47' 09"	19.16'	38.31'	1229.11'	38.31'	S11° 33' 02" W
C18	90° 00' 00"	15.00'	23.56'	15.00'	21.21'	N57° 25' 11" E
C19	90° 00' 11"	4.00'	6.28'	4.00'	5.66'	N32° 34' 54" W
C20	89° 59' 49"	4.00'	6.28'	4.00'	5.66'	N57° 25' 06" E
C21	64° 30' 23"	15.78'	28.15'	25.00'	26.68'	N19° 50' 00" W
C22	02° 03' 08"	21.87'	43.73'	1221.00'	43.73'	N10° 15' 24" E
C23	37° 13' 34"	8.42'	16.24'	25.00'	15.96'	N27° 08' 02" E
C24	07° 58' 50"	85.52'	170.77'	1226.00'	170.63'	N04° 31' 50" E
C25	13° 11' 43"	144.58'	287.88'	1250.00'	287.24'	N08° 25' 14" W
C26	10° 05' 13"	113.58'	226.58'	1287.00'	226.28'	S08° 49' 11" E
C27	46° 40' 10"	24.59'	46.43'	57.00'	45.16'	S28° 59' 38" E
C28	10° 45' 54"	28.27'	56.37'	300.00'	56.28'	N01° 03' 34" W
C29	19° 20' 29"	51.12'	101.27'	300.00'	100.79'	S05° 20' 51" E
C30	12° 11' 31"	5.34'	10.64'	50.00'	10.62'	S06° 19' 32" W
C31	12° 24' 15"	5.43'	10.82'	50.00'	10.80'	S06° 25' 54" W
C32	240° 04' 00"	-----	238.83'	57.00'	98.69'	S54° 18' 07" W
C33	07° 57' 03"	85.20'	170.13'	1226.00'	169.99'	S04° 32' 43" W
C34	07° 17' 09"	81.11'	162.00'	1274.00'	161.89'	N04° 52' 40" E
C35	84° 10' 26"	45.16'	73.46'	50.00'	67.03'	N43° 19' 19" E
C36	29° 01' 01"	41.15'	80.52'	159.00'	79.67'	N70° 54' 02" E
C37	40° 12' 12"	51.60'	98.94'	141.00'	96.92'	N76° 29' 37" E
C38	84° 10' 26"	42.45'	69.05'	47.00'	63.00'	S54° 30' 30" W
C39	36° 54' 18"	8.34'	16.10'	25.00'	15.83'	N05° 50' 24" W
C40	03° 05' 50"	33.23'	66.44'	1229.11'	66.43'	N02° 12' 42" W
C41	11° 19' 05"	12.88'	25.68'	130.00'	25.64'	S04° 59' 46" W
C42	08° 56' 47"	12.71'	25.37'	162.50'	25.35'	S06° 10' 55" W
C43	06° 57' 21"	74.43'	148.67'	1224.61'	148.58'	S05° 11' 12" W
C44	80° 41' 45"	16.99'	28.17'	20.00'	25.90'	S49° 00' 45" W

Tangent Data		
ID	BEARING	DISTANCE
T1	S12° 48' 38" W	4.37'
	(S12° 48' 43" W)	(3.87')
T2	N74° 58' 41" E	44.41'
T3	S14° 59' 22" E	13.60'
T4	N19° 33' 49" W	30.14'
T5	N77° 35' 00" W	20.00'
T6	N19° 33' 49" W	16.62'
T7	N19° 33' 49" W	13.52'
T8	S06° 35' 43" W	15.00'
T9	S74° 58' 54" W	41.76'
T10	S74° 58' 54" W	15.00'
T11	S74° 58' 54" W	56.76'
T12	N83° 24' 17" W	2.76'
T13	N77° 34' 49" W	10.28'
T14	S12° 25' 11" W	37.09'
T15	N77° 35' 00" W	14.00'
T16	N77° 35' 00" W	14.01'
T17	N06° 50' 20" W	13.22'
T18	S00° 13' 46" W	37.25'
T19	S00° 13' 46" W	17.00'
T20	S00° 13' 46" W	54.25'
T21	S12° 38' 01" W	36.53'
T22	S15° 01' 45" E	18.65'
T23	S15° 01' 45" E	11.44'
T24	N12° 25' 00" E	40.43'
T29	N12° 38' 01" E	27.37'
T32	N12° 38' 01" E	31.32'
T33	S12° 38' 01" W	35.91'
T34	N77° 22' 51" W	31.85'
T35	N15° 01' 06" W	32.50'
T36	S15° 01' 06" E	42.63'
T37	S74° 58' 15" W	29.92'
T38	N74° 58' 15" E	37.51'
T39	N74° 58' 15" E	37.50'
T40	S83° 02' 33" E	37.77'
T41	N06° 35' 43" E	30.83'
T42	N06° 35' 43" E	31.10'
T43	N06° 35' 43" E	45.58'
T44	S77° 11' 06" E	36.67'
T45	S77° 25' 56" E	27.50'
T46	S04° 10' 34" W	82.55'
T47	S12° 25' 11" W	425.17'
T48	S77° 25' 56" E	24.00'
T49	N12° 25' 11" E	425.23'
T50	N20° 29' 35" E	85.82'
T51	S83° 24' 17" E	374.78'
T52	S06° 35' 43" W	10.88'
T53	N57° 25' 02" E	34.65'
T54	N74° 58' 54" E	34.83'
T55	S77° 21' 59" E	24.11'
T56	N57° 38' 01" E	8.49'
T57	S32° 21' 59" E	8.49'
T58	S77° 21' 59" E	17.43'
T59	S12° 38' 01" W	25.00'
T60	S12° 38' 01" W	25.05'
T61	S12° 38' 01" W	26.03'
T62	S15° 01' 19" E	15.00'
T63	S77° 21' 59" E	20.54'

DOCH 2008103544

09/18/2008 03:41 PM Page: 7 of 7
ityPLAT R: \$37.00 B: 2008C P: 0209 M. Toulouse Olivere, Bernalillo Cour

SHEET 7 OF 7

Bohannon  **Huston**

Courtyard I 7500 Jefferson St. NE Albuquerque, NM 87109-4335

ENGINEERING  SPATIAL DATA  ADVANCED TECHNOLOGIES

P:\080289\SURVEY\004 replat\graphics\080289plat07.dgn
16-SEP-2008 14:47
mcole

JOB NO. 080289 004

Building #	Use	Building SF	Parking Calculations										Plaza Requirements	
			Required	Transit	Required	Required	Provided	Disabled	Disabled	Motorcycle	Motorcycle	Bike Pkg	Bike Pkg	Plaza SF
			Parking	Discount	Parking	Parking	Parking	Provided	Provided	Required	Provided	Required	Provided	Shown
1	Retail	6,500	33	5	28	56	72	2	4	3	4	2	5	130
2	Retail	6,500	33	5	28	56	72	2	4	3	4	2	5	130
3	Retail	6,500	33	5	28	56	72	2	4	3	4	2	5	130
4	Retail	6,500	33	5	28	56	72	2	4	3	4	2	5	130
5	Retail	6,500	33	5	28	56	72	2	4	3	4	2	5	130
6	Health Club	40,000	267	41	226	226	347	8	8	5	6	14	15	800
7A	Retail	30,000	135	21	114									2,249
7B	Retail	20,000	95	15	80	214	214							1,489
7C1	Retail	4,800	24	4	20									
7C2	Retail	4,800	24	4	20									
7D	Retail	18,000	87	14	73	417	455							3,511
7E	Retail	97,942	382	58	324									800
8	Home Improvement	125,601	474	72	402	402	438	12	12	6	6	24	25	2,513
Total		372,343	1,646	253	1,393	1,393	1,646	59	61	29	32	86	95	7,448
Plaza SF			22,838											


1. Parking provided includes disabled parking spaces.
2. Required parking for Building 6 (Health Club/Gym) calculated using 1 space per 150 SF. All other buildings follow section 14-16-3.1-A-27 of the City of Albuquerque zoning code.
3. Transit discount of 15% taken due to the fact that the site is adjacent to a regular Albuquerque Transit system route and two transit rider shelters will be built with this project.
4. First column of required parking is without transit discount.
5. Provided parking is divided into logical grouping of buildings to allow users to park once and visit multiple retailers.

MONUMENT SIGNS
◇ TYPE
A
B
C
D
E
F
G

*ALL ON-SITE SIGNAGE HAS BEEN SUBMITTED TO EPC (08PC-40063) AND WILL RETURN SEPARATELY TO DRB.

TRANSIT DEPARTMENT NOTE:

1. THE SW MESA PARK & RIDE IS LOCATED NEAR THE NW CORNER OF CENTRAL & UNSER.
2. AS OF 3/15/08, BUS ROUTES 766, 162, 66, AND 54 HAVE A STOP NEAR OR ADJACENT TO THE SITE.
3. PARTICIPATION IN TRANSIT DEMAND MANAGEMENT PROGRAM IS ENCOURAGED FOR USERS OF THE SITE.

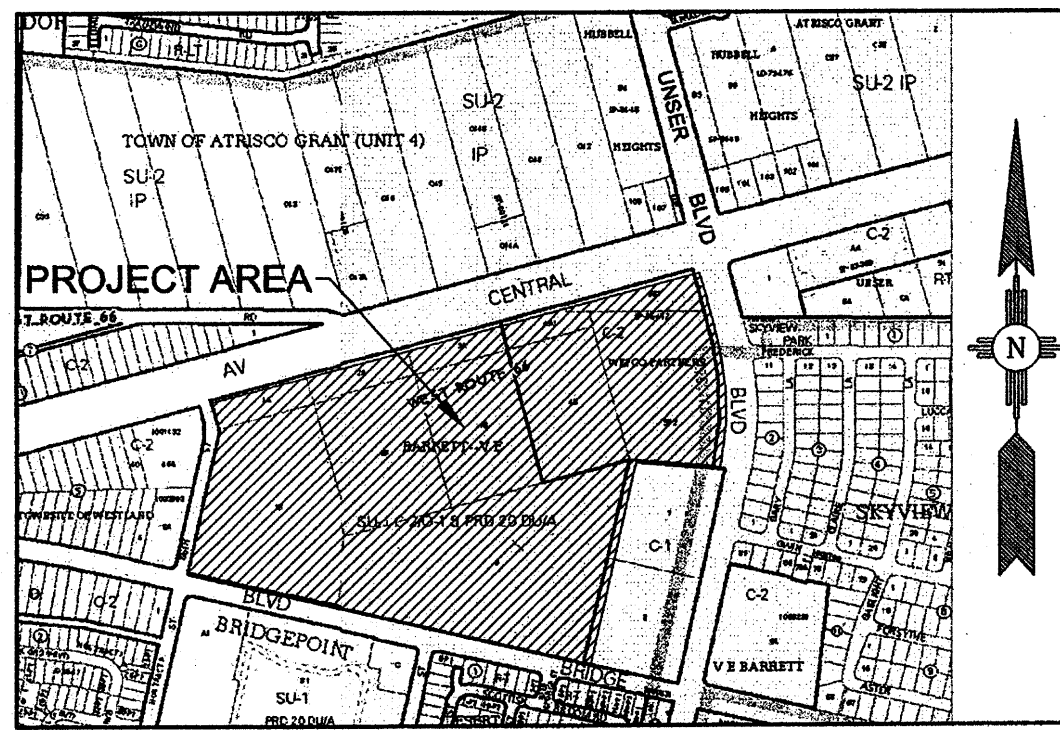

VICINITY MAP

ZONE ATLAS PAGES K-09-Z & K-10-Z

0 100 200 Feet

SHEET INDEX

C-001	SITE PLAN FOR BUILDING PERMIT	A-107B	ELEVATIONS BUILDING 7
C-002	SITE PLAN DETAILS	A-107C	ELEVATIONS BUILDING 7
LS-101	LANDSCAPE PLAN	A-107D	ELEVATIONS BUILDING 7
LS-102	LANDSCAPE DETAILS	A-107E-1	ELEVATIONS BUILDING 7
C-101	CONCEPTUAL GRADING & DRAINAGE PLAN	A-107E-2	ELEVATIONS BUILDING 7
C-201	CONCEPTUAL UTILITY PLAN	A-108A	ELEVATIONS BUILDING 8
A-101	ELEVATIONS BUILDING 1	A-108B	ELEVATIONS BUILDING 8
A-102	ELEVATIONS BUILDING 2	A-108C	ELEVATIONS BUILDING 8
A-103	ELEVATIONS BUILDING 3		
A-104	ELEVATIONS BUILDING 4	C-003	SITE PLAN FOR SUBDIVISION
A-105	ELEVATIONS BUILDING 5	G-101	DESIGN STANDARDS
A-106A	ELEVATIONS BUILDING 6	G-102	DESIGN STANDARDS
A-106B	ELEVATIONS BUILDING 6	G-103	DESIGN STANDARDS
A-107A	ELEVATIONS BUILDING 7		

KEYED NOTES

1. 6" CONCRETE CURB.
2. COA STANDARD CURB & GUTTER PER COA STD DWG 2455A. TO BE COMPLETED AS A PUBLIC WORK ORDER.
3. 6" TEMPORARY ASPHALT CURB.
4. 14" WIDE CONCRETE SIDEWALK.
5. 6" WIDE CONCRETE SIDEWALK PER COA STD DWG 2430. TO BE COMPLETED AS A PUBLIC WORK ORDER.
6. 8" WIDE CONCRETE SIDEWALK.
7. 10" WIDE CONCRETE SIDEWALK. SLOPE TO LANDSCAPE AREA IF POSSIBLE.
8. 6"x8" LANDSCAPE PLANTER.
9. BIKE RACK PER 3/C-002.
10. LIGHT POLE PER 5/C-002.
11. REFUSE ENCLOSURE PER 2/C-002 & 9/C-002.
12. 6" HIGH SCREEN WALL PER 9/C-002.
13. HANDICAP PARKING SPACE PER 4/C-002.
14. TRANSIT STOP WITH SHELTER PER COA STD DWG 2555. PEDESTRIAN AMENITIES SHALL BE PER SECTION M OF THE SITE PLAN FOR SUBDIVISION.
15. COLORED, TEXTURED, CONCRETE CROSSWALK.
16. LOADING DOCK.
17. END ISLAND PLANTER PER 1/C-002.
18. 10' WIDE CONTRACTOR PARKING SPACES. TOTAL OF 24.
19. TRASH COMPACTOR.
20. NEW DRIVEWAY, FULL ACCESS, NEW SIGNAL RECOMMENDED BY TIA. DRIVEWAY PER COA STD DWG 2426. TO BE COMPLETED AS A PUBLIC WORK ORDER.
21. NEW RIGHT IN, RIGHT OUT DRIVEWAY. DRIVEWAY PER COA STD DWG 2426. TO BE COMPLETED AS A PUBLIC WORK ORDER.
22. NEW FULL ACCESS DRIVEWAY. DRIVEWAY PER COA STD DWG 2426. TO BE COMPLETED AS A PUBLIC WORK ORDER.
23. NEW RIGHT IN, RIGHT OUT, LEFT IN DRIVEWAY. DRIVEWAY PER COA STD DWG 2426. TO BE COMPLETED AS A PUBLIC WORK ORDER.
24. CART CORRAL, WELDED METAL PIPE, PAINTED TO MATCH BUILDING.
25. MOTORCYCLE PARKING WITH SIGN PER 8/C-002.
26. WALL MOUNTED LIGHT.
27. PROPOSED DECEL LANE/TURN LANE TO BE COMPLETED WITH PUBLIC INFRASTRUCTURE PLANS.
28. APPLIANCE AND PALLET RECYCLING STORAGE UNIT.
29. CROSS ACCESS EASEMENT TO BE CREATED BY PLATTING ACTION WITH THIS PROJECT.
30. COLUMN. SEE ARCHITECTURAL ELEVATION.
31. 8' HIGH SCREEN WALL BEHIND LOADING DOCKS PER 9/C-002.
32. PROPOSED FIRE HYDRANT LOCATION.
33. EXISTING BUS STOP LOCATION.
34. FUTURE PEDESTRIAN CONNECTION TO ADJACENT PAD SITES.
35. ADA ACCESSIBLE RAMP AND STEPS FOR PEDESTRIAN CONNECTION.
36. NEW HANDICAP RAMP PER COA STD DWG 2441. TO BE COMPLETED AS A PUBLIC WORK ORDER.
37. NEW WHEELCHAIR RAMP PER COA STD DWG 2426. MAX SLOPE IS 12:1.

PROJECT NUMBER: 1007204

Application Number: 08 DRB-70276

This plan is consistent with the specific Site Development Plan approved by the Environmental Planning Commission (EPC), dated May 15, 2008, and the Findings and Conditions in the Official Notification of Decision are satisfied.

Is an Infrastructure List required? (X) Yes () No. If yes, then a set of approved DRC plans with a work order is required for any construction within Public Right-of-Way or for construction of public improvements.

DRB SITE DEVELOPMENT PLAN SIGNOFF APPROVAL:

Traffic Engineering, Transportation Division
Date: 7/9/08

Water-Utility Department
Date: 7/9/08

Parks and Recreation Department
Date: 7/16/08

City Engineer
Date: 9/18/08

Solid Waste Management
Date: 7/15/08

DRB Chairperson, Planning Department
Date: 7/18/08

DSA
ARCHITECTS

4700 Lincoln N.E., Suite 111
Albuquerque, N.M. 87109
Phone: (505) 342-6200
Fax: (505) 342-6201

Bohannon & Huston
ENGINEERING - SPATIAL DATA - ADVANCED TECHNOLOGIES

Mitchell Associates, LLC

Landscape Architects
Curtis Blvd. NE, Suite 112
Albuquerque, NM 87110
Phone: (505) 639-6066
gary@mitassoc.com

ARMSTRONG
DEVELOPMENT
PROPERTIES, INC.

Unser Crossing
DRB Submittal
Site Plan for Building Permit
Central Avenue and Unser Boulevard
Albuquerque, New Mexico 87121

Rev. 1 June 24, 2008
Rev. 2 July 8, 2008


Job Number
Drawn By BO
Checked RM/BJS
Issue Date June 17, 2008

SITE PLAN FOR BUILDING PERMIT

Scale

C-001

00 OF 00

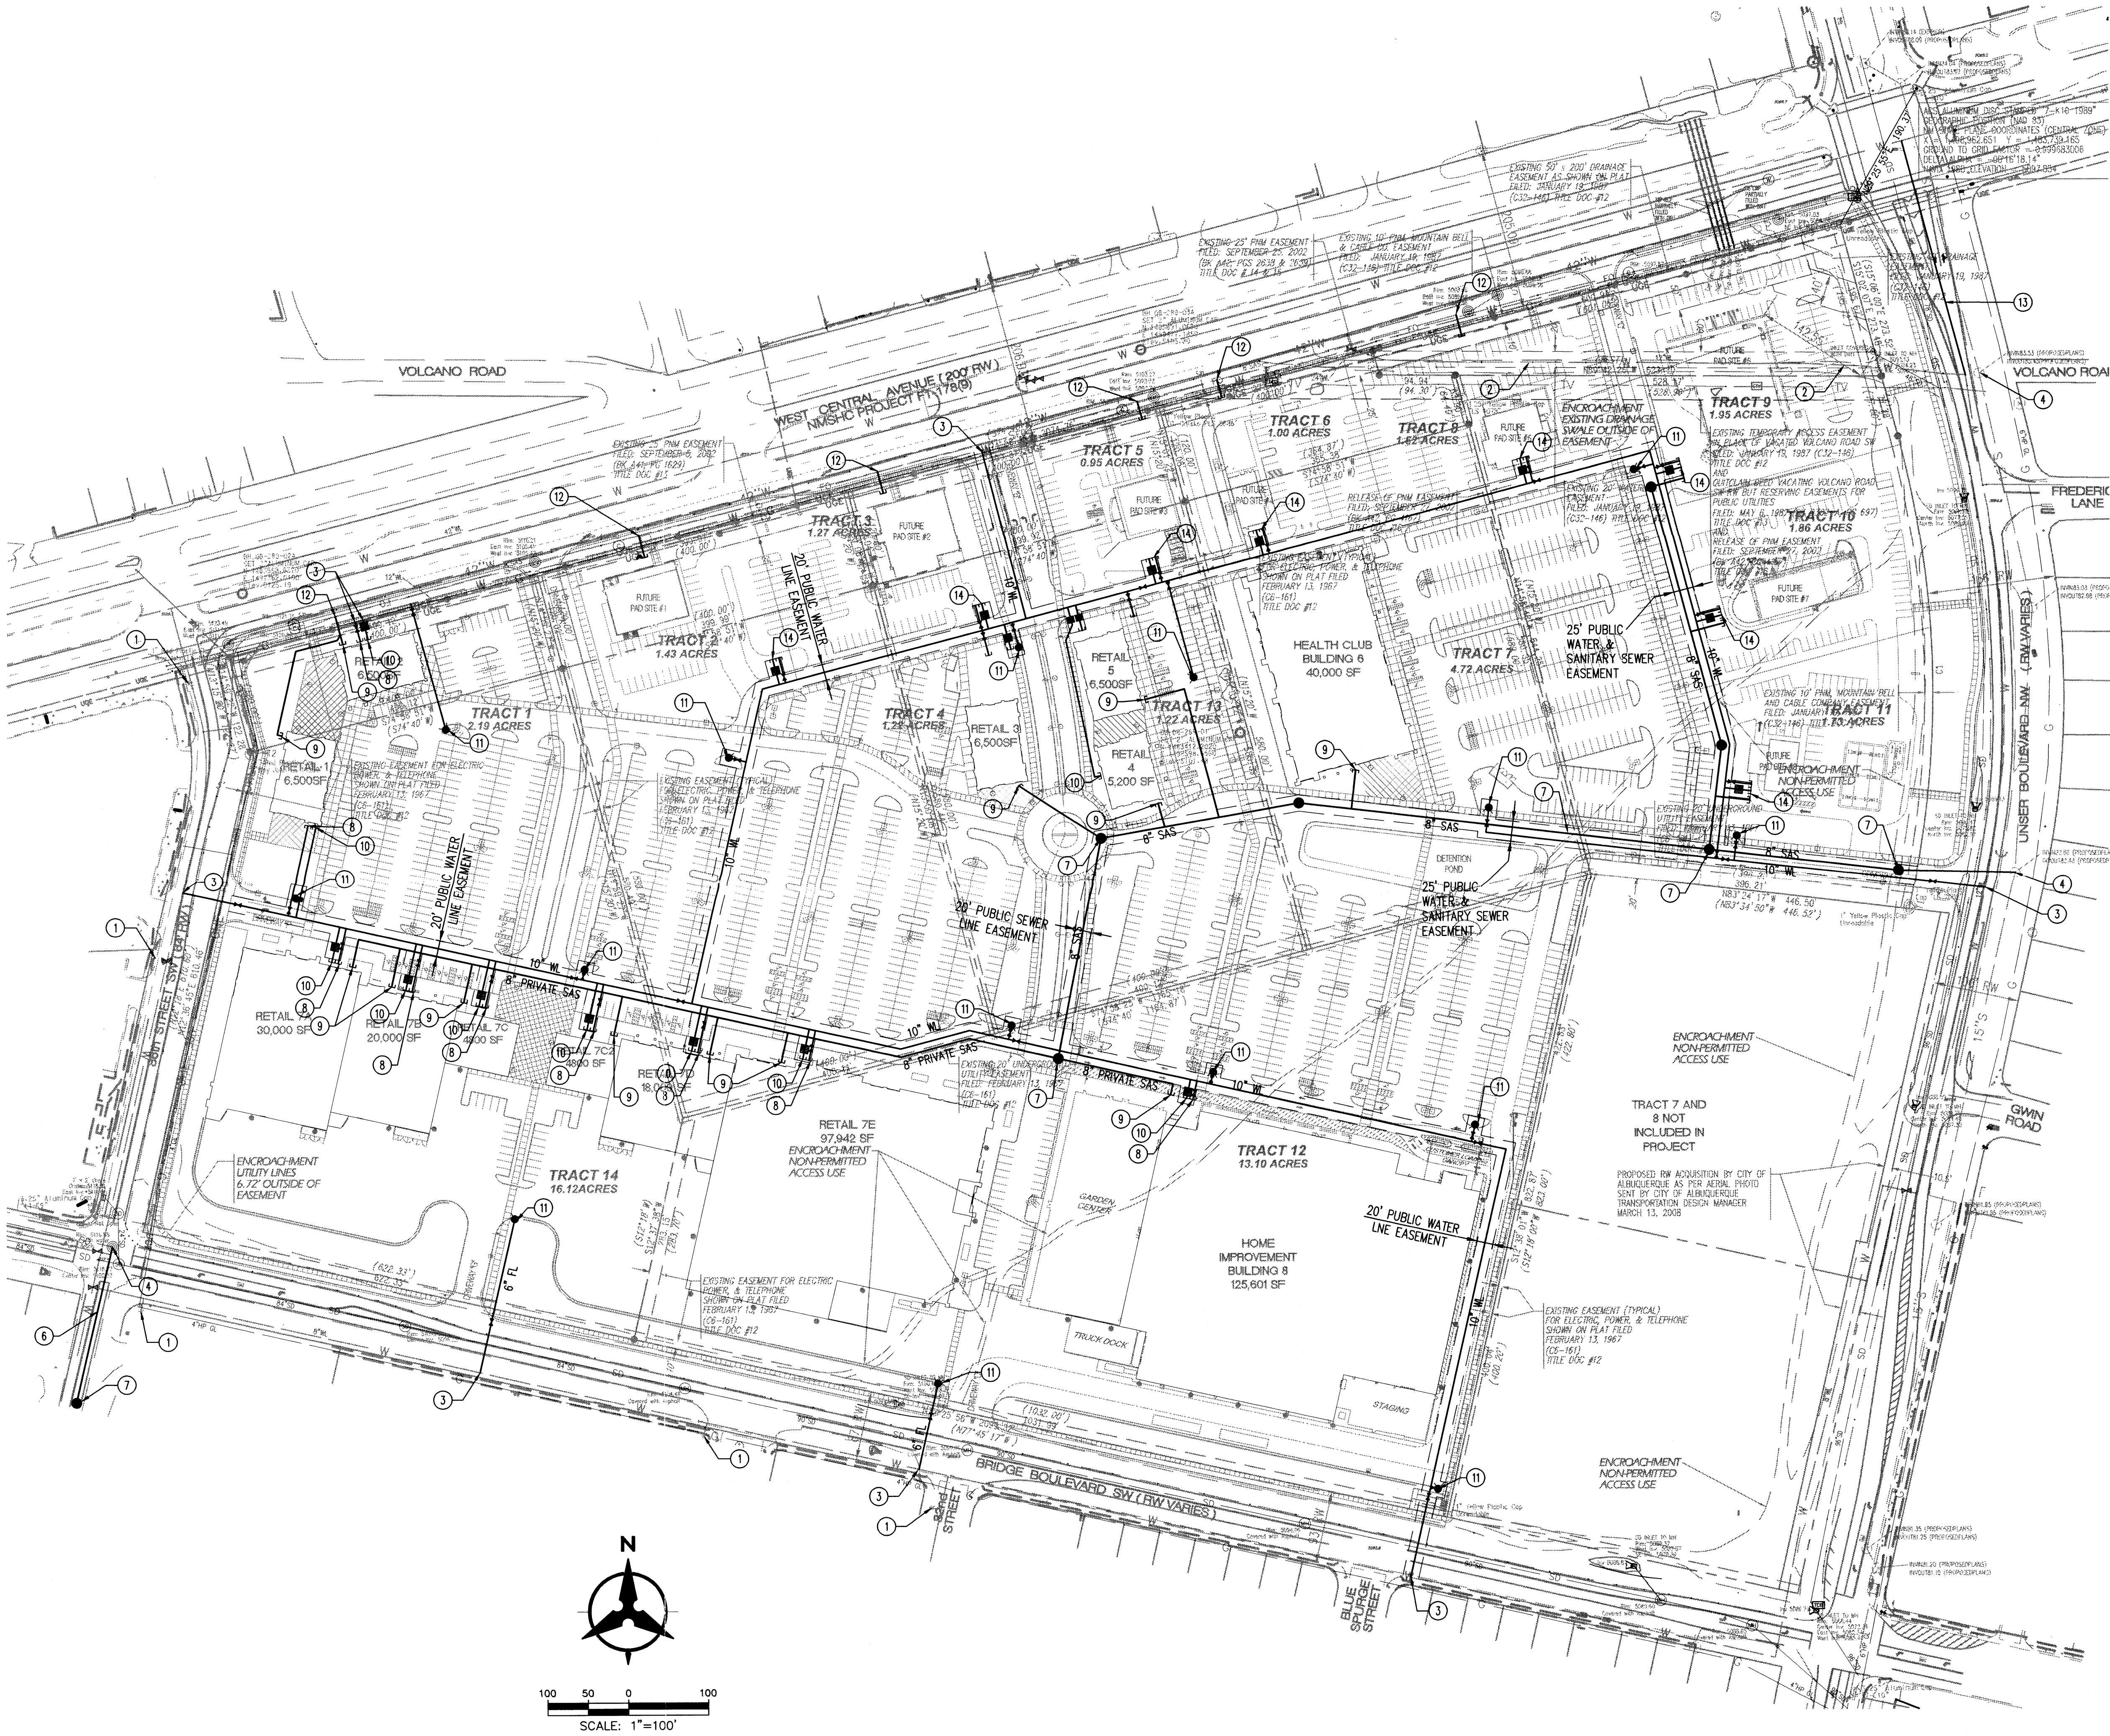

KEYED NOTES

- EXISTING FIRE HYDRANT
- DEMO EXISTING WATERLINE
- CONNECT WATER SERVICE TO EXISTING WATERLINE.
- CONNECT SEWER LINE TO EXISTING MANHOLE AT INVERT ELEVATION SHOWN.
- CONNECT SEWER SERVICE TO NEW MANHOLE AT INVERT ELEVATION SHOWN.
- NEW PUBLIC SEWER LINE.
- NEW SAS MANHOLE.
- CONNECT FIRE LINE TO WITHIN 5' OF BUILDING.
- CONNECT SAS LINE TO WITHIN 5' OF BUILDING.
- CONNECT WATER LINE TO WITHIN 5' OF BUILDING.
- NEW FIRE HYDRANT.
- CONNECT SEWER LINE TO EXISTING LINE.
- CONNECT EXISTING WATERLINE IN CENTRAL TO EXISTING WATERLINE IN UNSER
- STUB OUT DOMESTIC WATER SERVICE AND FIRE SERVICE LINES TO FUTURE PAD SITES.

LEGEND

	PROPERTY LINE
	EXISTING EASEMENT
	EXISTING SANITARY SEWER
	EXISTING WATER LINE
	EXISTING WATER METER
	EXISTING CAP
	EXISTING VALVE
	EXISTING FIRE HYDRANT
	EXISTING SANITARY SEWER MANHOLE
	EXISTING STORM DRAIN MANHOLE
	EXISTING INLET
	PROPOSED EASEMENT
	PROPOSED SANITARY SEWER LINE
	PROPOSED SANITARY SEWER MANHOLE
	PROPOSED CLEANOUT
	PROPOSED WATER LINE
	PROPOSED VALVE
	PROPOSED FIRE LINE
	PROPOSED HYDRANT
	PROPOSED CAP
	PROPOSED WATER METER



Darren Sowell
ARCHITECTS
4700 Lincoln N.E., Suite 111
Albuquerque, N.M. 87109
Phone: (505) 342-6200
Fax: (505) 342-6201



Mitchell Associates, LLC
Landscape Architects
Corte del Rio, NE, Suite 112
Albuquerque, NM 87110
Phone: (505) 838-6066
danny@mitchellassociates.com



Unser Crossing
DRB Submittal
Site Plan for Building Permit
Central Avenue and Unser Boulevard
Albuquerque, New Mexico 87121

Rev. 1 June 20, 2008




Job Number
Drawn By BO
Checked RM/BJS
Issue Date June 17, 2008

CONCEPTUAL
UTILITY PLAN

Scale

C-201

OF 00

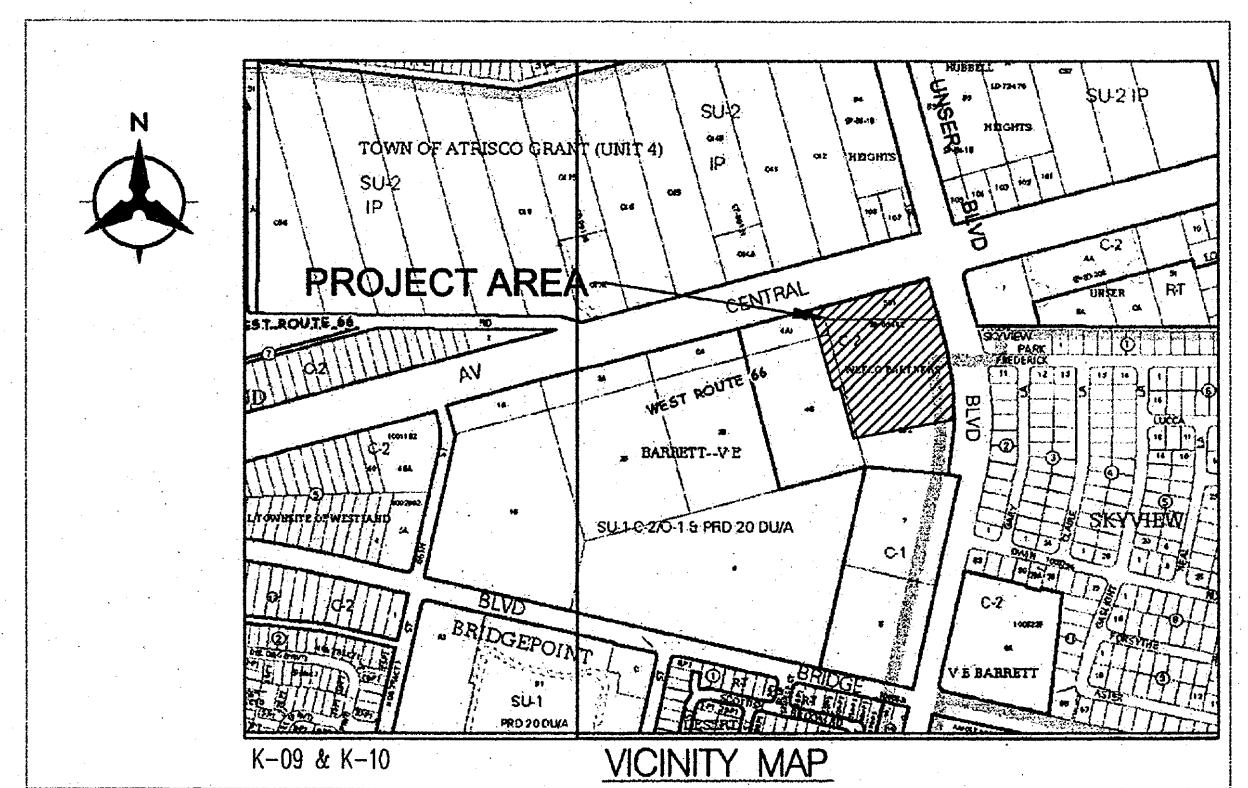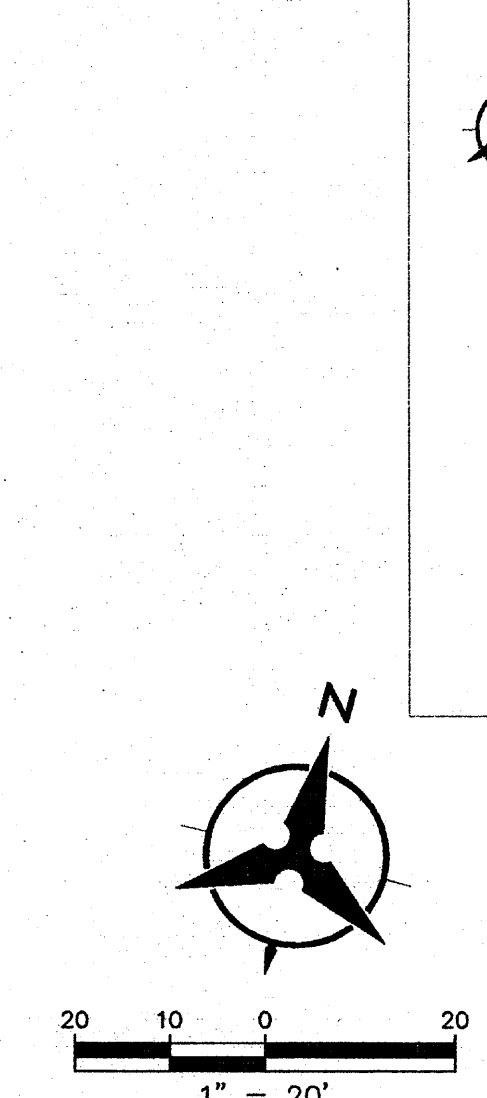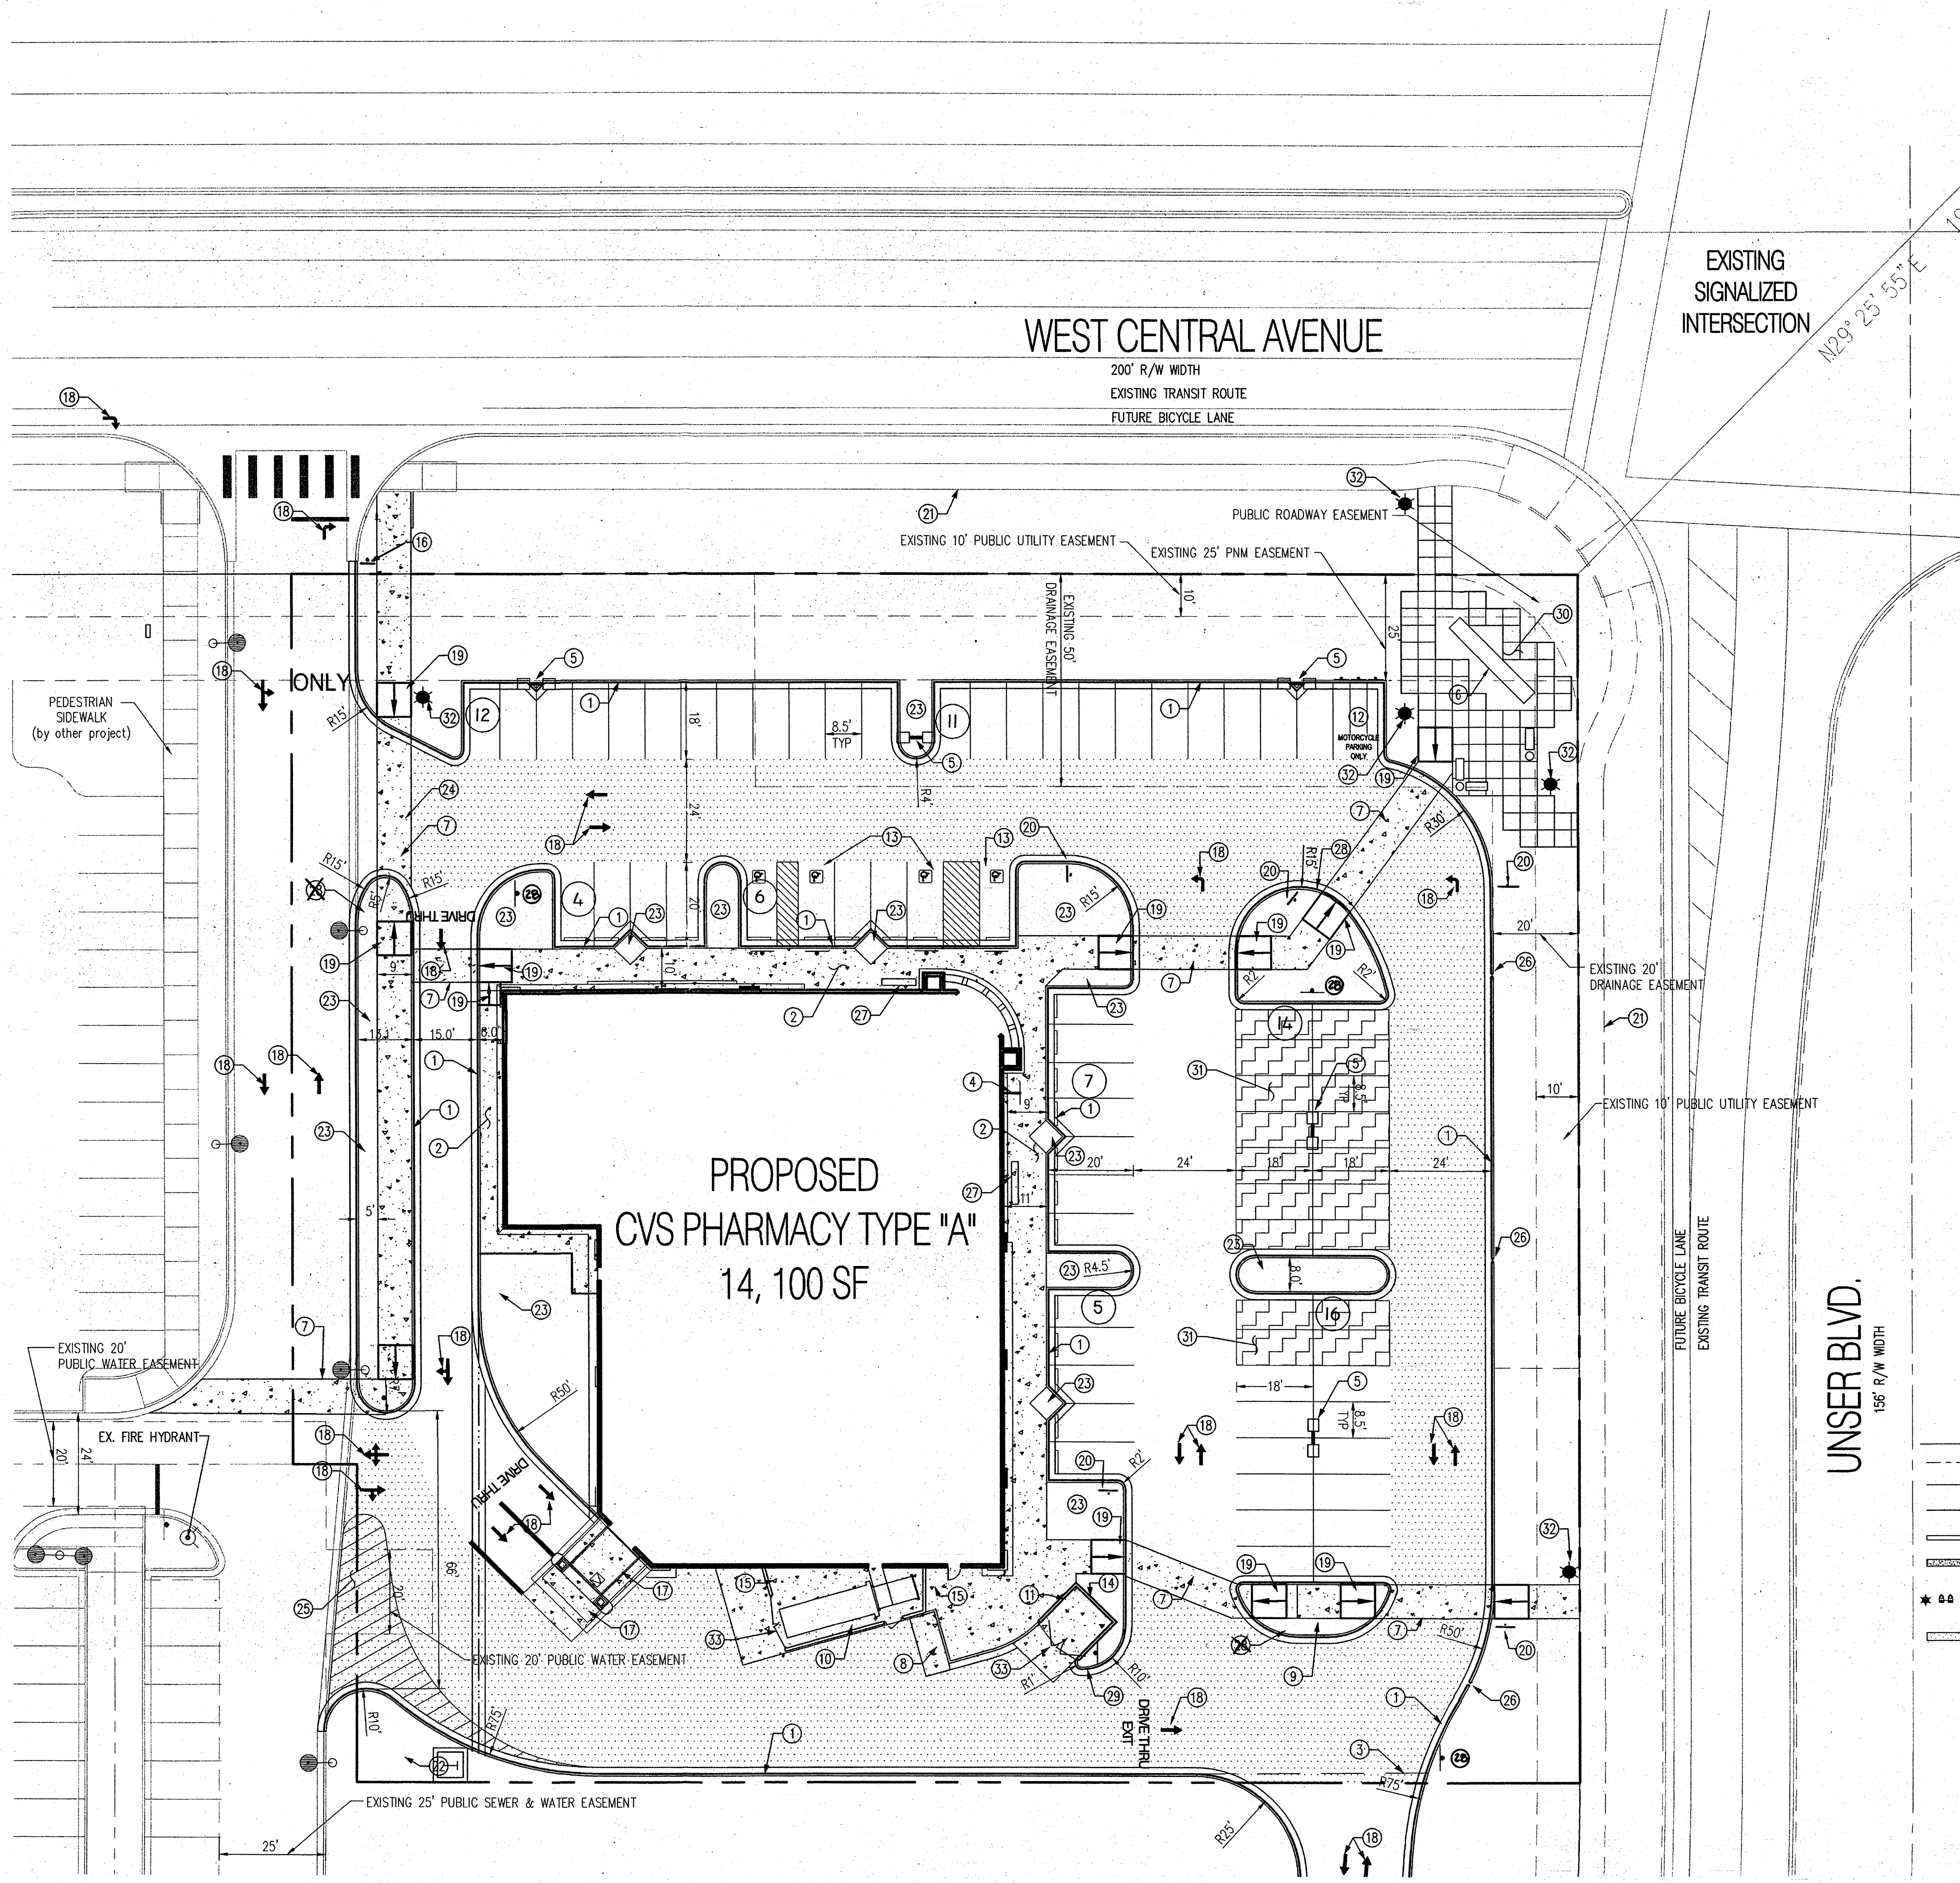

SHEET INDEX			
C-001	SITE PLAN FOR BUILDING PERMIT	G-101	DESIGN STANDARDS
C-002	SITE PLAN DETAILS	G-102	DESIGN STANDARDS
LS-101	LANDSCAPE PLAN	G-103	DESIGN STANDARDS
C-101	CONCEPTUAL GRADING & DRAINAGE PLAN	S-101	SIGN STANDARDS
C-201	CONCEPTUAL UTILITY PLAN	S-102	SIGN STANDARDS
A-201	BUILDING ELEVATIONS	S-103	SIGN STANDARDS
A-202	BUILDING SIGNAGE LAYOUT		
A-203	TENANT MONUMENTS		
A-501	CHANNEL LETTER DETAILS		

UNSER CROSSING REFERENCES	
C-001	SITE PLAN FOR BUILDING PERMIT
C-003	SITE PLAN FOR SUBDIVISION

SITE DATA

LEGAL DESCRIPTION: TRACT 9, UNSER CROSSINGS.
SITE AREA: 1.9466 ACRES
ZONING: C-2
PROPOSED F.A.R. = 0.16

PARKING CALCS

REQUIRED = 1 SPACE/200 SF
14,100 SF
BASE REQUIRED PARKING = 71
10% TRANSIT REDUCTION, ADJ REQUIRED
PARKING = 64
PARKING PROVIDED = 75
HANDICAP PARKING PROVIDED = 4
HANDICAP PARKING REQUIRED = 4
MOTORCYCLE PARKING PROVIDED = 3
MOTORCYCLE PARKING REQUIRED = 3
BICYCLE PARKING PROVIDED = 4
BICYCLE PARKING REQUIRED = 4

PLAZA AREA

CORNER PLAZA 1,650 SF

PERVIOUS PAVEMENT CALCS

ASPHALT AREA = 37,450 SF
ASPHALT PERVIOUS AREA = 2,600 SF
% ASPHALT PERVIOUS = 7.0%
PLAZA PERVIOUS AREA = 1,220 SF
TOTAL PERVIOUS AREA = 3,820 SF

GENERAL NOTES

- A. The Site Development Plan for Building Permit and associated drawings were designed in accordance with the approved Design Standards and Sign Standards for Unser Crossing found on Sheets G-101 thru G-103 and S-101 thru S-103. The Unser Crossing Site Plan for Building Permit project number is: 1007204-080RB-70276 EPC. The Unser Crossing Site Plan for Subdivision Project number is 1007204-080RB-70277. The Unser Crossing Amended Site Plan for Subdivision Project number is 1007204-080RB-70407.
- B. All roof top and ground mounted equipment shall be screened in accordance with Section 3, Item H of the approved Design Standards for Unser Crossing as noted above.
- C. Site lighting locations are approximate. Exact locations to be defined by photometric study.
- D. Southwest Mesa Park and Ride and Transfer Facility is located at the Northwest corner of Central Avenue and Unser Blvd.
- E. There is an existing bike, pedestrian trail located on the East side of Unser Blvd.
- F. The roofing material will be Firestone UltraPly TPO White (0608-0008) with a minimum solar reflectance of 0.79, thermal emittance rating of 0.85 and 15% post industrial content or the equivalent.
- 6" CONCRETE CURB.
 - CONCRETE SIDEWALK - WIDTH AS NOTED.
 - TEMPORARY ASPHALT CURB
 - BIKE RACK PER 3/C-002.
 - LIGHT POLE PER 5/C-002.
 - A1 SIGN PER S102.
 - COLORLED, TEXTURED, CONCRETE CROSSWALK.
 - LOADING PAD.
 - END ISLAND PLANTER PER 1/C-002.
 - TRASH COMPACTOR.
 - REFUSE ENCLOSURE PER 2/C-002 & 9/C-002.
 - MOTORCYCLE PARKING WITH SIGN PER 8/C-002.
 - HANDICAP PARKING SPACE PER 4/C-002.
 - 6" HIGH SCREEN WALL PER 9/C-002
 - 8" HIGH SCREEN WALL BEHIND LOADING DOCKS PER 9/C-002.
 - STOP SIGN.
 - DRIVEUP WINDOW.
 - NEW PAINTED DIRECTIONAL ARROW.
 - WHEEL CHAIR RAMP.
 - PEDESTRIAN CROSSING SIGN PER 10/C-002.
 - 6" CONCRETE SIDEWALK TO BE CONSTRUCTED UNDER COA PROJECT NO. 735684.
 - TRANSFORMER PAD FINAL LOCATION TO BE DETERMINED. TRANSFORMER TO BE SCREENED PER DESIGN GUIDELINES.
 - LANDSCAPE ISLAND.
 - CONCRETE WALK FLUSH WITH ASPHALT THIS AREA.
 - PAINTED, STRIPED AREA.
 - CURB CUT PER 1/C-101.
 - BENCH. 8' LONG NORTH SIDE OF BUILDING 10' LONG EAST SIDE OF BUILDING
 - C3 SIGN PER A-202.
 - C4 SIGN PER A-202.
 - PLAZA AREA w/PERVIOUS PAVEMENT.
 - PERVIOUS PAVEMENT.
 - PEDESTRIAN SCALE LIGHTING PER 11/C-002.
 - ENCLOSURE GATE PER 6/C-002.

LEGEND

- BOUNDARY
- EXISTING EDGE OF ROAD
- CONCRETE CURB
- SCREEN WALL
- SIDEWALK
- TYPICAL POLE MOUNTED LIGHT PER 5/C002
- HEAVY DUTY PAVEMENT

PROJECT NUMBER: _____

Application Number: _____

This plan is consistent with the specific Site Development Plan approved by the Environmental Planning Commission (EPC), dated _____ and the Findings and Conditions in the Official Notification of Decision are satisfied.

Is an Infrastructure List required? () Yes () No If yes, then a set of approved DRC plans with a work order is required for any construction within Public Right-of-Way or for construction of public improvements.

DRB SITE DEVELOPMENT PLAN - SIGNOFF APPROVAL:

Traffic Engineering, Transportation Division	Date _____
Water Utility Department	Date _____
Parks and Recreation Department	Date _____
City Engineer <i>Michael Holten</i> <i>adjustment</i>	Date <i>12/4/08</i>
Solid Waste Management	Date _____
DRB Chairperson, Planning Department	Date _____

DISIA
Darren Sowell
ARCHITECTS
4700 Lincoln N.E., Suite 111
Albuquerque, N.M. 87109
Phone: (505) 342-6200
Fax: (505) 342-6201

Bohannon & Huston
Consulting 7800 Jefferson BL NE Albuquerque, NM 87109-6200
ENGINEERING • SPATIAL DATA • ADVANCED TECHNOLOGIES

Mitchell Associates, LLC
Landscape Architects
Central Blvd. NE, Suite 112
Albuquerque, NM 87110
Phone: (505) 838-6006
mitchellassociatesllc.com

ARMSTRONG DEVELOPMENT
PROPERTIES, INC.

CVS PHARMACY
Site Plan
Central Avenue and Unser Boulevard
Albuquerque, New Mexico 87121




Job Number _____
Drawn By _____ MRP
Checked _____ SJS
Issue Date OCT 31, 2008

SITE PLAN FOR BUILDING PERMIT


Scale _____

C-001


00 OF 00

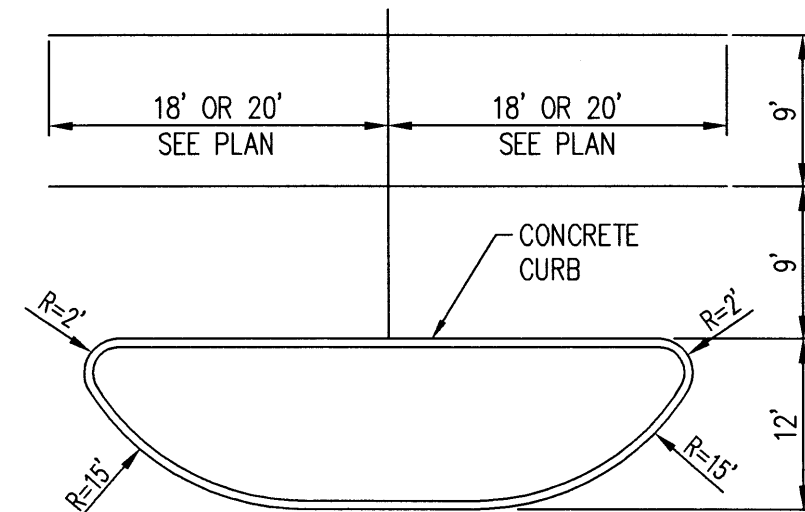


1 TYPICAL END PLANTER ISLAND & PARKING LOT STRIPING
NTS

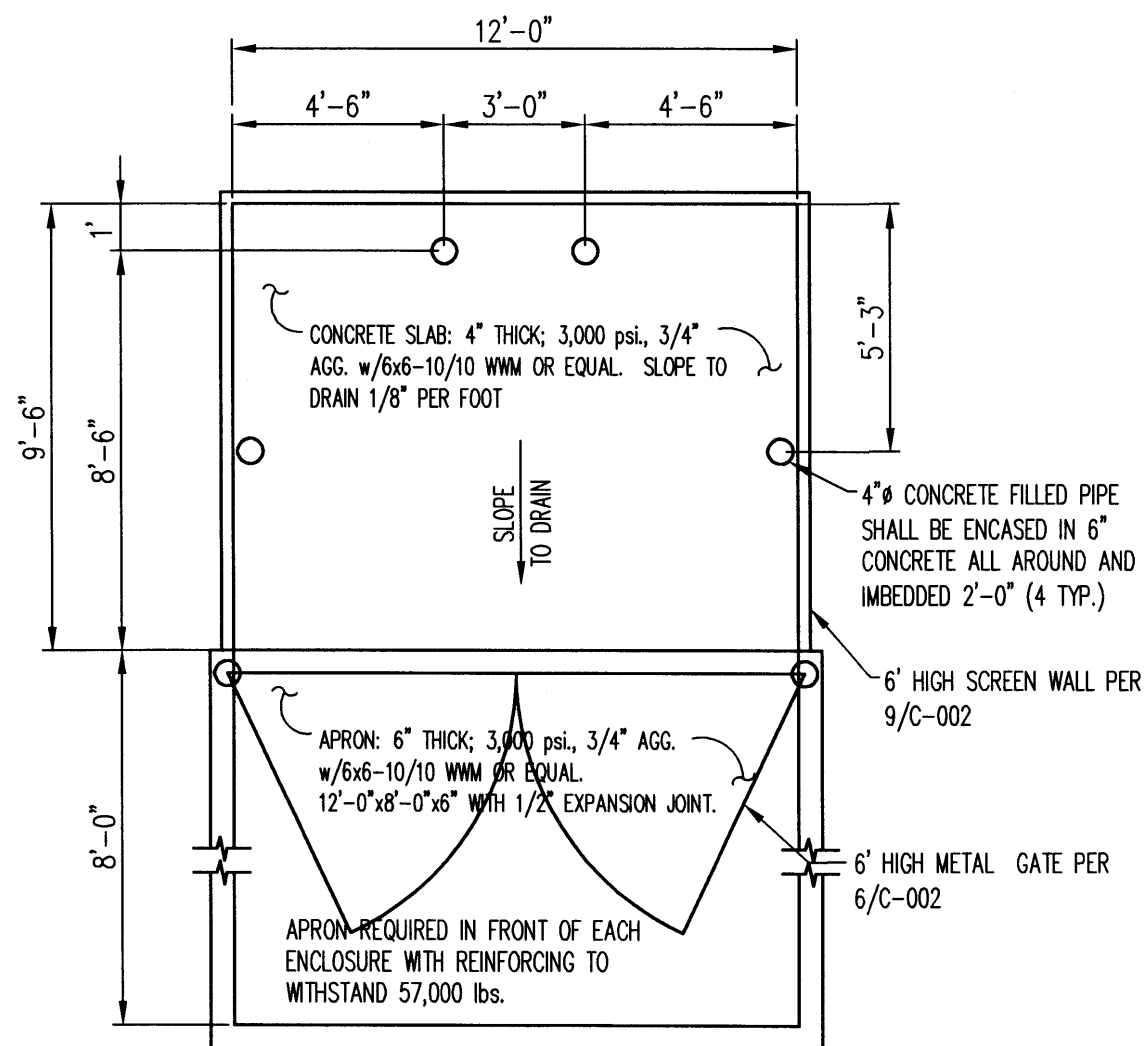


2 REFUSE ENCLOSURE
NTS

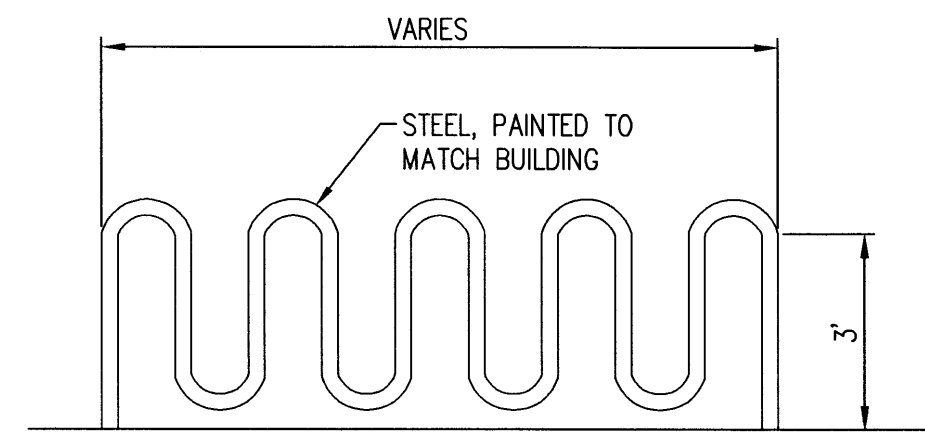


3 BIKE RACK
NTS

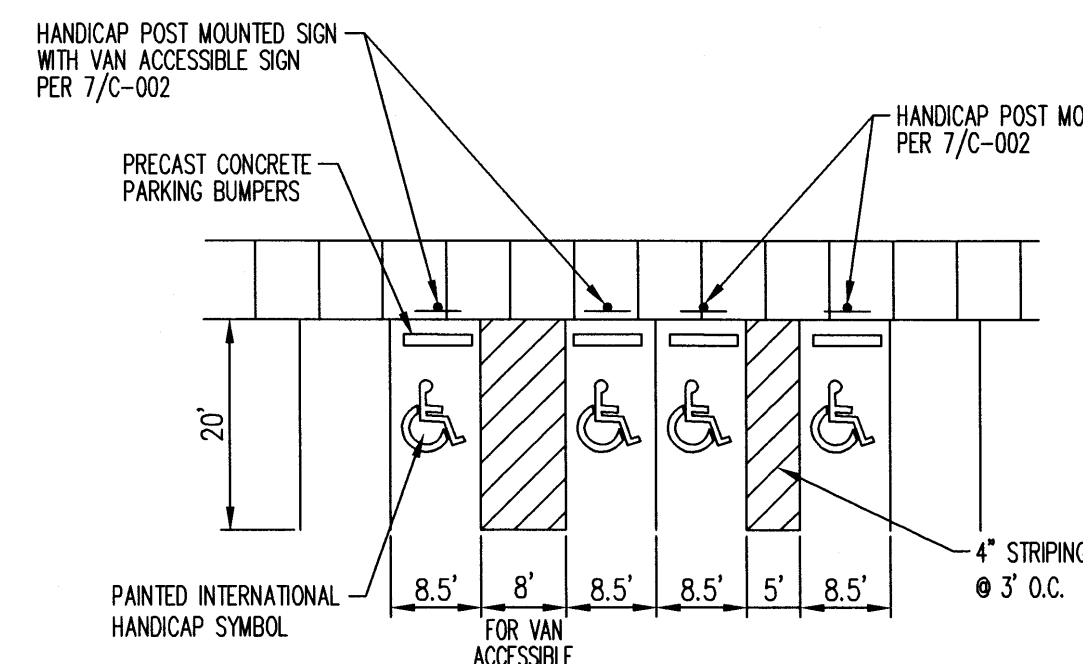


4 TYPICAL HANDICAP PARKING DETAIL
NTS

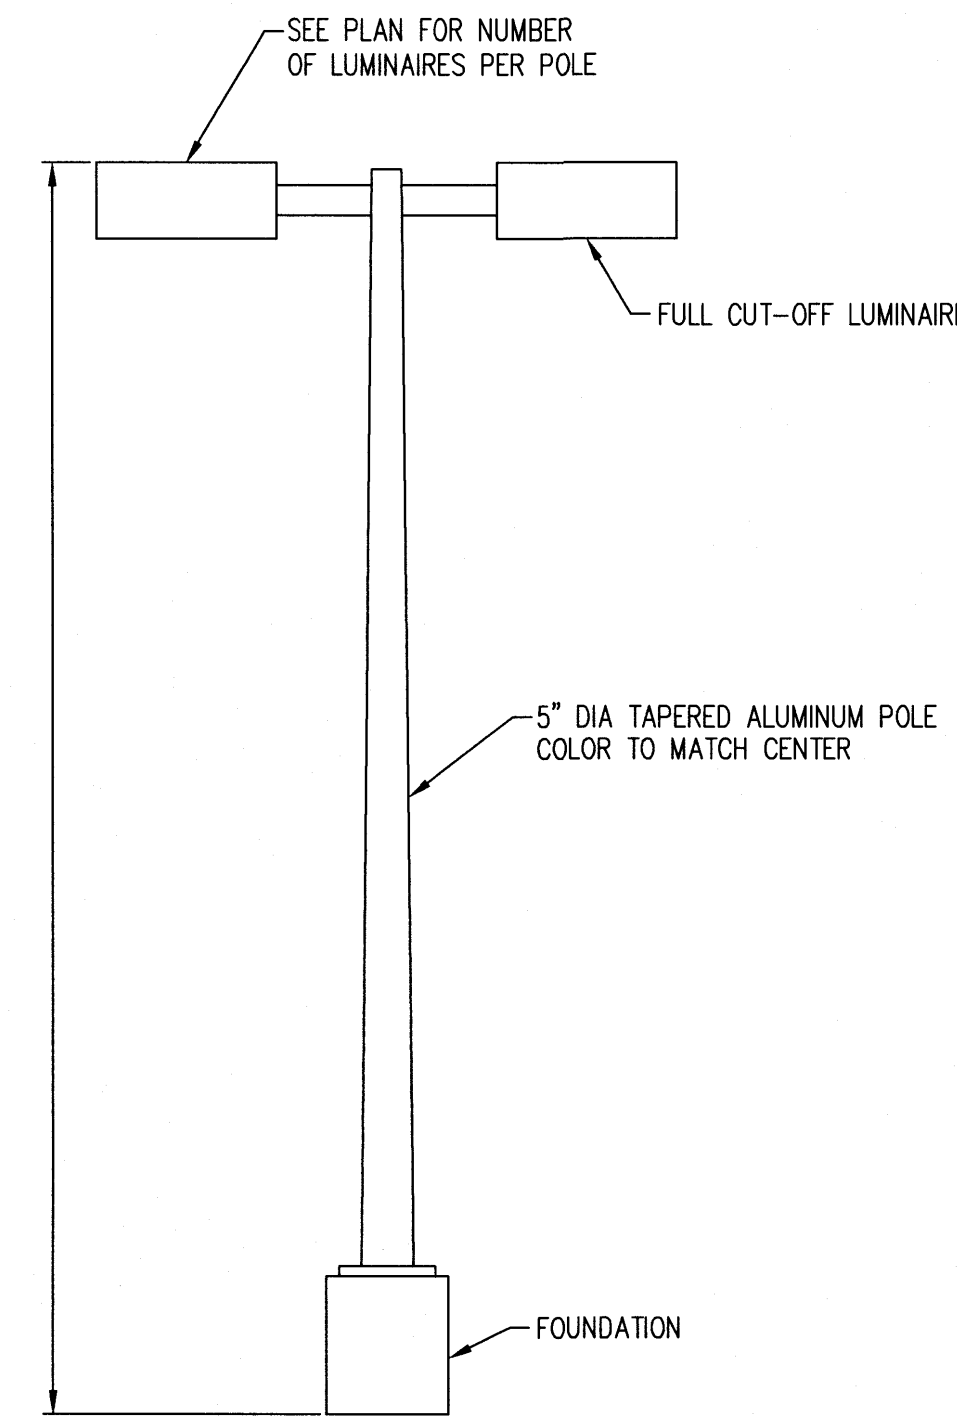


5 TYPICAL POLE MOUNTED LIGHT
NTS

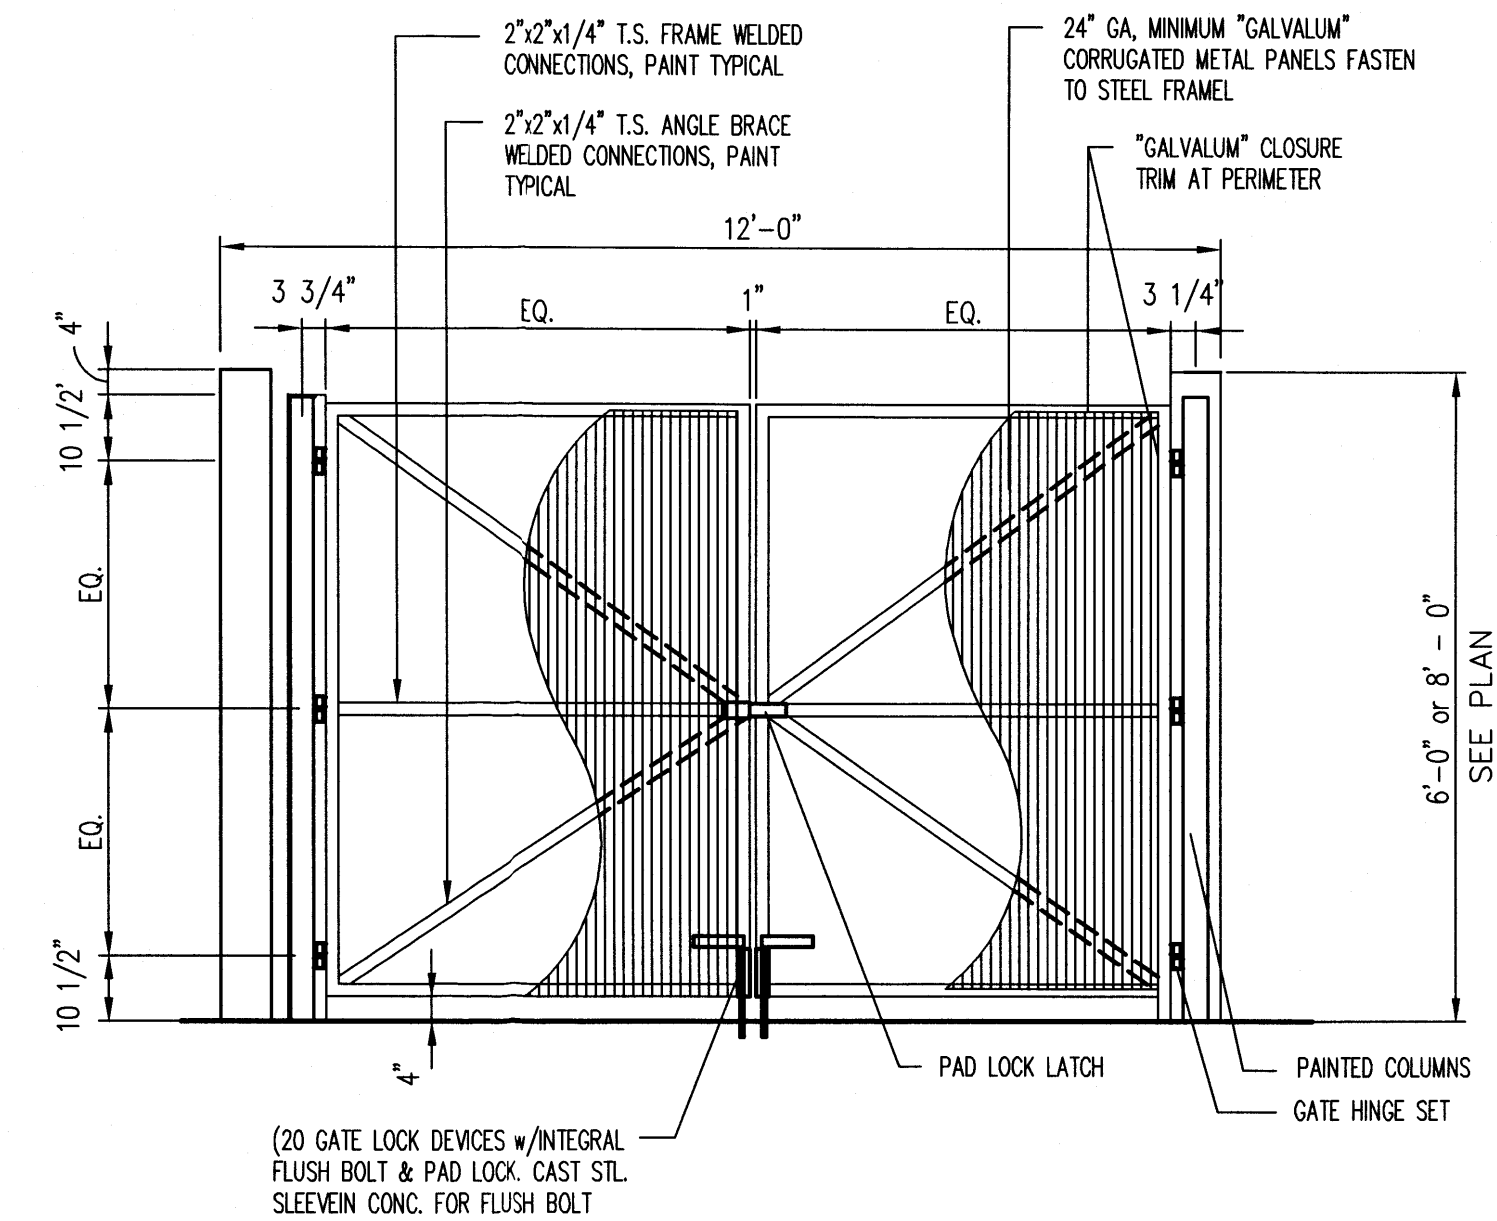


6 GATE DETAIL
NTS

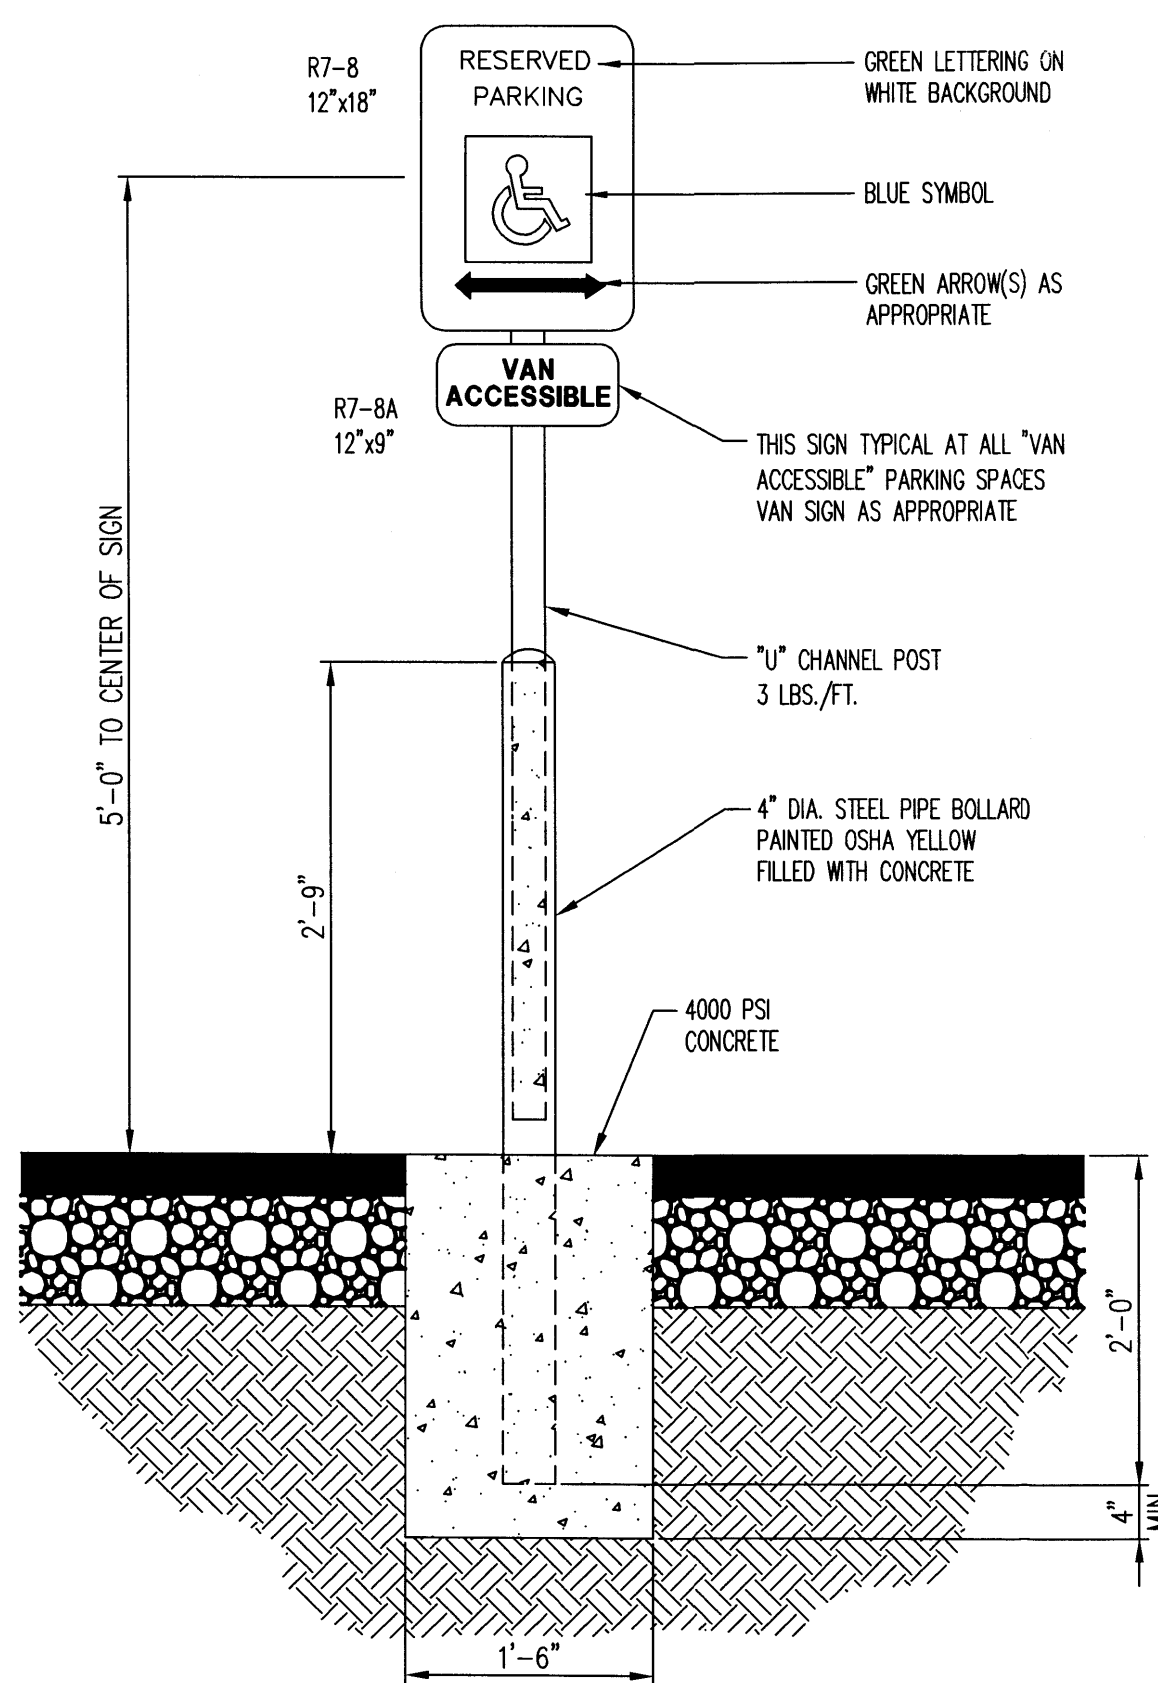


7 HANDICAP PARKING SIGN MOUNTING DETAIL
NTS

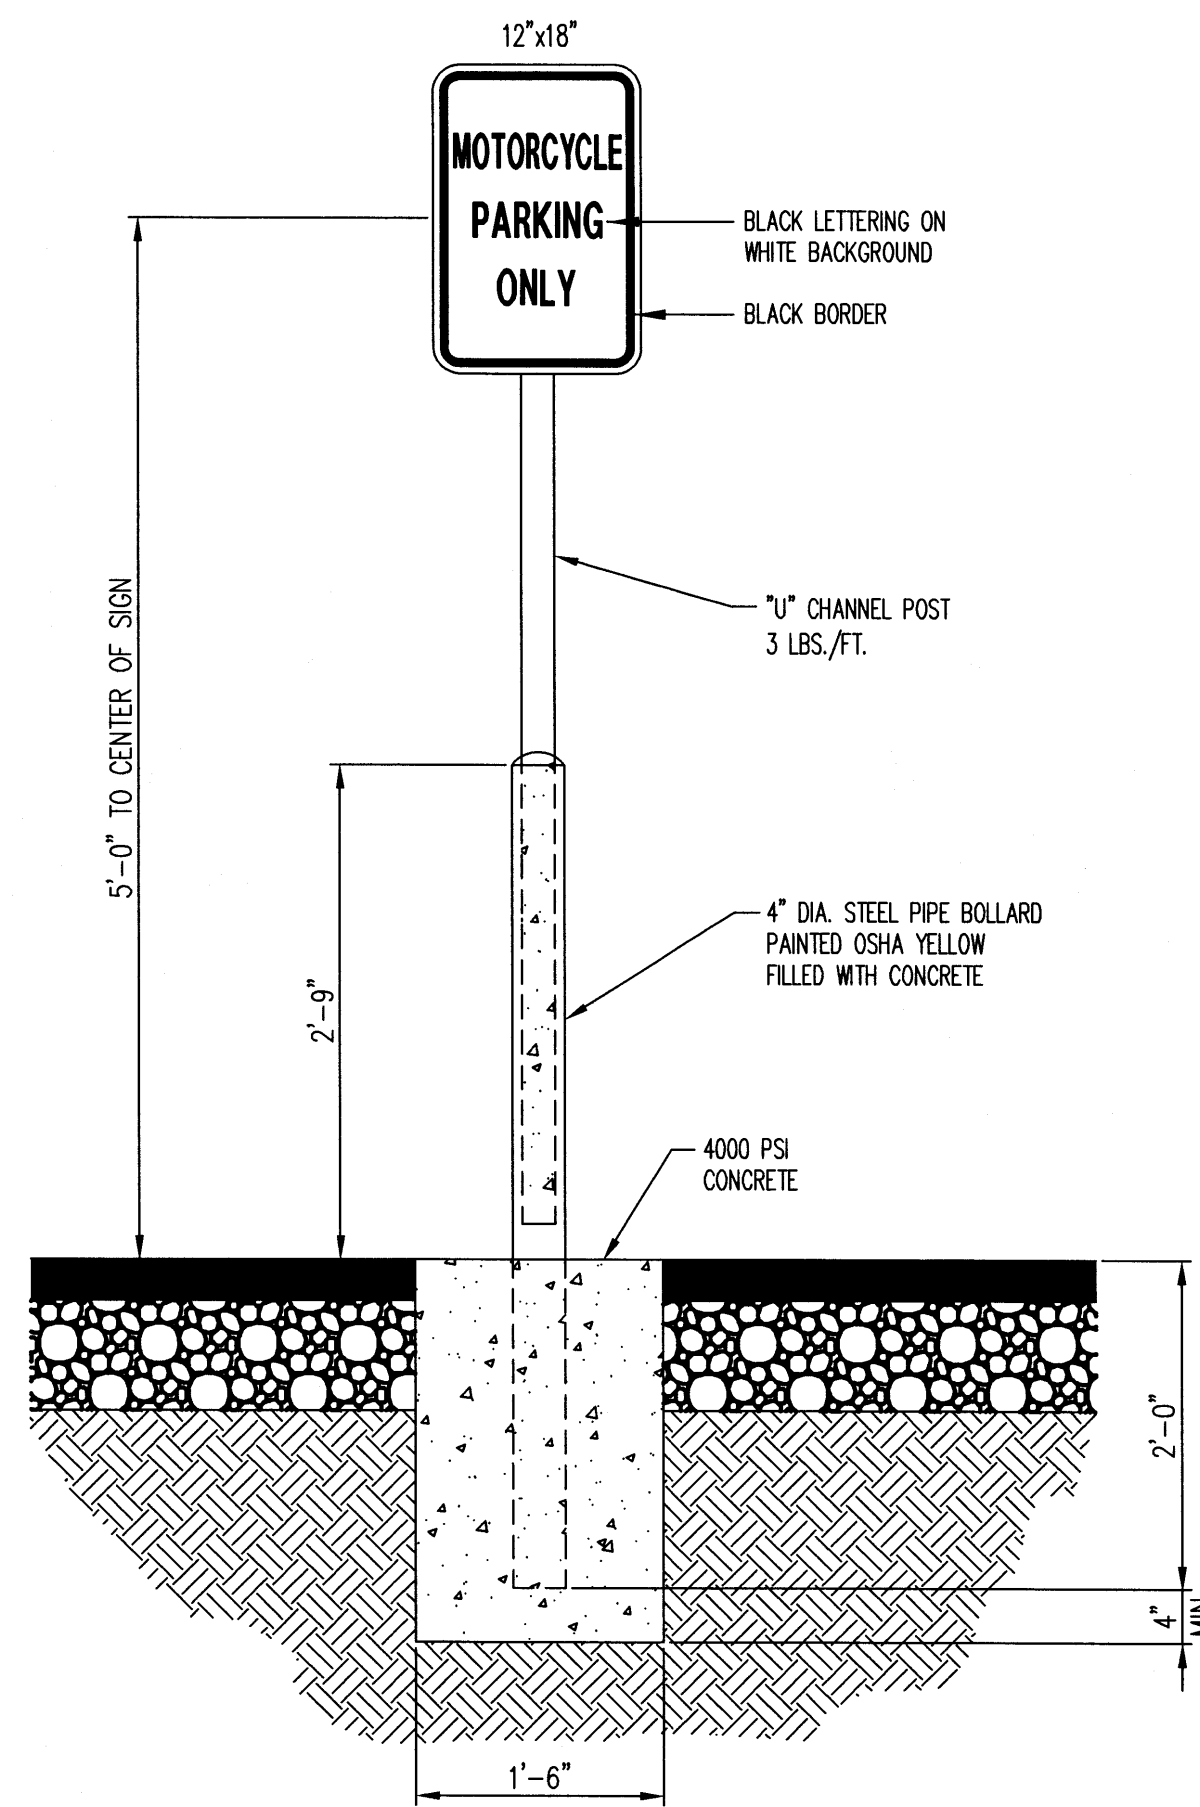


8 MOTORCYCLE PARKING SIGN
NTS

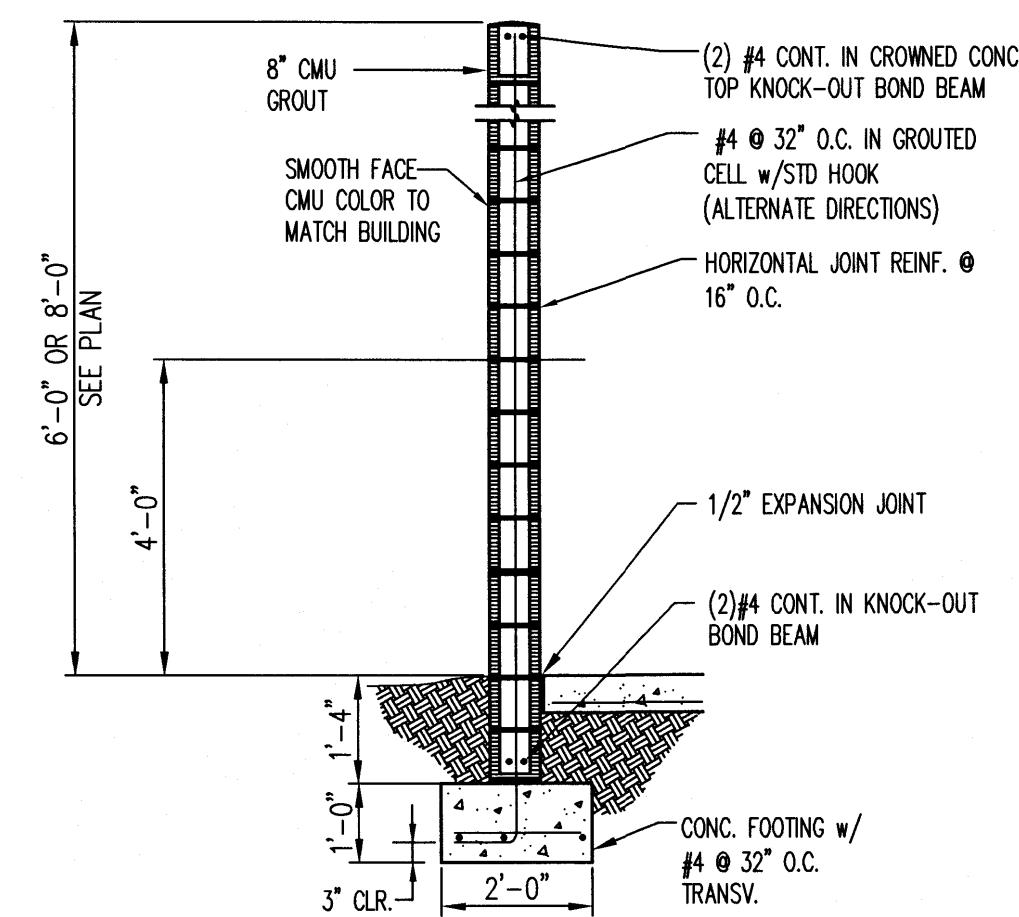

9 CMU SCREEN WALL
NTS

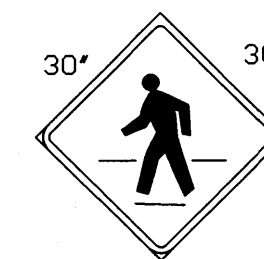

10 PEDESTRAIN CROSSING SIGN
NTS

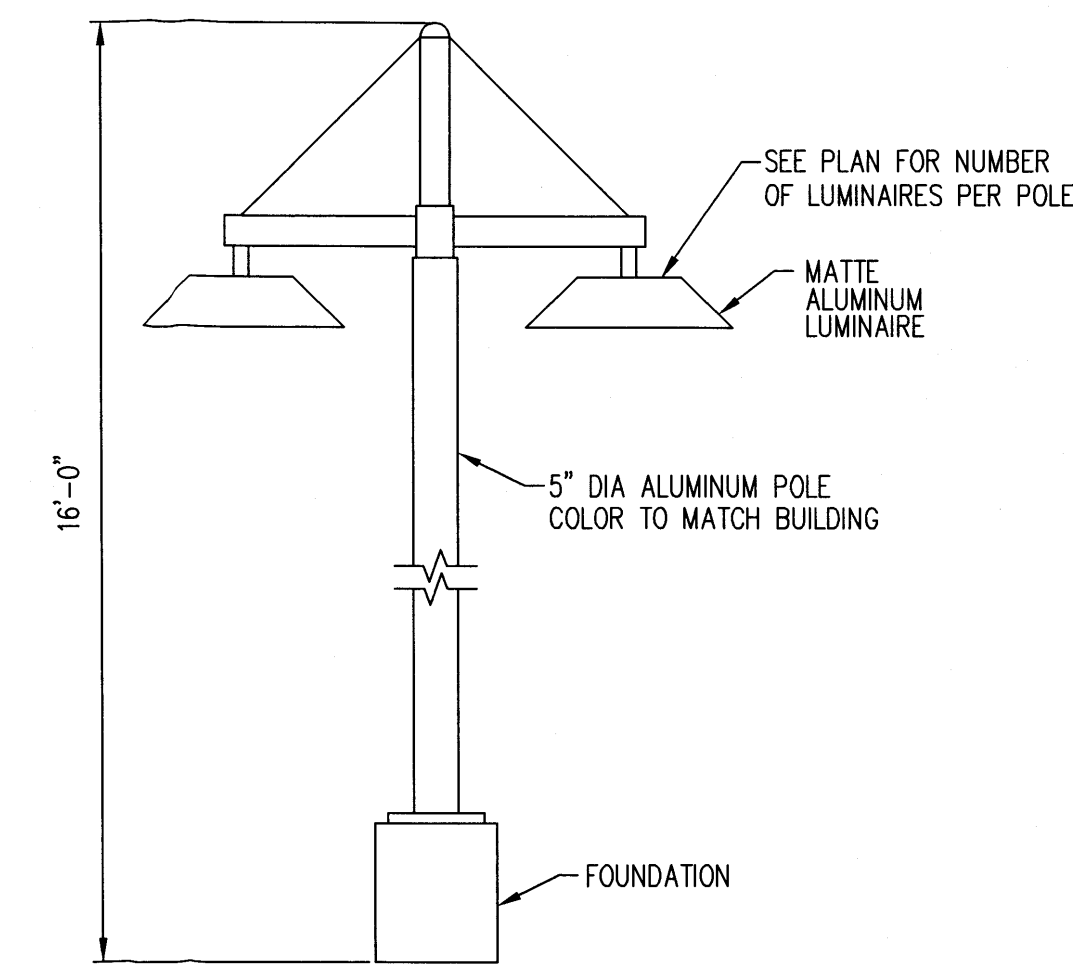

11 DECORATIVE POLE MOUNTED LIGHT
NTS

NOTE: THIS FIXTURE TO BE USED IN ALL PEDESTRIAN/PLAZA AREAS

DSA
ARCHITECTS
Darren Sowell
4700 Lincoln N.E., Suite 111
Albuquerque, N.M. 87109
Phone: (505) 342-6200
Fax: (505) 342-6201

Bohannon & Huston
COUNTY 1 7800 Jefferson St. NE Albuquerque, NM 87109-4105
ENGINEERING • SPATIAL DATA • ADVANCED TECHNOLOGIES

Mitchell Associates, LLC
Landscape Architects
Cofe Blvd. NE, Suite 112
Albuquerque, NM 87110
Phone: (505) 636-6066
darryl@mlaassociatesllc.com

ARMSTRONG
DEVELOPMENT
PROPERTIES, INC.

CVS PHARMACY
Site Plan
Central Avenue and Unser Boulevard
Albuquerque, New Mexico 87121

CVS/
pharmacy


Job Number _____
Drawn By _____ MRP
Checked _____ SJS
Issue Date DEC 4, 2008

**SITE PLAN
DETAIL SHEET**

Scale _____

C-002

00 OF 00

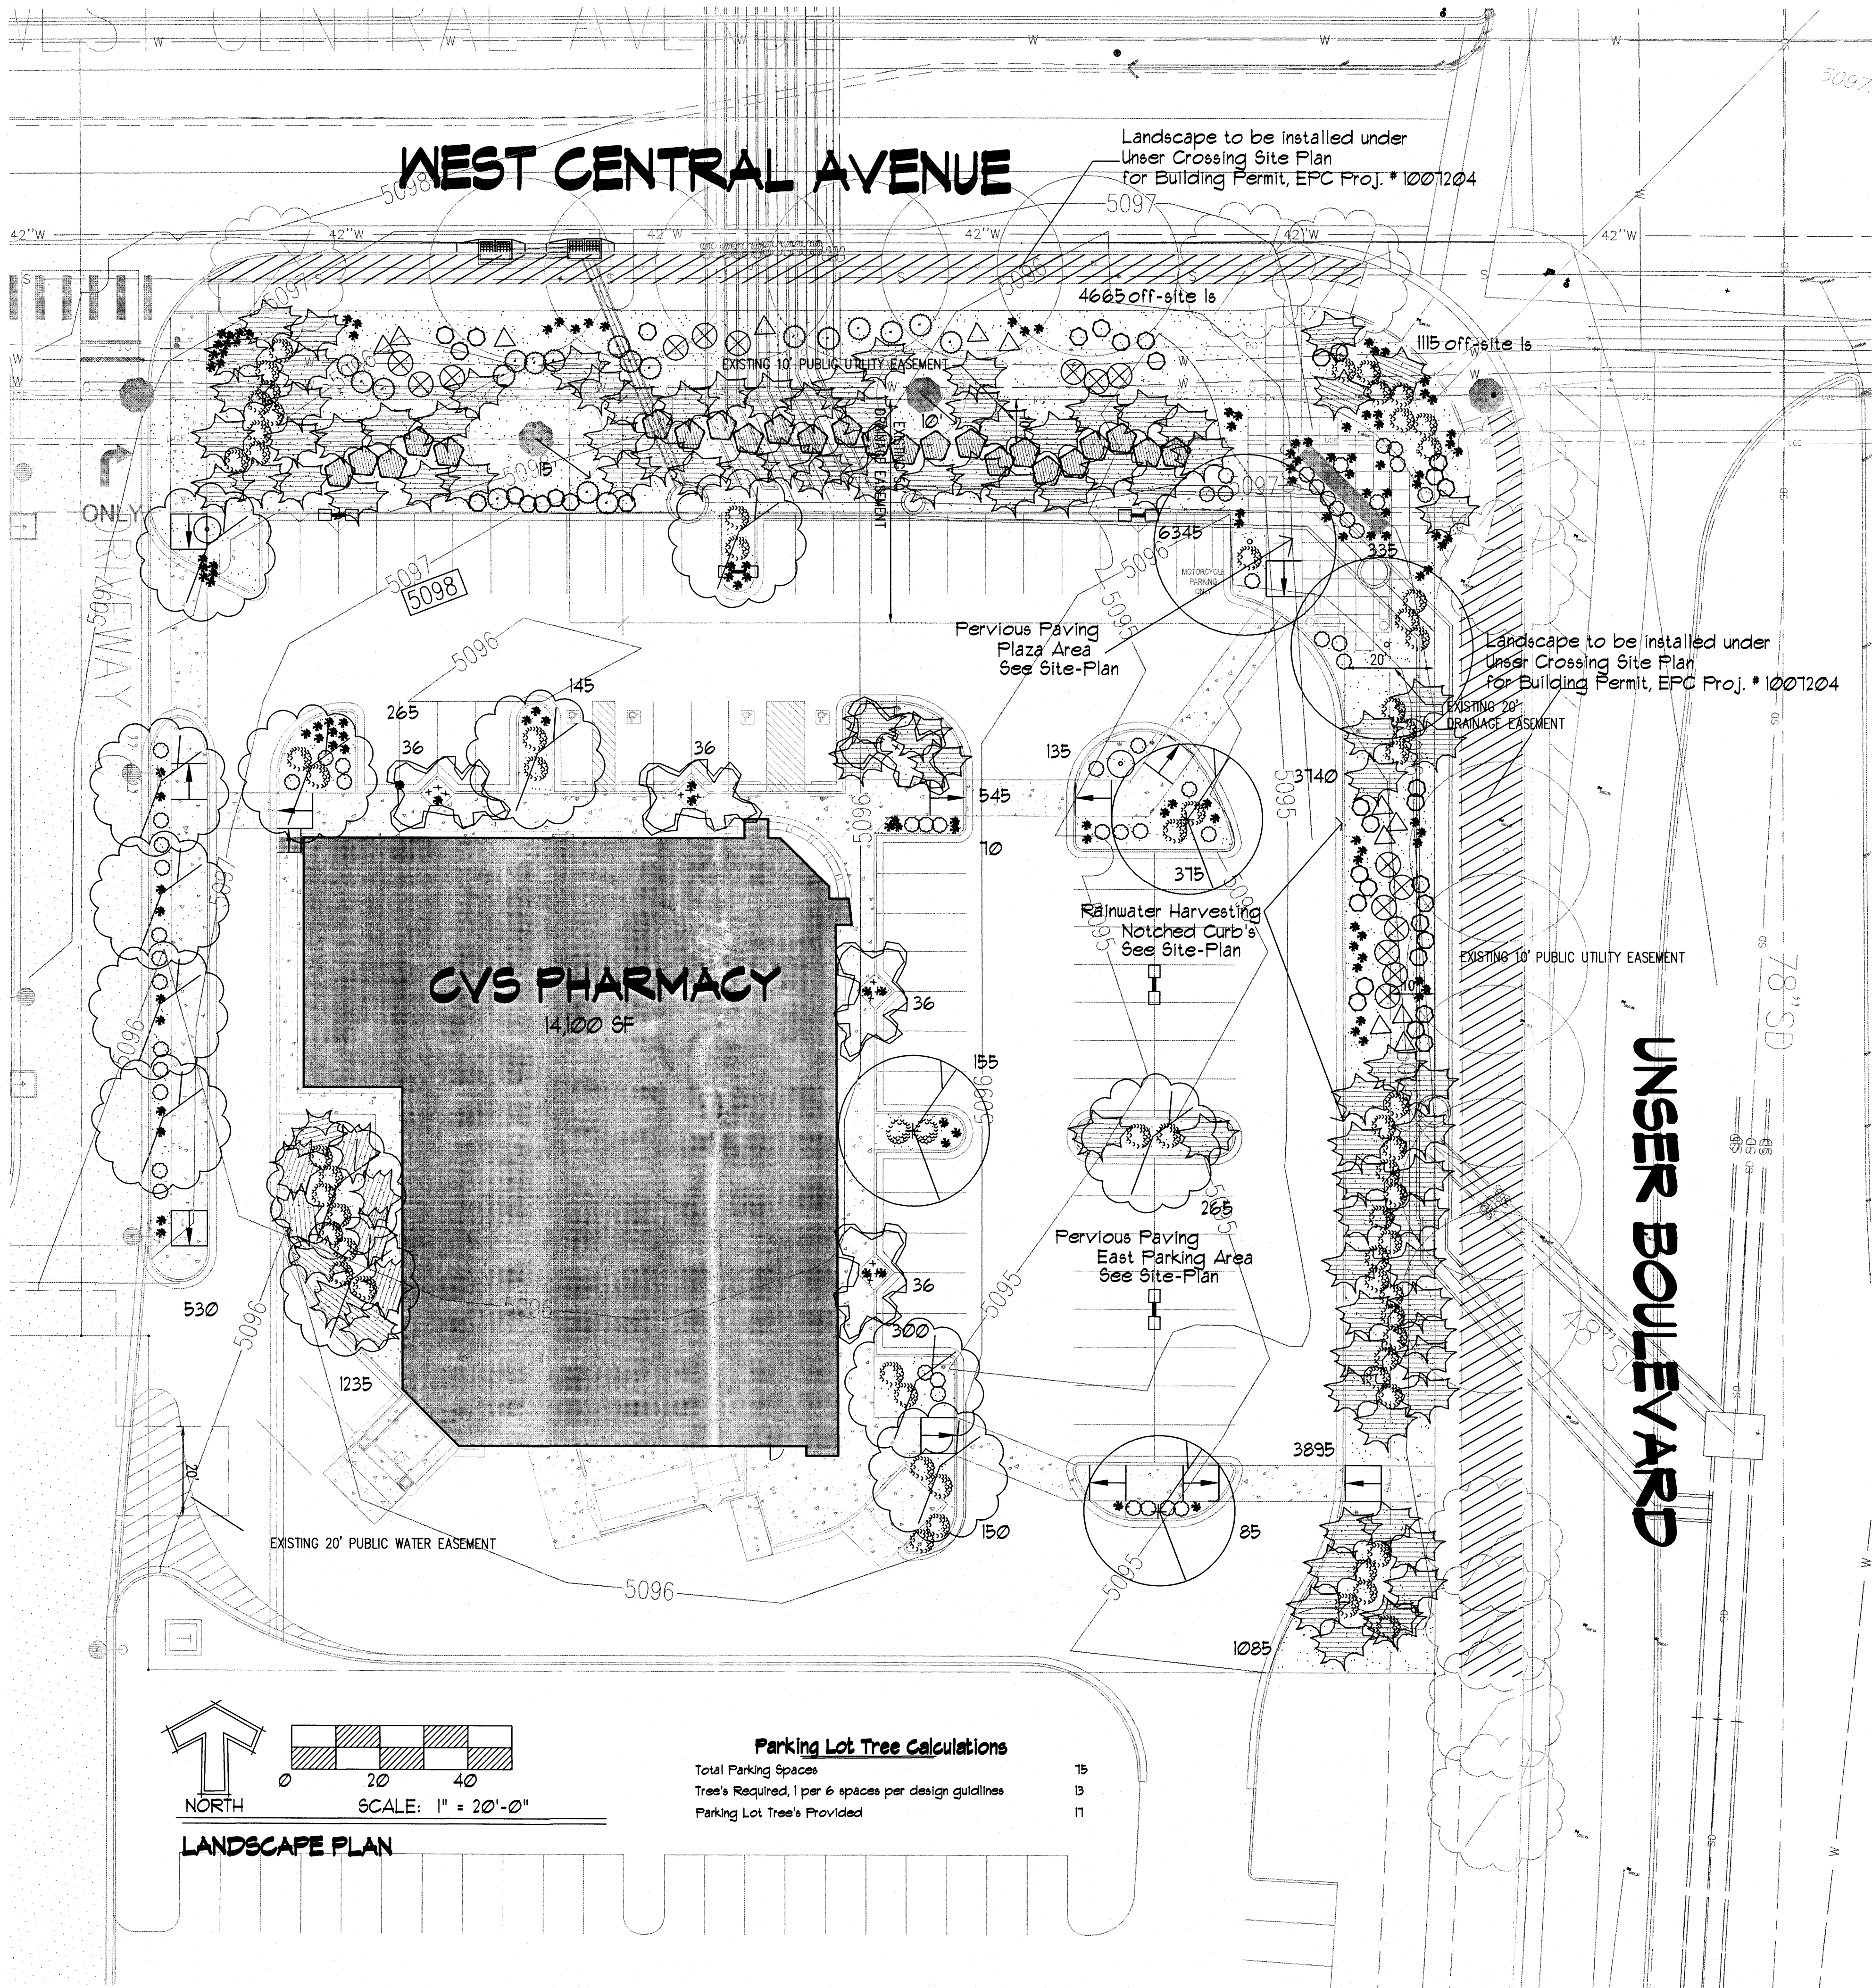

LANDSCAPE LEGEND

QTY	SIZE	*D/E	COMMON / BOTANICAL	AV. SP.	AV. HT.	H2O USE
2	2" cal	D	Honey Locust <i>Gleditsia triacanthos</i>	40'-45'	40'-50'	M
3	2" cal	D	Ash <i>Fraxinus pennsylvanica</i> 'Patmore', 'Summit', or 'Marshall'	35'-40'	60'	M+
13	2" Cal.	D	Chitalpa <i>Chitalpa x tashkenensis</i>	30'	30'	M
5	15 Gal.	D	Washington Hawthorne <i>Crataegus phaenopyrum</i>	25'	M	
24	5 Gal.	E	Wintergreen Barberry <i>Berberis julianae</i>	5'	5'	M
60	5 Gal.	E	India Hawthorne <i>Raphiolepis indica</i>	4'	4'	M
104	5 Gal.	E	Honeyuckle <i>Lonicera japonica</i>	12'	2'	M
12	5 Gal.	D	Dwarf Butterfly Bush <i>Buddleia davidii nanhoensis</i>	5'	5'	M
138	5 Gal.	D	Dwarf Feathertop <i>Pennisetum villosum</i>	2'	2'	M
38	5 Gal.	E	Desert Sage <i>Salvia dorrii</i>	3'	3'	M
2	5 Gal.	E	Rosemary <i>Rosemary officinalis</i>	6'	6'	L+
52	5 Gal.	E	English Lavender <i>Lavandula angustifolia</i>	3'	3'	M
19	5 Gal.	E	Apache Plume <i>Fallugia paradoxa</i>	5'	5'	L
16	5 Gal.	D	Fernbush <i>Chamaebatiaria millefolium</i>	5'	5'	L


High water use turf is not used on this project.
Plant List contains only approved species for Unser Crossing, Site Development Plan
* Indicates Deciduous or Evergreen

LANDSCAPE CALCULATIONS

Total Lot Area	84,600
TOTAL BUILDING AREA (sf)	14,100
TOTAL OFF-SITE LANDSCAPE PROVIDED (sf)	5,100
NET LOT AREA (sf)	64,800
LANDSCAPE REQUIREMENT (%)	.15
TOTAL LANDSCAPE REQUIRED (sf)	9,720
TOTAL ON-SITE LANDSCAPE PROVIDED (sf)	19,860
TOTAL OFF-SITE LANDSCAPE PROVIDED (sf)	5,100
TOTAL LANDSCAPE PROVIDED (sf) 39.44 %	25,560
TOTAL VEGETATIVE COVER REQUIRED, 80%	20,448
TOTAL VEGETATIVE COVER PROVIDED, 81.02%	20,730

LANDSCAPE NOTES

- Owner is responsible for maintenance of landscape and irrigation system.
- Landscape shall be watered by a complete underground irrigation system operated by automatic timer. Irrigation system shall provide for water requirement's of plant material at maturity. Trees shall have bubblers and shrubs shall have a minimum of 2 emitters per shrub. Trees and shrubs shall be zoned separately. Point of Connection for irrigation system shall be coordinated between the Landscape Contractor and the General Contractor of the project prior to construction.
- All landscape areas shall be covered in 3" of landscape gravel, fines, bark mulch or other landscape mulch and commercial grade weed barrier fabric approved by the Owner's representative.
- It is the intent of this plan to comply with the City of Albuquerque Landscape Regulations Applicable to Apartments and Nonresidential Development.
- Landscape shall be installed according to the approved plan.
- Landscape areas in excess of 36 square feet shall be planted so as to achieve 80% Live Ground Cover at maturity.
- Approval of this plan does not constitute or imply exemption from water waste provisions of the water conservation landscaping and water waste ordinance. Water management is the sole responsibility of the property owner.
- This plan shall comply with the Street Tree requirement's as defined in the Street Tree Ordinance 6-2-2-1.
- The landscape is designed in accordance with Section 3, Item E of the approved Design Standards for Unser Crossing found on sheet G-101.
- The Unser Crossing project number is 1001204. 00DRB-10211 EPC.
- The hardscape materials for this project will be consistent with those used for the Unser Crossing Development.

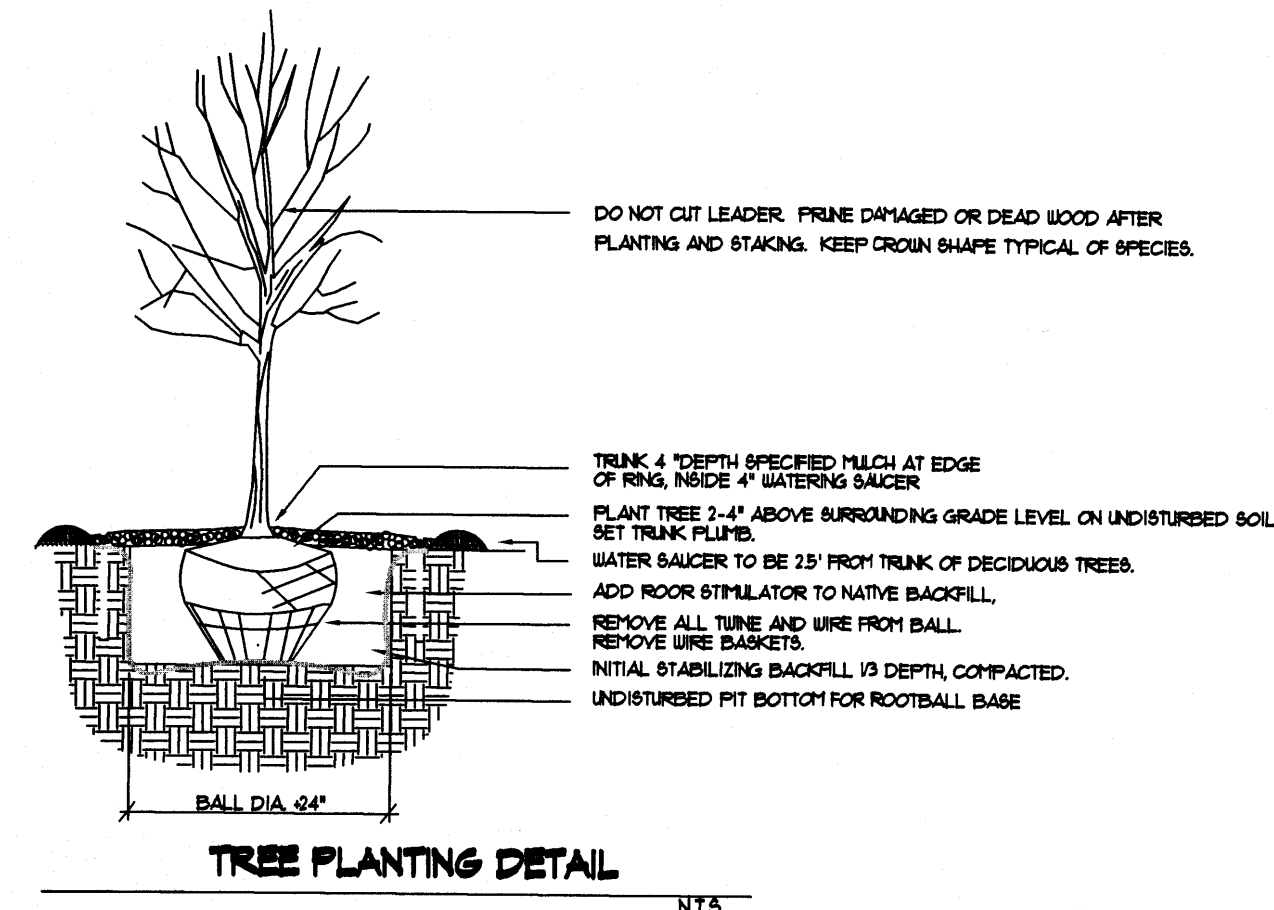

Darren Sowell
ARCHITECTS
4700 Lincoln N.E., Suite 111
Albuquerque, N.M. 87109
Phone: (505) 342-6200
Fax: (505) 342-6201

Bohannon & Huston

Consulting Engineers & Architects
1700 Jefferson St. N.E. Albuquerque, NM 87102-4225
ENGINEERING • SPATIAL DATA • ADVANCED TECHNOLOGIES

Mitchell Associates, LLC

Landscape Architects
Carlie Blvd. NE, Suite 112
Albuquerque, NM 87110
Phone: (505) 834-0085
danny@mlsassociates.com




CVS PHARMACY
Site Plan for Building Permit
Central Avenue and Unser Boulevard
Albuquerque, New Mexico 87121

CVS/
pharmacy

Revisions
EPC Comment's, 9/30/2008
Plaza Area, 10/31/2008


Job Number
Drawn By: BJG
Checked: SJS
Issue Date: SEPT 2, 2008

DRB SUBMITTAL
12/02/2008

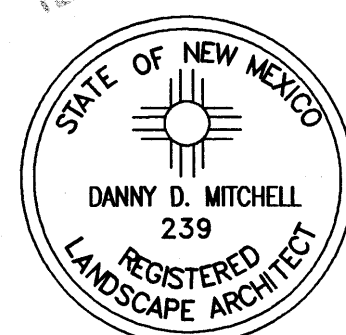


L-100

OF

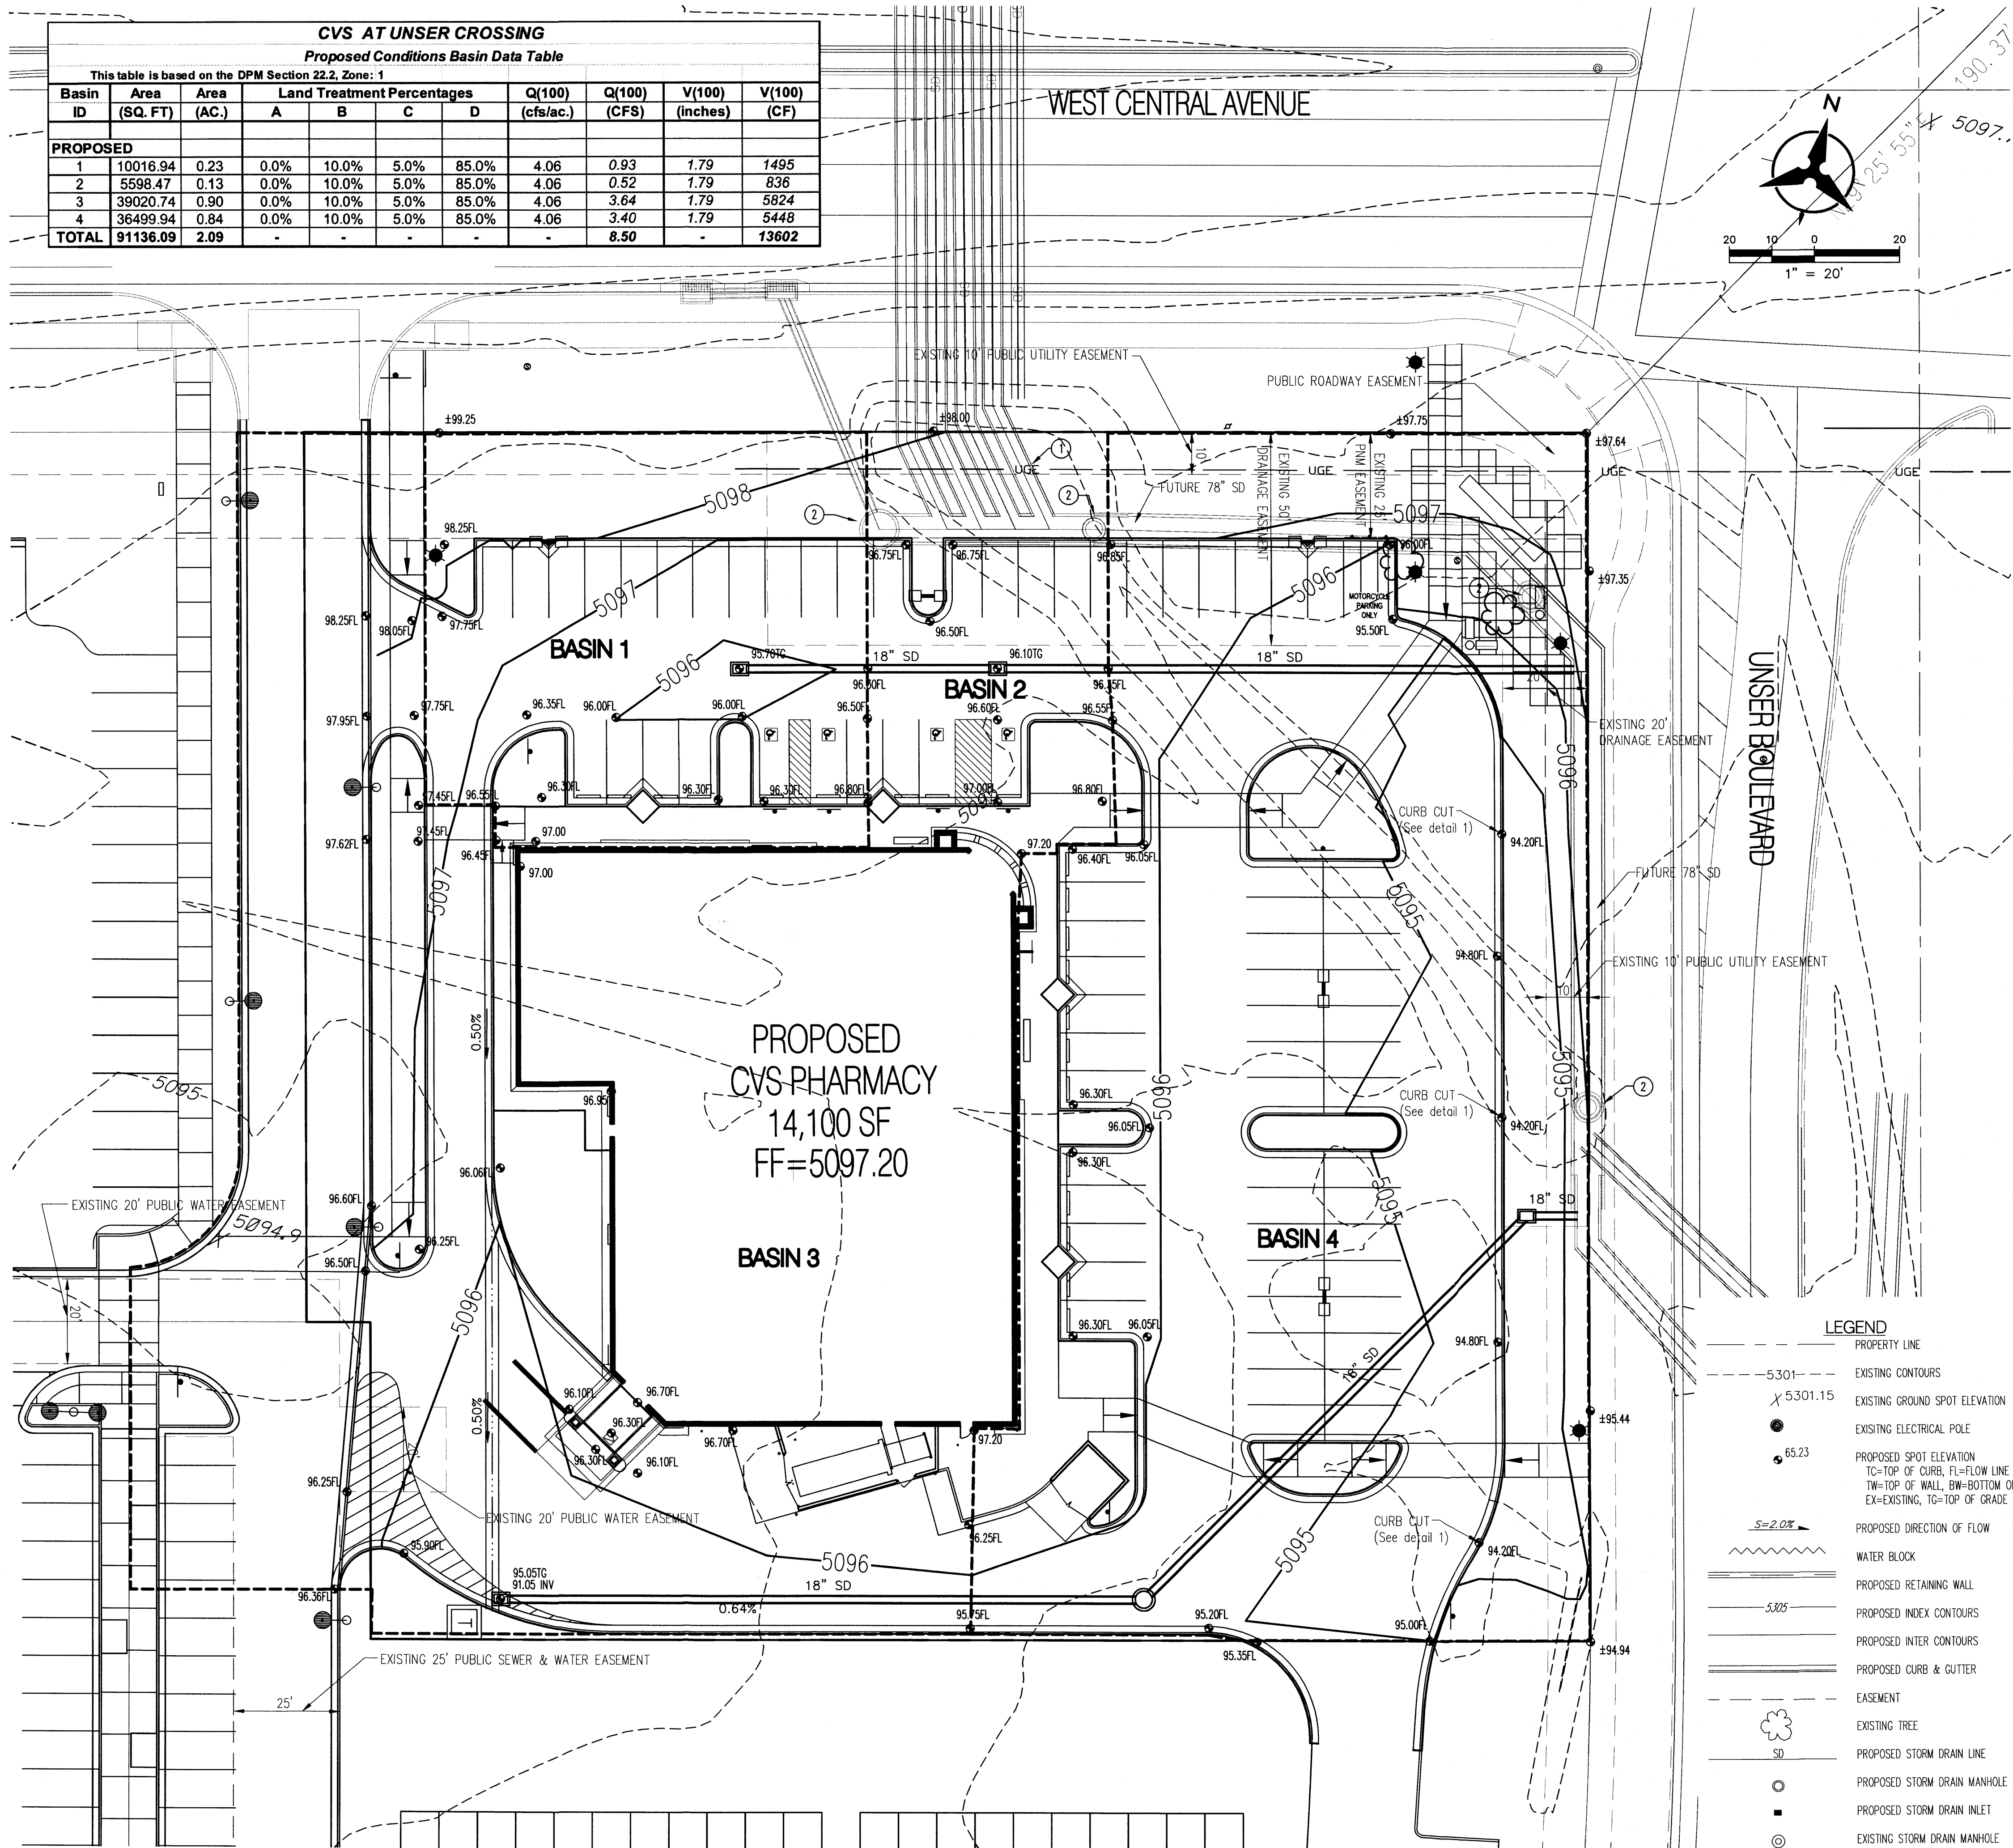


KEYED NOTES


- STORM DRAIN MANFOLD.
- STORM DRAIN MANHOLE.

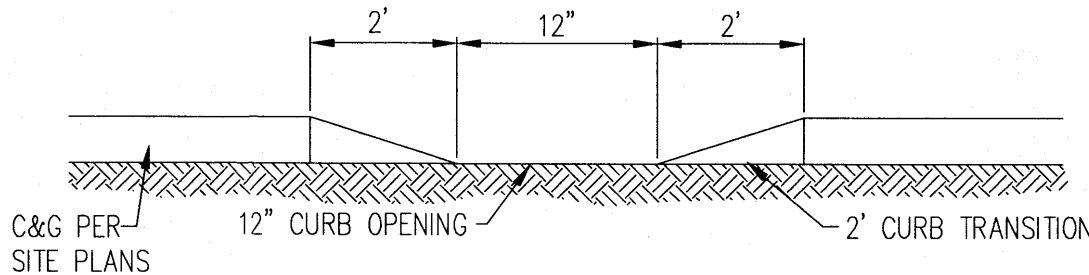

1 TYPICAL CURB CUT DETAIL
N.T.S.

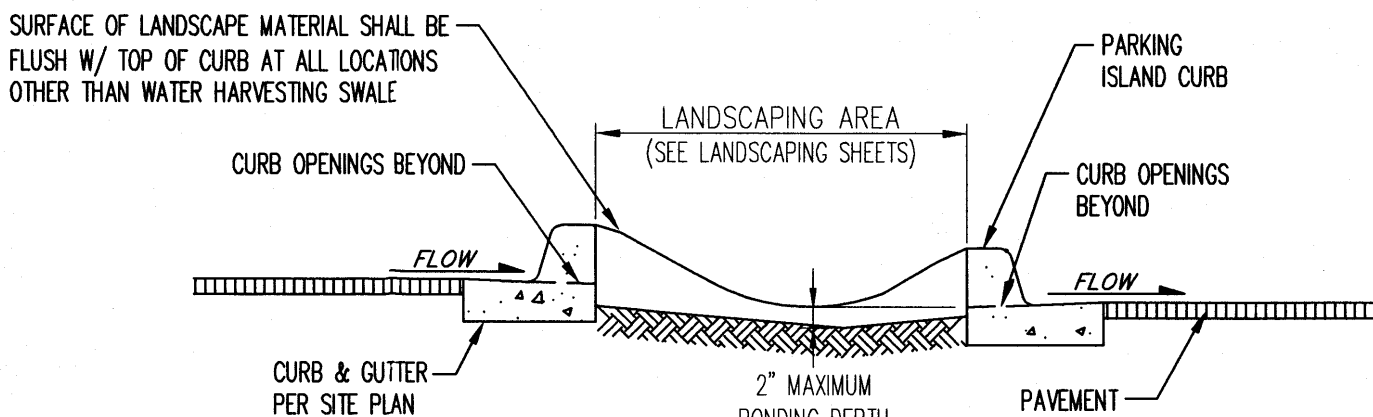

CROSS SECTION
N.T.S.

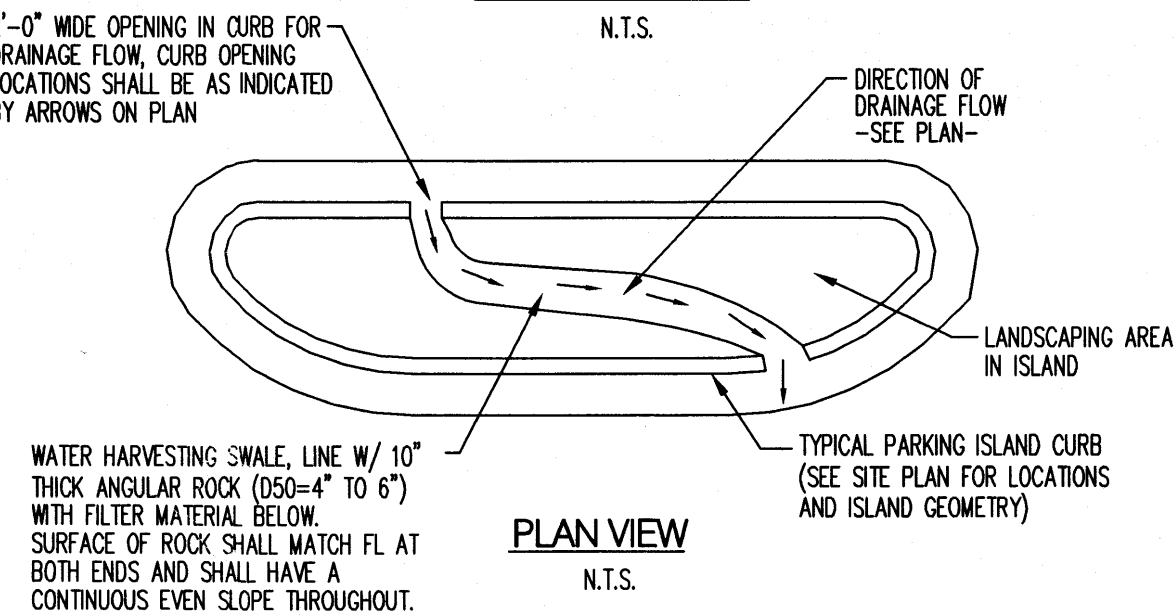

PLAN VIEW
N.T.S.

8 TYPICAL WATER HARVESTING DETAIL
N.T.S.

GRADING AND DRAINAGE NARRATIVE

I. INTRODUCTION
The purpose of this submittal is to present a grading and drainage plan for the proposed CVS Pharmacy development in SW Albuquerque. The site is located at the northeast corner of the Unser Crossing project at the intersection of Central Avenue and Unser Boulevard. The project will include a single retail building with pedestrian access, parking, and landscaping on approximately 1.9 acres. This Grading and Drainage Plan is submitted for DRB approval. Detailed hydrologic and hydraulic calculations will be submitted at the time of Building Permit submittal.

II. SITE LOCATION
The site is located within zone atlas map K-10-Z. The project is located on Tract 9 of Unser Crossing and is bounded along the north by Central Ave., along the east by Unser Blvd., and along the south and west by the Unser Crossing development.

III. EXISTING HYDROLOGIC CONDITIONS
The site encompasses approximately 1.9 acres and is undeveloped. Slopes for the site range between 1 to 3% to the east and there is sparse vegetation cover. Currently, the majority of the site drains via surface flow into inlets located in Unser Blvd. These flows discharge through storm drain to a concrete lined channel near the southeast corner of Bridge and Unser.

IV. OFFSITE DRAINAGE
There are currently five culverts that divert flow across Central Ave. to the northeast corner of the site. In existing conditions, the culvert flow travels across the site via a natural channel into an end section of the existing storm drain system along Unser Blvd. In developed conditions, the five culverts will be directly connected to the storm drain system in Unser with a junction box and storm drain pipe. There is no additional offsite flow that reaches the site.

V. PROPOSED HYDROLOGIC CONDITIONS
The proposed site drains over surface and through on-site storm drains to the Unser Boulevard storm drain per the Unser Crossing Drainage Management Plan. Basins 1 and 2 drain to storm drain inlets in the drive aisle north of the building. The flow in this storm drain is 1.5 cfs. Basin 3 (Q=3.6 cfs) drains to a storm drain inlet in the drive aisle to the south of the building. Basin 4 (Q=3.4 cfs) drains to the 20 foot landscape area adjacent to Unser Boulevard through curb cuts on the east side of the drive aisle. The intent of this is to water harvest a portion of the site runoff. A storm drain basin in the landscape area will serve as the emergency outfall for runoff in Basin 4.

V. CONCLUSION
The grading and drainage plan for the CVS site is consistent with the approved Unser Crossing Drainage Management Plan. The plan is capable of safely passing the 100 year storm and meets city requirements. All analysis was completed in accordance with section 22.2 of the Development Process Manual.



Darren Sowell
ARCHITECTS
4700 Lincoln N.E., Suite 111
Albuquerque, N.M. 87109
Phone: (505) 342-6200
Fax: (505) 342-6201

Bohannon & Huston
Consulting Engineers
1700 Johnson St. NE, Albuquerque, NM 87109-0305
ENGINEERING • SPATIAL DATA • ADVANCED TECHNOLOGIES

Mitchell Associates, LLC

Unser Crossing Architects
Curb Cut, 100 Site 112
Albuquerque, NM 87110
Phone: (505) 338-0505
darryl@unsercrossing.com



CVS PHARMACY

Site Plan

Central Avenue and Unser Boulevard
Albuquerque, New Mexico 87121

CVS/
pharmacy


Job Number
Drawn By MRP
Checked SJS
Issue Date DEC 4, 2008

GRADING AND
DRAINAGE
PLAN

Scale


C-101

00 OF 00

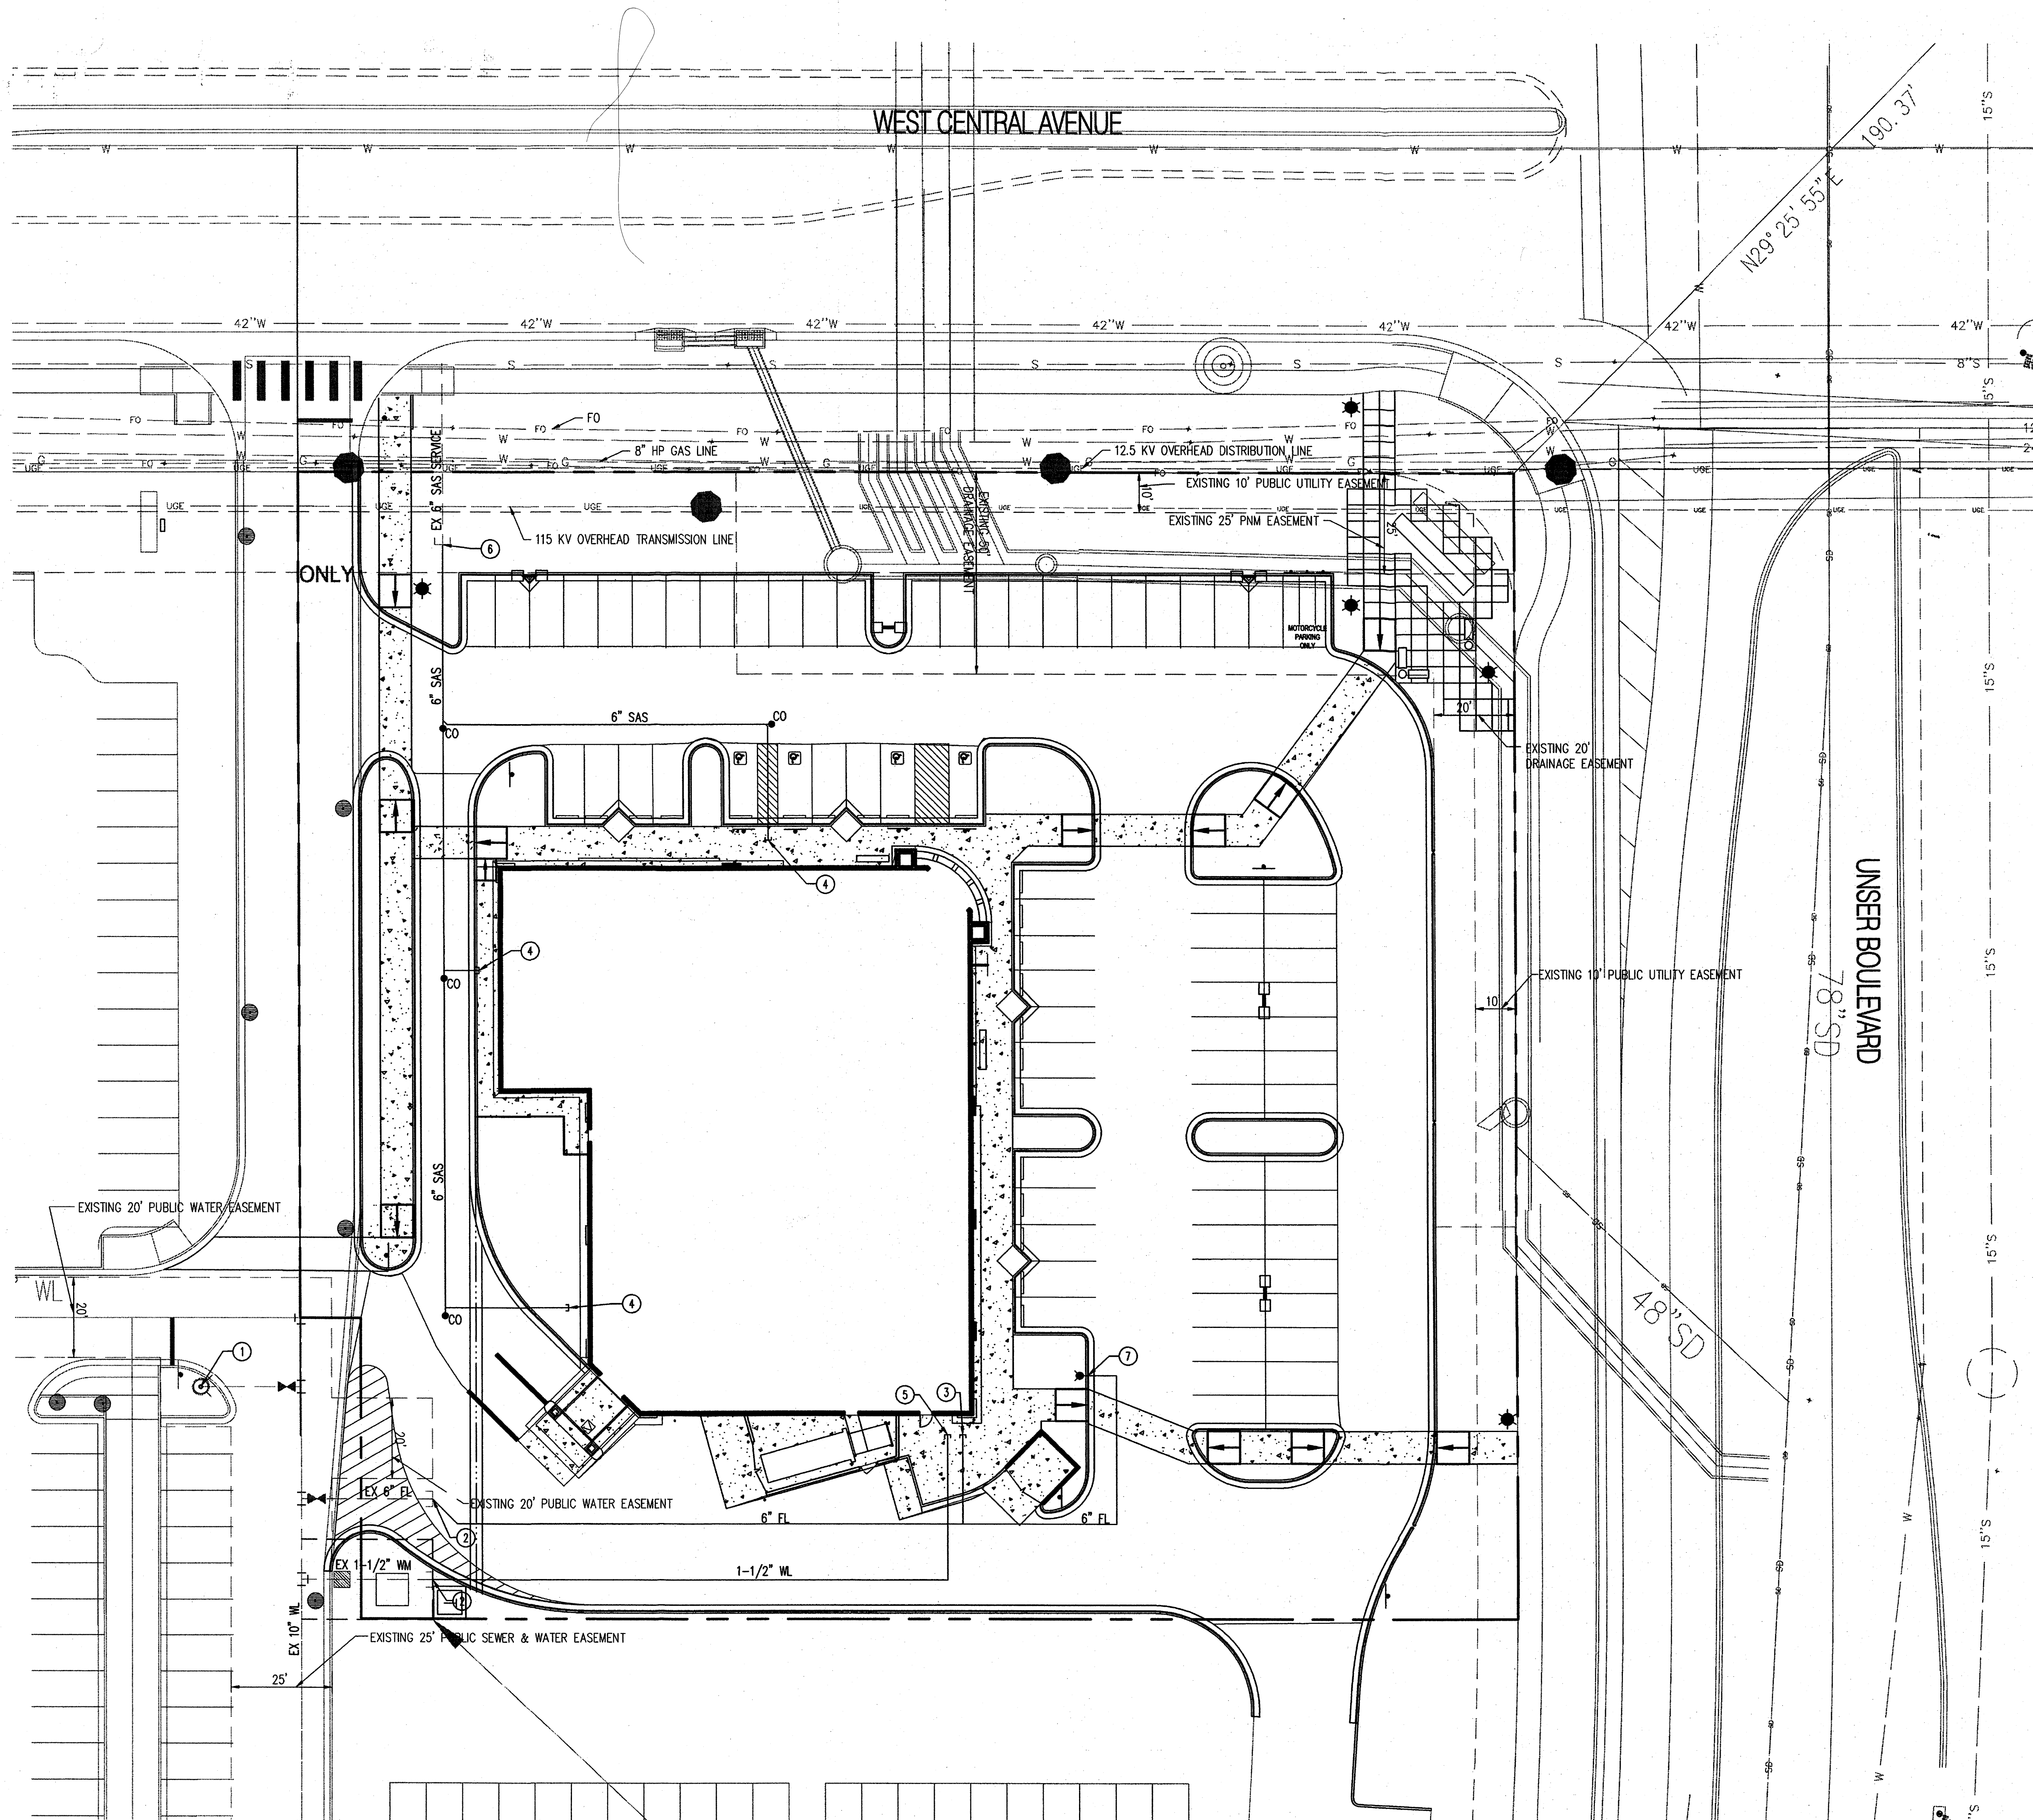

KEYED NOTES


- EXISTING FIRE HYDRANT
- CONNECT WATER/FIRE SERVICE TO EXISTING WATERLINE.
- CONNECT FIRE LINE TO WITHIN 5' OF BUILDING.
- CONNECT SAS LINE TO WITHIN 5' OF BUILDING.
- CONNECT WATER LINE TO WITHIN 5' OF BUILDING.
- CONNECT SEWER LINE TO EXISTING LINE
- PROPOSED FIRE HYDRANT.

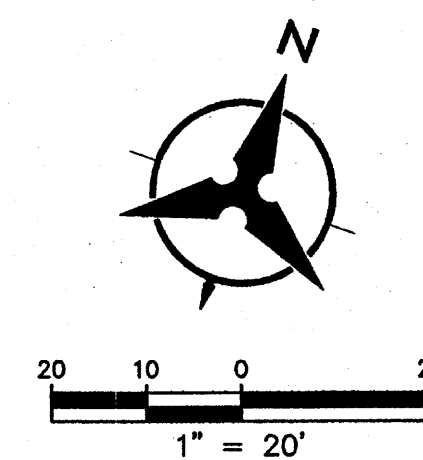

LEGEND

---	PROPERTY LINE
---	EXISTING EASEMENT
SAS	EXISTING SANITARY SEWER
W	EXISTING WATER LINE
□	EXISTING WATER METER
+	EXISTING CAP
+	EXISTING VALVE
+	EXISTING FIRE HYDRANT
○	EXISTING SANITARY SEWER MANHOLE
□	EXISTING INLET
---	EXISTING EASEMENT
SAS	PROPOSED SANITARY SEWER LINE
●	PROPOSED SANITARY SEWER MANHOLE
●	PROPOSED CLEANOUT
WL	PROPOSED WATER LINE
+	PROPOSED VALVE
FL	PROPOSED FIRE LINE
+	PROPOSED CAP
■	PROPOSED WATER METER

AFD PLANS CHECKING OFFICE
924-3611
APPROVED/DISAPPROVED
HYDRANT(S) ONLY
R.C. Smith 12-4-08
SIGNATURE & DATE

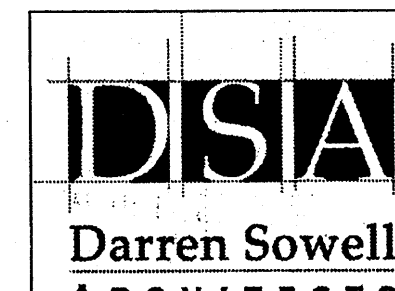

Darren Sowell
ARCHITECTS
4700 Lincoln N.E., Suite 111
Albuquerque, N.M. 87109
Phone: (505) 342-6200
Fax: (505) 342-6201

Bohannon & Huston
ENGINEERING • SPATIAL DATA • ADVANCED TECHNOLOGIES

Mitchell Associates, LLC

Landscape Architects
Crista Blvd. NE, Suite 112
Albuquerque, NM 87110
Phone: (505) 508-6866
dmy@mlhassociatesllc.com



CVS PHARMACY
Site Plan
Central Avenue and Unser Boulevard
Albuquerque, New Mexico 87121








Job Number _____
Drawn By _____ MRP
Checked _____ SJS
Issue Date OCT 31, 2008

**CONCEPTUAL
UTILITY PLAN**

Scale _____

C-201

00 OF 00

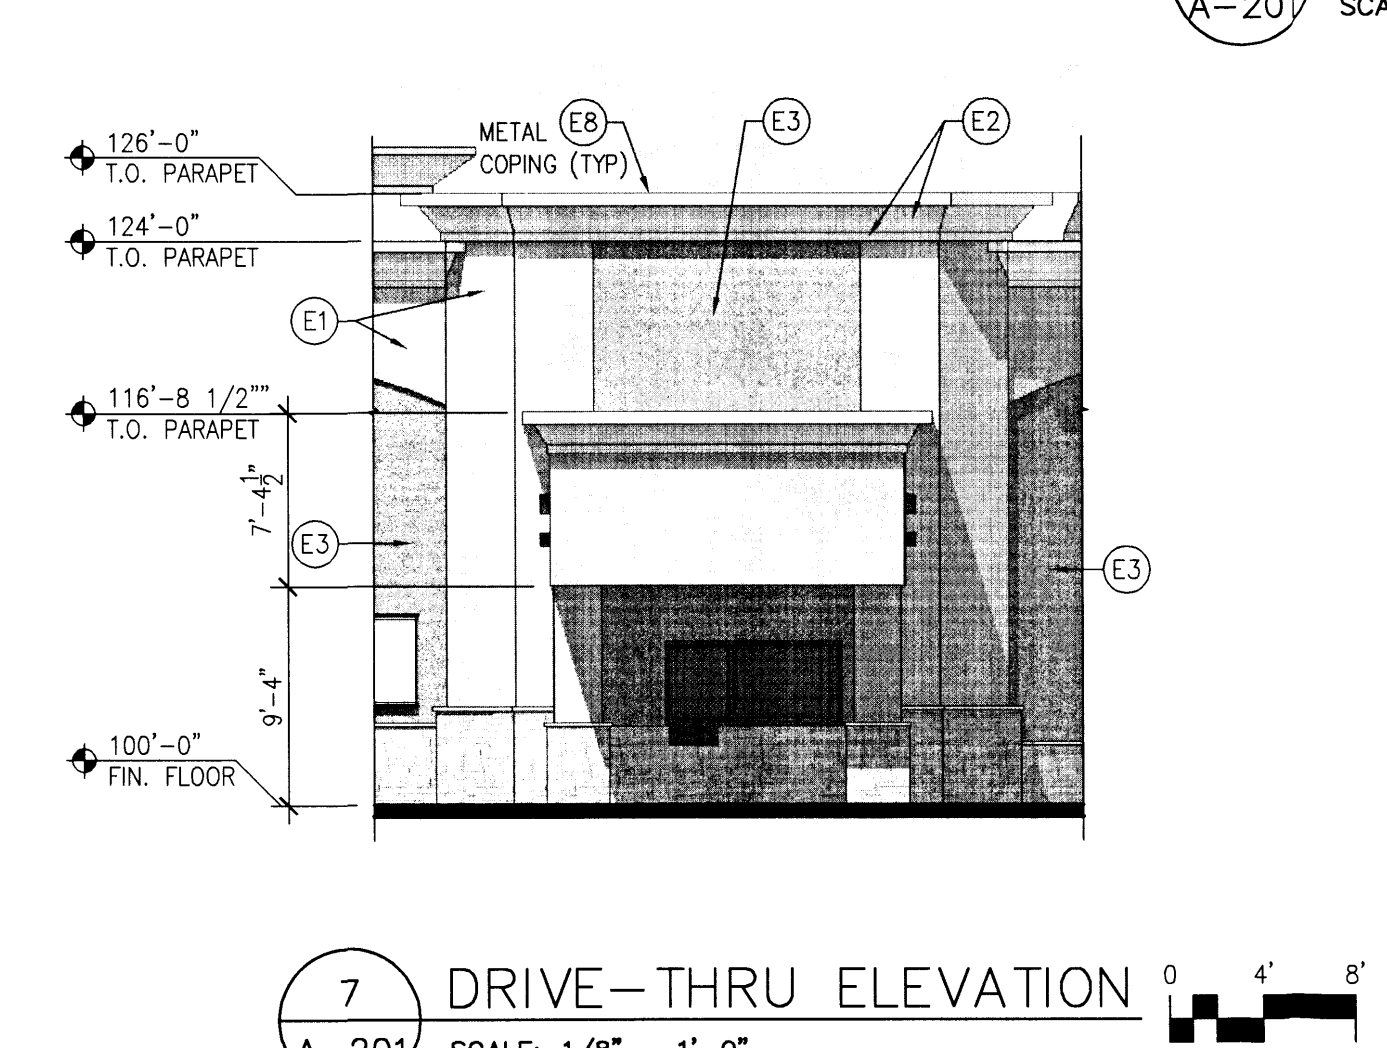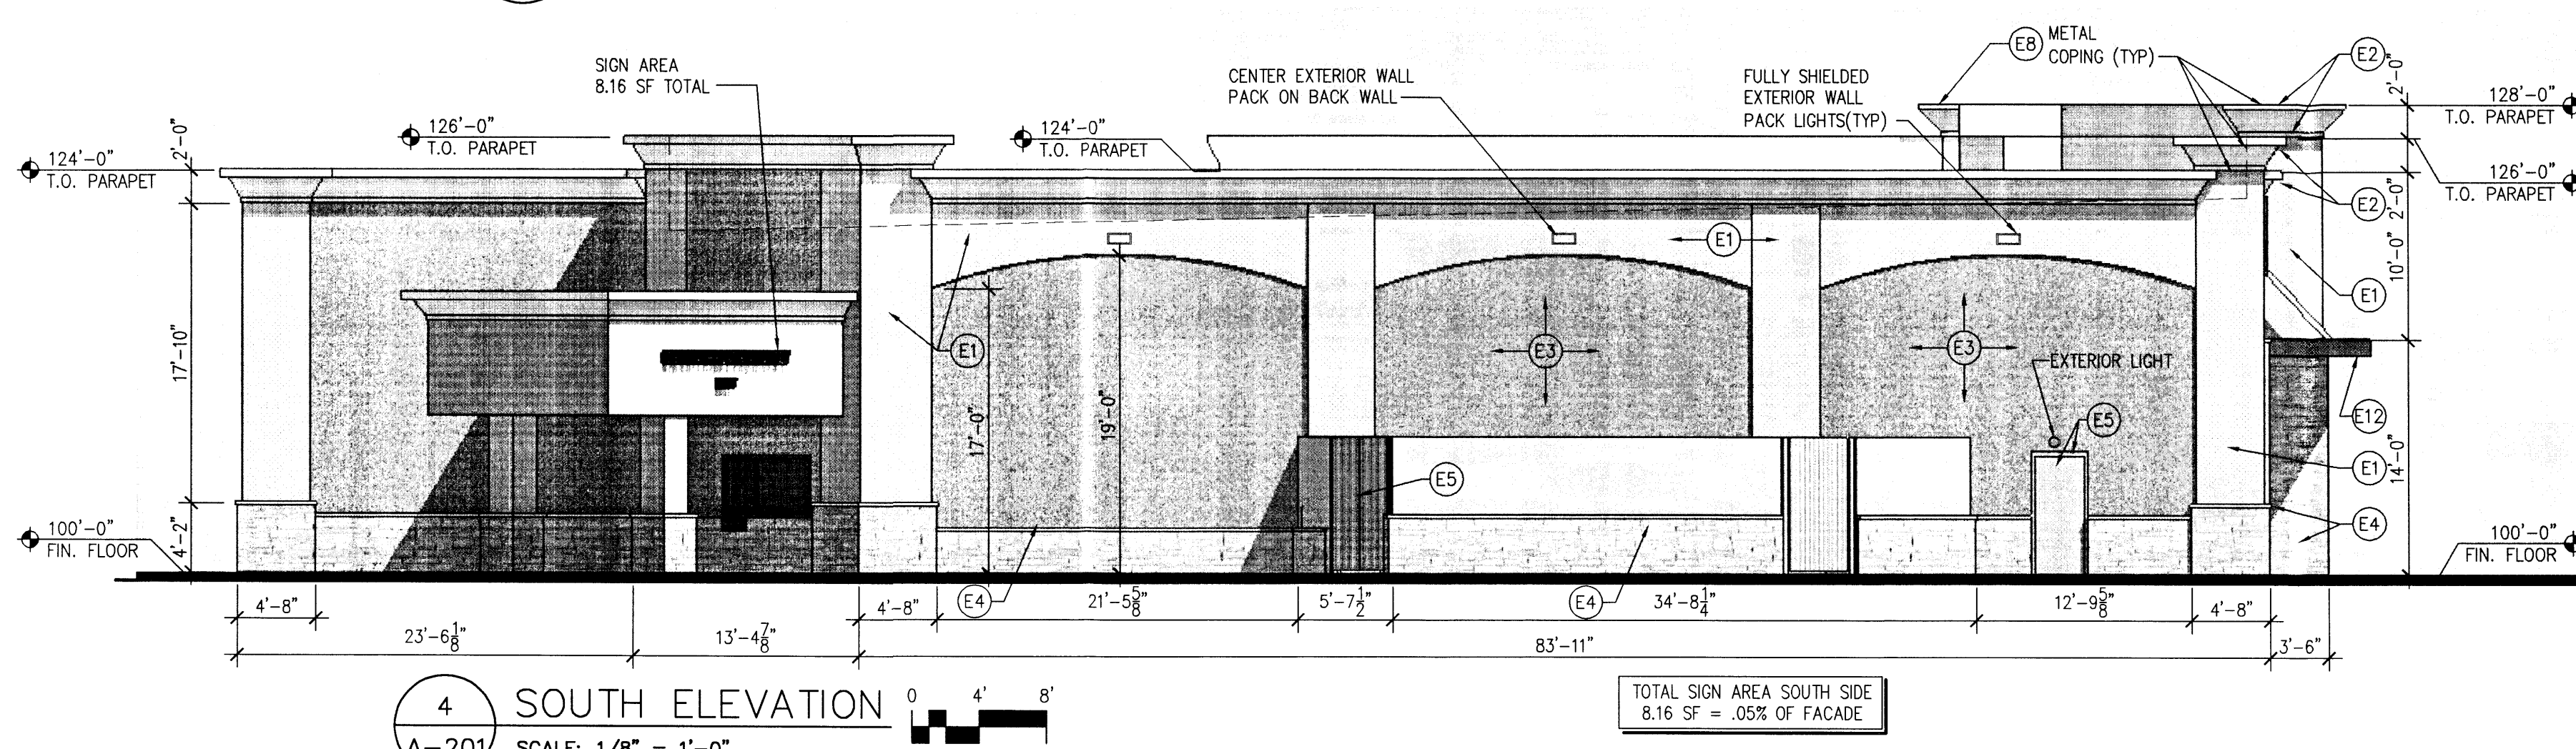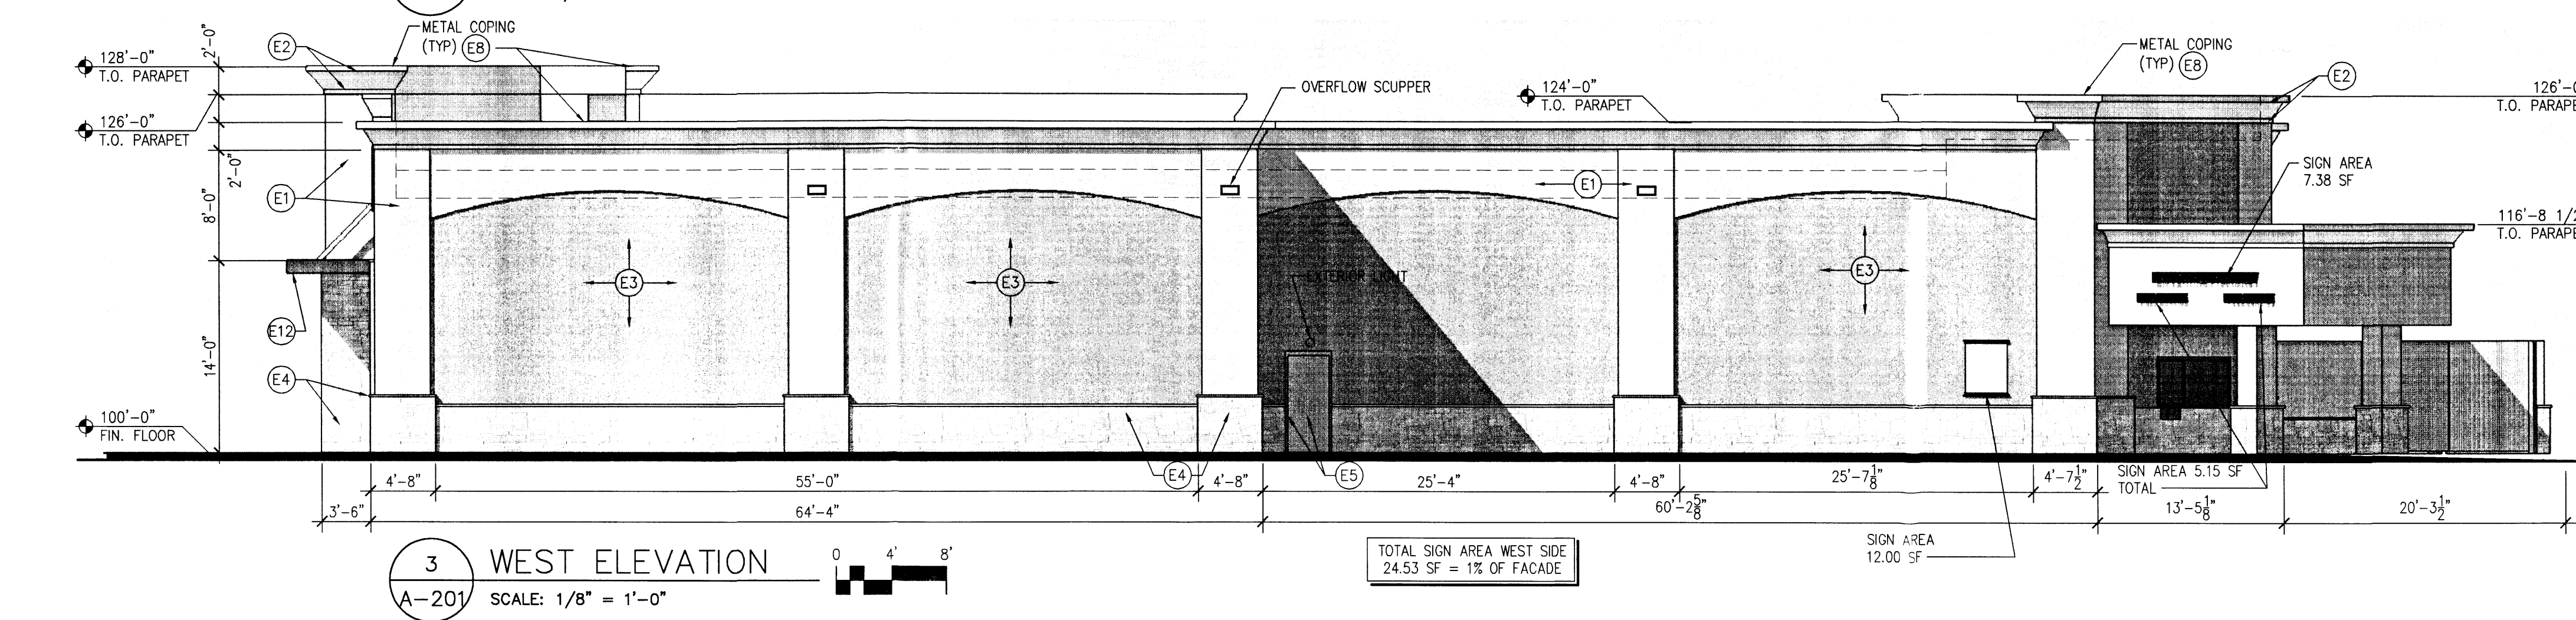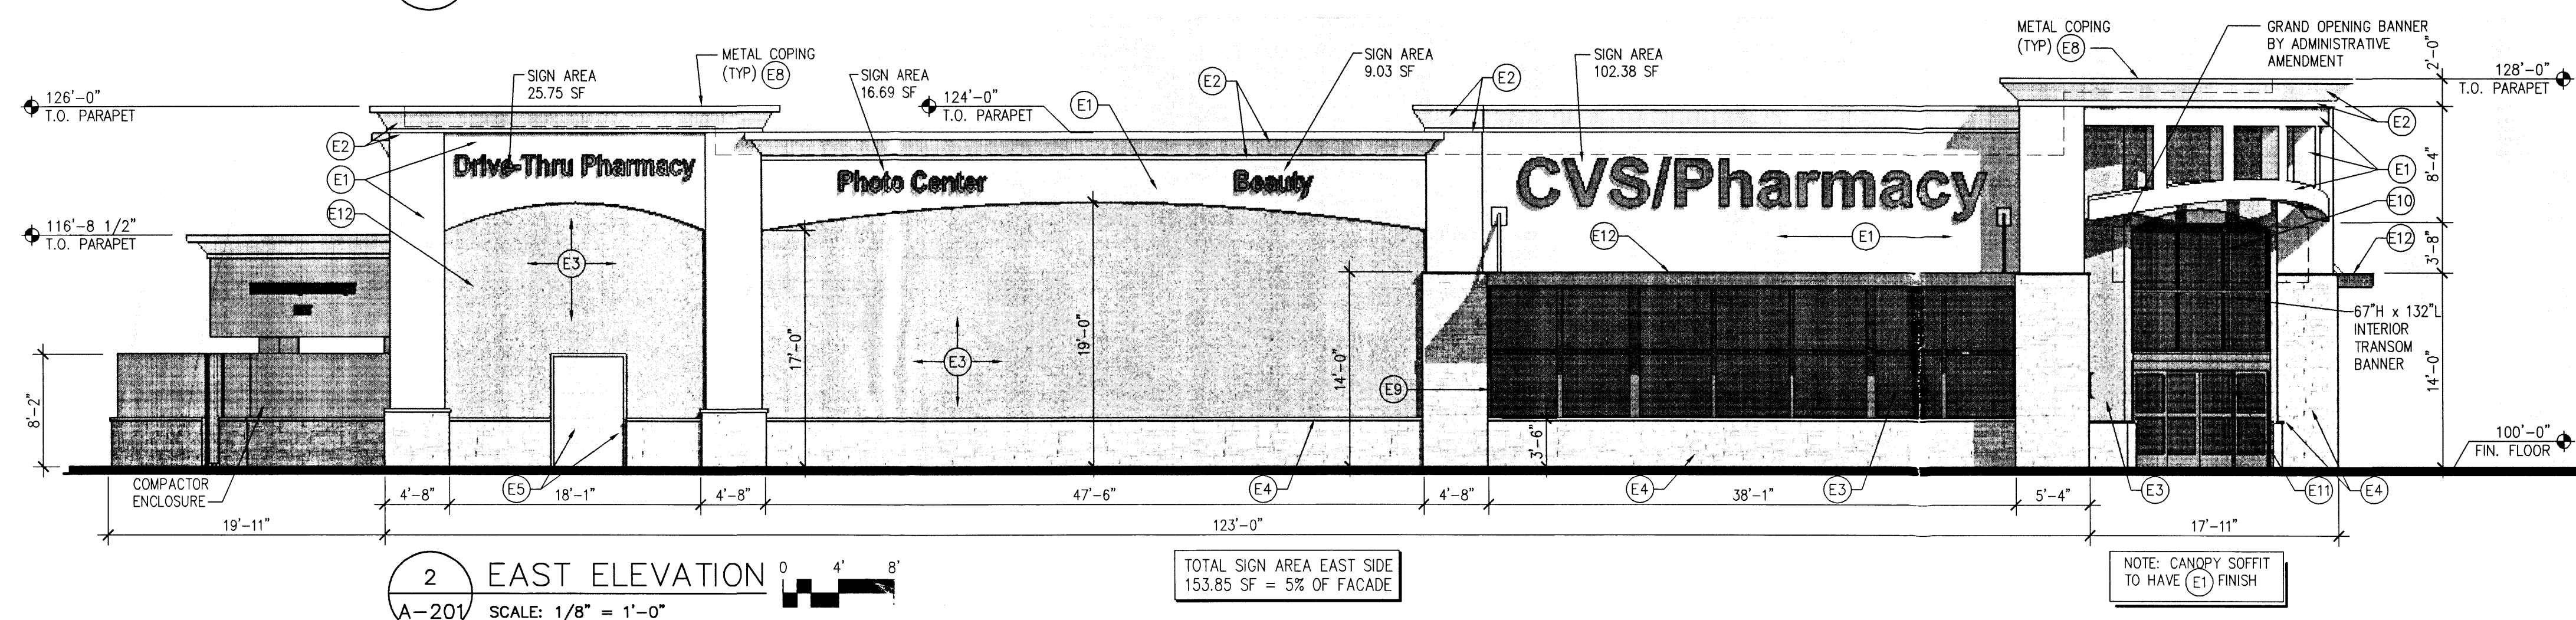
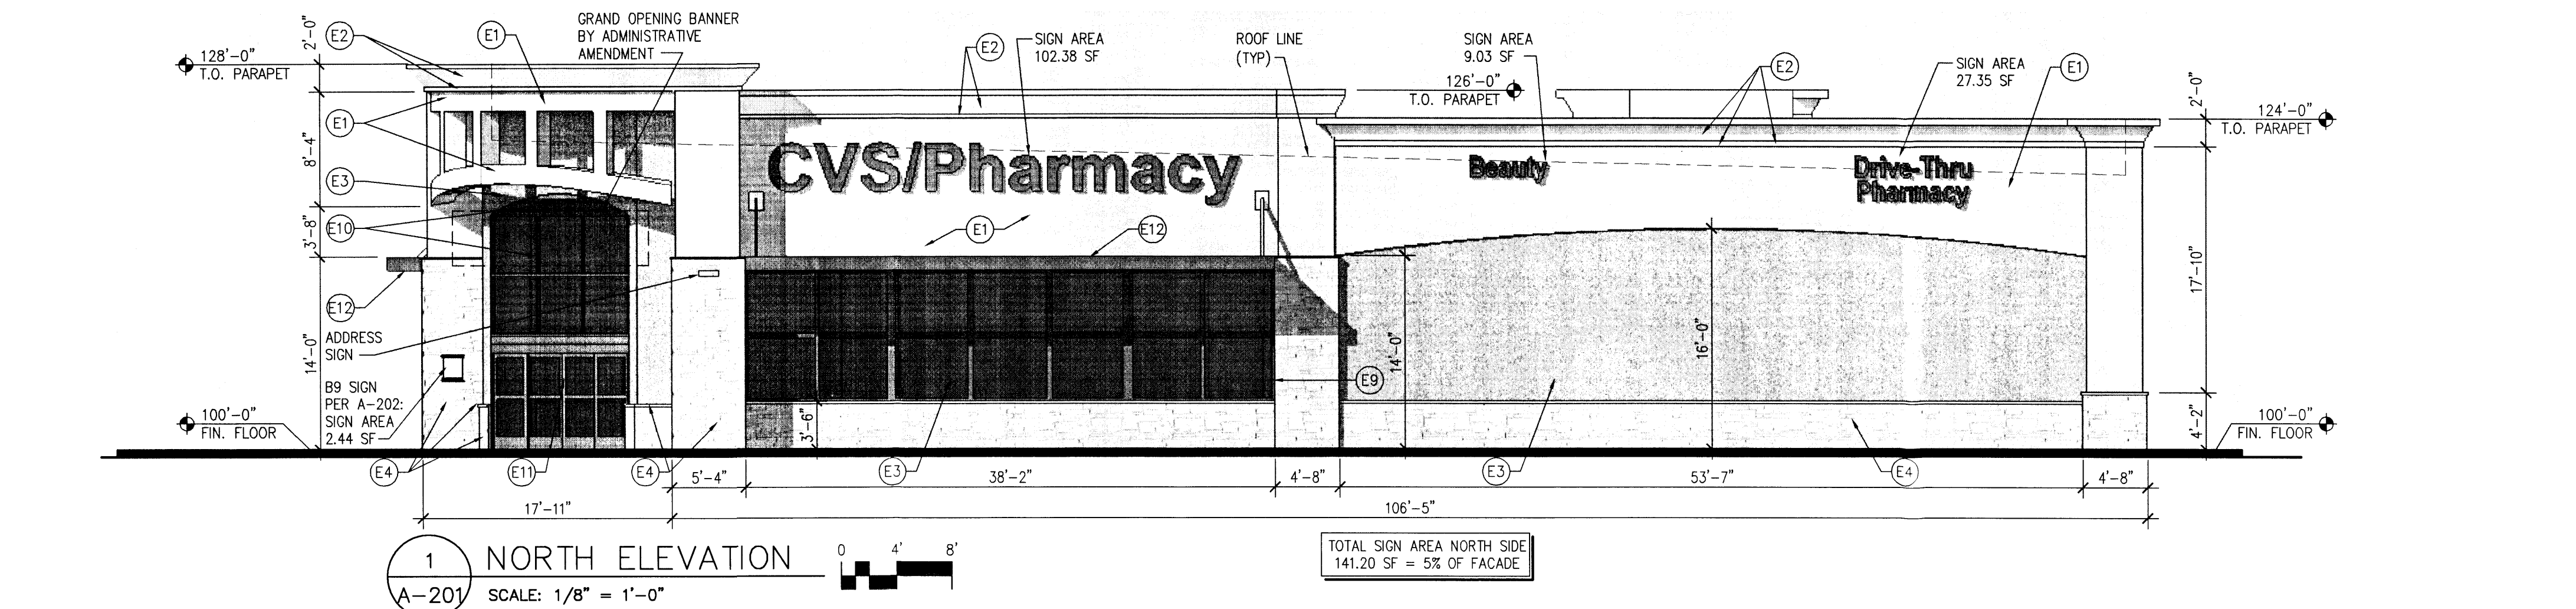


EXTERIOR FINISH SCHEDULE				
TAG	MATERIAL / DESCRIPTION	MFR.	COMMON COLOR NAME	MFR. COLOR
E1	EIFS/STUCCO	EL REY ACRYLIC	LIGHT TAN	#327 CASA
E2	EIFS	EL REY ACRYLIC	OFF-WHITE	#1641 MIST
E3	EIFS/STUCCO	EL REY ACRYLIC	LIGHT BROWN	#1565 RIVER ROCK
E4	STONE VENEER & CAP	CanyonRock PREMIUM DECORATIVE STONE	TAN	PREMIUM LEDGESTONE
E5	PAINT	BENJAMIN MOORE	-	PAINT TO MATCH "E4"
E6	NOT USED	-	-	-
E7	NOT USED	-	-	-
E8	PAINT	BENJAMIN MOORE	-	PAINT TO MATCH EIFS "E2"
E9	ALUM STOREFRONT	-	RED	CARNIVAL RED VALSPAR SL4A139
E10	ALUM CURTAIN WALL	-	RED	CARNIVAL RED VALSPAR SL4A139
E11	ALUM AUTOMATIC DOOR	STANLEY	RED	CARNIVAL RED VALSPAR SL4A139
E12	PAINTED STEEL AWNING	-	RED	CARNIVAL RED VALSPAR SL4A139

LEGEND

(X) - RE: EXTERIOR FINISH SCHEDULE

NOTE: SIGNAGE UNDER SEPARATE PERMIT

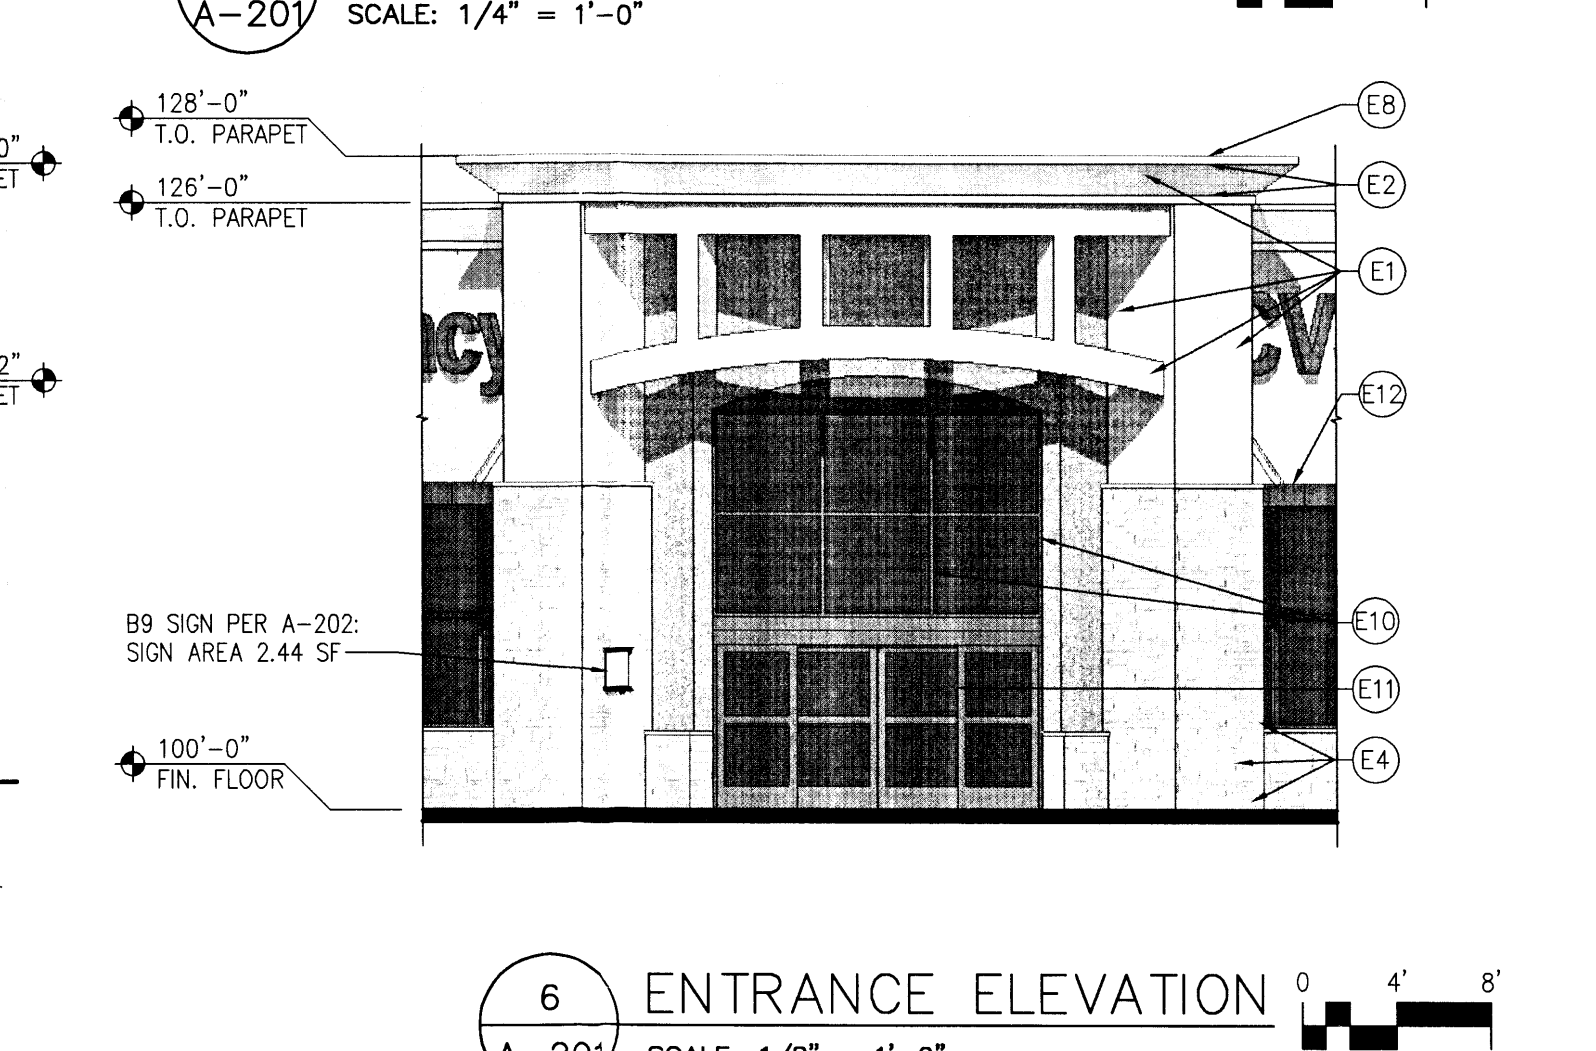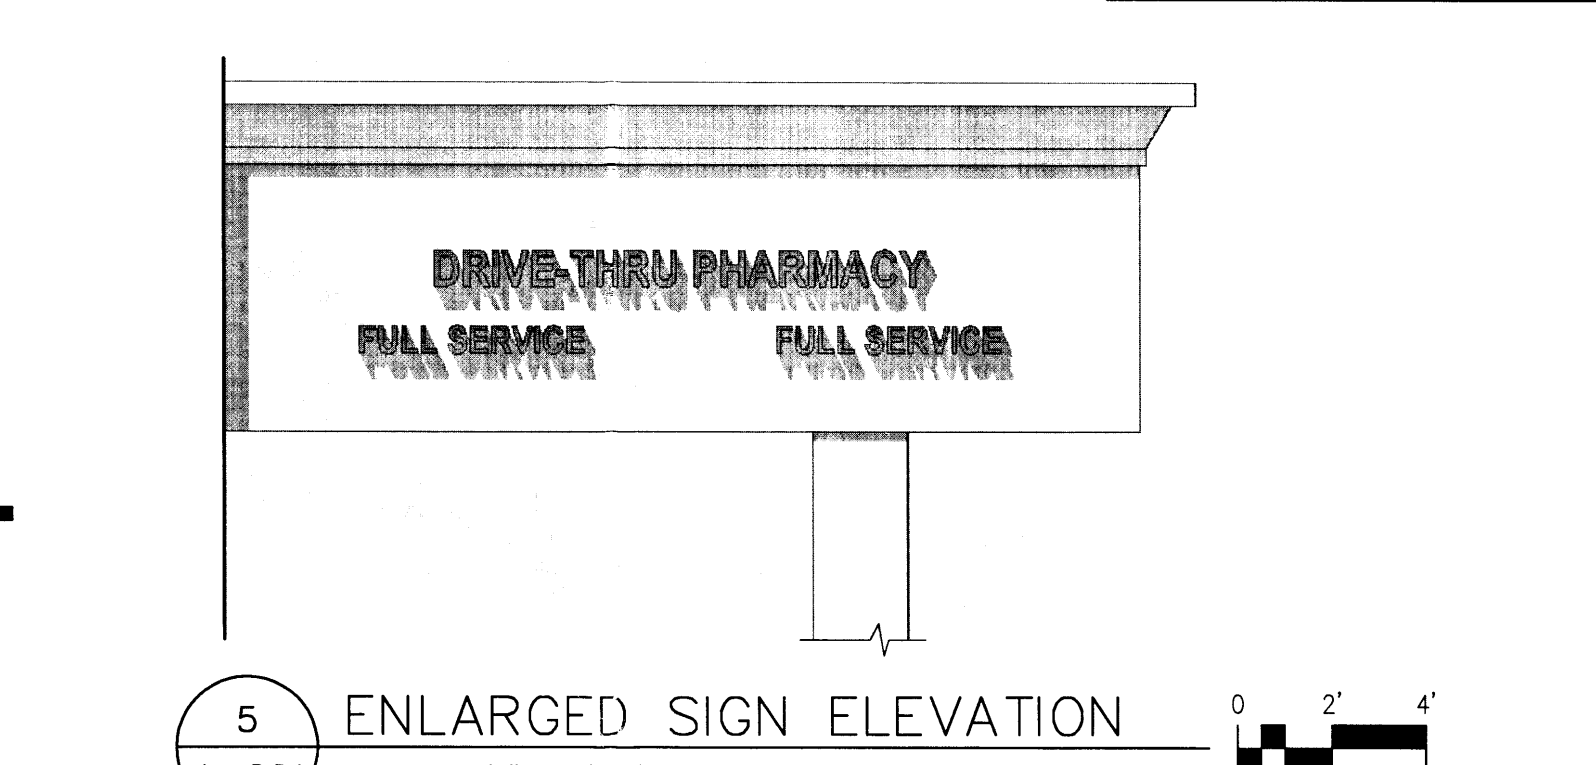

DSA

Darren Sowell
ARCHITECTS
4700 Lincoln N.E., Suite 111
Albuquerque, N.M. 87109
Phone: (505) 342-6200
Fax: (505) 342-6201

Bohannon & Huston

Consulting Engineers, P.C.
ENGINEERING • SPATIAL DATA • ADVANCED TECHNOLOGIES

Mitchell Associates, LLC

Landscape Architects
Carlie Blvd. NE, Suite 112
Albuquerque, NM 87110
Phone: (505) 834-6006
carlie@mitcheassociates.com

ARMSTRONG DEVELOPMENT PROPERTIES, INC.

CVS PHARMACY
Site Plan for Building Permit
Central Avenue and Unser Boulevard
Albuquerque, New Mexico 87121

CVS/pharmacy

1 9/30/08 EPC COMMENTS
2 10/31/08 REVISIONS
3 12/8/08 REVISIONS

Job Number _____
Drawn By _____ CDC
Checked _____ DLS
Issue Date SEPT 2, 2008

BUILDING ELEVATIONS

Scale _____

A-201
OF _____

ILLUMINATED LETTERS SCALE: 1/2" = 1'

B1
3'-6"
10'-0"
29'-3"
16'-11"
CVS/pharmacy

B2
1'-6"
17'-1 15/16"
Drive-Thru Pharmacy

B3
1'-6"
6'-0 1/8"
1'-10 1/16"
Beauty

B4
1'-6"
4'-11"
Photo

B14
3'-3 3/16"
1'-6"
8'-4 15/16"
Drive-Thru Pharmacy


B6
19"
10'-4 1/8"
19"
9"
DRIVE-THRU PHARMACY
7"
FULL SERVICE
4'-5"
7"
FULL SERVICE
4'-5"

B8
10'-4 1/8"
9"
DRIVE-THRU PHARMACY
7"
EXIT
1'-4"







NOTE: THESE SIGNS ARE FOR ILLUSTRATIVE PURPOSES ONLY, EXACT WORDING WILL BE DETERMINED BY CVS AT A LATER DATE

NOTE: CVS/PHARMACY, ACILLARY & DRIVE-THRU PHARMACY (FOR DT CANOPY) CHANNEL LETTERS WILL BE INTERNALLY ILLUMINATED

WALL SIGNS SCALE: 1" = 1'

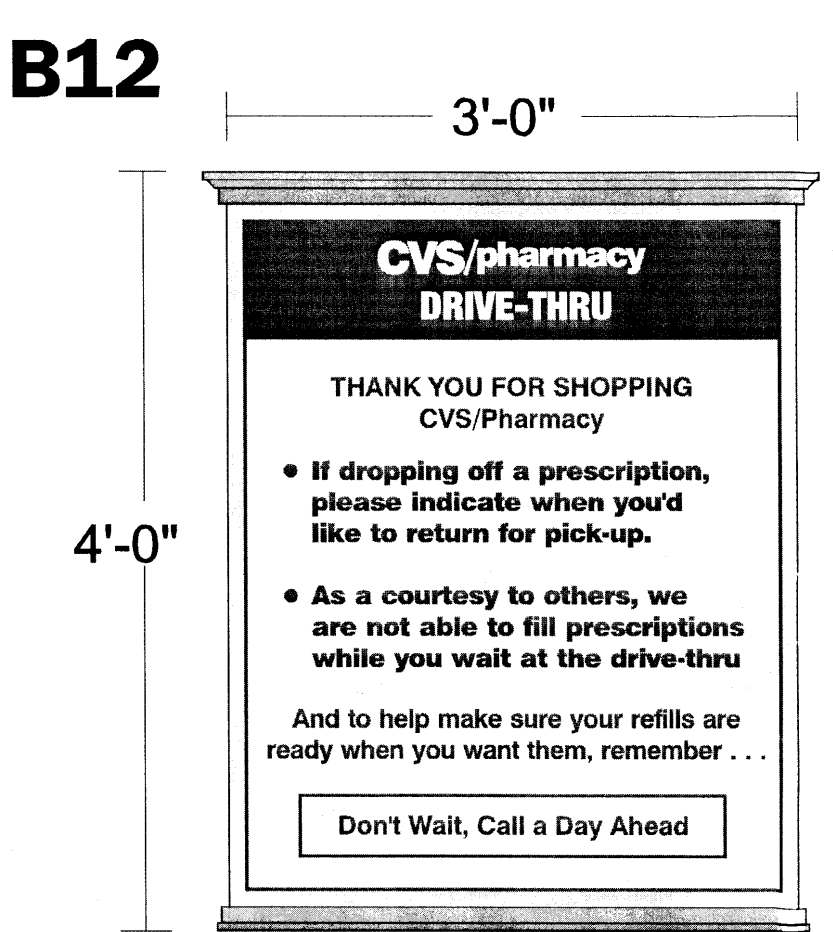

DIRECTIONAL SIGNS SCALE: 1" = 1'

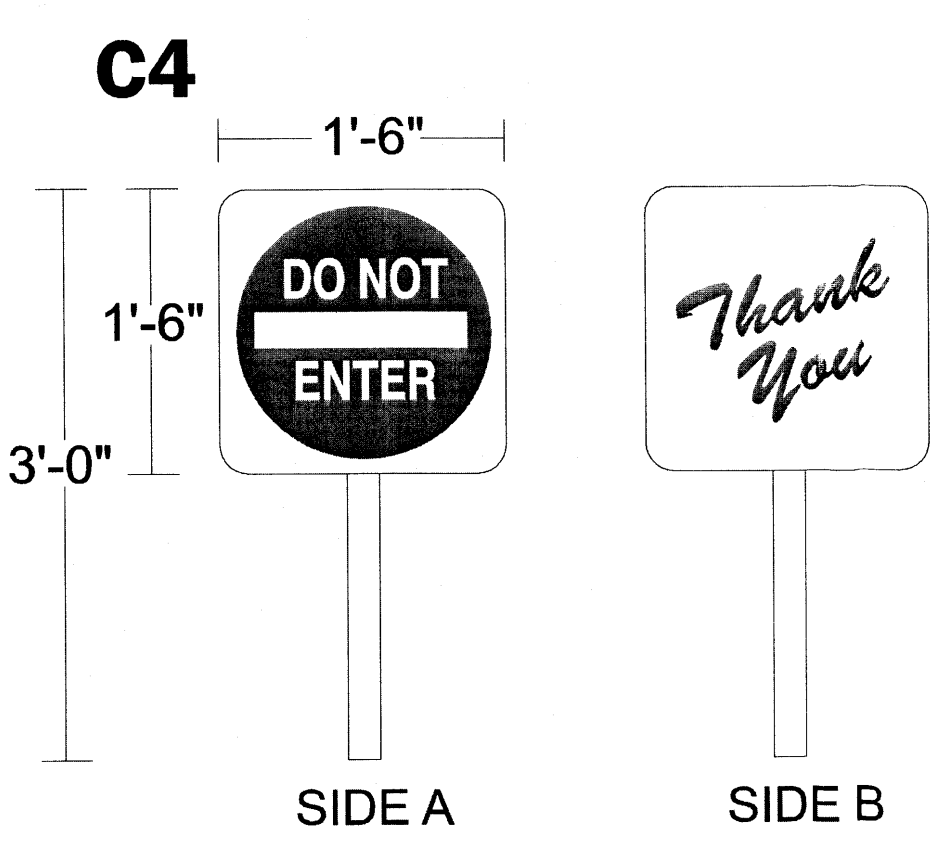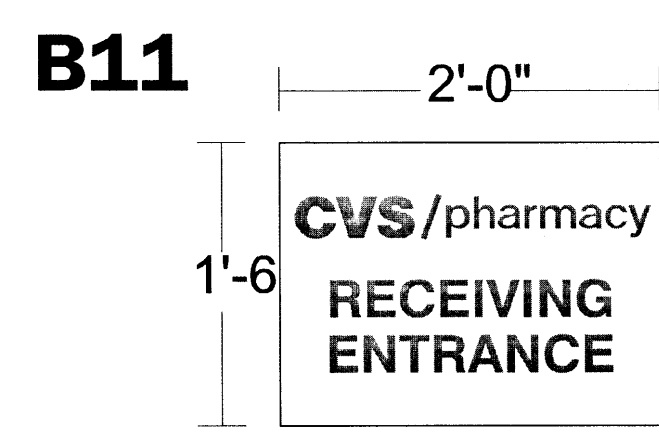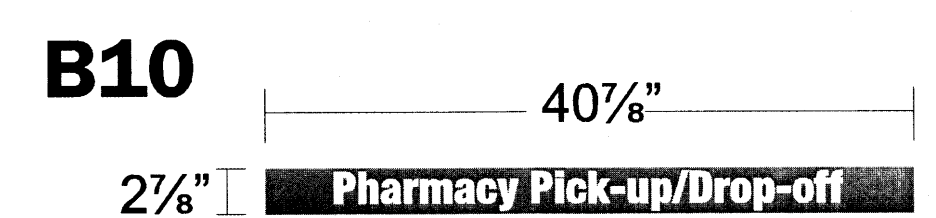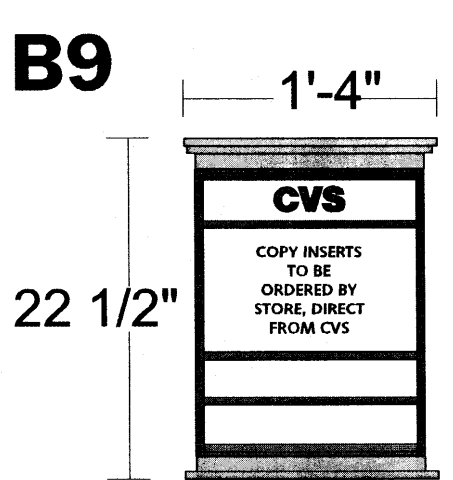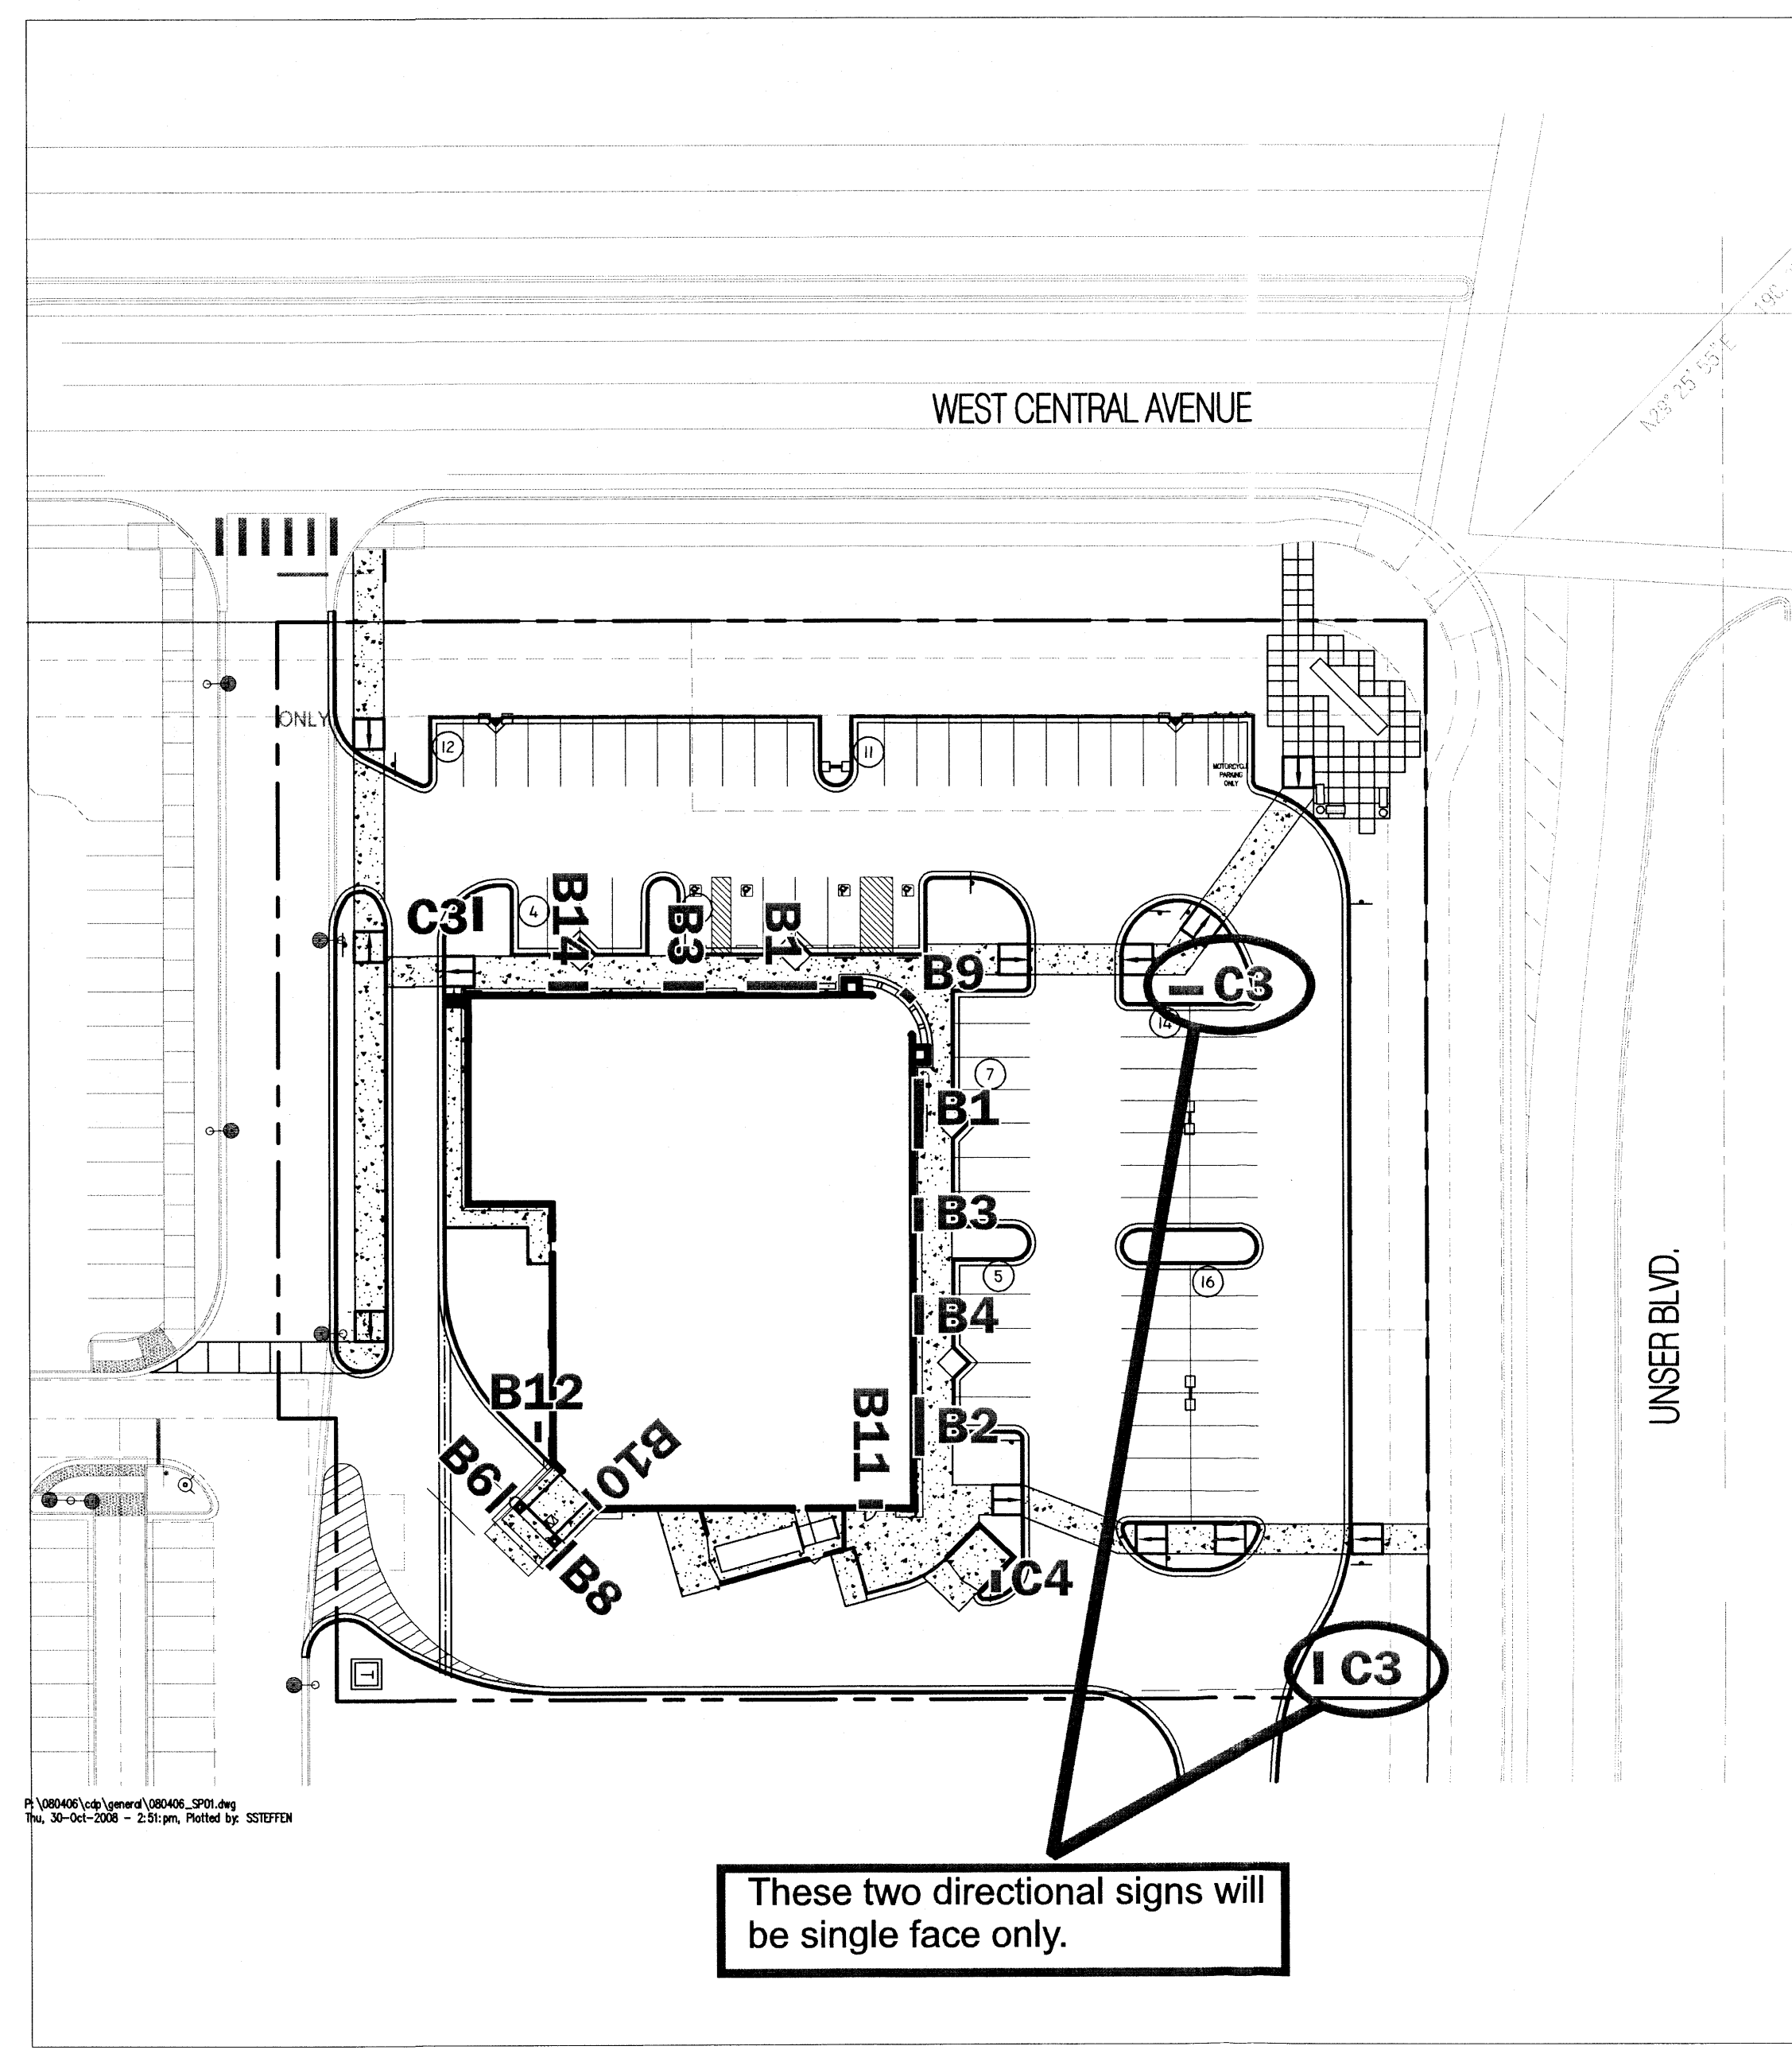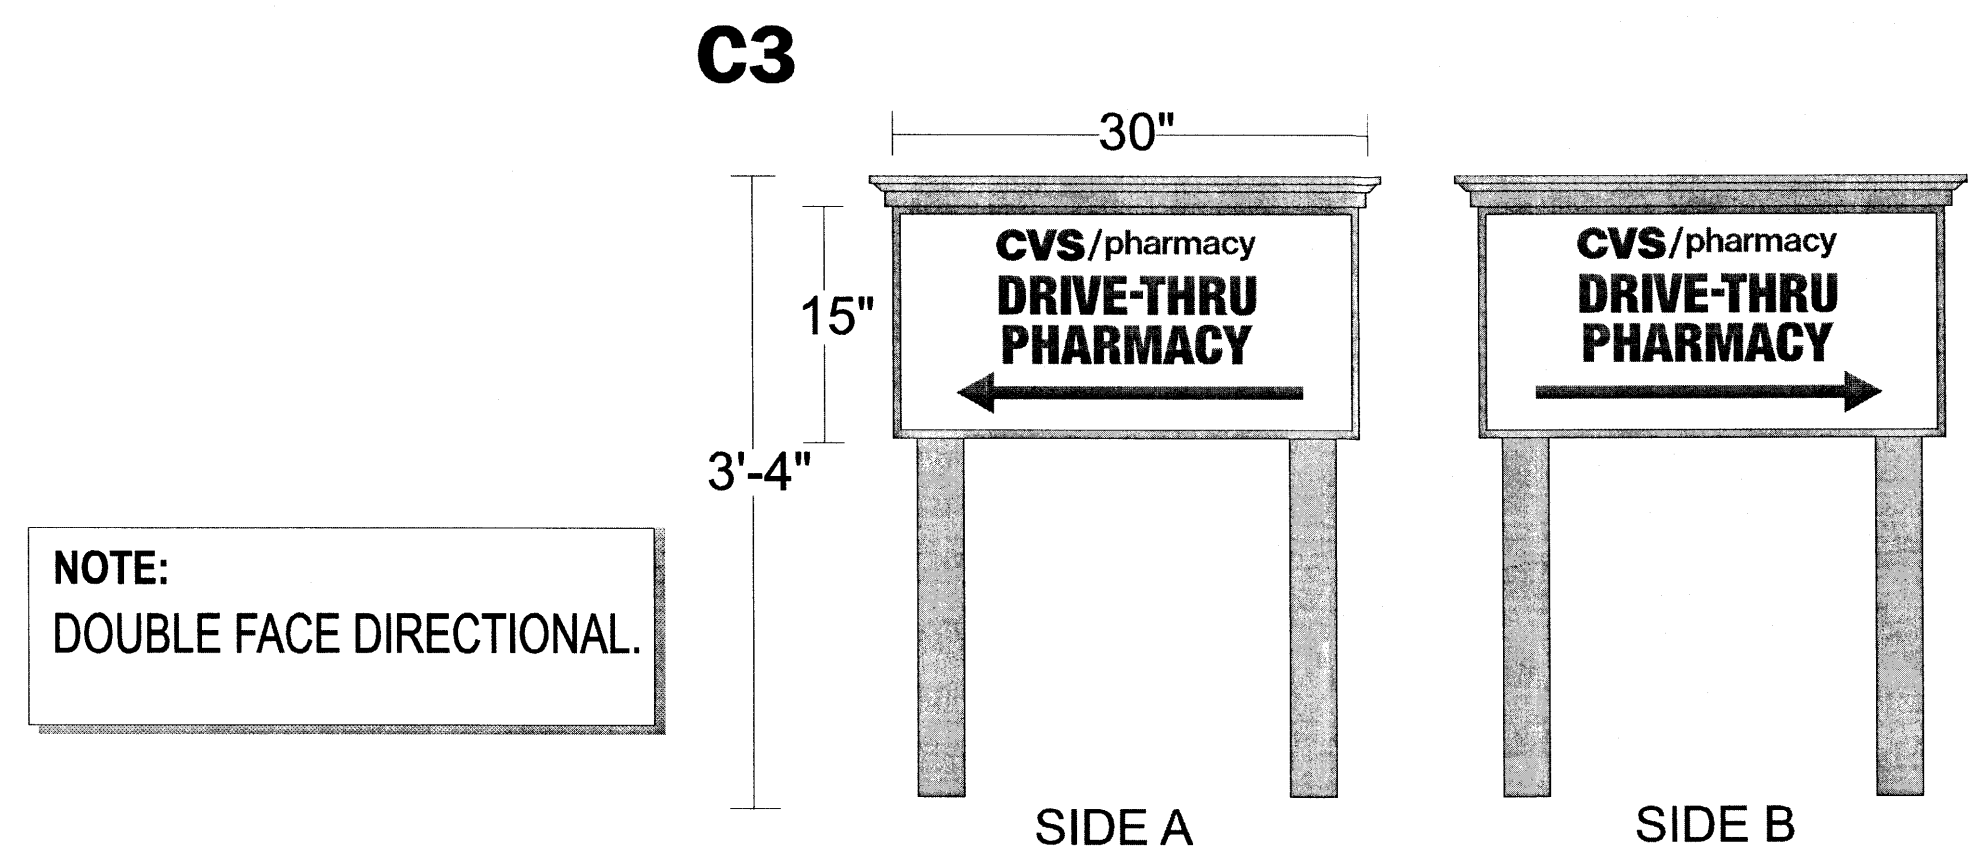

DSA
Darren Sowell
ARCHITECTS
4700 Linclon N.E., Suite 111
Albuquerque, N.M. 87109
Phone: (505) 342-6200
Fax: (505) 342-6201

Bohannon & Huston
Consulting Engineers & Architects
ENGINEERING • SPATIAL DATA • ADVANCED TECHNOLOGIES

Mitchell Associates, LLC
Landscape Architects
Central Blvd. NE, Suite 112
Albuquerque, NM 87110
Phone: (505) 639-6806
danny@mitchellassociates.com

ARMSTRONG
DEVELOPMENT
PROPERTIES, INC.


SOUTHWESTSIGNS
www.southwestsigns.com
(210) 648-3221 / 800-927-3221

CVS PHARMACY
Site Plan for Building Permit
Central Avenue and Unser Boulevard
Albuquerque, New Mexico 87121


CVS/
pharmacy

Job 17892-Layout
Drawn By AS
Checked
Date 04/18/08
Revision R10 -12/04/08


CHANNEL LTRS.,
DIR, WALL SIGNS
Scale: NOTED

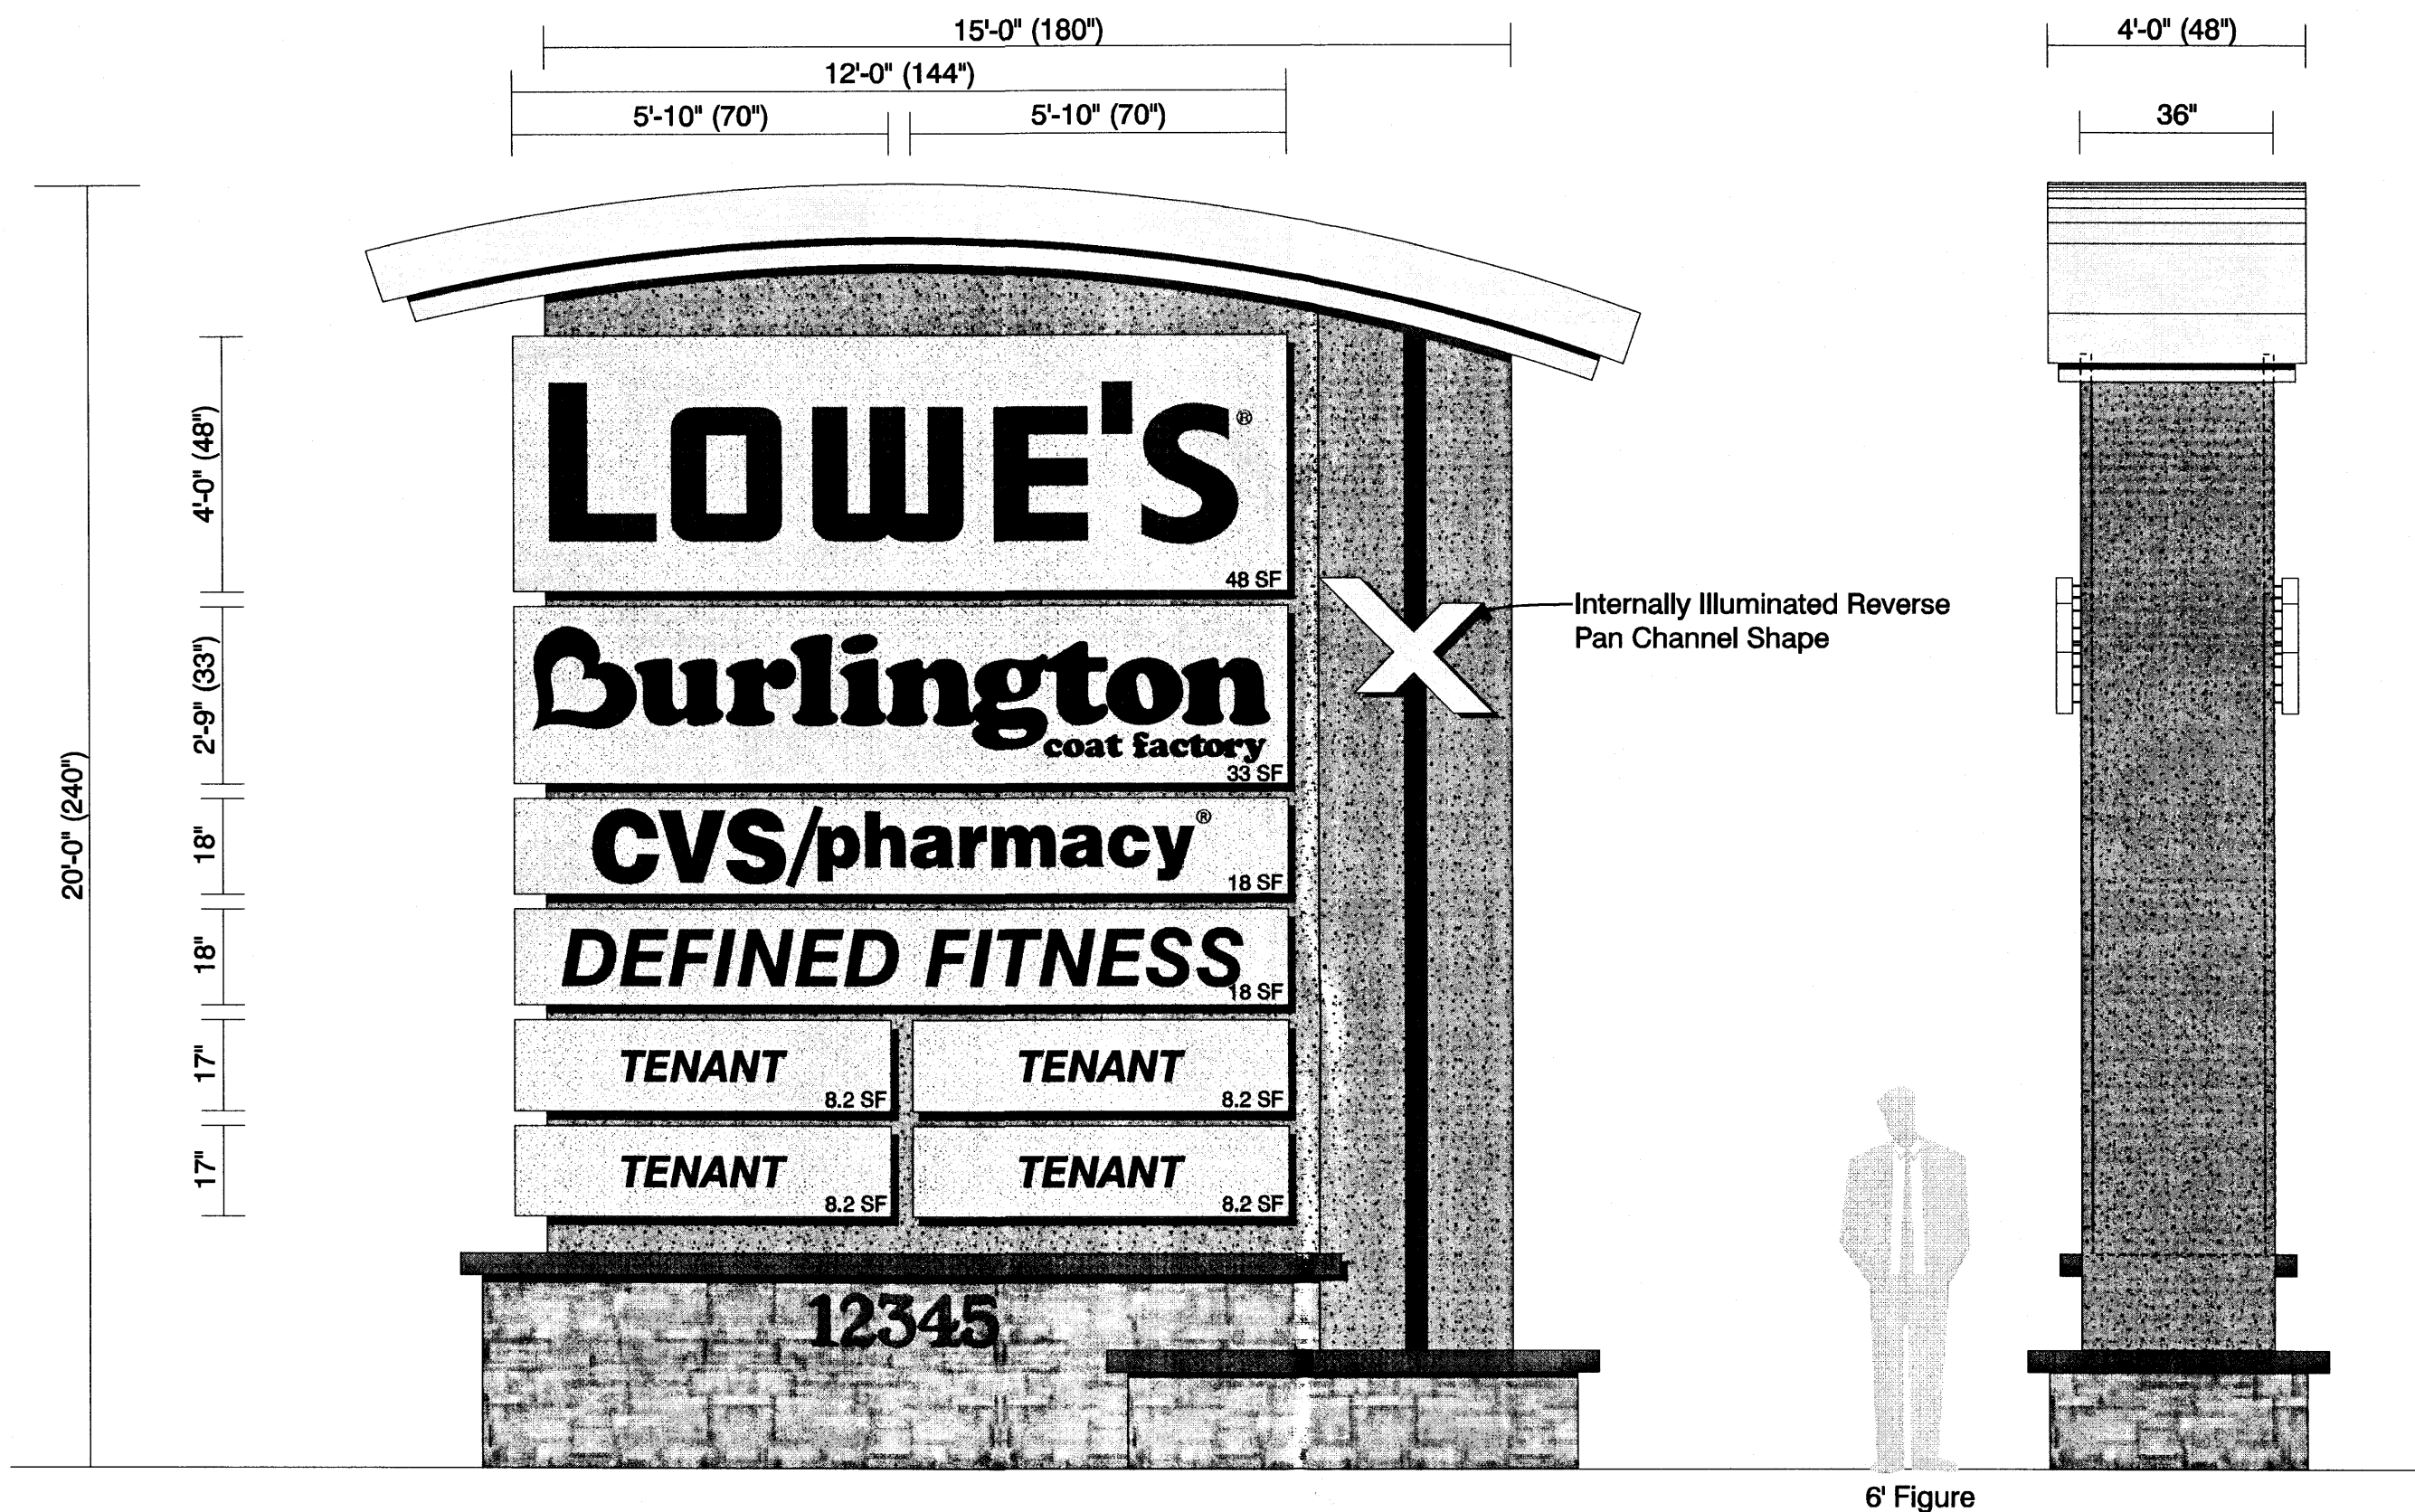

B One(1) 20' Tall Unser Blvd Sign @ 150 sq ft w/ 8 panels

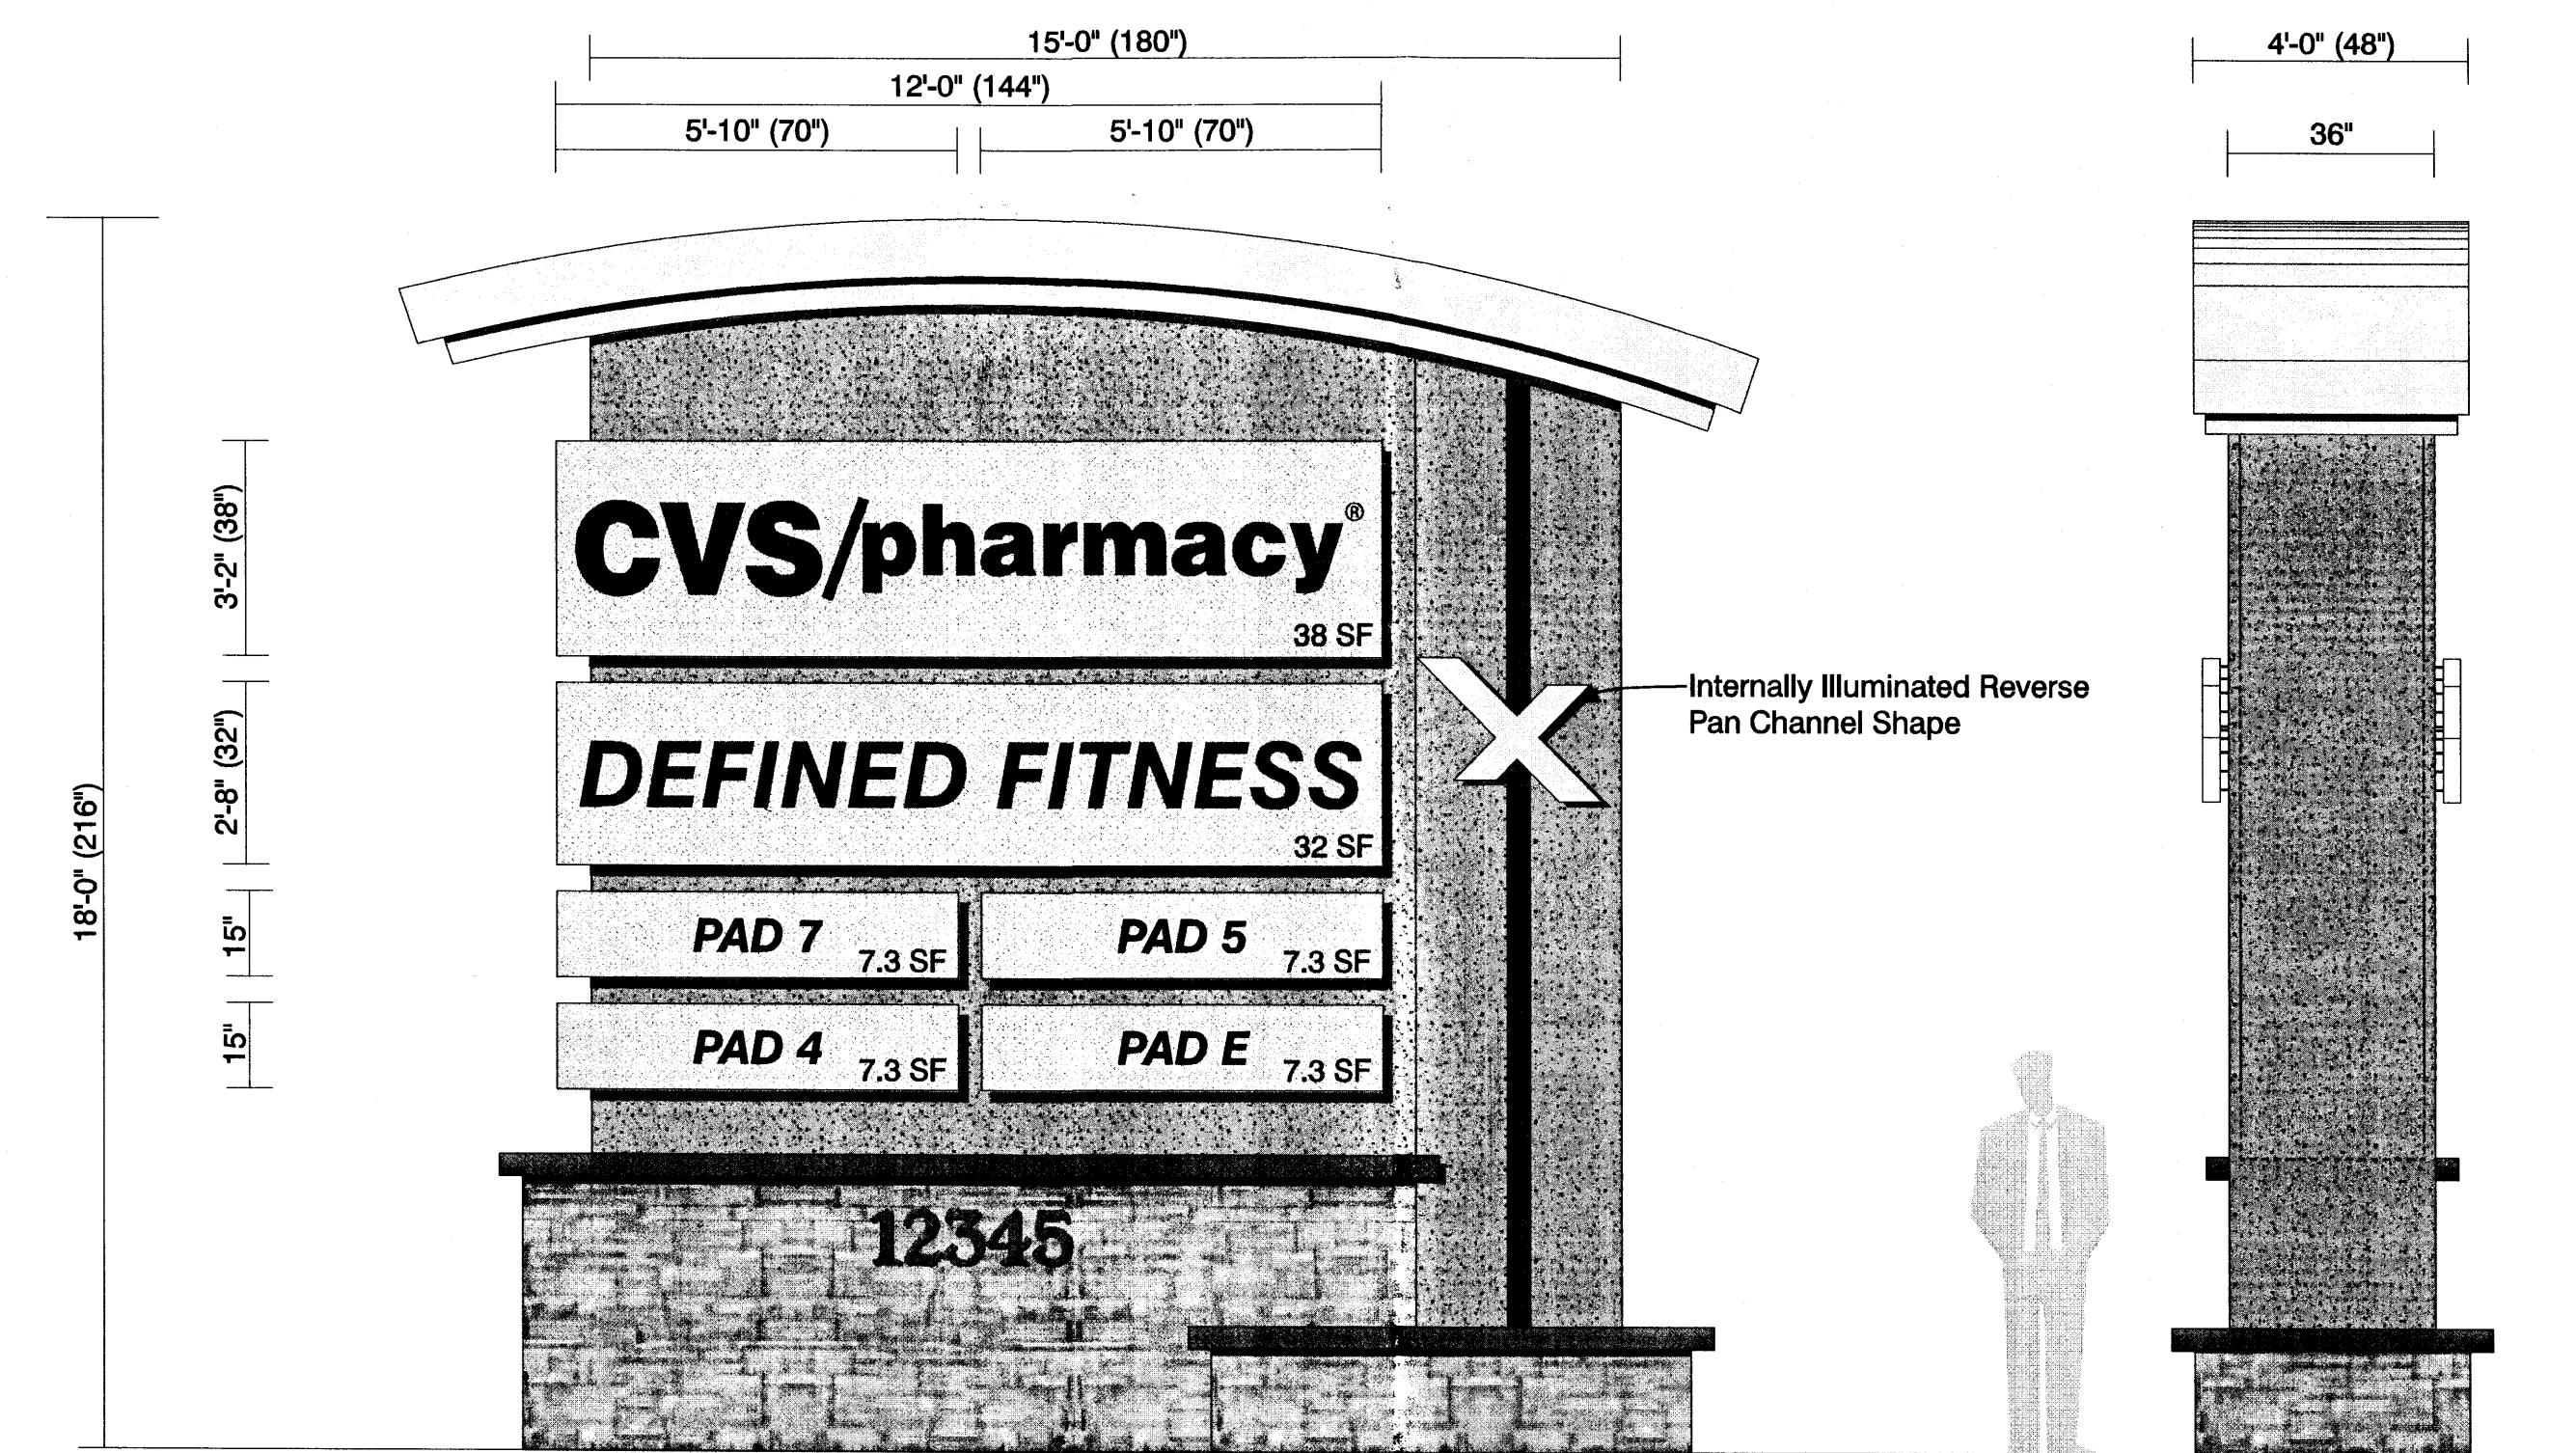

C One(1) 18' Tall Central Ave Signs @ 100 sq ft w/ 6 panels

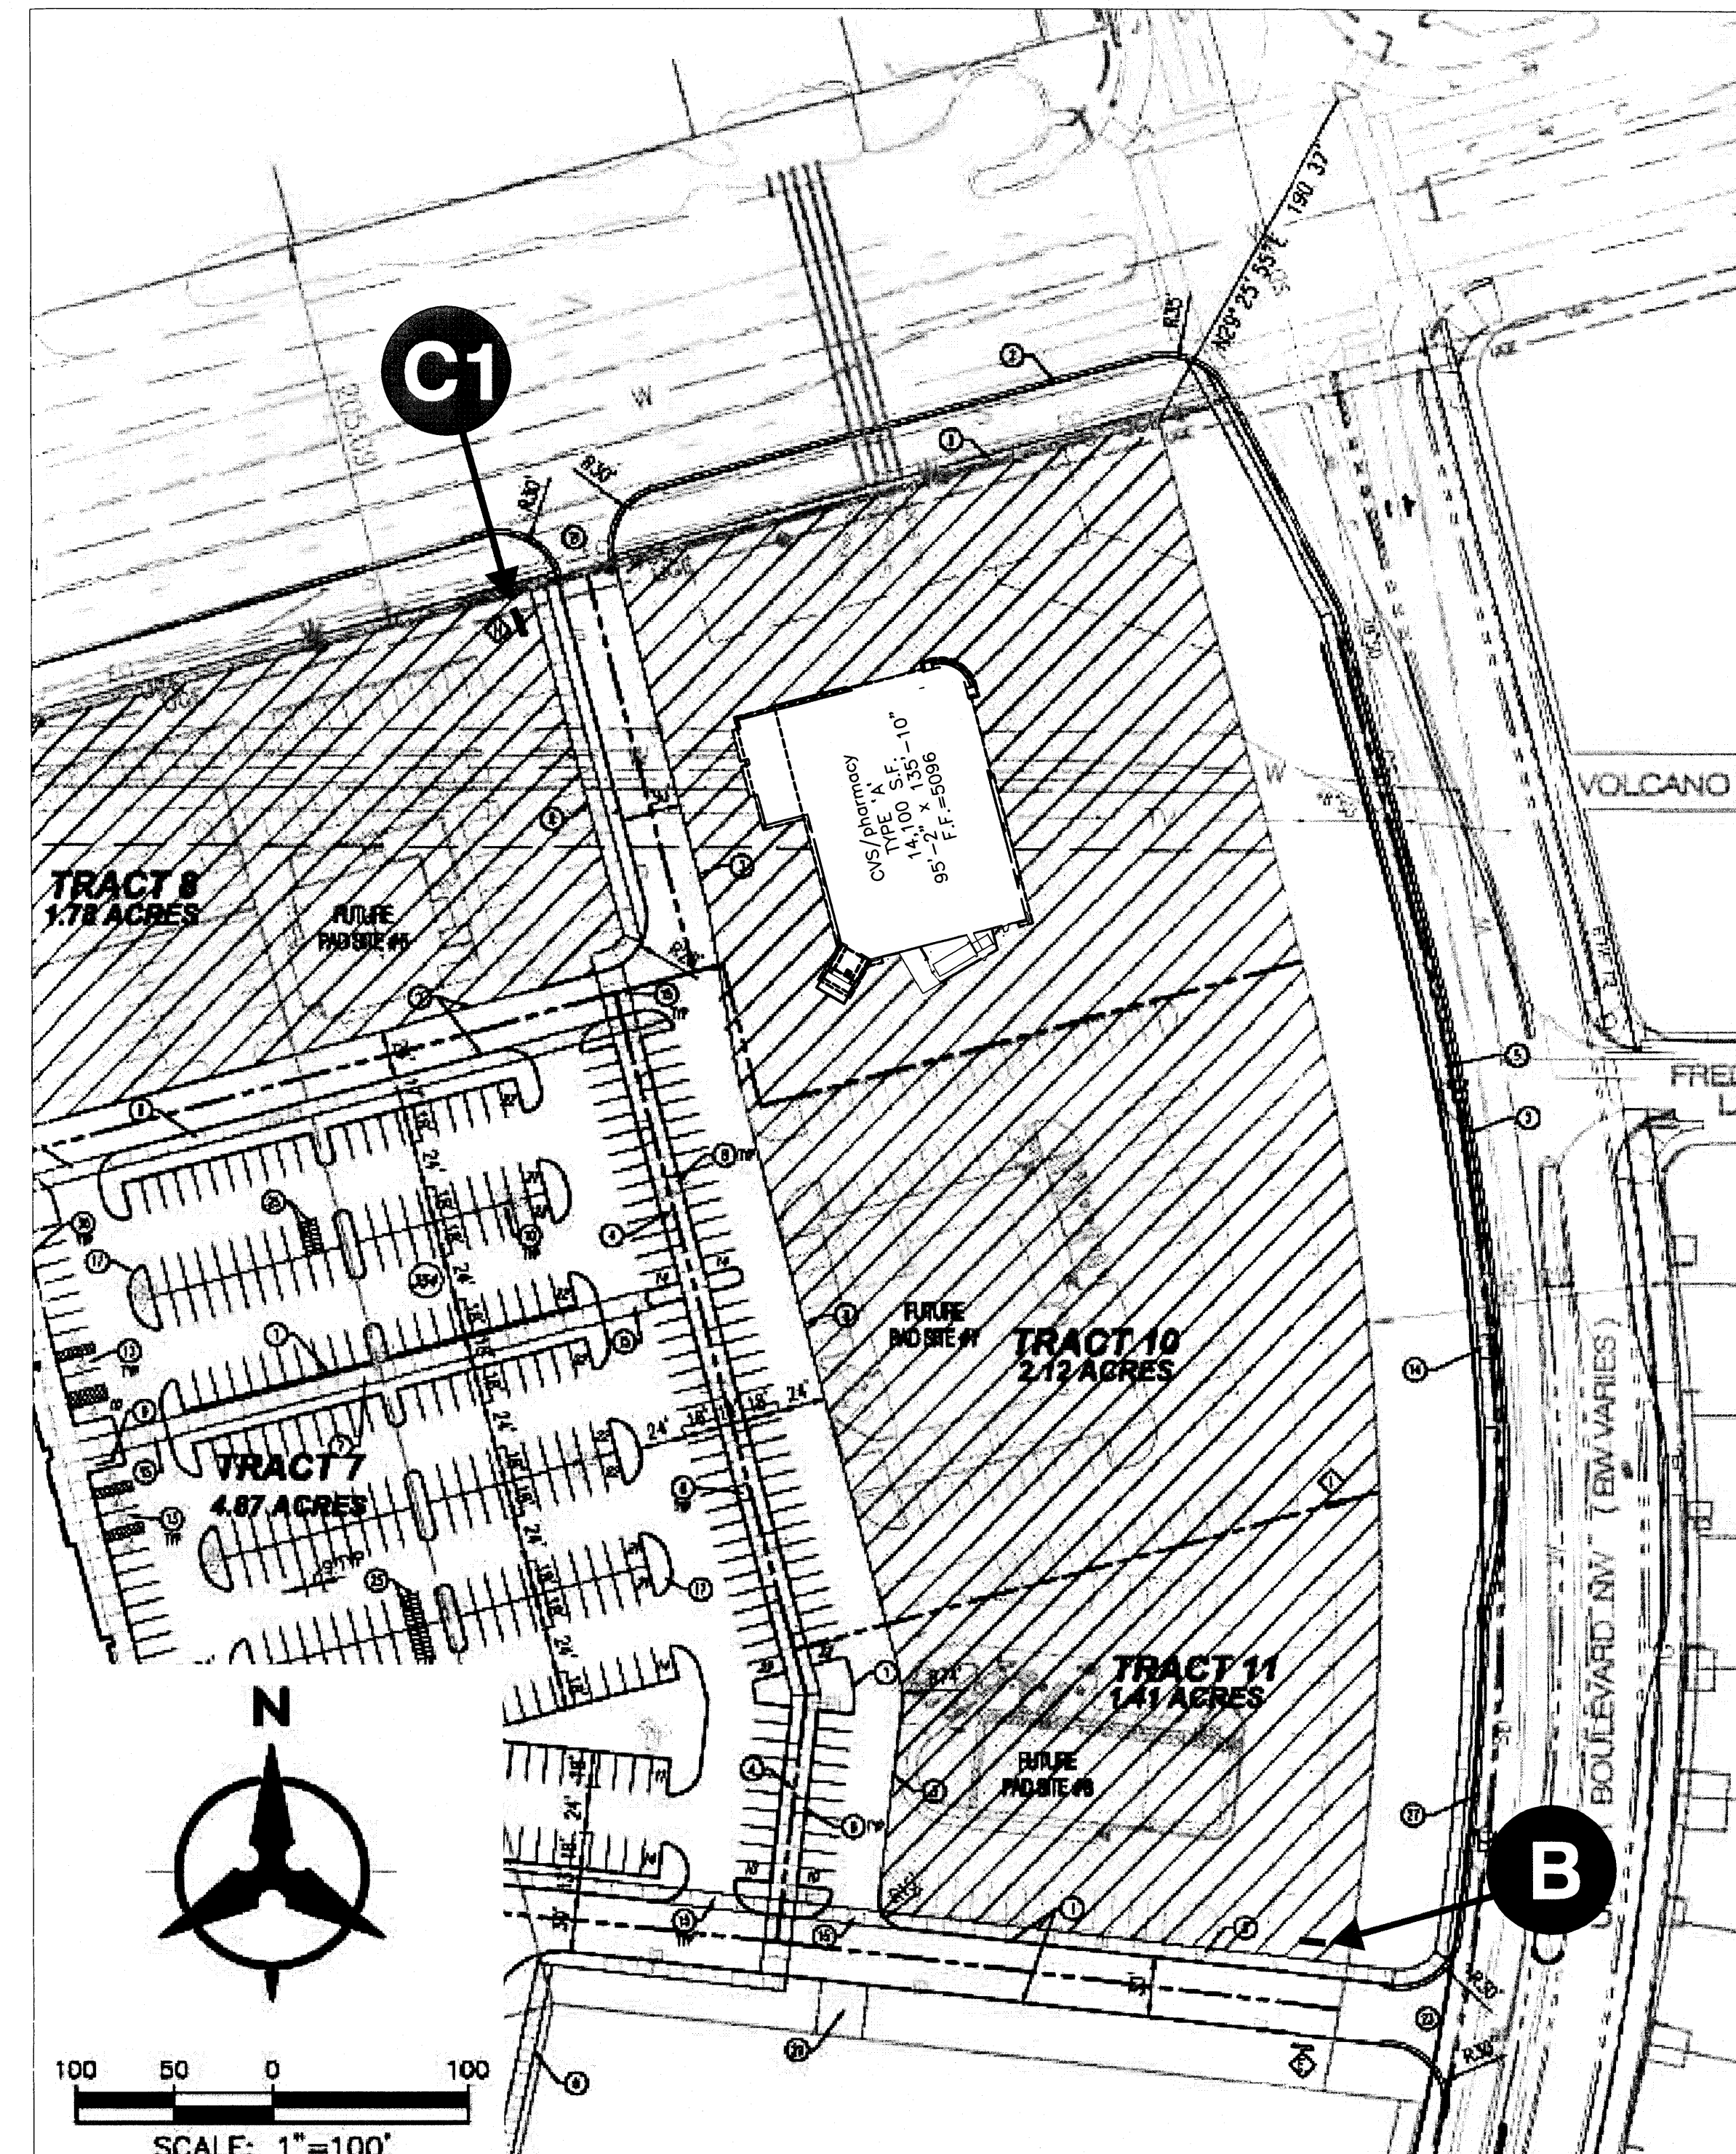

DSA
Darren Sowell
ARCHITECTS
4700 Lincon N.E., Suite 111
Albuquerque, N.M. 87109
Phone: (505) 342-6200
Fax: (505) 342-6201

Bohannon & Huston
Landscape Architects
7500 Jefferson St. NE, Albuquerque, NM 87109-4336
Phone: (505) 436-6096
bohannonhuston@aol.com

ARMSTRONG DEVELOPMENT
PROPERTIES, INC.


SOUTHWESTSIGNS
www.southwestsigns.com
(210) 648-3221 / 800-927-3221

CVS PHARMACY
Site Plan for Building Permit
Central Avenue and Unser Boulevard
Albuquerque, New Mexico 87121

CVS/
pharmacy

Job: 17892-Layout
Drawn By: AS
Checked:
Date: 04/18/08
Revision: R9 - 10/31/08



TENANT MONUMENTS
Scale: 3/16" = 1'-0"

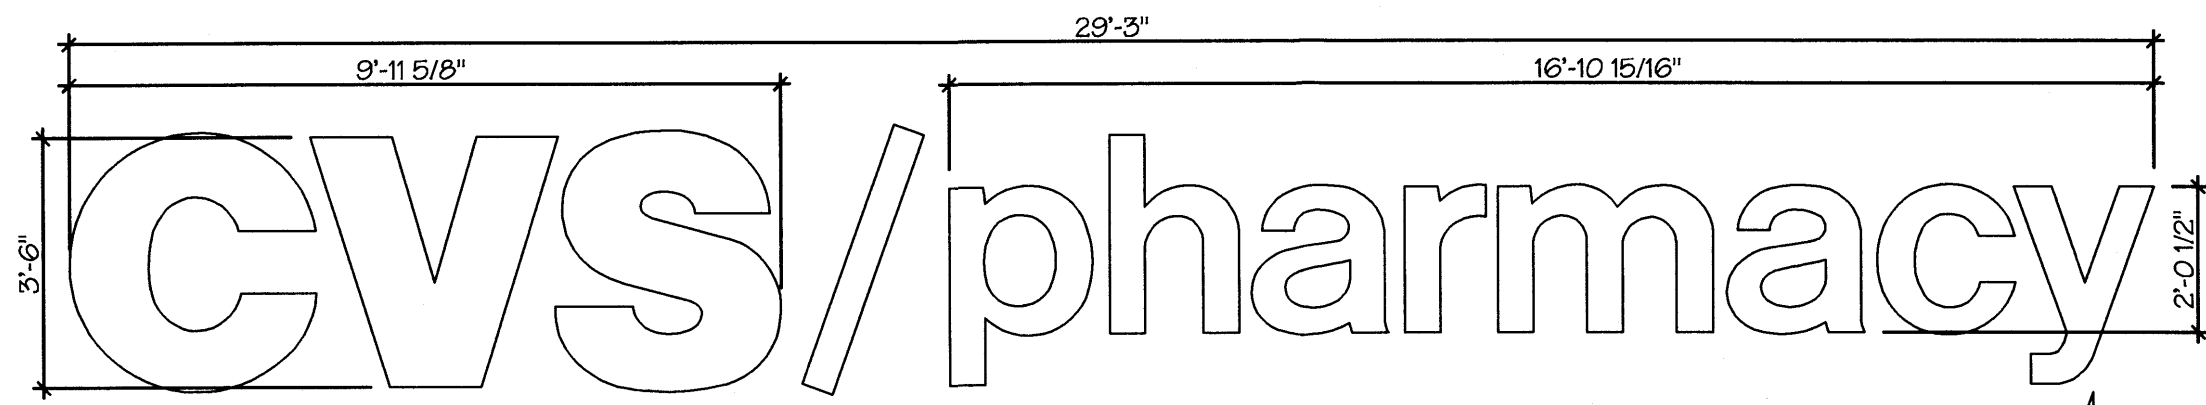

FABRICATION NOTES: (1) ONE SET OF REMOTE WIRED CHNL LTRS

1. .040 ALUM RETURNS PRE FINISH DK. BRONZE
2. 1" BRONZE JEWELITE TRIMCAP
3. .063 ALUM BACKS INSIDE TO BE MILL FINISH
4. 3/16" #2793 RED PLEXI FACES
5. GE TETRA-MAX LED SYSTEMS, RED
6. 1/2" GC-50 STRAIGHT CONNECTOR FOR SUPPLY WIRE TO PASS THRU ALUM. BACKS
7. POWER SUPPLY : GELcore
8. 3/8" ANCHOR BOLT & RIV-NUT
9. 1/2" SEALTITE CONDUIT FOR CONNECTION TO PRIMARY ELECTRICAL SERVICE
10. 1/4" WEEP HOLES (2) TWO PER LETTER WITH BAFFLES
11. CAULK BEAD AROUND THE INSIDE OF RETURN AND BACK TO SEAL FROM WATER LEAKAGE



B1 REMOTE WIRED CHNL LTRS
3/8" = 1"

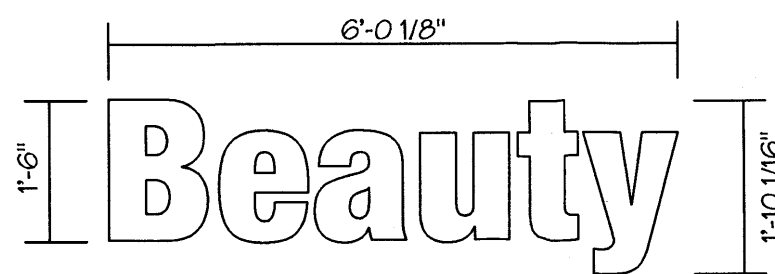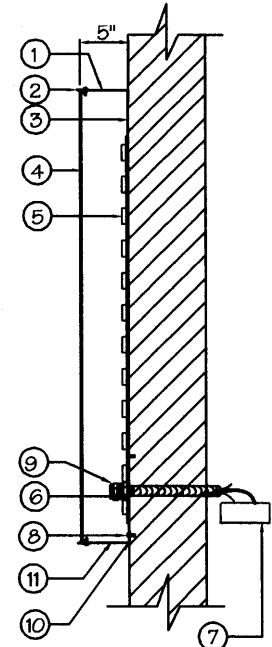

FABRICATION NOTES: (1) ONE SET OF REMOTE WIRED CHNL LTRS

1. .040 ALUM RETURNS PRE FINISH DK. BRONZE
2. 1" BRONZE JEWELITE TRIMCAP
3. .063 ALUM BACKS INSIDE TO BE MILL FINISH
4. 3/16" #2793 RED PLEXI FACES
5. GE TETRA-MAX LED SYSTEMS, RED
6. 1/2" GC-50 STRAIGHT CONNECTOR FOR SUPPLY WIRE TO PASS THRU ALUM. BACKS
7. POWER SUPPLY : GELcore
8. 3/8" ANCHOR BOLT & RIV-NUT
9. 1/2" SEALTITE CONDUIT FOR CONNECTION TO PRIMARY ELECTRICAL SERVICE
10. 1/4" WEEP HOLES (2) TWO PER LETTER WITH BAFFLES
11. CAULK BEAD AROUND THE INSIDE OF RETURN AND BACK TO SEAL FROM WATER LEAKAGE



B3 REMOTE WIRED CHNL LTRS
1/2" = 1"

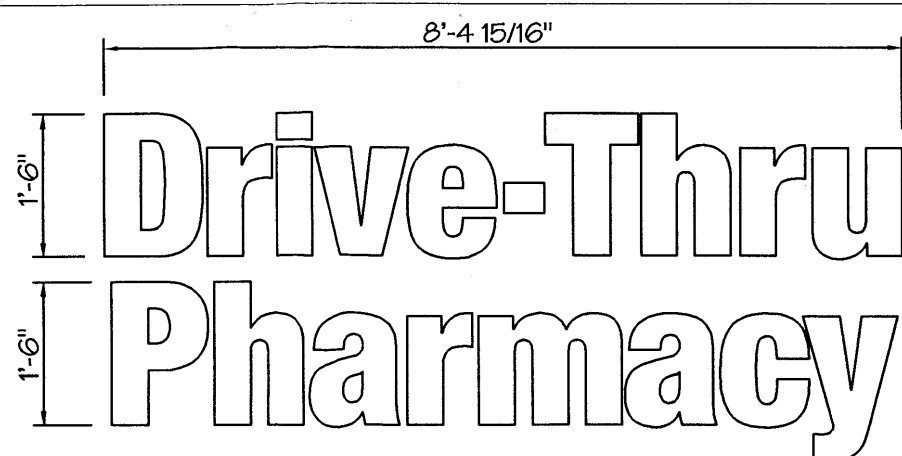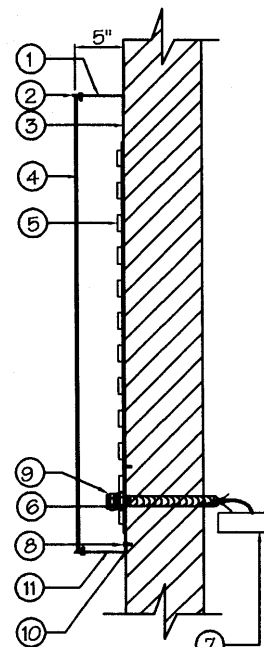

FABRICATION NOTES: (1) ONE SET OF REMOTE WIRED CHNL LTRS

1. .040 ALUM RETURNS PRE FINISH DK. BRONZE
2. 1" BRONZE JEWELITE TRIMCAP
3. .063 ALUM BACKS INSIDE TO BE MILL FINISH
4. 3/16" #2793 RED PLEXI FACES
5. GE TETRA-MAX LED SYSTEMS, RED
6. 1/2" GC-50 STRAIGHT CONNECTOR FOR SUPPLY WIRE TO PASS THRU ALUM. BACKS
7. POWER SUPPLY : GELcore
8. 3/8" ANCHOR BOLT & RIV-NUT
9. 1/2" SEALTITE CONDUIT FOR CONNECTION TO PRIMARY ELECTRICAL SERVICE
10. 1/4" WEEP HOLES (2) TWO PER LETTER WITH BAFFLES
11. CAULK BEAD AROUND THE INSIDE OF RETURN AND BACK TO SEAL FROM WATER LEAKAGE



B14 REMOTE WIRED CHNL LTRS
1/2" = 1"

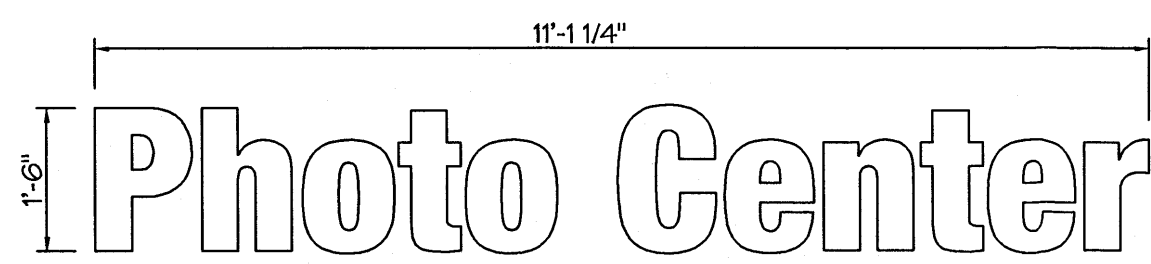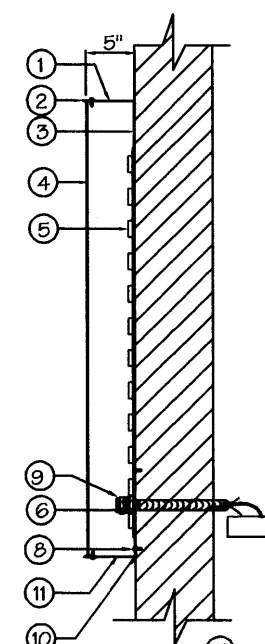

FABRICATION NOTES: (1) ONE SET OF REMOTE WIRED CHNL LTRS

1. .040 ALUM RETURNS PRE FINISH DK. BRONZE
2. 1" BRONZE JEWELITE TRIMCAP
3. .063 ALUM BACKS INSIDE TO BE MILL FINISH
4. 3/16" #2793 RED PLEXI FACES
5. GE TETRA-MAX LED SYSTEMS, RED
6. 1/2" GC-50 STRAIGHT CONNECTOR FOR SUPPLY WIRE TO PASS THRU ALUM. BACKS
7. POWER SUPPLY : GELcore
8. 3/8" ANCHOR BOLT & RIV-NUT
9. 1/2" SEALTITE CONDUIT FOR CONNECTION TO PRIMARY ELECTRICAL SERVICE
10. 1/4" WEEP HOLES (2) TWO PER LETTER WITH BAFFLES
11. CAULK BEAD AROUND THE INSIDE OF RETURN AND BACK TO SEAL FROM WATER LEAKAGE



B4 REMOTE WIRED CHNL LTRS
1/2" = 1"

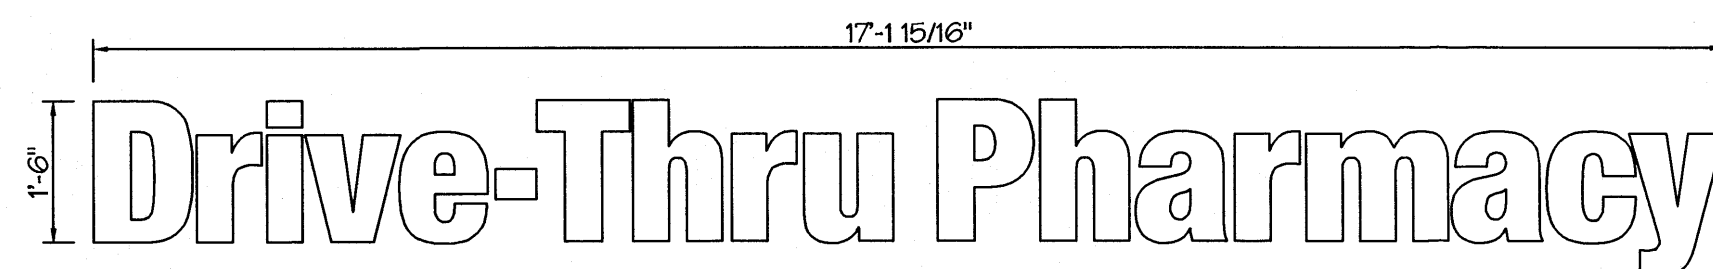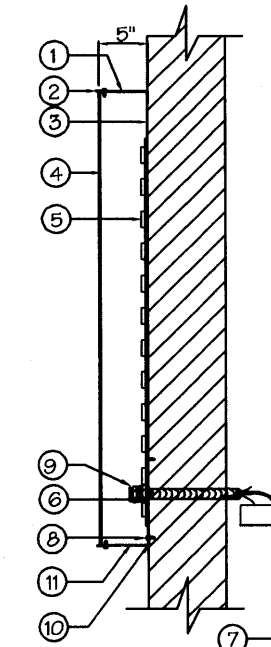

FABRICATION NOTES: (1) ONE SET OF REMOTE WIRED CHNL LTRS

1. .040 ALUM RETURNS PRE FINISH DK. BRONZE
2. 1" BRONZE JEWELITE TRIMCAP
3. .063 ALUM BACKS INSIDE TO BE MILL FINISH
4. 3/16" #2793 RED PLEXI FACES
5. GE TETRA-MAX LED SYSTEMS, RED
6. 1/2" GC-50 STRAIGHT CONNECTOR FOR SUPPLY WIRE TO PASS THRU ALUM. BACKS
7. POWER SUPPLY : GELcore
8. 3/8" ANCHOR BOLT & RIV-NUT
9. 1/2" SEALTITE CONDUIT FOR CONNECTION TO PRIMARY ELECTRICAL SERVICE
10. 1/4" WEEP HOLES (2) TWO PER LETTER WITH BAFFLES
11. CAULK BEAD AROUND THE INSIDE OF RETURN AND BACK TO SEAL FROM WATER LEAKAGE



B2 REMOTE WIRED CHNL LTRS
1/2" = 1"

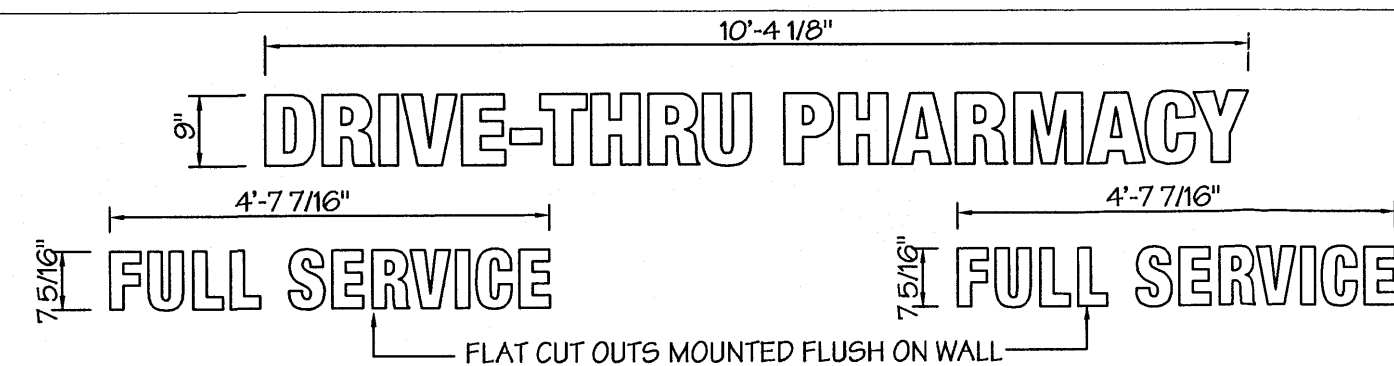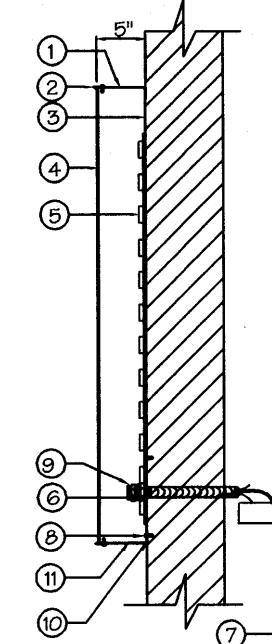

FABRICATION NOTES: (1) ONE SET OF REMOTE WIRED CHNL LTRS WITH F.C.O.

1. .040 ALUM RETURNS PRE FINISH DK. BRONZE
2. 1" BRONZE JEWELITE TRIMCAP
3. .063 ALUM BACKS INSIDE TO BE MILL FINISH
4. 3/16" #2793 RED PLEXI FACES
5. GE TETRA-MAX LED SYSTEMS, RED
6. 1/2" GC-50 STRAIGHT CONNECTOR FOR SUPPLY WIRE TO PASS THRU ALUM. BACKS
7. POWER SUPPLY : GELcore
8. 3/8" ANCHOR BOLT & RIV-NUT
9. 1/2" SEALTITE CONDUIT FOR CONNECTION TO PRIMARY ELECTRICAL SERVICE
10. 1/4" WEEP HOLES (2) TWO PER LETTER WITH BAFFLES
11. CAULK BEAD AROUND THE INSIDE OF RETURN AND BACK TO SEAL FROM WATER LEAKAGE


B6 REMOTE WIRED CHNL LTRS
1/2" = 1"

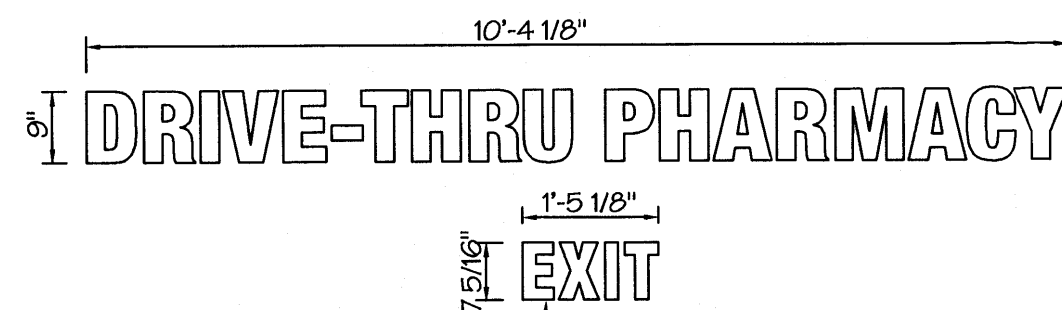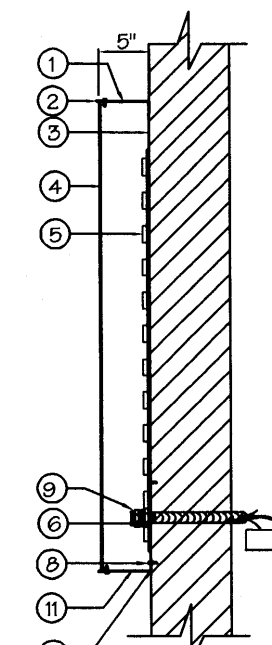

FABRICATION NOTES: (1) ONE SET OF REMOTE WIRED CHNL LTRS WITH F.C.O.

1. .040 ALUM RETURNS PRE FINISH DK. BRONZE
2. 1" BRONZE JEWELITE TRIMCAP
3. .063 ALUM BACKS INSIDE TO BE MILL FINISH
4. 3/16" #2793 RED PLEXI FACES
5. GE TETRA-MAX LED SYSTEMS, RED
6. 1/2" GC-50 STRAIGHT CONNECTOR FOR SUPPLY WIRE TO PASS THRU ALUM. BACKS
7. POWER SUPPLY : GELcore
8. 3/8" ANCHOR BOLT & RIV-NUT
9. 1/2" SEALTITE CONDUIT FOR CONNECTION TO PRIMARY ELECTRICAL SERVICE
10. 1/4" WEEP HOLES (2) TWO PER LETTER WITH BAFFLES
11. CAULK BEAD AROUND THE INSIDE OF RETURN AND BACK TO SEAL FROM WATER LEAKAGE

B8 REMOTE WIRED CHNL LTRS
1/2" = 1"

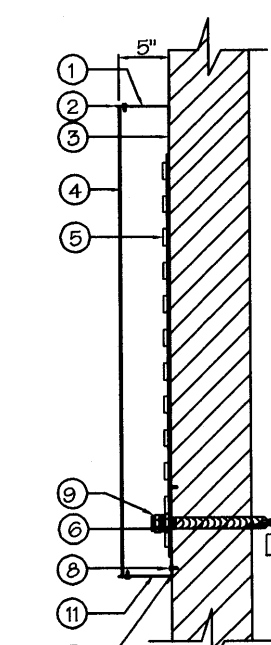

Darren Sowell
ARCHITECTS
4700 Linclon N.E., Suite 111
Albuquerque, N.M. 87109
Phone: (505) 342-6200
Fax: (505) 342-6201

Bohannon & Huston
ENGINEERING • SPATIAL DATA • ADVANCED TECHNOLOGIES

Courtesy: 1700 Jefferson St. NE, Albuquerque, NM 87104-0301

Mitchell Associates, LLC

Landscape Architects
Cortez Blvd. NE, Suite 112
Albuquerque, NM 87110
Phone: (505) 888-8888
darryl@mtaarchitect.com



www.southwestsigns.com
(210) 648-3221 / 800-927-3221

CVS PHARMACY
Site Plan for Building Permit
Central Avenue and Unser Boulevard
Albuquerque, New Mexico 87121



Job 17892-Layout
Drawn By AS
Checked
Date 04/18/08
Revision R9 - 10/31/08

CHANNEL LTRS.,
DIR, WALL SIGNS

Scale: NOTED

A-501

INTRODUCTION

The following Design Standards for Unser Crossing are attached to and made part of the Site Plan for Subdivision. These Design Standards are intended to address areas of the site shown for illustrative purposes, and are provided to ensure a consistent level of development throughout Unser Crossing.

Future phases of the development may be delegated to the DRB after EPC review of the first pad site.

All development on the site must comply with the Zoning Code and West Route 66 Sector Development Plan Design overlay Zone regulations. If conflict exist, the most restrictive shall apply.

because of its proximity to the Enhanced Transit Corridor. The goal of this project is to combine the requirements of all of the City's Sector Plans and Overlay Zones affecting this property to create a place where residents from surrounding neighborhoods will frequent for their everyday purchasing needs in a convenient sustainable environment.

2. PERMITTED USES

EXISTING USES: C-2

The Unser Crossing development will be a commercial center complying with all plans zones affecting this property. Any C-2 conditional uses proposed for the site will require a Conditional Use Permit.

3. DESIGN STANDARDS

A. INTRODUCTION

These Design Standards are established to provide assurance that future design and construction will meet the cohesive standards of quality established by which these original structures are produced. These standards will assist in creating an attractive environment that promotes desirable opportunities for commercial activities and will define a unified image for architectural and landscape design that creates a distinctive visual identity.

B. STREETScape

The development of a bold, dynamic entry and streetscape is essential in defining an image for Unser Crossing that places it at the forefront of Albuquerque's Community Activity Centers. The streetscape will provide a pedestrian friendly environment that will encourage users to park once and walk to more than one destination in Unser Crossing as well as encouraging nearby residents to walk rather than drive to Unser Crossing.

- Landscape buffers shall be provided to ensure flexibility for entry monumentation, landscaping, sidewalk development and other pedestrian amenities, as well as opportunities for visual screening and environmental amenities, such as storm water infiltration, and heat island effect reduction. Buffers shall be provided as follows:
 - 25 foot minimum from the right-of-way at Central Avenue.
 - 20 foot minimum from right-of-way at Unser Boulevard, Bridge Boulevard and 86th Street.
- Trees shall be provided at an average spacing of 25 feet on-center along the four (4) public right-of-ways surrounding Unser Crossing, and at an average spacing of 30 feet on-center along the building facades. Trees shall be provided in the landscaped strips of inward facing facades at an average spacing of 50 feet on-center.
- Living plant materials shall cover a minimum of 75 percent of the required landscape area.
- Low water use turf may be provided at a maximum of 40 percent of the required landscape area.
- High water use turf is not allowed.
- Materials for the separation of turf and planting beds may be concrete, brick, or similar quality material.
- Streetscape will encourage nearby residents to walk rather than drive to Unser Crossing.

C. PARKING

The intent of the standards for the development of parking areas is to: mitigate heat/glare through the provision of landscaping; minimize the visual impact of parking areas; and provide accessible, safe circulation within and adjacent to the parking areas.

- Parking shall be placed on at least two sides of a building within a particular lot and, if possible, shall not dominate the building or street frontage.

- Parking space standards shall be in accordance with the City of Albuquerque's Comprehensive Zoning Code.
- Parking shall be distributed on the site to minimize visual impact from the adjoining street, shall not dominate the street frontage, and shall be adequately screened with landscape walls and plantings.

- Clear pedestrian connections shall be provided through parking areas at a minimum width of 6 feet and shall be clearly demarcated with slightly raised and textured paving where they cross vehicular entrances and drive aisles. Shade trees shall be provided along pedestrian walks at an average spacing of 25 feet on center.
- ADA-compliant parking shall be located adjacent to main building entries.
- Sidewalks and/or pedestrian paths that are perpendicular to and at the front of parking spaces shall be protected from overlapping cars by permanently anchored tire stops, bollards, or raising the walkway to provide for a 6-foot wide, clear pedestrian area.

- Landscaped islands shall be distributed throughout parking areas. Parking areas visible from the public street shall include at least one tree for every six parking spaces, and the maximum distance from any parking space to a tree shall be 50 feet. Trees located within 8 feet of the perimeter of the parking area may be counted toward this requirement, but may not be used to fulfill street tree requirements.

- Trees shall be provided in parking areas per the requirements of the West Route 66 Development Plan Design Overlay Zone

- A minimum of 75 percent of parking lot trees shall be large canopied deciduous trees to provide shade during the summer months.

- Parking screening shall be in compliance with requirements in the Zoning Code §14-16-3-1 (F) (4).
- Motorcycle, moped, and motor scooter parking shall be provided close to building entrances per City Regulation §14-16-3-1 and shall be visible from building entrances.

D. BICYCLE FACILITIES

Providing convenient bicycle facilities to encourage non-vehicular travel to Unser Crossing is an integral part of the City of Albuquerque's goal of supporting alternative modes of transportation and sustainability. Safe and convenient connections to the surrounding city bicycle routes will be provided to all of the Unser Crossing's occupants.

- Bicycle parking for employees shall be provided to promote alternative vehicle use. One bicycle rack space per 20 parking spaces is required, and shall be conveniently located near building entrances, but not within pedestrian pathways or landscape areas.

E. SITE LANDSCAPE

Landscaped areas serve to enhance the visual dynamic of the development and aid in reinforcing the street edge and pedestrian environment, as well as providing environmental benefits such as storm water infiltration opportunities and heat island effect reduction. The primary focus for site landscape shall be the common areas and major pedestrian pathways.

The plant palette for Unser Crossing shall provide year-round color and interest and shall consist of regionally appropriate, low and moderate water use plants. Elements such as street furniture, lighting, bollards, and graphic pylons shall be used to reinforce the street and pathway edge. These elements shall be consistent throughout the entire site to reinforce the unified aesthetic. A palette of hardscape materials will also be selected for the entire site to further contribute to the sense of visual entity. Please see the plant pallet in the Landscape drawings included in this package.

- All landscape plans shall comply with the City's Water Conservation Ordinance, Pollen Ordinance, Zoning Code, and West Route 66 Sector Development Plan Design Overlay Zone .

- Water harvesting techniques, including some combination of curb cuts for drainage to landscaped areas, bioswales to slow and treat storm water runoff, and pervious paving or other innovative technologies, are encouraged.

- The total landscaped area required for each site shall equal not less than 15% of the net lot area as defined in the Zoning Code §14-16-3-10 (E) (1).

- Future development areas within the site shall be revegetated with native seed mix appropriate for this region and maintained appropriately to discourage erosion and blowing dust.
- The hard-scape palette shall be selected by the Developer at the time of building permit drawings submittal.

- Trees shall be provided at an average density of 1 tree per 1500 square feet of landscaped area.

- Live plant materials shall cover a minimum of 75 percent of all required and provided landscaped areas.

- Landscape headers shall be used to separate turf and planting beds. Headers may be concrete, brick, stone or other similar quality material.

- Gravel mulch, cobble, and similar materials are acceptable as a top dressing for landscaped areas, but organic mulches shall be encouraged where the grade allows.

- An automatic underground irrigation system is required to support all site landscaping. The system shall be designed to maximize efficiency and avoid over-spraying onto walks, buildings, fences, walls, etc.

- All plant material shall be maintained by the Owner or Tenant in a living, attractive condition. This includes proper maintenance of the irrigation system and removal of weeds, trash, or debris, as well as repair of any areas exhibiting erosion damage.

- Minimum plant material sizes at the time of installation shall be as follows:

- Canopy trees - 2" caliper B&B or boxed
- Evergreen trees - 8 foot minimum height
- Accent trees - 1 1/2" caliper B&B or boxed
- Multitrunk trees – 15-gallon minimum
- Shrubs, ornamental grasses and groundcovers - 1 gallon minimum

F. SITE PLANNING

The intent of the following standards is to create pedestrian-friendly environments for Unser Crossing customers.

- Pedestrian Plazas shall be provided in the amount of 400 square feet for every 20,000 square feet of building space. If the development of future phases produce a deficiency in this requirement additional plaza areas shall be provided.

- A minimum of 50% of the required public space shall be provided in the form of aggregate space that encourages its use and that serves as the focal point for the development.

- Pedestrian Plazas shall be linked to the main entrance of the principal structure and the public sidewalk or internal driveway, shall include seating, 40% of the area of the plaza shall be landscaped including shade trees. Plazas shall be safe and visible from the public right-of-way as much as possible, and shall have pedestrian scale lighting and other amenities such as trash receptacles.

- A sidewalk with a minimum width of 8 feet shall be provided along the front of buildings that are less than or equal to 10,000 square feet. A sidewalk with a minimum of 10 feet in width shall be provided along the front of buildings that are 10,000 to 30,000 square feet. A sidewalk with a minimum width of 15 feet shall be provided along the front of buildings that are greater than 30,000 square feet. These sidewalks shall be shaded with architecturally integrated awnings, portals, or canopies, or by trees planted at intervals of 25 feet in planters with a minimum interior dimension of 6' x 6'.

- Pedestrian connections with a 8-foot minimum clear path shall be provided from each building to the internal circulation system and to adjacent roadways. Shade trees shall be provided along the pedestrian connection at an interval of 25 feet in planters that have a minimum interior dimension of 6' x 6'.

- A continuous sidewalk with a minimum width of 6 feet shall be located around the perimeter of buildings that are greater than 4,000 square feet.

DSA

Darren Sowell
ARCHITECTS

4700 Lincoln N.E., Suite 111
Albuquerque, N.M. 87109
Phone: (505) 342-6200
Fax: (505) 342-6201

Bohannon & Huston

ENGINEERING • SPATIAL DATA • ADVANCED TECHNOLOGIES

Mitchell Associates, LLC

Landscape Architects
Central Blvd. NE, Suite 112
Albuquerque, NM 87110
Phone: (505) 694-9096
denny@mtchellassociatesllc.com

ARMSTRONG

DEVELOPMENT

PROPERTIES, INC.

Unser Crossing
Site Plan for Building Permit
Central Avenue and Unser Boulevard
Albuquerque, New Mexico 87121

Revised:	June 17, 2008
Revised:	September 4, 2008
Job Number	
Drawn By	
Checked	
Issue Date	April 3, 2008

DESIGN STANDARDS

Scale

- Paving of primary pedestrian crossings and primary outdoor activity areas shall use patterned, stained, or integrally colored concrete. Stone or brick paving systems may also be used.
- Asphaltic paving shall only be used in drive isles and parking/service areas. The design of all bicycle paths shall comply with the AASHTO 1999 Guide for the Development of Bicycle Facilities, and shall be coordinated with the City's designated Trails Planner.
- Perimeter walls, if provided, shall comply with the City's Design Manual for Subdivision Access and Perimeter Walls. Chain-link may be allowed for security fencing purposes when out of public view. The use of barbed wire, wood fencing, or plastic vinyl fencing is not permitted. All site walls shall comply with Zoning Code §14-16-3-19.

G. SETBACKS

The use of building area setbacks is required to provide space for the creation of visually attractive streetscapes and provide a safe and compatible environment for vehicles and pedestrians throughout the Unser Crossing. Required within these setbacks will be pedestrian walkways, screening devices, and landscape improvements. The landscaped set back areas will receive vegetation on 80% of the area.

- Buildings shall be located according to the following minimum setback dimensions:
 - 25 foot minimum from the right-of-way at Unser Boulevard, and Central Avenue.
 - 20 foot minimum from the right-of-way at Bridge Boulevard and 86th Street.

H. ARCHITECTURE

In general, all buildings shall comply with the current City of Albuquerque Zoning Code and all applicable sector plan, policies, and ordinances. However, in cases where the Unser Crossing requirements exceed the Zoning Code, the Unser Crossing standards will govern. The focus of these architectural standards and guidelines is to promote consistency and continuity in relation to building aesthetics and designs. The use of the Albuquerque Energy Conservation Code and LEED guidelines are encouraged.

Development Densities

Infrastructure for the Unser Crossing is currently master planned for a Maximum Floor Area Ratio (F.A.R.) of 1.0.

Building Heights

Building height limits will be enforced in accordance with the City of Albuquerque Zoning Code for the C-2 zone. However, buildings located on interior parcels not fronting any right-of-way or affecting any adjacent neighborhoods do not comply with the Zoning Code by being located closer to the property lines than the required setbacks.

Building Entrances

Primary entrances along major facades shall be clearly defined with façade variations, porticos, roof variations, recesses or projections, or other integral building forms.

- Facades that contain a primary customer entrance and facades adjacent to a public street or plaza or an internal driveway shall contain display windows, or a recessed patio at a minimum depth of 20 feet, or a combination of all three, along 50% of the length of the façade. Where patios are provided, at least one of these recessed walls shall contain a window for ease of surveillance and the patio shall contain shading and seating. Where Retail Suite Liners are provided, they shall be accessible to the public from the outside.

- Break up the Mass. Major facades greater than 100 feet in length shall break up building mass by including at least two of the following architectural features:
 - wall plane projections or recesses of at least 2 feet in depth, occurring at least every 100 feet and extending at least 25% of the length of the façade.
 - a vertical change in color, texture, or material occurring every 50 linear feet and extending at least 20% of the length of the façade.
 - an offset, reveal, pilaster, or projecting element, no less than two feet in width and projecting from the façade by at least six inches and repeating at minimum intervals of 30 feet.

- Every 30,000 gross square feet of structure shall be designed to appear as a minimum of one distinct building mass with different expressions. The varied building masses shall have a change in visible roof plane or parapet height. Massing and articulation are require to be developed so that no more than 100’ of a wall may occur without an offset verically of at least 24”.

- Facades adjacent to a public right-of-way internal driveway and facades that contain primary customer entrance shall contain features that provide shade along at least 40% of the length of the façade for the benefit of pedestrians.

Service/Loading Areas

Loading areas which face a public street or residentially-zoned property and which are not separated from the public street or a residentially-zoned property by intervening buildings, landscaping or by a distance of at least 100 feet, shall be screened with solid walls which are a minimum of six feet in height when measured from the finished grade exterior to the loading area and eight feet at loading dock areas.

Context

New buildings shall be designed to harmonize with adjacent buildings.

Building Articulation/Design

Buildings shall convey an image appropriate to a neighborhood retail/activity center.

- Buildings shall be sensitive to the local character of the region and the vernacular elements of buildings.
- Edge treatments shall “step down” to relate to the scale of pedestrians: reduce the scale of the building edge by stepping down to the street. It is encouraged that building masses be arranged in order to cast shadows on each other to emphasize the contrast of light and shaded surfaces at corners and edges.
- The front building facade shall employ variety in structural forms to create visual character and interest. Front facades shall have varied front setbacks, with wall planes not running in one continuous direction for more than 100 feet without a change in architectural treatment (i.e., 3 foot minimum offset, fenestration, material change, etc.)
- Columns, arcades, corner articulation, overhangs, awnings, marquees, gutters and scuppers, breezeways, and soffits shall be carefully dimensioned and detailed to provide a human scale and visual interest.
- Extended architectural detailing on the ground floor in an elevational band from 0 to 10 feet, such as a change in color or texture, the architectural expression expansion joints as reveals, door and window articulation, and architectural accents, is required.
- The rears of building shall be articulated meeting the same standards as the sides of buildings.

Equipment

All roof top equipment and appurtenances shall be below the top of the parapet, or architecturally screened with a visually-solid surround that is compatible with the predominant building materials and color. Roof penetrations that are not architecturally screened with a visually-solid surround shall be painted to match roof color or general building color.

All equipment shall be screened in accordance with §14-16-3-18 of the Comprehensive Zoning Code.

Transformers utility pads and telephone boxes shall be appropriately screened with walls and/or vegetation when viewed from the public right-of-way but in such a way that is acceptable to the affected service provider to ensure safety and access for maintenance, repair, and replacement of equipment.

Portable Buildings

Permanent or temporary portable buildings are not allowed in Unser Crossing.

Materials and Colors

Buildings shall convey solidity and durability and employ high quality materials in their construction. Materials and colors shall pay homage to the vernacular architecture of the area. Acceptable materials include: stucco, concrete (sand blasted or finished surface), stone, split face block, burnished block, glass curtain wall, glass block, brick, exterior ceramic tile, painted metal, and EIFS. Architects shall use those materials traditionally used in the Albuquerque or New Mexico area.

- Acceptable colors include those taken from the native New Mexican landscape palette, neutral, and earth tones, accent colors in deeper neutral or earth tones may be used. Colors shall be the inherent color, rather than from application of color (painted), except when used as an accent color.

- Prohibited building materials include the following:

- plastic or vinyl building panels, awnings, or canopies
- exposed, untreated precision block or wood
- highly reflective surfaces

- Special consideration shall be given to roof structures. The use of contrasting colors between roofs and walls is encouraged to help differentiate the planes of building masses.

- The use of accent colors and materials is encouraged to bring out detailing to better articulate or give scale to a building, including glazed tile, wood trim, tile roofing, paint, metal, etc.

Sustainability

Green architectural design and construction has been implemented whenever possible. Unser Crossing uses sustainable design principles, environmentally responsible building concepts and practices, and earth-friendly products.

- Low water use turf may be provided at a maximum of 40 percent of the landscaped area.
- High water use turf will not be allowed.
- All landscape plans comply with the City's Water Conservation Ordinance and Pollen Ordinance.
- Water harvesting techniques, including some combination of curb cuts for drainage to landscaped areas, bioswales to slow and treat storm water runoff, cisterns for the collection and reuse of storm water and gray water, and pervious paving or other innovative technologies, are encouraged.
- An automatic underground irrigation system will be installed to support all site landscaping. The system shall be designed to maximize efficiency and avoid over-spraying onto walks, buildings, fences, walls, etc.
- Providing convenient bicycle facilities to encourage non-vehicular travel to the Unser Crossing is an integral part of the City of Albuquerque's goal of supporting alternative modes of transportation and sustainability. Safe and convenient connections to surrounding City bicycle routes will be provided to all Unser Crossing employees and customers.
- The use of the Albuquerque Energy Conservation Code is encouraged.
- Convenient recyclables collection facilities shall be provided by all tenants of Unser Crossing.
- Impervious surfaces shall be limited by installing permeable paving surfaces, such as bricks and concrete lattice or such devices that are approved by the City Hydrologist, where possible.
- Access to transit and safe and convenient pedestrian connections are provided to facilitate multi-modal transportation.



Darren Sowell
ARCHITECTS

4700 Lincoln N.E., Suite 111
Albuquerque, N.M. 87109
Phone: (505) 342-6200
Fax: (505) 342-6201

Bohannon ▴ Huston.

ENGINEERING • SPATIAL DATA • ADVANCED TECHNOLOGIES

Mitchell Associates, LLC

Landscape Architects
Curbek Blvd. 10, Suite 112
Albuquerque, NM 87118
Phone: (505) 538-4056
darryl@mitchellassociatesllc.com



Unser Crossing
Site Plan for Building Permit
Central Avenue and Unser Boulevard
Albuquerque, New Mexico 87121

Revised:	June 17, 2008
Revised:	September 4, 2008
Job Number	
Drawn By	
Checked	
Issue Date	April 3, 2008

DESIGN STANDARDS

Scale

Open courtyard designs shall be employed in order to form transitions between parking areas and building facades. Building access and entries shall be visible from the street through open passages (such as garden courts).

A consistent theme for the lighting fixtures within the streetscape and common areas of Unser Crossing will contribute significantly to Unser Crossing's overall aesthetic character. Safety and security shall be the primary design consideration, as well as the daytime appearance of the light fixtures.

- Each development site design shall incorporate certain criteria in order to provide proper site screening from public roadways.

- Refer to the Sign Package on sheets S-101, S-102, and S103.

Bus Route 66 Central currently serves the Unser Crossing site. Credit for the bus route will be used in parking calculations. Existing bus stops will be incorporated into the site design by providing seating, trash cans, and shade structures using the same materials and design as those provided in the Unser Crossing buildings. Future development (phase 2) shall meet the guidelines of the Comprehensive Plan for buildings adjacent to Enhanced Transit Corridors including siting buildings close to the street with parking on the side or rear providing entrances facing the street.

Drive-up windows will be located on or adjacent to the side or rear walls of service or retail structures and the window shall not face a public right-of-way or pedestrian areas, residentially zoned areas, and public streets where possible. In cases where drive-up windows face these areas, screening shall be provided. Screening may be in the form of walls, earth berms, or evergreen landscaping, or a combination thereof and shall be a minimum of three feet in height.

Any allowance for wireless telecommunications facilities shall require architectural integration.



OF

The purpose of this Comprehensive Sign Package is to create a graphic environment that is individual and distinctive in identity for the merchant and also compatible with other signs within the Property. The total concept should give an impression of quality and professionalism, as well as, instill a good business image.

For purposes of this Master Sign Plan, any reference herein to "Tenant" shall also include all tenants, subtenants, licensees and other occupants of Owner's Parcel.

NOTICE:

A. GENERAL PROVISIONS

- ## B. GENERAL REQUIREMENTS

- ### C. SPECIFIC REQUIREMENTS FOR BUILDING SIGNS

- ## 1. Anchors, Majors, Minors, Pads & Shop Tenants

A. Building-Mounted Signs

A building mounted sign on premises or joint premises where there is a freestanding or projecting on or off-premises sign shall not exceed the percentage of facade area listed below:

1. 10% of each facade area to contain signage.

Building-mounted signs that face residential zones shall not be illuminated. Building-mounted signs shall consist of individual letters. Illuminated plastic panel signs are prohibited.

B. Size Guidelines

1. Return Depth for Anchor, Majors, minors, Juniors & Pad tenants may be between 5" and 8". Anchor shall be defined as any user with greater than 50,000 sq ft of leased space.
2. All signs for Shop & Inline suites shall be pan-channel letters with 5" deep returns.
3. Return and trimcap color to be duranotic bronze unless tenant is a national tenant with a standard sign program in which case they may use corporate specifications.
4. Face color may be any standard color. Vinyl overlays will be allowed to encourage creativity in sign design.
5. Trimcap to be 1".
6. Faces to be 3/16 SG grade acrylic.

D. SPECIFIC REQUIREMENTS FOR MONUMENT SIGNS

1. There are 6 monument signs permitted for the entire subdivision site. Two monument signs along Central Avenue at a maximum 26 feet tall and a maximum sign face area of 150 square feet with no more than 8 tenants listed. Two monument signs along Central Avenue up to 18 feet tall with a maximum sign face area of 100 square feet of sign face area, and no than 6 tenants listed. One monument sign along Unser Boulevard up to a maximum height of 20 feet and a maximum sign face area of 150 square feet and no more than 8 tenants listed. One monument sign on 86th Street up to a maximum height of 18 feet with a maximum sign face area of 100 square feet, no more than 6 tenants listed. No additional monument signs will be permitted for Tracts 1-11. There shall be no more than 2 art icon will be allowed up to a maximum height of 40feet. No tenant signs shall be allowed on the icon signs.
2. Maximum sign face area for free-standing signs is 150 square feet
3. No More than three Directory signs, with a maximum size of 24 square feet, are allowed and do not count as a monument sign
4. Each freestanding sign shall display a numeric street address with a size that is easily readable to drivers on adjacent streets. This numeric street address shall not be calculated as part of the allowed sign face area.

E. LIGHTING

1. All electrical will be U.L. or equivalent approved.
2. Primary copy (store name) required to be lighted. Illumination of secondary copy such as crests, shields, logos, established corporate insignias, or any other modifiers is subject to Armstrong Development and/or it's assignee written approval.
3. Electrical power shall be brought to required location at Tenant's expense. The routing and location of other required items shall not be visible on the front of fascia.
4. Penetration of structure and graphics beams shall not be allowed.
5. Transformers shall be concealed behind fascia and mounted in metal boxes.
6. Up-lighting of any kind is prohibited.

F. DETAIL DRAWING

1. Elevation of building fascia and sign shall be drawn using a minimum ¼" to 1" scale.
2. Drawing shall indicate the following specifications:
 - a. Type, thickness, and color of Plexiglas type of material used for backs, returns, and trim caps, including color
 - b. Finish used on returns
 - c. Type of illumination and mounting method
3. Drawing must include fascia cross section showing electrical connections.

G. WINDOW SIGNS

Window sign shall not exceed two (2) square feet and limited to store name, hours, and phone numbers. Any other variation's must be approved by Armstrong Development and/or it's assignee in writing.

Window signs to be created in a professional manner, and approved by Armstrong Development and/or it's assignee.

H. TRAILER SIGNS OR TEMPORARY SIGNS WILL NOT BE PERMITTED. TEMPORARY BANNER SIGNS FOR SPECIAL EVENTS MAY BE ALLOWED WITH AN ADMINISTRATIVE AMENDMENT.

I. ADDRESS SIGNS

Each store is required to display a street address and suite number above storefront door and service door of four (4) inch white exterior vinyl. These are to be provided by Landlord to maintain uniformity.

J. THE FOLLOWING ARE NOT PERMITTED

Roof signs.

Cloth signs or streamers hanging in front of business.

Exposed seam tubing.

Animated or moving components.

Intermittent or flashing illumination.

Iridescent painted signs.

Letter mounted or painted-on illuminated panels.


Signs or letters painted directly on any surface.

Signs will not be permitted to be installed or placed along perimeter of Property.


Off premise Signs

Landscape Architects
Carlisle Blvd. NE, Suite 112
Albuquerque, NM 87110
Phone: (505) 830-6096
danny@mitchellassociatesllc.com




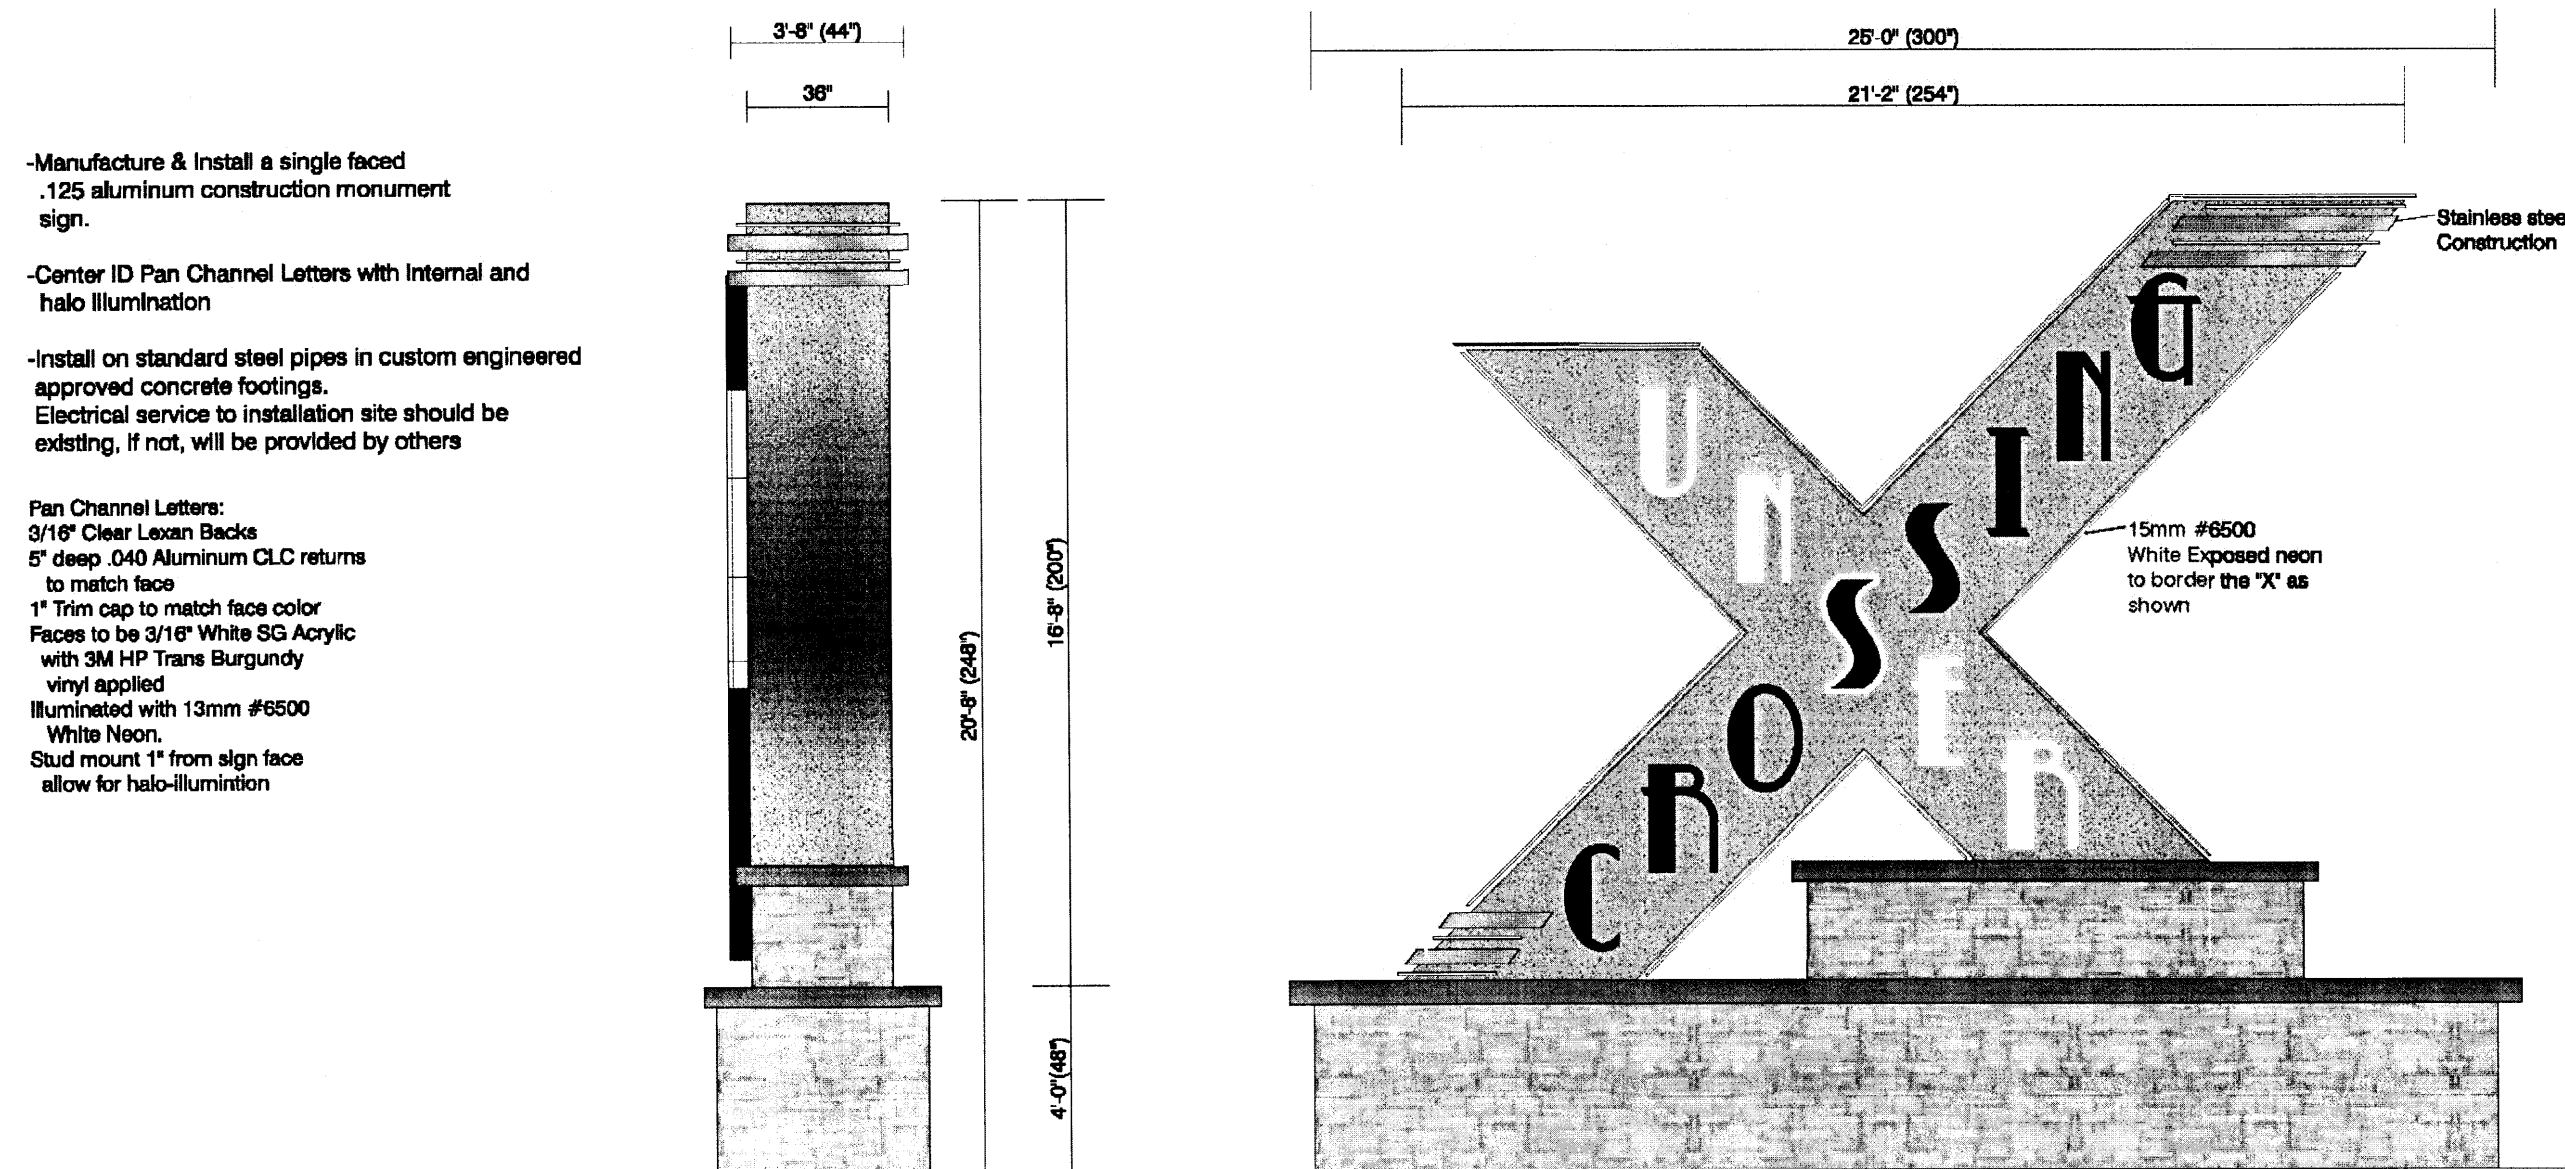

A1 One(1) Single Faced Center ID Sign
Scale: 1/4"=1'

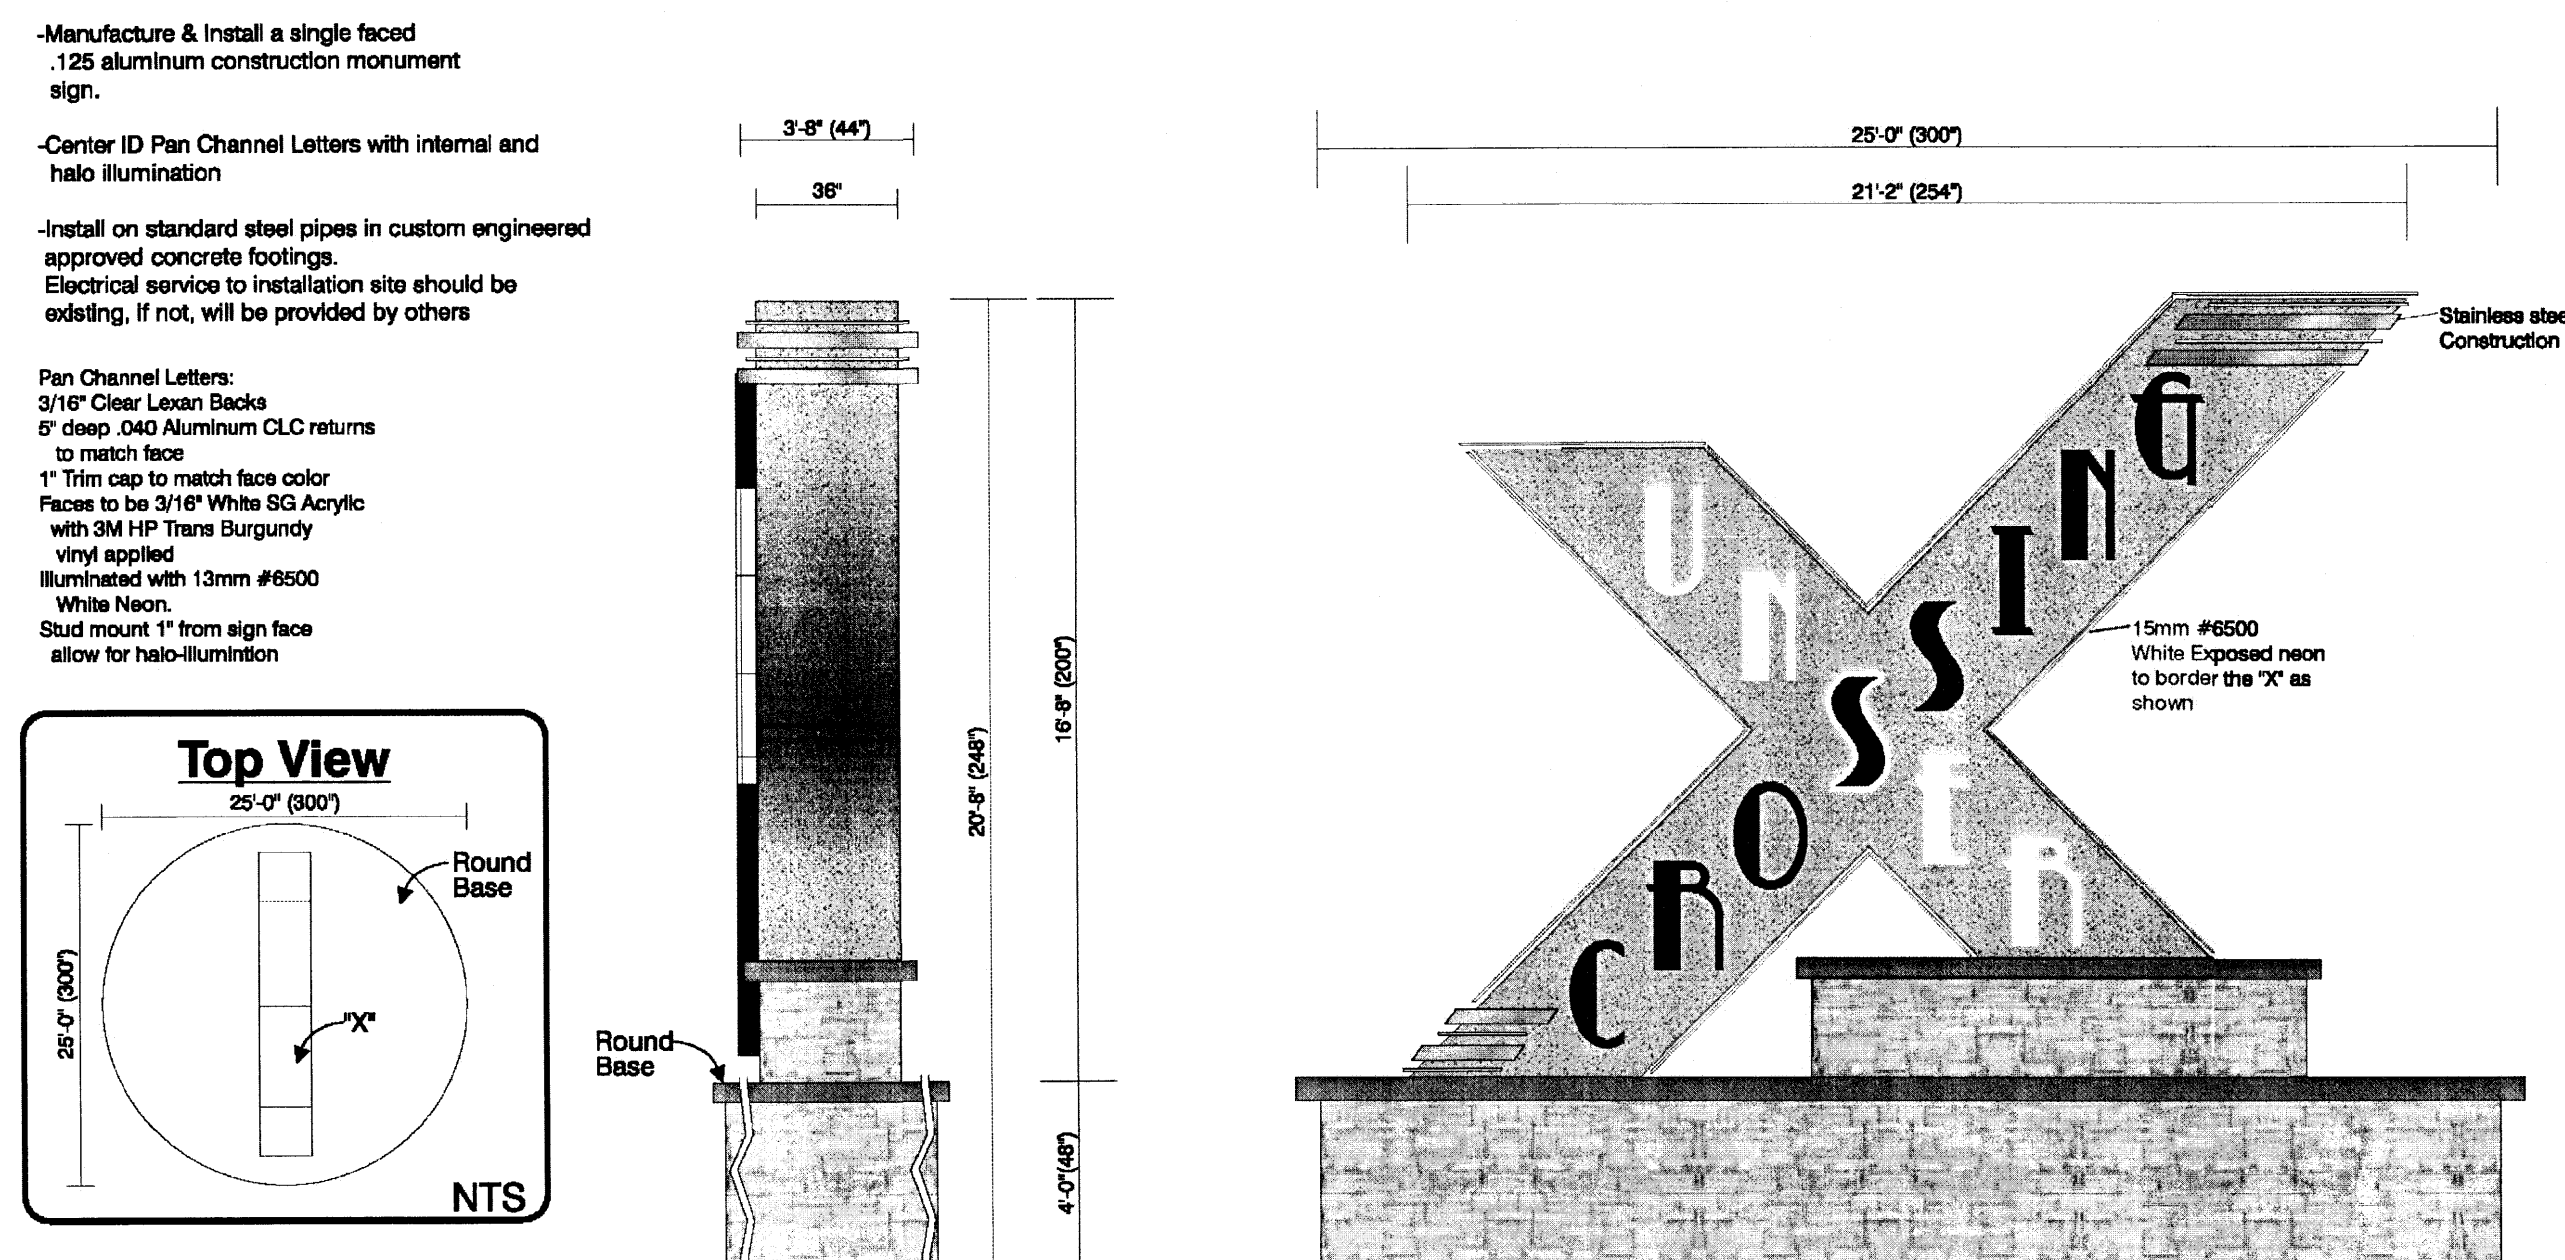


A2 One(1) Single Faced Center ID Sign
Scale: 1/4"=1'

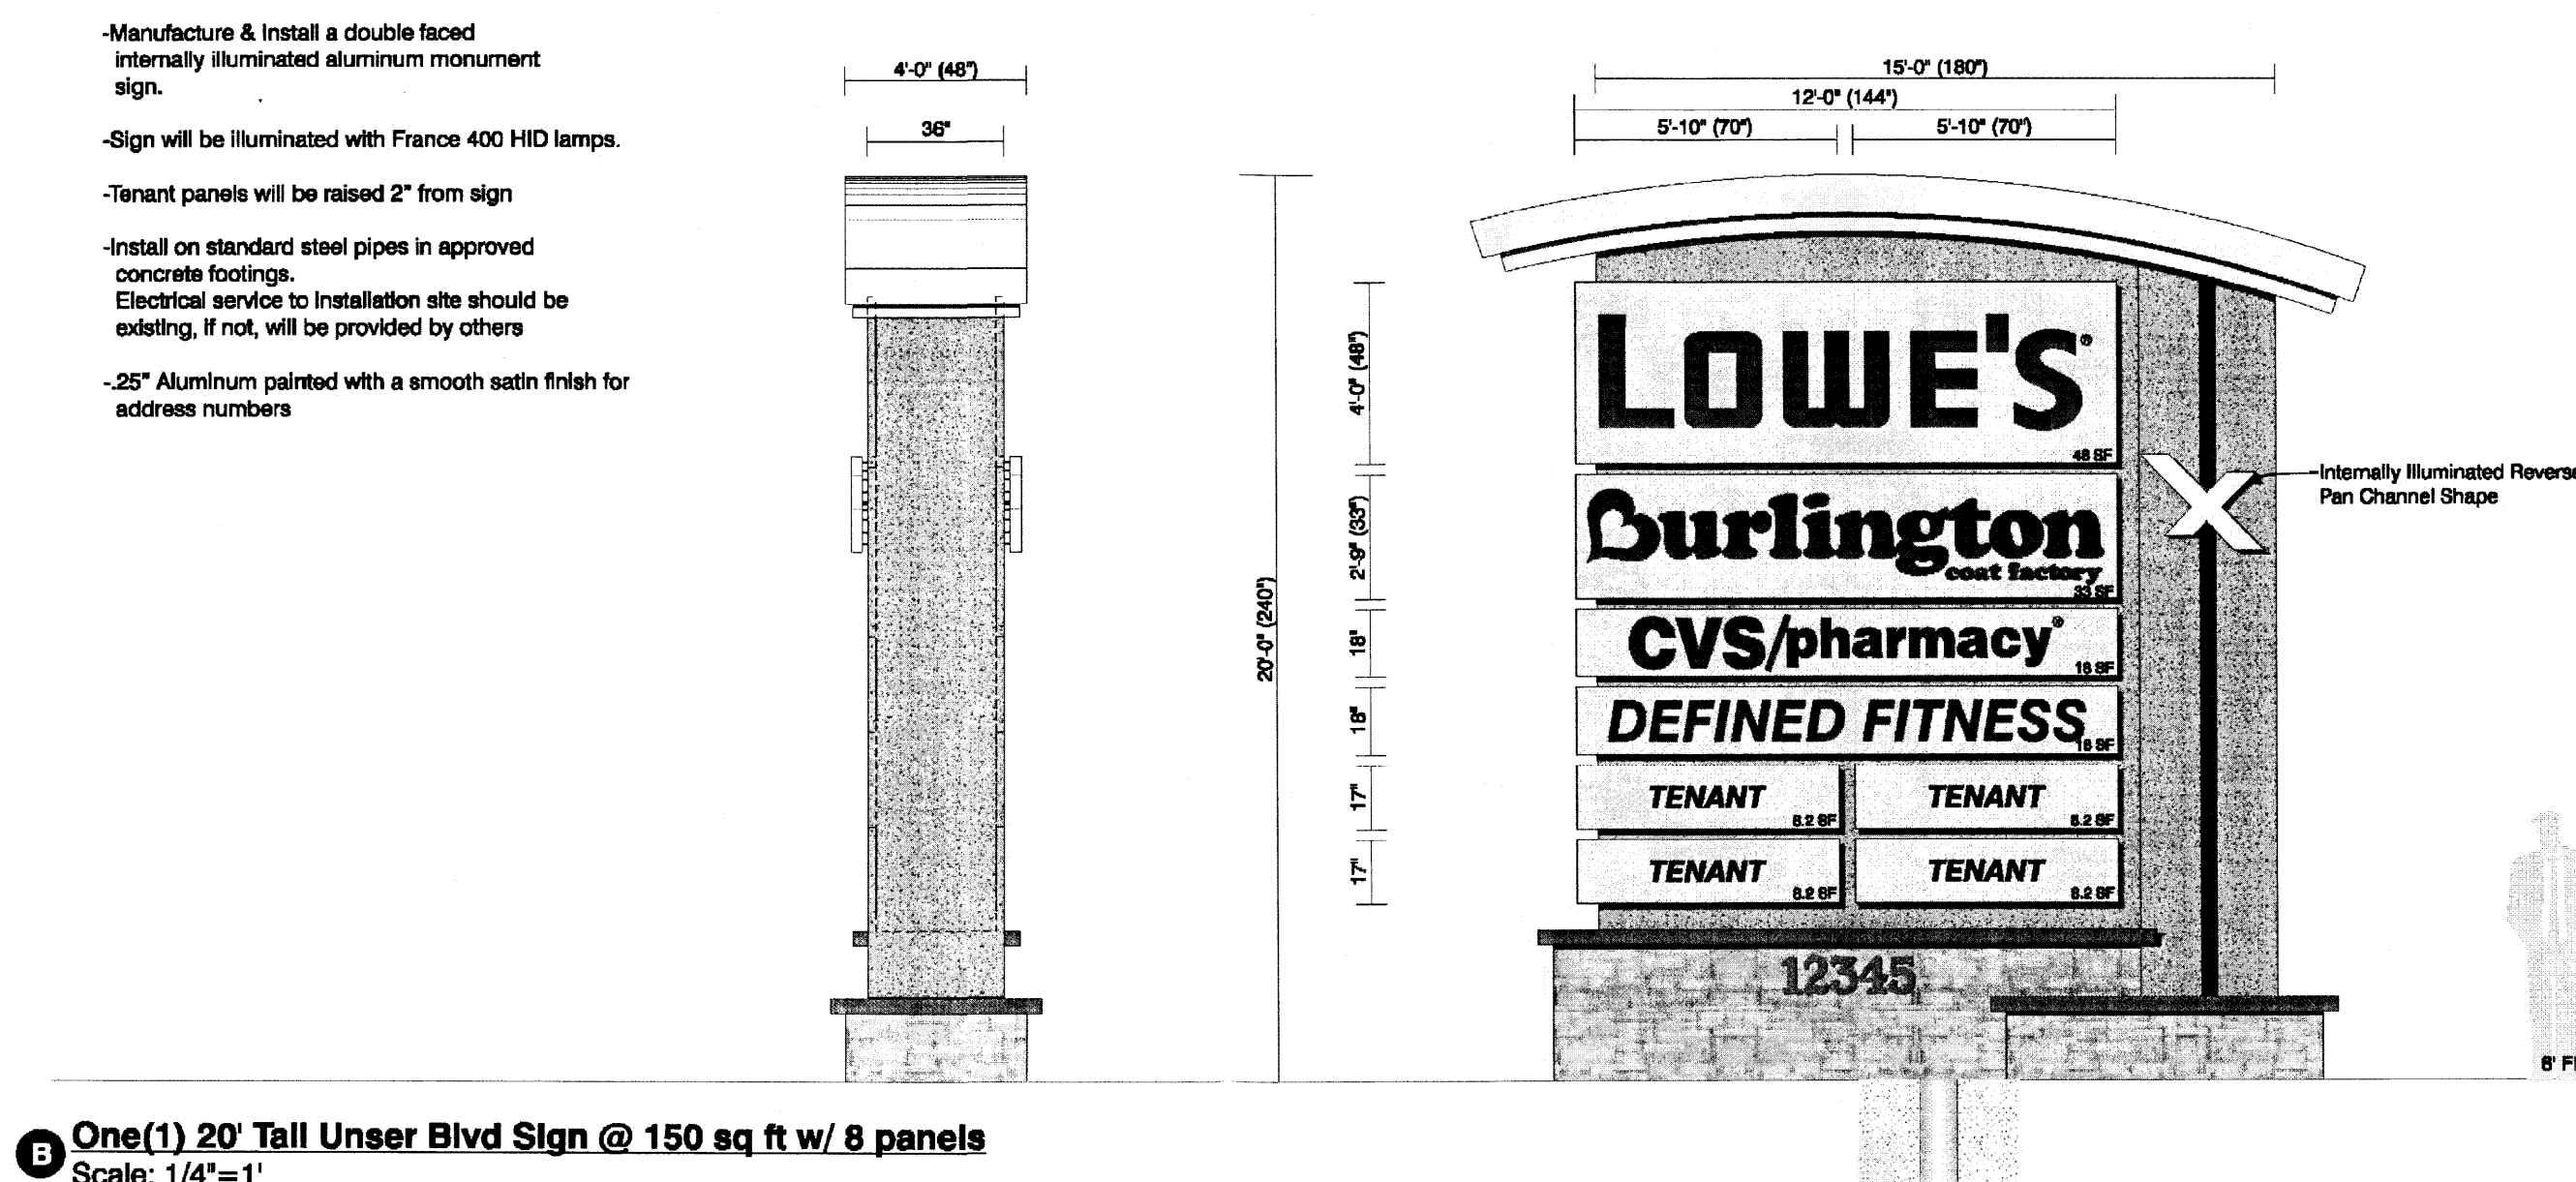


B One(1) 20' Tall Unser Blvd Sign @ 150 sq ft w/ 8 panels
Scale: 1/4"=1'

- Manufacture & install a double faced internally illuminated aluminum monument sign.
- Sign will be illuminated with France 400 HID lamps.
- Tenant panels will be raised 2" from sign
- Install on standard steel pipes in approved concrete footings. Electrical service to installation site should be existing, if not, will be provided by others
- 25" Aluminum painted with a smooth satin finish for address numbers

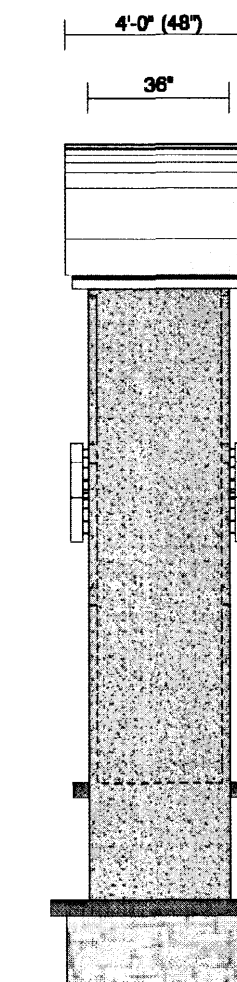


C One(1) 18' Tall Central Ave Signs @ 100 sq ft w/ 6 panels
Scale: 1/4"=1'

- Manufacture & install a double faced internally illuminated aluminum monument sign.
- Sign will be illuminated with France 400 HID lamps.
- Tenant panels will be raised 2" from sign
- Install on standard steel pipes in approved concrete footings. Electrical service to installation site should be existing, if not, will be provided by others
- 25" Aluminum painted with a smooth satin finish for address numbers

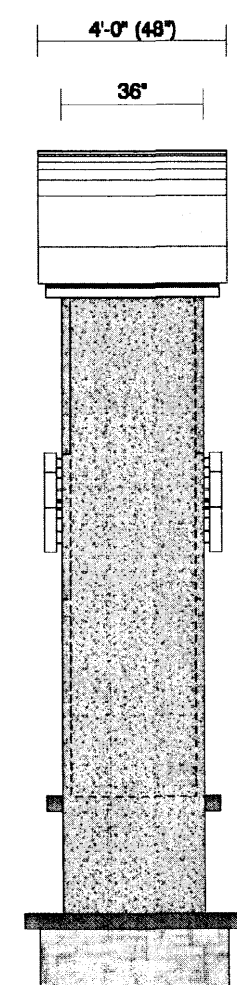


C2 One(1) 18' Tall Central Ave Signs @ 100 sq ft w/ 7 panels
Scale: 1/4"=1'


- Manufacture & install a double faced internally illuminated aluminum monument sign.
- Sign will be illuminated with France 400 HID lamps.
- Tenant panels will be raised 2" from sign
- Install on standard steel pipes in approved concrete footings. Electrical service to installation site should be existing, if not, will be provided by others
- 25" Aluminum painted with a smooth satin finish for address numbers

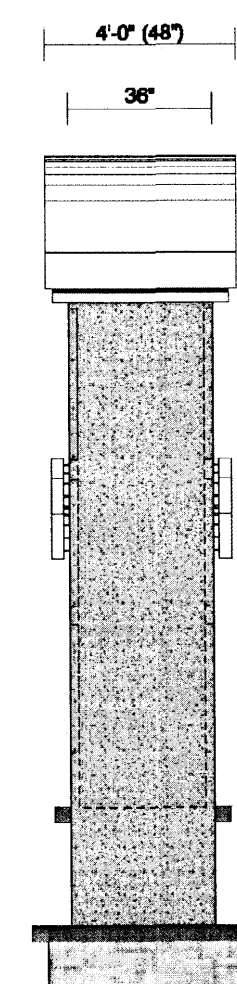


C3 One(1) 18' Tall Central Ave Signs @ 100 sq ft w/ 7 panels
Scale: 1/4"=1'

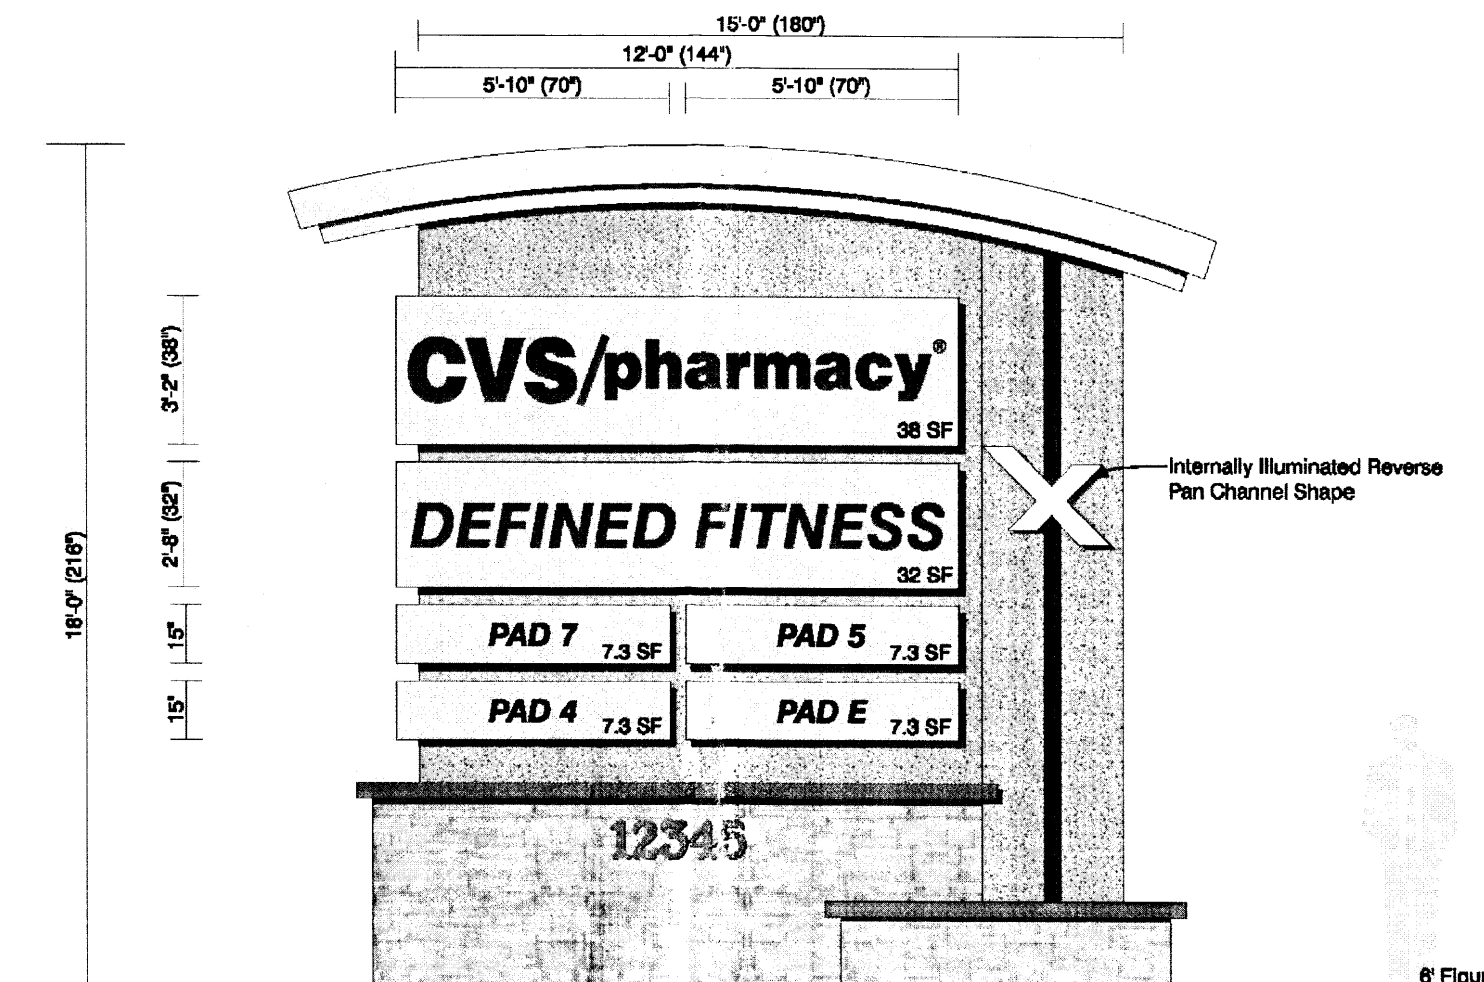

6 Figure

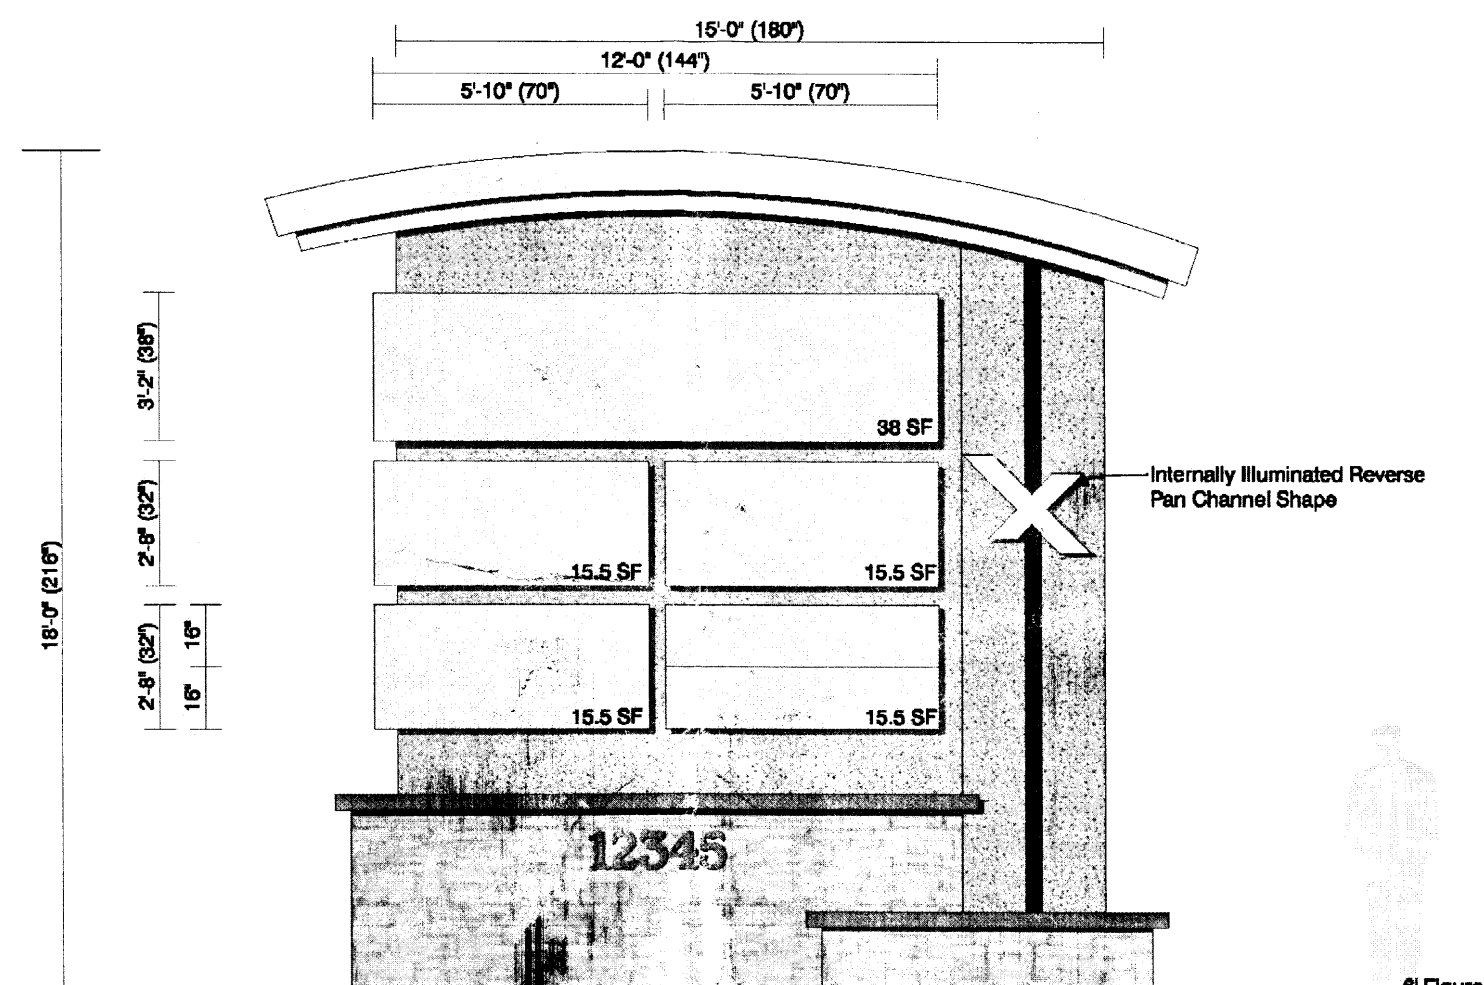

6 Figure

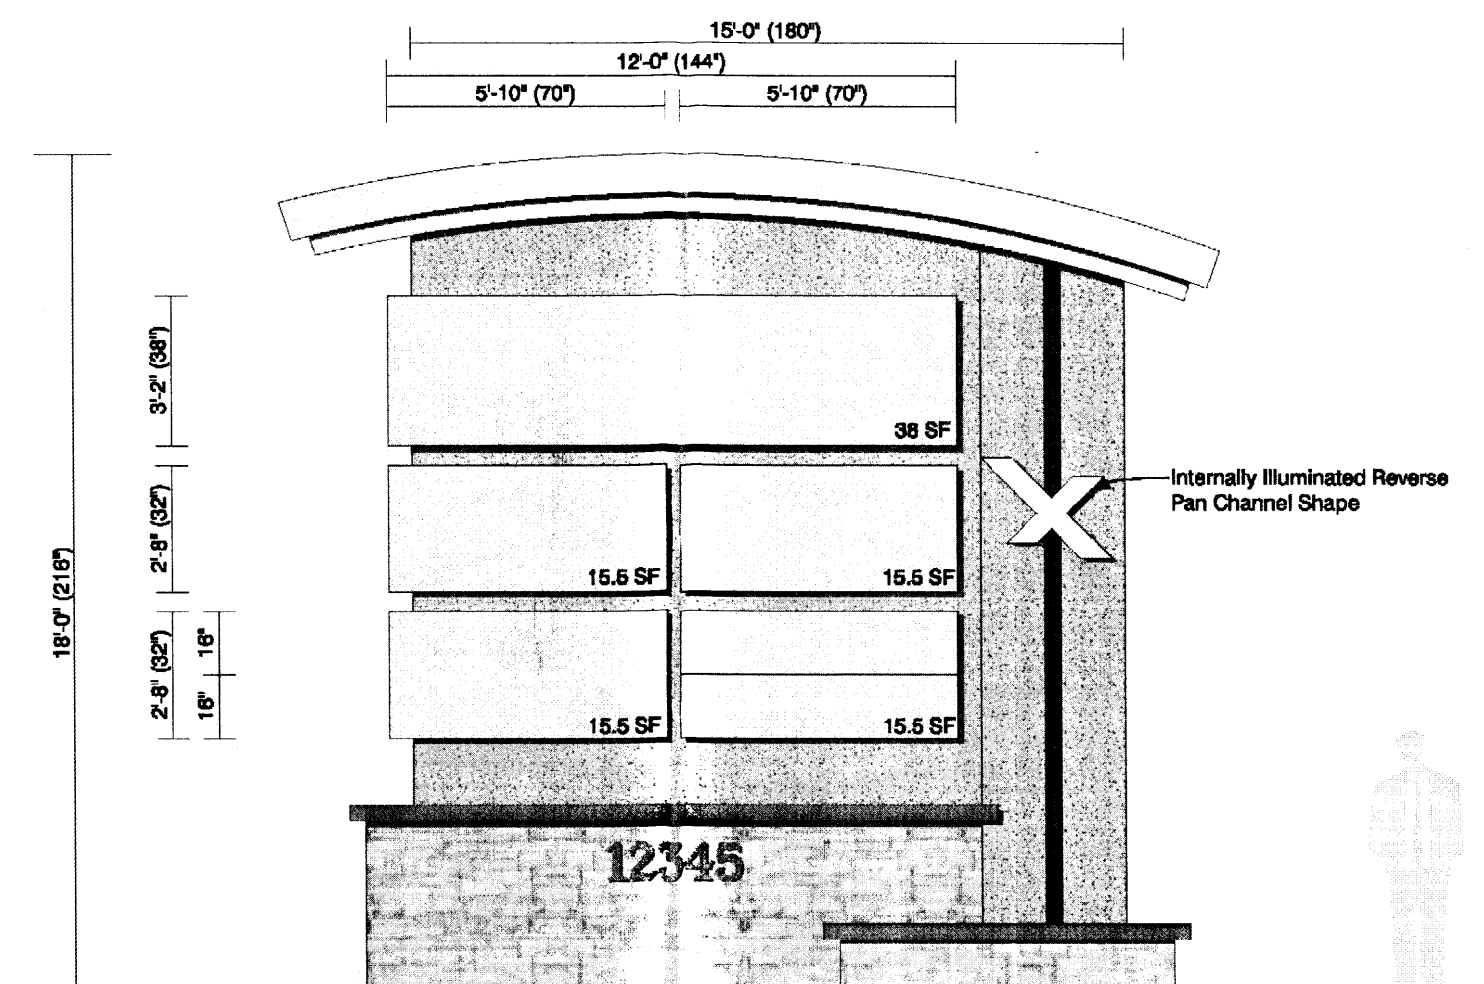

6 Figure

EL REY 1614 SMOOTH SATIN FINISH	EL REY 927 "CASA" MEDIUM MONTEZ FINISH	S.W. 8272 "PLAIN BROWN" SMOOTH SATIN FINISH	S.W. 7177 "ROOT BEER FLOAT" SMOOTH SATIN FINISH	EL REY 1988 "PINK ROCK" MEDIUM MONTEZ FINISH	STONE VENEER CANYON ROCK LEDGESTONE (T.M.)
---------------------------------------	---	---	---	---	--

MATERIALS AND COLOR LEGEND

DISA
Darren Sowell
ARCHITECTS
4700 Lincoln N.E., Suite 111
Albuquerque, N.M. 87109
Phone: (505) 342-6200
Fax: (505) 342-6201

Bohannon & Huston
ENGINEERING • SPATIAL DATA • ADVANCED TECHNOLOGIES
Mitchell Associates, LLC
Landscape Architects
Caribe Blvd. NE, Suite 112
Albuquerque, NM 87110
Phone: (505) 838-6066
danny@mitchellassociatesllc.com

ARMSTRONG DEVELOPMENT
PROPERTIES, INC.

Unser Crossing
Site Plan for Building Permit
Central Avenue and Unser Boulevard
Albuquerque, New Mexico 87121

Revised: August 29, 2008

Job Number
Drawn By
Checked
Issue Date April 3, 2008

SIGN STANDARDS

Scale

S-102
00 OF 00


Parking Calculations														Plaza Requirements	
Building #	Use	Building SF	Required Parking	Transit Discount	Required Parking	Required Parking	Provided Parking	Disabled Required	Disabled Provided	Motorcycle Required	Motorcycle Provided	Bike Pkg Required	Bike Pkg Provided	Plaza SF Required	Plaza SF Shown
1	Retail	6,500	33	5	28	56	72	2	4	3	4	2	5	130	2,249
2	Retail	6,500	33	5	28	56	72	2	4	3	4	2	5	130	5,422
3	Retail	6,500	33	5	28	56	72	2	4	3	4	2	5	130	1,489
4	Retail	2,200	28	4	22	50	70	1	2	2	2	1	5	234	2,001
5	Retail	6,500	33	5	28	56	72	2	4	3	4	2	5	130	3,773
6	Health Club	40,000	267	41	226	226	347	8	8	5	6	14	15	800	
7A	Retail	30,000	135	21	114										
7B	Retail	20,000	95	15	80	214	214	4	13	5	6	5	15		
7C1	Retail	4,800	24	4	20									3,511	7,904
7C2	Retail	4,800	24	4	20										
7D	Retail	18,000	87	14	73	417	455	1	18	6	8	5	25		
7E	Retail	97,942	382	58	324										
8	Home Improvement	125,601	474	72	402	402	438	12	12	6	6	24	25	2,513	Share with Bldg 9
Total		372,343	1,846	253	1,393	1,393	1,846	59	61	29	32	86	95	7,448	22,838

- Parking Calculation Notes:
- Parking provided includes disabled parking spaces.
 - Required parking for Building 6 (Health Club/Gym) calculated using 1space per 150 SF. All other buildings follow section 14-16-3-1-A-27 of the City of Albuquerque zoning code.
 - Transit discount of 15% taken due to the fact that the site is adjacent to a regular Albuquerque Transit system route and two transit rider shelters will be built with this project.
 - First column of required parking is without transit discount.
 - Provided parking is divided into logical grouping of buildings to allow users to park once and visit multiple retailers.

MONUMENT SIGNS*	
◇	TYPE
A	
B	
C	
D	
E	
F	
G	

*ALL ON-SITE SIGNAGE HAS BEEN SUBMITTED TO EPC (08EPC-40063) AND WILL RETURN SEPARATELY TO DRB.

- TRANSIT DEPARTMENT NOTE:
- THE SW MESA PARK & RIDE IS LOCATED NEAR THE NW CORNER OF CENTRAL & UNSER.
 - AS OF 3/15/08, BUS ROUTES 766, 162, 66, AND 54 HAVE A STOP NEAR OR ADJACENT TO THE SITE.
 - PARTICIPATION IN TRANSIT DEMAND MANAGEMENT PROGRAM IS ENCOURAGED FOR USERS OF THE SITE.

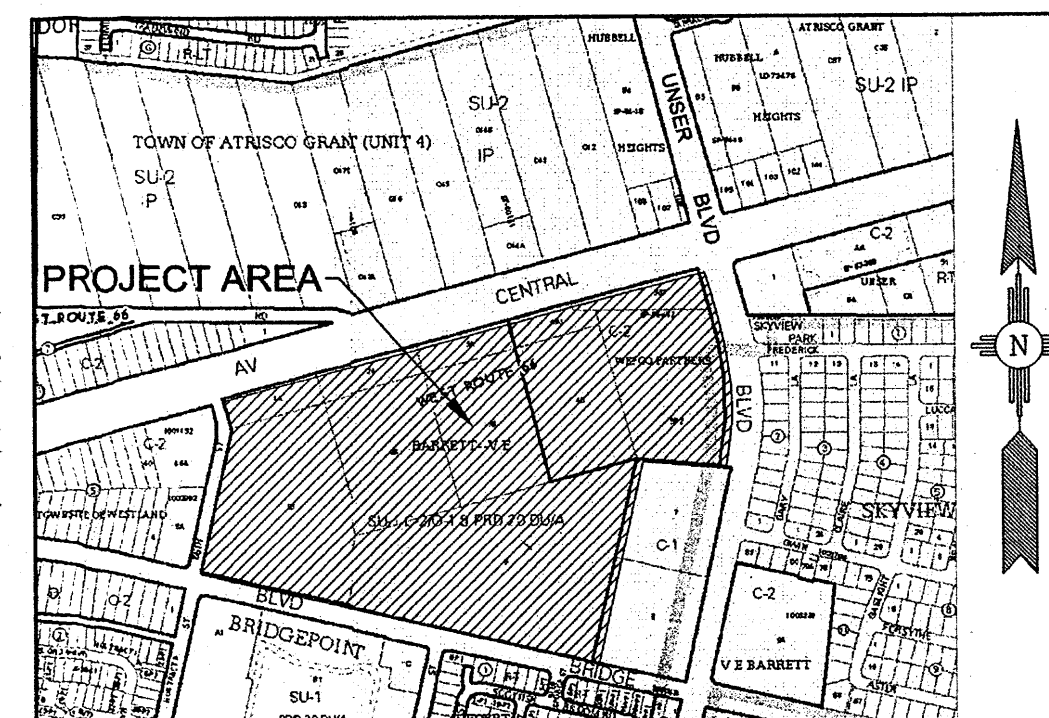

VICINITY MAP
ZONE ATLAS PAGES K-09-Z & K-10-Z

SHEET INDEX

C-001	SITE PLAN FOR BUILDING PERMIT	A-107B	ELEVATIONS BUILDING 7
C-002	SITE PLAN DETAILS	A-107C	ELEVATIONS BUILDING 7
LS-101	LANDSCAPE PLAN	A-107D	ELEVATIONS BUILDING 7
LS-102	LANDSCAPE DETAILS	A-107E-1	ELEVATIONS BUILDING 7
C-101	CONCEPTUAL GRADING & DRAINAGE PLAN	A-107E-2	ELEVATIONS BUILDING 7
C-201	CONCEPTUAL UTILITY PLAN	A-108A	ELEVATIONS BUILDING 8
A-101	ELEVATIONS BUILDING 1	A-108B	ELEVATIONS BUILDING 8
A-102	ELEVATIONS BUILDING 2	A-108C	ELEVATIONS BUILDING 8
A-103	ELEVATIONS BUILDING 3		
A-104	ELEVATIONS BUILDING 4	C-003	SITE PLAN FOR SUBDIVISION
A-105	ELEVATIONS BUILDING 5	G-101	DESIGN STANDARDS
A-106A	ELEVATIONS BUILDING 6	G-102	DESIGN STANDARDS
A-106B	ELEVATIONS BUILDING 6	G-103	DESIGN STANDARDS
A-107A	ELEVATIONS BUILDING 7		

KEYED NOTES

- 6" CONCRETE CURB.
- COA STANDARD CURB & GUTTER PER COA STD DWG 2415A. TO BE COMPLETED AS A PUBLIC WORK ORDER.
- 6" TEMPORARY ASPHALT CURB.
- 14" WIDE CONCRETE SIDEWALK.
- 6" WIDE CONCRETE SIDEWALK PER COA STD DWG 2415A. TO BE COMPLETED AS A PUBLIC WORK ORDER.
- 8" WIDE CONCRETE SIDEWALK.
- 10" WIDE CONCRETE SIDEWALK. SLOPE TO LANDSCAPE AREA IF POSSIBLE.
- 6"x8" LANDSCAPE PLANTER.
- LIGHT POLE PER 5/C-002.
- REFUSE ENCLOSURE PER 2/C-002 & 9/C-002.
- 6" HIGH SCREEN WALL PER 9/C-002.
- HANDICAP PARKING SPACE PER 4/C-002.
- TRANSIT STOP WITH SHELTER PER COA STD DWG 2435. PEDESTRIAN AMENITIES SHALL BE PER SECTION V OF THE SITE PLAN FOR SUBDIVISION.
- COLOR, TEXTURED, CONCRETE CROSSWALK.
- LOADING DOCK.
- END ISLAND PLANTER PER 1/C-002.
- 10" WIDE CONTRACTOR PARKING SPACES, TOTAL OF 24.
- TRASH COMPACTOR.
- NEW DRIVEWAY, FULL ACCESS, NEW SIGNAL. RECOMMENDED BY TIA. DRIVEWAY PER COA STD DWG 2426. TO BE COMPLETED AS A PUBLIC WORK ORDER.
- NEW RIGHT IN/RIGHT OUT DRIVEWAY. DRIVEWAY PER COA STD DWG 2426. TO BE COMPLETED AS A PUBLIC WORK ORDER.
- NEW FULL ACCESS DRIVEWAY. DRIVEWAY PER COA STD DWG 2426. TO BE COMPLETED AS A PUBLIC WORK ORDER.
- NEW RIGHT IN, RIGHT OUT, LEFT IN DRIVEWAY. DRIVEWAY PER COA STD DWG 2426. TO BE COMPLETED AS A PUBLIC WORK ORDER.
- CART CORRAL, WELDED METAL PIPE, PAINTED TO MATCH BUILDING.
- MOTORCYCLE PARKING WITH SIGN PER 6/C-002.
- WALL MOUNTED LIGHT.
- PROPOSED DECEL LANE/TURN LANE TO BE COMPLETED WITH PUBLIC INFRASTRUCTURE PLANS.
- APPLIANCE AND PALLET RECYCLING STORAGE UNIT.
- CROSS ACCESS EASEMENT TO BE CREATED BY PLATTING ACTION WITH THIS PROJECT.
- COLUMN. SEE ARCHITECTURAL ELEVATION.
- 8" HIGH SCREEN WALL BEHIND LOADING DOCKS PER 9/C-002.
- PROPOSED FIRE HYDRANT LOCATION.
- EXISTING BUS STOP LOCATION.
- FUTURE PEDESTRIAN CONNECTION TO ADJACENT PAD SITES.
- ADA ACCESSIBLE RAMP AND STEPS FOR PEDESTRIAN CONNECTION.
- NEW HANDICAP RAMP PER COA STD DWG 2441. TO BE COMPLETED AS A PUBLIC WORK ORDER.
- NEW WHEELCHAIR RAMP PER COA STD DWG 2426. MAX SLOPE IS 12:1.

PROJECT NUMBER: 1007204

Application Number: 08 DRB-7-0276

This plan is consistent with the specific Site Development Plan approved by the Environmental Planning Commission (EPC), dated May 12, 2008, and the Findings and Conditions in the Official Notification of Decision are satisfied.

Is an Infrastructure List required? (X) Yes () No. If yes, then a set of approved DRG plans with a work order is required for any construction within Public Right-of-Way or for construction of public improvements.

DRB SITE DEVELOPMENT PLAN SIGNOFF APPROVAL:

Traffic Engineering, Transportation Division

Water Utility Department

Public and Recreation Department

City Engineer

Solid Waste Management

DRB Chairperson, Planning Department

7/9/08

7/9/08

7/6/08

9/18/08

7/15/08

7/18/08

7/18/08

DISA

Darren Sowell
ARCHITECTS
4700 Lincoln N.E., Suite 111
Albuquerque, N.M. 87109
Phone: (505) 342-6200
Fax: (505) 342-6201

Bohannon & Huston

Courtesy: 1700 Jefferson St. NE Albuquerque, NM 87106-4335
ENGINEERING SPATIAL DATA ADVANCED TECHNOLOGIES

Mitchell Associates, LLC

Landscape Architects
Cortez Blvd. NE, Suite 112
Albuquerque, NM 87110
Phone: (505) 839-4886
danny@mitchellassociates.com

ARMSTRONG
DEVELOPMENT
PROPERTIES, INC.

Unser Crossing
DRB Submittal
Site Plan for Building Permit
Central Avenue and Unser Boulevard
Albuquerque, New Mexico 87121

Rev. 1 June 24, 2008

Rev. 2 July 8, 2008



Job Number
Drawn By BO
Checked RM/BJS
Issue Date June 17, 2008

SITE PLAN
FOR BUILDING
PERMIT

Scale

C-001

00 OF 00

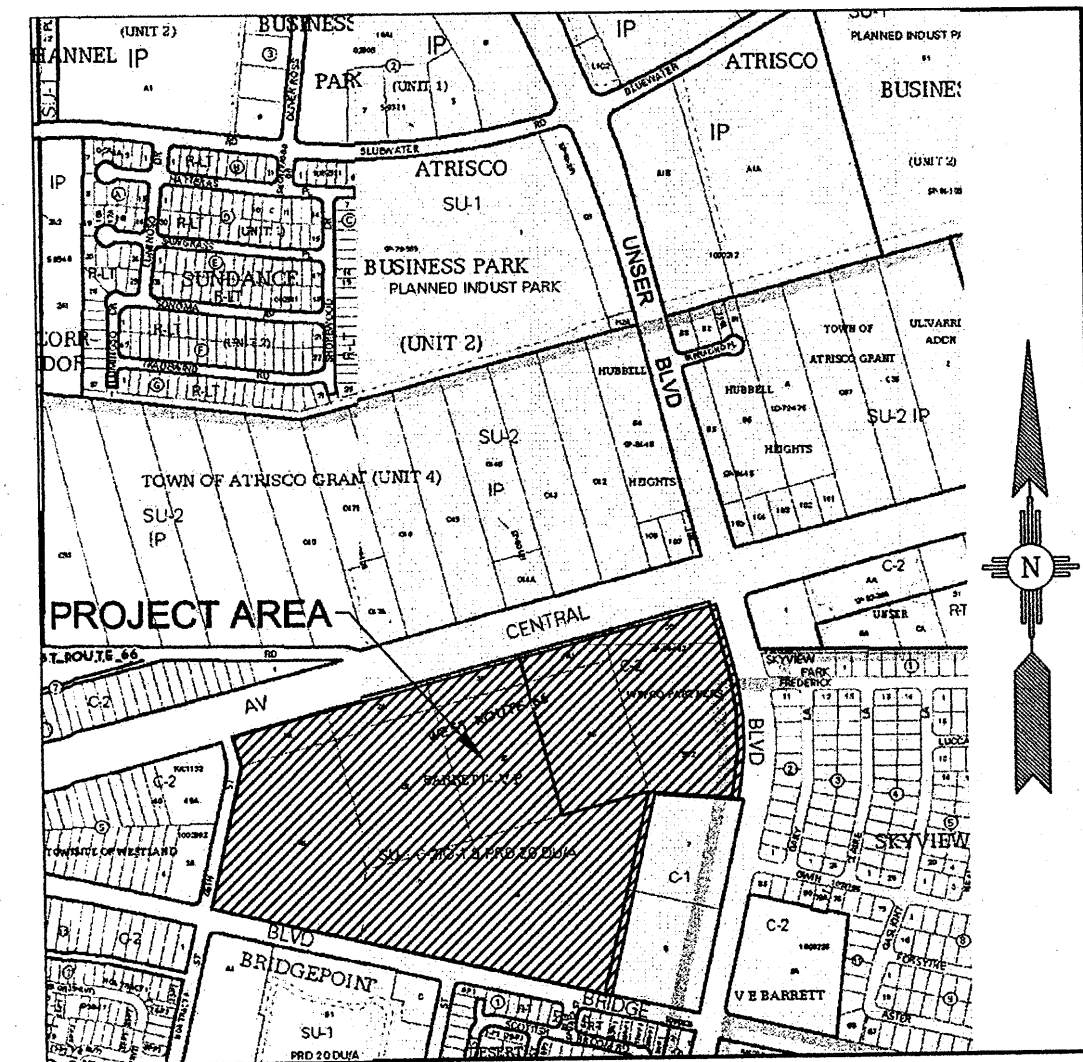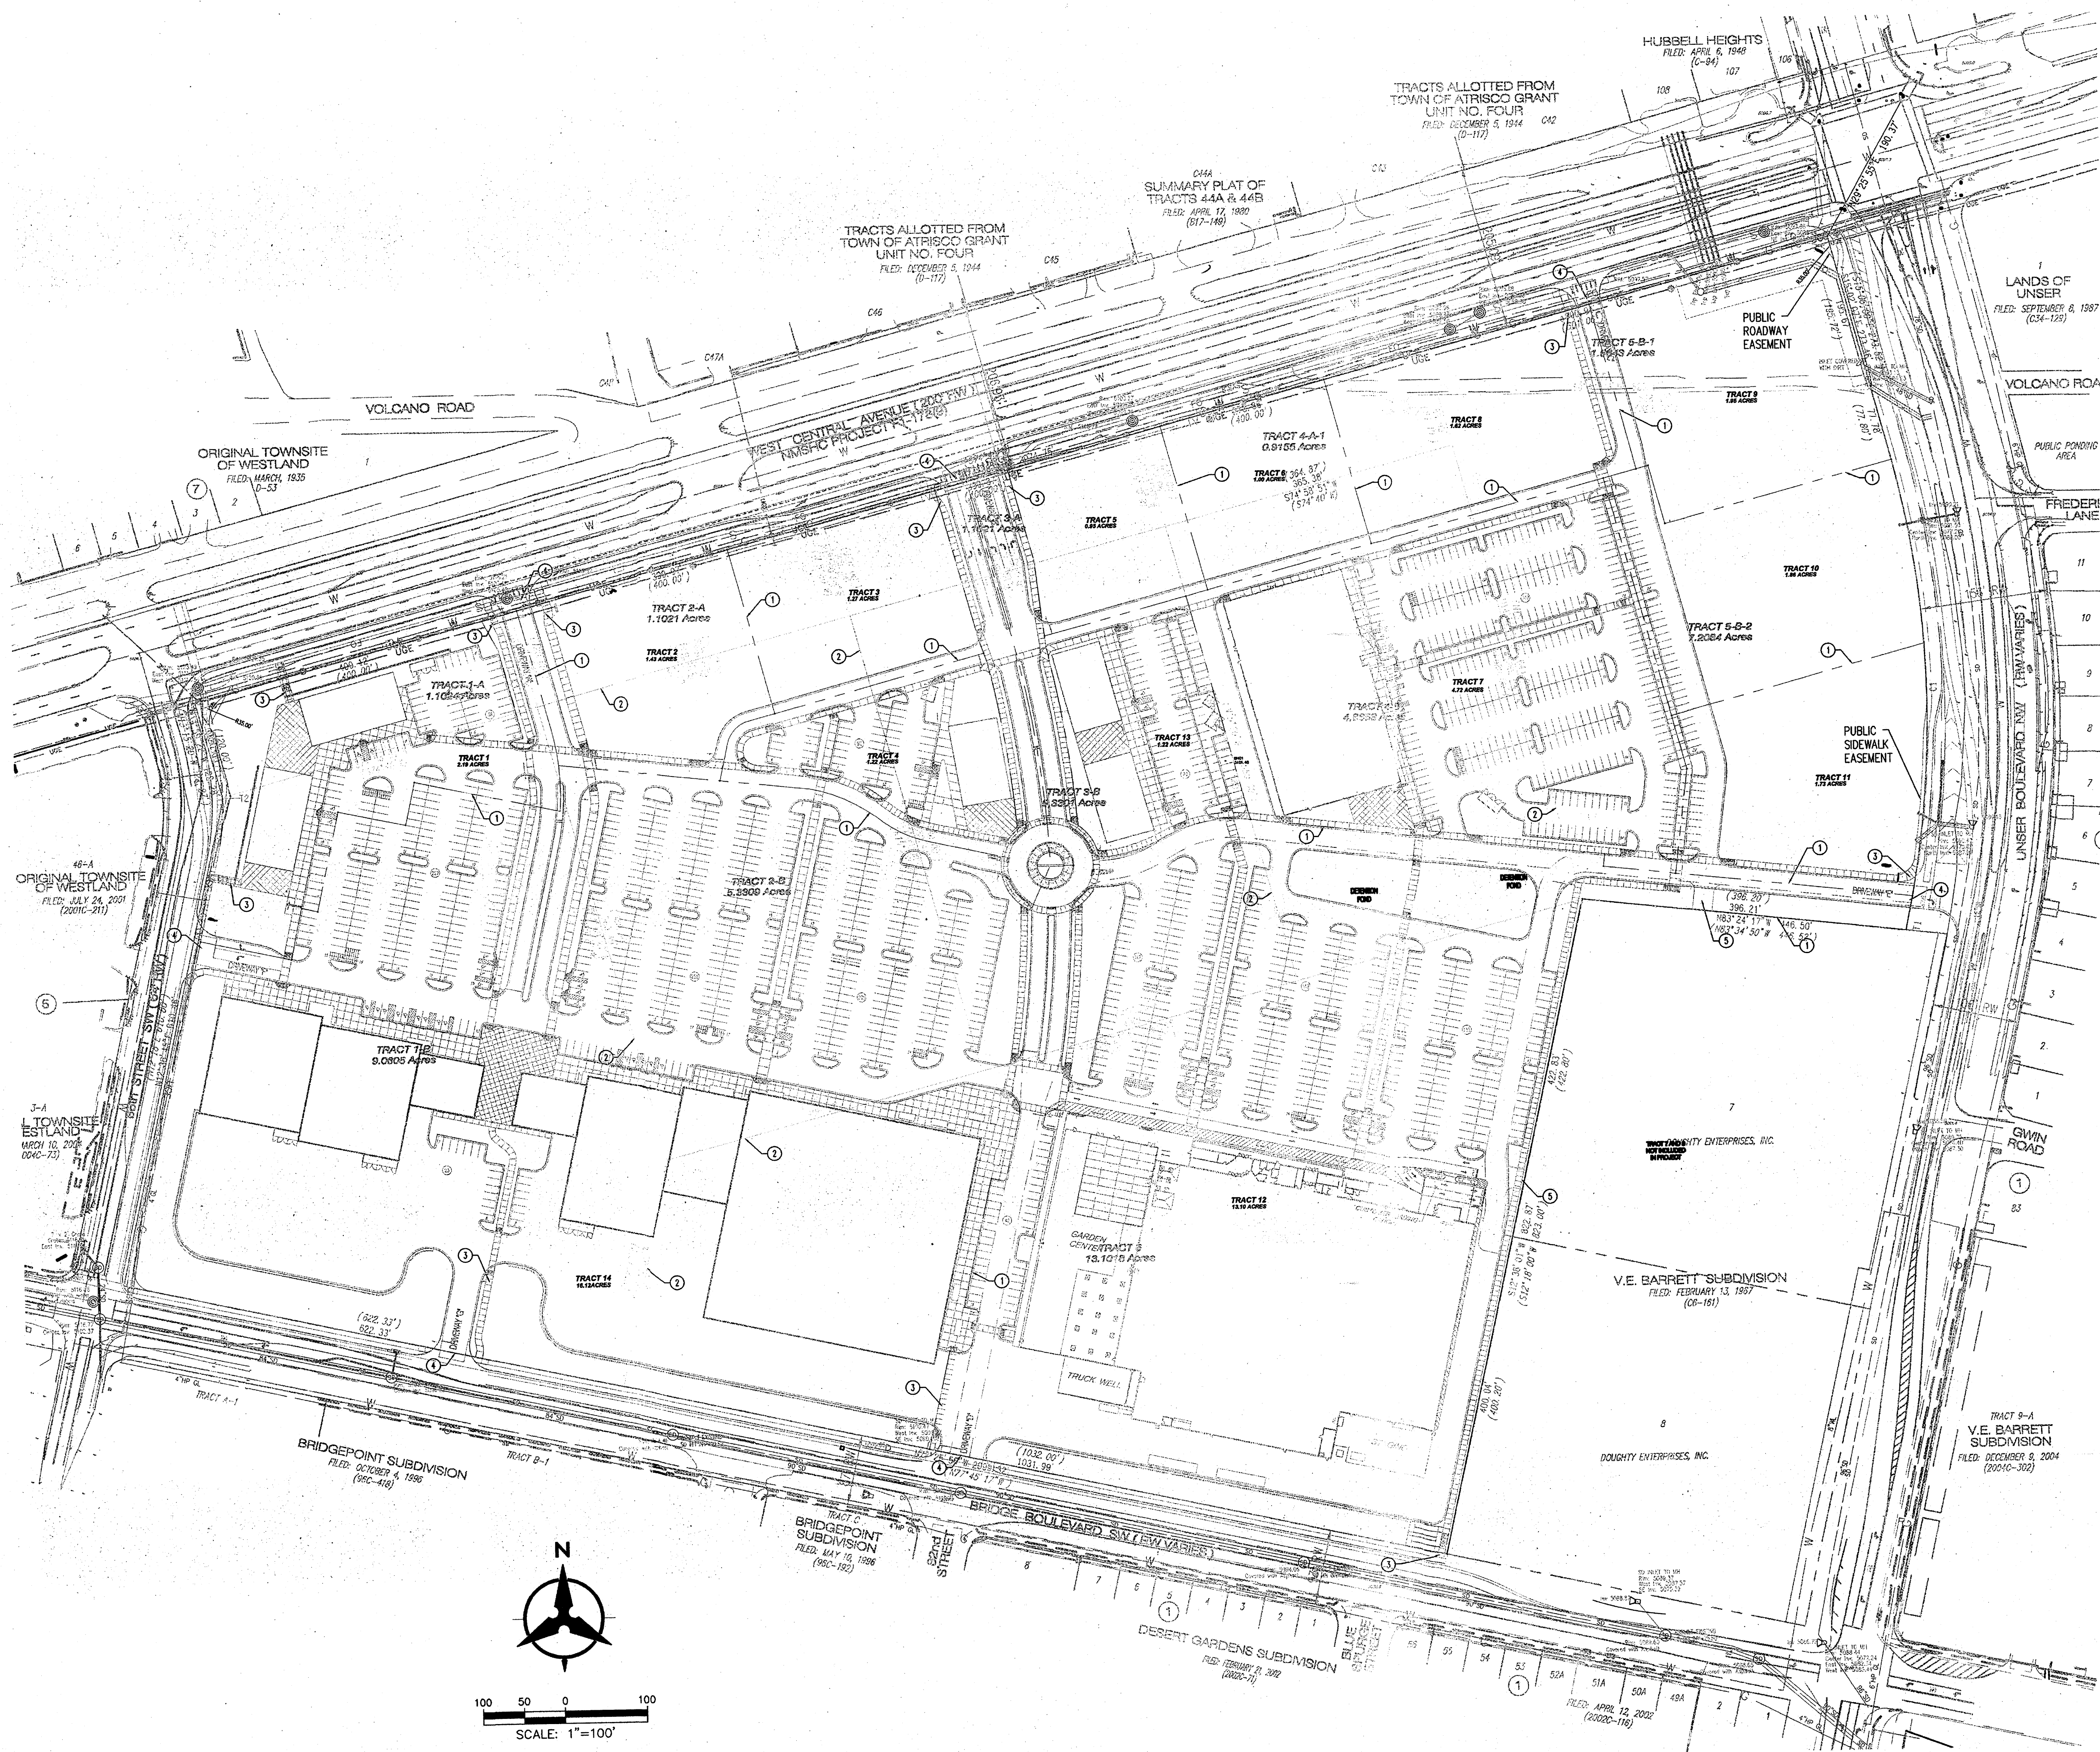

VICINITY MAP
ZONE ATLAS PAGES K-09-Z & K-10-Z

SHEET INDEX

C-003	SITE PLAN FOR SUBDIVISION
G-101	DESIGN STANDARDS
G-102	DESIGN STANDARDS
G-103	DESIGN STANDARDS

* SEE SITE PLAN FOR BUILDING PERMIT PACKAGE FOR UTILITY PLAN

KEYED NOTES

1. NEW PROPERTY LINE.
2. EXISTING PROPERTY LINE TO BE ELIMINATED BY PLATTING ACTION WITH THIS PROJECT.
3. LOCATION OF PEDESTRIAN INGRESS OR EGRESS.
4. LOCATION OF VEHICULAR INGRESS OR EGRESS.
5. CROSS ACCESS EASEMENT TO BE CREATED BY PLATTING ACTION WITH THIS PROJECT.

NOTE

1. SEE DESIGN STANDARDS FOR BUILDING HEIGHT, SETBACK, AND FAR REQUIREMENTS.
2. FUTURE PHASES SHALL FOLLOW DESIGN GUIDELINES INCLUDED IN THE SITE PLAN FOR SUBDIVISION TO ENSURE A CONSISTENT LEVEL OF DEVELOPMENT THROUGHOUT UNSER CROSSING. SITE PLANS FOR BUILDING PERMIT WHICH ARE IN COMPLIANCE WITH THE DESIGN GUIDELINES MAY BE DELEGATED TO THE DEVELOPMENT REVIEW BOARD AFTER EPC APPROVES THE FIRST PAD SITE.
3. MAINTENANCE AGREEMENT BETWEEN THE CITY OF ALBUQUERQUE & OWNER SHALL BE SIGNED PER LARGE RETAIL FACILITY ORDINANCE.
4. A BLANKET CROSS ACCESS AND CROSS DRAINAGE EASEMENT WILL BE GRANTED BY PLATTING ACTION WITH THIS PROJECT.

PROJECT NUMBER: 1007204

Application Number:

This plan is consistent with the specific Site Development Plan approved by the Environmental Planning Commission (EPC), dated _____ and the Findings and Conditions in the Official Notification of Decision are satisfied.

Is an Infrastructure List required? () Yes () No If yes, then a set of approved DRG plans with a work order is required for any construction within Public Right-of-Way or for construction of public improvements.

DRB SITE DEVELOPMENT PLAN SIGNOFF APPROVAL:

<i>[Signature]</i>	10-07-08
Traffic Engineering, Transportation Division	Date
<i>[Signature]</i>	10-1-08
Water Utility Department	Date
<i>[Signature]</i>	10-1-08
Parks and Recreation Department	Date
<i>[Signature]</i>	10/1/08
City Engineer	Date
<i>[Signature]</i>	10/1/08
Solid Waste Management	Date

DRB Chairperson, Planning Department

Date



Darren Sowell
ARCHITECTS
4700 Lincoln N.E., Suite 111
Albuquerque, N.M. 87109
Phone: (505) 342-6200
Fax: (505) 342-6201



Borhaman & Huston
ENGINEERING & SPATIAL DATA - ADVANCED TECHNOLOGIES
Mitchell Associates, LLC
Landscape Architects
Cristine Smith, LE, SLD-12
Albuquerque, NM 87108
Phone: (505) 639-9196
dave@mitcheassociates.com



Unser Crossing
DRB Submittal
Site Plan for Subdivision
Central Avenue and Unser Boulevard
Albuquerque, New Mexico 87121

Rev. 1 June 24, 2008
Rev. 2 July 8, 2008
Rev. 3 Oct 1, 2008

Job Number
Drawn By BO
Checked RM/BUS
Issue Date June 17, 2008

SITE PLAN
FOR SUBDIVISION


Scale

C-003


00 OF 00

8/6/08


1007204 UNSER CROSSING RIGHT OF WAY EXHIBIT

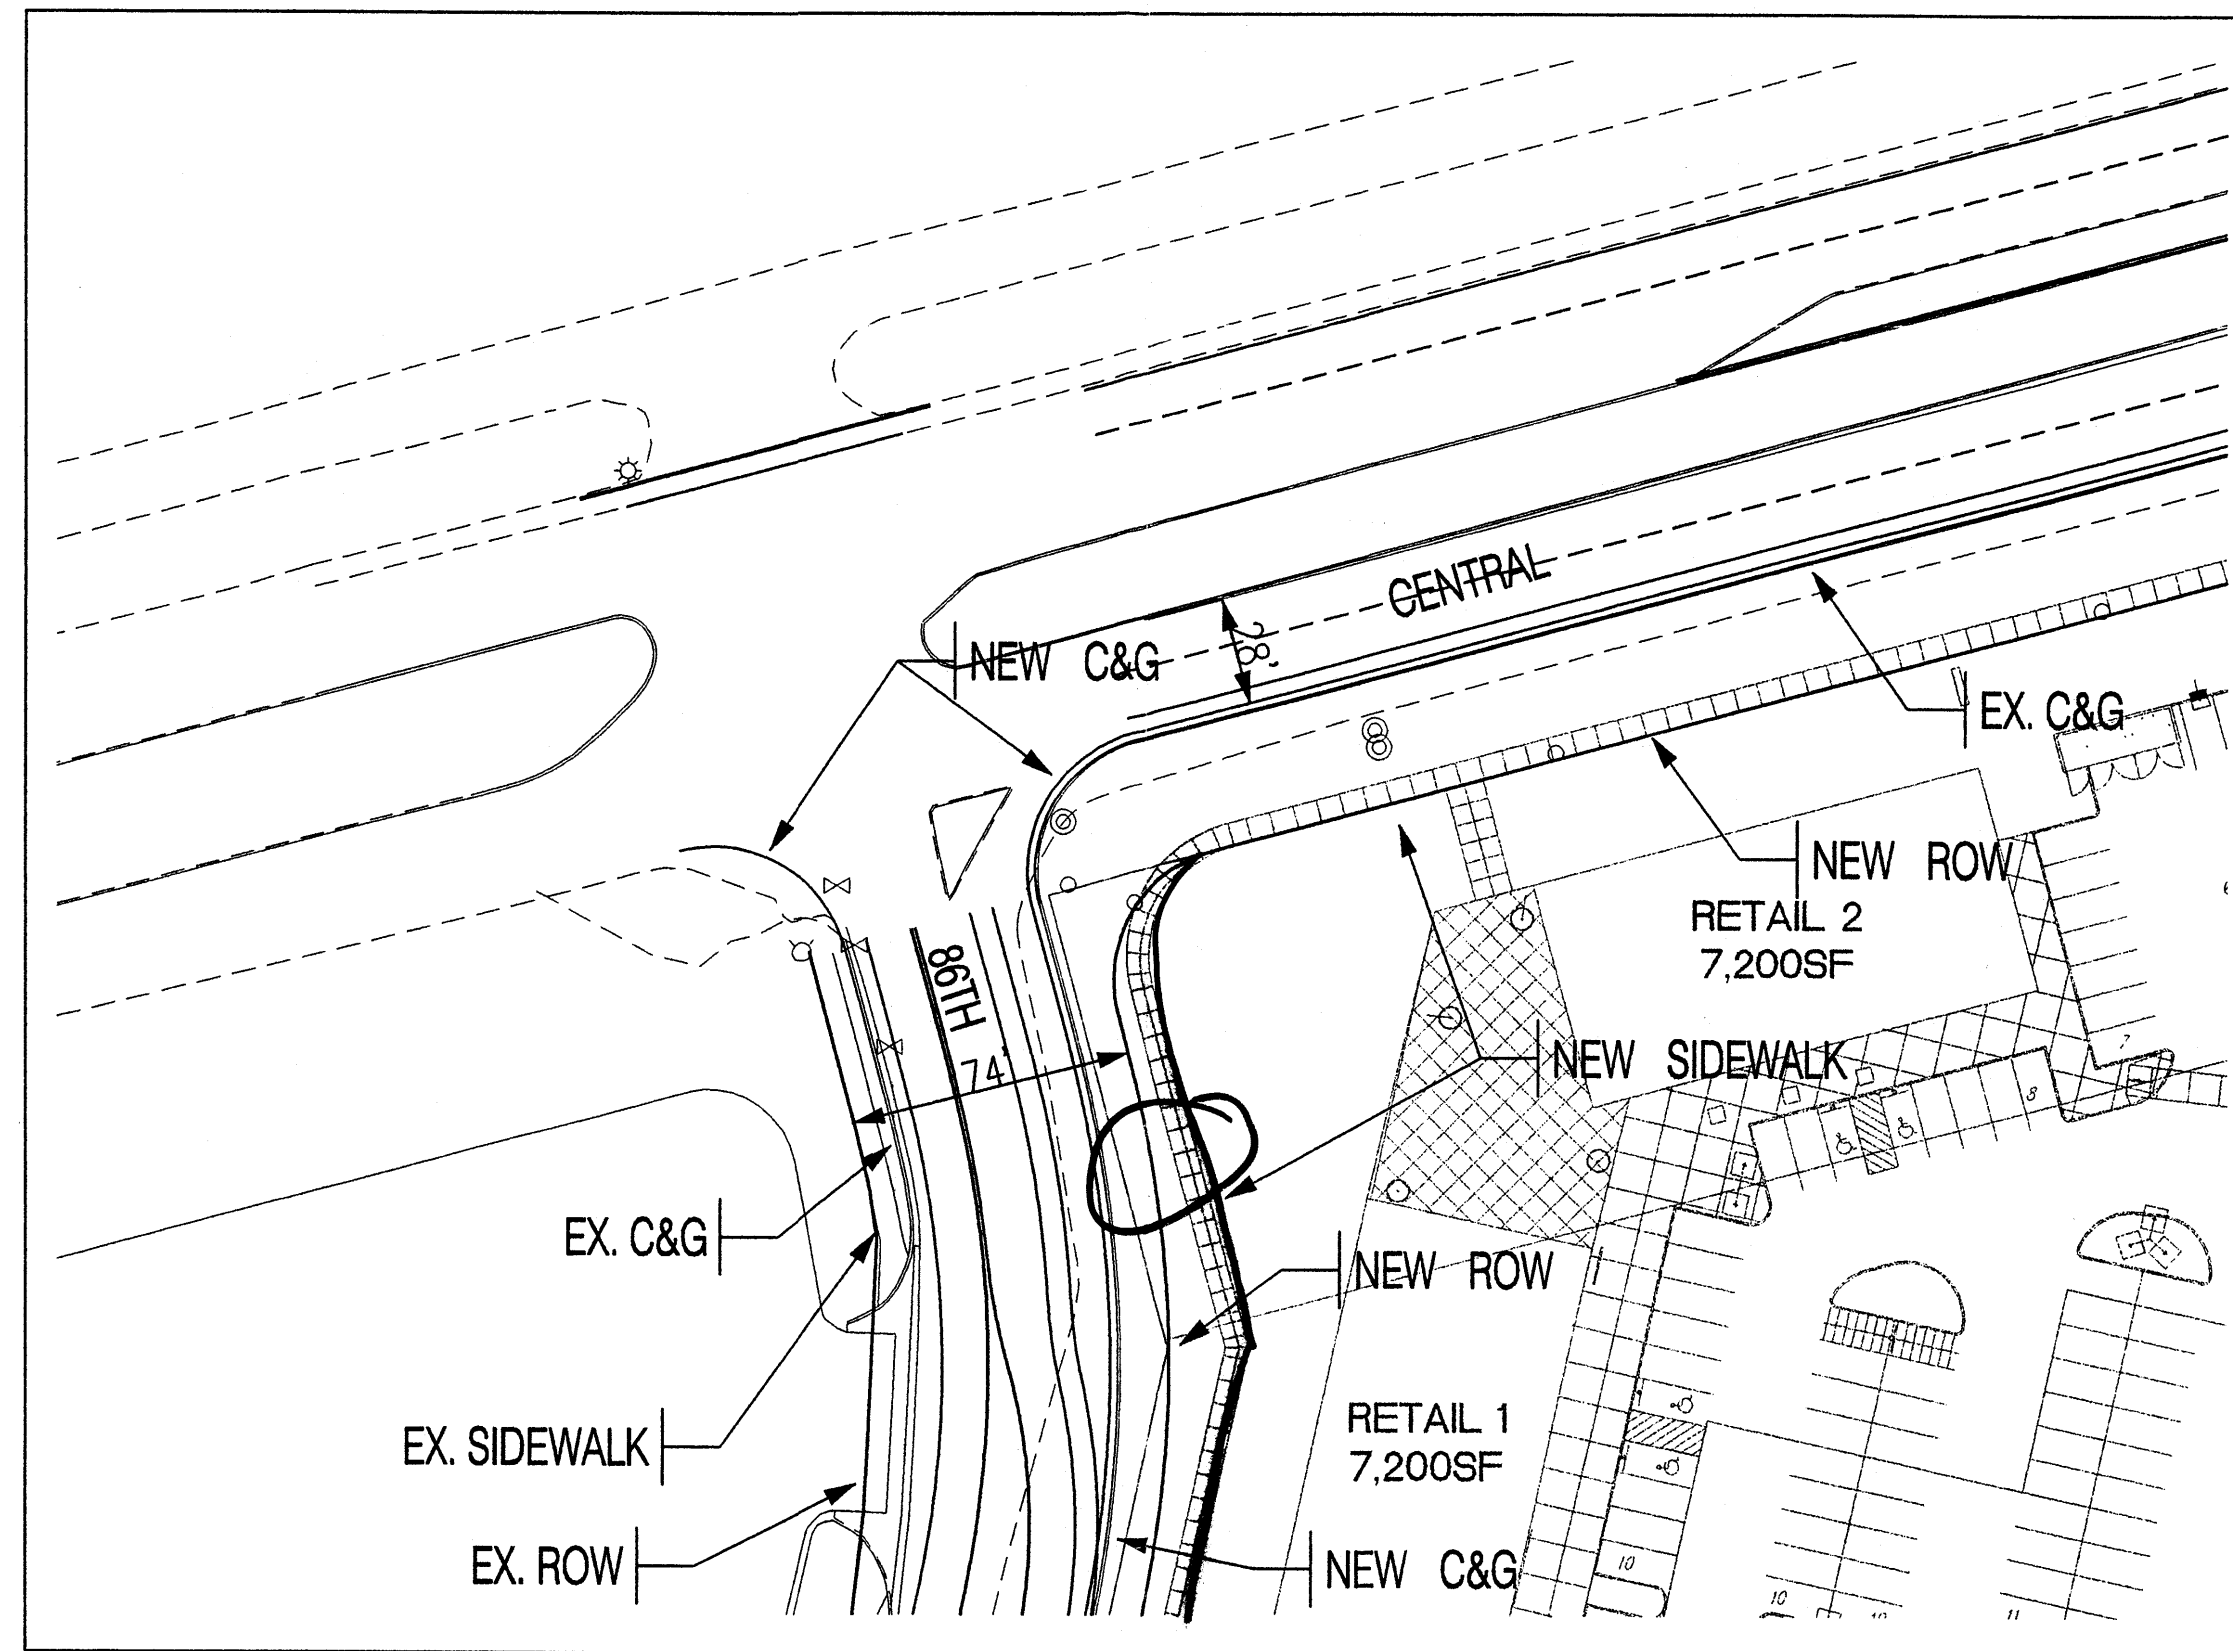


CENTRAL & 86TH

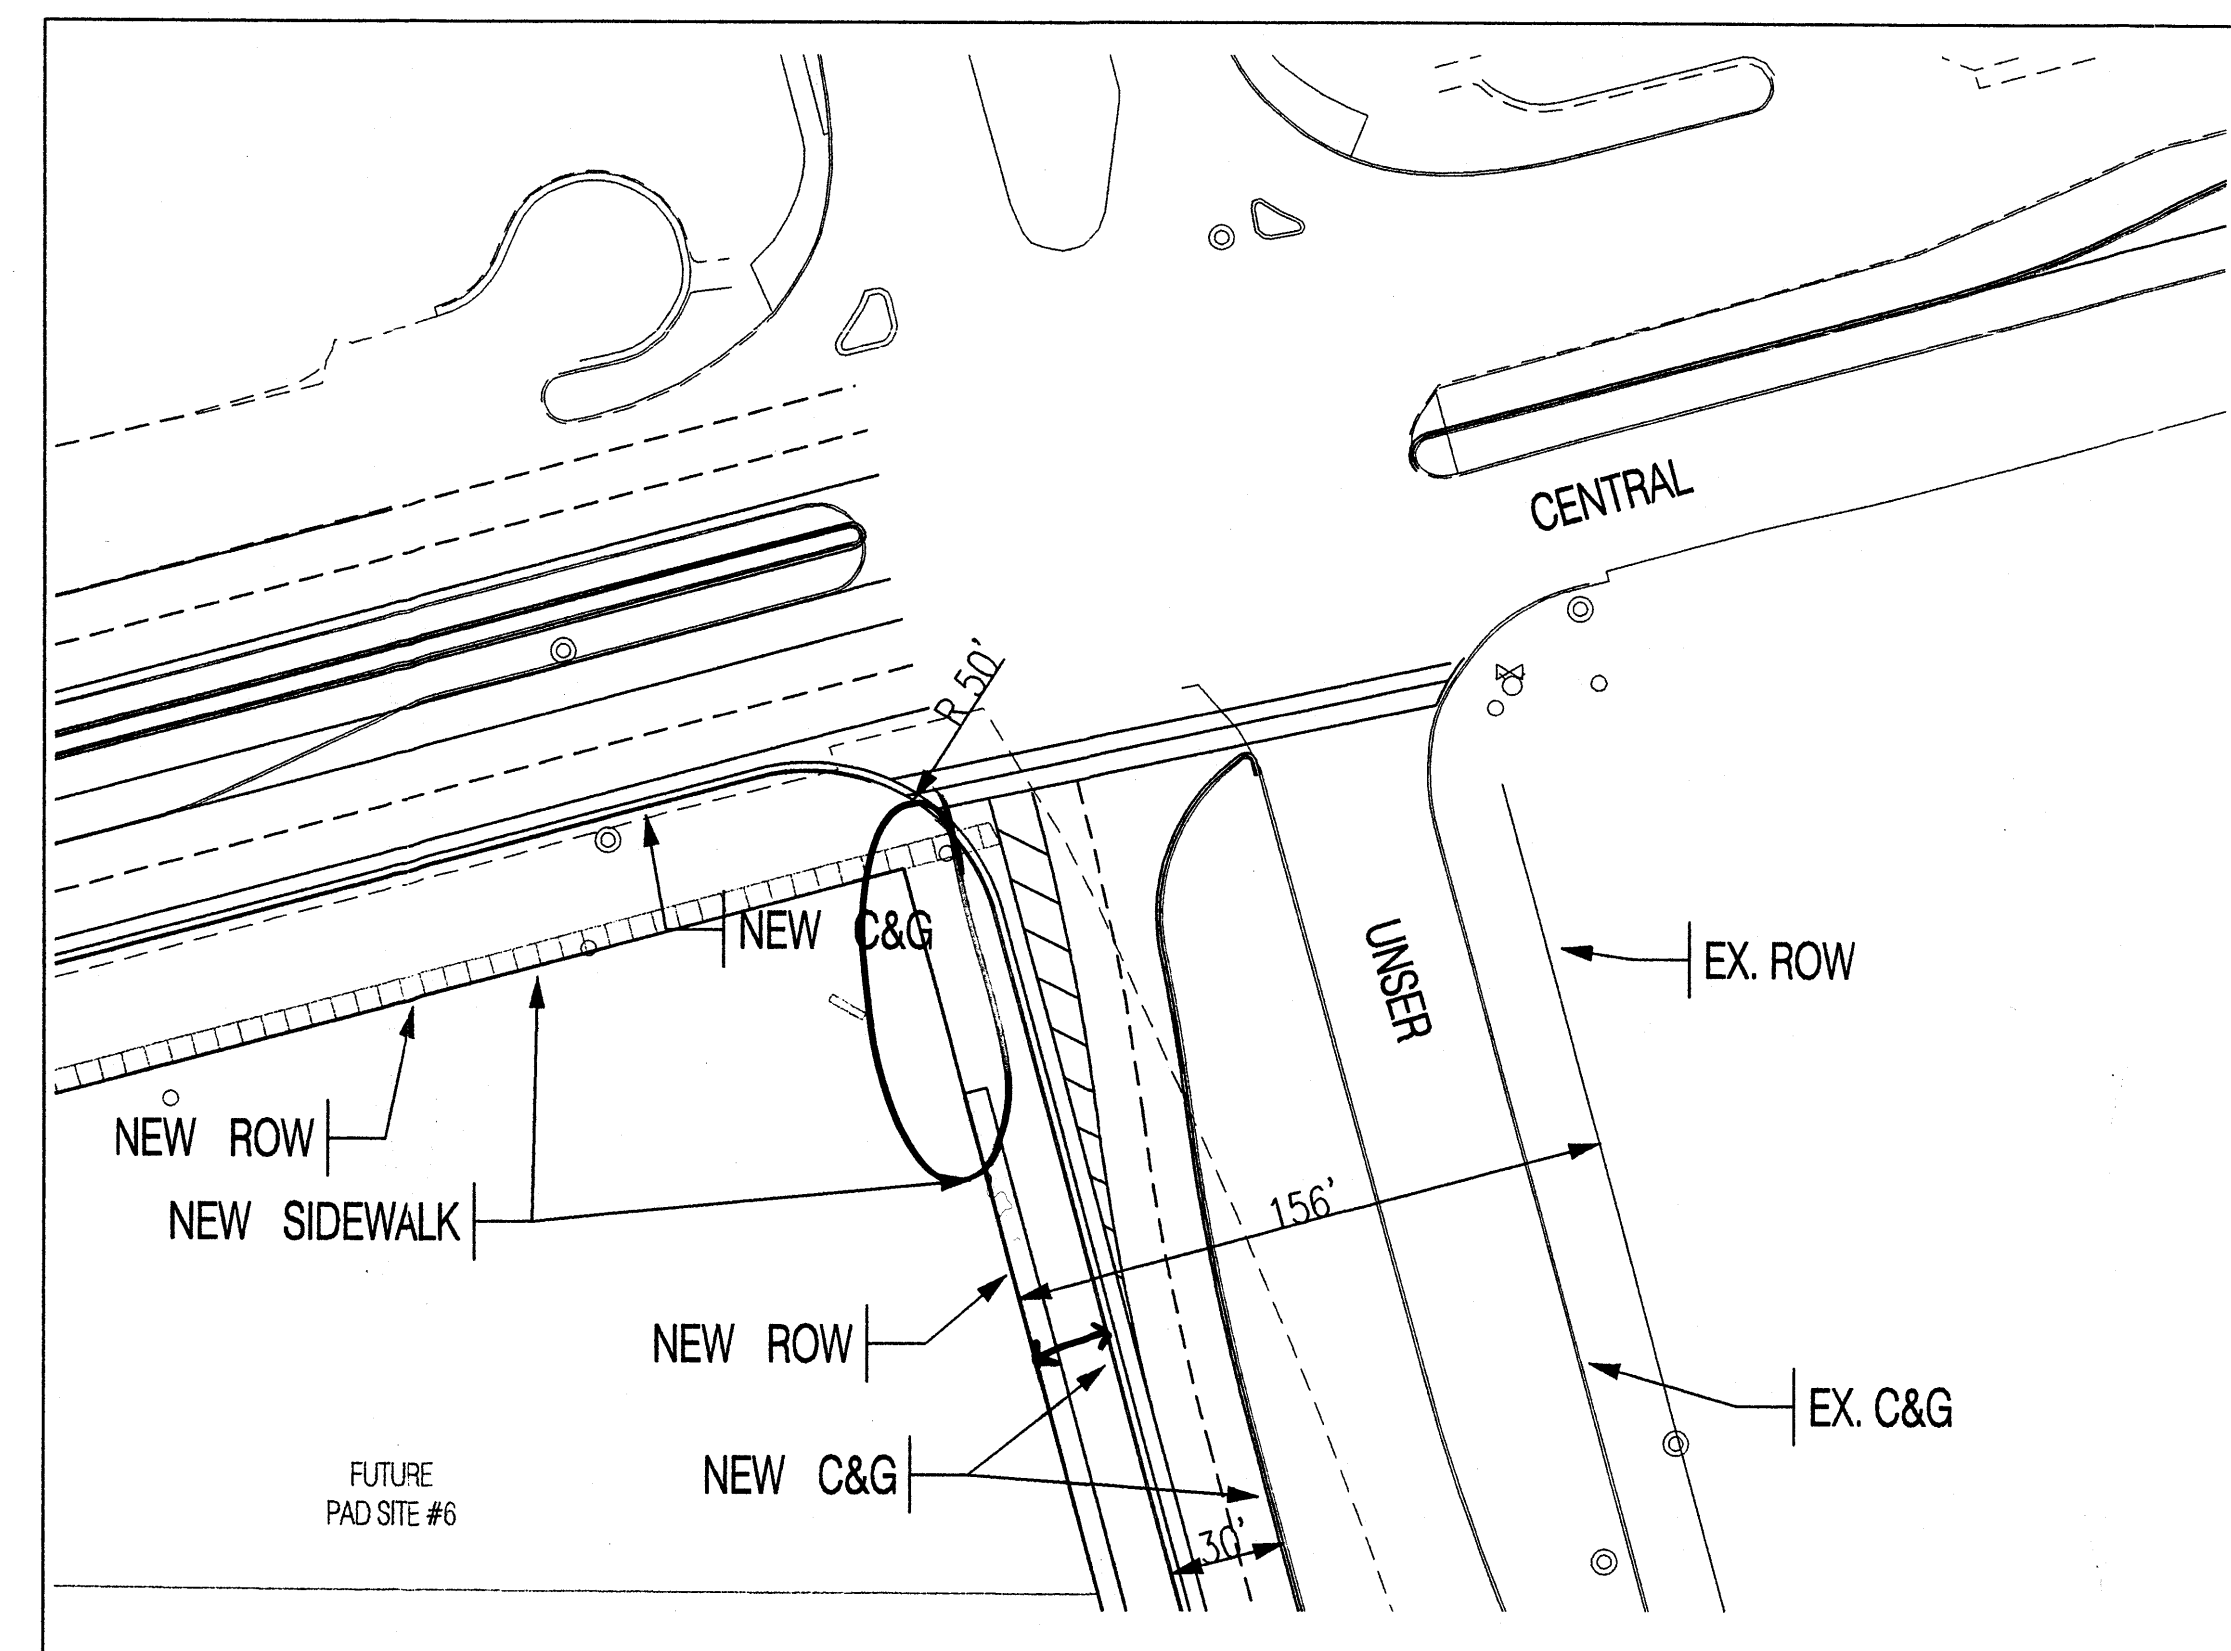


UNSER & CENTRAL

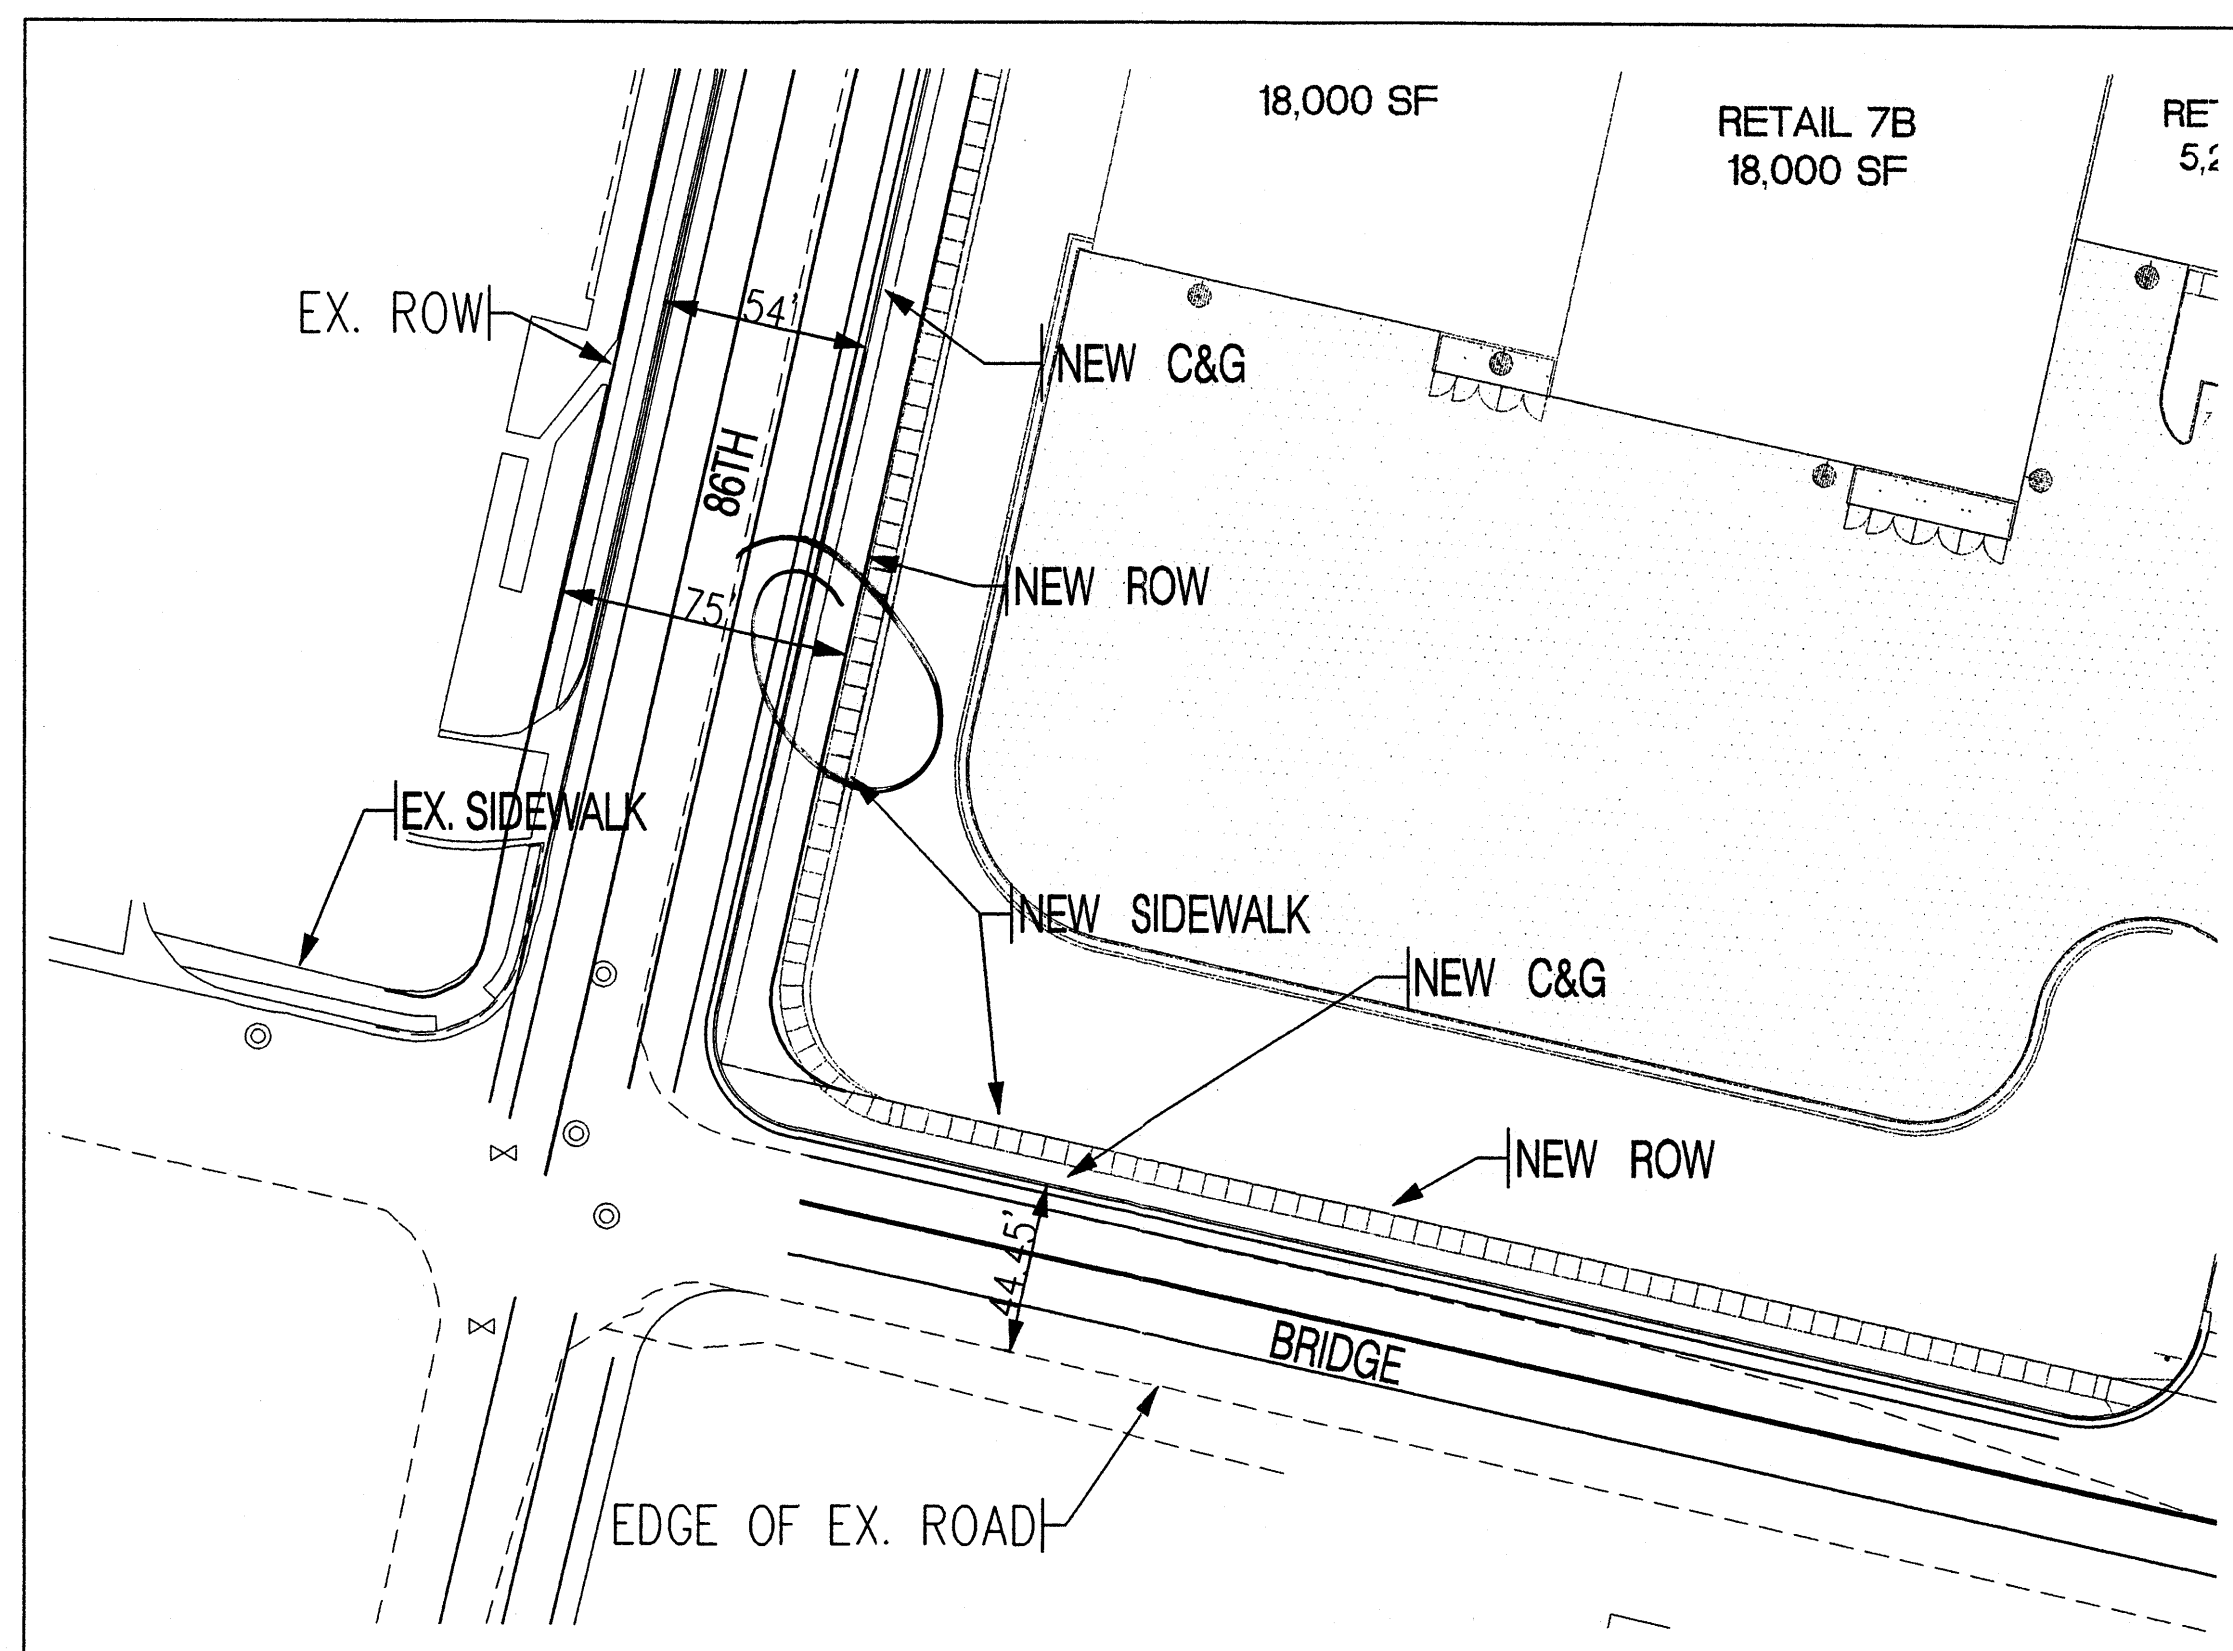

BRIDGE & 86TH

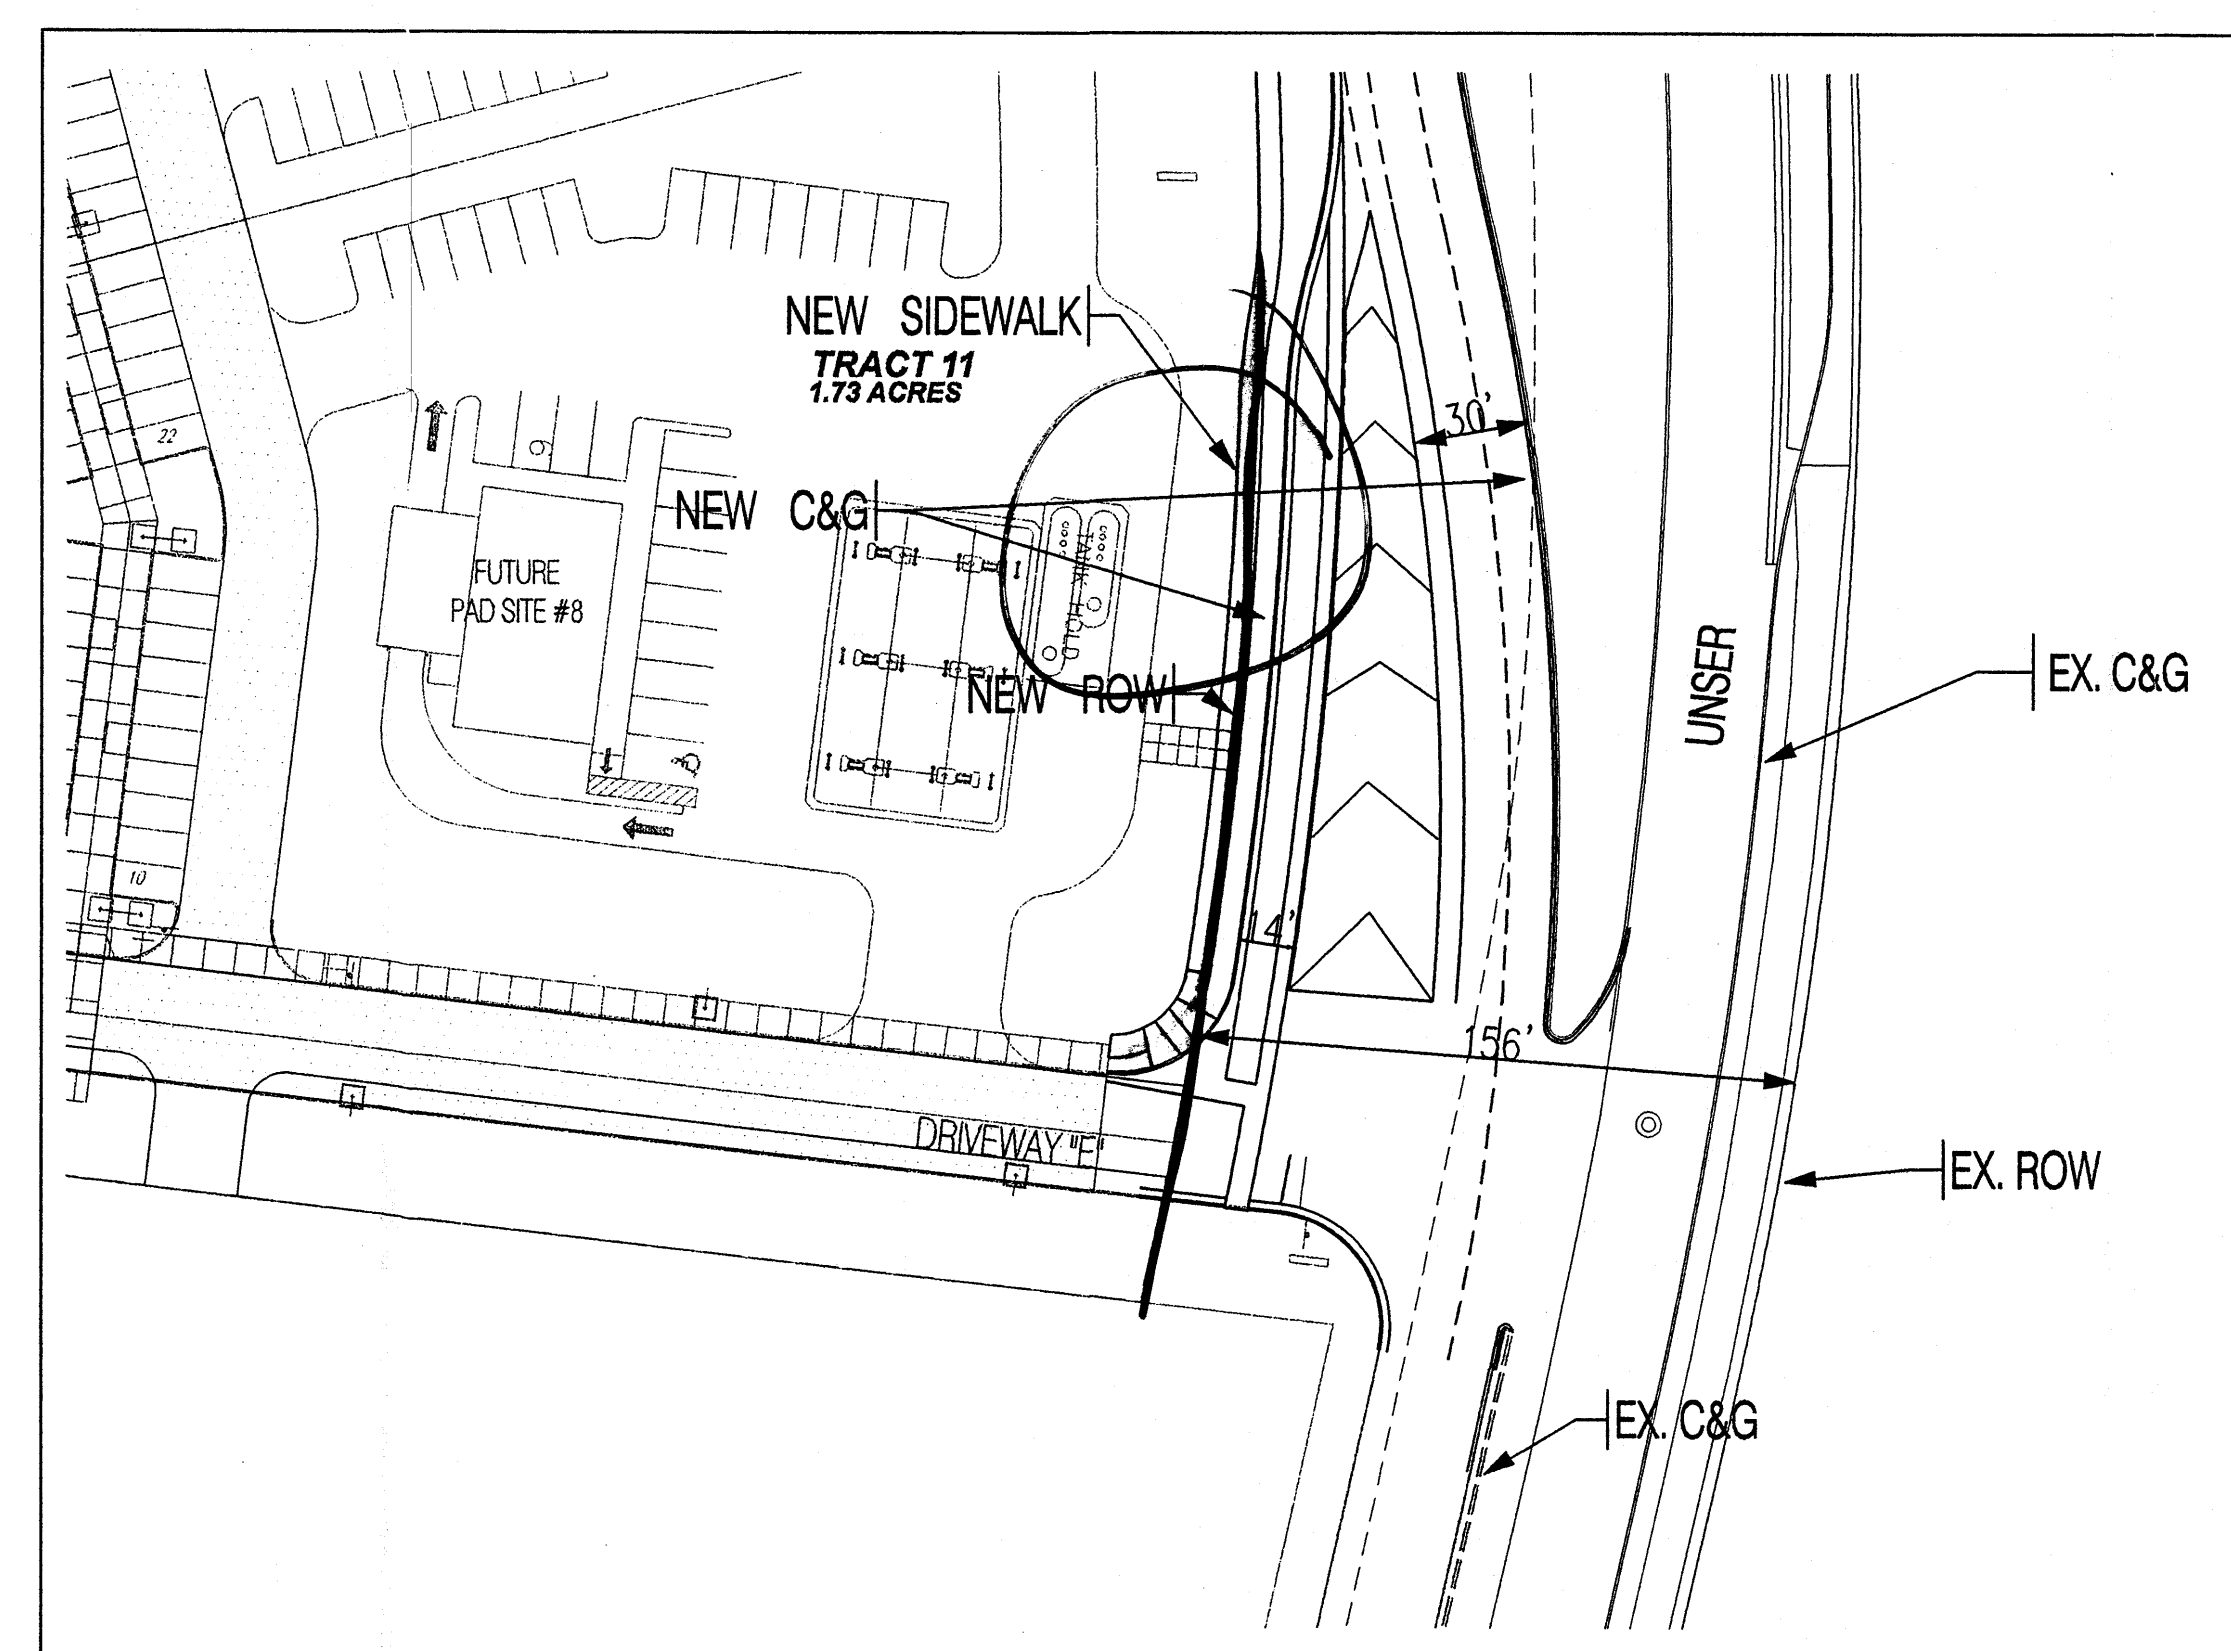


UNSER & DRIVEWAY "E"

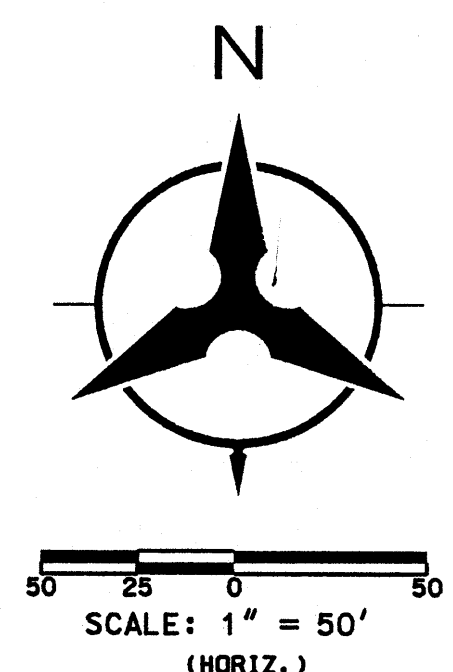

ALBUQUERQUE, NEW MEXICO
AUGUST, 2008


Bohannon & Huston

Courtyard | 7500 Jefferson St. NE Albuquerque, NM 87109-4335
ENGINEERING & SPATIAL DATA & ADVANCED TECHNOLOGIES

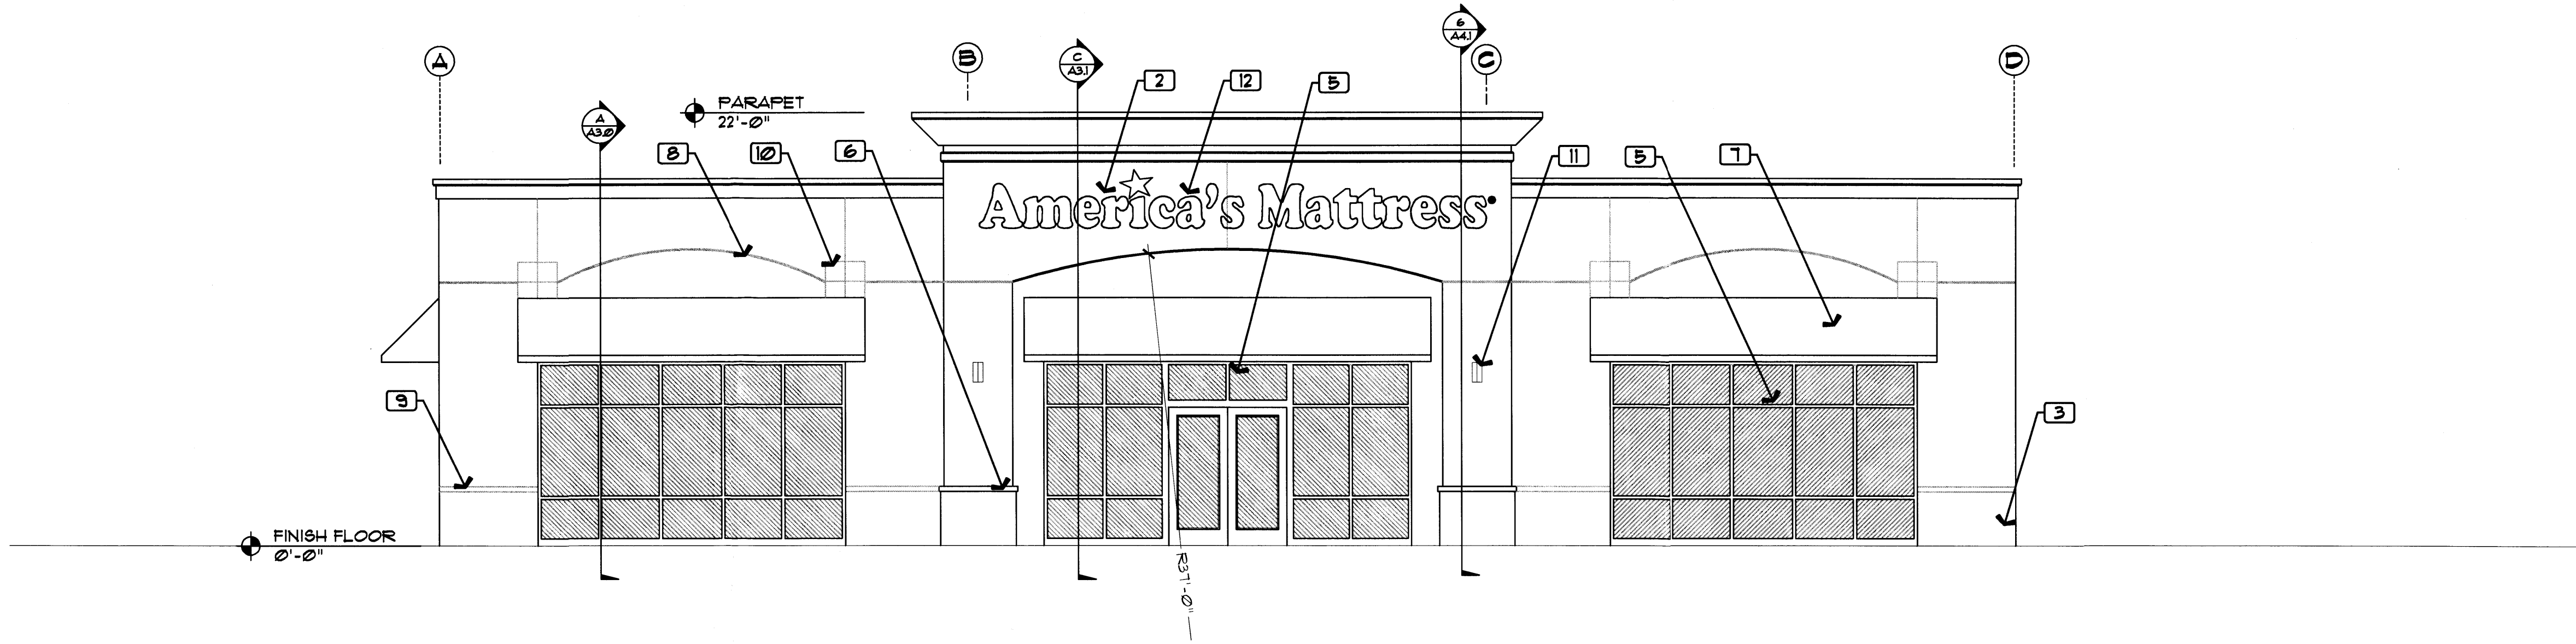


1 NORTH BUILDING ELEVATION

SCALE: 3/16" = 1'-0"

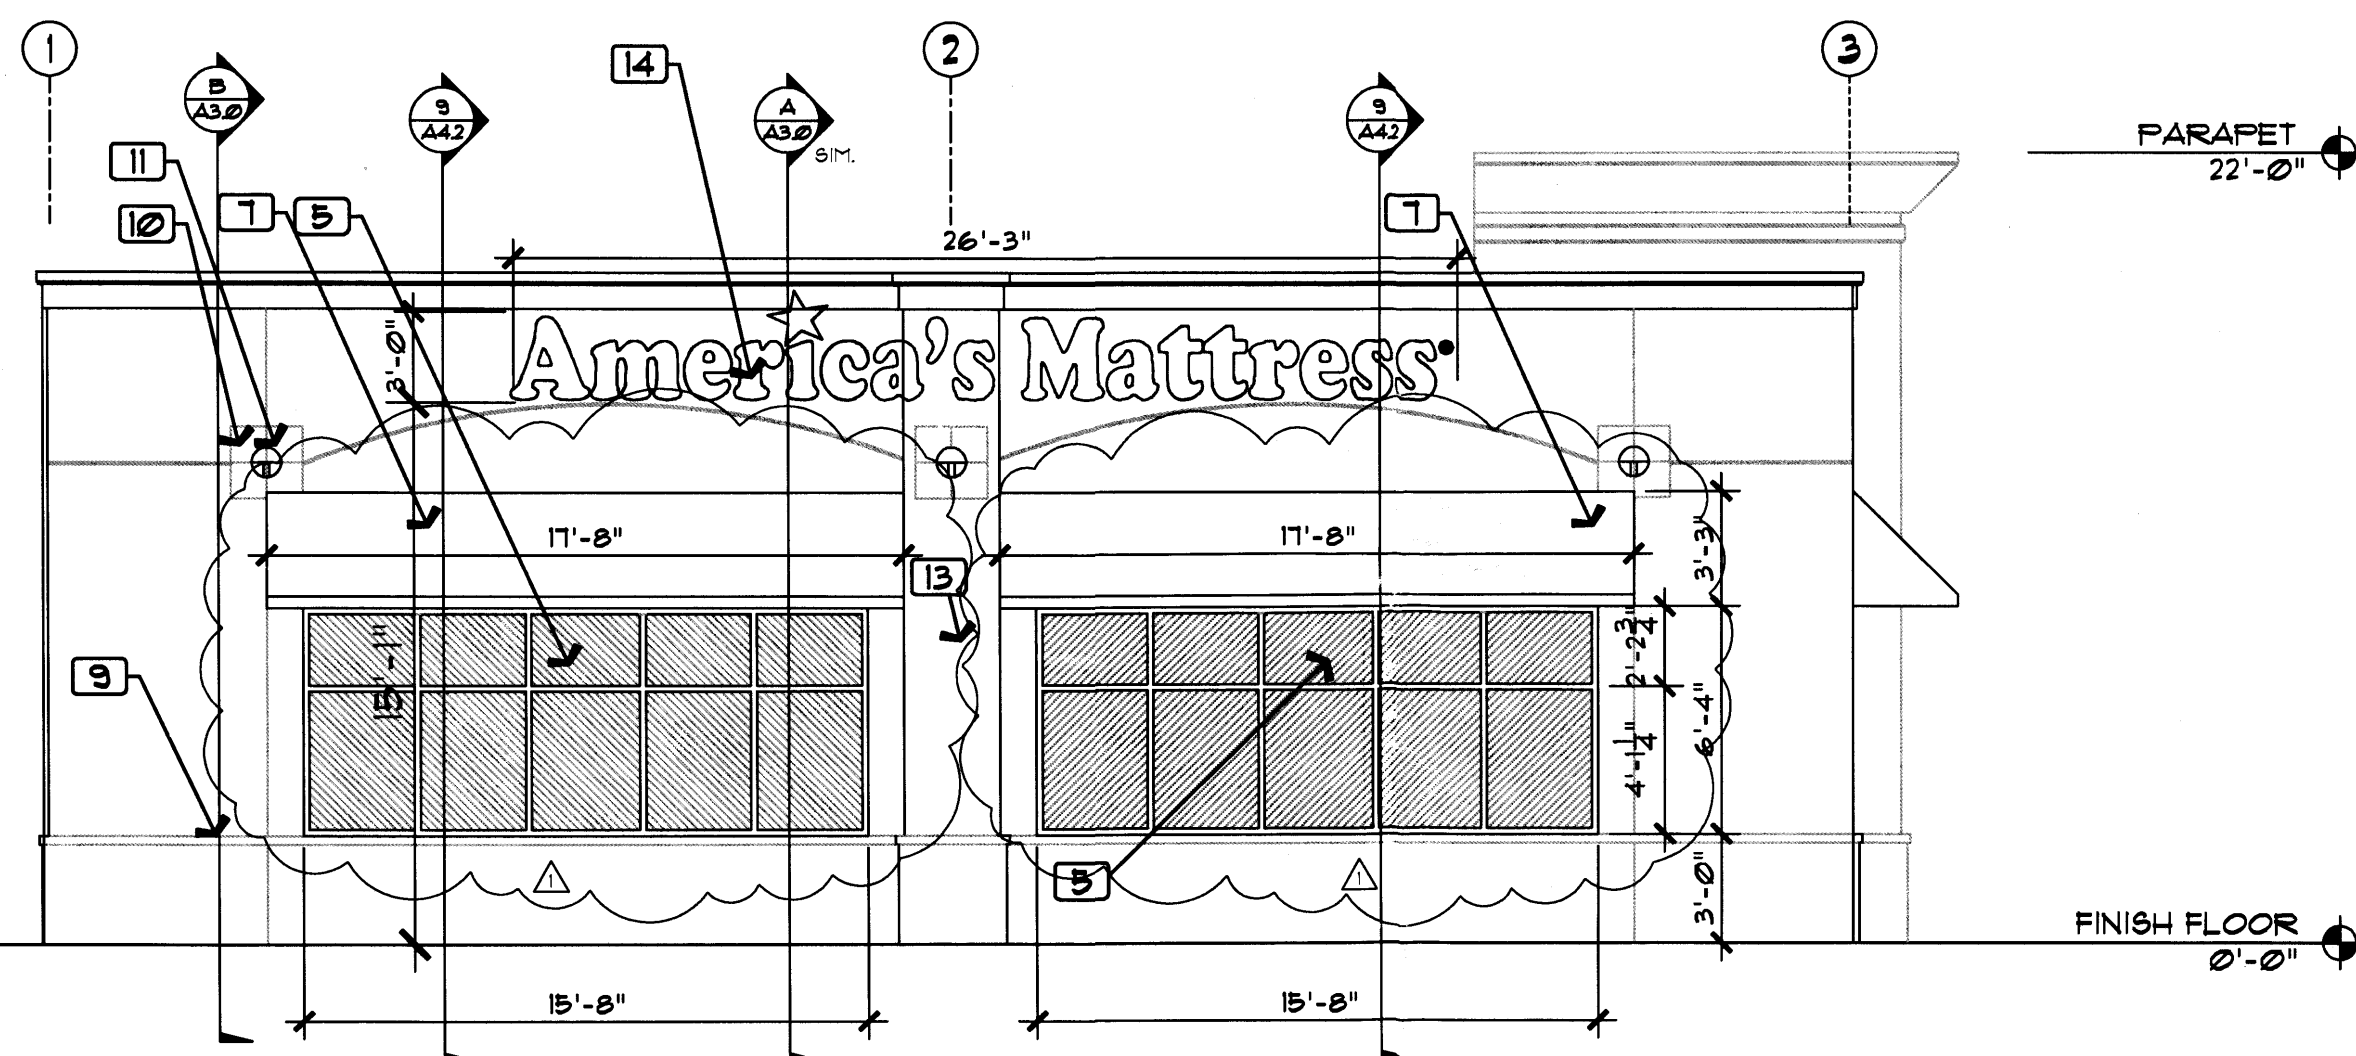


2 EAST BUILDING ELEVATION

SCALE: 3/16" = 1'-0"

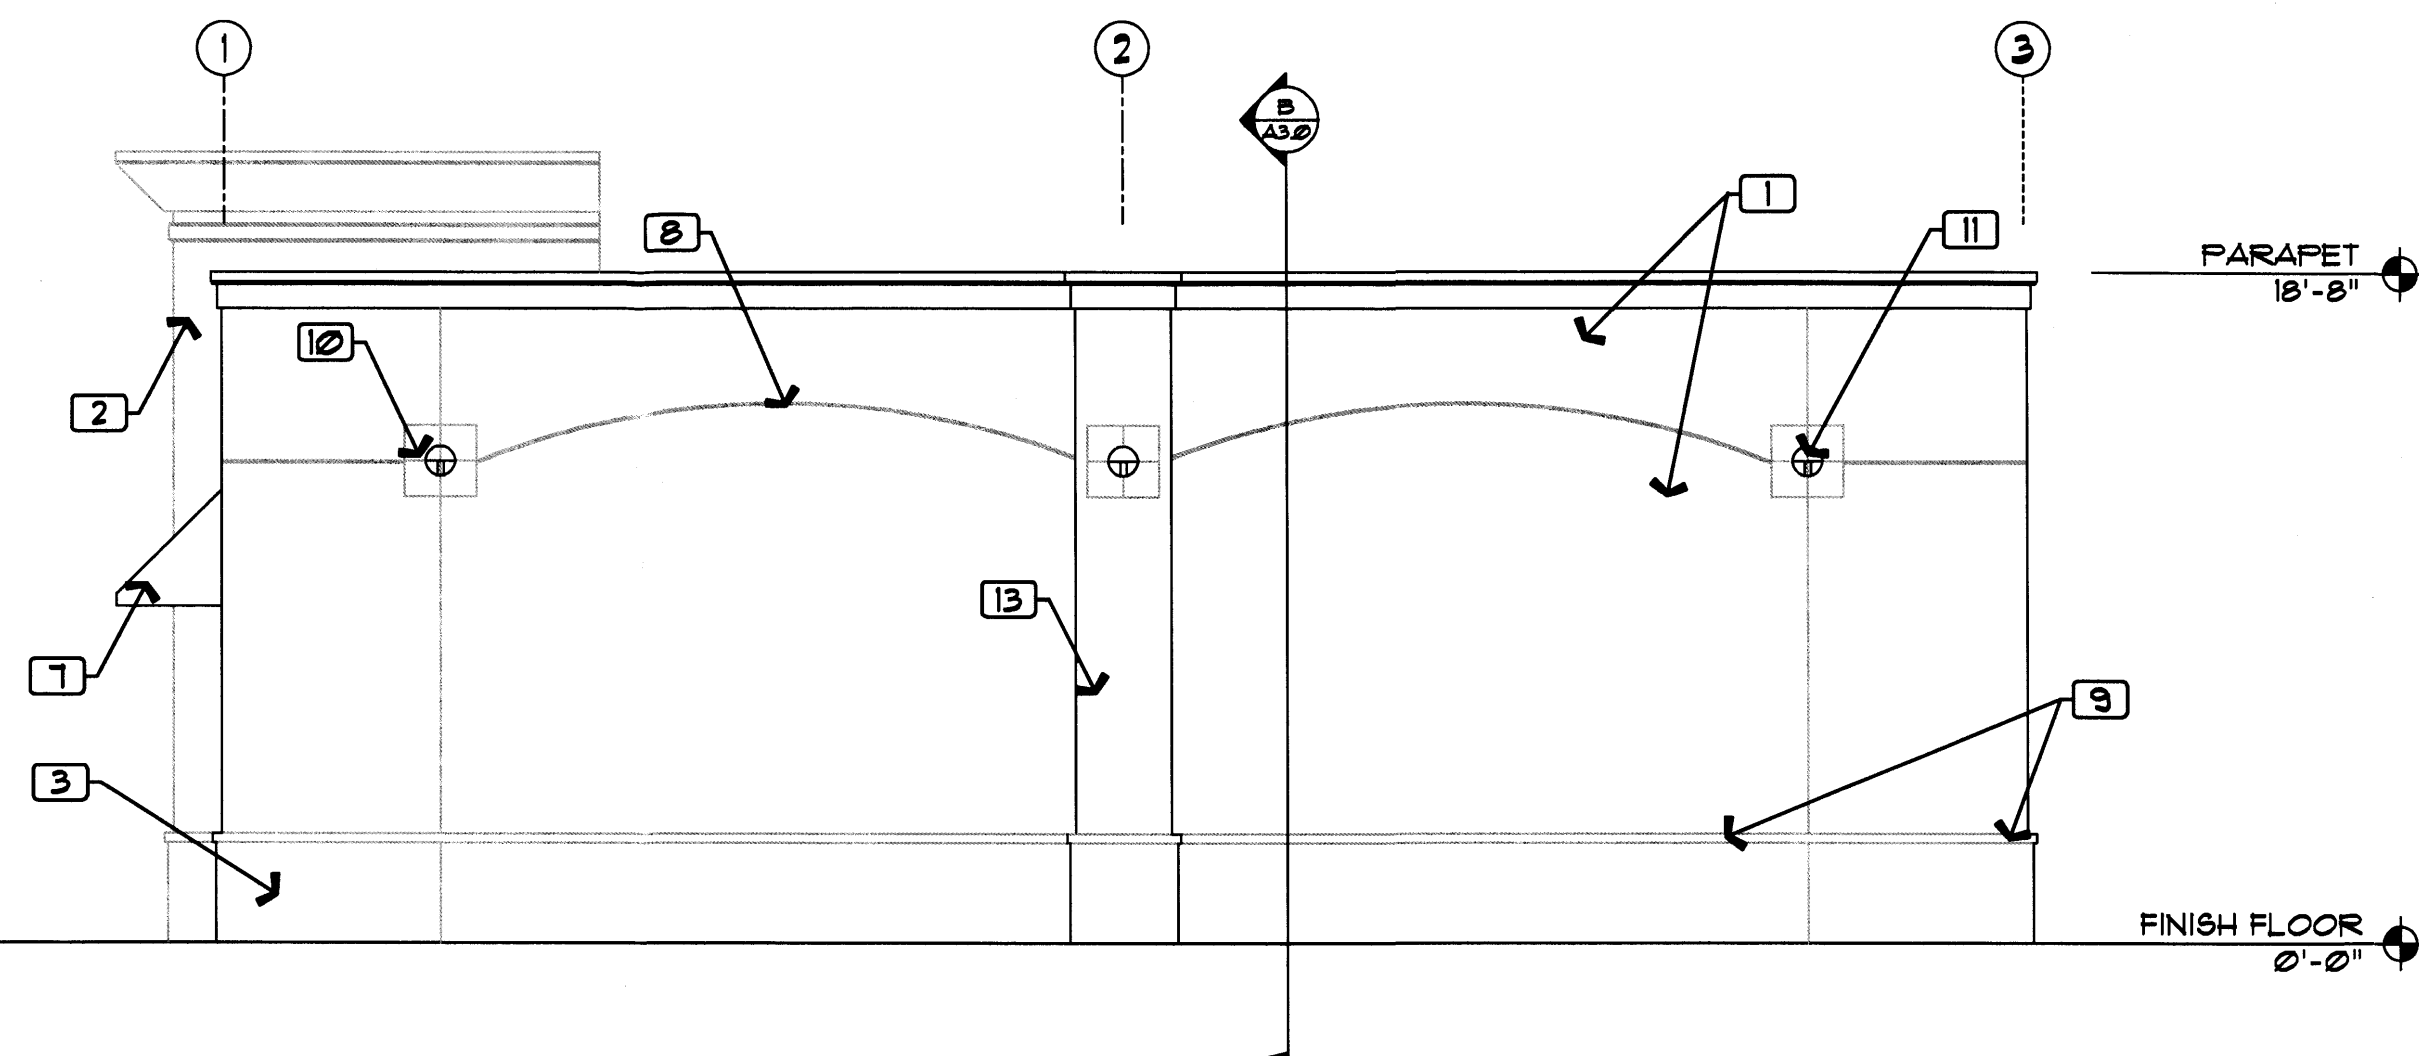

3 WEST BUILDING ELEVATION

SCALE: 3/16" = 1'-0"

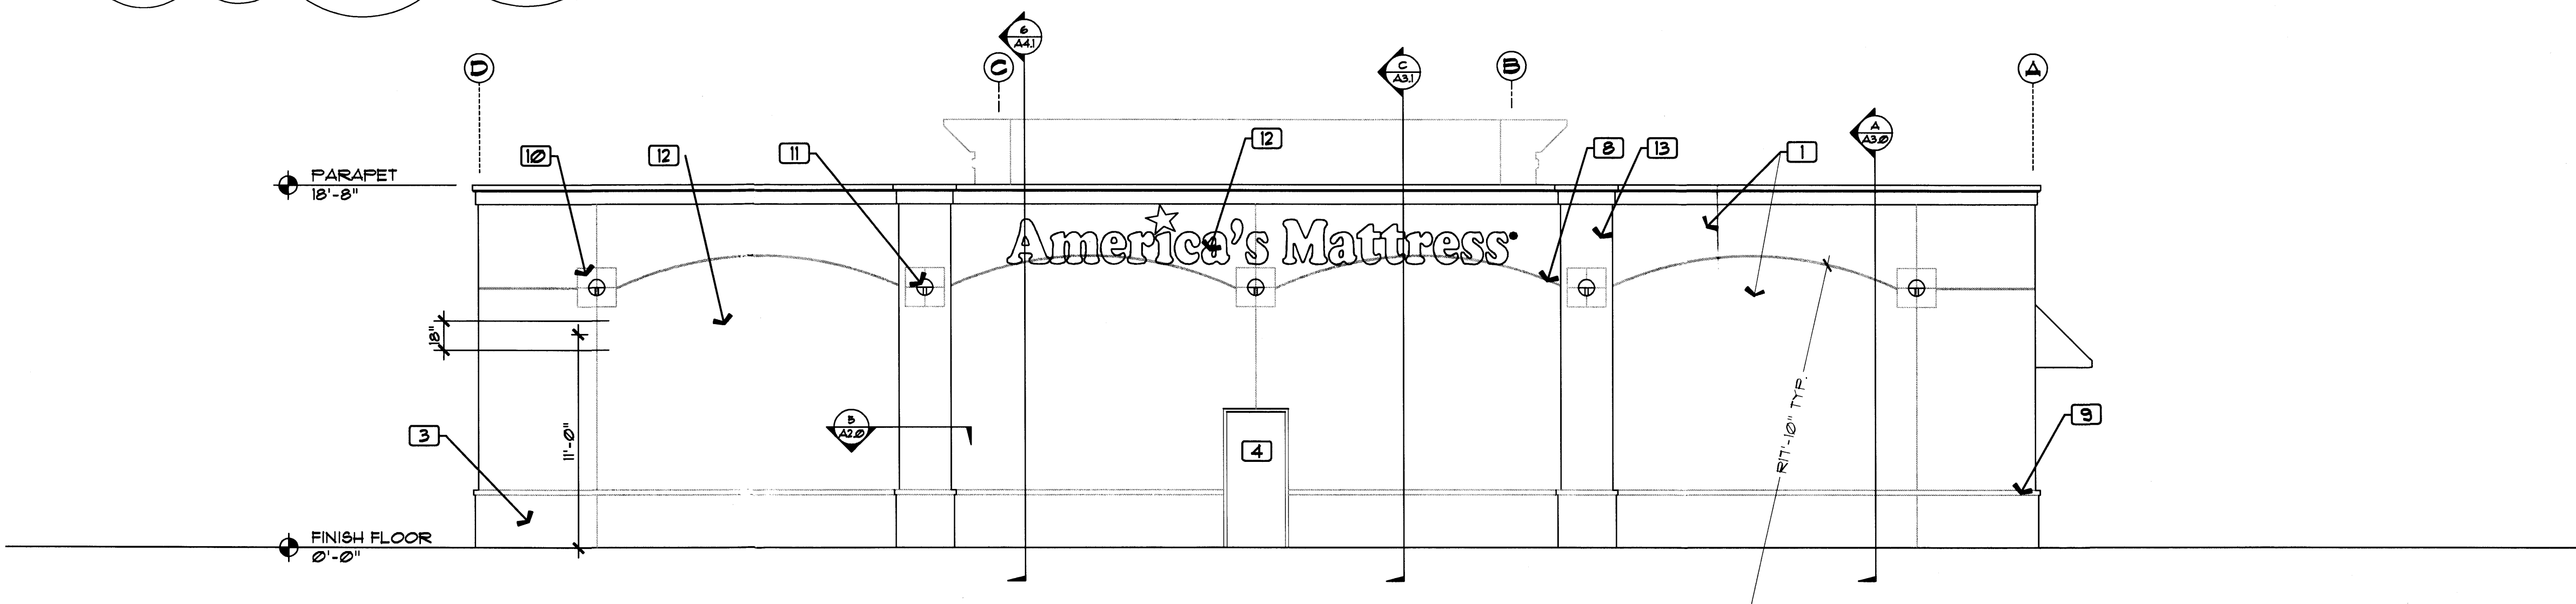

4 SOUTH BUILDING ELEVATION

SCALE: 3/16" = 1'-0"

KEYNOTES:


- 1 CEMENT STUCCO SYSTEM - COLOR #1
- 2 CEMENT STUCCO SYSTEM - COLOR #2
- 3 CEMENT STUCCO SYSTEM - COLOR #3
- 4 HM. DOOR & FRAME, PAINTED TO MATCH.
- 5 DARK BRONZE ALUMINUM STOREFRONT & TINTED GLAZING SYSTEM.
- 6 STUCCO CAP
- 7 FABRIC AWNING WITH PRE-FINISHED STEEL TUBE FRAME (DESIGN - BUILD BY SUPPLIER) COLOR OF AWNING TO BE SUNBRELLA CANVAS PAFRIKA #5451-00000 SOLID DECORATIVE.
- 8 STUCCO REVEAL TYPE #1
- 9 STUCCO REVEAL TYPE #2
- 10 1'x1' CERAMIC TILE INSERT
- 11 BUILDING LIGHTING
- 12 INTERNALLY ILLUMINATED FIBERGLASS FACED SIGNAGE BY OTHERS NOT TO EXCEED 10% OF TOTAL SURFACE AREA. ACTUAL SIGNAGE IS 3.03' X 26.21' = 79.42 SF WHICH IS LESS THAN 5% OF BUILDING ELEVATION SURFACE AREA.
- 13 PILASTER - SEE DETAIL.
- 14 INTERNALLY ILLUMINATED FIBERGLASS FACED SIGNAGE BY OTHERS NOT TO EXCEED 10% OF TOTAL SURFACE AREA. ACTUAL SIGNAGE IS 3.03' X 26.21' = 79.42 SF WHICH IS LESS THAN 5% OF BUILDING ELEVATION SURFACE AREA.

GENERAL NOTES:

1. IF THERE ARE ANY SIGNIFICANT CHANGES TO THE APPROVED BUILDING ELEVATIONS REQUESTED BY FUTURE TENANTS, THESE REVISIONS WILL BE SUBMITTED TO THE ZONING DEPARTMENT FOR ADMINISTRATIVE APPROVAL ONLY.
2. ALL BUILDING SIGNAGE IS TO BE SUBMITTED FOR REVIEW UNDER THE CITY OF ALBUQUERQUE ORDINANCES GOVERNING THE APPLICATION OF SUCH SIGNAGE. SIGNAGE DIMENSIONS, COLORS, MATERIALS, AND LIGHTING WILL BE PROVIDED BY TENANTS. NO SIGNAGE WILL BE ALLOWED ON THE WEST FACADE. THERE WILL BE NO ELECTRONIC DISPLAY PANELS AND WALL SIGNS WILL BE ALLOWED ON THE NORTH, SOUTH AND EAST FACADES THAT WILL TAKE UP NO MORE THAN 10% OF THE FACADE TO WHICH IT IS APPLIED.
3. ALL ROOF TOP MOUNTED MECHANICAL EQUIPMENT WILL BE EFFECTIVELY SCREENED FROM PUBLIC SIGHT BY THE USE OF THE PROPOSED BUILDING PARAPETS.

STUCCO COLORS:

- COLOR #1 - FIELD STUCCO - SW 6010 'HERON PLUME' (OFF WHITE)
- COLOR #2 - ACCENT - SW 6142 'MACADAMIA' (LIGHT BROWN)
- COLOR #3 - ACCENT - SW 6082 'COBBLE BROWN' (DARK BROWN)
- COLOR #4 - PARAPET - SW 1006 'EXTRA WHITE' (WHITE)

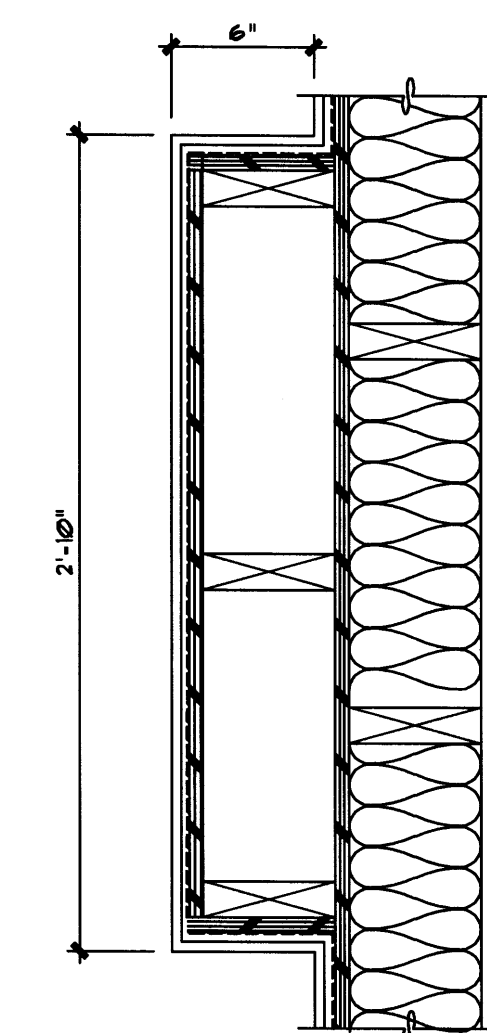

5 PILASTER DETAIL PLAN VIEW



DATE:
03 APR 09

FRANCIS H HOFHEINS
NM LICENSED ARCHITECT
NO. 4120
MY LICENSE EXPIRES
DEC 31, 2011

RADIX CONSTRUCTION Inc.
F. H. HOFHEINS, JR. - ARCHITECT
2402 12TH AVE. NE. RD. #153
N. H. 83585
(208) 442-7106 • FAX (208) 442-7107

RETAIL SHOPS BUILDING
CARLISLE & CLAREMONT
ALBUQUERQUE, NM
PROPOSED
EXTERIOR ELEVATIONS

NO.	REVISION	DATE
1	ADD WINDOWS TO EAST ELEV	1/19/2010
2		
3		

THIS DRAWING IS THE PROPERTY OF THE ARCHITECT. IT HAS BEEN PREPARED SPECIFICALLY FOR THIS PROJECT AND IS NOT TO BE USED FOR ANY OTHER PURPOSE WITHOUT WRITTEN CONSENT OF THE ARCHITECT. COPYRIGHT 2007 RADIX CONSTRUCTION, INC.

PROJECT NUMBER:	A90006	SHEET #
DRAWN BY:	SSM	
CHECKED BY:	FHH	
DATE:	03 APR 09	A2.0

SITE DATA

SITE AREA 0.52 AC
EXISTING ZONING C-2

LEGAL DESC.

TRACT "F-1-B", PLAT FOR AMERICAN SQUARE, ALBUQUERQUE, BERNILLO COUNTY, NEW MEXICO, AS THE SAME IS SHOWN AND DESIGNATED ON THE CORRECTION PLAT THEREOF, FILED IN THE OFFICE OF THE COUNTY CLERK OF BERNILLO COUNTY, NEW MEXICO, ON JULY 15, 2005, IN PLAT BOOK 2005C, PAGE 251.

BUILDING DATA

RETAIL SHOPS 4000 SF
MAXIMUM BUILDING HEIGHT = 26'
SETBACK = 11'
CONSTRUCTION TYPE VB (NON-SPRINKLED)

NOTE: ADDITIONAL BUILDING INFORMATION IS CONTAINED ON THE BUILDING ELEVATION SHEETS.

LEGEND




	EASEMENT
	PROPERTY BOUNDARY
	NEW CONCRETE
	NEW CURB
	PARKING STALL COUNT

(13)

BOUNDARY INFORMATION

LINE	BEARING	LENGTH
L1	S89°50'36"W	45.00
L2	N89°54'57"E	7.00
L3	S00°05'03"W	15.00
L4	S89°54'57"E	7.00
L5	S00°05'03"W	5.18

CURVE	DELTA	LENGTH	RADIUS	CHORD BEARING	CHORD
C1	90°27'29"	47.36'	30.00'	N44°53'08"W	42.60'
C2	19°56'48"	52.22'	150.00'	N15°04'49"E	51.96'
C3	19°57'01"	17.41'	50.00'	S15°04'55"W	17.32'
C4	19°57'01"	17.41'	50.00'	S14°44'38"E	17.32'
C5	19°54'36"	52.23'	156.88'	N14°57'27"W	51.99'
C6	97°23'19"	44.70'	26.30'	N48°15'53"E	39.51'

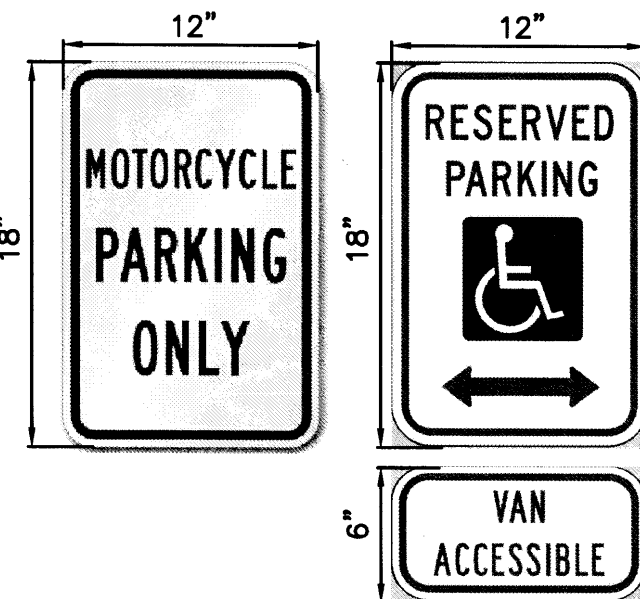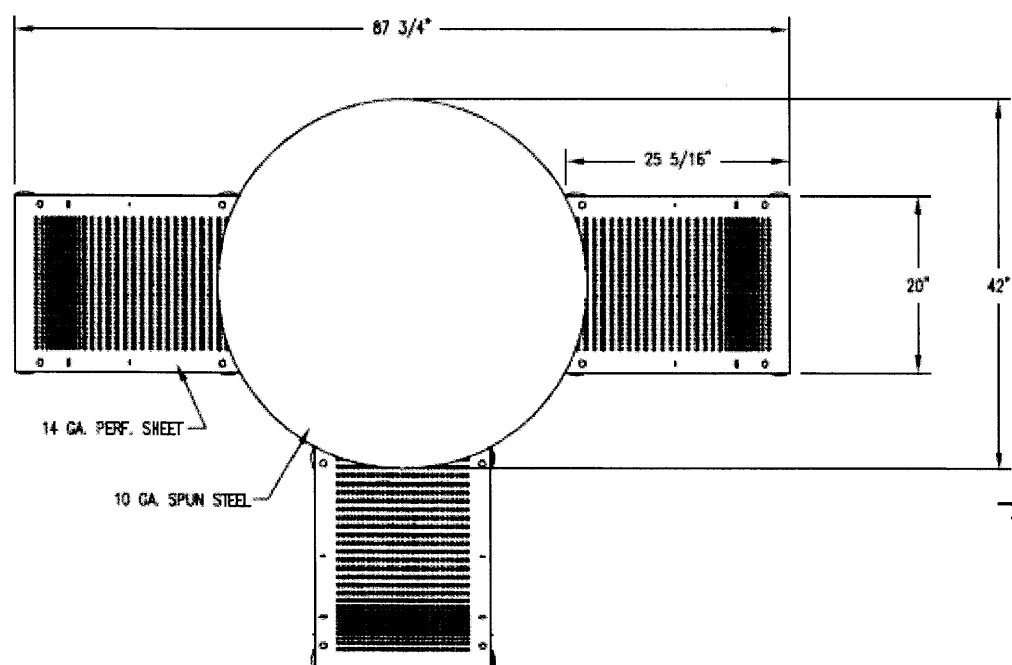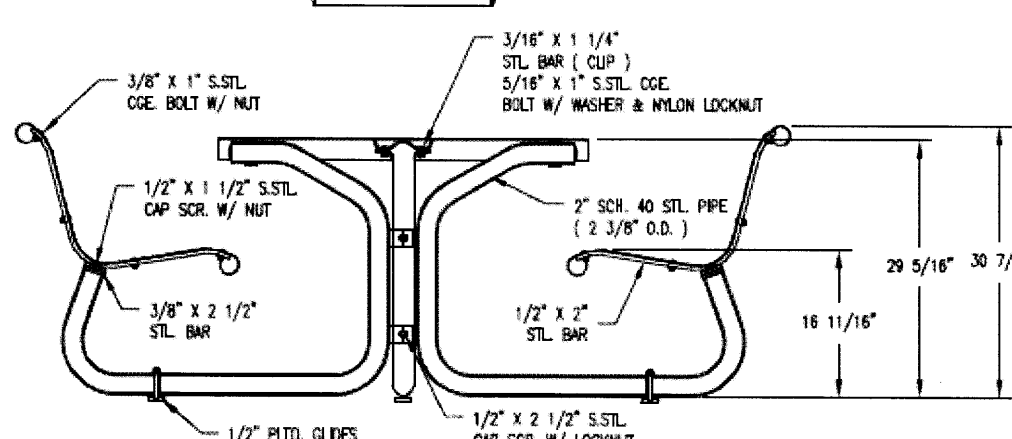**SIGN DETAILS****TRASH ENCLOSURE DETAIL****SIDEWALK RAMP DETAIL****OUTDOOR SEATING DETAIL****PARKING DATA**

RETAIL SHOPS = 4000 SF
PARKING RATIO = 5 / 1000 SF LESS 10% TRANSIT REDUCTION

PARKING REQUIRED (ADJUSTED)	18
PARKING PROVIDED	30
HANDICAP PARKING PROVIDED	1
HANDICAP PARKING REQUIRED	1
MOTORCYCLE PARKING PROVIDED	2
MOTORCYCLE PARKING REQUIRED	1
BICYCLE PARKING PROVIDED	4
BICYCLE PARKING REQUIRED	2

THIS SITE WILL HAVE A CROSS PARKING AGREEMENT WITH THE JACK-IN-THE-BOX SITE TO THE NORTH.



THIS SITE WILL HAVE A CROSS ACCESS AGREEMENT WITH THE JACK-IN-THE-BOX SITE TO THE NORTH.

NOTES:


1. LANDSCAPE REQUIRED
2. ZONING C-2 COMMUNITY COMMERCIAL
3. ALL CURVE RADII EQUALS 3' UNLESS NOTED OTHERWISE
4. THIS PROJECT IS NOT PHASED.
5. SHOULD REVISIONS TO THE ARCHITECTURAL ELEVATIONS BE REQUIRED DUE TO TENANT REQUIREMENTS, REVISED ELEVATIONS WILL BE SUBMITTED TO PLANNING STAFF FOR ADMINISTRATIVE APPROVAL.
6. THE PROPOSED RESTAURANT NORTH OF THIS PROJECT IS NOT A PART OF THIS PROJECT AND IS BEING DESIGNED BY OTHERS AND PERMITTED SEPARATELY.
7. THERE WILL BE A CROSS ACCESS AND PARKING AGREEMENT FOR THIS SITE AND THE RESTAURANT SITE TO THE NORTH.
8. ADDITIONAL SITE INFORMATION, INCLUDING ADJACENT RIGHT OF WAY WIDTHS AND PEDESTRIAN ACCESS, IS SHOWN ON SHEET C1.1.
9. PRELIMINARY GRADING IS SHOWN ON SHEET C3.0.
10. UTILITY INFORMATION IS SHOWN ON SHEETS C4.0 AND C4.1.
11. LANDSCAPE INFORMATION IS SHOWN ON THE ATTACHED LANDSCAPE SHEETS.
12. BUILDING ELEVATIONS AND INFORMATION ARE SHOWN ON THE ATTACHED ELEVATION SHEET A2.0.
13. A SEPARATE SIGN PACKAGE WILL BE SUBMITTED FOR THE PROJECT ONCE TENANT(S) HAVE BEEN DETERMINED.
14. NEW SITE LIGHTING IS NOT PROPOSED. THE PROJECT WILL UTILIZE NEW BUILDING MOUNTED LIGHTING TO SUPPLEMENT THE EXISTING SITE LIGHTING.

KEYNOTES

- 1 NEW CURB
- 2 EXISTING VEHICULAR ACCESS
- 3 EXISTING CURB TO BE REMOVED
- 4 REFUGE ENCLOSURE - 6' HIGH CMU STRUCTURE TO MATCH BUILDING
- 5 EXISTING SIDEWALK TO REMAIN.
- 6 RELOCATE EXISTING LIGHT.
- 7 EXISTING PAVEMENT MARKING TO BE REMOVED
- 8 PROPOSED STOP SIGN
- 9 PROPOSED LANDSCAPE
- 10 PROPOSED BIKE RACK
- 11 PROPOSED OUTDOOR SEATING / PUBLIC SPACE
- 12 PROPOSED SIDEWALK
- 13 PROPOSED PAVEMENT MARKING
- 14 EXISTING SITE LIGHTING TO REMAIN
- 15 EXISTING CURB TO REMAIN
- 16 PROPOSED ADA RAMP
- 17 PROPOSED HANDICAP PARKING AND SIGNAGE PER SECTION 14-16-3-1(F)(9)(b) OF THE ZONING CODE.
- 18 PROPOSED MOTORCYCLE PARKING AND SIGNAGE PER SECTION 14-16-3-1(C)(2) OF THE ZONING CODE.
- 19 EXISTING TRANSIT SHELTER
- 20 6 FOOT WIDE PEDESTRIAN CROSSING WITH PATTERNED COLORED CONCRETE TO CONNECT TO EXISTING PEDESTRIAN ROUTE.
- 21 HANDRAILS PER ADAAG GUIDELINES.

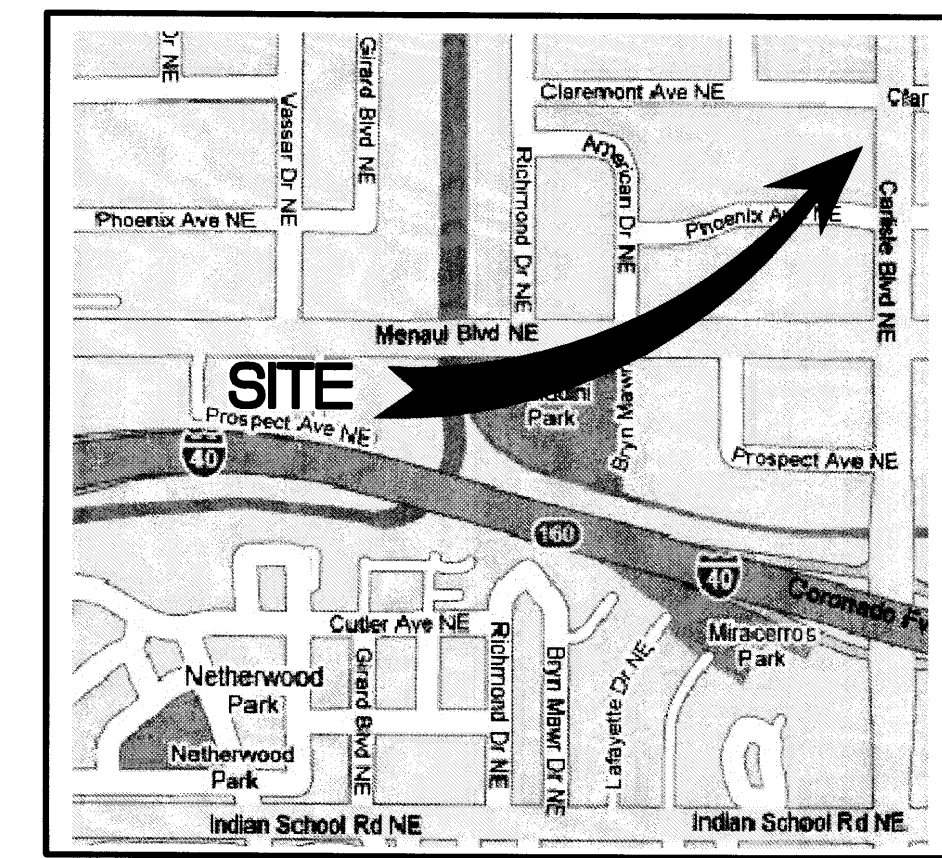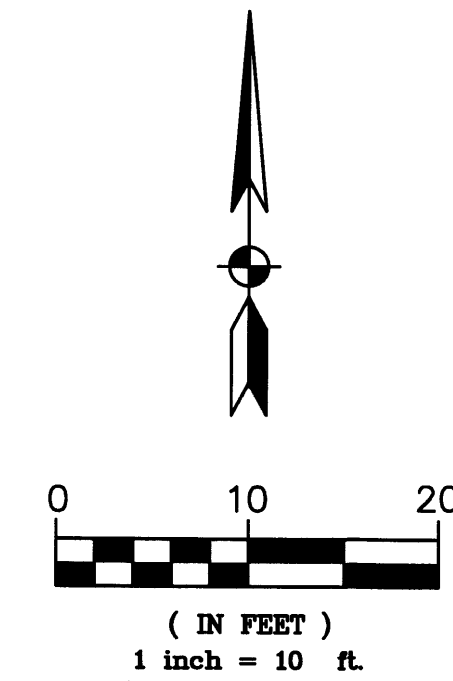**VICINITY MAP**


SCALE 1"=1000'

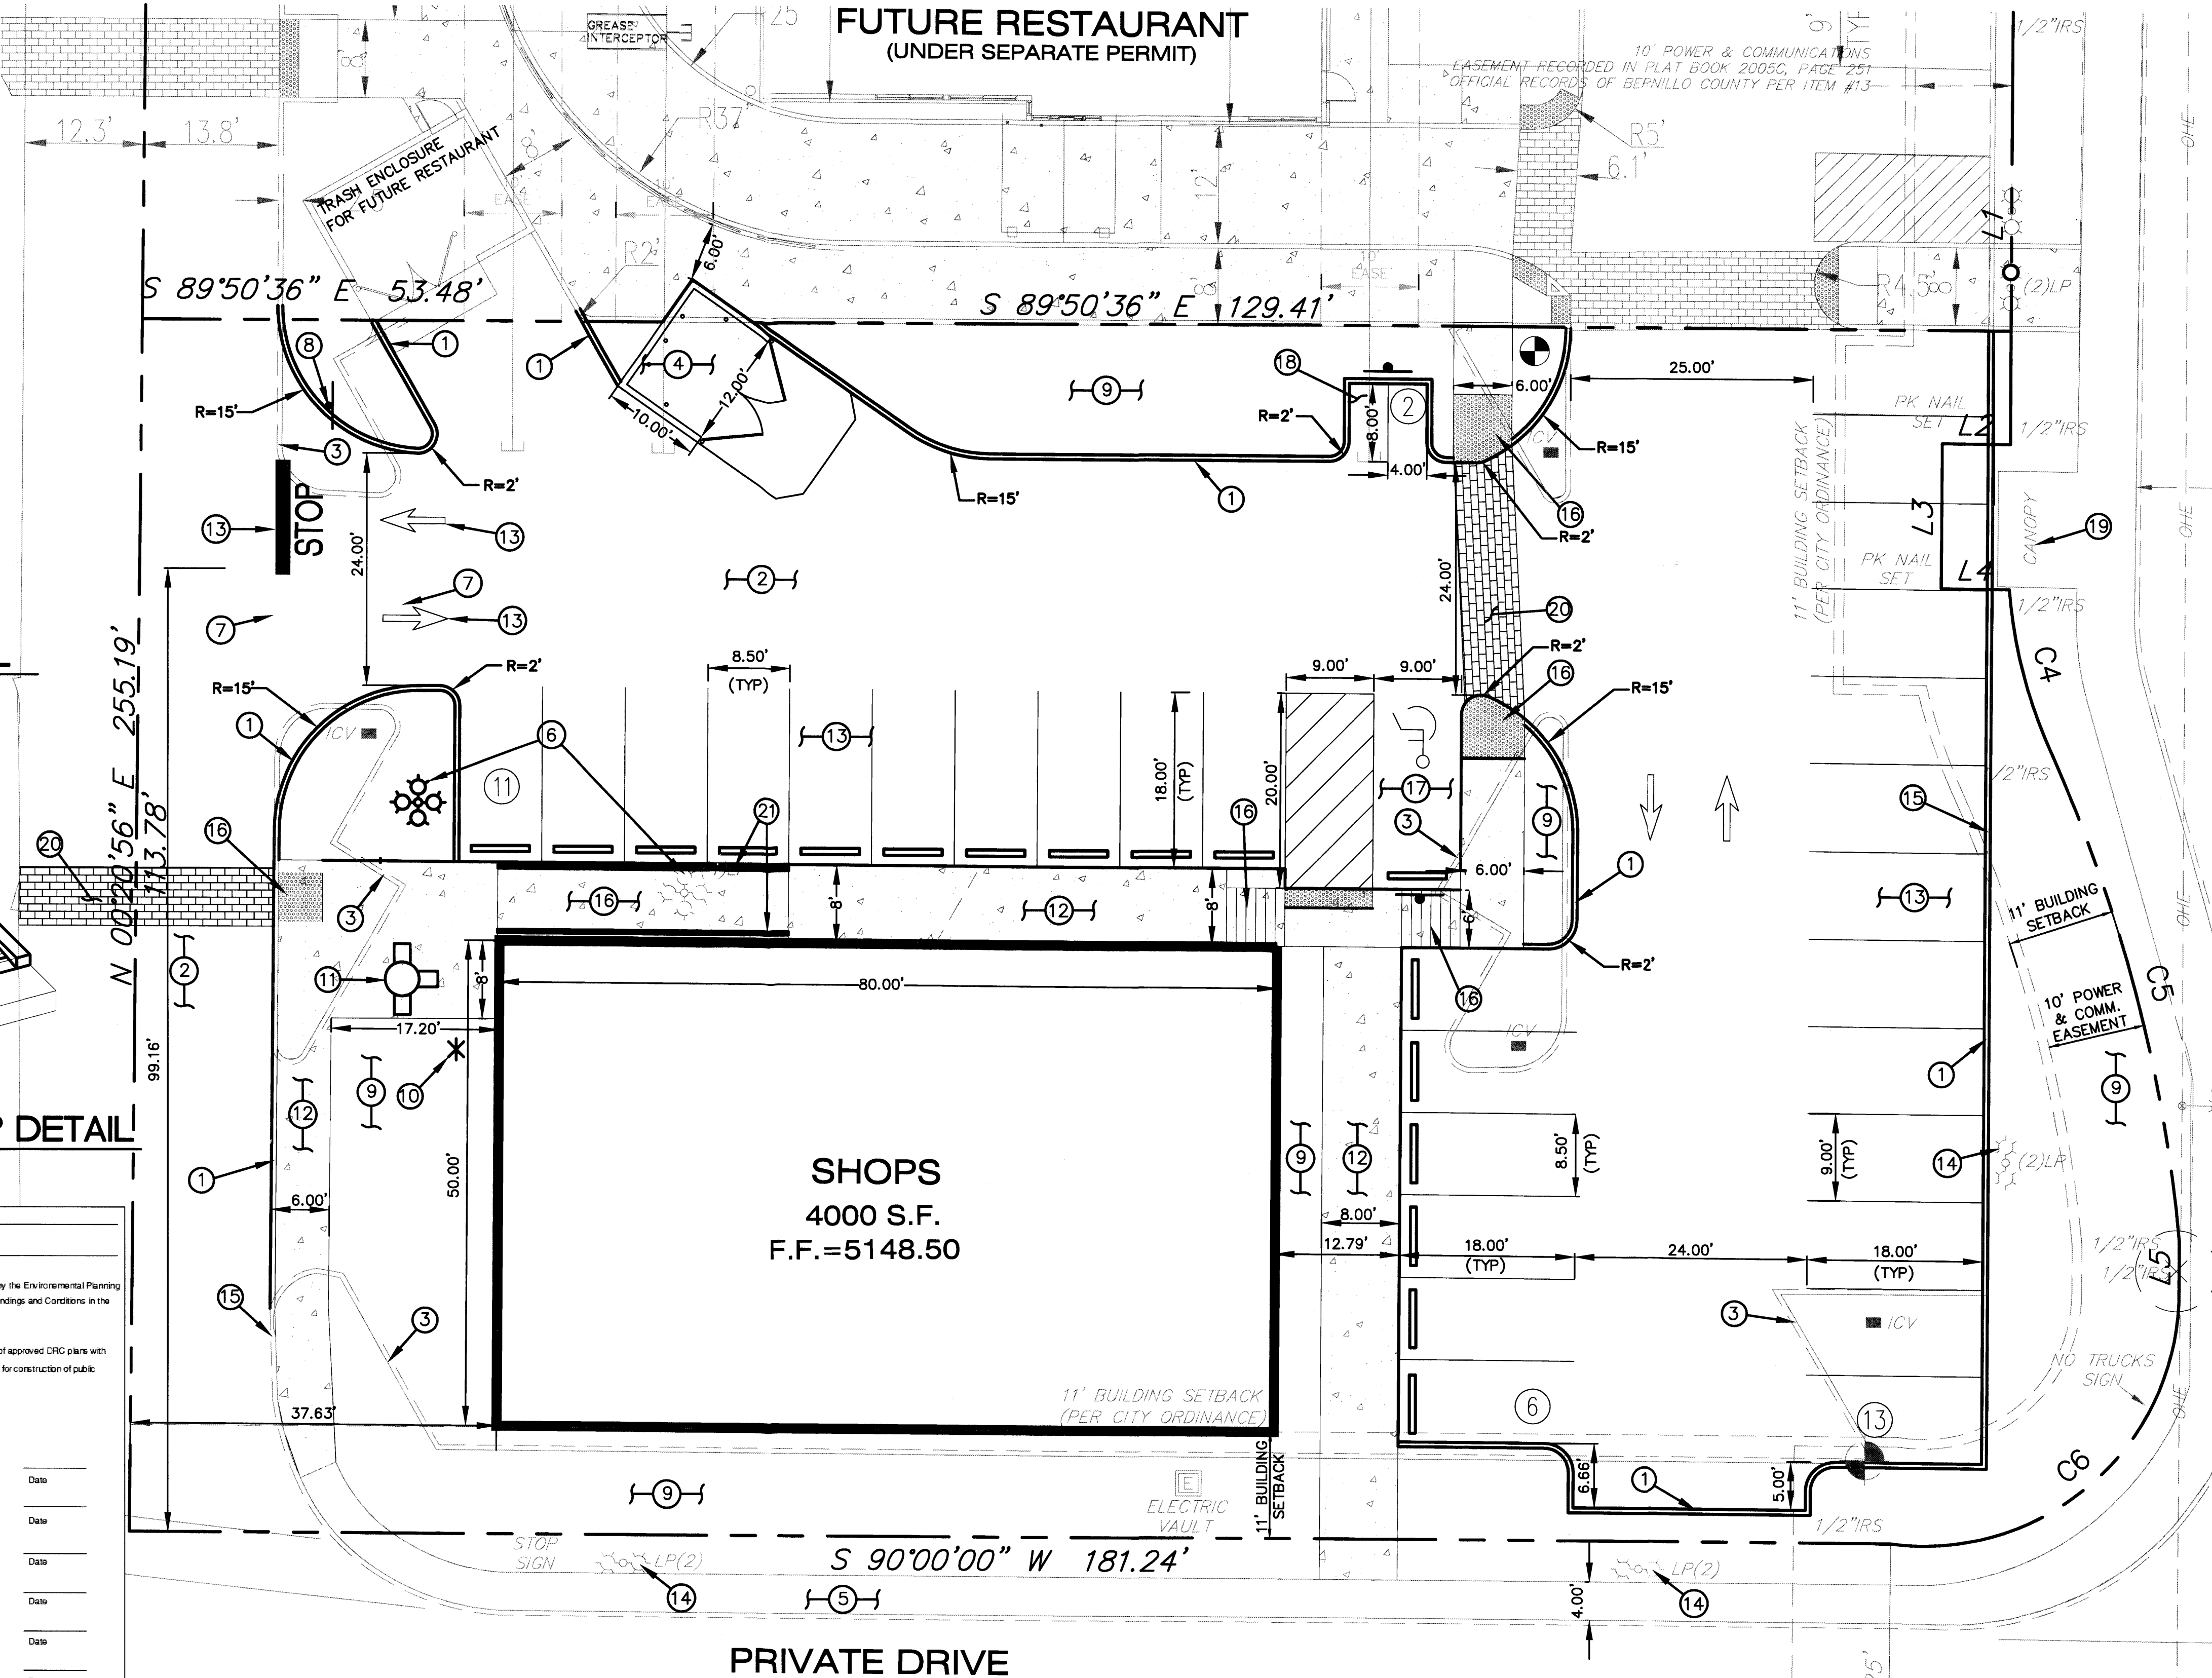

RETAIL SHOPS
2701 CARLISLE AVE NE
ALBUQUERQUE, NM

SITE PLAN FOR BUILDING PERMIT

No.	Date	By	Revision Description
5-09		MAJ	DESIGNED
		MAJ	DRAWN
		MAJ	CHECKED

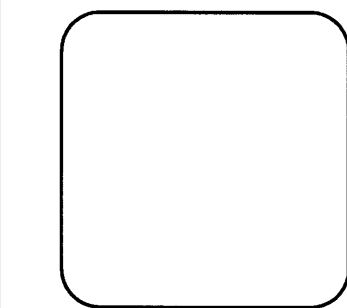

PACLAND
432 N. 44TH ST
SUITE 353
PHOENIX, AZ 85008
T (602) 273-7500
F (602) 273-7505
WWW.PACLAND.COM

C-1.1

