

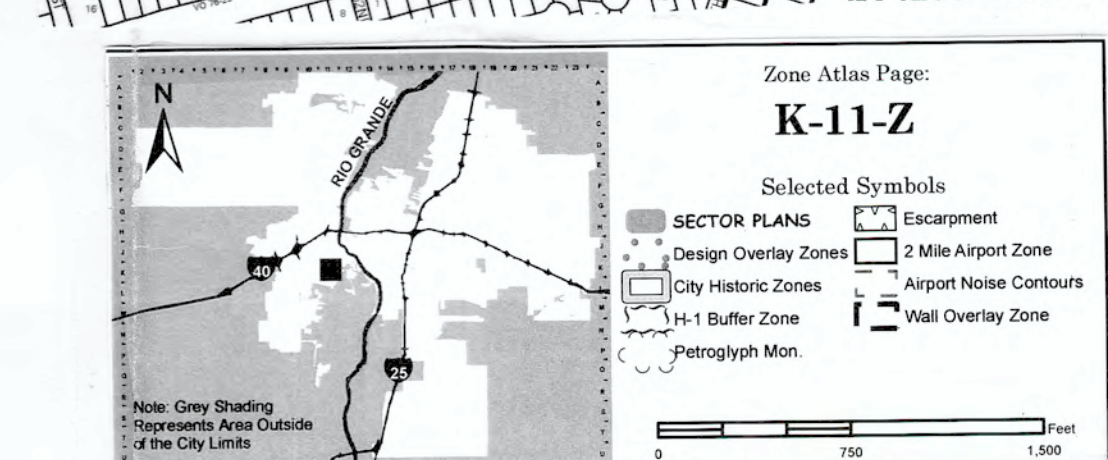
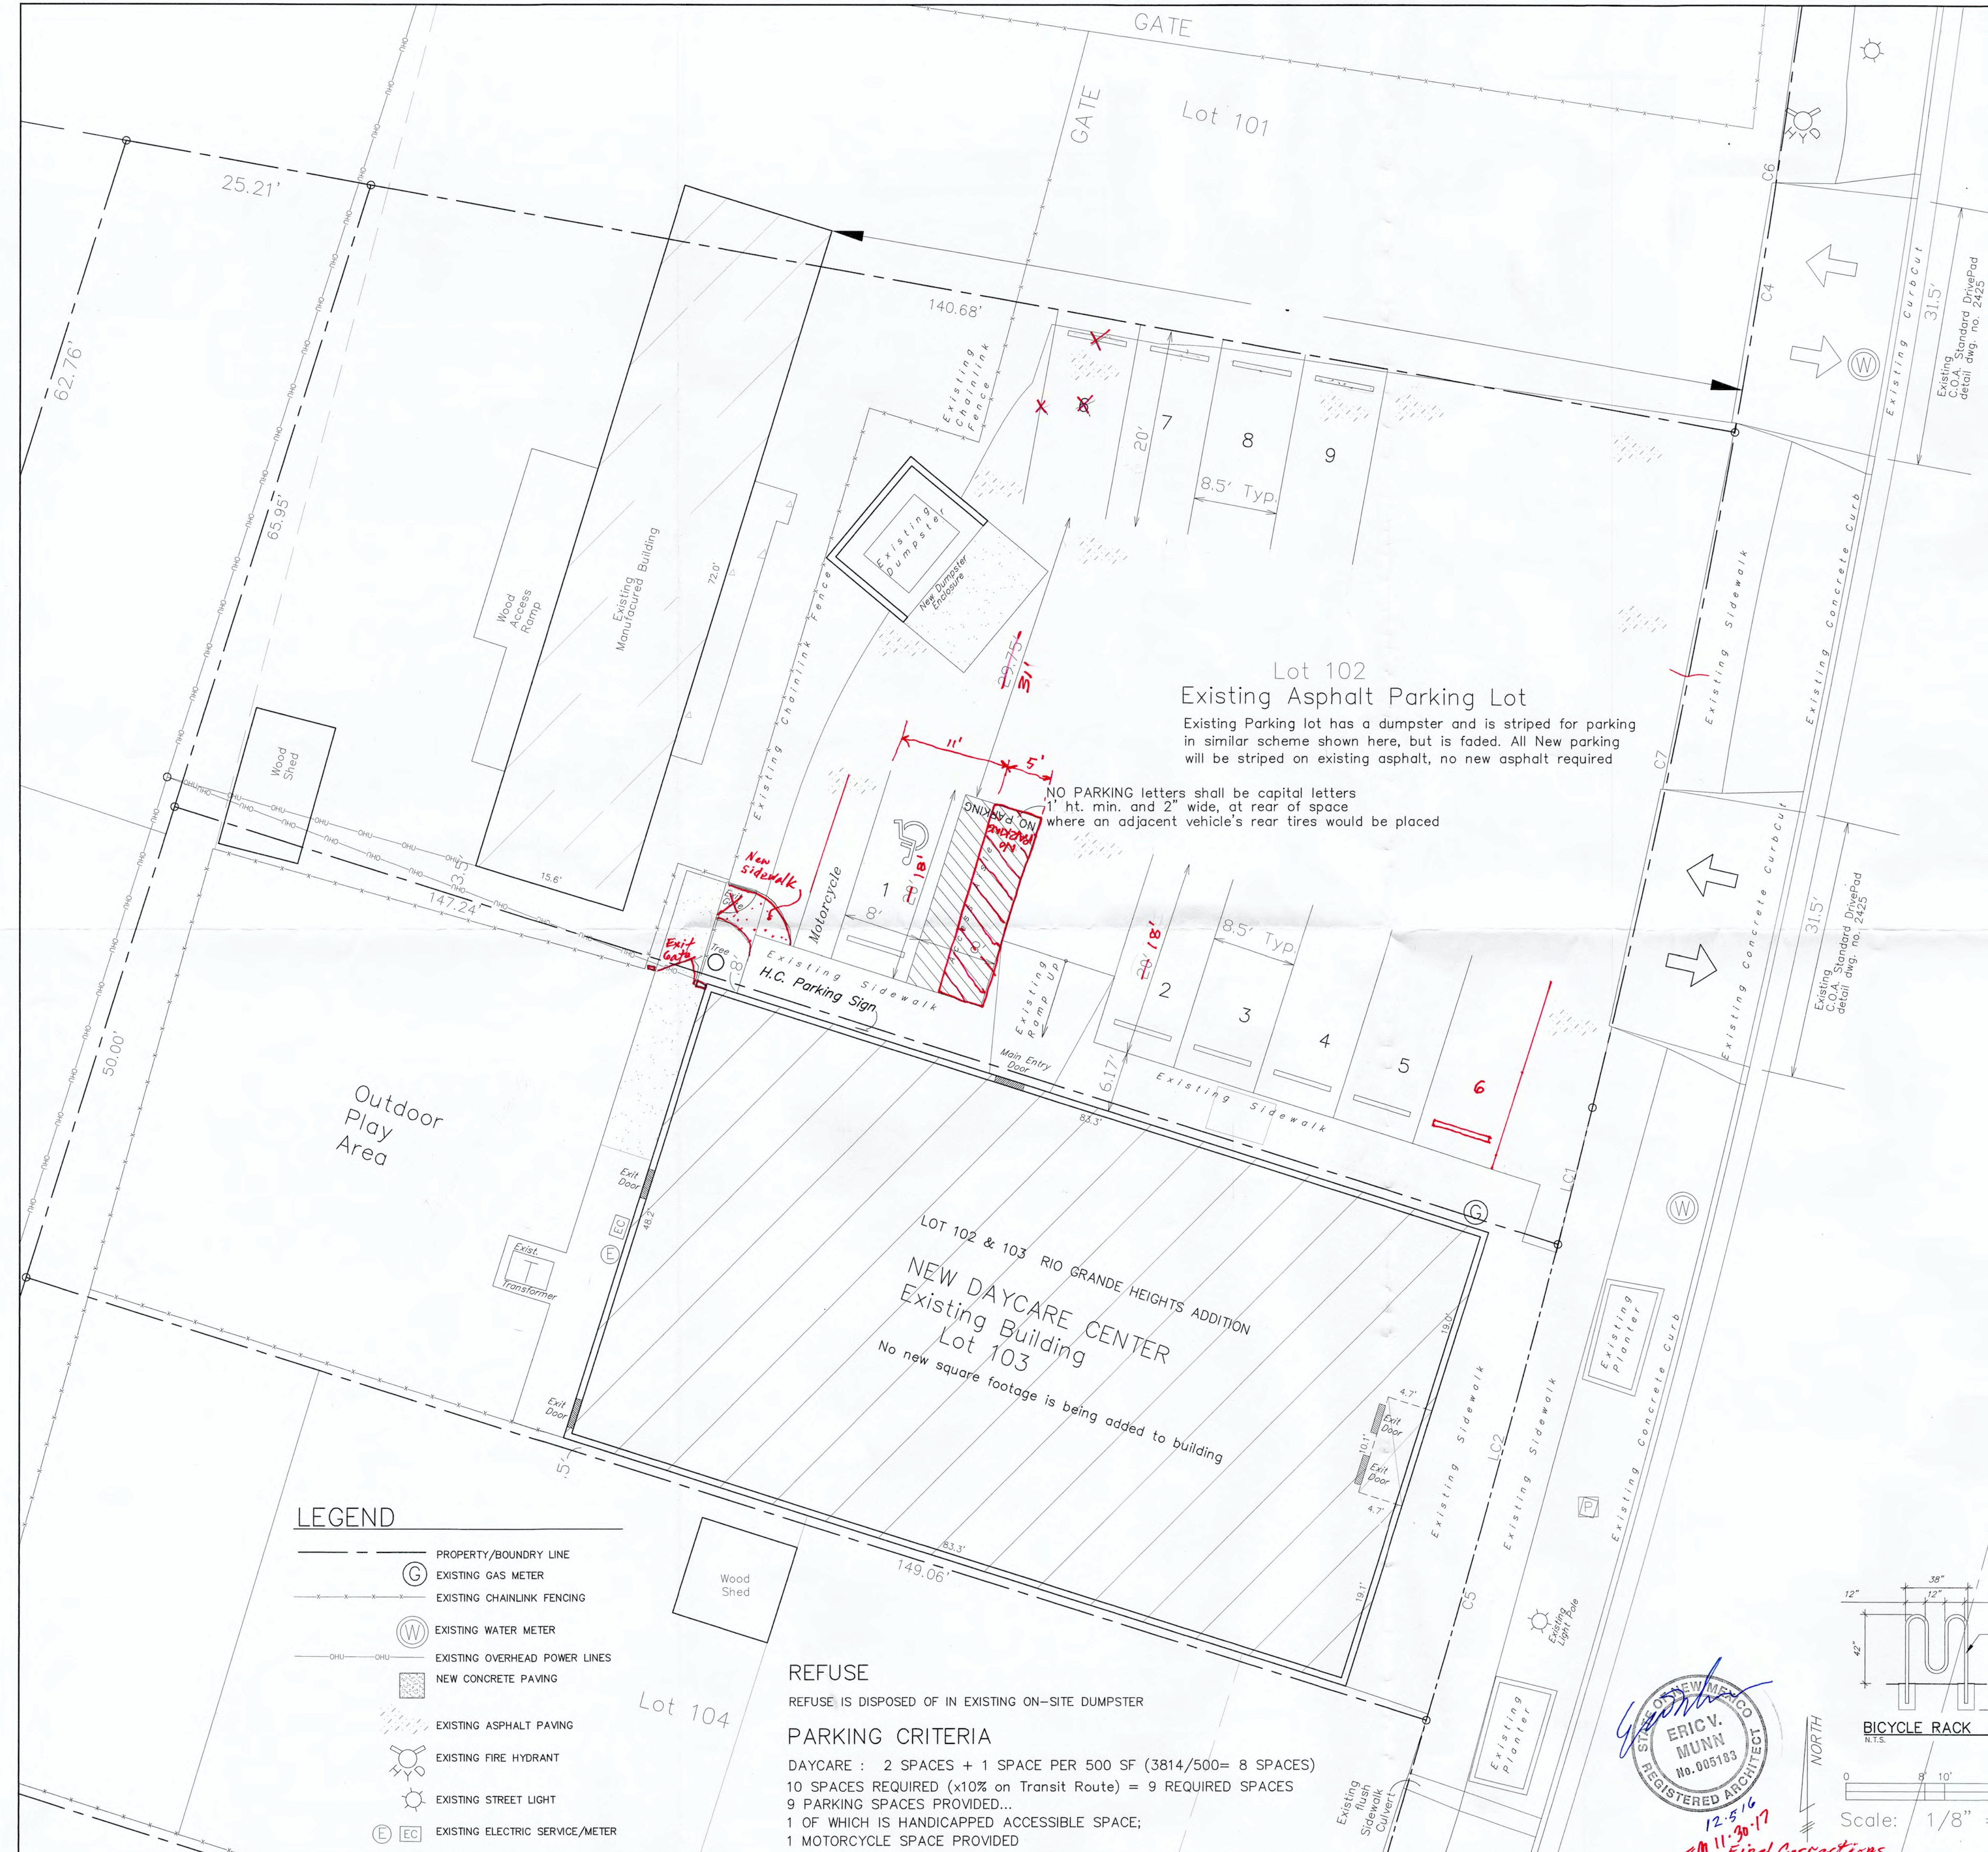


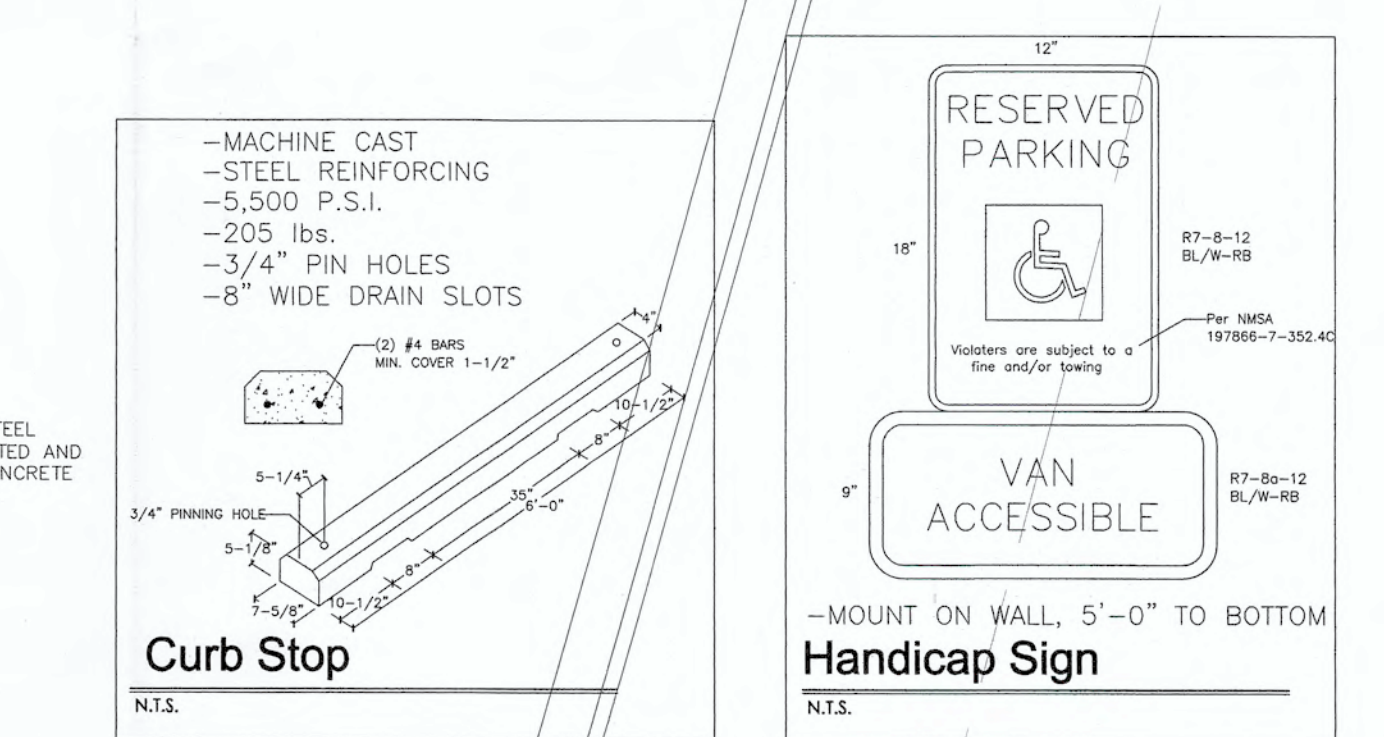

**TRAFFIC CIRCULATION LAYOUT
APPROVED**

Barney 12/5/16
Signed Date

ALL WHEELCHAIR RAMPS LOCATED
WITHIN THE PUBLIC RIGHT OF WAY
MUST HAVE TRUNCATED DOMES.

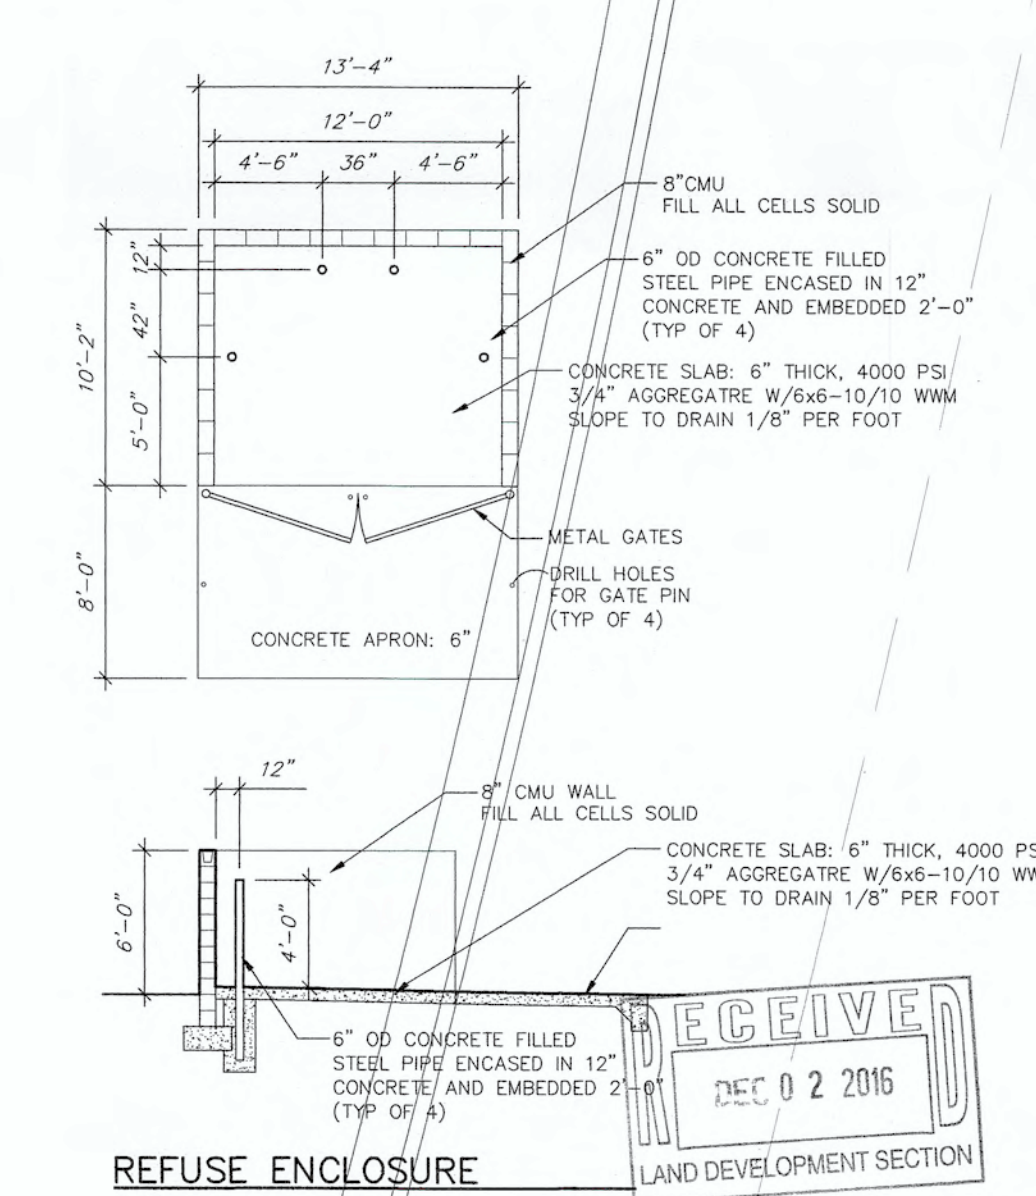

SITE PLAN / TRAFFIC CIRCULATION LAYOUT
SCALE: 1/8" = 1' - 0"