
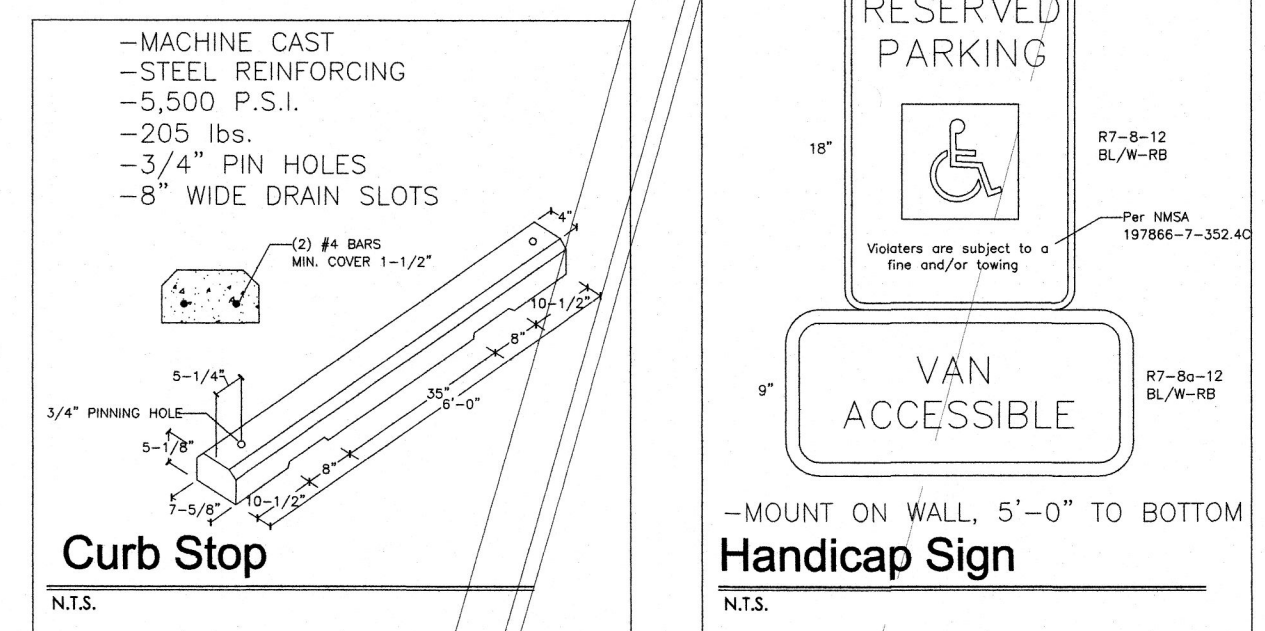
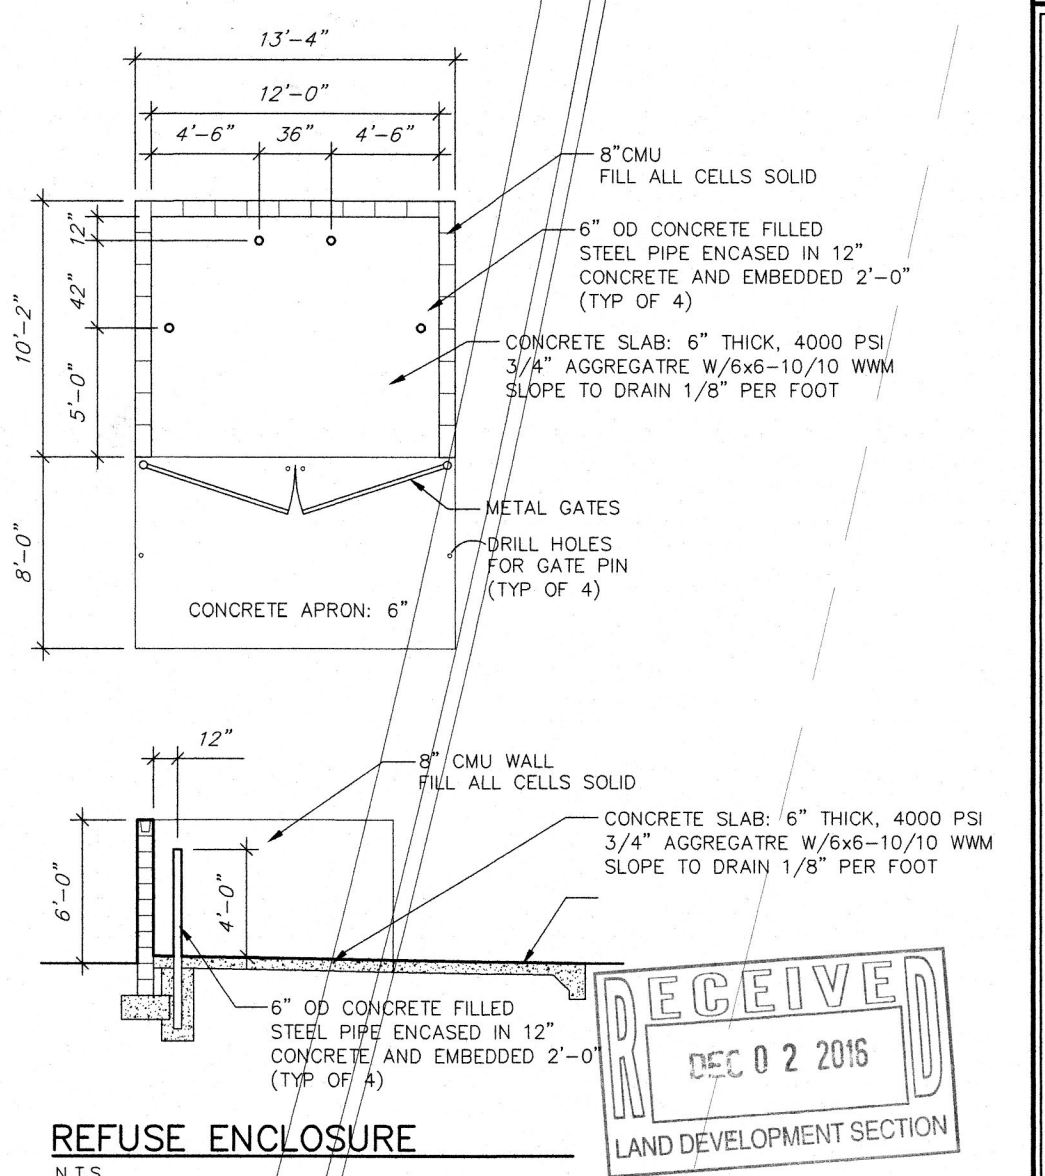


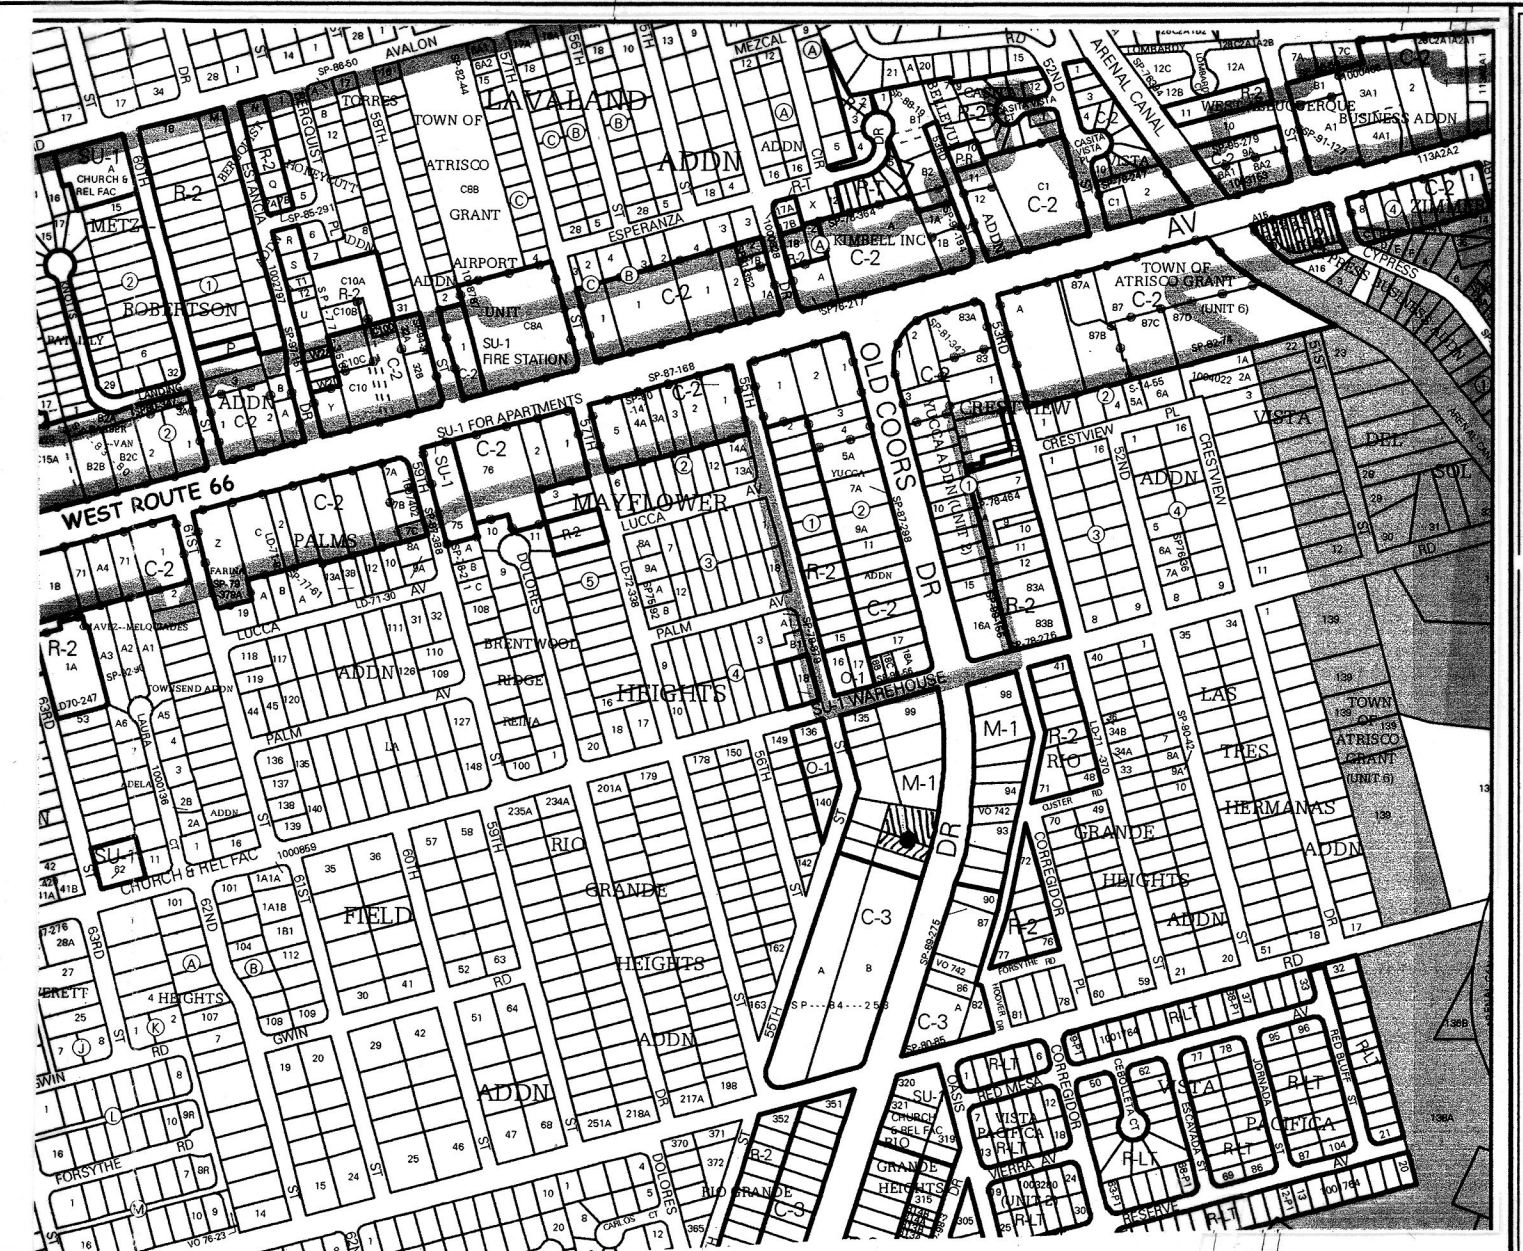

DAYCARE CENTER

1117 Cagua Drive NE, Albuquerque, NM 87108 688-2914

515 OLD COORS DRIVE SW ALBUQUERQUE NEW MEXICO 87121

5155 OLD COORS DRIVE SW ALBUQUERQUE, NEW MEXICO 87121

515 OLD COORS DRIVE SW

HEET

TCL


OF 1

- 2 - 16

DATE

DATE _____

PROJECT NO. _____

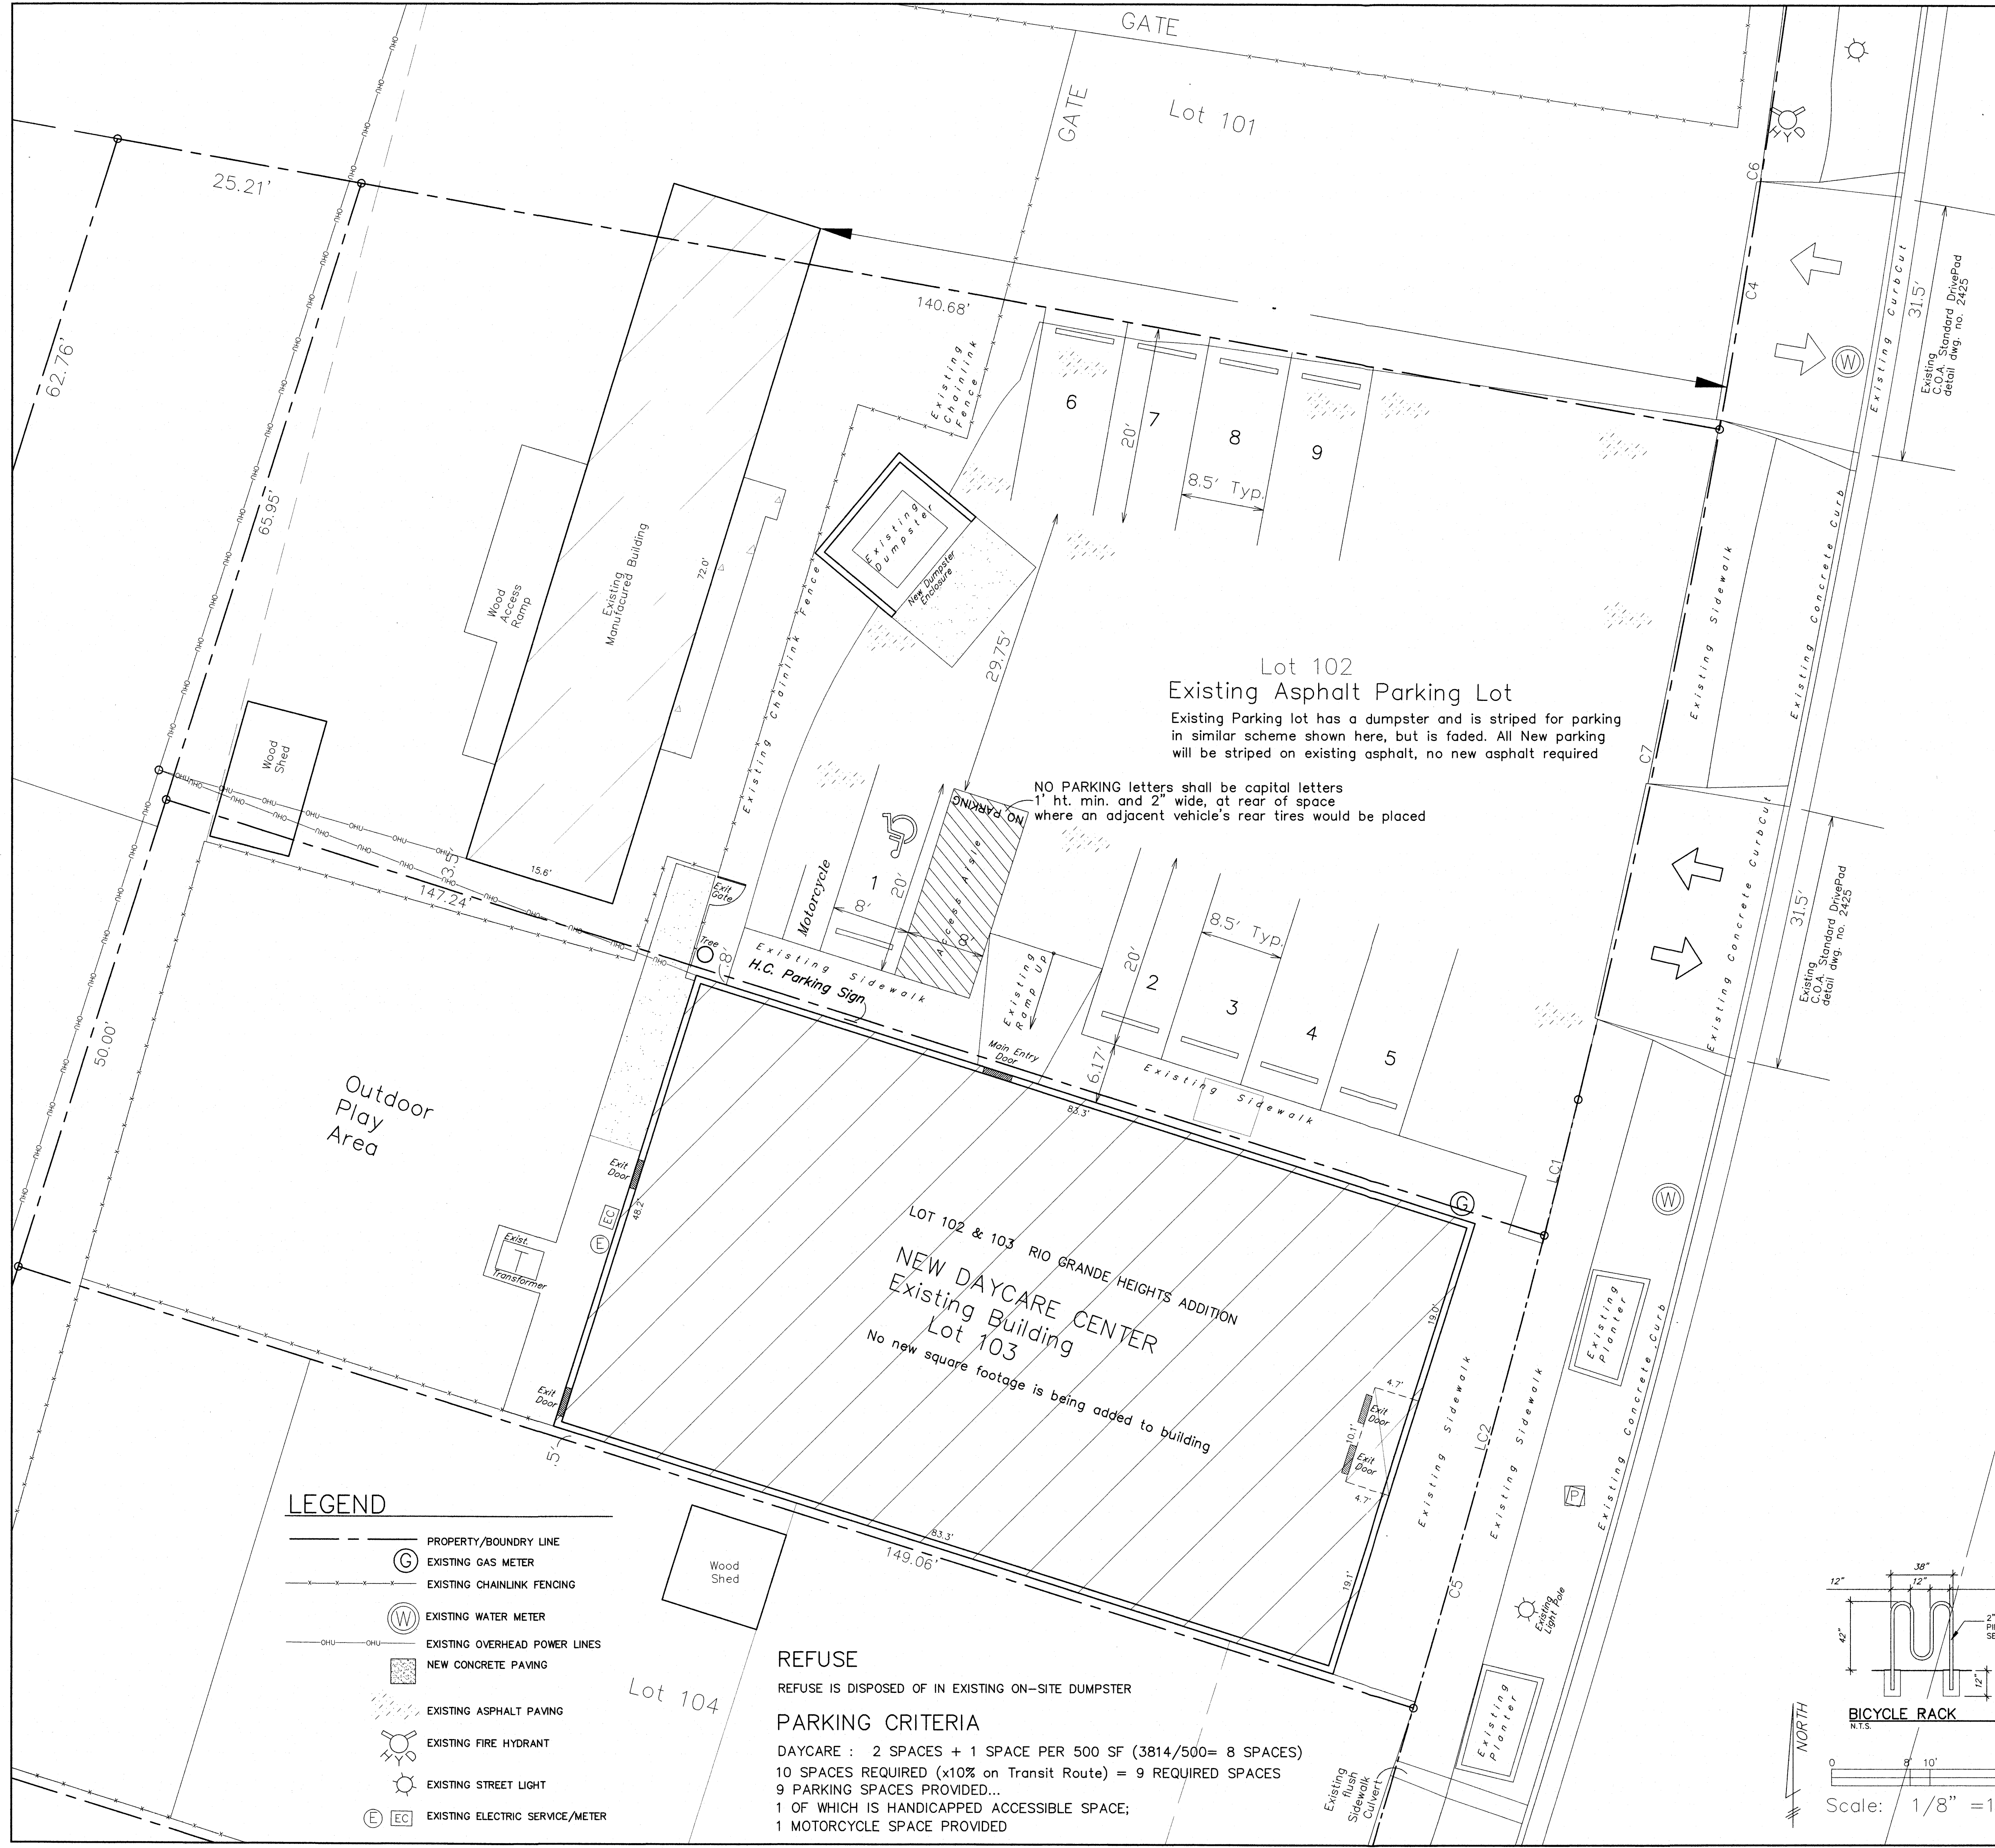

LEGEND

- PROPERTY/BOUNDARY LINE
- EXISTING GAS METER
- EXISTING CHAINLINK FENCING
- EXISTING WATER METER
- EXISTING OVERHEAD POWER LINES
- NEW CONCRETE PAVING
- EXISTING ASPHALT PAVING
- EXISTING FIRE HYDRANT
- EXISTING STREET LIGHT
- EXISTING ELECTRIC SERVICE/METER

REFUSE

REFUSE IS DISPOSED OF IN EXISTING ON-SITE DUMPSTER


PARKING CRITERIA

DAYCARE : 2 SPACES + 1 SPACE PER 500 SF (3814/500= 8 SPACES)
10 SPACES REQUIRED (x10% on Transit Route) = 9 REQUIRED SPACES
9 PARKING SPACES PROVIDED...
1 OF WHICH IS HANDICAPPED ACCESSIBLE SPACE;
1 MOTORCYCLE SPACE PROVIDED






Lot 102
Existing Asphalt Parking Lot

Existing Parking lot has a dumpster and is striped for parking in similar scheme shown here, but is faded. All New parking will be striped on existing asphalt, no new asphalt required

NO PARKING letters shall be capital letters 1' ht. min. and 2' wide, at rear of space where an adjacent vehicle's rear tires would be placed

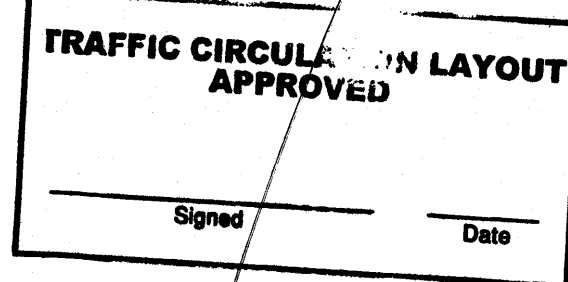

ALL WHEELCHAIR RAMPS LOCATED WITHIN THE PUBLIC RIGHT OF WAY MUST HAVE TRUNCATED DOMES.

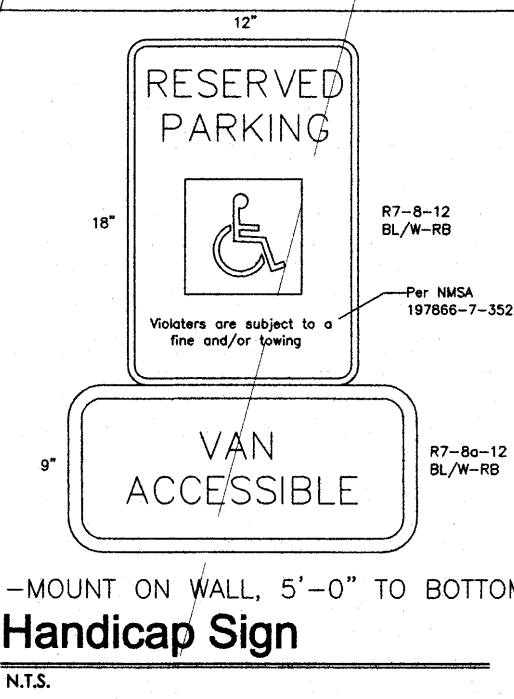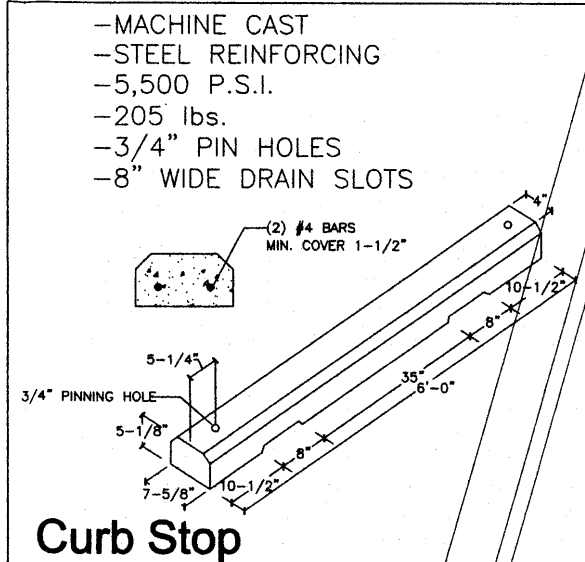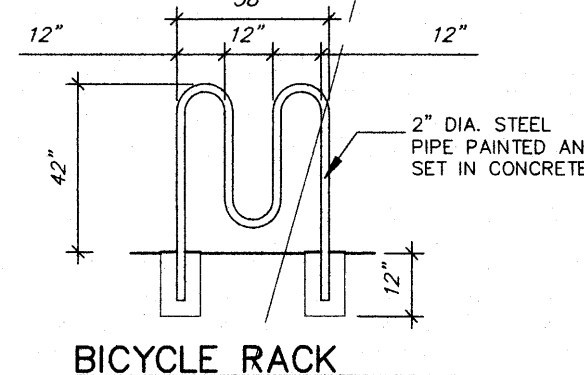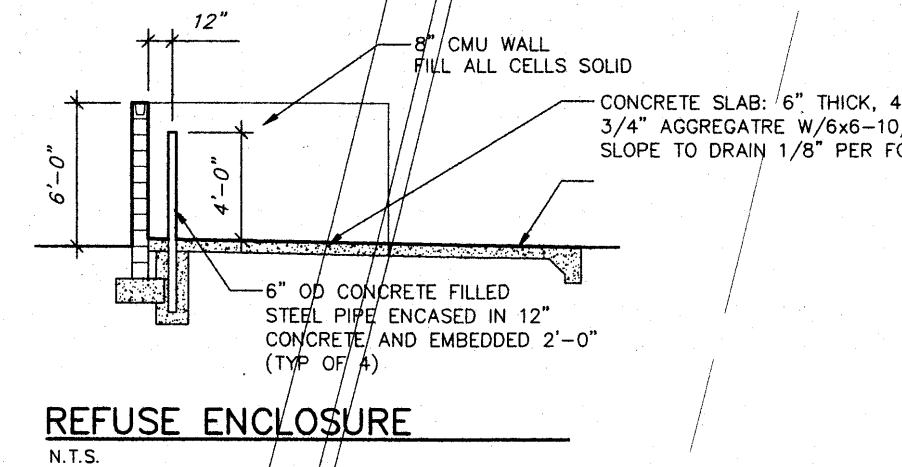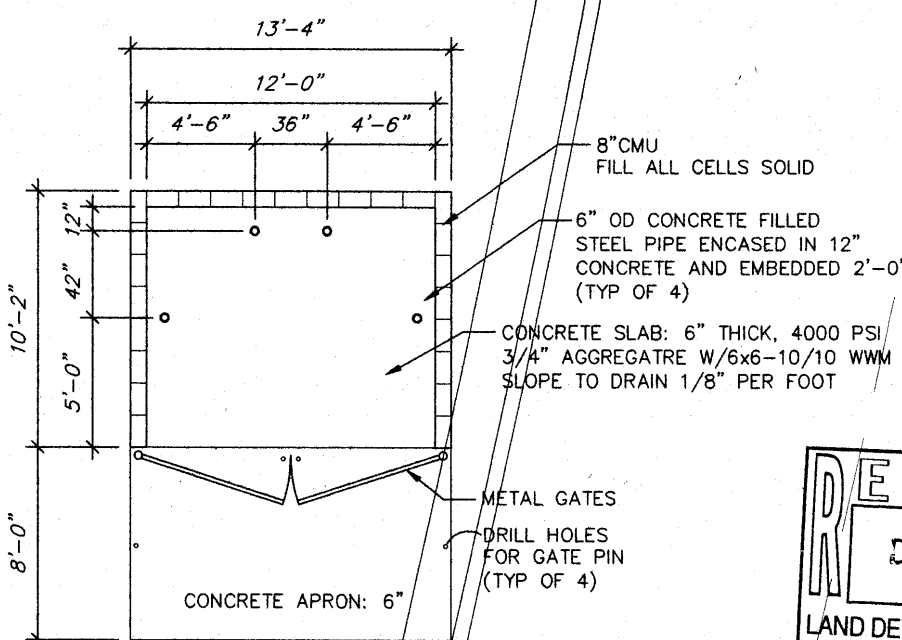


SITE PLAN / TRAFFIC CIRCULATION LAYOUT
SCALE: 1/8" = 1' - 0"

DAYCARE CENTER

MY LITTLE WORLD DAYCARE CENTER


SHEET
TCL
1 of 1

12 - 2 - 16
DATE
PROJECT NO.

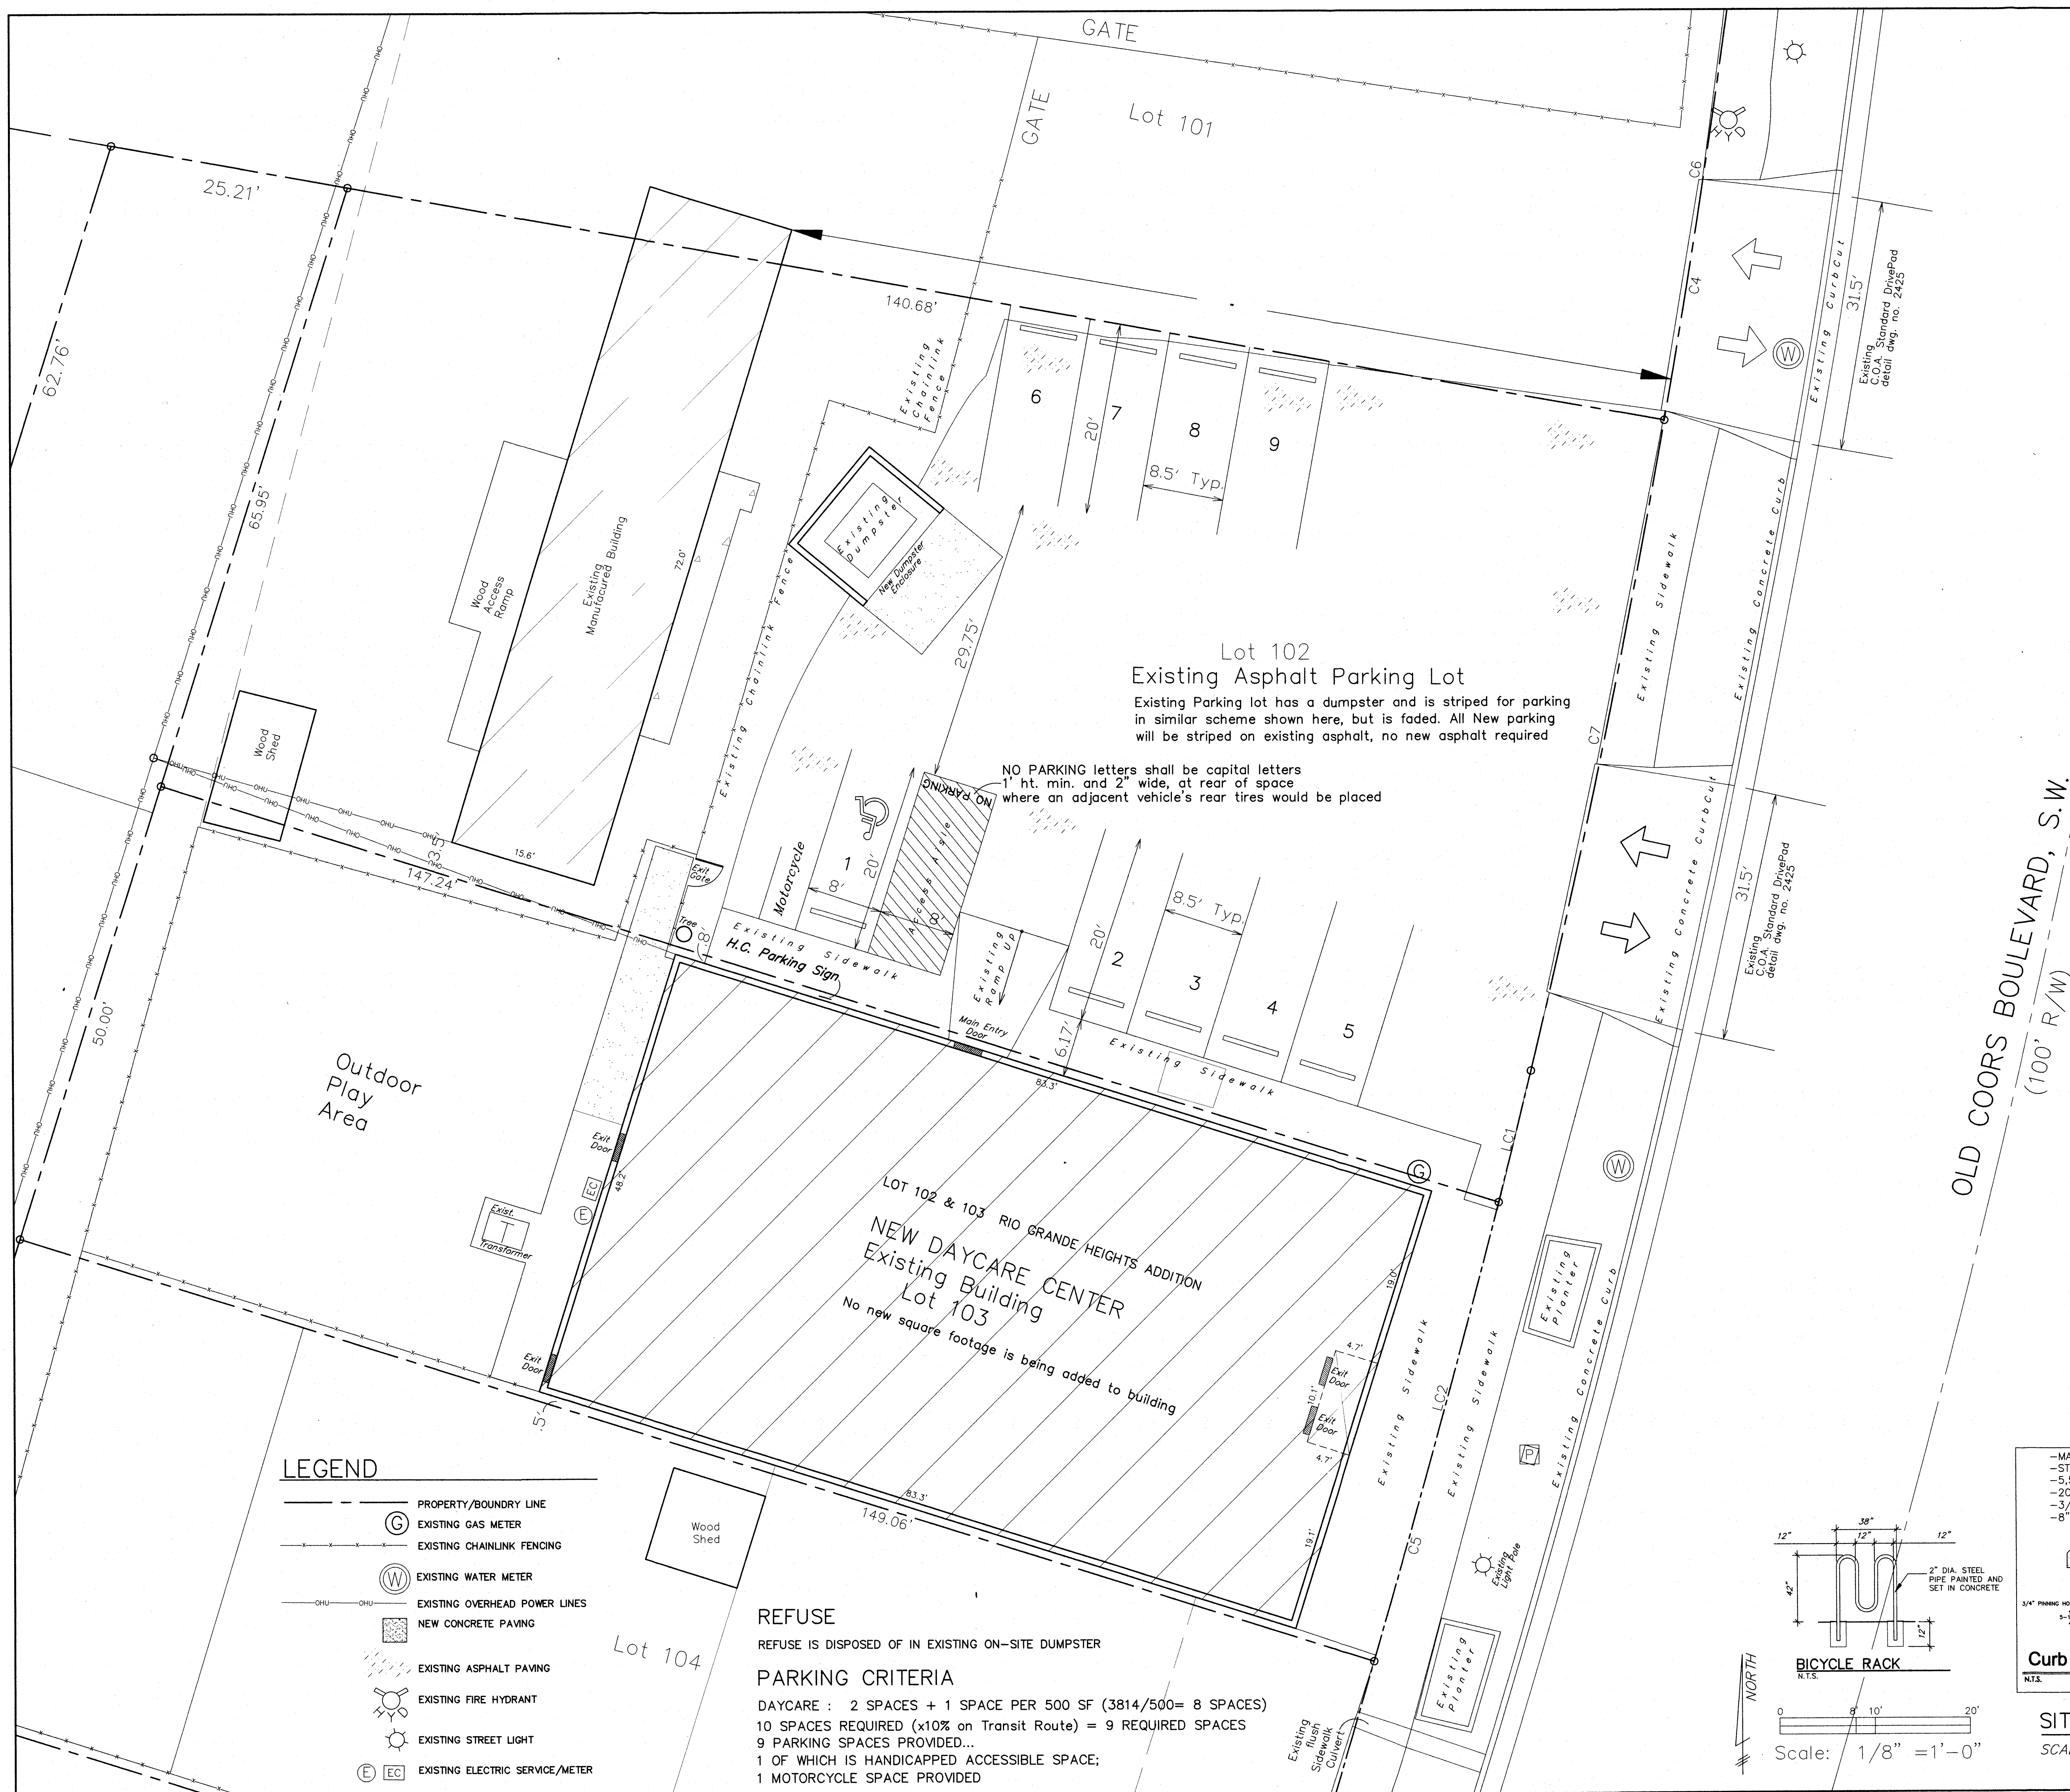


**TRAFFIC CIRCULATION LAYOUT
APPROVED**


**ALL WHEELCHAIR RAMPS LOCATED
WITHIN THE PUBLIC RIGHT OF WAY
MUST HAVE TRUNCATED DOMES.**

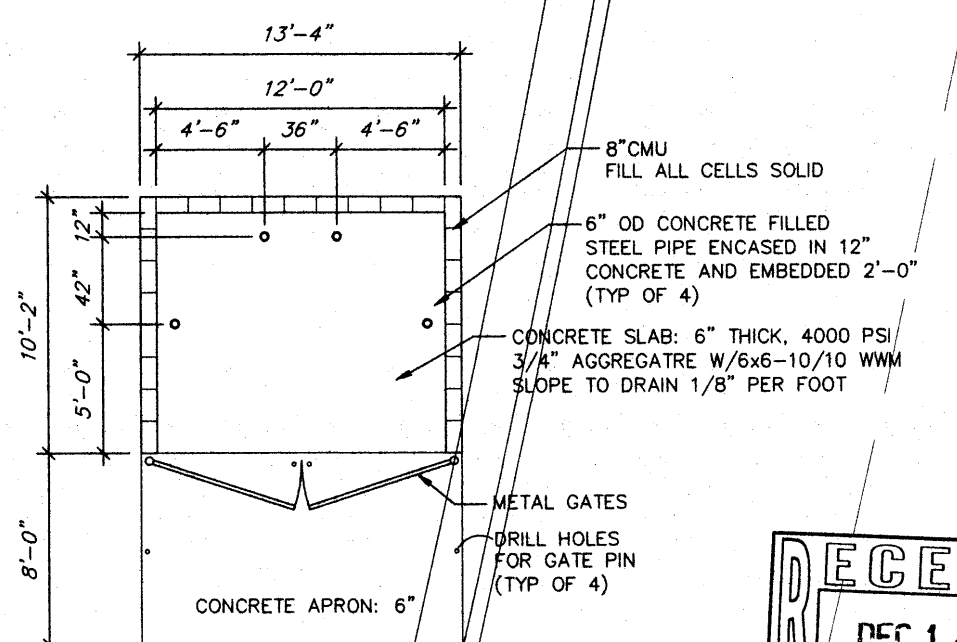


RECEIVED
DEC 11 2016
LAND DEVELOPMENT SECTION

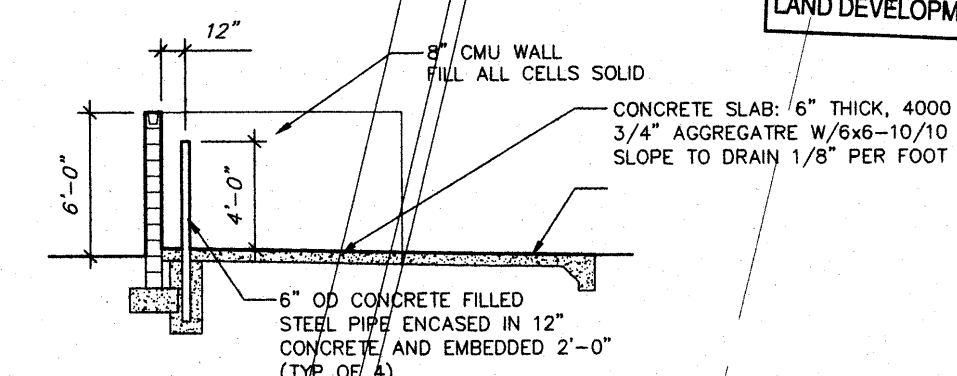


REFUSE ENCLOSURE
N.T.S.

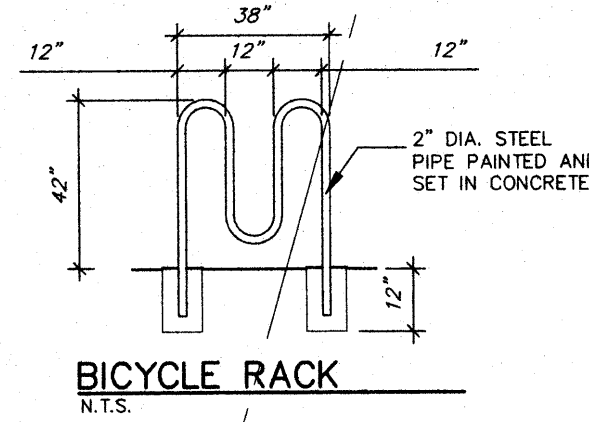

BICYCLE RACK
N.T.S.

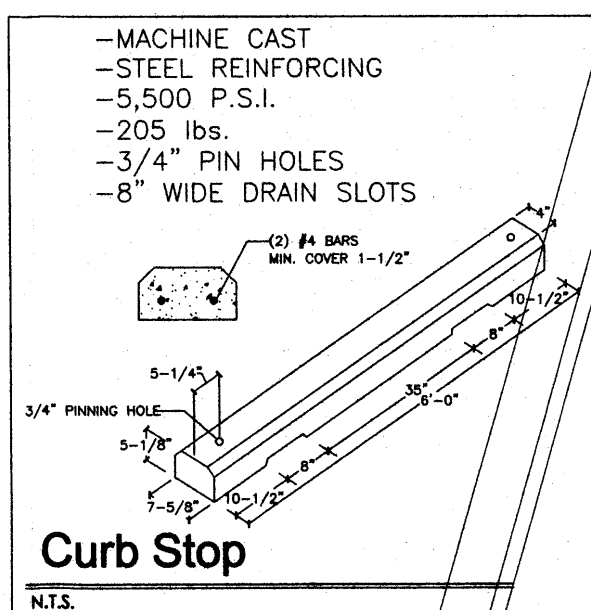

Curb Stop




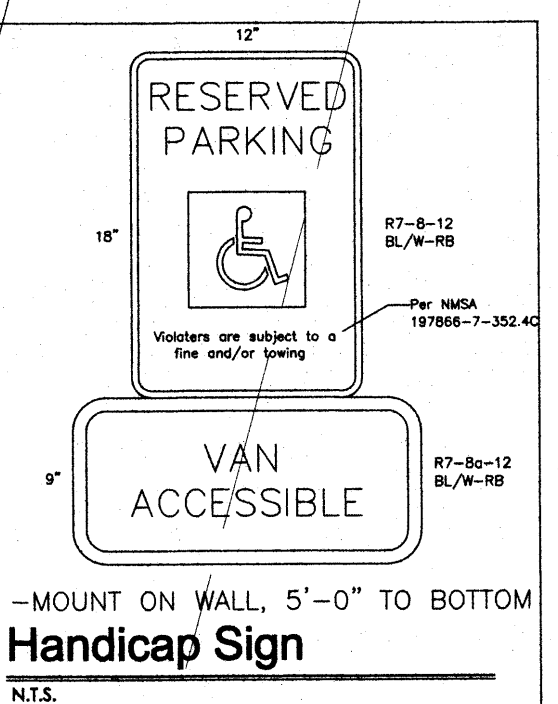


9. VAN




Handicap Sign

SITE PLAN / TRAFFIC CIRCULATION LAYOUT

SCALE: $1/8" = 1' - 0"$

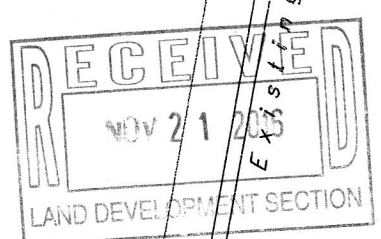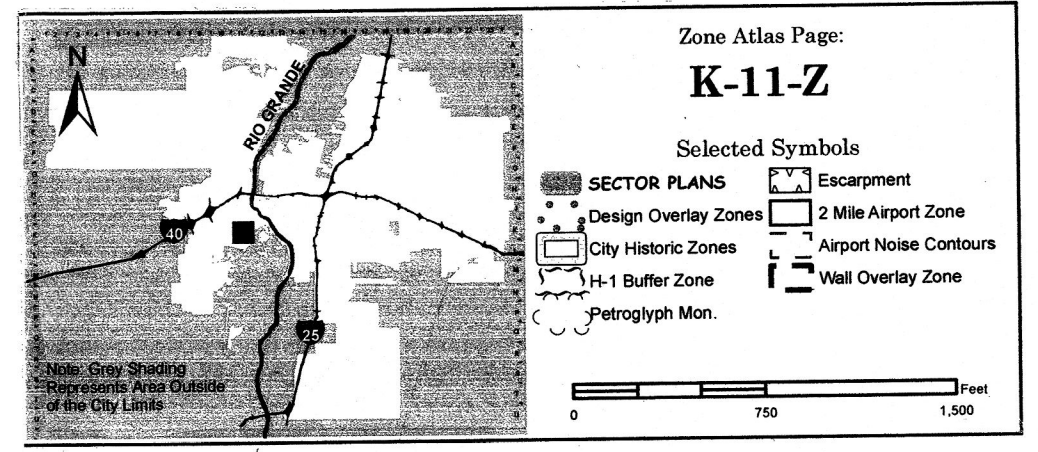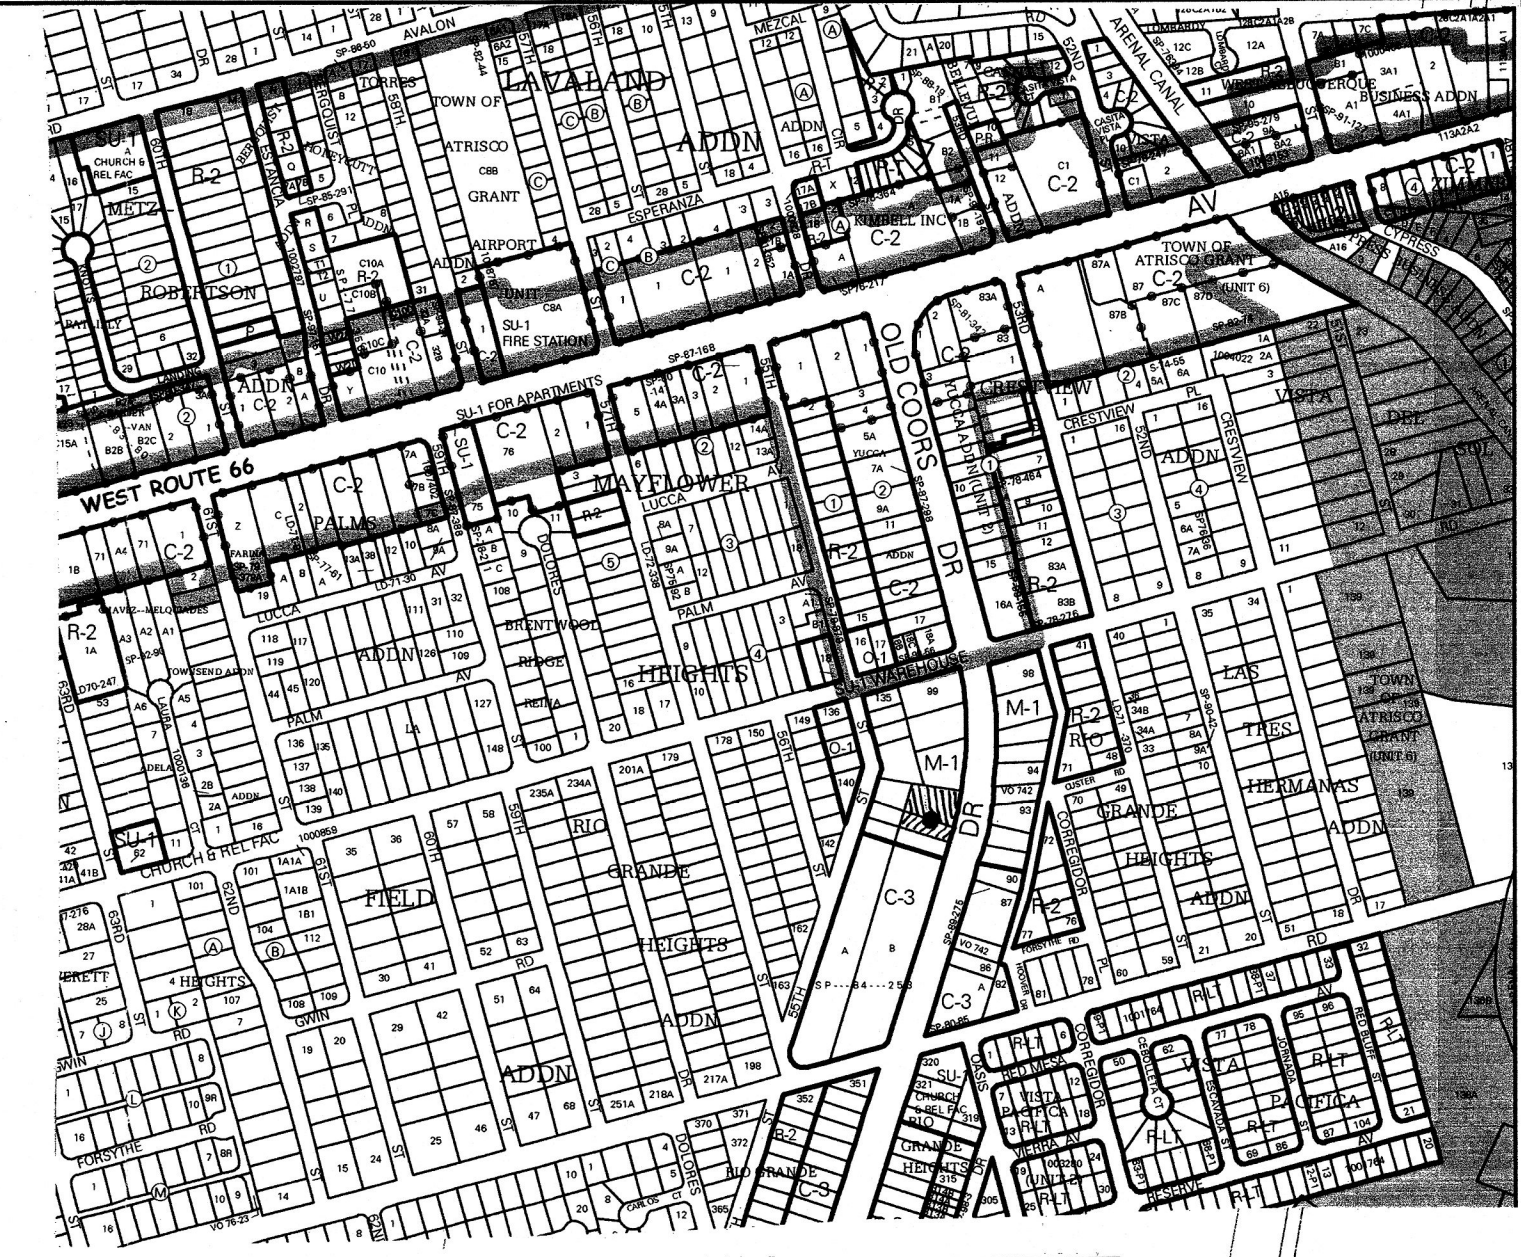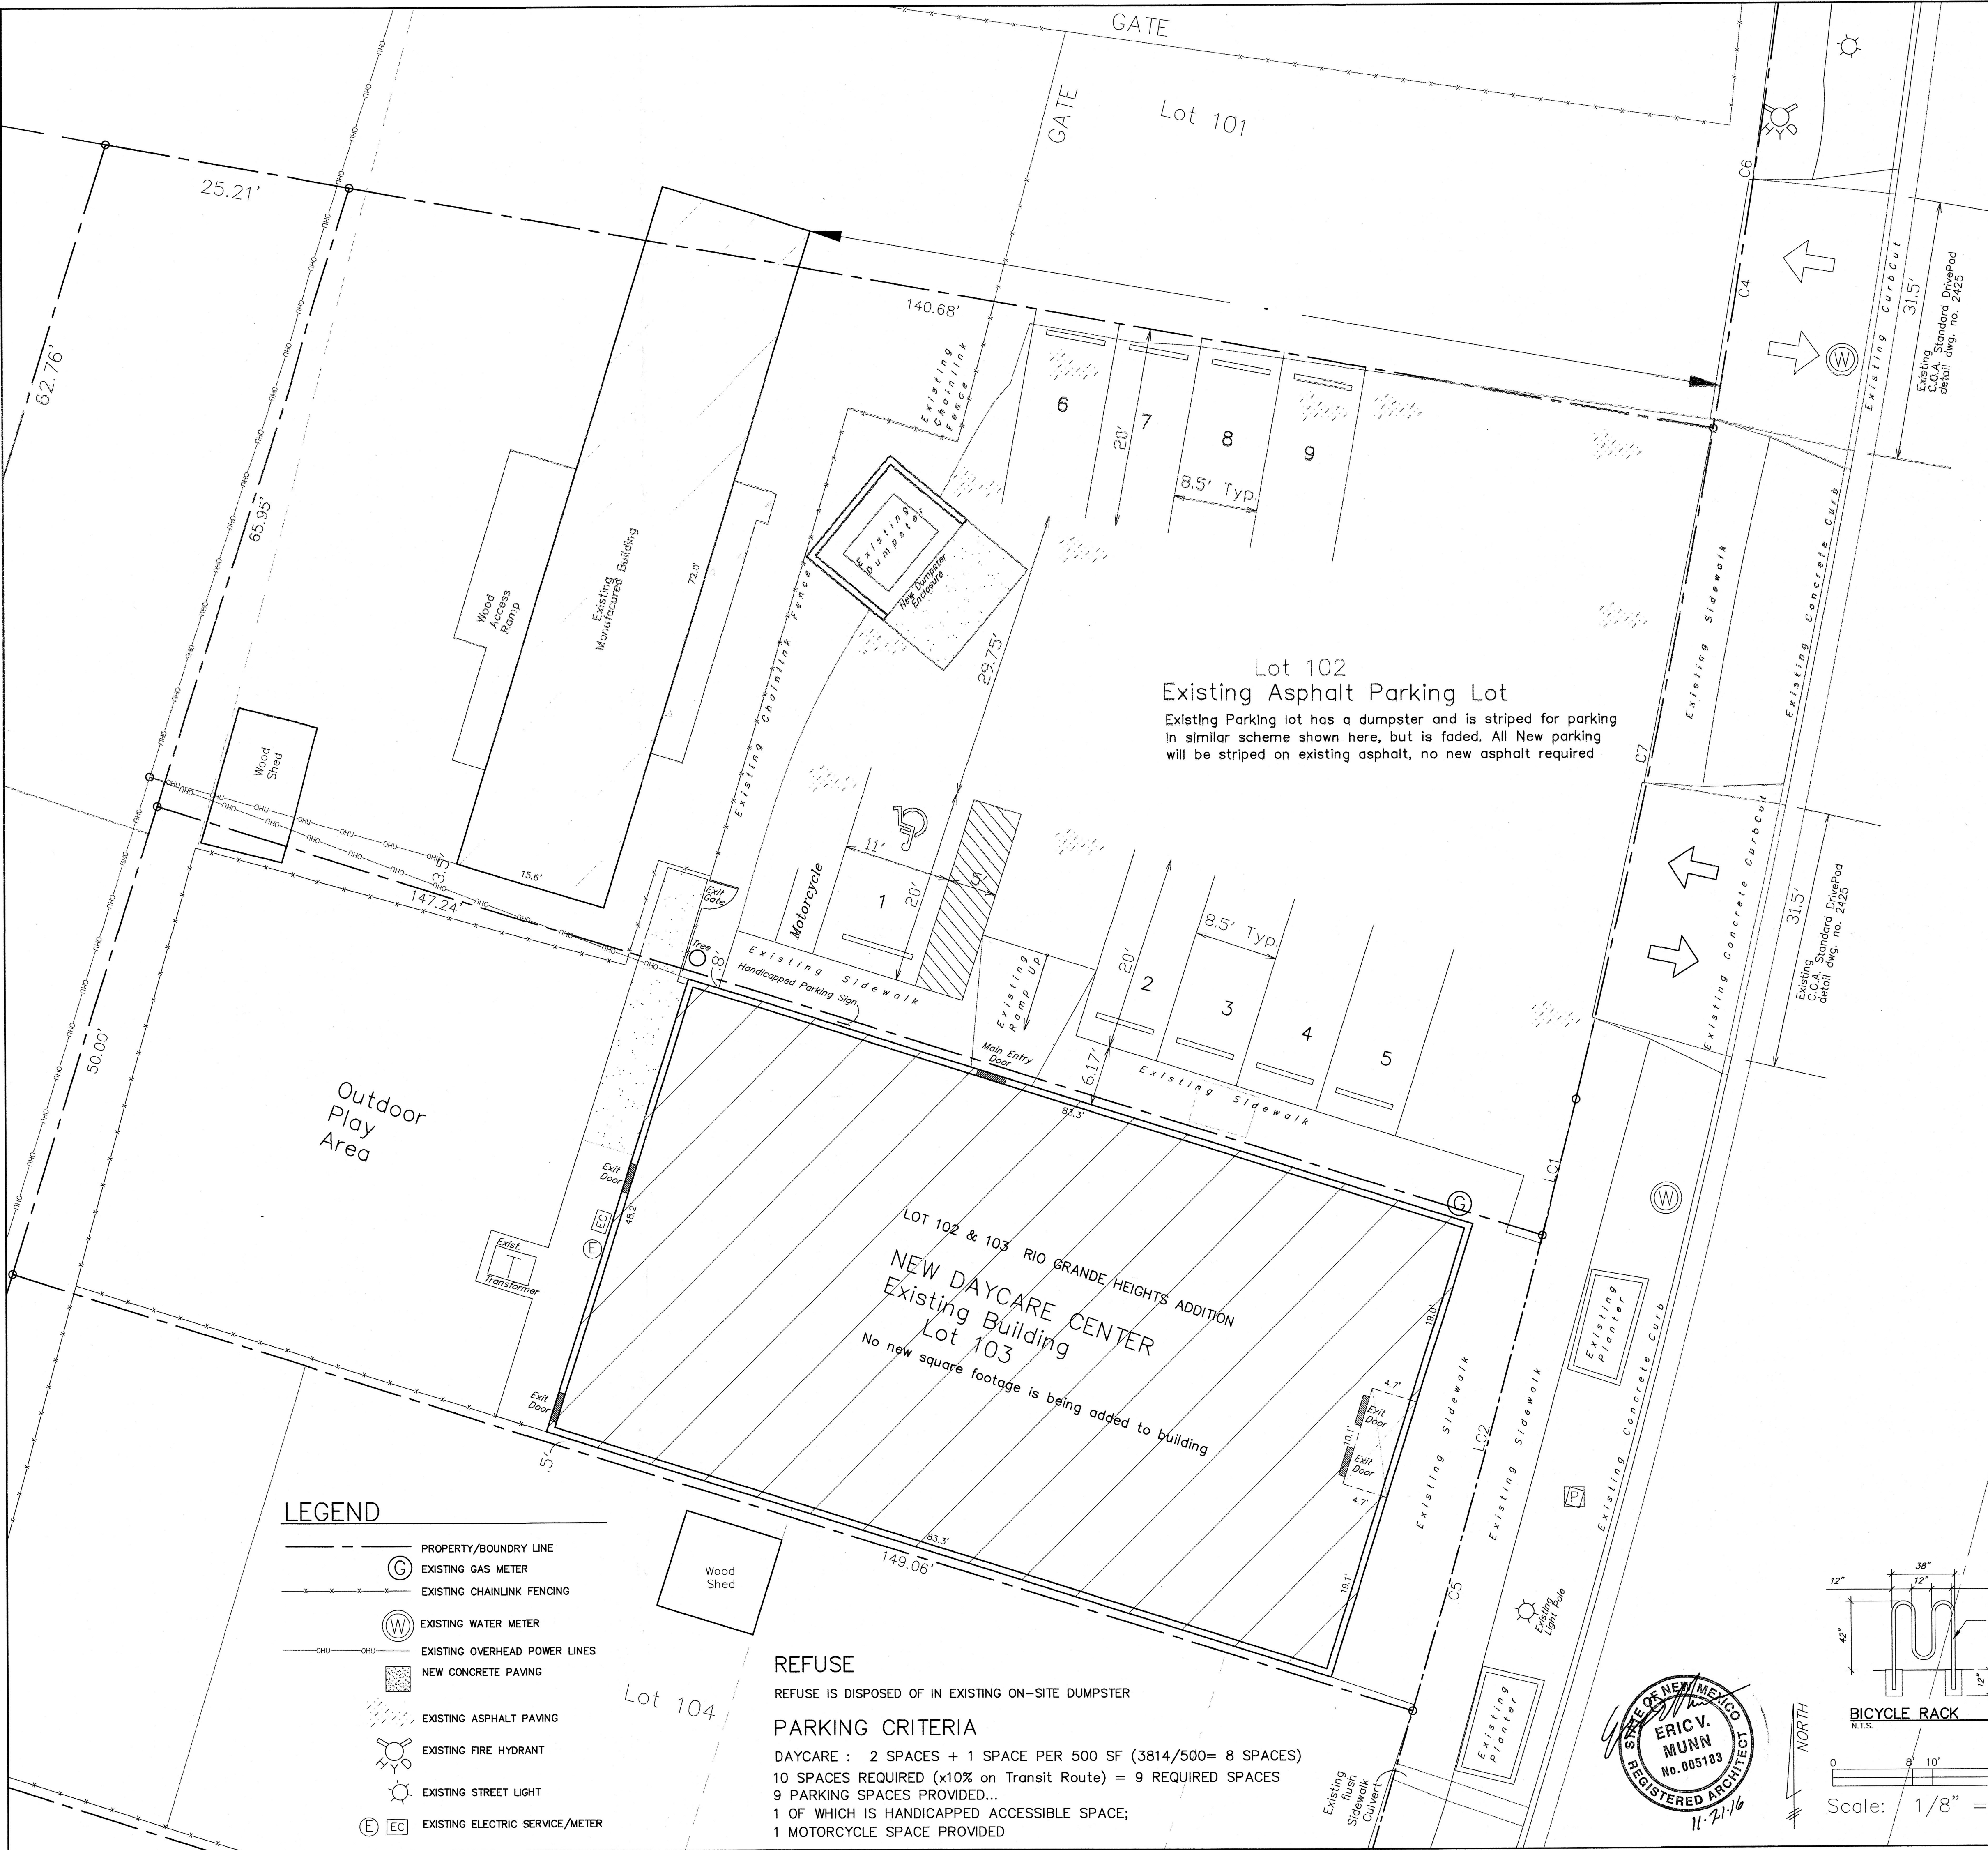

OLD COORS BOULEVARD, S.W.
(100' R/W)

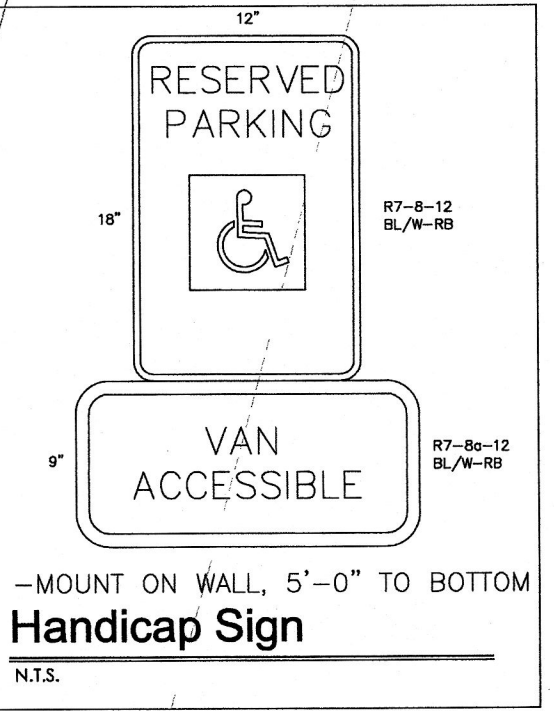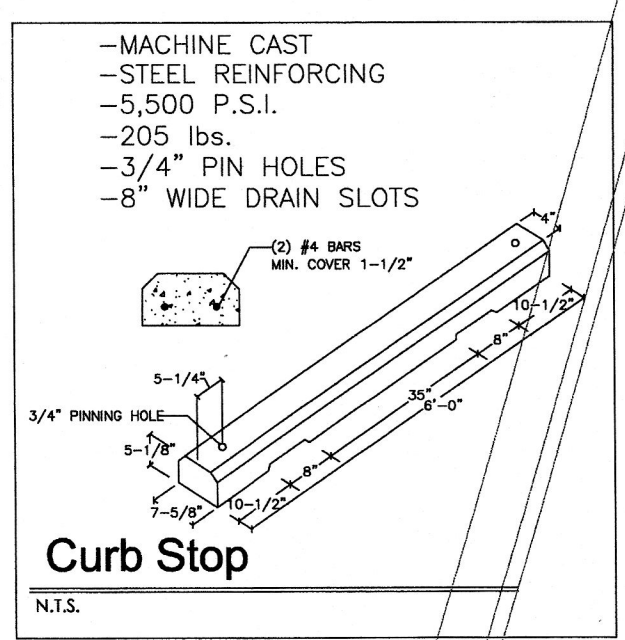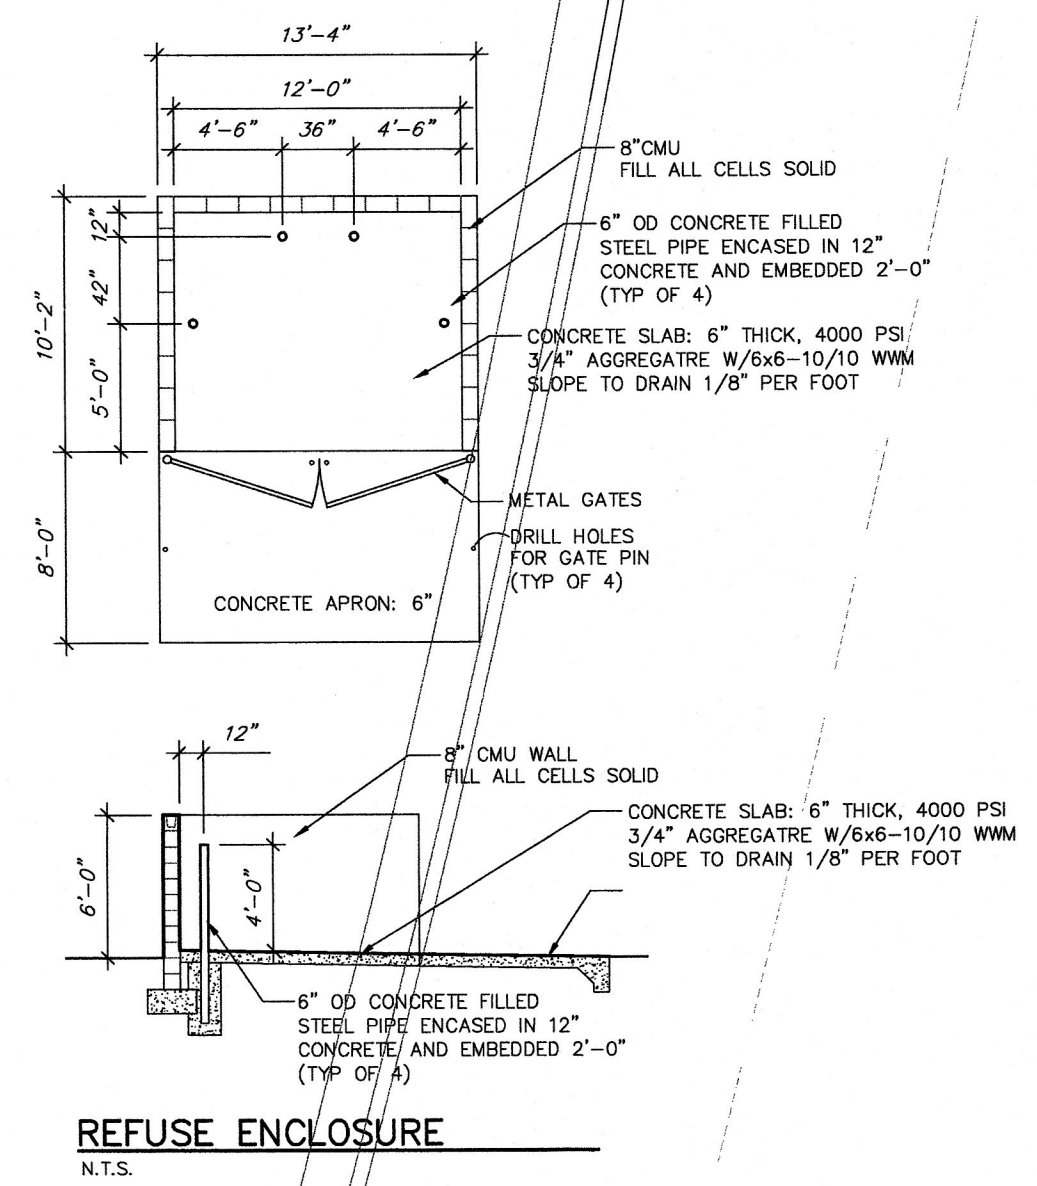

SITE PLAN / TRAFFIC CIRCULATION LAYOUT
SCALE: 1/8" = 1' - 0"

DAYCARE CENTER

MY LITTLE WORLD DAYCARE CENTER
515 OLD COORS DRIVE SW ALBUQUERQUE, NEW MEXICO 87121

SHEET
TCL
1 OF 1
DATE
PROJECT NO.

