


EROSION CONTROL NOTES:

1. CONTRACTOR IS RESPONSIBLE FOR OBTAINING A TOPSOIL DISTURBANCE PERMIT PRIOR TO BEGINNING WORK.
2. CONTRACTOR IS RESPONSIBLE FOR MAINTAINING RUN-OFF ON SITE DURING CONSTRUCTION.
3. CONTRACTOR IS RESPONSIBLE FOR CLEANING ALL SEDIMENT THAT GETS INTO EXISTING RIGHT-OF-WAY.
4. REPAIR OF DAMAGED FACILITIES AND CLEANUP OF SEDIMENT ACCUMULATIONS ON ADJACENT PROPERTIES AND IN PUBLIC FACILITIES IS THE RESPONSIBILITY OF THE CONTRACTOR.
5. ALL EXPOSED EARTH SURFACES MUST BE PROTECTED FROM WIND AND WATER EROSION PRIOR TO FINAL ACCEPTANCE OF ANY PROJECT.

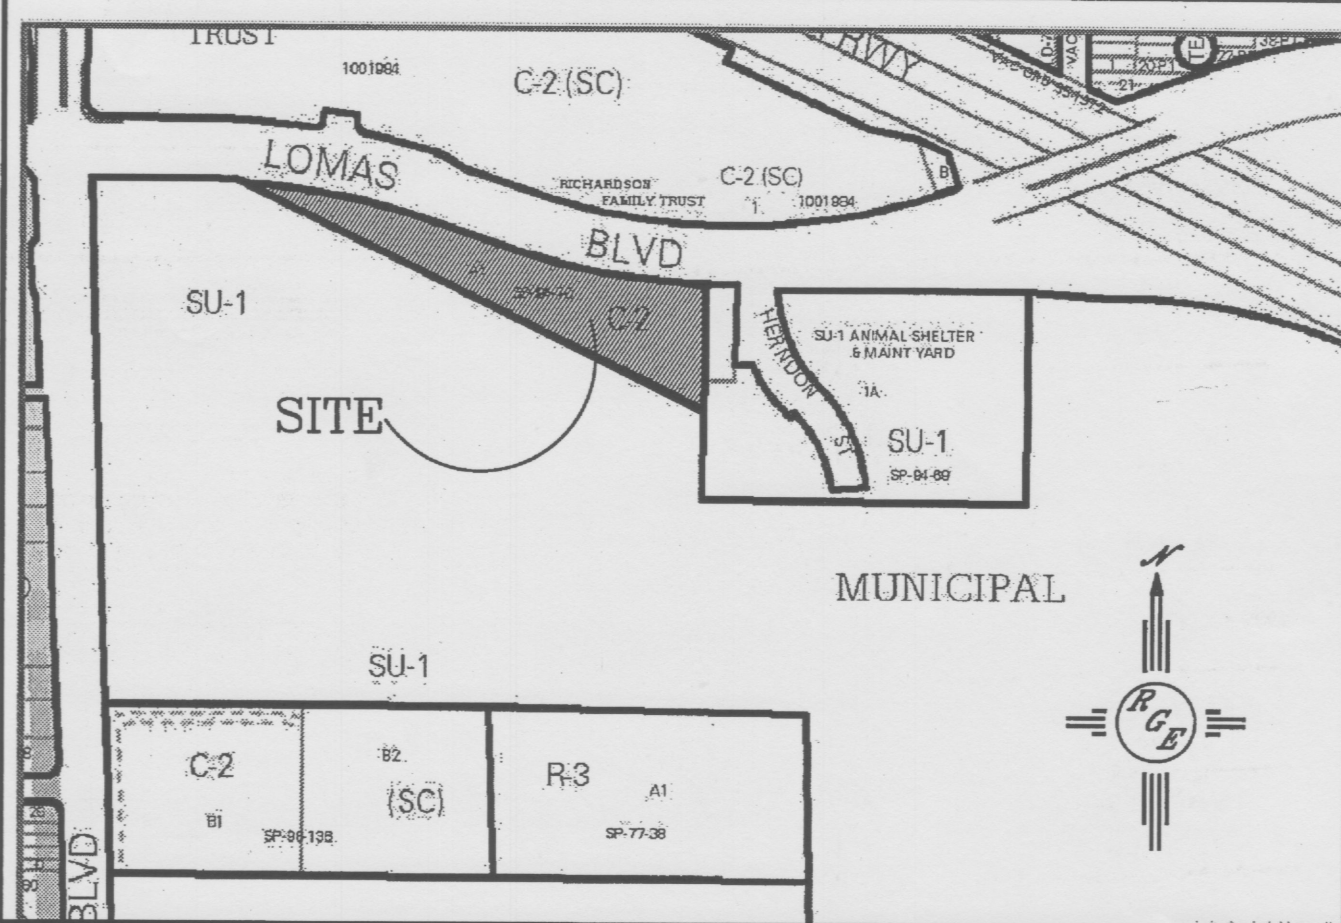

ZONE ATLAS: K-20-Z



FIRM MAP: 35001C0358H

LEGAL DESCRIPTION:



TRACT A-1 MUNICIPAL ADDITION NO. 2

NOTES:


1. ALL PROPOSED SPOT ELEVATIONS AND CONTOURS REPRESENT FLOWLINE ELEVATION UNLESS OTHERWISE NOTED.
2. ALL EXISTING ASPHALT SHALL BE REMOVED AND REPLACED PER GEOTECHNICAL REPORT PREPARED BY EARTHWORKS ENGINEERING DATED 5-08-12.
3. ALL EX. STRIPING SHALL BE REPLACED PER EXISTING STRIPING LAYOUT AFTER OVERLAY.



LEGEND

- 5414 — EXISTING CONTOUR
- 5415 — EXISTING INDEX CONTOUR
- 5414 — PROPOSED CONTOUR
- 5415 — PROPOSED INDEX CONTOUR
- SLOPE TIE
- × 4048.25 EXISTING SPOT ELEVATION
- × 4048.25 PROPOSED SPOT ELEVATION
- BOUNDARY
- LOT LINE
- EXISTING EDGE OF ROAD

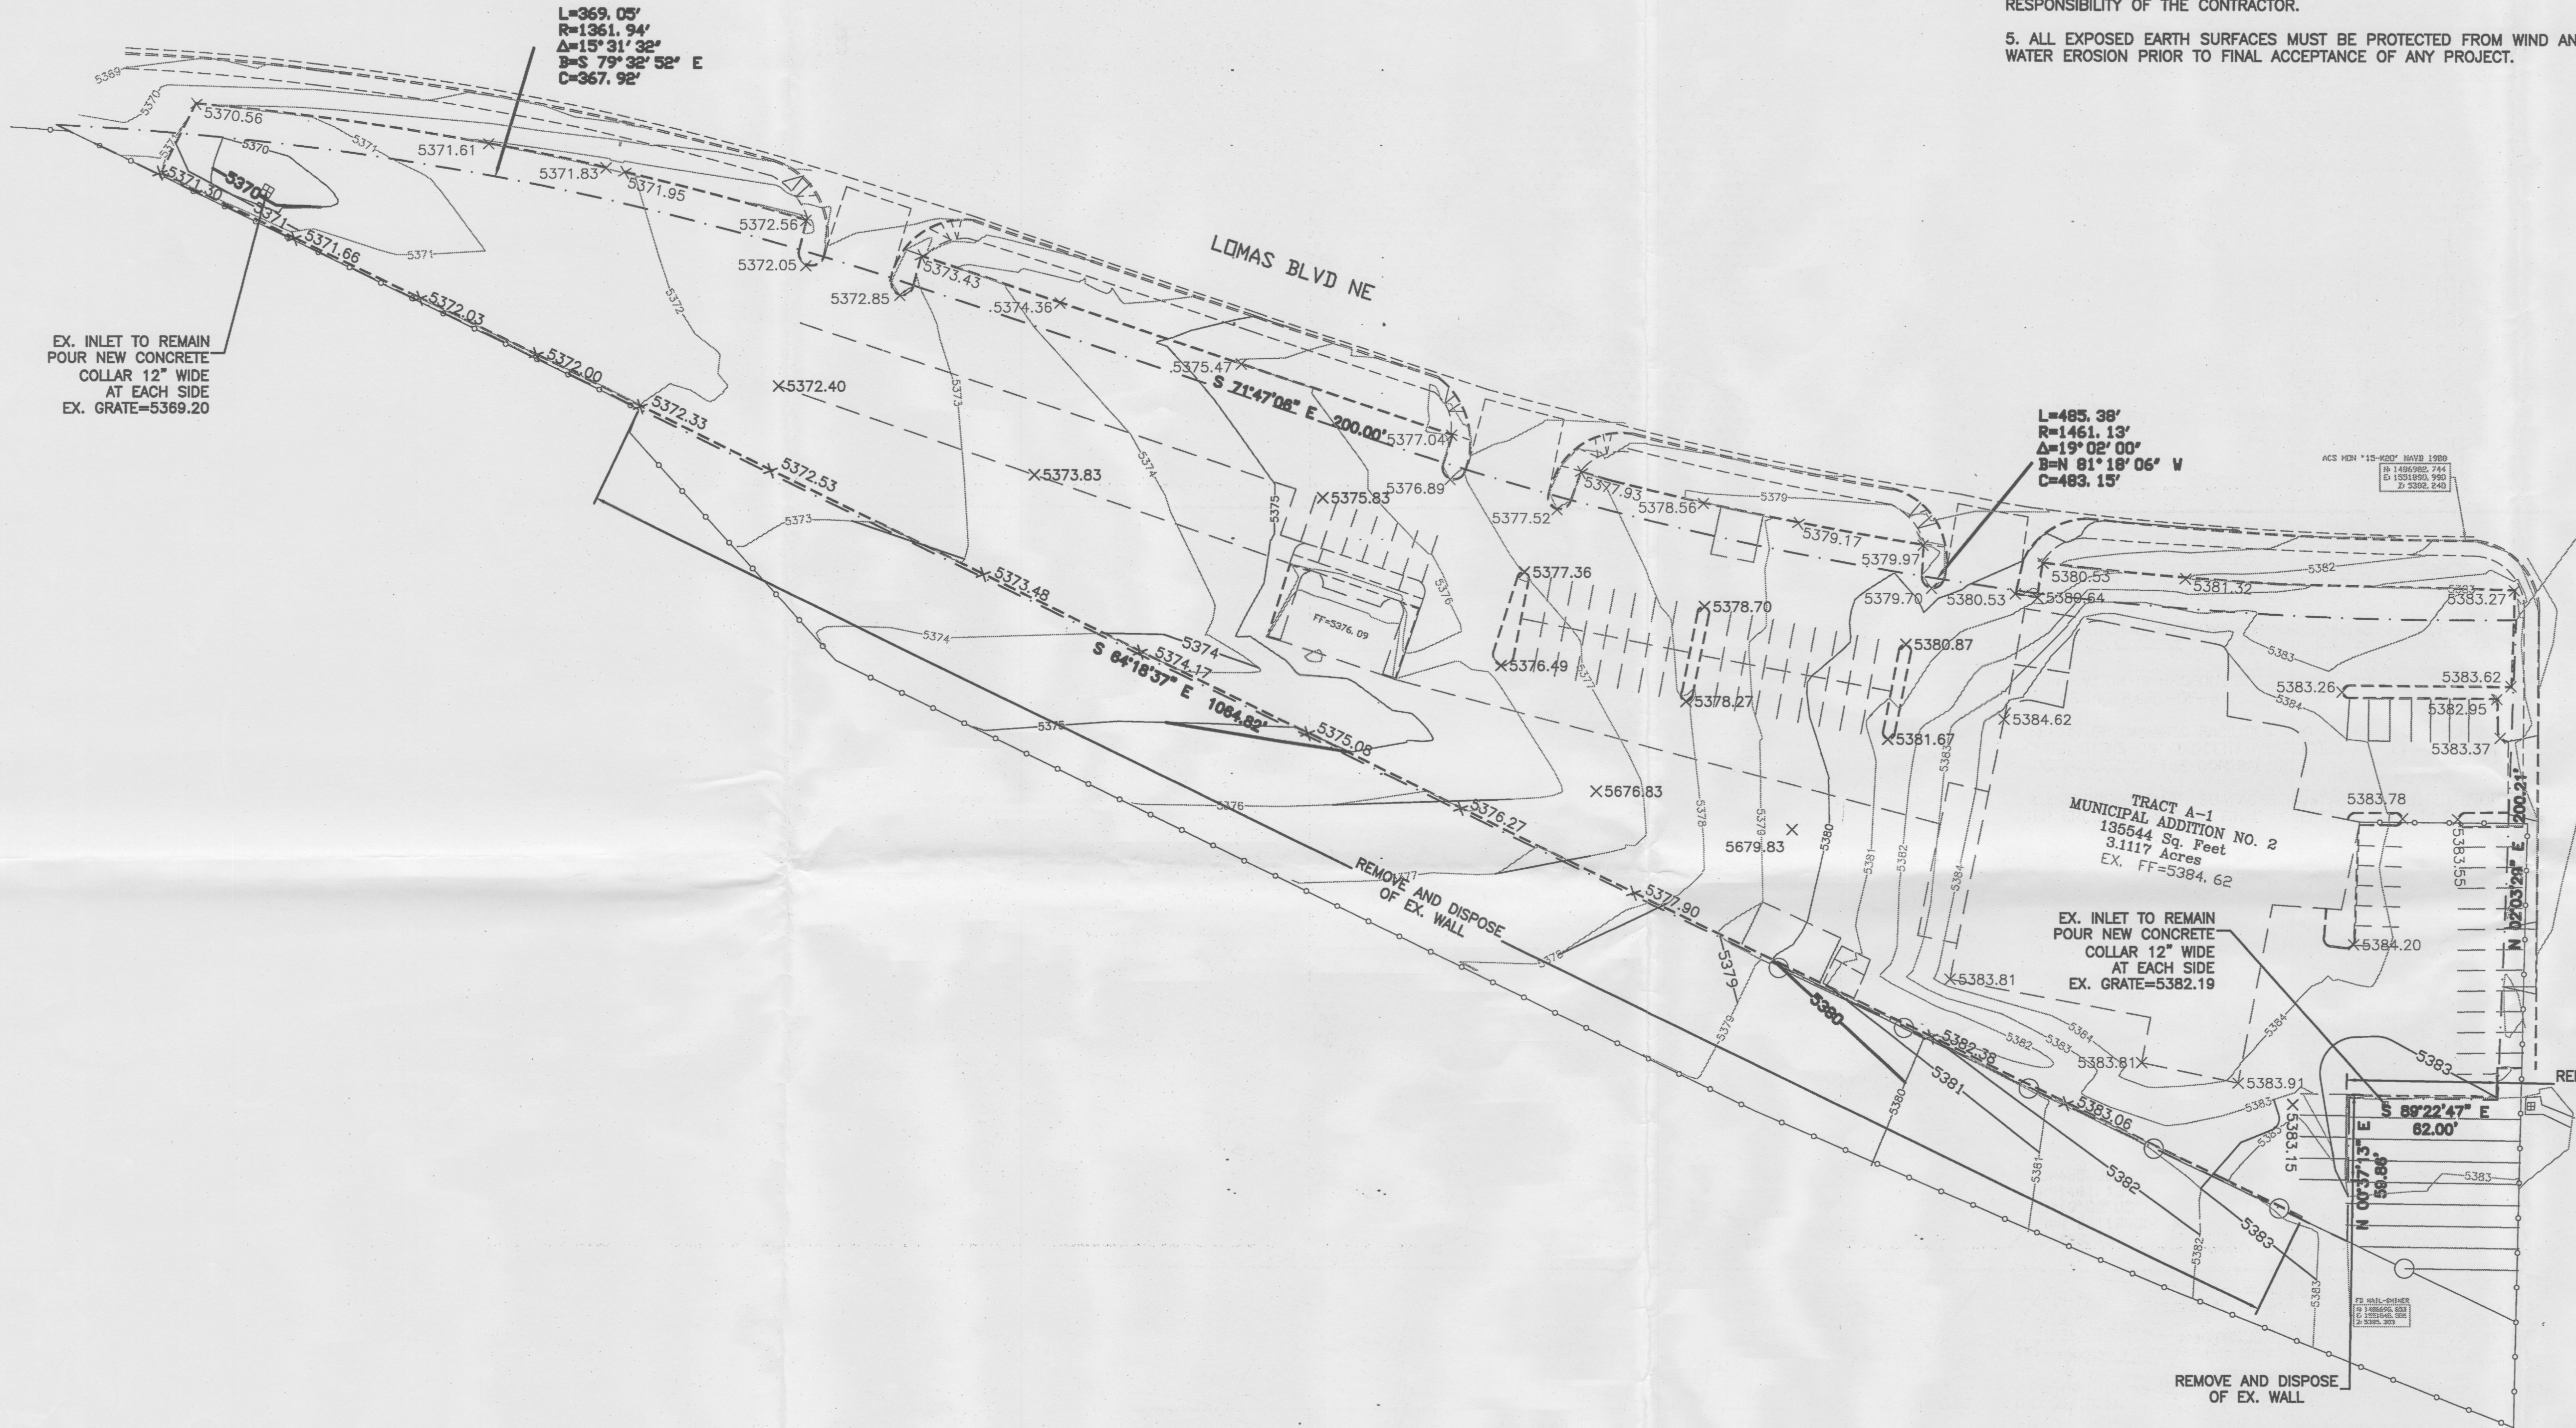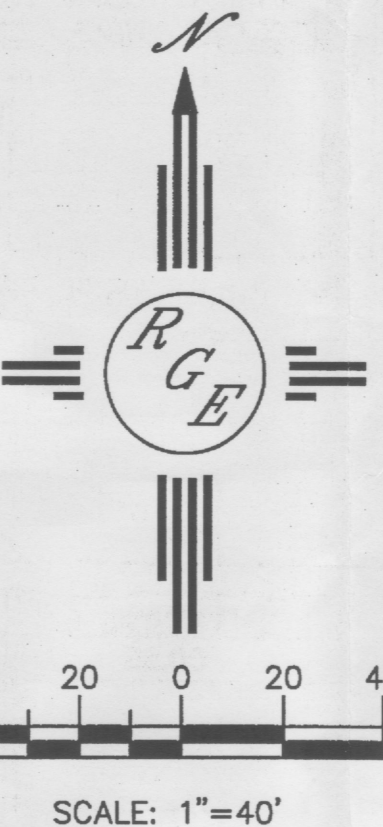

CAUTION:
EXISTING UTILITIES ARE NOT SHOWN.
IT SHALL BE THE SOLE RESPONSIBILITY
OF THE CONTRACTOR TO CONDUCT ALL
NECESSARY FIELD INVESTIGATIONS PRIOR
TO ANY EXCAVATION TO DETERMINE THE
ACTUAL LOCATION OF UTILITIES & OTHER
IMPROVEMENTS.

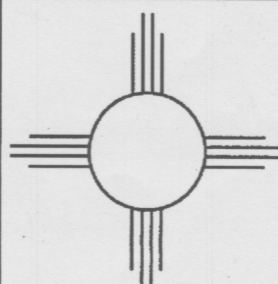
ENGINEER'S SEAL	SOUTHWEST HYUNDAI 8800 LOMAS BOULEVARD	DRAWN BY WCWJ
		DATE 9-06-12
	GRADING AND DRAINAGE PLAN	21238-LAYOUT-9-05-12
		SHEET # 1
DAVID SOULE P.E. #14522	 <i>Rio Grande</i> <i>Engineering</i> 1806 CENTRAL AVENUE SE SUITE 201 ALBUQUERQUE, NM 87108 (505) 872-0998	JOB # 21238

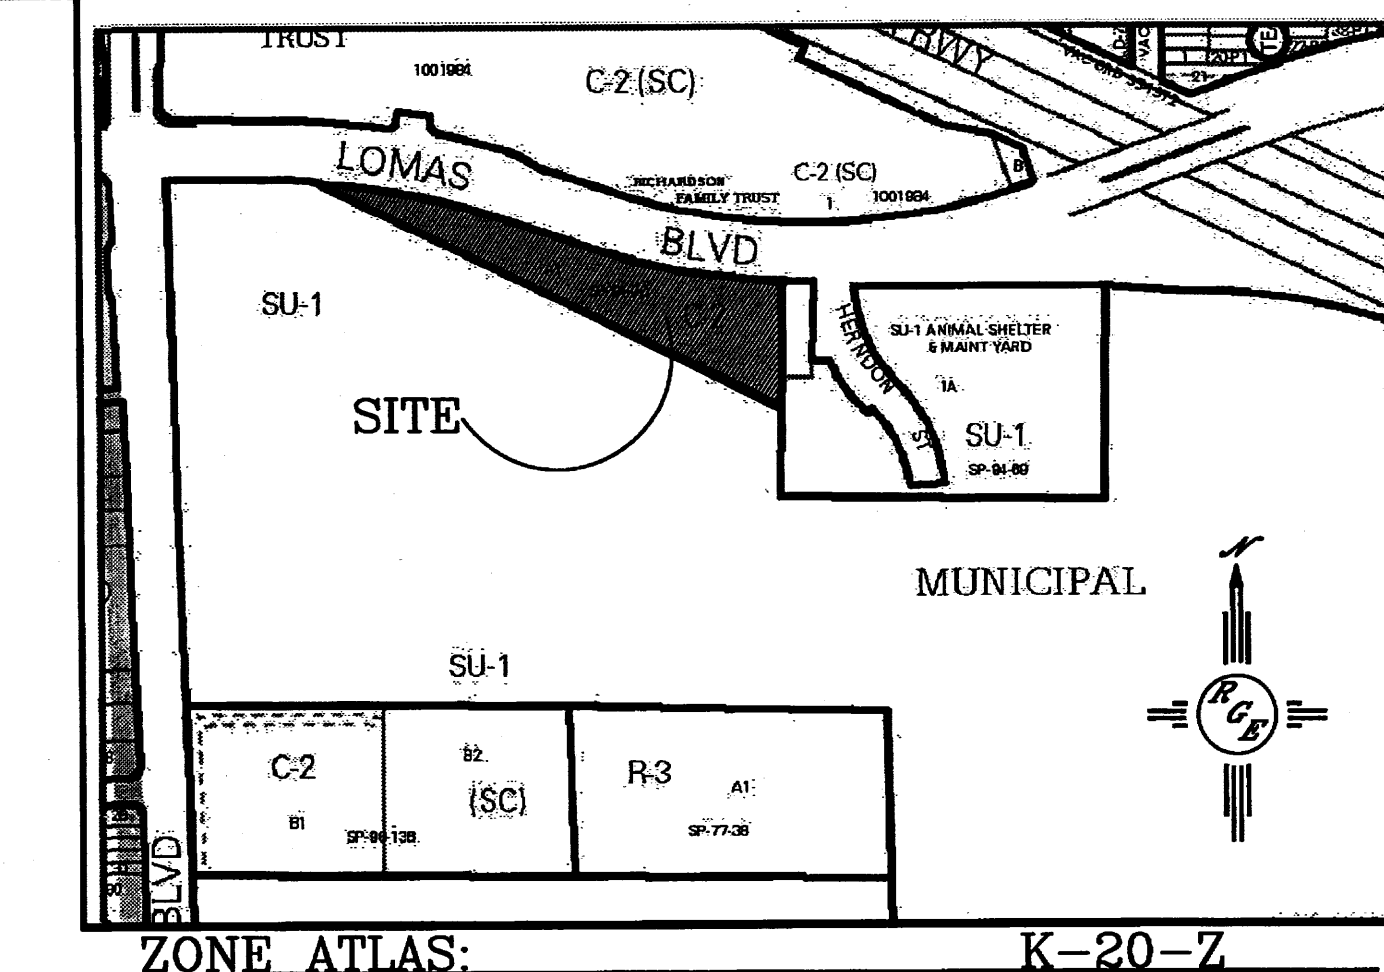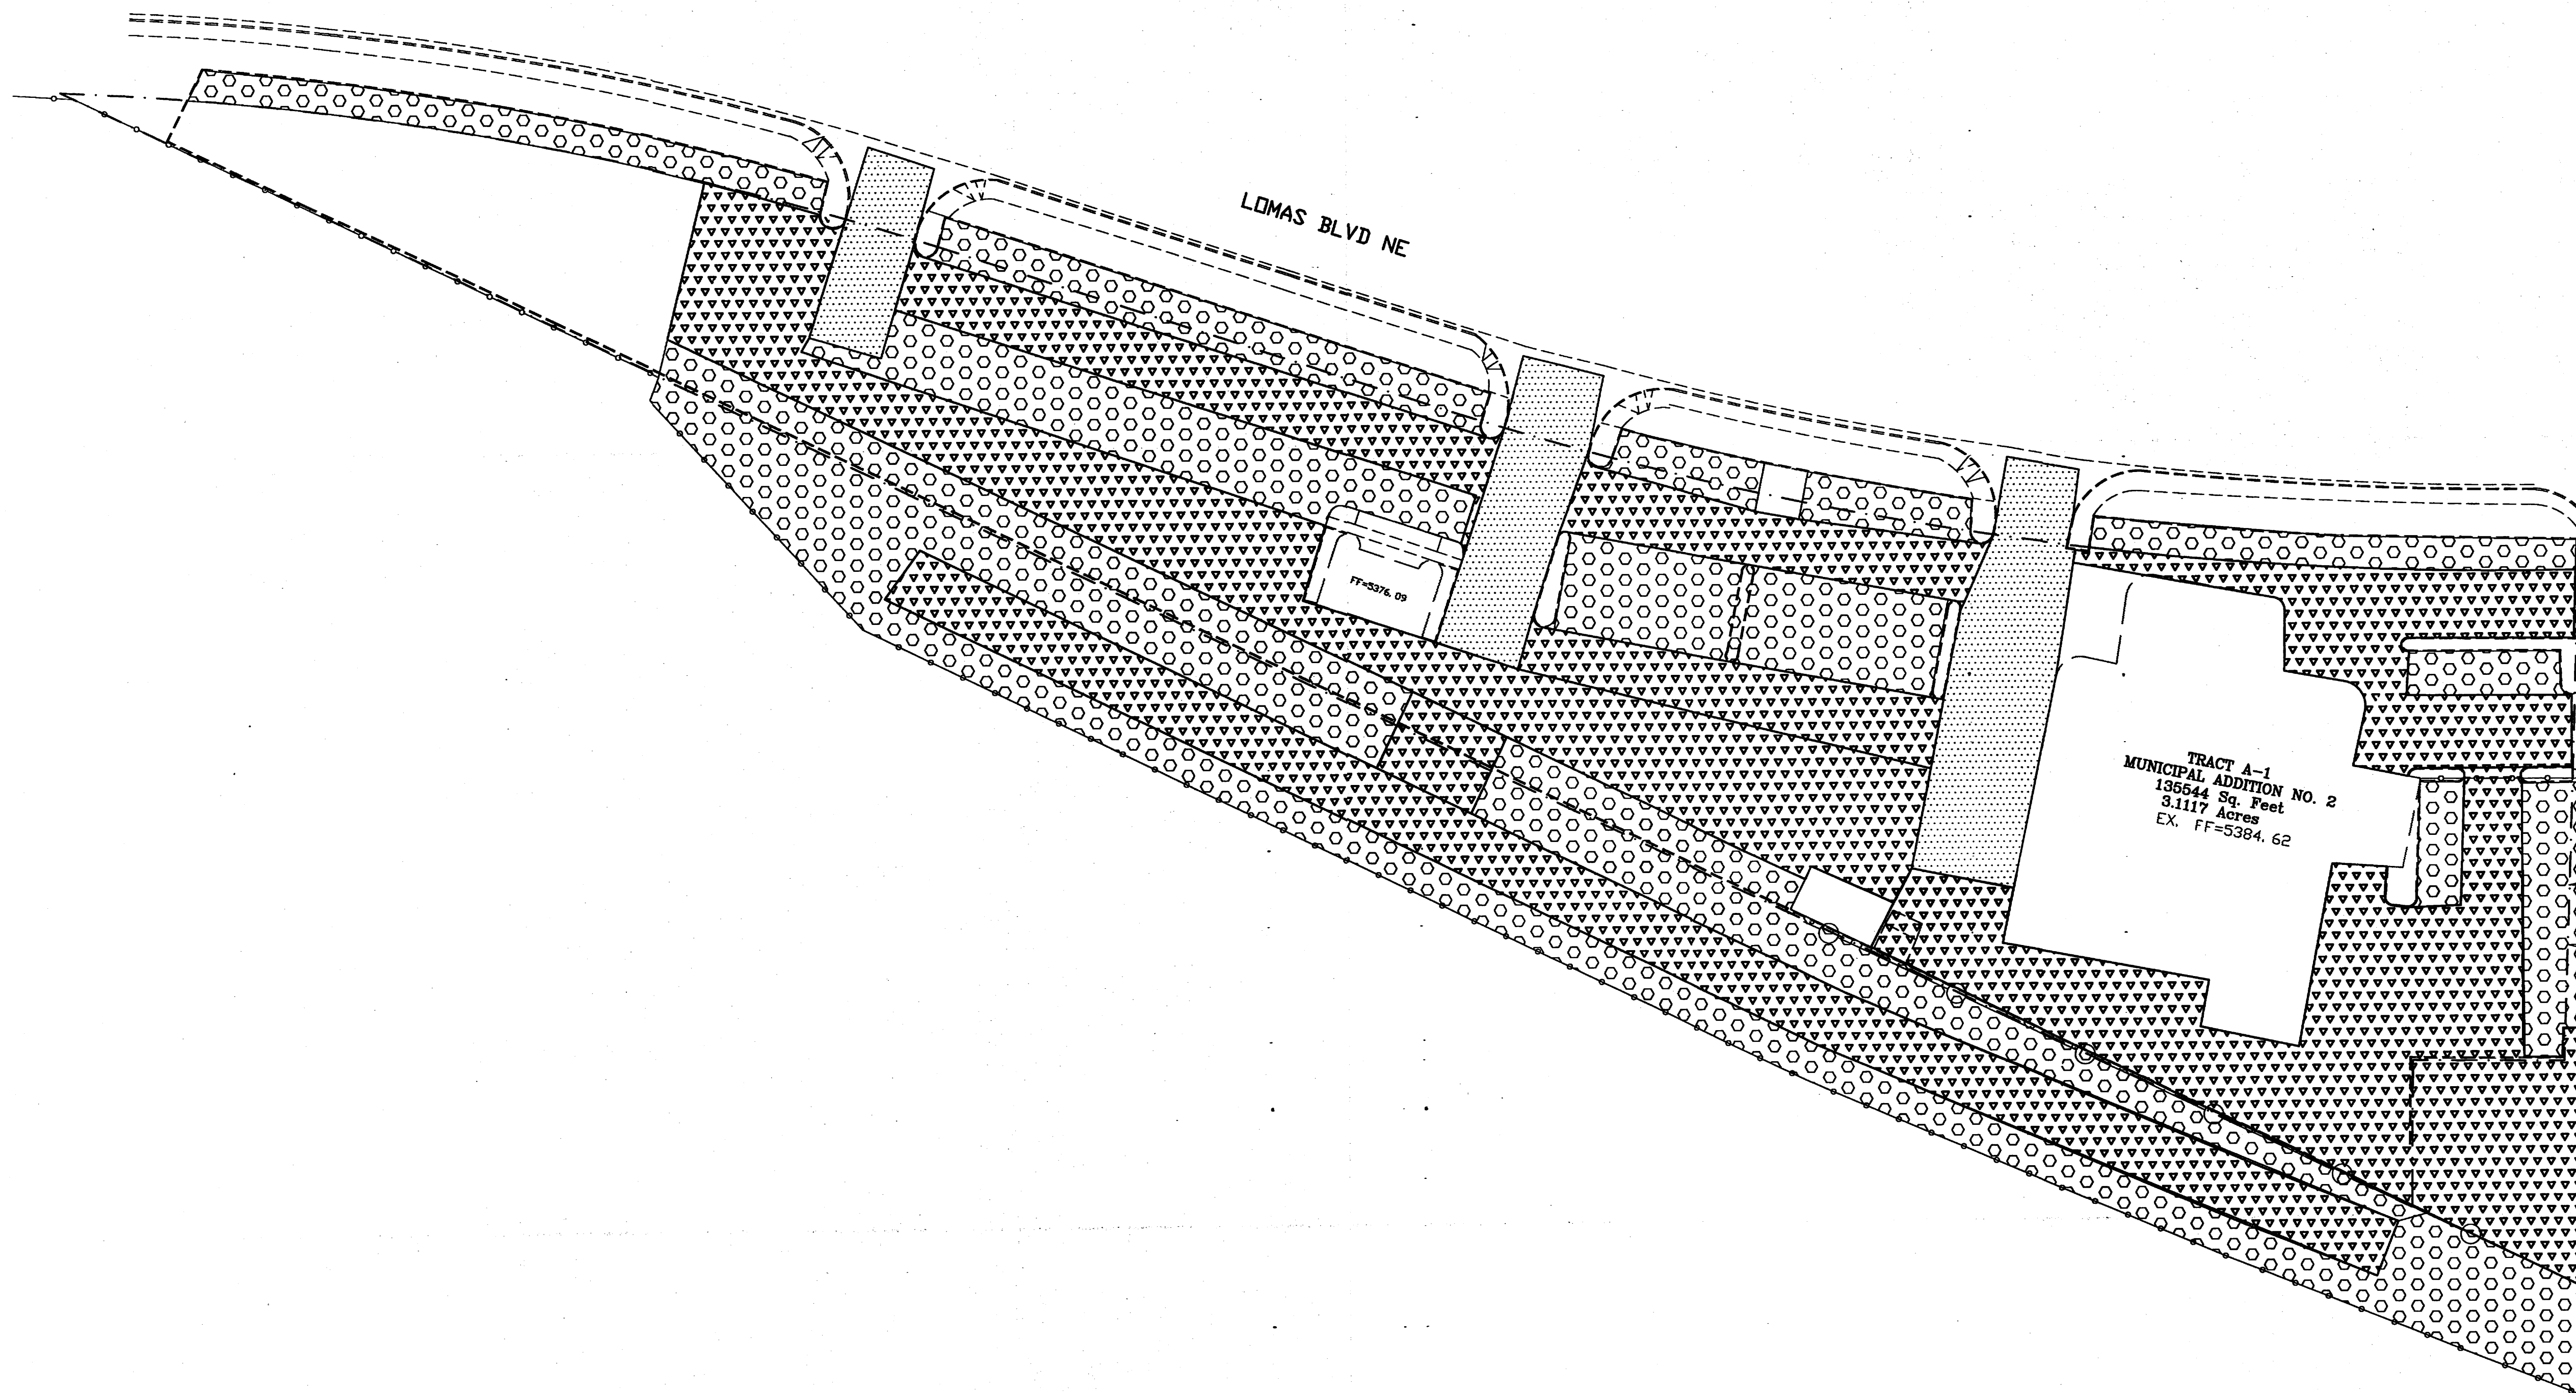

LEGAL DESCRIPTION:
TRACT A-1 MUNICIPAL ADDITION NO. 2

LEGEND




-

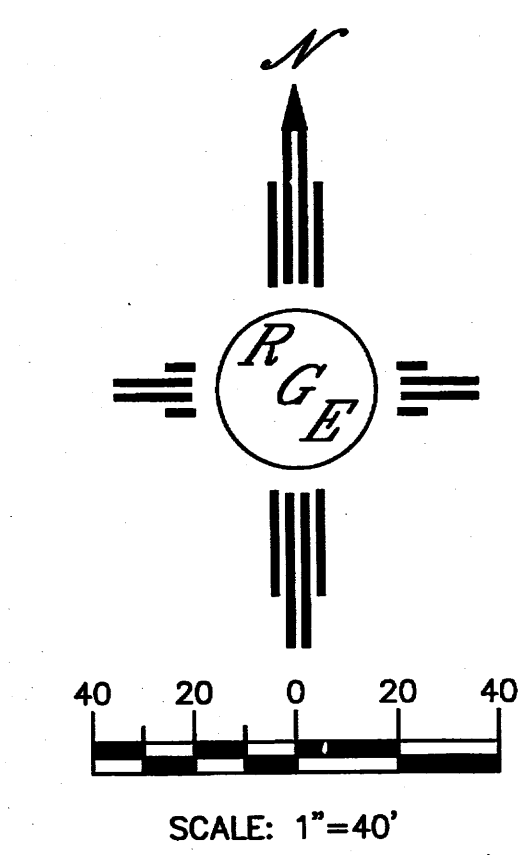

ENGINEER'S SEAL	SOUTHWEST HYUNDAI 8800 LOMAS BOULEVARD	DRAWN BY WCMJ
	REPAVING PLAN	DATE 9-06-12
		21238-LAYOUT-9-05-12
		SHEET # -
		JOB # 21238

EROSION CONTROL NOTES:

1. CONTRACTOR IS RESPONSIBLE FOR OBTAINING A TOPSOIL DISTURBANCE PERMIT PRIOR TO BEGINNING WORK.
2. CONTRACTOR IS RESPONSIBLE FOR MAINTAINING RUN-OFF ON SITE DURING CONSTRUCTION.
3. CONTRACTOR IS RESPONSIBLE FOR CLEANING ALL SEDIMENT THAT GETS INTO EXISTING RIGHT-OF-WAY.
4. REPAIR OF DAMAGED FACILITIES AND CLEANUP OF SEDIMENT ACCUMULATIONS ON ADJACENT PROPERTIES AND IN PUBLIC FACILITIES IS THE RESPONSIBILITY OF THE CONTRACTOR.
5. ALL EXPOSED EARTH SURFACES MUST BE PROTECTED FROM WIND AND WATER EROSION PRIOR TO FINAL ACCEPTANCE OF ANY PROJECT.

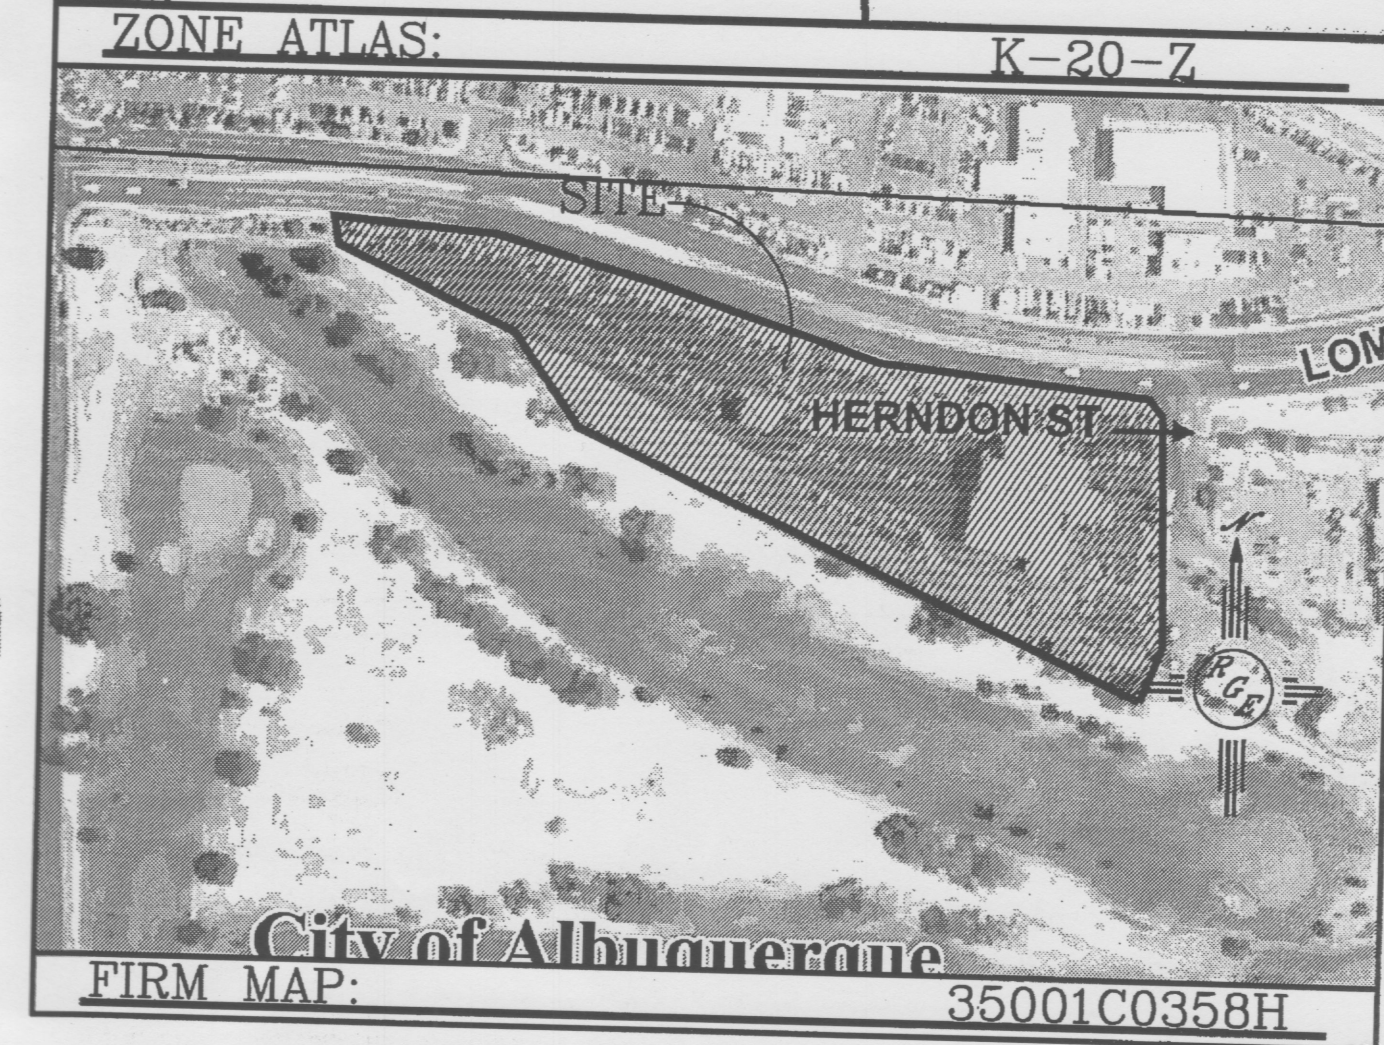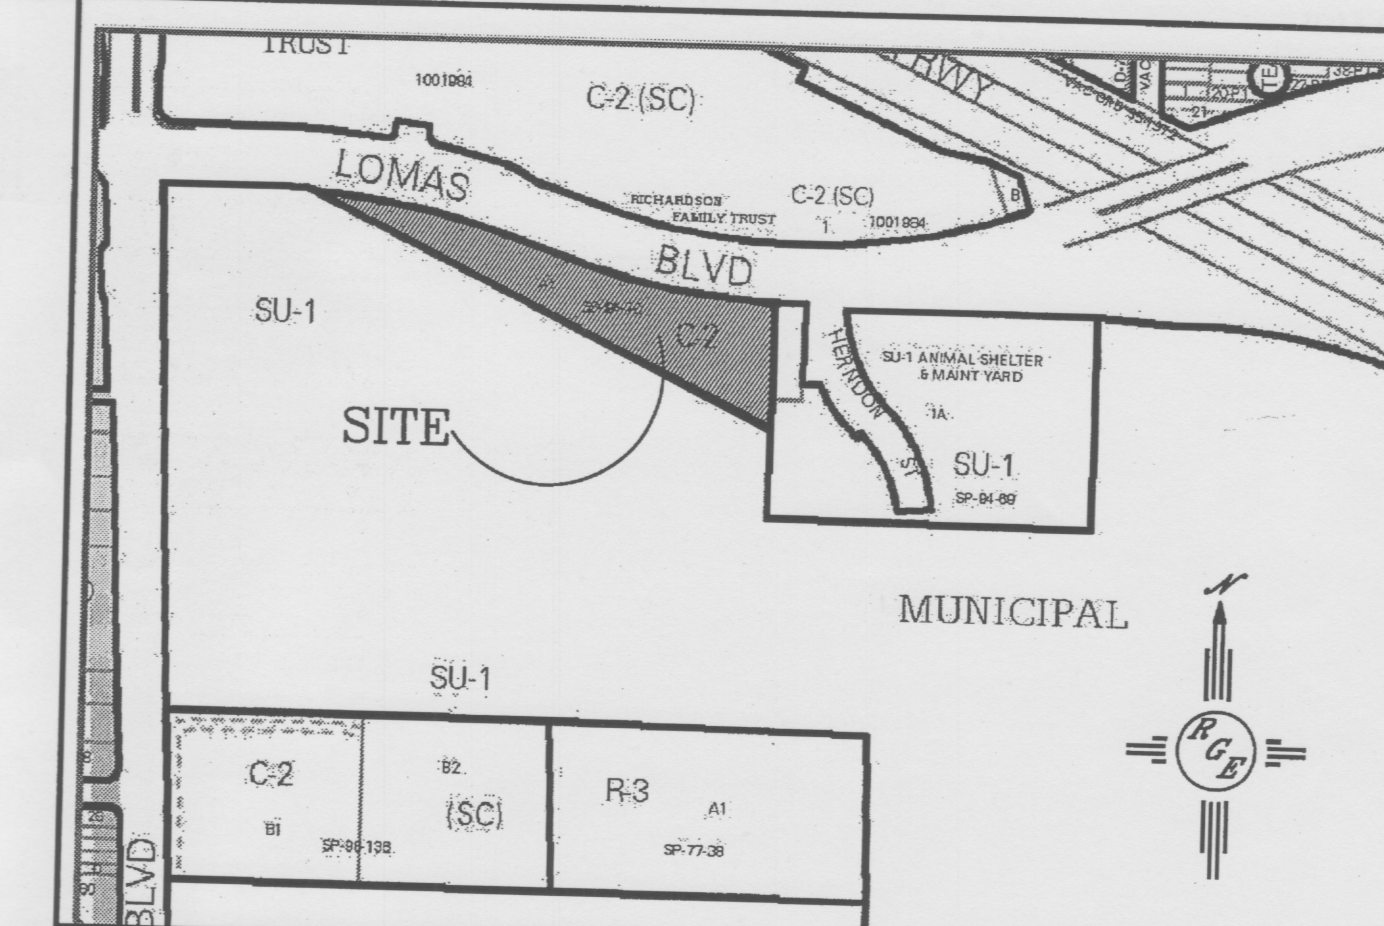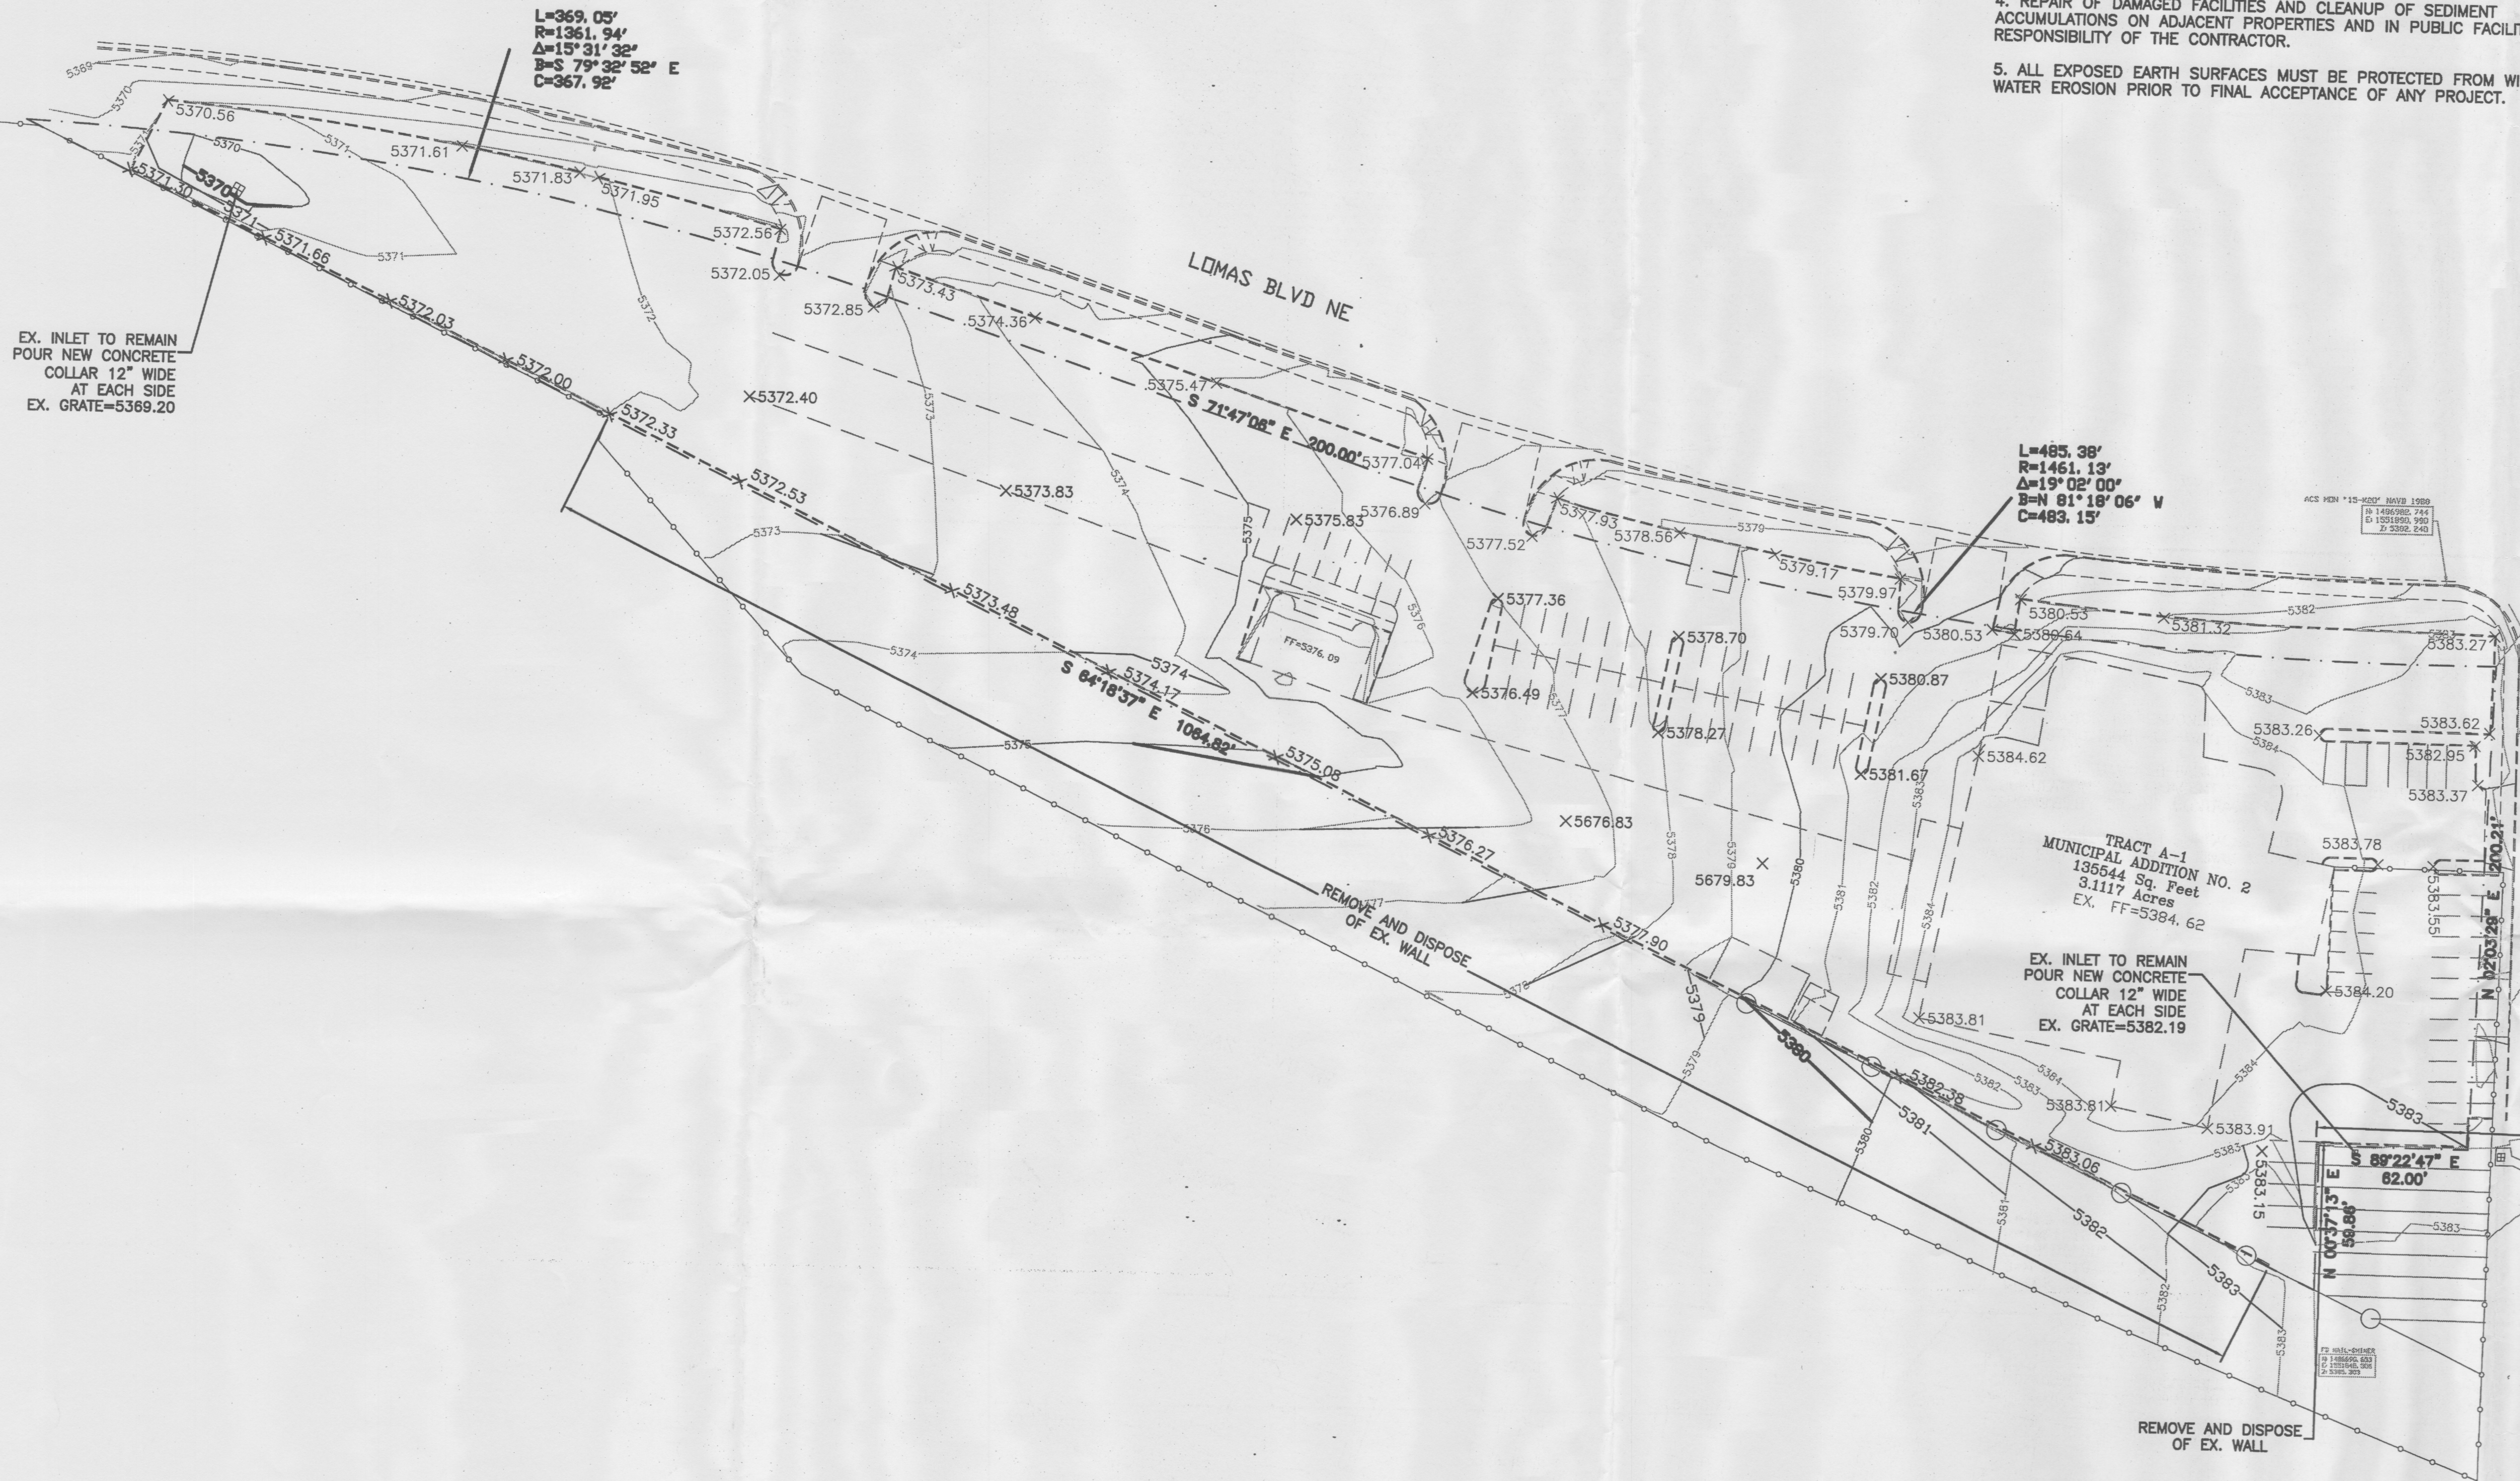


FIRM MAP: 35001C0358H


LEGAL DESCRIPTION:
TRACT A-1 MUNICIPAL ADDITION NO. 2



- NOTES:
1. ALL PROPOSED SPOT ELEVATIONS AND CONTOURS REPRESENT FLOWLINE ELEVATION UNLESS OTHERWISE NOTED.
 2. ALL EXISTING ASPHALT SHALL BE REMOVED AND REPLACED PER GEOTECHNICAL REPORT PREPARED BY EARTHWORKS ENGINEERING DATED 5-08-12.
 3. ALL EX. STRIPING SHALL BE REPLACED PER EXISTING STRIPING LAYOUT AFTER OVERLAY.

LEGEND	
5414	EXISTING CONTOUR
5415	EXISTING INDEX CONTOUR
5414	PROPOSED CONTOUR
5415	PROPOSED INDEX CONTOUR
—	SLOPE TIE
X 4048.25	EXISTING SPOT ELEVATION
X 4048.25	PROPOSED SPOT ELEVATION
---	BOUNDARY
---	LOT LINE
---	EXISTING EDGE OF ROAD

CAUTION:
EXISTING UTILITIES ARE NOT SHOWN. IT SHALL BE THE SOLE RESPONSIBILITY OF THE CONTRACTOR TO CONDUCT ALL NECESSARY FIELD INVESTIGATIONS PRIOR TO ANY EXCAVATION TO DETERMINE THE ACTUAL LOCATION OF UTILITIES & OTHER IMPROVEMENTS.

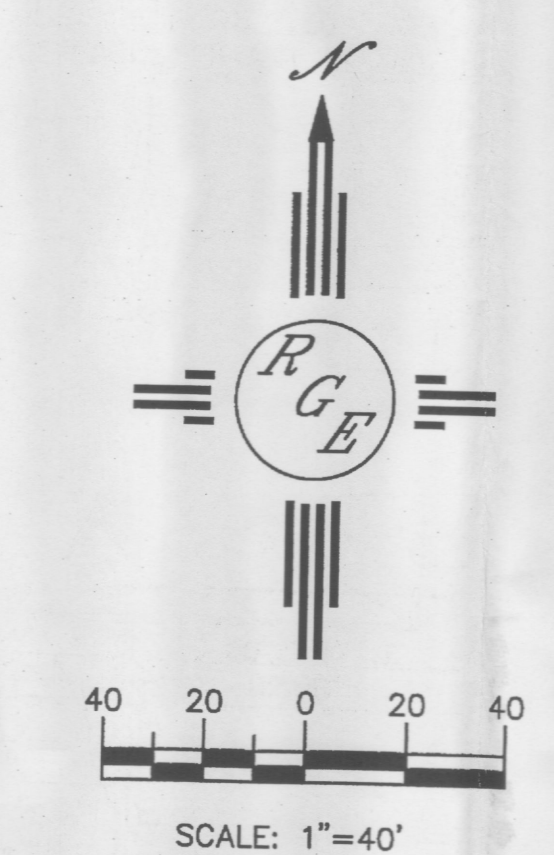


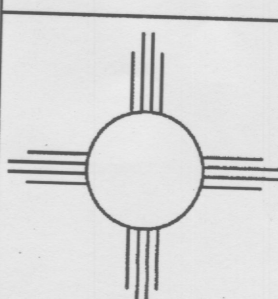ENGINEER'S SEAL	SOUTHWEST HYUNDAI 8800 LOMAS BOULEVARD	DRAWN BY WCWJ
		DATE 9-06-12
DAVID SOULE P.E. #14522	GRADING AND DRAINAGE PLAN	21238-LAYOUT-9-05-12
	 <i>Rio Grande Engineering</i> 1606 CENTRAL AVENUE SE SUITE 201 ALBUQUERQUE, NM 87108 (505) 872-0999	SHEET # —
		JOB # 21238

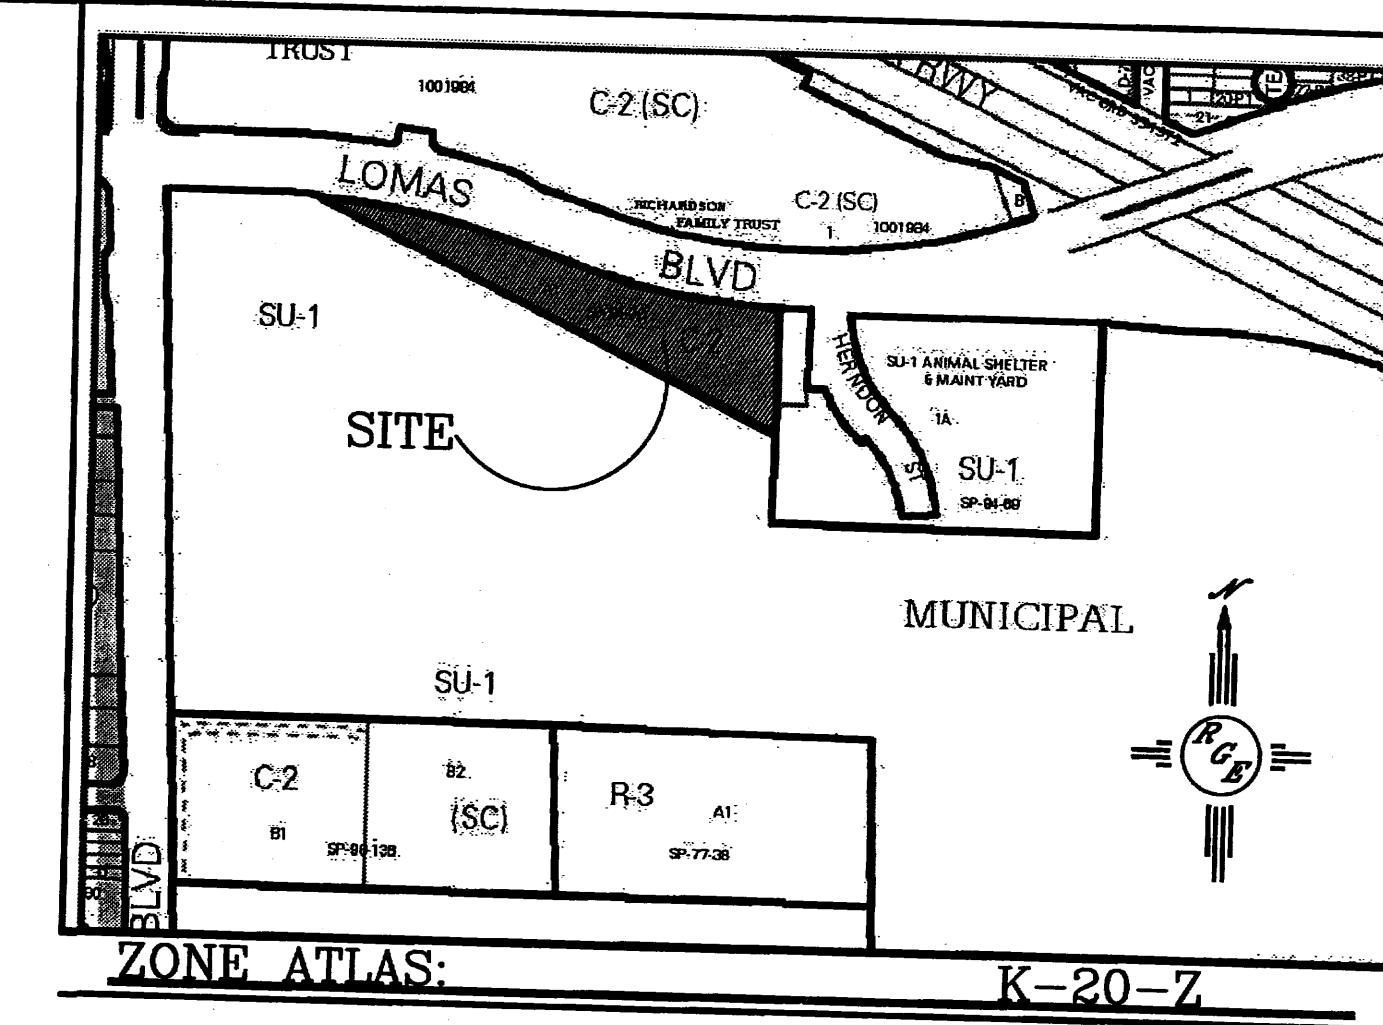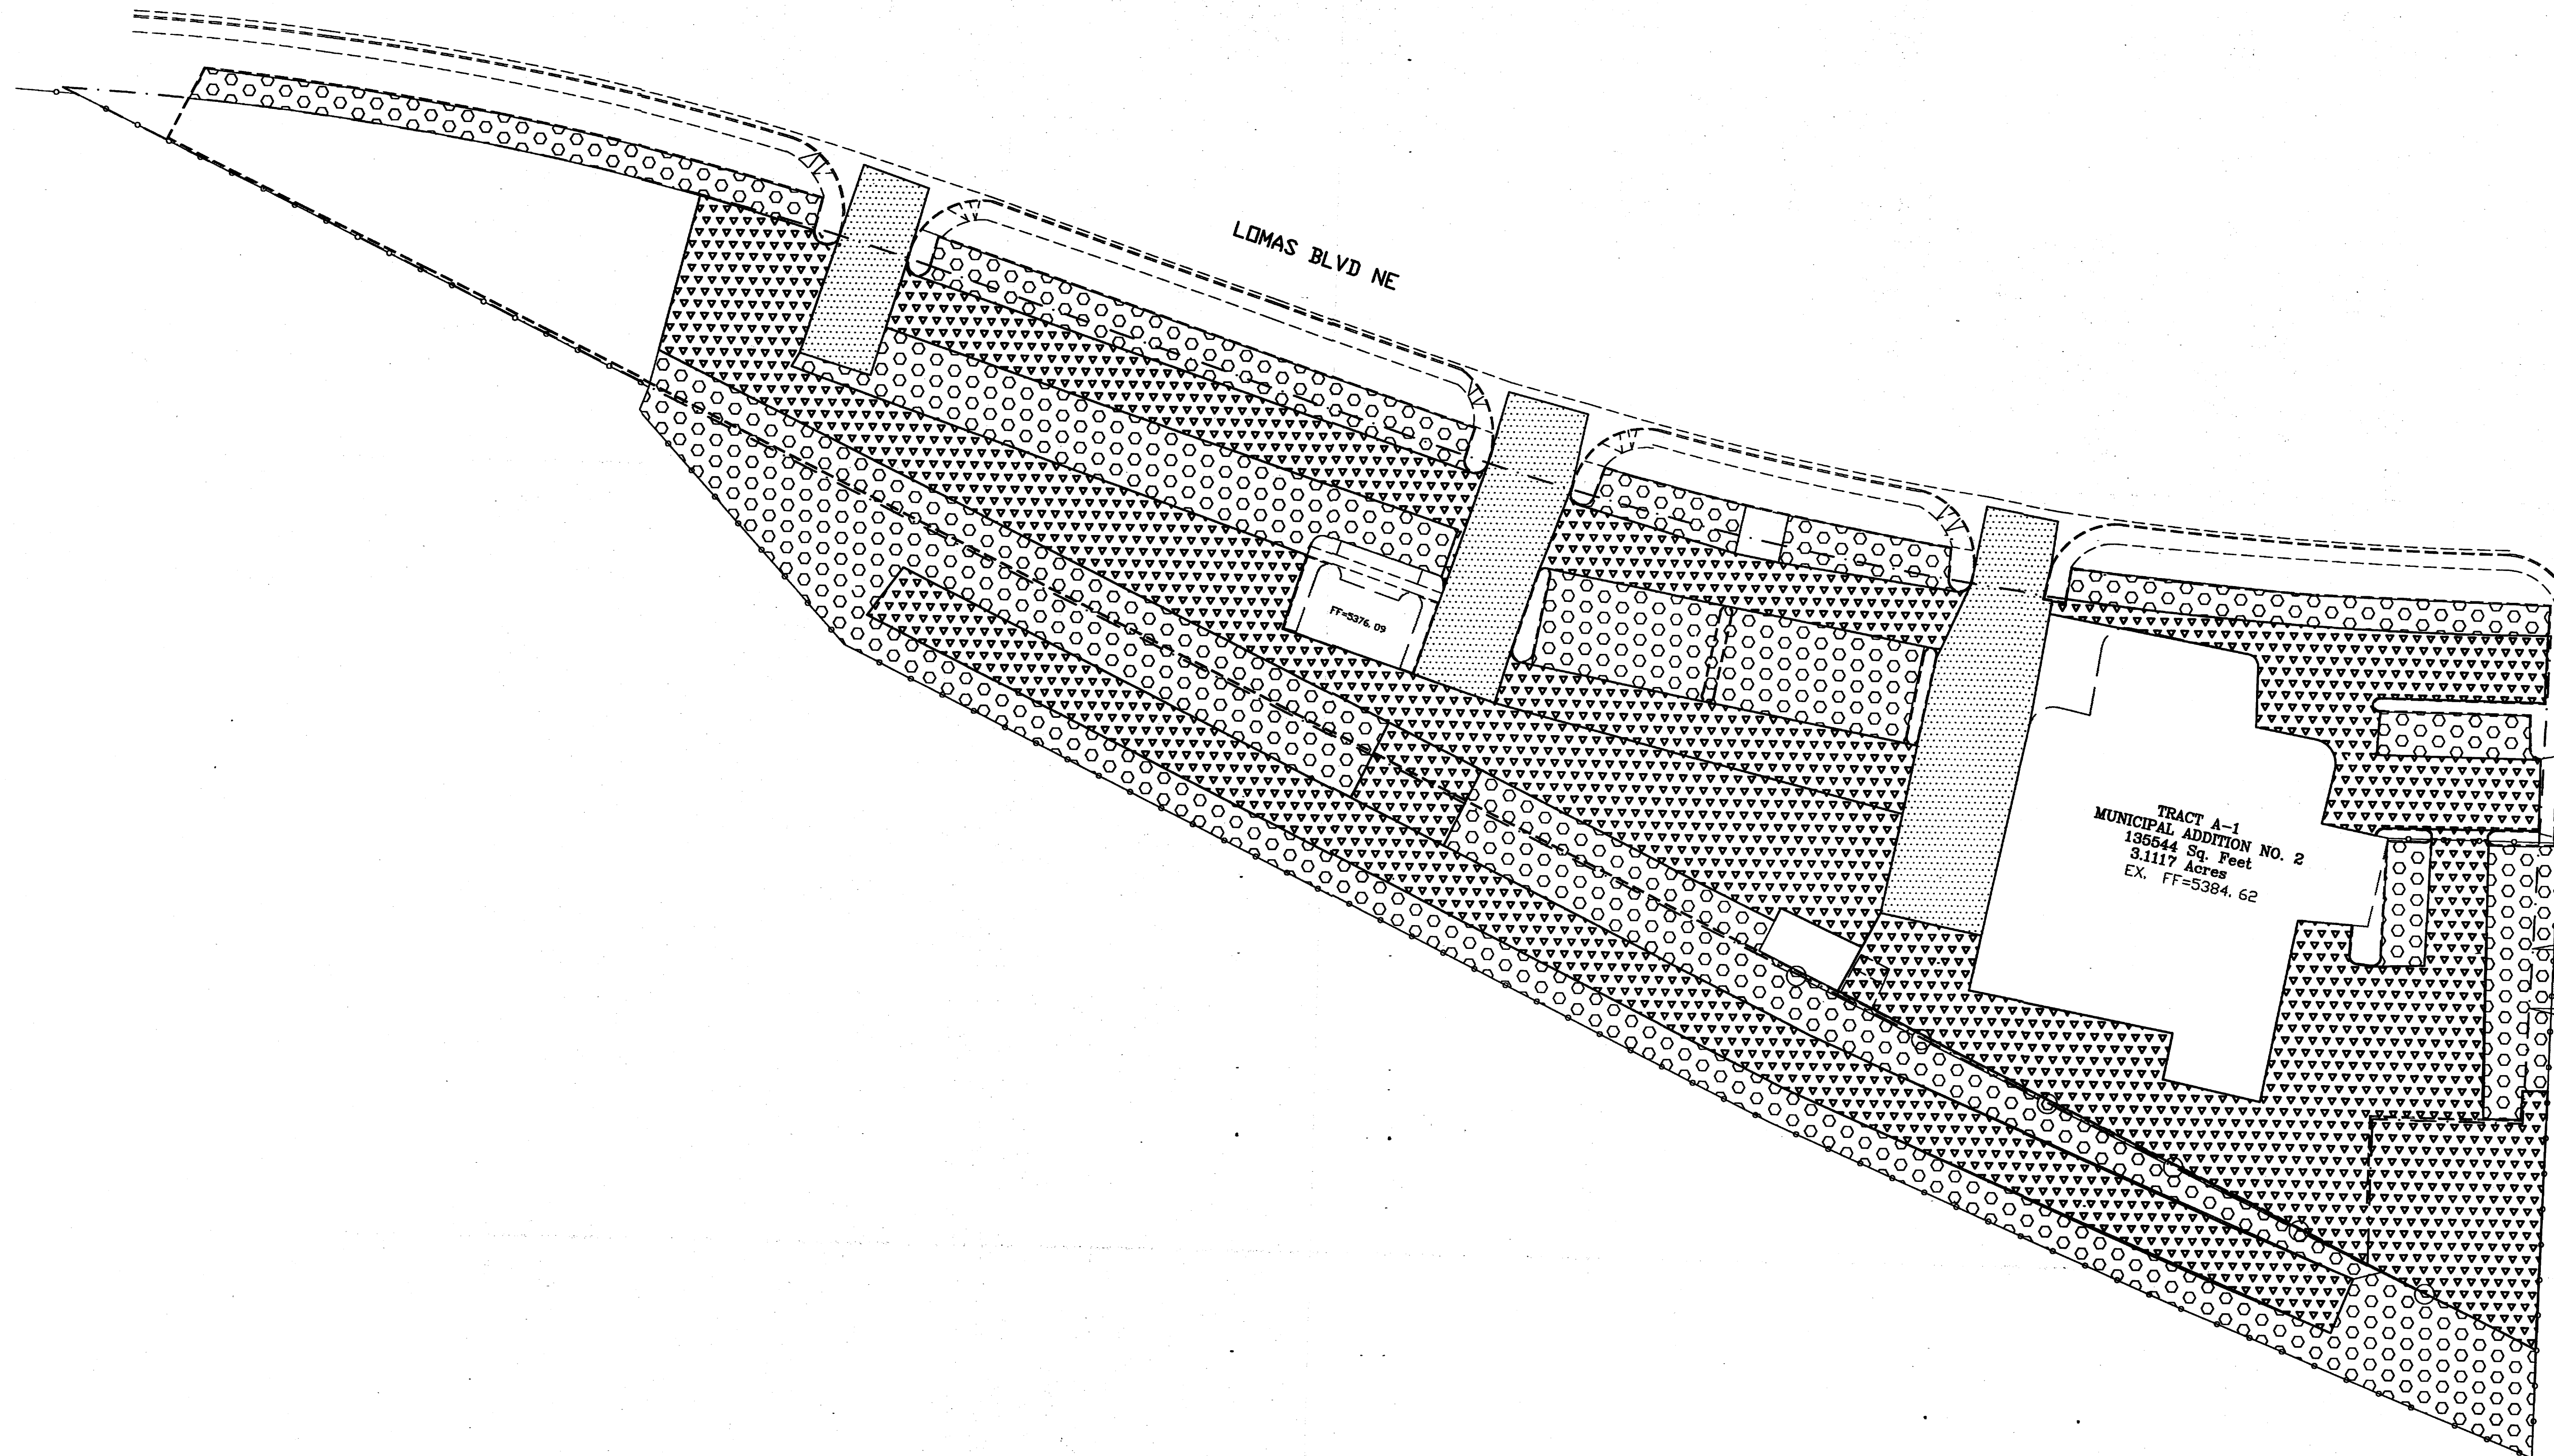

LEGAL DESCRIPTION:
TRACT A-1 MUNICIPAL ADDITION NO. 2

LEGEND	
	4" AC OVER 8" ABC (13542 SF)
	3" AC OVER 6" ABC (82477 SF)
	2" AC OVER 4" ABC (67311 SF)

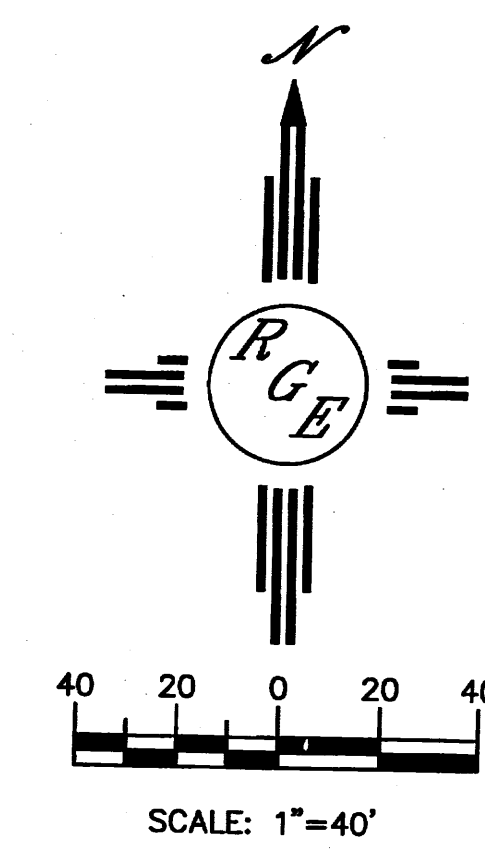

ENGINEER'S SEAL DAVID SOULE P.E. #14522	SOUTHWEST HYUNDAI 8800 LOMAS BOULEVARD	DRAWN BY WCHU DATE 9-06-12 21238-LAYOUT-9-05-12
	REPAVING PLAN	SHEET # 1
	 1606 CENTRAL AVENUE SE SUITE 201 ALB 1 2 2012 ALBUQUERQUE, NM 87106 (505) 872-0999	JOB # 21238