

DESIGN CRITERIA

UBC CODE DESIGN DATA


OCCUPANCY GROUP = II N
TYPE OF CONSTRUCTION = II N
AREA OF BUILDING = 21,750 S.F.
WAREHOUSE BUILDING
OCCUPANT LOAD = 21,750 S.F./500 = 44 OCC.
TOTAL OCCUPANTS = 44
SEISMIC ZONE = 2B
SOIL BEARING CAPACITY = 1,500 PSI
CONCRETE STRENGTH = 3,000 PSI
STRESS VALUES = STEEL 50,000 PSI
WIND DESIGN LOAD = SPEED = 75 MPH
ROOF DESIGN LOAD = 20 PSF LL, 15 PSF DL
FLOOR DESIGN LOAD = SLAB ON GRADE
CORRIDOR DESIGN LOAD = N/A
TENANT BUILDOUT ON SEPARATE PERMIT

ZONING DESIGN DATA

ZONING = C-1
LOT AREA = 72,127 S.F.
AREA OF BUILDING = 21,750 S.F.
NET LOT AREA = 72,127 - 21,750 = 50,377 S.F.
LANDSCAPING REQUIRED = 50,377 x 15% = 7,557 S.F.
LANDSCAPING PROVIDED = SEE LANDSCAPE PLAN
PARKING REQUIREMENTS
WAREHOUSE = 21,750/1,000 = 22 SPACES
PARKING REQUIRED = 22 SPACES
PARKING PROVIDED = 38 TOTAL SPACES

GENERAL NOTES

1. PAVING SHALL BE MAINTAINED LEVEL AND SERVICEABLE, SHALL BE BLACKTOP OR EQUAL, 2" INCHES OF ASPHALT CONCRETE ON A PRIME COAT OVER A FOUR INCH COMPACTED SUBGRADE.
2. LIGHTING: LIGHTING SHALL NOT HAVE AN OFFSITE LUMINANCE GREATER THAN 1000 FOOT LAMBERTS MEASURED FROM ANY PRIVATE PROPERTY IN A RESIDENTIAL ZONE.
3. IRRIGATION: A. THE LANDSCAPE PLANTINGS SHOWN ON THIS PLAN SHALL BE IRRIGATED ON AUTOMATIC IRRIGATION SYSTEM. ALL LANDSCAPE PLANTINGS AND IRRIGATION SYSTEM SHALL BE MAINTAINED BY THE OWNER AT NO COST TO THE CITY OF ALBUQUERQUE.
B. SHRUB PLANTING: DRIP IRRIGATION W/ 6-1 GPM EMITTER PER TREE AND 2 EMITTERS PER SHRUB W/ AVB, PRESSURE REGULATOR, AND FITTER.
4. PREMISE ID ADDRESS SHALL BE LEGIBLE AND VISIBLE FROM THE STREET FRONTING THE PROPERTY AND SHALL CONTRAST TO ITS BACKGROUND.
5. NEW HYDRANTS (IF REQUIRED) TO BE INSTALLED SHALL BE MADE SERVICEABLE PRIOR TO AND DURING CONSTRUCTION

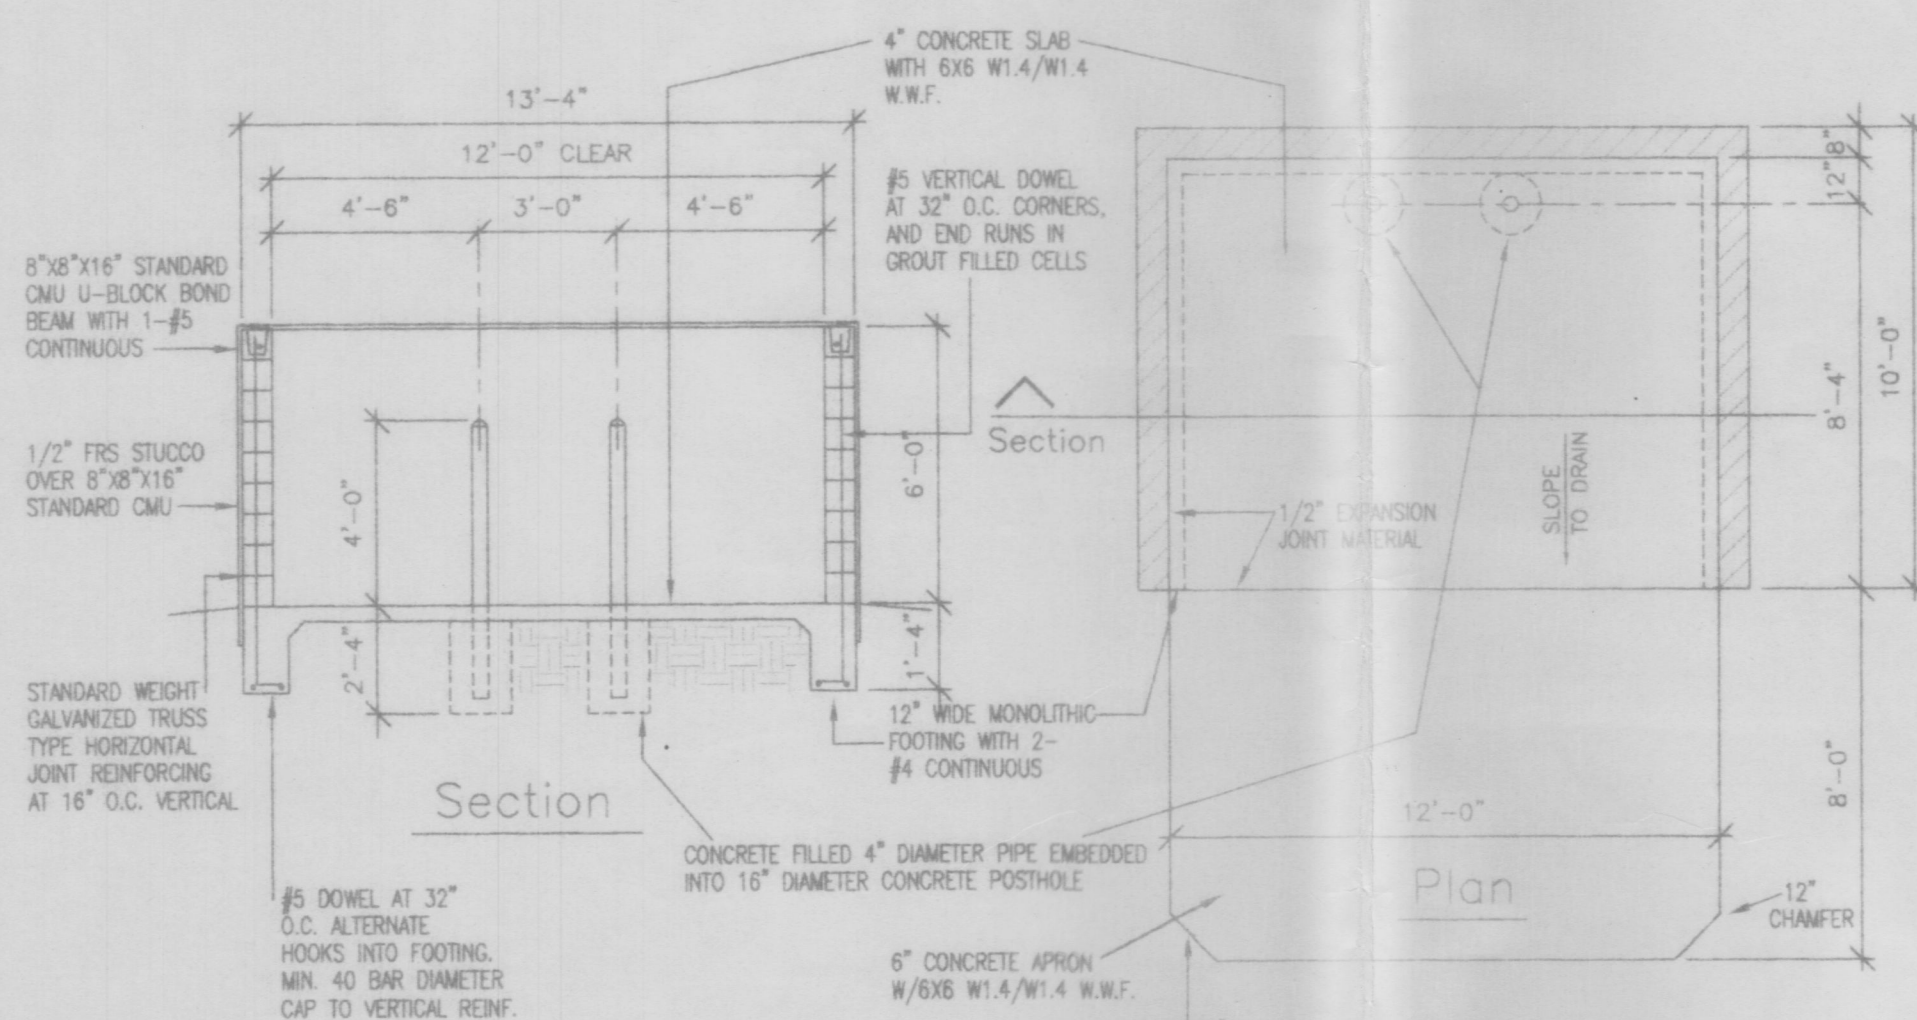

UTILITY LEGEND

S SANITARY SEWER LINE
W WATER LINE
G GAS LINE
E ELECTRICAL LINE

MARK	DELTA	RADIUS	LENGTH	TANGENT	CH BEARING	CH LENGTH
C1	15°24'21"	330.00'	88.73'	44.63'	N 84°13'51" E	88.46'
C2	80°26'05"	25.00'	35.10'	21.14'	N 51°43'02" E	32.28'
C3	32°58'55"	329.99'	190.05'	97.74'	N 27°59'57" E	187.44'
C4	24°40'51"	270.00'	116.31'	59.07'	N 32°09'29" E	115.41'
C5	18°13'23"	270.00'	85.87'	43.30'	N 10°42'22" E	85.51'

NOTE

- * CERTIFICATION BY THE DESIGNER OF RECORD, REQUIRED BY THE TRANSPORTATION SECTION, NEEDS TO STATE THAT THIS SITE WAS CONSTRUCTED IN ACCORDANCE WITH THE TRAFFIC CIRCULATION LAYOUT (TCL) BEFORE C.O. IS RELEASED.
- * INSPECTION OF CONSTRUCTION FOR C.O. BY TRANSPORTATION WILL BE DONE FROM THIS SITE PLAN SHEET.

CONTRACTORS NOTE

- * ANY AGREEMENT WITH THE OWNER, STATING THAT ANY PORTIONS OF PERMIT CONSTRUCTION, CHOSEN TO BE COMPLETED BY THE OWNER, OR HIS SELECTED REPRESENTATIVE, OTHER THAN THAT CONTRACTOR, WILL MOST LIKELY RESULT IN DELAY. IN THIS CASE, CERTIFICATE OF OCCUPANCY WILL NOT BE ISSUED UNTIL ALL WORK IS FINISHED.

SITE PLAN

1"=20' GRAPHIC SCALE
(IN FEET)
0 5 10 20 40

LEGAL DESCRIPTION

LOT 4-A, 4-B, UNIT 3
BROADWAY INDUSTRIAL CENTER
ALBUQUERQUE, NEW MEXICO

BROADWAY INDUSTRIAL PARK


LOT 4B 2601 KARSTEN SE

SITE PLAN

ALBUQUERQUE, NM

PROJECT #0034-B


REVISION DATE
11-28-01

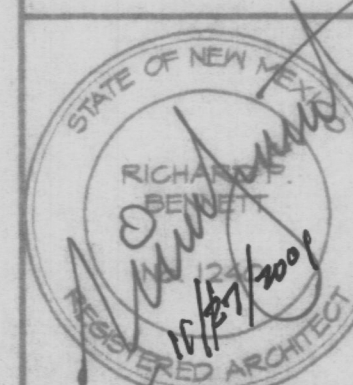

rick bennett
architect
118 Park Avenue SW
Albuquerque, New Mexico
87102-2424

DATE
5-14-01

SHEET NUMBER

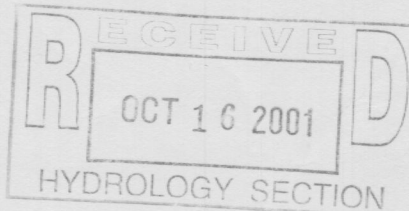

DESIGN CRITERIA

UBC CODE DESIGN DATA


OCCUPANCY GROUP	= II N
TYPE OF CONSTRUCTION	= II N
AREA OF BUILDING	= 21,750 S.F.
OCCUPANT LOAD	= 21,750 S.F./500 = 44 OCC.
TOTAL OCCUPANTS	= 44 OCCUPANTS
SEISMIC ZONE	= 2B
SOIL BEARING CAPACITY	= 1,500 PSI
CONCRETE STRENGTH	= 3,000 PSI
STRESS VALUES	= STEEL: 50,000 PSI.
WIND DESIGN LOAD	= SPEED = 75 MPH
ROOF DESIGN LOAD	= 20 PSF LL, 15 PSF DL
FLOOR DESIGN LOAD	= SLAB ON GRADE
CORRIDOR DESIGN LOAD	= N/A
TENANT BUILDOUT ON SEPARATE PERMIT	

ZONING DESIGN DATA

ZONING	= C-1
LOT AREA	= 72,127 S.F.
AREA OF BUILDING	= 21,750 S.F.
WAREHOUSE BUILDING	= 21,750 S.F.
NET LOT AREA	= 72,127 - 21,750 = 50,377 S.F.
LANDSCAPING REQUIRED	= 50,377 x 15% = 7,557 S.F.
LANDSCAPING PROVIDED	= SEE LANDSCAPE PLAN
PARKING REQUIREMENTS	= 21,750/1,000 = 22 SPACES
WAREHOUSE	= 22 SPACES
PARKING PROVIDED	= 39 TOTAL SPACES

GENERAL NOTES

- PAVING SHALL BE MAINTAINED LEVEL AND SERVICEABLE, SHALL BE BLACKTOP OR EQUAL, 2" INCHES OF ASPHALTIC CONCRETE ON A PRIME COAT OVER A FOUR INCH COMPACTED SUBGRADE.
- LIGHTING: LIGHTING SHALL NOT HAVE AN OFFSITE LUMINANCE GREATER THAN 1000 FOOT LAMBERTS MEASURED FROM ANY PRIVATE PROPERTY IN A RESIDENTIAL ZONE.
- IRRIGATION: A. THE LANDSCAPE PLANTINGS SHOWN ON THIS PLAN SHALL BE IRRIGATED ON AUTOMATIC IRRIGATION SYSTEM. ALL LANDSCAPE PLANTINGS AND IRRIGATION SYSTEM SHALL BE MAINTAINED BY THE OWNER AT NO COST TO THE CITY OF ALBUQUERQUE. B. SHRUB PLANTING: DRIP IRRIGATION W/ 6-1 GPM EMITTER PER TREE AND 2 EMITTERS PER SHRUB W/ AVB, PRESSURE REGULATOR, AND FITTER.
- PREMISE ID ADDRESS SHALL BE LEGIBLE AND VISIBLE FROM THE STREET FRONTING THE PROPERTY AND SHALL CONTRAST TO ITS BACKGROUND.
- NEW HYDRANTS (IF REQUIRED) TO BE INSTALLED SHALL BE MADE SERVICEABLE PRIOR TO AND DURING CONSTRUCTION

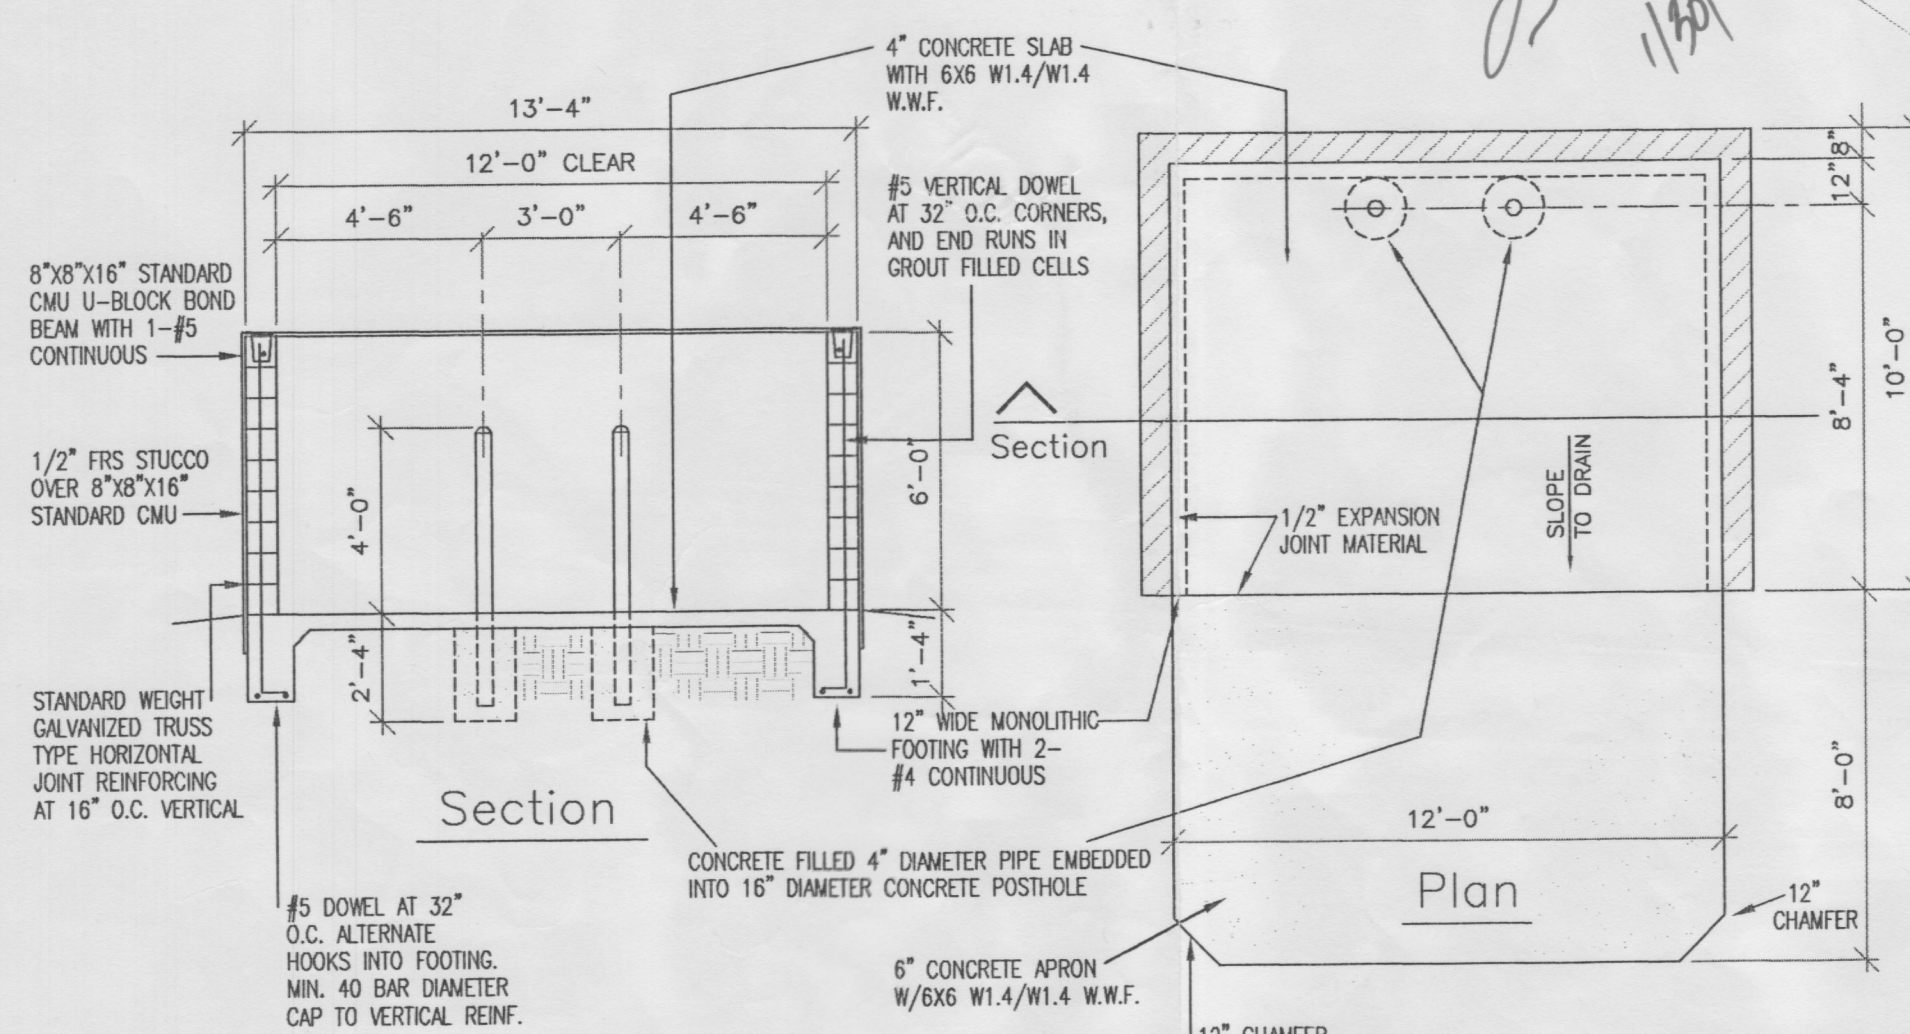

UTILITY LEGEND


S	SANITARY SEWER LINE
W	WATER LINE
G	GAS LINE
E	ELECTRICAL LINE

CURVE TABLE

MARK	DELTA	RADIUS	LENGTH	TANGENT	CH BEARING	CH LENGTH
C1	15°24'21"	330.00'	88.73'	44.63'	N 84°13'51" E	88.46'
C2	80°26'05"	25.00'	35.10'	21.14'	N 51°43'02" E	32.28'
C3	32°59'55"	329.99'	190.05'	97.74'	N 27°59'57" E	187.44'
C4	24°40'51"	270.00'	116.31'	59.07'	N 32°09'29" E	115.41'
C5	18°13'23"	270.00'	85.87'	43.30'	N 10°42'22" E	85.51'

1 TYPICAL SLAB @ DUMPSTER
C1 1/4"=1'-0"

SITE PLAN


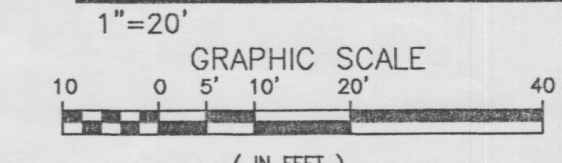


LEGAL DESCRIPTION

LOT 4-A, 4-B, UNIT 3
BROADWAY INDUSTRIAL CENTER
ALBUQUERQUE, NEW MEXICO

BROADWAY INDUSTRIAL PARK
LOT 4B
SITE PLAN
ALBUQUERQUE, NM
PROJECT #0034-B

REVISION DATE

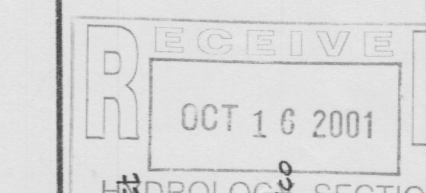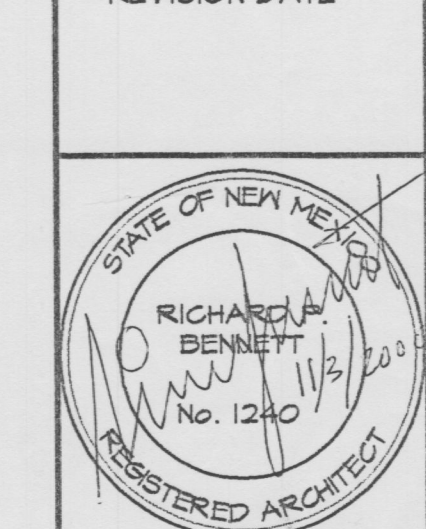

rick benett
architect
1118 Park Avenue SW
Albuquerque, New Mexico
87102
(505) 242-1854

DATE
11-3-00

SHEET NUMBER
C-1

11/4/2001
SU-2/AM
11/7

DESIGN CRITERIA

URC CODE DESIGN DATA


OCCUPANCY GROUP
TYPE OF CONSTRUCTION = II N
AREA OF BUILDING
WAREHOUSE BUILDING = 21,750 S.F.
OCCUPANT LOAD
WAREHOUSE AREA = 21,750 S.F. / 500 = 44 OCC.
TOTAL OCCUPANTS = 44
SEISMIC ZONE = 2B
SOIL BEARING CAPACITY = 1,500 PSI
CONCRETE STRENGTH = 3,000 PSI
STRESS VALUES = STEEL 50,000 PSI
WIND DESIGN LOAD = SPEED = 75 MPH
ROOF DESIGN LOAD = 20 PSF LL, 15 PSF DL
FLOOR DESIGN LOAD = SLAB ON GRADE
CORRIDOR DESIGN LOAD = N/A
TENANT BUILDOUT ON SEPARATE PERMIT

ZONING DESIGN DATA

ZONING = C-1
LOT AREA = 72,127 S.F.
AREA OF BUILDING
WAREHOUSE BUILDING = 21,750 S.F.
NET LOT AREA = 72,127 - 21,750 = 50,377 S.F.
LANDSCAPING REQUIRED = 50,377 x 15% = 7,557 S.F.
LANDSCAPING PROVIDED = SEE LANDSCAPE PLAN
PARKING REQUIREMENTS = 21,750 / 1,000 = 22 SPACES
PARKING REQUIRED = 22 SPACES
PARKING PROVIDED = 39 TOTAL SPACES

GENERAL NOTES

1. PAVING SHALL BE MAINTAINED LEVEL AND SERVICEABLE. SHALL BE BLACKTOP OR EQUAL, 2" THICKNESS OF ASPHALTIC CONCRETE ON A PRIME COAT OVER A FOUR INCH COMPACTED SUBGRADE.
2. LIGHTING: LIGHTING SHALL NOT HAVE AN OFFSITE LUMINANCE GREATER THAN 1000 FOOT LAMBERTS MEASURED FROM ANY PRIVATE PROPERTY IN A RESIDENTIAL ZONE.
3. IRRIGATION: A. THE LANDSCAPE PLANTINGS SHOWN ON THIS PLAN SHALL BE IRRIGATED ON AUTOMATIC IRRIGATION SYSTEM. ALL LANDSCAPE PLANTINGS AND IRRIGATION SYSTEM SHALL BE MAINTAINED BY THE OWNER AT NO COST TO THE CITY OF ALBUQUERQUE.
B. SHRUB PLANTING: DRIP IRRIGATION W/ 6" - 1" GPM EMITTER PER TREE AND 2 EMITTERS PER SHRUB W/ A/B PRESSURE REGULATOR AND FITTER.
4. PREMISE ID ADDRESS SHALL BE LEGIBLE AND VISIBLE FROM THE STREET FRONTING THE PROPERTY AND SHALL CONTRAST TO ITS BACKGROUND.
5. NEW HYDRANTS (IF REQUIRED) TO BE INSTALLED SHALL BE MADE SERVICEABLE PRIOR TO AND DURING CONSTRUCTION.

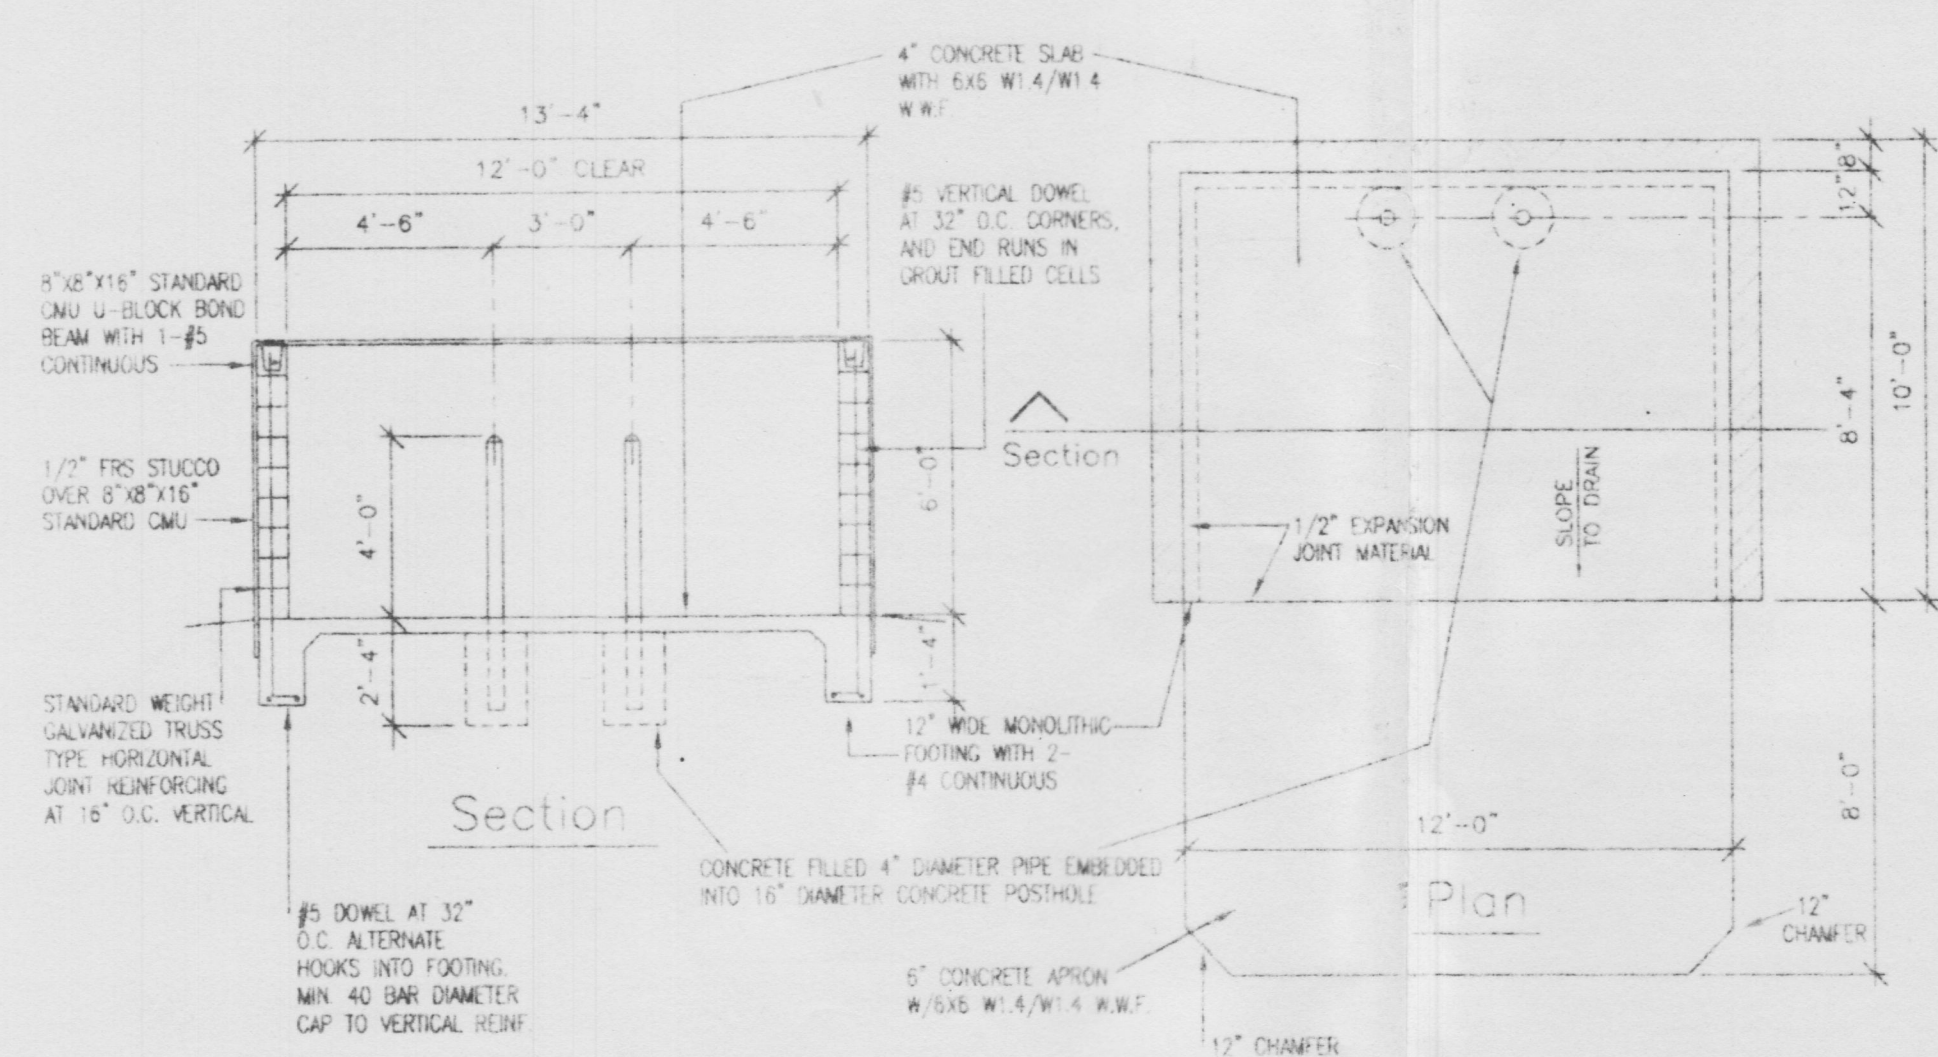

1 TYPICAL SLAB @ DUMPSTER
C1 1/4"=1'-0"

UTILITY LEGEND

- S- SANITARY SEWER LINE
- W- WATER LINE
- G- GAS LINE
- E- ELECTRICAL LINE

CURVE TABLE

MARK	DELTA	RADIUS	LENGTH	TANGENT	CH BEARING	CH LENGTH
C1	15°24'21"	330.00	88.73	44.63'	N 64°13'51" E	88.46'
C2	80°26'05"	25.00	35.10'	21.14	N 51°43'02" E	32.28'
C3	32°59'55"	329.99	190.05	97.74'	N 27°59'57" E	187.44'
C4	24°40'51"	270.00	116.31	59.07'	N 32°39'29" E	115.41'
C5	18°13'23"	270.00	85.87	43.30'	N 10°42'22" E	85.51'


NOTE

- * CERTIFICATION BY THE DESIGNER OF RECORD, REQUIRED BY THE TRANSPORTATION SECTION, NEEDS TO STATE THAT THIS SITE WAS CONSTRUCTED IN ACCORDANCE WITH THE TRAFFIC CIRCULATION LAYOUT (TCL) BEFORE C.O. IS RELEASED.
- * INSPECTION OF CONSTRUCTION FOR C.O. BY TRANSPORTATION WILL BE DONE FROM THIS SITE PLAN SHEET.

CONTRACTORS NOTE

- * ANY AGREEMENT WITH THE OWNER, STATING THAT ANY PORTIONS OF PERMIT CONSTRUCTION, CHOSEN TO BE COMPLETED BY THE OWNER, OR HIS SELECTED REPRESENTATIVE, OTHER THAN THAT CONTRACTOR, WILL MOST LIKELY RESULT IN DELAY. IN THIS CASE, CERTIFICATE OF OCCUPANCY WILL NOT BE ISSUED UNTIL ALL WORK IS FINISHED.

SITE PLAN

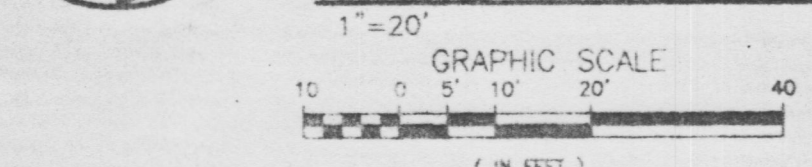

LEGAL DESCRIPTION

LOT 4-A, 4-B, UNIT 3
BROADWAY INDUSTRIAL CENTER
ALBUQUERQUE, NEW MEXICO

BROADWAY INDUSTRIAL PARK


LOT 4B 2601 KARSTEN SE.

SITE PLAN

ALBUQUERQUE, NM

PROJECT #0034-B

REVISION DATE
11-28-01

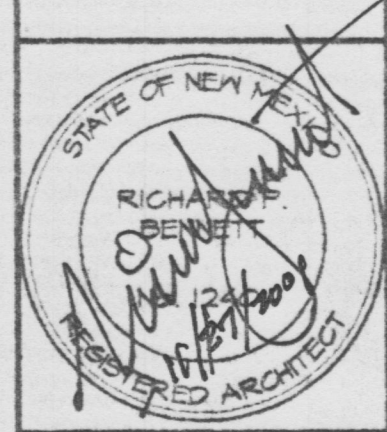

rick bennett
architect

118 Parkway Avenue SW
Albuquerque, New Mexico
87102
(505) 242-1854

DATE
5-14-01

SHEET NUMBER
C-1

DESIGN CRITERIA

UBC CODE DESIGN DATA


OCCUPANCY GROUP - I
TYPE OF CONSTRUCTION - II
AREA OF BUILDING - 21,780 S.F.
OCCUPANCY LOAD - 44 OCC.
TOTAL OCCUPANTS - 44
SEISMIC ZONE - II
SOIL BEARING CAPACITY - 1,500 PSI
CONCRETE STRENGTH - 3,500 PSI
STRESS VALUES - STEEL: 30,000 PSI
WIND DESIGN LOAD - WIND = 75 MPH
ROOF DESIGN LOAD - 30 PSF LL, 15 PSF DL
FLOOR DESIGN LOAD - 30 PSF LL, 15 PSF DL
CORRIDOR DESIGN LOAD - 15 PSF
TENANT BUILDOUT ON SEPARATE PERMIT

ZONING DESIGN DATA

ZONING - C-1
LOT AREA - 72,127 S.F.
AREA OF BUILDING - 21,780 S.F.
NET LOT AREA - 72,127 - 21,780 = 50,347 S.F.
LANDSCAPING REQUIRED - 86,377 x 138 = 7,507 S.F.
LANDSCAPING PROVIDED - SEE LANDSCAPE PLAN
PARKING REQUIREMENTS - 21,780 / 1,000 = 22 SPACES
PARKING PROVIDED - 22 SPACES
PARKING PROVIDED - 22 TOTAL SPACES

GENERAL NOTES

1. PAVING SHALL BE SHOWN IN PLAN AND ELEVATION. SHALL BE BLACKTOP OR CONCRETE. SHALL BE SHOWN ON A PAVE. CONT. OVER A FOUR INCH COMPACTED SUBGRADE.
2. LIGHTING: LIGHTING SHALL NOT HAVE AN OUTSIDE LUMINAIRE EXTERIOR TO THE BUILDING. LIGHTING SHALL BE PROVIDED FROM ANY PRIVATE PROPERTY IN THE NEIGHBORHOOD.
3. SIGNAGE: A. THE UNIVERSITY CLASSIFIED SIGN ON THE LOT SHALL BE PROVIDED ON THE LOT. B. SIGNAGE SHALL BE PROVIDED ON THE LOT. C. SIGNAGE SHALL BE PROVIDED ON THE LOT. D. SIGNAGE SHALL BE PROVIDED ON THE LOT. E. SIGNAGE SHALL BE PROVIDED ON THE LOT. F. SIGNAGE SHALL BE PROVIDED ON THE LOT. G. SIGNAGE SHALL BE PROVIDED ON THE LOT. H. SIGNAGE SHALL BE PROVIDED ON THE LOT. I. SIGNAGE SHALL BE PROVIDED ON THE LOT. J. SIGNAGE SHALL BE PROVIDED ON THE LOT. K. SIGNAGE SHALL BE PROVIDED ON THE LOT. L. SIGNAGE SHALL BE PROVIDED ON THE LOT. M. SIGNAGE SHALL BE PROVIDED ON THE LOT. N. SIGNAGE SHALL BE PROVIDED ON THE LOT. O. SIGNAGE SHALL BE PROVIDED ON THE LOT. P. SIGNAGE SHALL BE PROVIDED ON THE LOT. Q. SIGNAGE SHALL BE PROVIDED ON THE LOT. R. SIGNAGE SHALL BE PROVIDED ON THE LOT. S. SIGNAGE SHALL BE PROVIDED ON THE LOT. T. SIGNAGE SHALL BE PROVIDED ON THE LOT. U. SIGNAGE SHALL BE PROVIDED ON THE LOT. V. SIGNAGE SHALL BE PROVIDED ON THE LOT. W. SIGNAGE SHALL BE PROVIDED ON THE LOT. X. SIGNAGE SHALL BE PROVIDED ON THE LOT. Y. SIGNAGE SHALL BE PROVIDED ON THE LOT. Z. SIGNAGE SHALL BE PROVIDED ON THE LOT.
4. PRELIMINARY DESIGN SHALL BE SUBJECT TO THE REVIEW OF THE CITY ENGINEER. THE CITY ENGINEER SHALL REVIEW THE DESIGN AND SHALL COMMENT TO ITS REVIEWERS.
5. NEW HYDRAULIC (IF REQUIRED) TO BE INSTALLED SHALL BE MADE SERVICEABLE PRIOR TO AND DURING CONSTRUCTION.

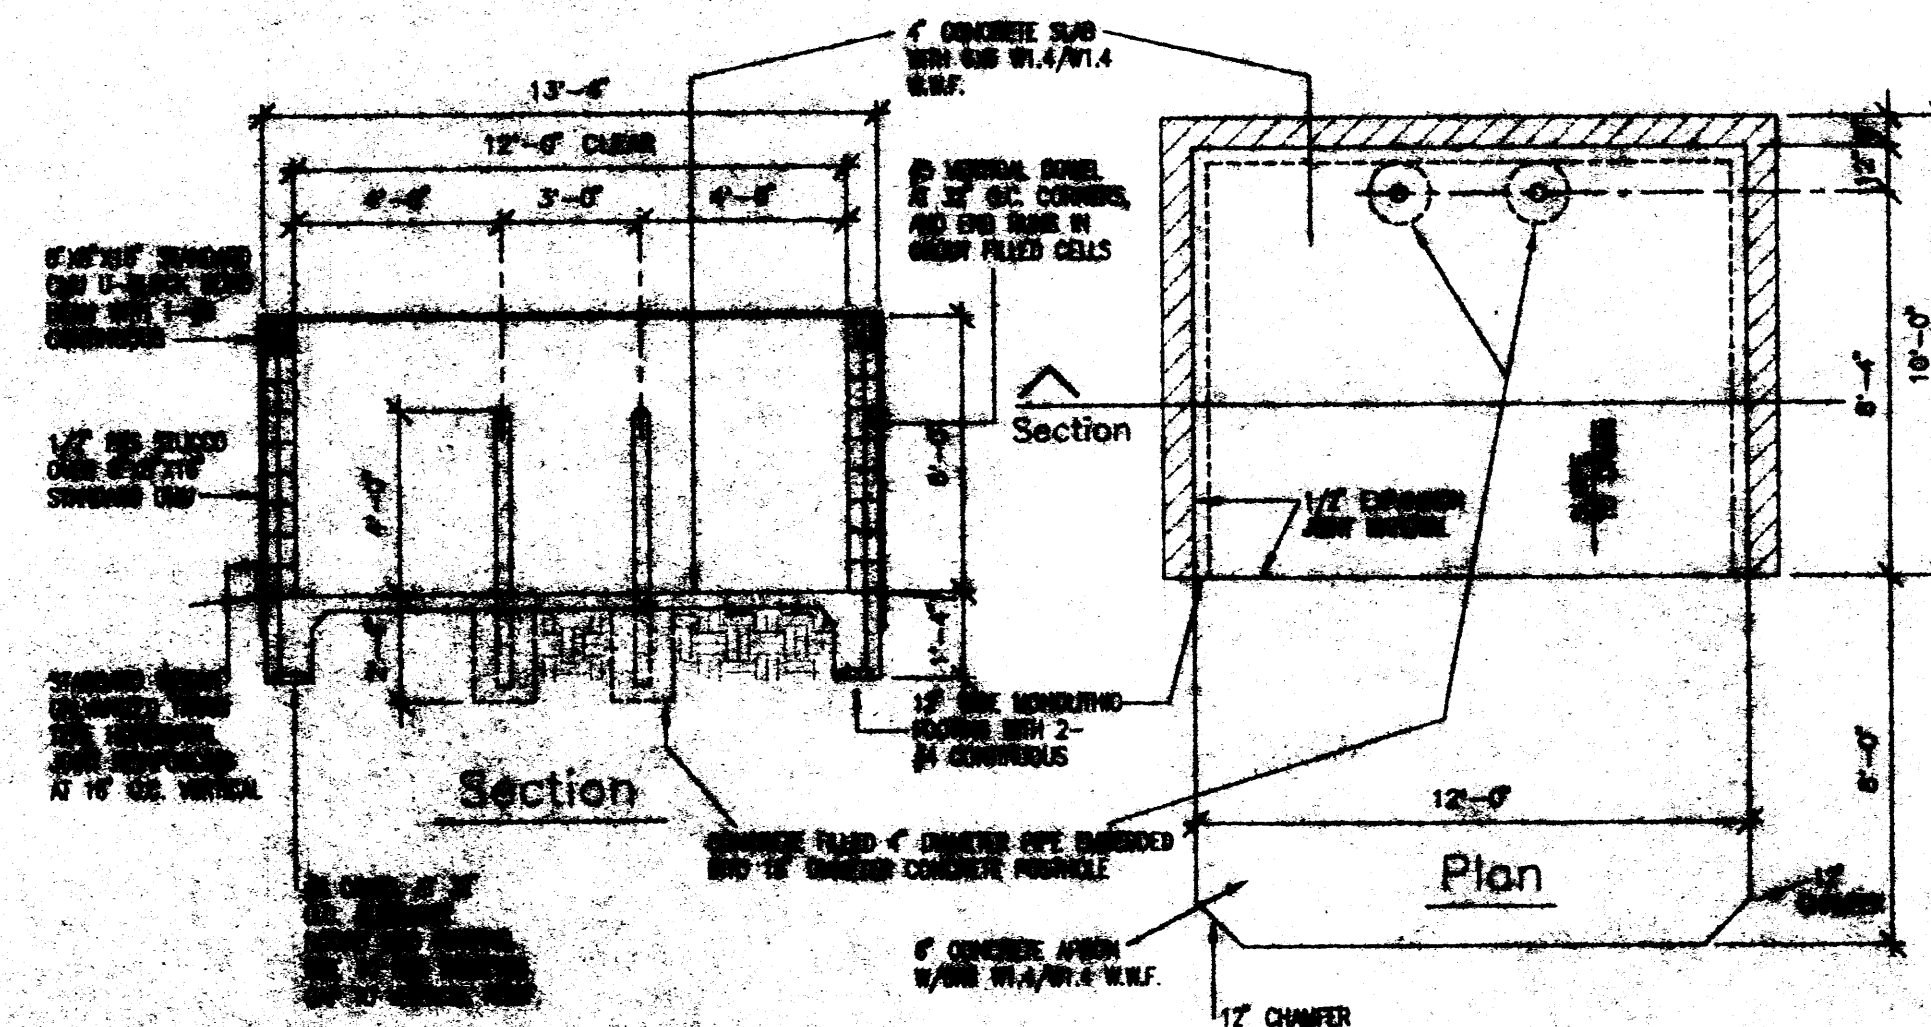

UTILITY LEGEND

- SANITARY SEWER LINE
- - - WATER LINE
- ... GAS LINE
- . - . ELECTRICAL LINE

CURVE TABLE

MARK DELTA	RADIUS	LENGTH	TANGENT	CH. BEARING	CH. LENGTH
C1	120.00'	33.00'	44.83'	N 84.53° E	56.49'
C2	120.00'	33.00'	35.10'	N 81.14° E	52.28'
C3	120.00'	33.00'	44.83'	N 77.75° E	56.49'
C4	120.00'	33.00'	35.10'	N 74.36° E	52.28'
C5	120.00'	33.00'	44.83'	N 70.97° E	56.49'

* CONSTRUCTION BY THE OWNER OF RECORD, REQUIRED BY THE CITY ENGINEER, SHALL BE DONE PRIOR TO THE START OF CONSTRUCTION. THE CITY ENGINEER SHALL REVIEW THE CONSTRUCTION AND SHALL COMMENT TO ITS REVIEWERS.

CONSTRUCTION NOTES

* ANY CONSTRUCTION SHALL BE DONE PRIOR TO THE START OF CONSTRUCTION. THE CITY ENGINEER SHALL REVIEW THE CONSTRUCTION AND SHALL COMMENT TO ITS REVIEWERS.

SITE PLAN

1"=20'

GRAPHIC SCALE

1"=20'

LEGEND


1"=20'

LEGEND

1"=20'

BROADWAY INDUSTRIAL PARK
LOT 4B 2801 KARSTEN SE
SITE PLAN
ALBUQUERQUE, NM
PROJECT 10034-B

REVISION DATE
8-28-01

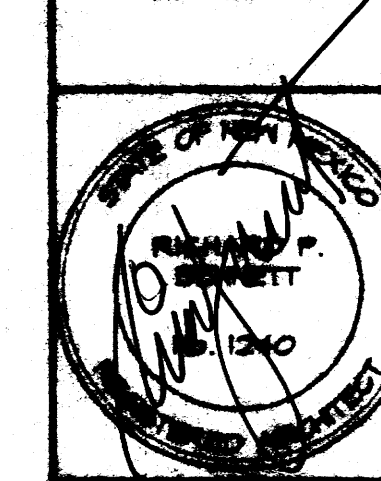


RECEIVED
OCT 16 2001
HYDROLOGY SECTION

11/10/01 - Submitted only Markings Re-furbished to Arch.

DATE
5-14-01

SHEET NUMBER
C-1

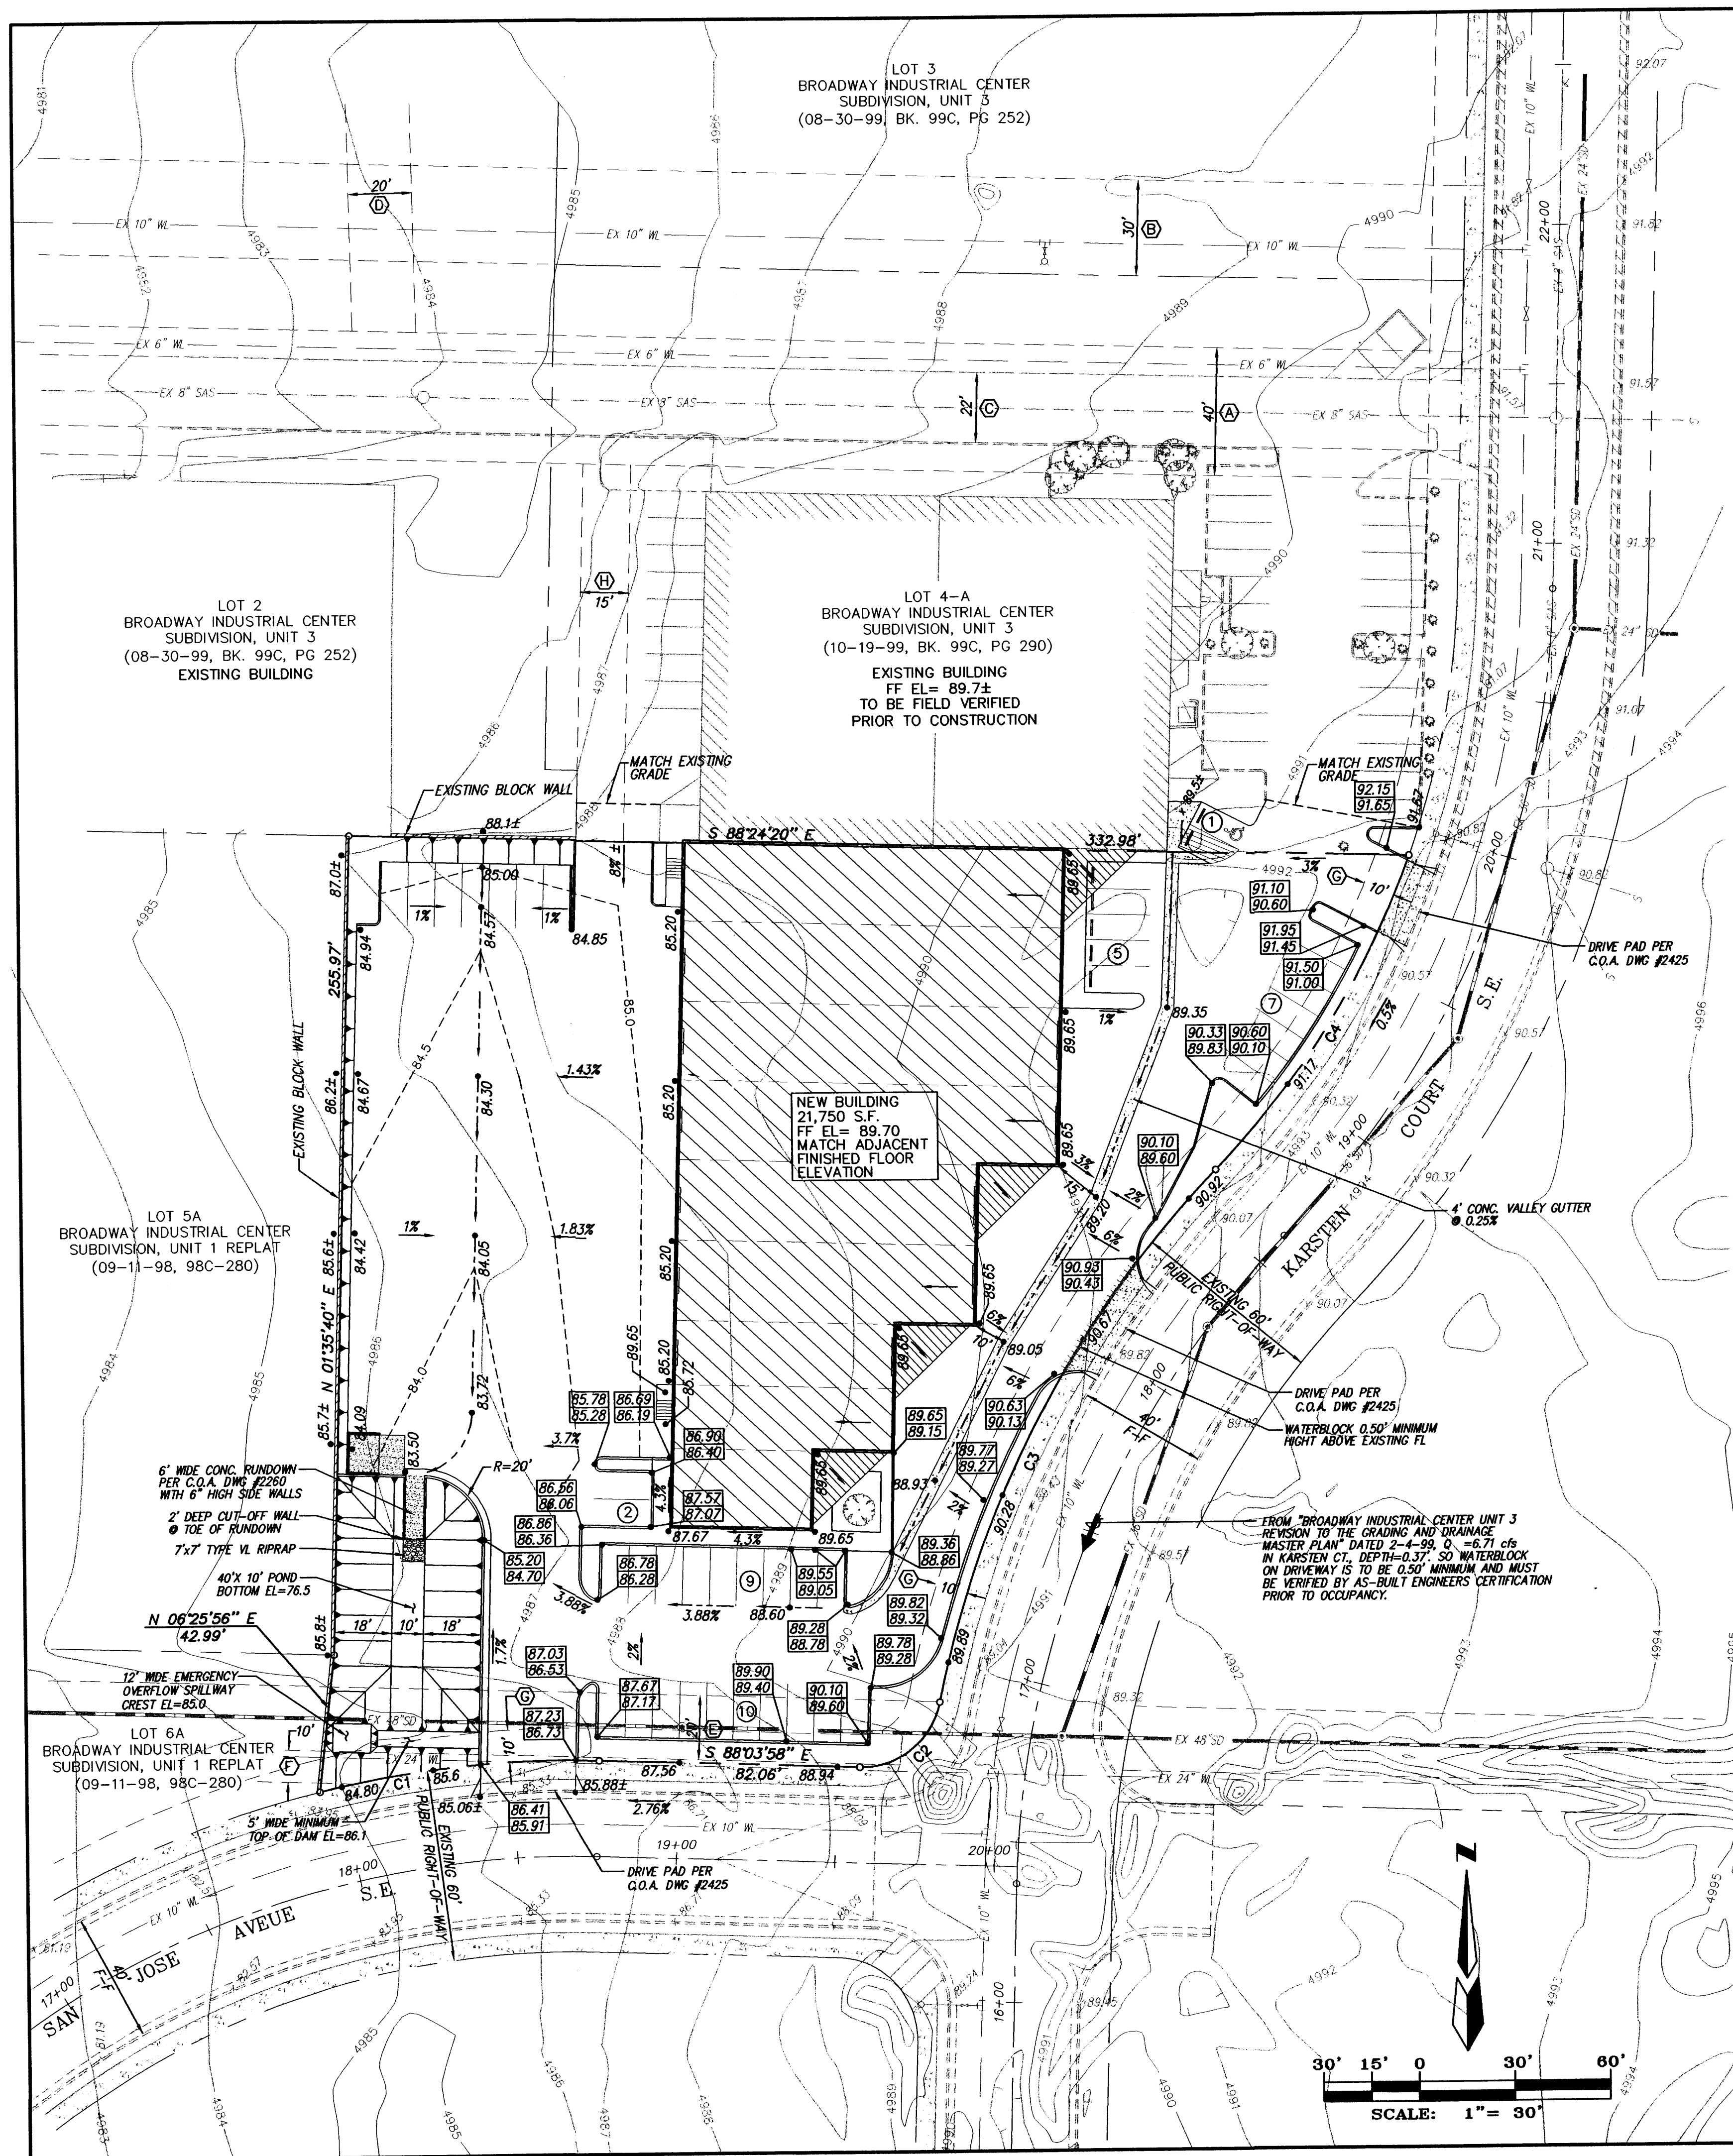

NOTES

1. THE CONTRACTOR IS RESPONSIBLE FOR OBTAINING A LAND DISTURBANCE PERMIT PRIOR TO BEGINNING CONSTRUCTION.
2. CITY OF ALBUQUERQUE SPECIFICATIONS FOR PUBLIC WORKS CONSTRUCTION, 1986 EDITION AS AMENDED THROUGH UPDATE 6, WILL BE REFERRED TO HEREIN AS THE "STANDARD SPECIFICATIONS".
3. TWO WORKING DAYS PRIOR TO ANY EXCAVATION, CONTRACTOR MUST CONTACT NEW MEXICO ONE CALL SYSTEM (260-1990) AND DETERMINE LOCATION OF EXISTING UTILITIES.
4. PRIOR TO ANY CONSTRUCTION, THE CONTRACTOR SHALL EXCAVATE AND VERIFY THE HORIZONTAL AND VERTICAL LOCATIONS OF ALL OBSTRUCTIONS. SHOULD A CONFLICT EXIST, THE CONTRACTOR SHALL NOTIFY THE ENGINEER OR THE SURVEYOR SO THAT THE CONFLICT CAN BE RESOLVED WITHOUT DELAY.
5. CITY OF ALBUQUERQUE IS TO PROVIDE CONNECTION TO WATER.
6. KARSTEN CT. AND SAN JOSE PAVING SECTION INCLUDES 8" OF AGGREGATE BASE AND 3.5" OF ASPHALTIC CONCRETE (1800 PSI). PAVEMENT PATCHES THERE MUST INCLUDE 2" EXTRA ASPHALT. PER DWG 2465
7. EROSION CONTROL.
8. NOTE: ALL PROPOSED ELEVATIONS ARE BASED ON THE FINISHED FLOOR ELEVATIONS OF THE EXISTING BUILDING ON THE LOT NORTH OF THIS ONE. (i.e., LOT 4A FF= 89.70) THAT FLOOR ELEVATION IS TO BE USED AS THE PROJECT BENCH MARK FOR THIS JOB.
9. ALL ELEVATIONS ARE FLOWLINE ELEVATIONS UNLESS OTHERWISE SPECIFIED.

DRAINAGE MANAGEMENT PLAN

THIS LOT IS ALLOWED FULL DEVELOPMENT AT 90% IMPERVIOUS COVER AND WILL EVENTUALLY DISCHARGE OF ALL STORM WATER RUNOFF INTO THE STORM SEWER AT THE SOUTHWEST CORNER IN ACCORDANCE WITH THE UNIT 3 REVISION TO THE GRADING AND DRAINAGE MASTER PLAN FOR BROADWAY INDUSTRIAL CENTER WITH ENGINEERS STAMP DATED 1-26-99 AND REVISED 2-4-99 WHICH IS IN ACCORDANCE WITH THE SOUTH BROADWAY SECTOR DRAINAGE MANAGEMENT PLAN DEVELOPED CONDITIONS REPORT SEPT. 1990. ALL PRIVATE LOTS IN THE BROADWAY INDUSTRIAL CENTER ARE REQUIRED TO PROVIDE TEMPORARY ONSITE RETENTION FOR NEW DEVELOPMENT UNTIL THE SECTOR PLANNED 72" STORM SEWER IS CONSTRUCTED IN BROADWAY BLVD. AT THE SOUTHWEST CORNER OF THE INDUSTRIAL CENTER AFTER WHICH THE REQUIRED POND WILL BE REMOVED AND THIS SITE WILL FREE DISCHARGE INTO THE EXISTING 48" STORM SEWER AT THE SOUTHWEST CORNER OF THIS LOT. FROM THE UNIT 3 MASTER PLAN DATED 2-4-99 THE REQUIRED 10 DAY 100 YR VOLUME FOR THIS LOT IS 0.3685 AC/FT FOR THIS 1.6558 ACRE LOT. Q = 6.15 cfs FREE DISCHARGE.

POND VOLUME CALCULATIONS FOR BROADWAY INDUSTRIAL CENTER UNIT 3, LOT #4A (Required Volume = 0.3685ac-ft)					
ELEVATION (FT)	AREA (SQ. FT.)	AREA (ACRES)	A1+A2+SQRT(A1*A2) (ACRES)	VOLUME (ACRE-FT)	VOLUME SUM (ACRE-FT)
76.50	400	0.009	0.009	0.000	0.000
83.50	2584	0.059	0.092	0.214	0.214
84.00	3900	0.090	0.222	0.037	0.251
84.50	11655	0.268	0.512	0.085	0.337
84.62	"I"	0.274	0.813	0.033	0.369
85.00	21288	0.489	1.118	0.186	0.523

*I" -> Interpolated area from closest two planimeter readings.

$$IA = (sq. rt. (Area1) + ((E1-E2) / (E2-E1)) * (sq. rt. (Area2) - sq. rt. (Area1)))^2$$


Where: E1, E2 = Closest two elevations with planimeter data
E1 = Elevation at which to interpolate area
Area1, Area2 = Areas computed for E1, E2, respectively
IA = Interpolated area for E1

* Incremental volume computed by the Conic Method for Reservoir Volumes.

Volume = $(1/3) * (Area1 + Area2 + sq. rt. (Area1 * Area2))$
Where: EL1, EL2 = Lower and upper elevations of the increment
Area1, Area2 = Areas computed for EL1, EL2, respectively
Volume = Incremental volume between EL1 and EL2

CURVE TABLE					
MARK	DELTA	RADIUS	LENGTH	TANGENT	CH BEARING
C1	15°24'21"	330.00'	88.73'	44.63'	N 84°13'51" E 88.46'
C2	80°26'05"	25.00'	35.10'	21.14'	N 51°43'02" E 32.28'
C3	32°59'55"	329.99'	190.05'	97.74'	N 27°59'57" E 187.44'
C4	24°40'51"	270.00'	116.31'	59.07'	N 32°09'29" E 115.41'

James D. Hughes
11674
NEW MEXICO
REGISTERED PROFESSIONAL ENGINEER
10-5-00

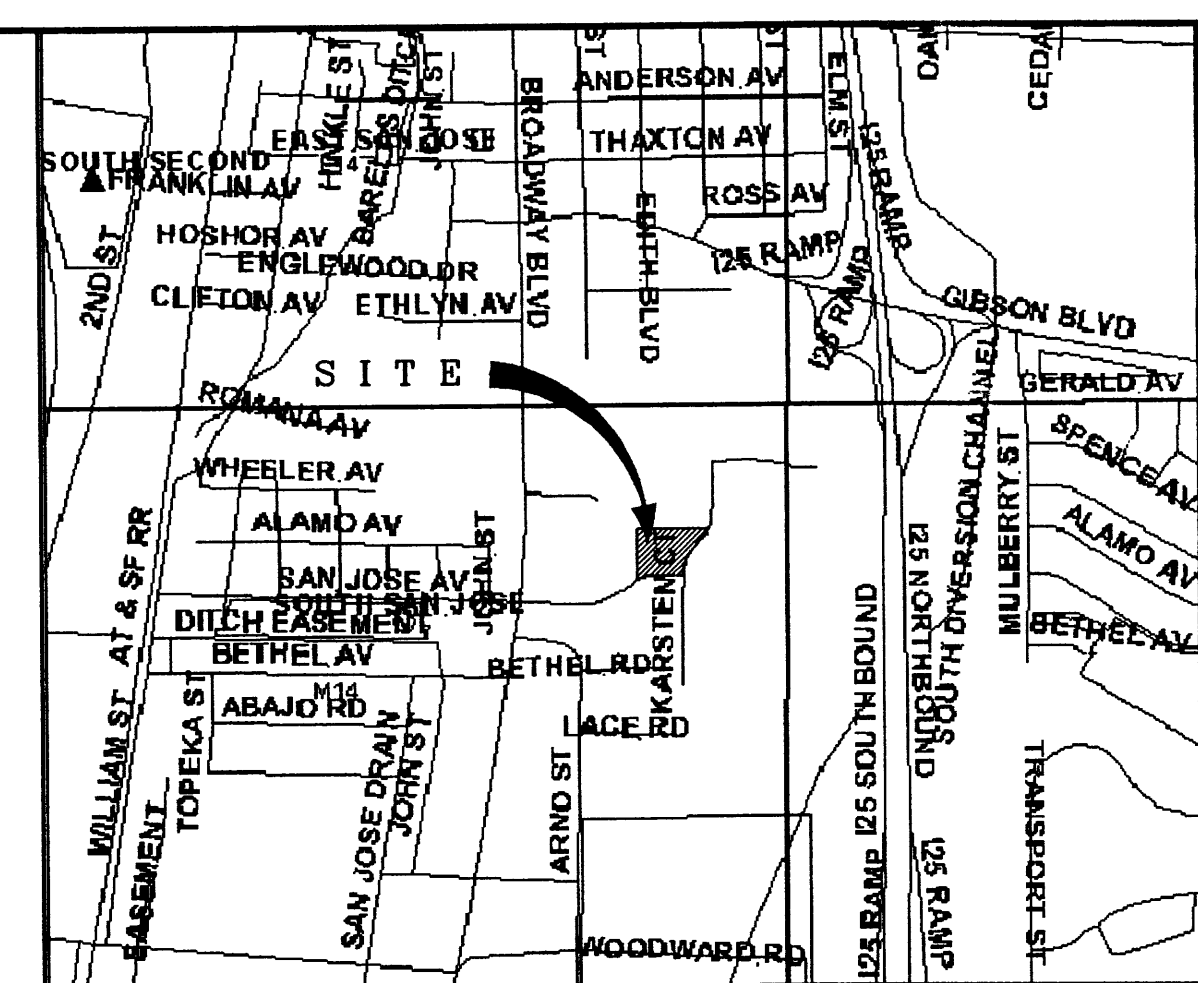

VICINITY MAP ZONE MAP: M-14-Z

ACS BENCHMARK

NMHC MONUMENT, 1" - 25' - 30"
Y = 1477272.26, X = 383916.04, G-G = 0.99867444, DELTA ALPHA = -0013'22"
CENTRAL ZONE, (NAD 1927/SLD 1929)
ELEVATION = 5038.51

LEGAL DESCRIPTION

LOTS 4A & 4B, UNIT 3, BROADWAY INDUSTRIAL CENTER WITHIN SECTION 32, TOWNSHIP 10 NORTH, RANGE 3 EAST, NMPM, CITY OF ALBUQUERQUE, BERNALILLO COUNTY, NEW MEXICO

LEGEND

- NEW TOP OF CURB ELEVATION
- NEW FLOWLINE ELEVATION
- NEW SPOT ELEVATION
- EXISTING SPOT ELEVATION
- EXISTING CURB AND GUTTER
- NEW STANDARD CURB AND GUTTER
- EXISTING SANITARY SEWER MANHOLE
- EXISTING WATER VALVE
- EXISTING FIRE HYDRANT
- EXISTING STORM SEWER MANHOLE
- EXISTING BOUNDARY LINE
- EASEMENT LINE
- EXISTING WATERLINE
- EXISTING STORM DRAIN
- EXISTING SANITARY SEWER
- EXISTING BLOCK WALL
- NEW SLOPE
- NEW SIDEWALK/ CONCRETE
- EXISTING SIDEWALK
- WATERBLOCK

KEYED NOTES

- (A) EXISTING C.O.A. WATERLINE, SANITARY SEWER AND PUBLIC UTILITY EASEMENT (03-04-74, BK. MISC. 356, PGS. 550-551)
- (B) 30' PRIVATE DRAINAGE AND PUBLIC EMERGENCY ACCESS AND WATER EASEMENT (08-30-99, BK. 99C, PG. 252)
- (C) EXISTING 22' PRIVATE ACCESS & DRAINAGE EASEMENT (09-26-85, C28-86)
- (D) EXISTING 20' PUBLIC WATER EASEMENT (08-30-99, BK. 99C, PG. 252)
- (E) EXISTING 20' C.O.A. STORM SEWER EASEMENT (08-11-61, BK. D606, PGS. 537-540)
- (F) EXISTING 10' C.O.A. WATERLINE EASEMENT (03-16-77, BK. MISC. 524, PGS. 958-960)
- (G) EXISTING 10' PUE (09/11/98, VOL. 98C, FOL. 280)
- (H) EXISTING 15' PRIVATE SANITARY SEWER EASEMENT (10-19-00, BK. 99C, PG. 290)

BROADWAY INDUSTRIAL CENTER LOT 4B

GRADING PLAN

MARK GOODWIN & ASSOCIATES, P.A.
CONSULTING ENGINEERS
P.O. BOX 90606
ALBUQUERQUE, NEW MEXICO 87199
(505)828-2200, FAX (505)797-9539

Designed: DJH Drawn: DER Checked: DMG Sheet 1 of 1
Scale: 1" = 30' Date: 10/05/00 Job: A00113

A0113b\sitebase.dwg\10-05-00\der