


- 1 BASIN IDENTIFICATION NUMBER

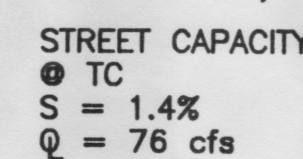


SCALE: 1" = 40'

H&R

APPROVALS	ENGINEER	DATE	APPROVALS	ENGINEER	DATE
D.R.C. Chair			WATER		
TRANS. DEV.			WASTE WATER		
HYDROLOGY			PARKS & REC.		
PROJECT 4710.90		MAP NO. M-9	SHEET 1 of 1		

[illegible]

Diane Sceno
857-8632

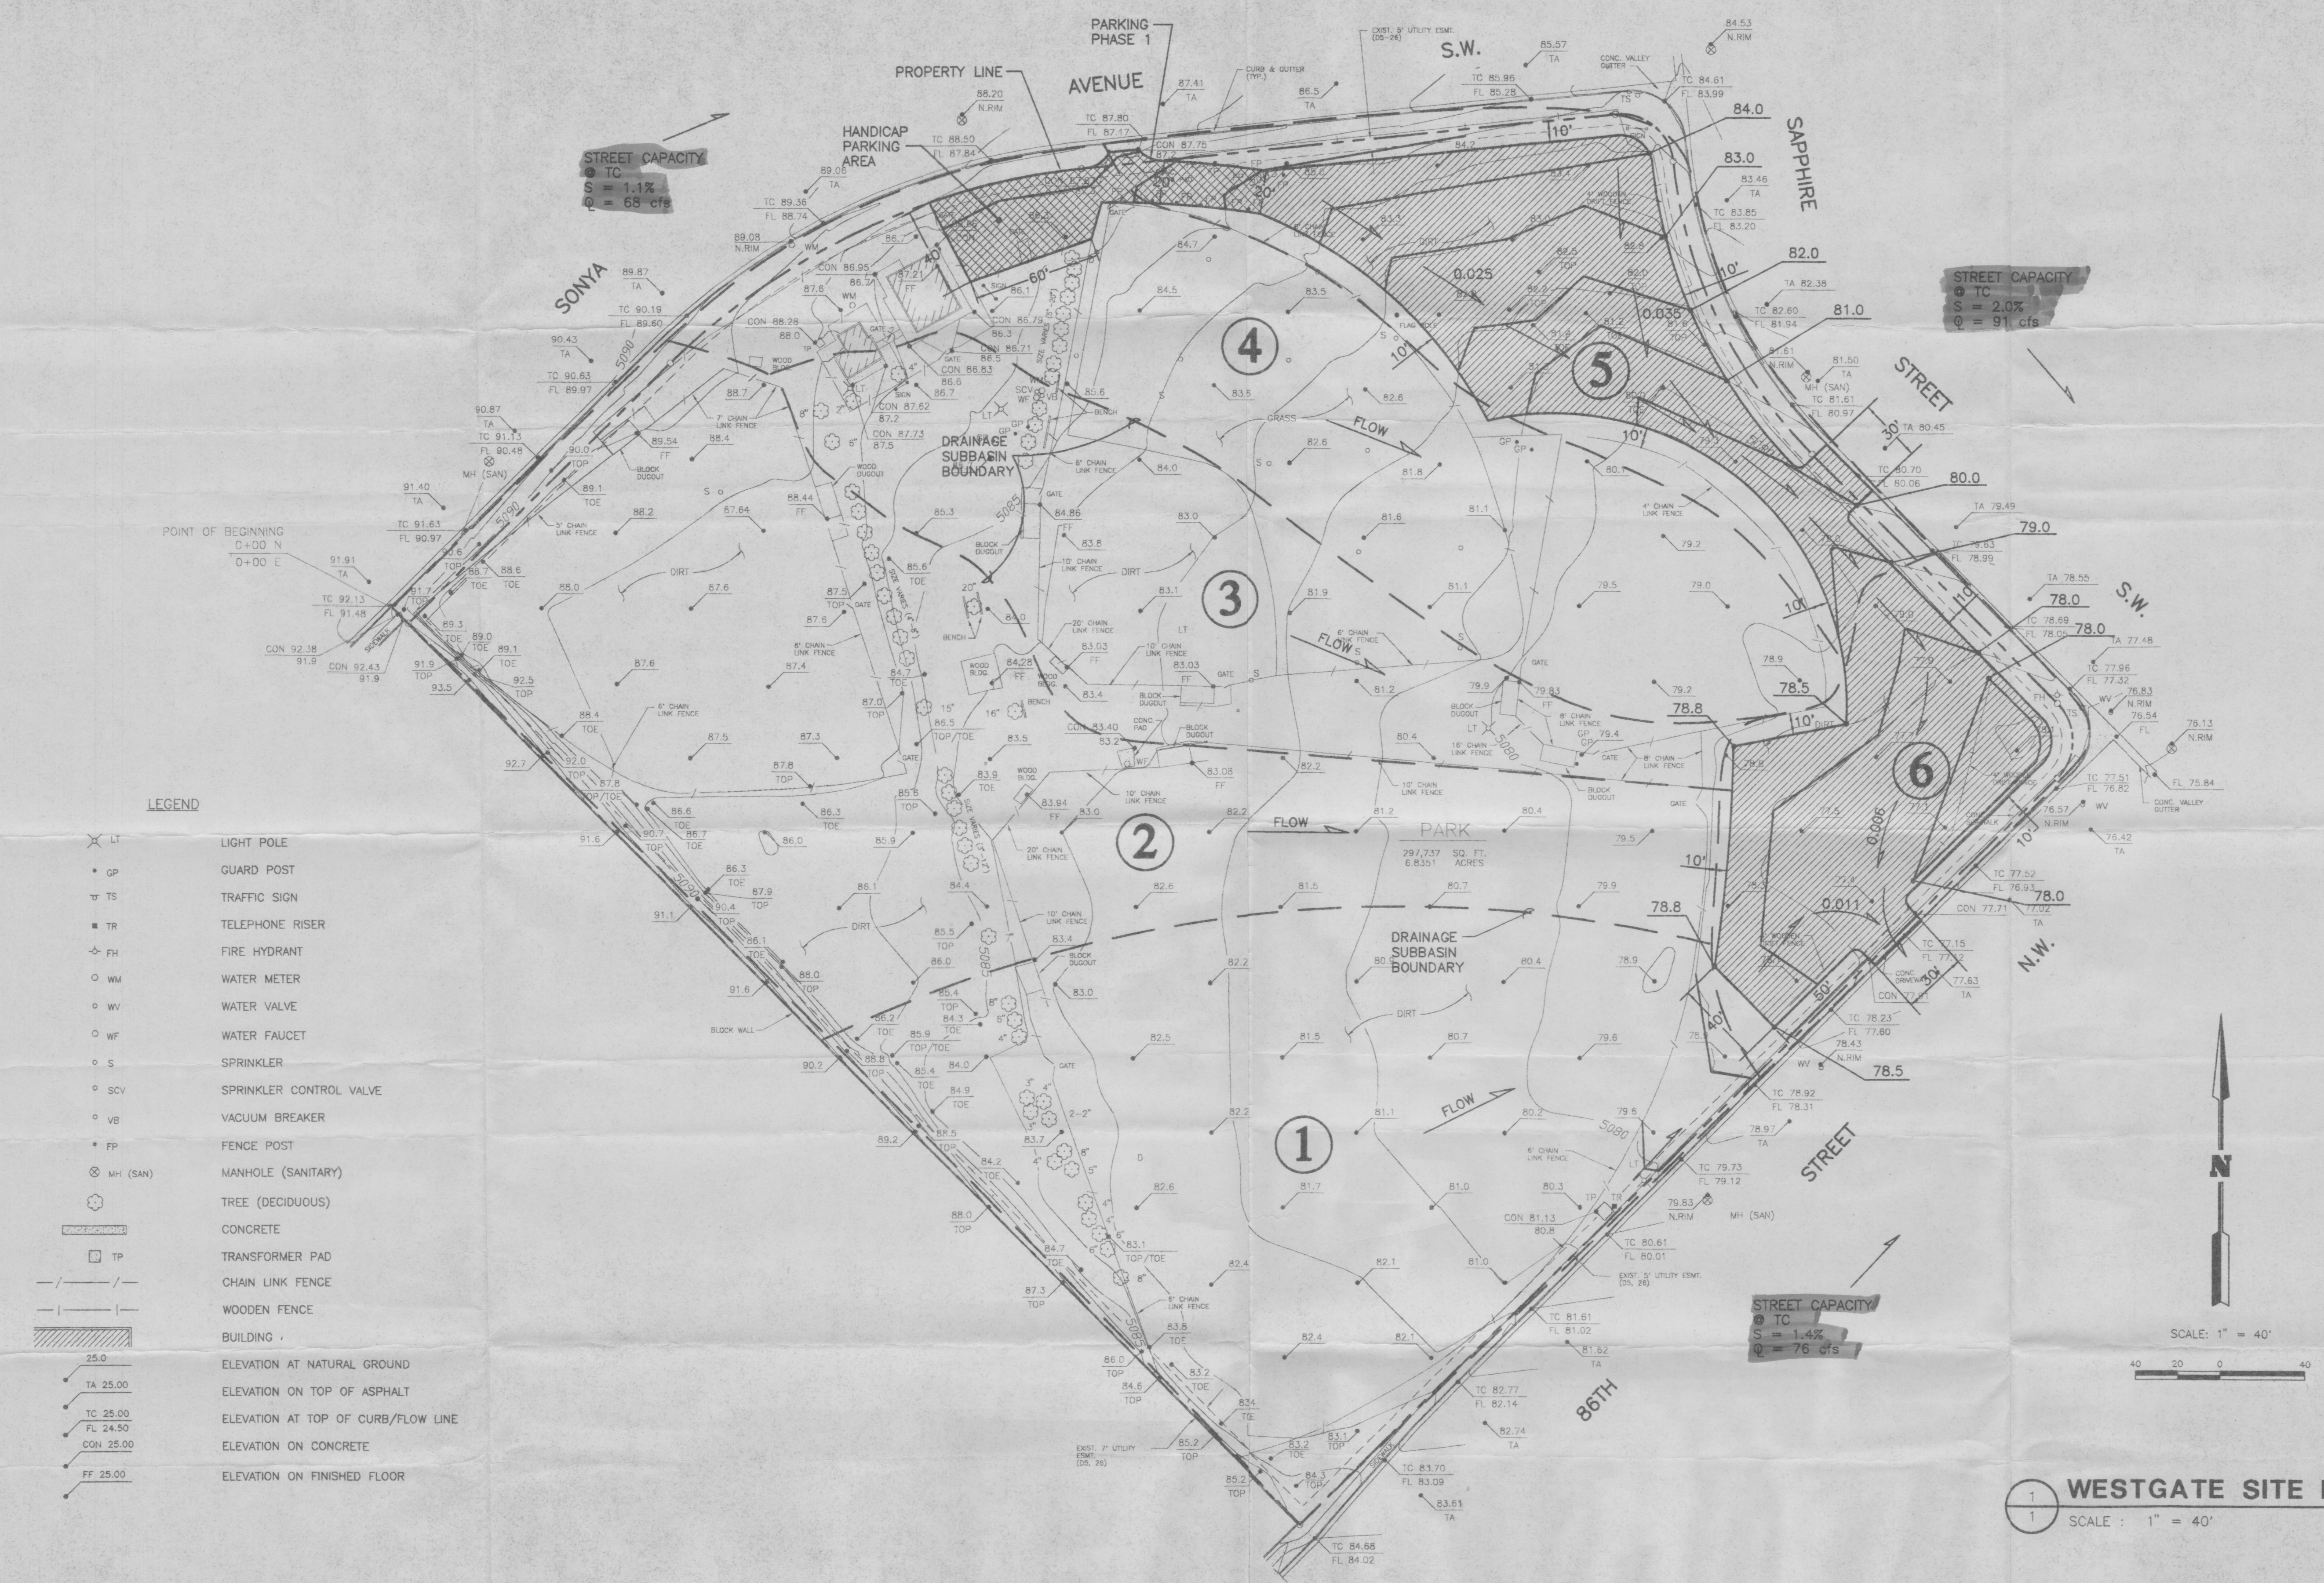

HDR
HDR Engineering, Inc.

Issue No.	Description	Date	Drawn	Chkd	Appr	Proj. Mgr.

Project Manager	
PM	
Architect	
ARCHITECT	
ENG	
MECHANICAL	
ENG	
STRUCTURAL	
ENG	
TECH	

**ON SITE DRAINAGE
AND PAVING PLAN
FIGURE 2**

Date	MAY 10, 1993	Project No.	07565-001-035	Drawing No.	1 of 1	Issue	A
Scale	1" = 40'						

