

EASEMENT SCHEDULE

1. 5' P.U.E., FILED 02/28/2003; Bk. 2003C, Pg. 45
2. 5' PRIVATE UTILITY EASEMENT, FILED 02/28/2003; Bk. 2003C, Pg. 45
3. PRIVATE DRIVEWAY EASEMENT, FILED IN Bk. 2000C, FOLIO 257
4. PRIVATE WATER, SANITARY SEWER AND P.U.E., FILED 02/28/2003; Bk. 2003C, Pg. 45
5. 5' PNM EASEMENT, FILED IN Bk. 2000C, FOLIO 257
6. 20' PRIVATE SANITARY SEWER EASEMENT, FILED IN Bk. 2000C, FOLIO 257
7. 7' PNM EASEMENT, FILED IN Bk. 2000C, FOLIO 257
8. 40' PUBLIC WATER AND SANITARY SEWER EASEMENT, FILED IN Bk. 2000C, FOLIO 257
9. PUBLIC UNDERGROUND DRAINAGE EASEMENT, FILED 02/28/2003; Bk. 2003C, Pg. 45

KEYED NOTES

1. EXISTING CONCRETE STANDARD CURB AND GUTTER. PER COA STD DWG 2415A.
2. CONSTRUCT ACCESS RAMP PER DETAIL. PER COA STD DWG 2422.
3. CONSTRUCT NEW CONCRETE VALLEY GUTTER. PER COA STD DWG 2422.
4. CONSTRUCT 4" CONCRETE SIDEWALK.
5. CONSTRUCT NEW ASPHALT.
6. CONSTRUCT NEW 6" CONCRETE CURB.
7. CONSTRUCT CURB ACCESS RAMP PER DETAIL. PER COA STD DWG 2422.
8. CONSTRUCT CONCRETE VALLEY GUTTER PER DETAIL.
9. CONSTRUCT NEW SINGLE TYPE 'D' INLET PER COA DWG 2206.
10. CONSTRUCT NEW DOUBLE TYPE 'D' INLET PER COA DWG 2206.
11. CONSTRUCT CONCRETE PAVEMENT.
12. CONSTRUCT RETAINING WALL.
13. CONSTRUCT 6" CONCRETE SIDEWALK.
14. REMOVE & DISPOSE EXISTING CONCRETE DRIVEPAD. CONSTRUCT STD C & G AND 6" SIDEWALK.
15. CONSTRUCT CONCRETE DRIVEPAD PER COA STD DWG 2425.
16. CONSTRUCT CONCRETE SIDEWALK.
17. CONSTRUCT 6" WIDE CONCRETE SLAB FOR TRAILER LEG SUPPORT. SEE DETAIL.
18. CONSTRUCT 24" CONCRETE CHANNEL. SEE DETAIL.
19. EXISTING WALL.

LEGEND

ITEM	EXISTING	PROPOSED
CURB AND GUTTER		
HEADER CURB		
CURB ELEVATIONS		
SPOT ELEV.	16.7	16.7
RIGHT OF WAY		
EASEMENT		
CENTERLINE		
TOP OF ASPHALT ELEV.	TA 16.2	TA 16.2
RETAINING WALL		
FLOW LINE ELEV.	EX FL 16.2	FL 16.2
DRAINAGE SWALE		
DIRECTION OF FLOW		
TRAFFIC CONTROL BOX		
WATER METER		
IRRIGATION CONTROL BOX		
EXISTING GATE		
POWER POLE (GUYPED)		
LIGHT POLE		
ASPHALT PAVING		
ASPHALT PAVING		
WALL		
CONTOUR W/ ELEV	4992	4992


DRAINAGE PLAN NOTES

1. BLI recommends that the Owner obtain a Geotechnical Evaluation of the on-site soils prior to foundation/structural design.
2. This Plan recommends positive drainage away from all structures to prohibit ponding of runoff which may cause structural settlement. Future alteration of grades adjacent to the proposed structures is not recommended.
3. Irrigation within 10 feet of any proposed structure is not recommended. Introduction of irrigation water into subsurface soils adjacent to the structure could cause settlement.
4. This Plan is prepared to establish on-site drainage and grading criteria only. BLI assumes no responsibility for subsurface analysis, foundation/structural design, or utility design.
5. Local codes may require all footings to be placed in natural undisturbed soil. If the Contractor plans to place footings on engineered fill, a certification by a registered Professional Engineer will be required. If the contractor wishes BLI to prepare the Certification, we must be notified PRIOR to placement of the fill.
6. BLI recommends that the Owner obtain the services of a Geotechnical Engineer to test and inspect all earthwork aspects of the project.
7. The property boundary shown on this Plan is given for information only to describe the project limits. Property boundary information shown hereon does not constitute a boundary survey. A boundary survey performed by a licensed New Mexico Registered Professional Surveyor is recommended prior to construction.

PROJECT DATA

PROPERTY ADDRESS	MAPPING
2525 BROADWAY BLVD, SE ALBUQUERQUE NM, 87102	ALL PROJECT SURVEYING BY HARRIS SURVEYING, INC. JANUARY, 2007
LEGAL DESCRIPTION	PROJECT BENCHMARK
TRACTS 1A AND 1B, LANDS OF RAYCO, ALBUQUERQUE BERNALILLO COUNTY, NM	ACS MONUMENT "1-M14" ELEVATION 4945.64 FEET

DATUM NGVD 1988

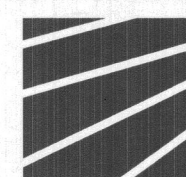

BRASHER & LORENZ CONSULTING ENGINEERS

2201 San Pedro Blvd. NE, Bldg. 1, Suite 1200 Albuquerque, New Mexico 87110 Phone: (505) 888-6088 Fax: (505) 888-8188





CITY OF ALBUQUERQUE PUBLIC WORKS DEPARTMENT ENGINEERING DEVELOPMENT GROUP

TITLE: WISE RECYCLING CENTER GRADING AND DRAINAGE PLAN

Design Review Committee	City Engineer Approval	Mo./Day/Yr.	Mo./Day/Yr.

City Project No.	Zone Map No.	Sheet	of
	M-14	1	4

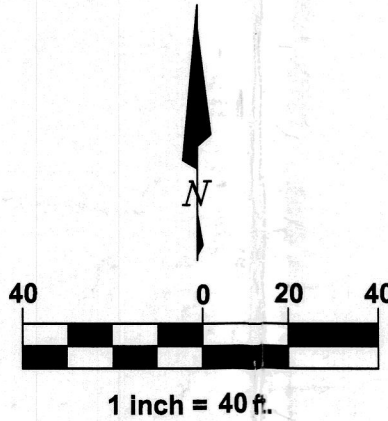

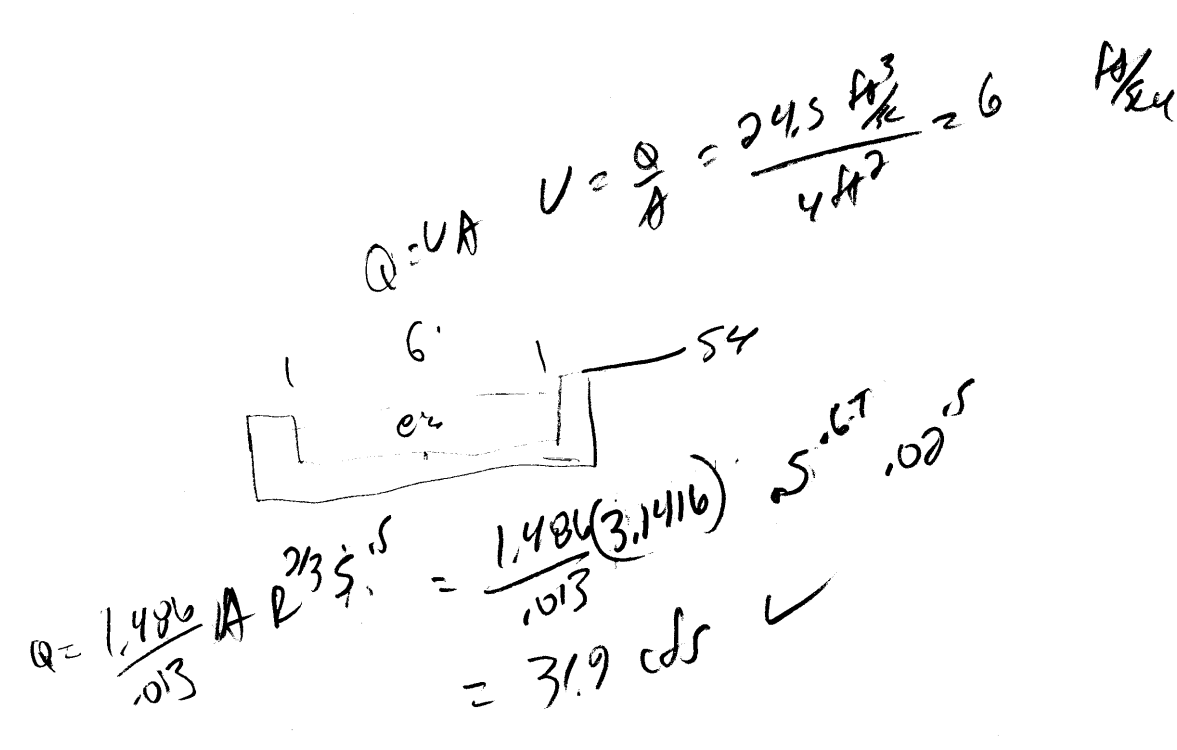

B
2


Not updated to
change in channel











1"= 20'

A
2

1 inch = 20 ft.

Design Review Committee	City Engineer Approval	Last Design Update	Mo./Day/Yr.	Mo./Day/Yr.
City Project No.	Zone Map No. M-14	Sheet	2 of 4	

 ENGINEER'S SEAL		SURVEY INFORMATION		BENCHMARKS		AS-BUILT INFORMATION	
		FIELD NOTES NO. BY DATE		ACS MONUMENT "14x14" EL. = 4955.507 ACS MONUMENT "16x14" EL. = 4964.823		CONTRACTOR WORK STARTED BY ACCEPTANCE BY FIELD INSPECTION BY DRAWINGS CORRECTED BY	
				DATE DATE DATE DATE DATE		MICRO-FILM INFORMATION DATE	
NO. DATE REMARKS BY		REVISIONS		DESIGN		DESIGNED BY D.A.L. DATE 08-2006 DRAWN BY KRH DATE 08-2006 CHECKED BY D.A.L. DATE 08-2006	
Mo./Day/Yr.		Mo./Day/Yr.		Mo./Day/Yr.		Mo./Day/Yr.	
e Map No.		Sheet		of		4	
V-14		2		4		0	

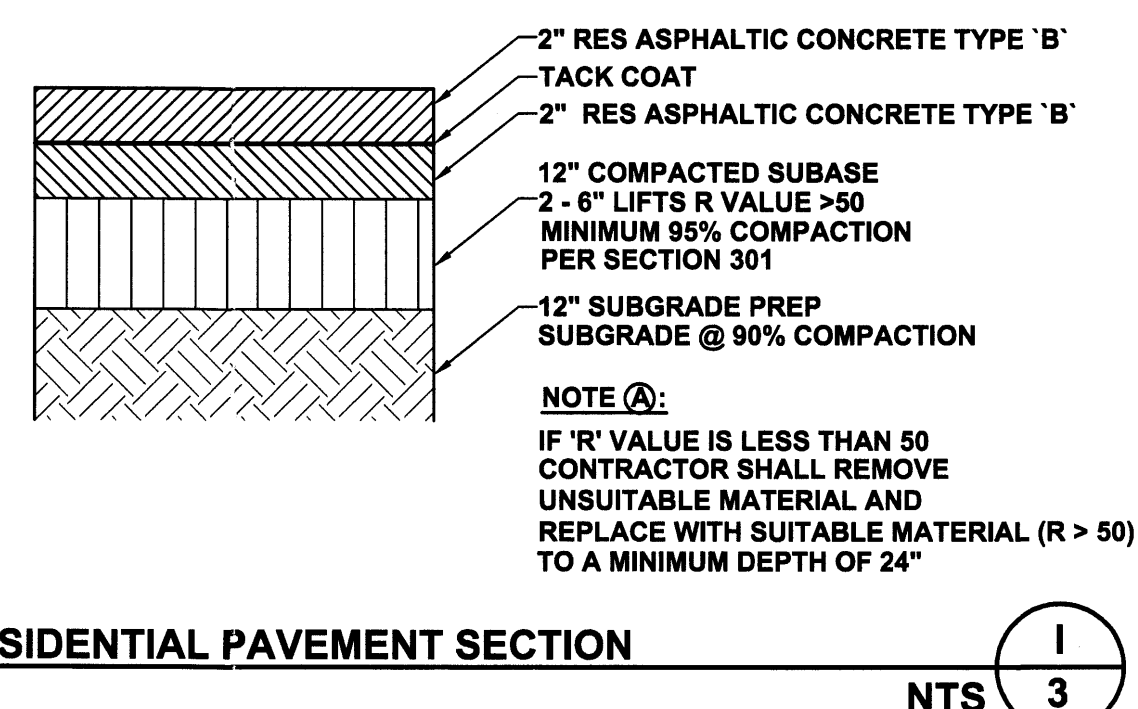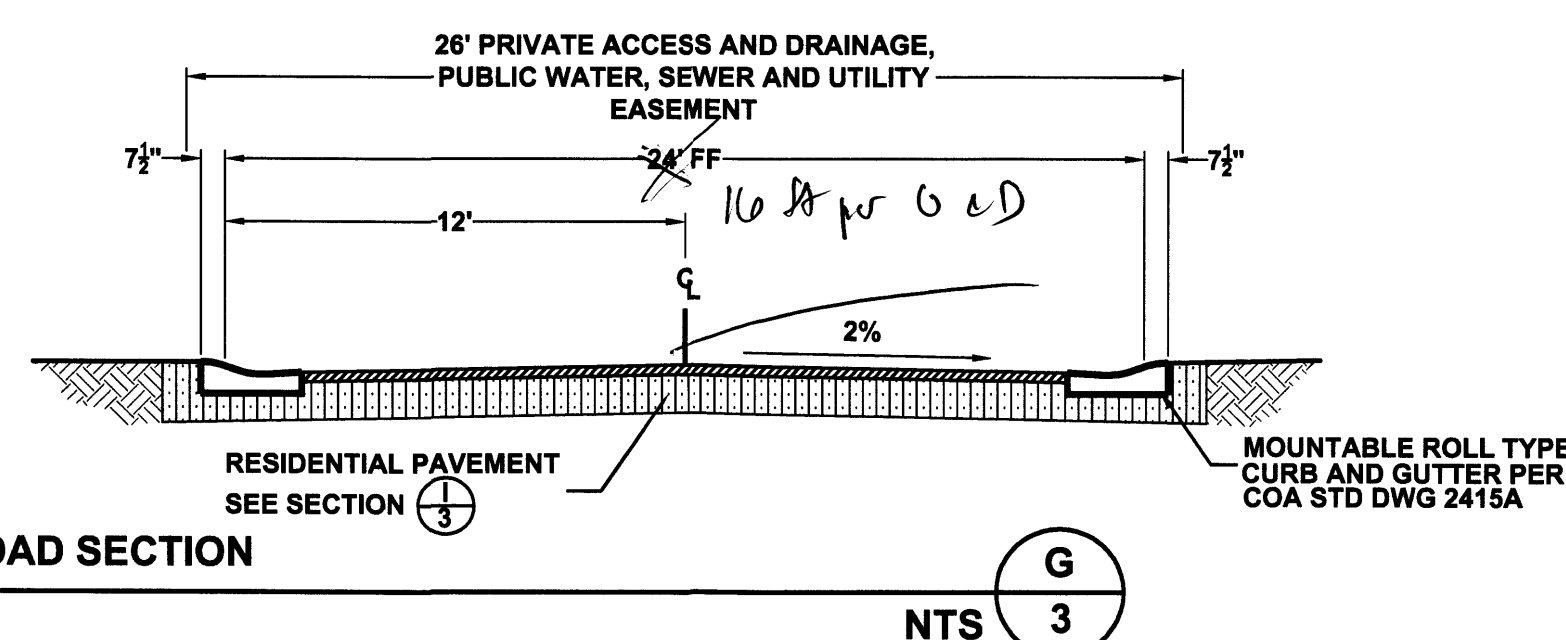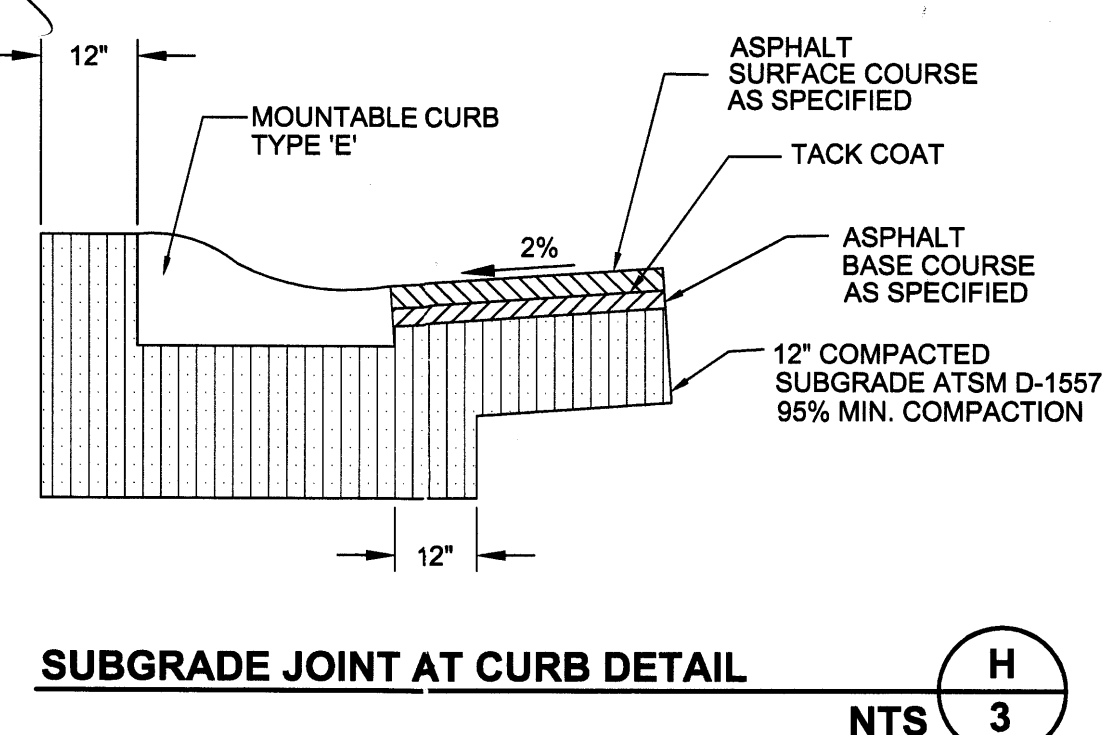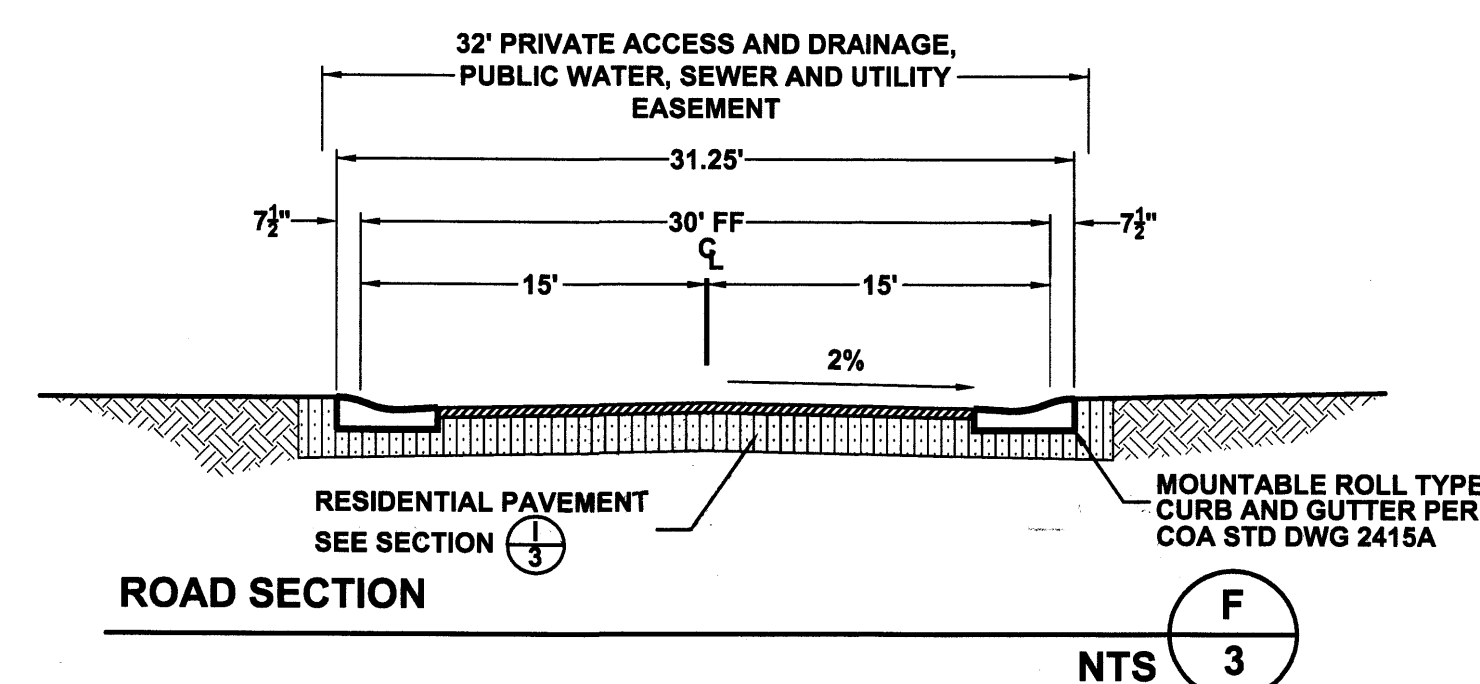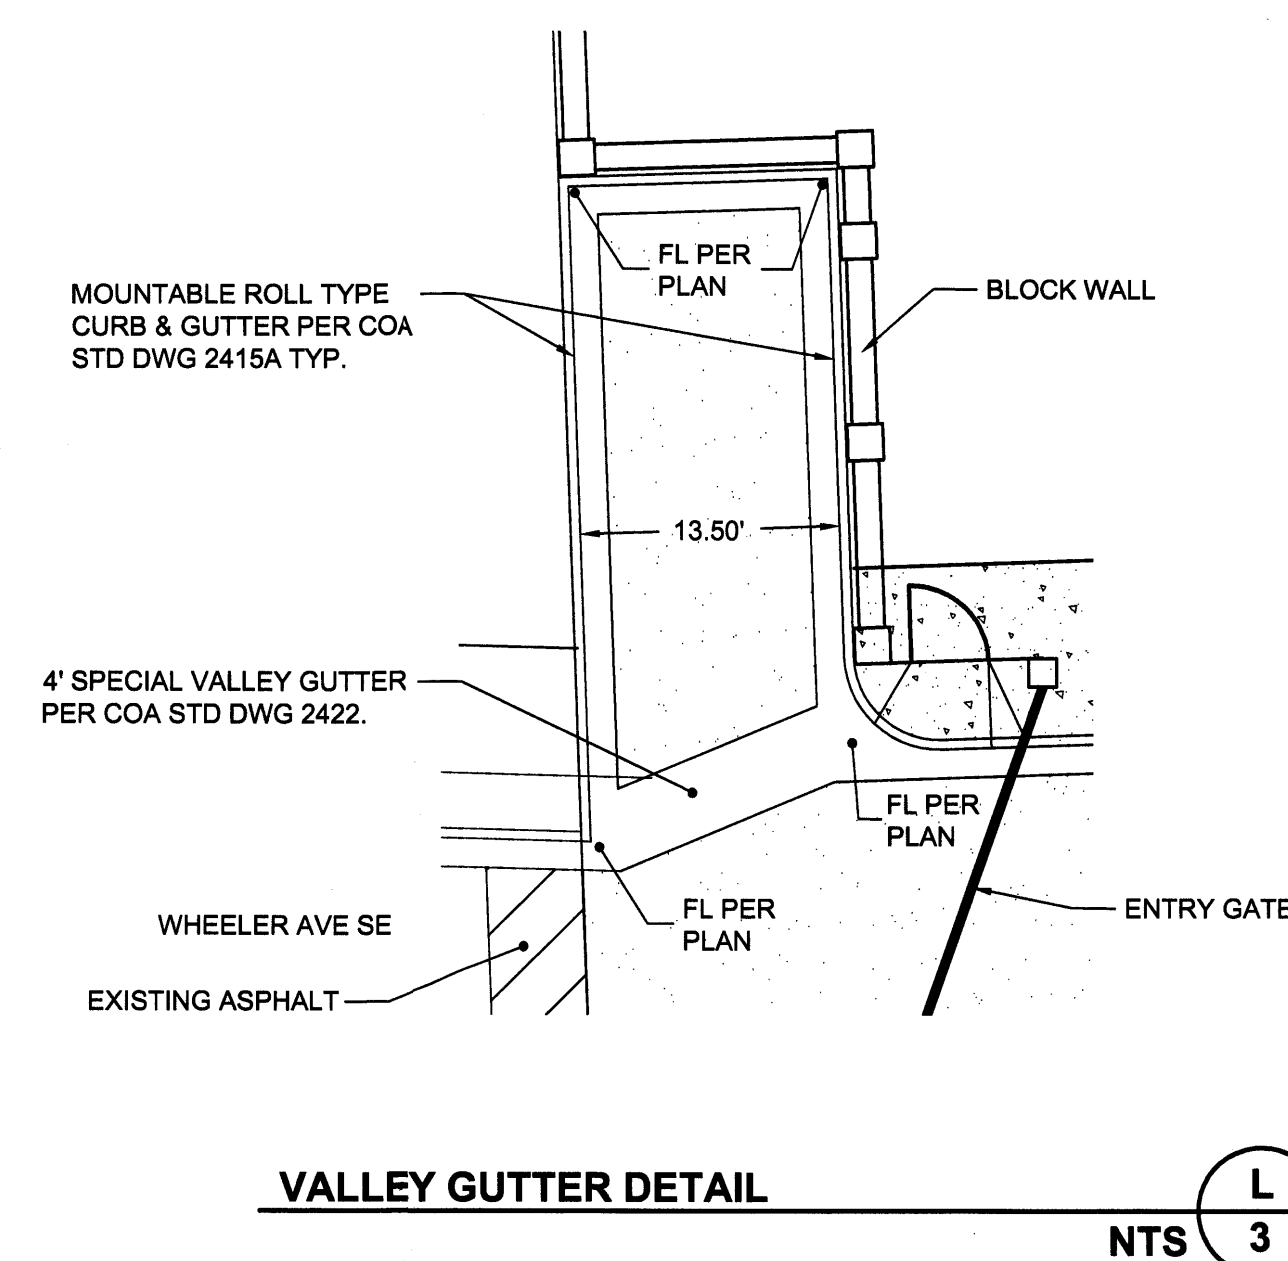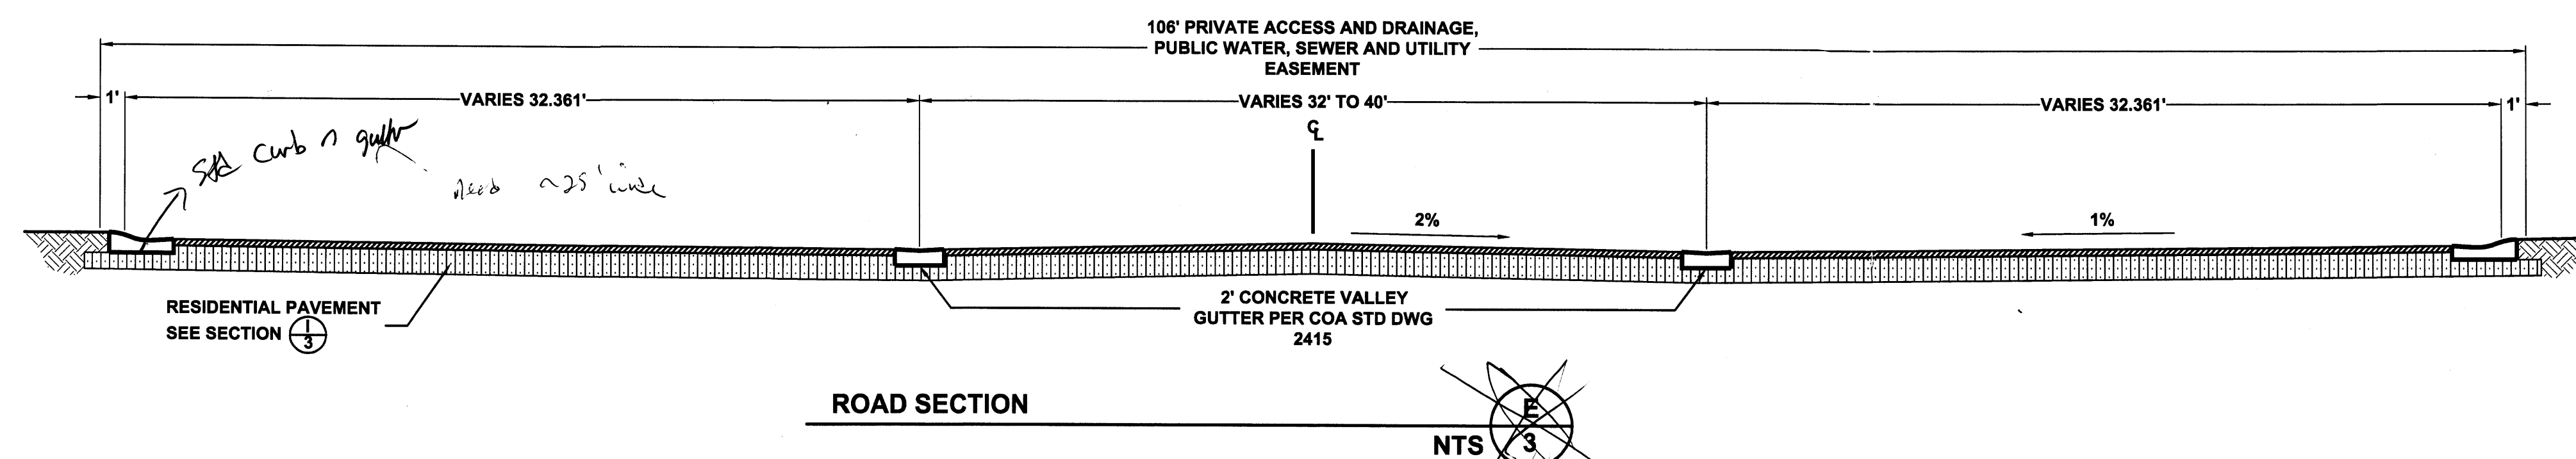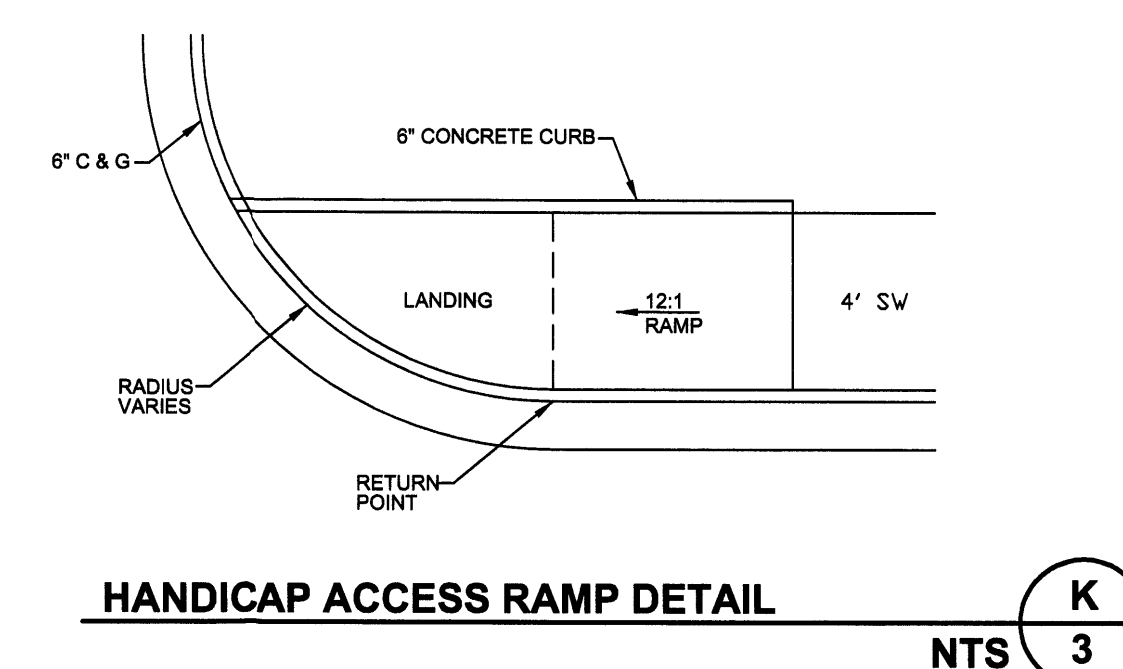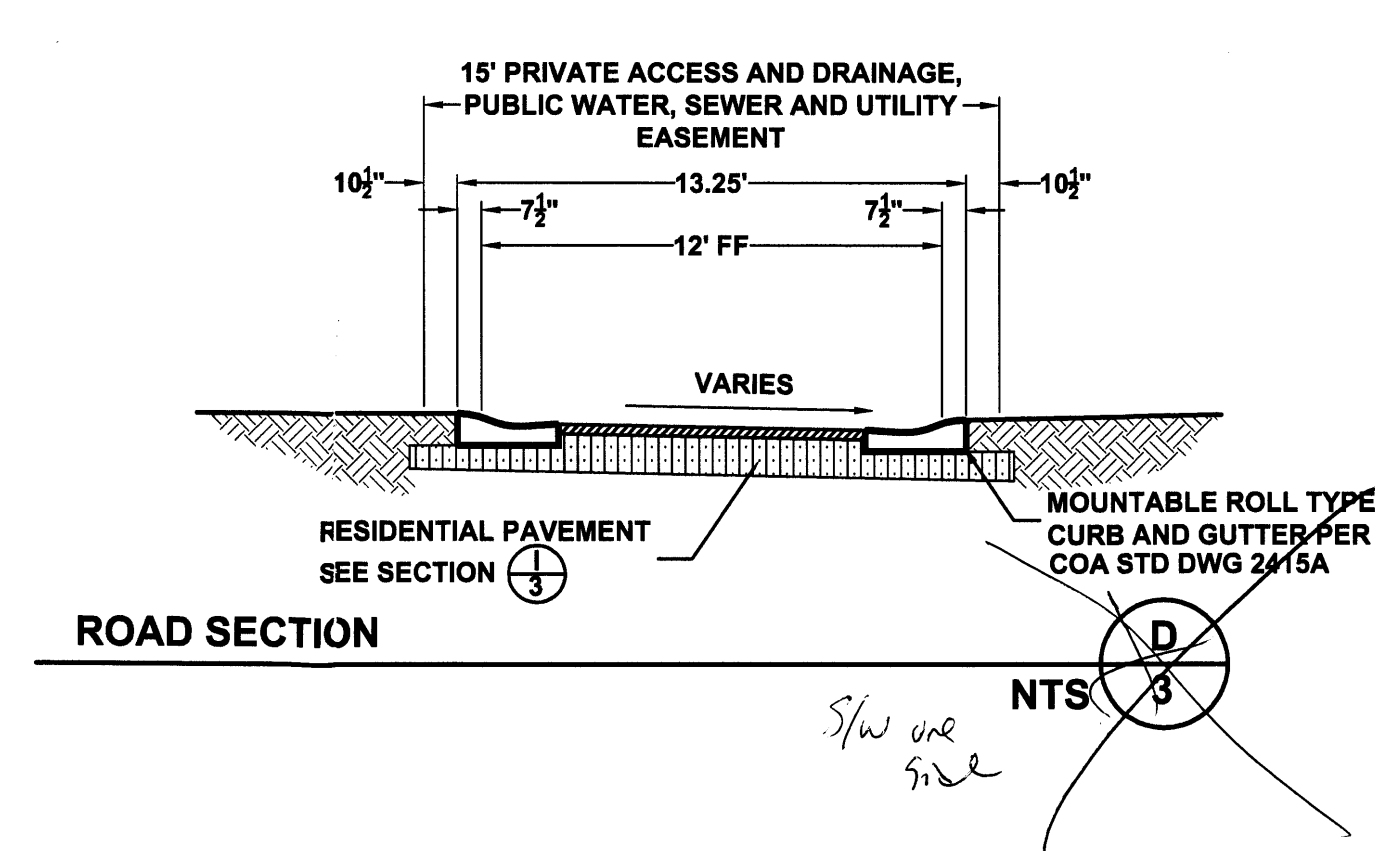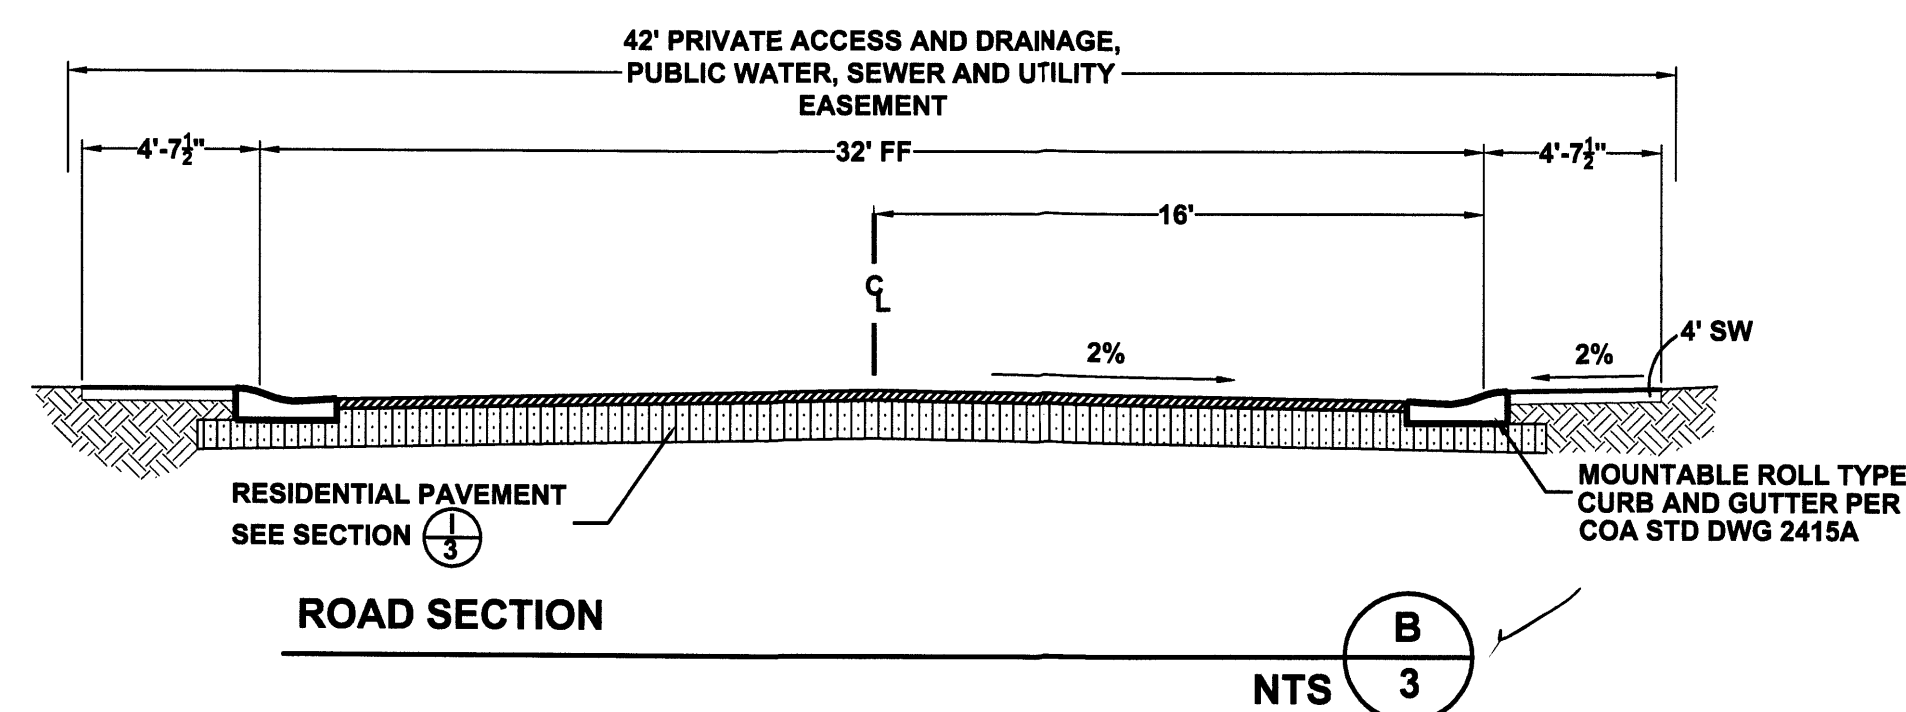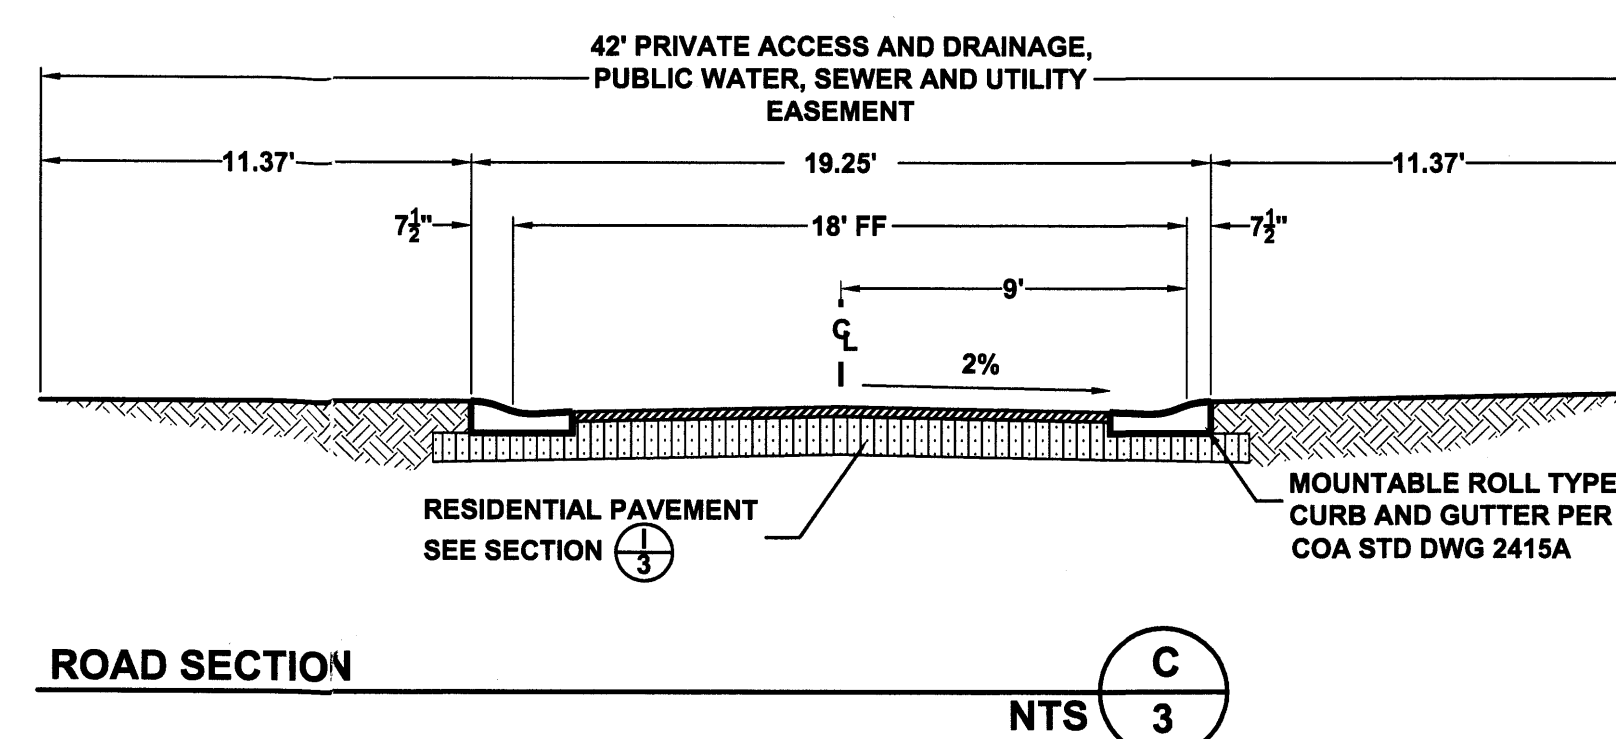[illegible]


RETAINING WALL NOTES:

- All cells with reinforcement shall be completely filled with concrete.
- All wall sections are designed based on special inspection per UBC.
- All footing continuous reinforcement shall have a 28" min. lap splice; splices in adjacent reinforcement shall not be more than 3 feet apart.
- Concrete shall be protected from high temperatures in compliance with ACI 305, and shall not be poured when mix temperature is above 90 degrees F.
- Concrete shall not be dropped through reinforcement such that segregation of cement and aggregates occurs.
- All footing subgrade and base shall be compacted to 95% modified proctor per ASTM D-1557.
- Rubber flanged control joints in masonry shall be provided at 24' O.C.; control joints shall be sealed both sides of wall with elastomeric sealant.
- All masonry units shall be hollow conforming to ASTM C90, Grade N, and shall have cured for at least 28 days before placement in wall.
- All masonry shall be laid in running bond only, and placed without waste grout in interior joints to obstruct continuously filled cells.
- THIS RETAINING WALL IS DESIGNED EXCLUSIVELY FOR USE ON WISE RECYCLING AND IS NOT APPLICABLE TO ANY OTHER SITE.
- Wall design assumes that a 4'-8" garden wall of 6" CMU will be constructed on top of the retaining wall.
- All masonry surfaces to be backfilled against shall be coated with emulsified asphalt, or other moisture barrier as approved by the Engineer.
- Before construction, the contractor shall field verify the horizontal and vertical location of any utilities which may be within the work area.
- Reinforcement for concrete poured on grade shall be supported by steel chairs.
- Walls are designed assuming the following:
 f'_c =4000 psi; maximum aggregate size shall be per ASTM C33; max. slump 4"; no admixtures allowed.
 f_y =60,000 psi (ASTM A-615 GR 60); all deformed, non-coated, cold bent
 f_m =1500 psi
Unit weight of backfill = 110 pcf
Concrete/soil coeff of friction = 0.40
Allowable soil bearing pressure = 1500 psf
Active pressure = 35 psf/ft
Slope active pressure = 35 psf/ft
Passive pressure = 300 psf/ft
In the event any of these criteria cannot be met, or if the results of a site-specific geotechnical investigation indicate that these parameters are not appropriate, the Engineer must be consulted for possible modifications to the design.

REINFORCEMENT SCHEDULE

RANGE	A	B	C	12" CMU	8" CMU	X	Y	Z
6'-8" - 7'-4"	1'-6"	5'-0"	3'-10"	5 CRSES	6 CRSES	#5@8"	#5@16"	#5@16"
6'-0" - 6'-8"	1'-3"	4'-6"	3'-2"	4 CRSES	6 CRSES	#5@8"	#5@16"	#5@16"
5'-4" - 6'-0"	1'-0"	4'-0"	3'-2"	3 CRSES	6 CRSES	#5@8"	#5@16"	#5@16"
4'-8" - 5'-4"	1'-0"	3'-6"	3'-2"	2 CRSES	6 CRSES	#5@8"	#5@16"	#4@16"
4'-0" - 4'-8"	1'-0"	2'-9"	3'-2"	1 CRSES	6 CRSES	#5@16"	#5@16"	#4@16"
3'-4" - 4'-0"	1'-0"	2'-3"	3'-2"	-	6 CRSES	#5@16"	#5@16"	-
2'-8" - 3'-4"	1'-0"	2'-0"	3'-0"	-	5 CRSES	#5@16"	-	-
2'-0" - 2'-8"	0'-10"	2'-0"	2'-4"	-	4 CRSES	#4@16"	-	-
1'-4" - 2'-0"	0'-10"	1'-8"	1'-8"	-	3 CRSES	#4@16"	-	-

(DIMENSION "C" IS THE DISTANCE THAT "X" REINFORCEMENT EXTENDS UPWARD ABOVE THE TOP OF THE FOOTING)

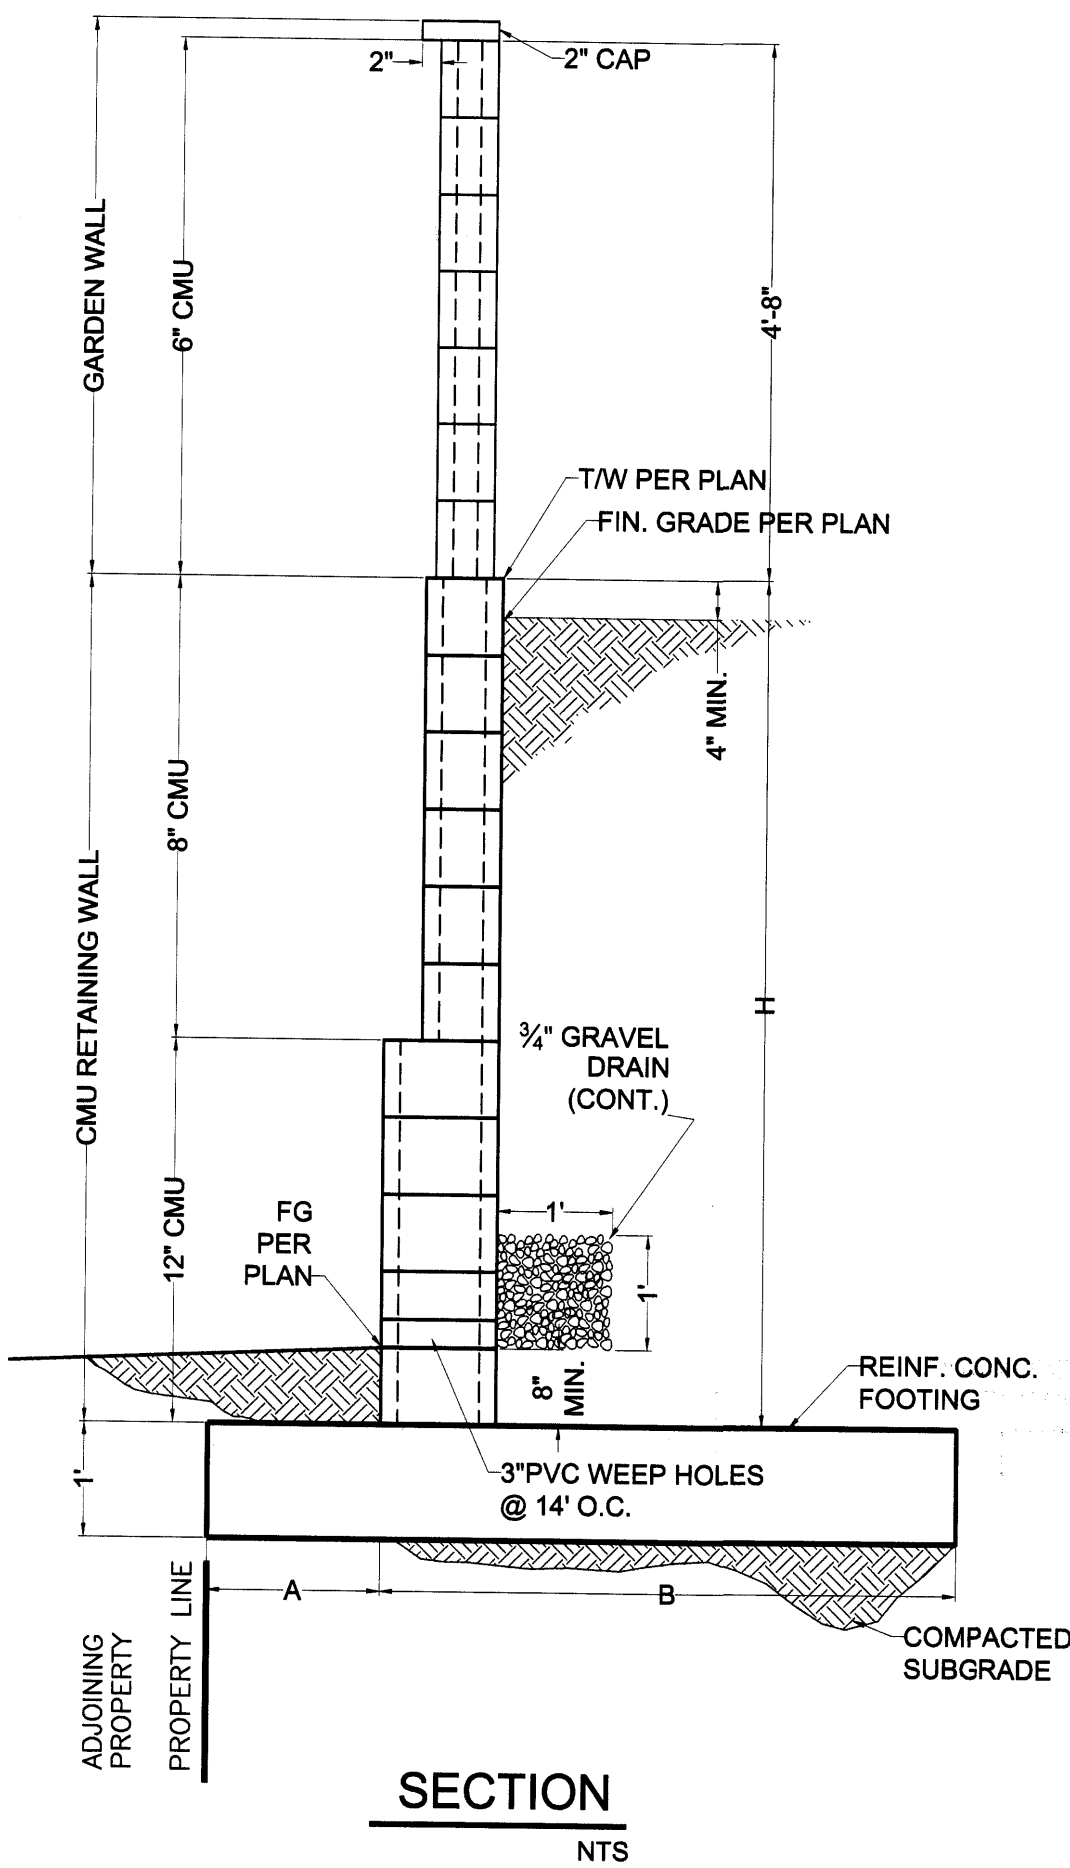


SECTION
NTS


WISE RECYCLING RETAINING WALL DETAILS

NTS

A
4

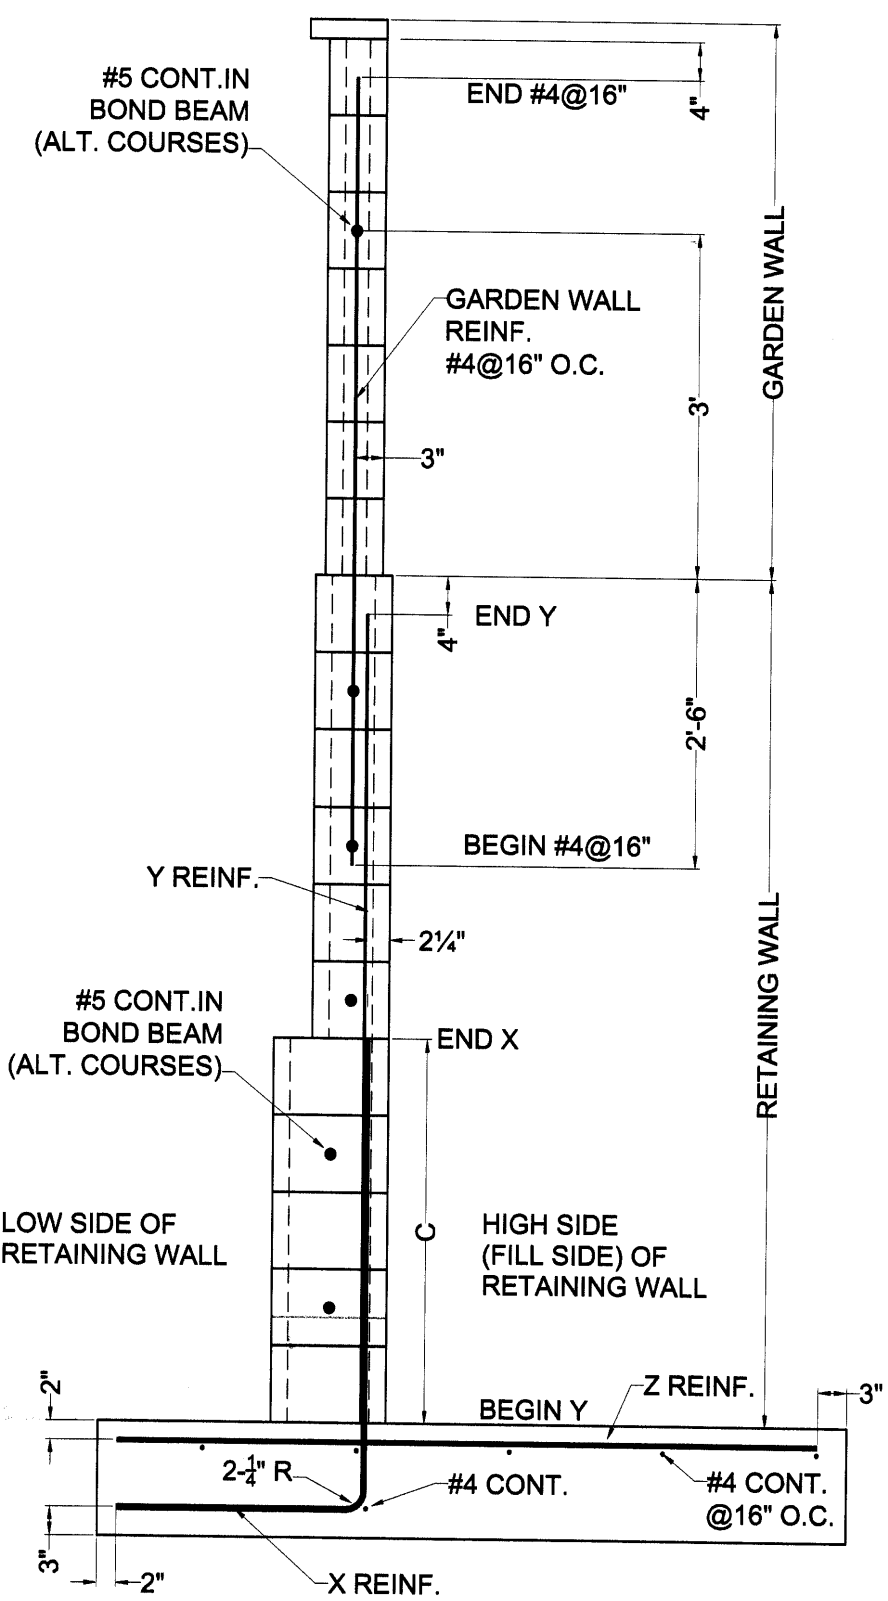


REINFORCEMENT
NTS

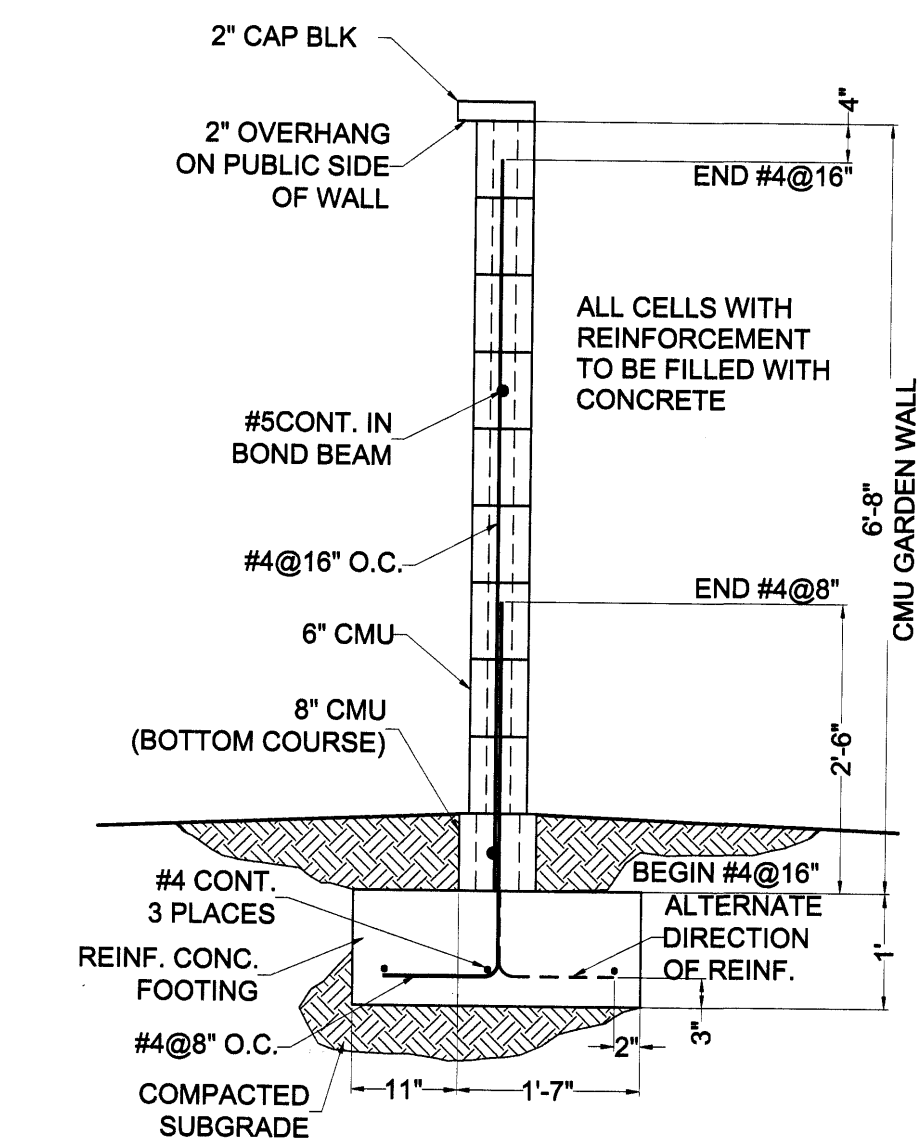

CMU GARDEN WALL DETAIL

NTS


B
4

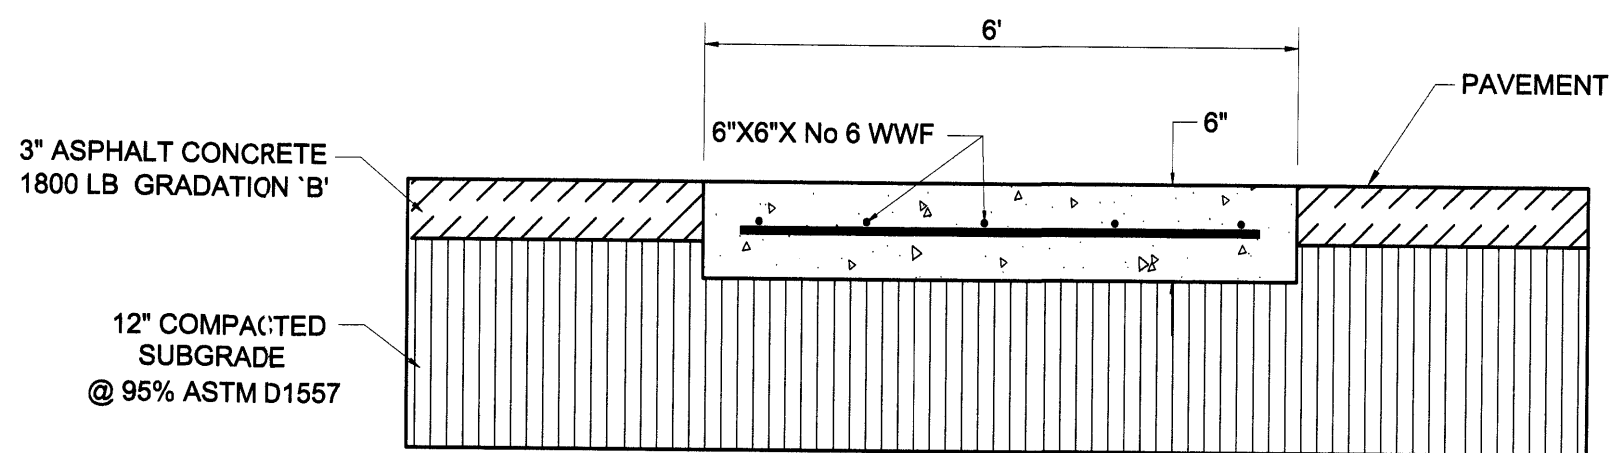

CONCRETE SLAB FOR TRAILERS

NTS


D
4

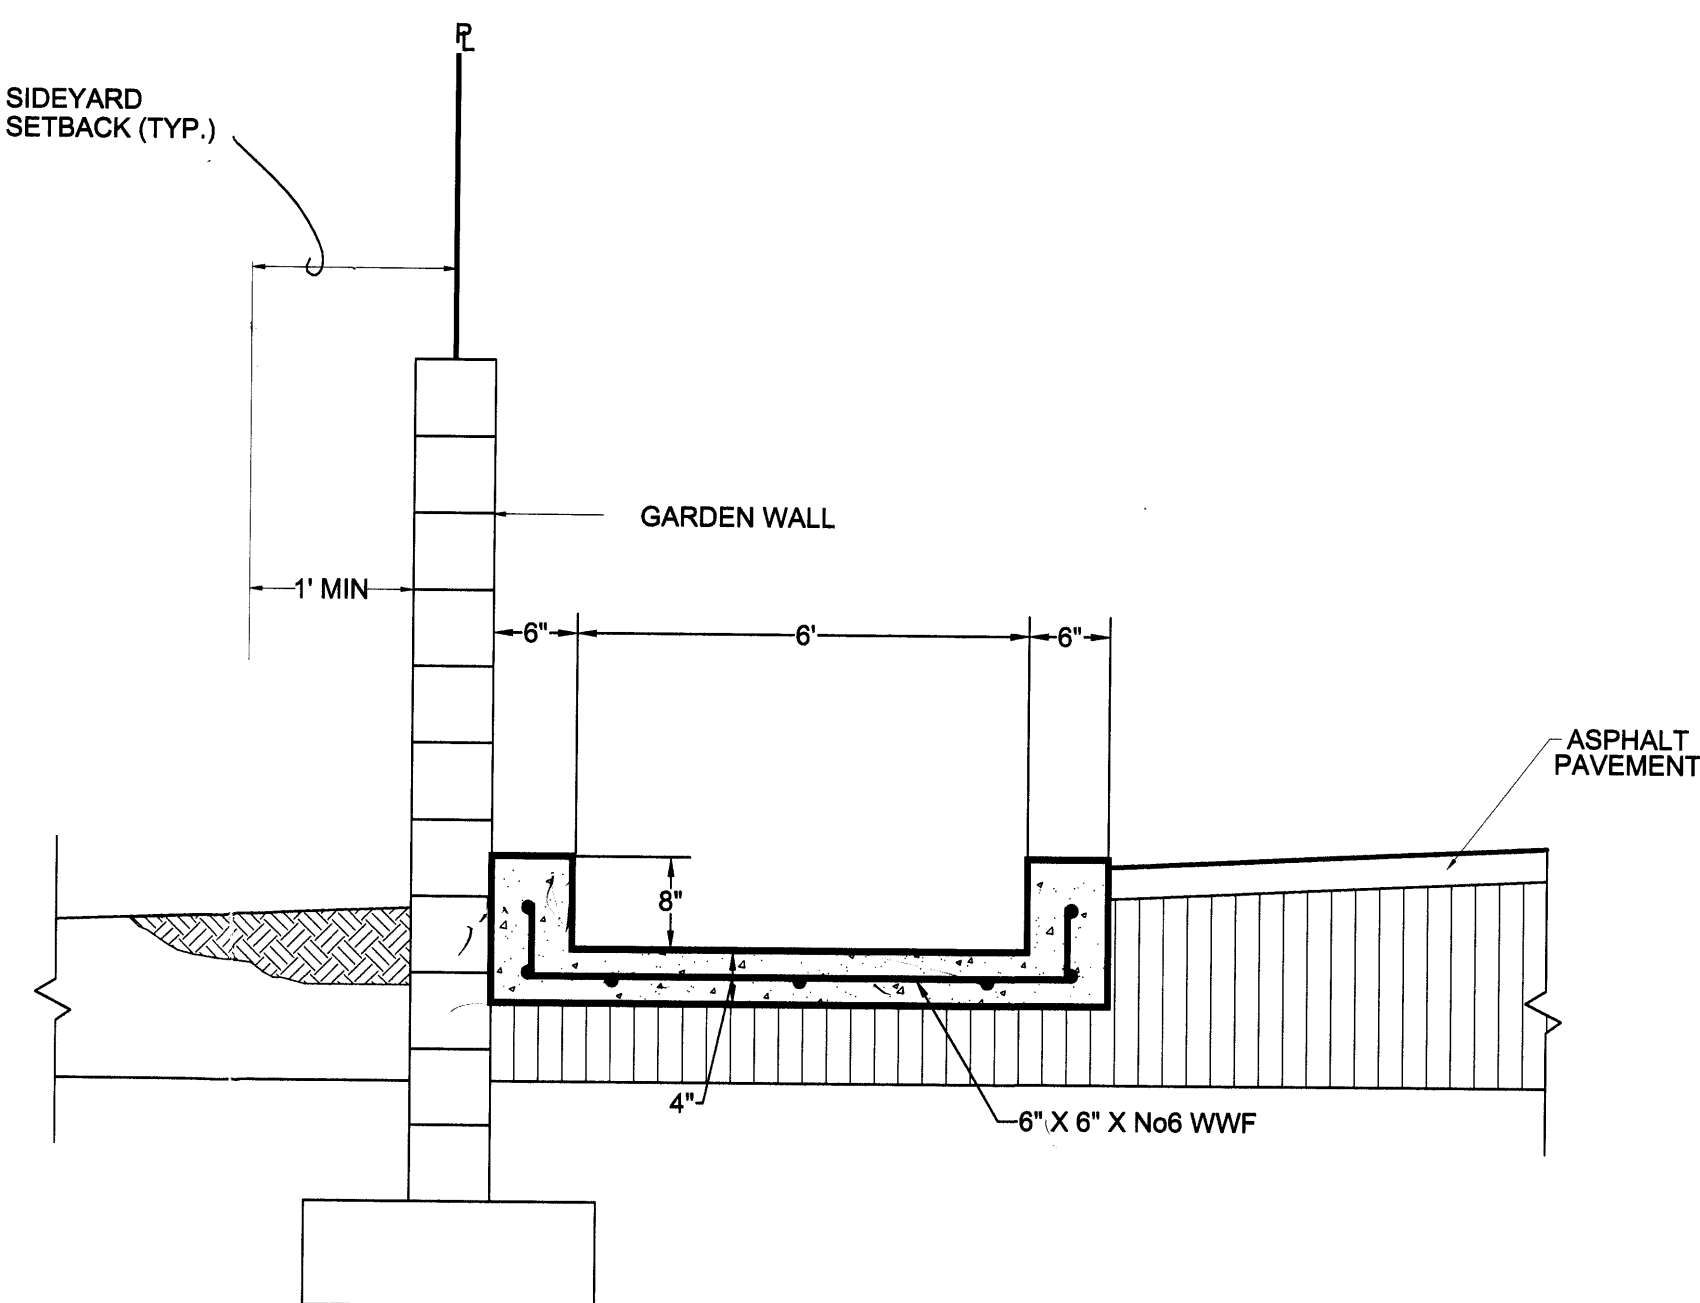

CONCRETE CHANNEL DETAIL

NTS


F
4

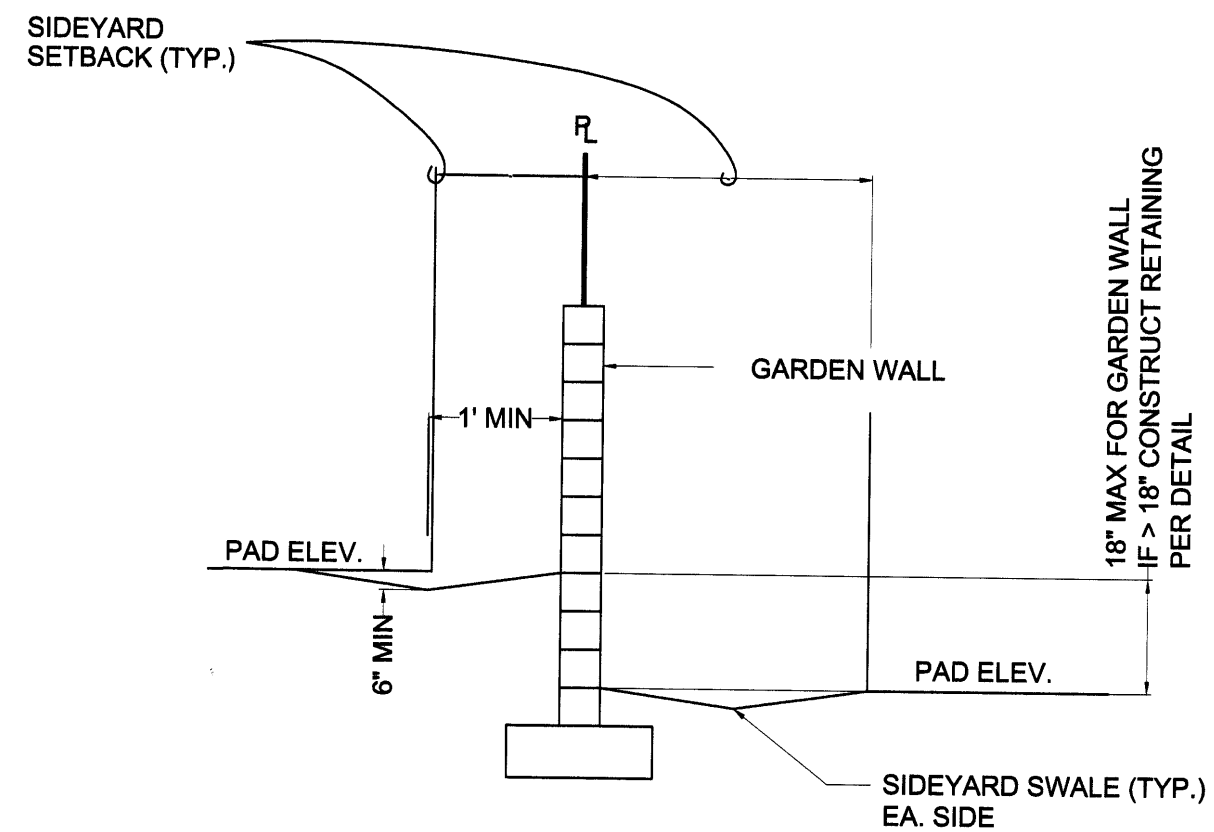

SIDEYARD GRADING DETAIL

NTS

C
4

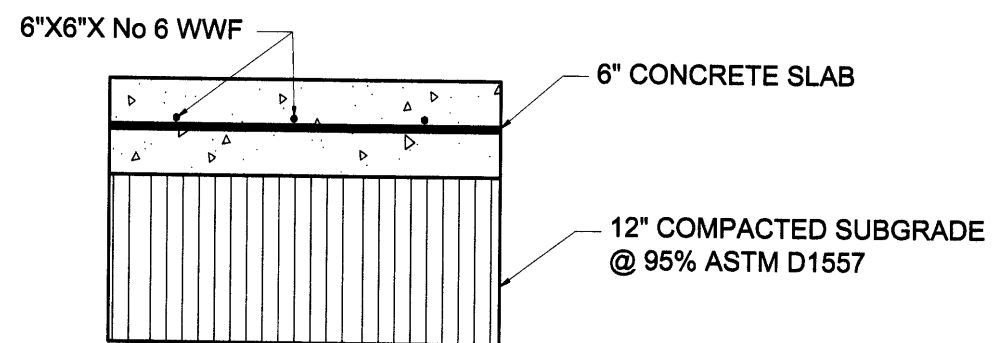


CONCRETE PAVEMENT SECTION

NTS

E
4

BRASHER & LORENZ
CONSULTING ENGINEERS
2201 San Pedro Blvd. NE, Bldg. 1, Suite 1200
Albuquerque, New Mexico 87110
Phone: (505) 886-6088 Fax: (505) 886-6188

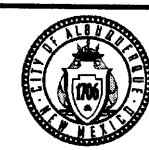

CITY OF ALBUQUERQUE
PUBLIC WORKS DEPARTMENT
ENGINEERING DEVELOPMENT GROUP

WISE RECYCLING CENTER
GRADING, DRAINAGE & WALL DETAILS

Design Review Committee


City Engineer Approval

Mo./Day/Yr.
Mo./Day/Yr.

City Project No.

Zone Map No.
M-14

Sheet
4 of 4

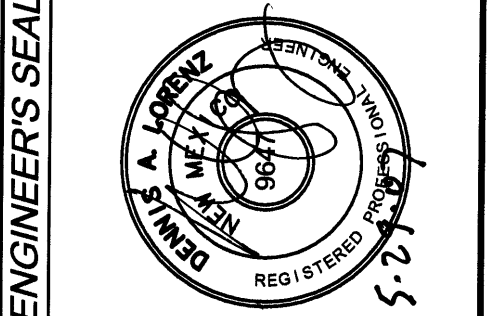

REMARKS
REVISIONS
DESIGN
NO. DATE
BY
DATE 08-2006
DATE 08-2006
DATE 08-2006

AS-BUILT INFORMATION
CONTRACTOR
DATE
INSPECTOR
DATE
ACCEPTANCE BY
DATE
VERIFICATION BY
DATE
DRAWINGS
DATE
CORRECTIONS BY
DATE

BENCHMARKS
ACS MONUMENT "14-L14" EL. = 4956.507
ACS MONUMENT "15-L14" EL. = 4964.823

SURVEY INFORMATION
FIELD NOTES
NO. BY

ENGINEER'S SEAL

RESIDENTIAL HOUSING TO BE BUILT UNDER SEPARATE BUILDING PERMIT, SITE DRAINAGE, AND CMU BLOCK SITE WALLS TO BE BUILT UNDER THIS BUILDING PERMIT.

PARKING REQUIREMENTS

OFFICE AREA (1 PER 200 S.F.)
WAREHOUSE AREA (1 PER 2000 S.F.)
EXISTING BUILDING AREA (1 PER 2000 S.F.)

3,053/200 = 15 SPACES
26,947/2000 = 13 SPACES
6,600/2000 = 3 SPACES

HC. SPACES REQUIRED:

36-50 PARKING SPACES = 3

PARKING PROVIDED:

37 REG. SPACES (9'x20')

HC. PARKING PROVIDED:


3 HC. VAN SPACE (9'x20')

TOTAL PARKING PROVIDED:

40 TOTAL PARKING SPACES

LEGAL DESCRIPTION

TRACTS NUMBERED ONE-A (1-A) AND TWO-A (2-A) OF THE PLAT OF TRACTS 1-A AND 2-A, LANDS OF RAYCO, CITY OF ALBUQUERQUE, BERNALILLO COUNTY, NEW MEXICO.

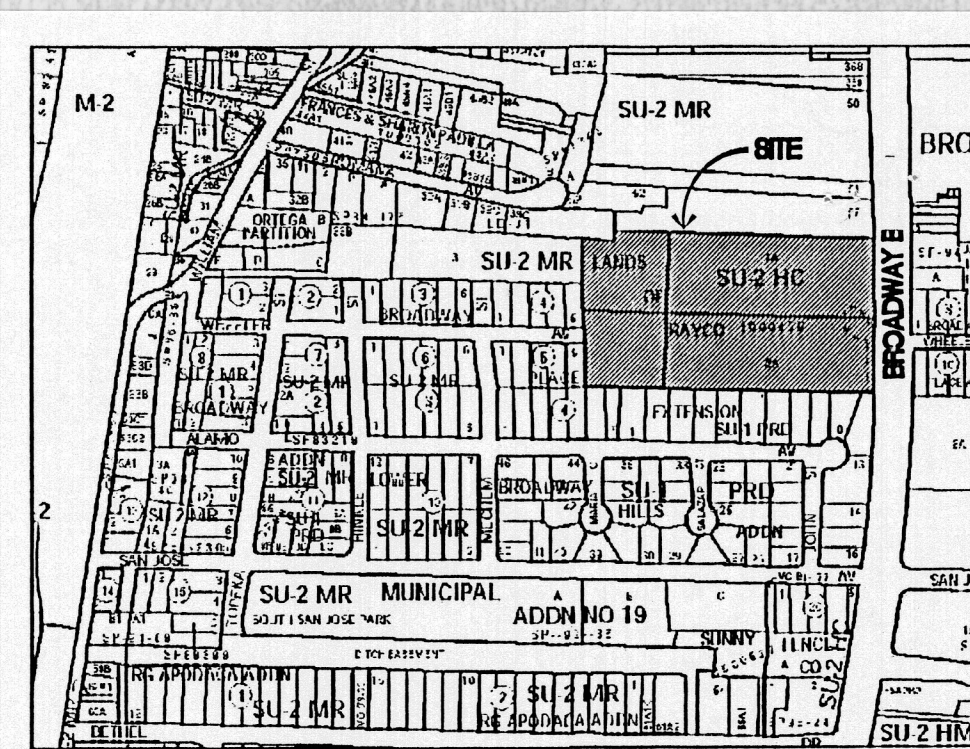


M-14-Z

VICINITY MAP

N.T.S.

KEYED NOTES

- 2'-0" RADIUS, TYPICAL.
- 15'-0" RADIUS, TYPICAL.
- 25'-0" RADIUS, TYPICAL.
- 6" RAISED CURB, REF: DETAIL 1/C-2.
- 2" WIDE PAINTED PARKING STRIPE PER CITY OF ALBUQUERQUE STANDARDS, TYPICAL.
- PAINTED H.C. SYMBOL, REF: DETAIL 7/C-2.
- H.C. ACCESSIBLE ASILE, REF: DETAIL 7/C-2.
- H.C. PARKING SIGNAGE, REF: DETAIL 5/C-2.
- H.C. ACCESSIBLE CURB RAMP, REF: DETAIL 6/C-2.
- CONCRETE SIDE WALK, REF: DETAIL 2/C-2.
- 6" HIGH 6x8x16 CMU WALL WITH 12x16 CMU PILASTERS, REF: DETAIL 1/C-2.
- 8" HIGH 6x8x16 CMU WALL WITH 12x16 CMU PILASTERS, REF: DETAIL 11/C-2.
- 6" HIGH 6x8x16 CMU WALL WITH WROUGHT IRON FENCE, REF: DETAIL 13/C-2.
- 6" HIGH WROUGHT IRON SLIDING GATE.
- 30" LONG SLIDING GATE.
- 24" WROUGHT IRON GATE.
- 2-25" WROUGHT IRON GATE.
- RETAINING WALL REF: GRADING AND DRAINAGE AND STRUCTURAL.
- STEEL STAIRS AND LANDING, HANDRAIL AND GUARDRAIL, REF: STRUCTURAL.
- 6" THICK CONCRETE SLAB, 4000 PSI MIN. WITH #3 BARS AT 12" O.C., EACH WAY OVER COMPACTED BASE.
- ASPHALT PAVING, REF: SOILS REPORT FOR SPECIFICATIONS.
- 6" GRAVEL GROUND COVER OVER COMPACTED BASE.
- LANDSCAPING SETBACK, SEE LANDSCAPING PLAN.
- EXISTING CURB AND GUTTER.
- EXISTING FINE HYDRANT.
- 10'x60' TRUCK SCALE IN PIT BY OWNER, SEE SHEET S-5 FOR DETAILS.
- 4" WASTE LINE, REF: WASTE PLAN FOR CONTINUATION.
- DOUBLE CLEAN OUTS.
- 3 1/2" GAS LINE, REF: GAS PIPING PLAN FOR CONTINUATION.
- 1 1/4" WATER LINE.
- WATER METER.
- GAS METER.
- NEW FIRE HYDRANT.
- EXISTING SIDE WALK, FIELD VERIFY WIDTH.
- ROLL OFF DUMPSTER WITH 10'x12' CONCRETE PAD.
- NOT USED.
- TRUCK DUMP AND CONVEYER PIT, SEE SHEET S-5 FOR DETAILS.
- 10'x70' TRUCK SCALE BY OWNER, SEE SHEET S-6 FOR DETAILS.
- CONDENSER ON CONC. PAD, REF: MECHANICAL.

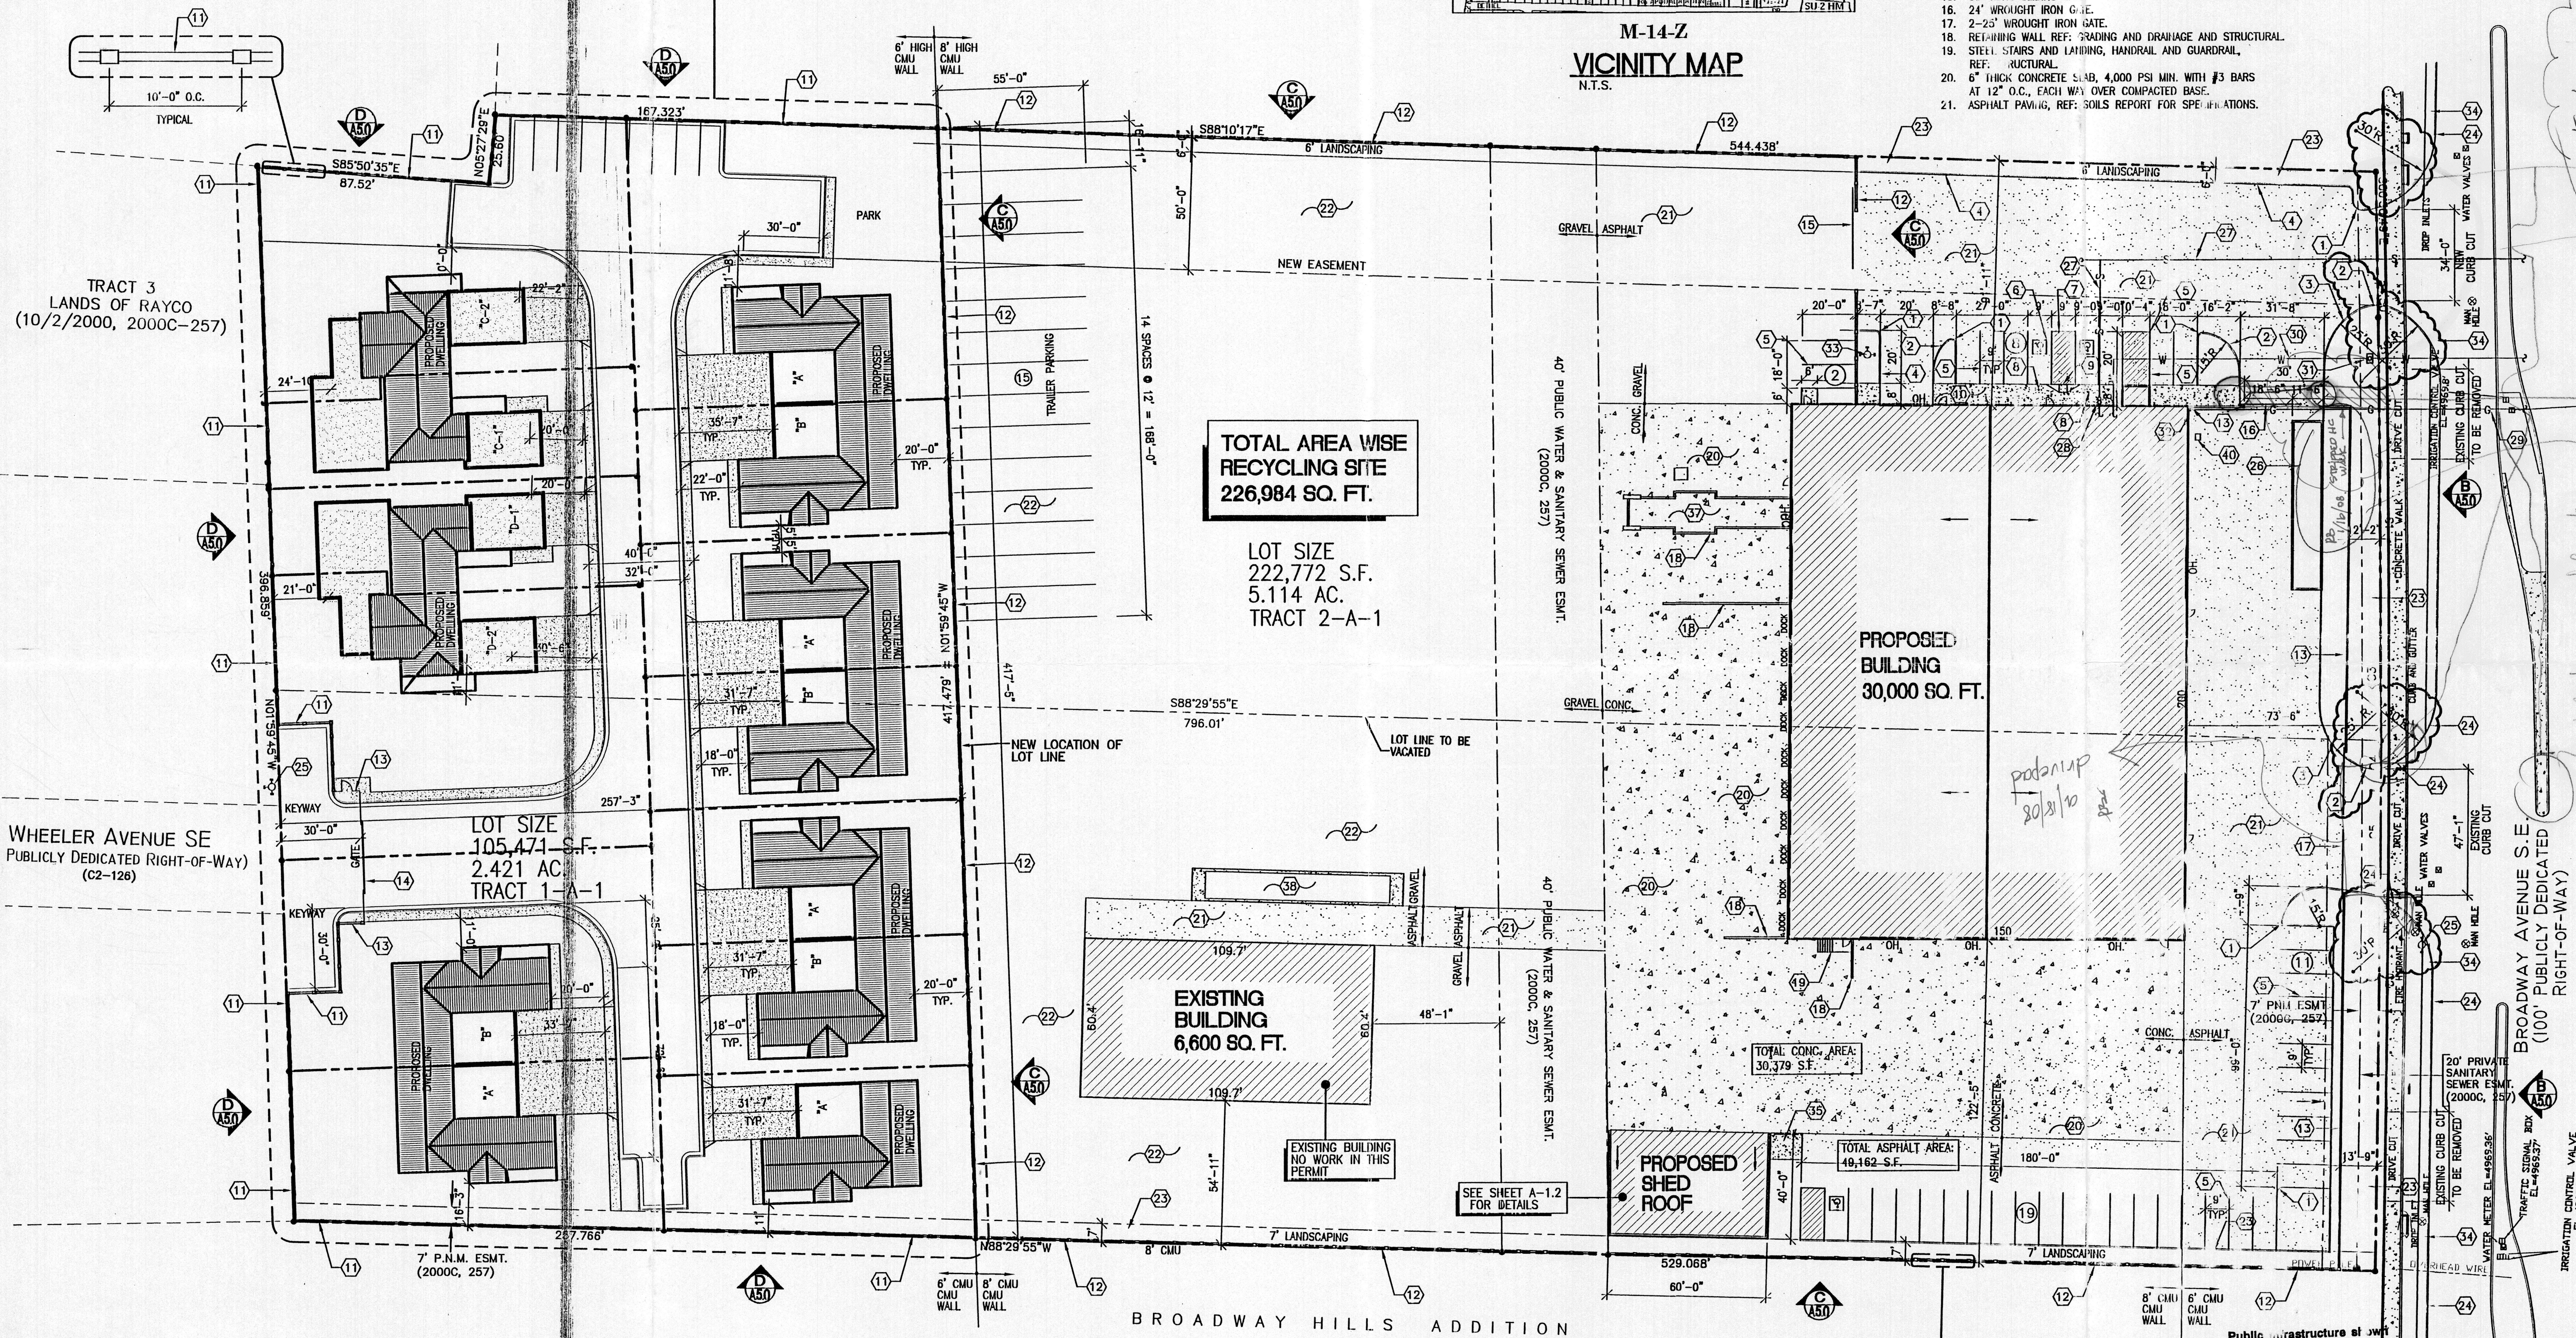

TOTAL AREA WISE
RECYCLING SITE
226,984 SQ. FT.

LOT SIZE
222,772 S.F.
5.114 AC.
TRACT 2-A-1

PROPOSED
BUILDING
30,000 SQ. FT.

EXISTING
BUILDING
6,600 SQ. FT.


PROPOSED
SHED
ROOF

LINE TABLE

NUMBER	DELTA ANGLE	CHORD	DIRECTION	RADIUS	ARC LENGTH	CHORD LENGTH
C1	00°46'05"	N 00°14'14"		11873.07	159.16	159.16
C2	00°57'55"	S 00°37'46"		11873.07	200.02	200.02



1 SITE PLAN
1"=30'

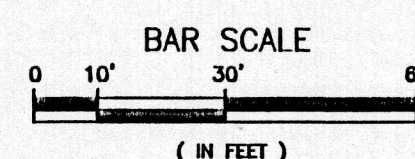

LEGEND

- ASPHALT PAVING
- GRAVEL
- FUTURE RESIDENTIAL AREA
- CONCRETE PAD

WISE RECYCLING SITE PLAN

ALBUQUERQUE, NEW MEXICO
PROJECT #0682

REVISION DATE
03-20-2007
03-29-2007
04-17-2007
05-08-2007

STATE OF NEW MEXICO
RICHARD P. BENNETT
REGISTERED ARCHITECT
MAY 08 2007

DATE
02-27-2007

DATE
JAN 16 2008

NUMBER
C-1

CIRCULATION LAYOUT
APPROVED

Signature and Date

1. P.U.E., FILED 02/28/2003; BK. 2009C, PG. 48
2. P PRIVATE UTILITY EASEMENT, FILED 02/28/2003; BK. 2009C, PG. 48
3. PRIVATE DRIVEWAY EASEMENT, FILED IN BK. 2009C, FOLIO 257
4. PRIVATE WATER, SANITARY SEWER AND P.U.E., FILED 02/28/2003; BK. 2009C, PG. 48
5. PNM EASEMENT, FILED IN BK. 2009C, FOLIO 257
6. 20' PRIVATE SANITARY SEWER EASEMENT, FILED IN BK. 2009C, FOLIO 257
7. 7' PNM EASEMENT, FILED IN BK. 2009C, FOLIO 257
8. 40' PUBLIC WATER AND SANITARY SEWER EASEMENT, FILED IN BK. 2009C, FOLIO 257
9. PUBLIC UNDERGROUND DRAINAGE EASEMENT, FILED 02/28/2003; BK. 2009C, PG. 48

1. EXISTING CONCRETE STANDARD CURB AND GUTTER. PER COA STD DWG 2416A.
2. CONSTRUCT ACCESS RAMP PER DETAIL (A).
3. CONSTRUCT NEW CONCRETE VALLEY GUTTER. PER COA STD DWG 2420.
4. CONSTRUCT 4" CONCRETE SIDEWALK.
5. CONSTRUCT NEW ASPHALT.
6. CONSTRUCT NEW 6" CONCRETE CURB.
7. CONSTRUCT CURB ACCESS RAMP PER DETAIL (A).
8. CONSTRUCT CONCRETE VALLEY GUTTER PER DETAIL (A).
9. CONSTRUCT NEW SINGLE TYPE 'D' INLET PER COA DWG 2206.
10. CONSTRUCT NEW DOUBLE TYPE 'D' INLET PER DETAIL (A).
11. CONSTRUCT CONCRETE PAVEMENT.
12. CONSTRUCT RETAINING WALL.
13. CONSTRUCT 6" CONCRETE SIDEWALK.
14. REMOVE & DISPOSE EXISTING CONCRETE DRIVEPAD. CONSTRUCT STD C & G AND 6" SIDEWALK.
15. CONSTRUCT CONCRETE DRIVEPAD PER COA STD DWG 2426.
16. CONSTRUCT CONCRETE SIDEWALK.
17. CONSTRUCT 6" WIDE CONCRETE SLAB, Not Built FOR TRAILER LEU SUPPORT. SEE DETAIL (A).
18. CONSTRUCT 6" CONCRETE CHANNEL. SEE DETAIL (A).
19. EXISTING WALL - ~~Removed~~
20. NEW LANDSCAPING
21. CONSTRUCT GRAVEL PAVEMENT
22. NEW SLIDING GATE
23. 6" HIGH CHU WALL
24. NEW VSCALE TRUCK
25. CONSTRUCT REFUSE ENCLOSURE
26. ~~Concrete not built.~~

ITEM	EXISTING	PROPOSED
IMMOUNTABLE CURBS AND GUTTER		
HEADER CURBS		
CURBS ELEVATIONS		
SPOT ELEV.	$\times 16.7$	$\diamond 16.7$
RIGHT OF WAY EASEMENT		
CENTERLINE		
TOP OF ASPHALT ELEV.		
RETAINING WALL		
FLOW LINE ELEV.		
DRAINAGE SWALE		
DIRECTION OF FLOW		
TRAFFIC CONTROL BOX		
WATER METER		
IRRIGATION CONTROL BOX		
EXISTING GATE		
POWER POLE (GUYED)		
LIGHT POLE		
ASPHALT PAVING		
ASPHALT PAVING		
WALL		
CONTOUR W/ ELEV.		
STANDARD CURBS & GUTTER		
ROOF DRAIN		
AS-BUILT ELEV.		

4. BLI recommends that the Owner obtain a Geotechnical Evaluation of the on-site soils prior to foundation/structural design.
5. This Plan recommends positive drainage away from all structures to prohibit ponding of runoff which may cause structural settlement. Future alteration of grades adjacent to the proposed structures is not recommended.
6. Irrigation within 10 feet of any proposed structure is not recommended. Introduction of irrigation water into subsurface soils adjacent to the structure could cause settlement.
7. This Plan is prepared to establish on-site drainage and grading criteria only. BLI assumes no responsibility for subsurface analysis, foundation/structural design, or utility design.
8. Localities may require all footings to be placed in natural undisturbed soils. If the Contractor plans to place footings on engineered fill, a certification by a registered Professional Engineer will be required. If the contractor wishes BLI to prepare the Certification, we must be notified PRIOR to placement of the fill.
9. BLI recommends that the Owner obtain the services of a Geotechnical Engineer to test and inspect all earthwork aspects of the project.
10. The property boundary shown on this Plan is given for informational purposes only to describe the project limits. Property boundary information shown here does not constitute a boundary survey. A boundary survey performed by a Licensed New Mexico Registered Professional Surveyor is recommended prior to construction.

PROPERTY ADDRESS	MAPPING
2525 BROADWAY BLVD. SE ALBUQUERQUE NM, 87102	ALL PROJECT SURVEYING BY HARRIS SURVEYING, INC. JANUARY, 2007
LEGAL DESCRIPTION	PROJECT BENCHMARK
TRACTS 1A AND 1B, LANDS OF RAYCO, ALBUQUERQUE BERNALILLO COUNTY, NM	ACS MONUMENT "1-M14" ELEVATION 4945.64 FEET

BRASHER & LORENZ
CONSULTING ENGINEERS

2201 San Pedro Blvd. NE Bldg. 1, Suite 1200
Albuquerque, New Mexico 87110
Phone: (505) 898-8086 Fax: (505) 898-8188

**TITLE: WISE RECYCLING CENTER
GRADING AND DRAINAGE PLAN**

[illegible]

City Project No.	Zone Map No. M-14	Sheet 1	of 4
------------------	----------------------	------------	---------

PHASE I WISE RECYCLING

PHASE I WISE RECYCLING


I, Steven K. Morrow, NMPE 158/9, of the firm Brasher and Lorenz, Inc., hereby certify that this project has been graded and will drain in substantial compliance with and in accordance with the design intent of the approved plan dated 11-28-07. The record information edited onto the original design document has been obtained by Leonard G. Martinez, NMPE 9801, of the firm Brasher and Lorenz, Inc.

I further certify that I have personally visited the project site on 1-7-08 and have determined by visual inspection that the survey data provided is representative of actual site conditions and is true and correct to the best of my knowledge and belief. This certification is submitted in support of a request for Permanent Certification of Occupancy.

The information presented herein is not necessarily complete and is intended only to verify substantial compliance of the grading and drainage aspects of this project. Those relying on this record document are advised to obtain independent verification of its accuracy before using it for any other purpose.

Steven K. Morrow, NMPE 13679
1-14-08
Date


STEVEN K. MORROW
NEW MEXICO
13879
1-14-08

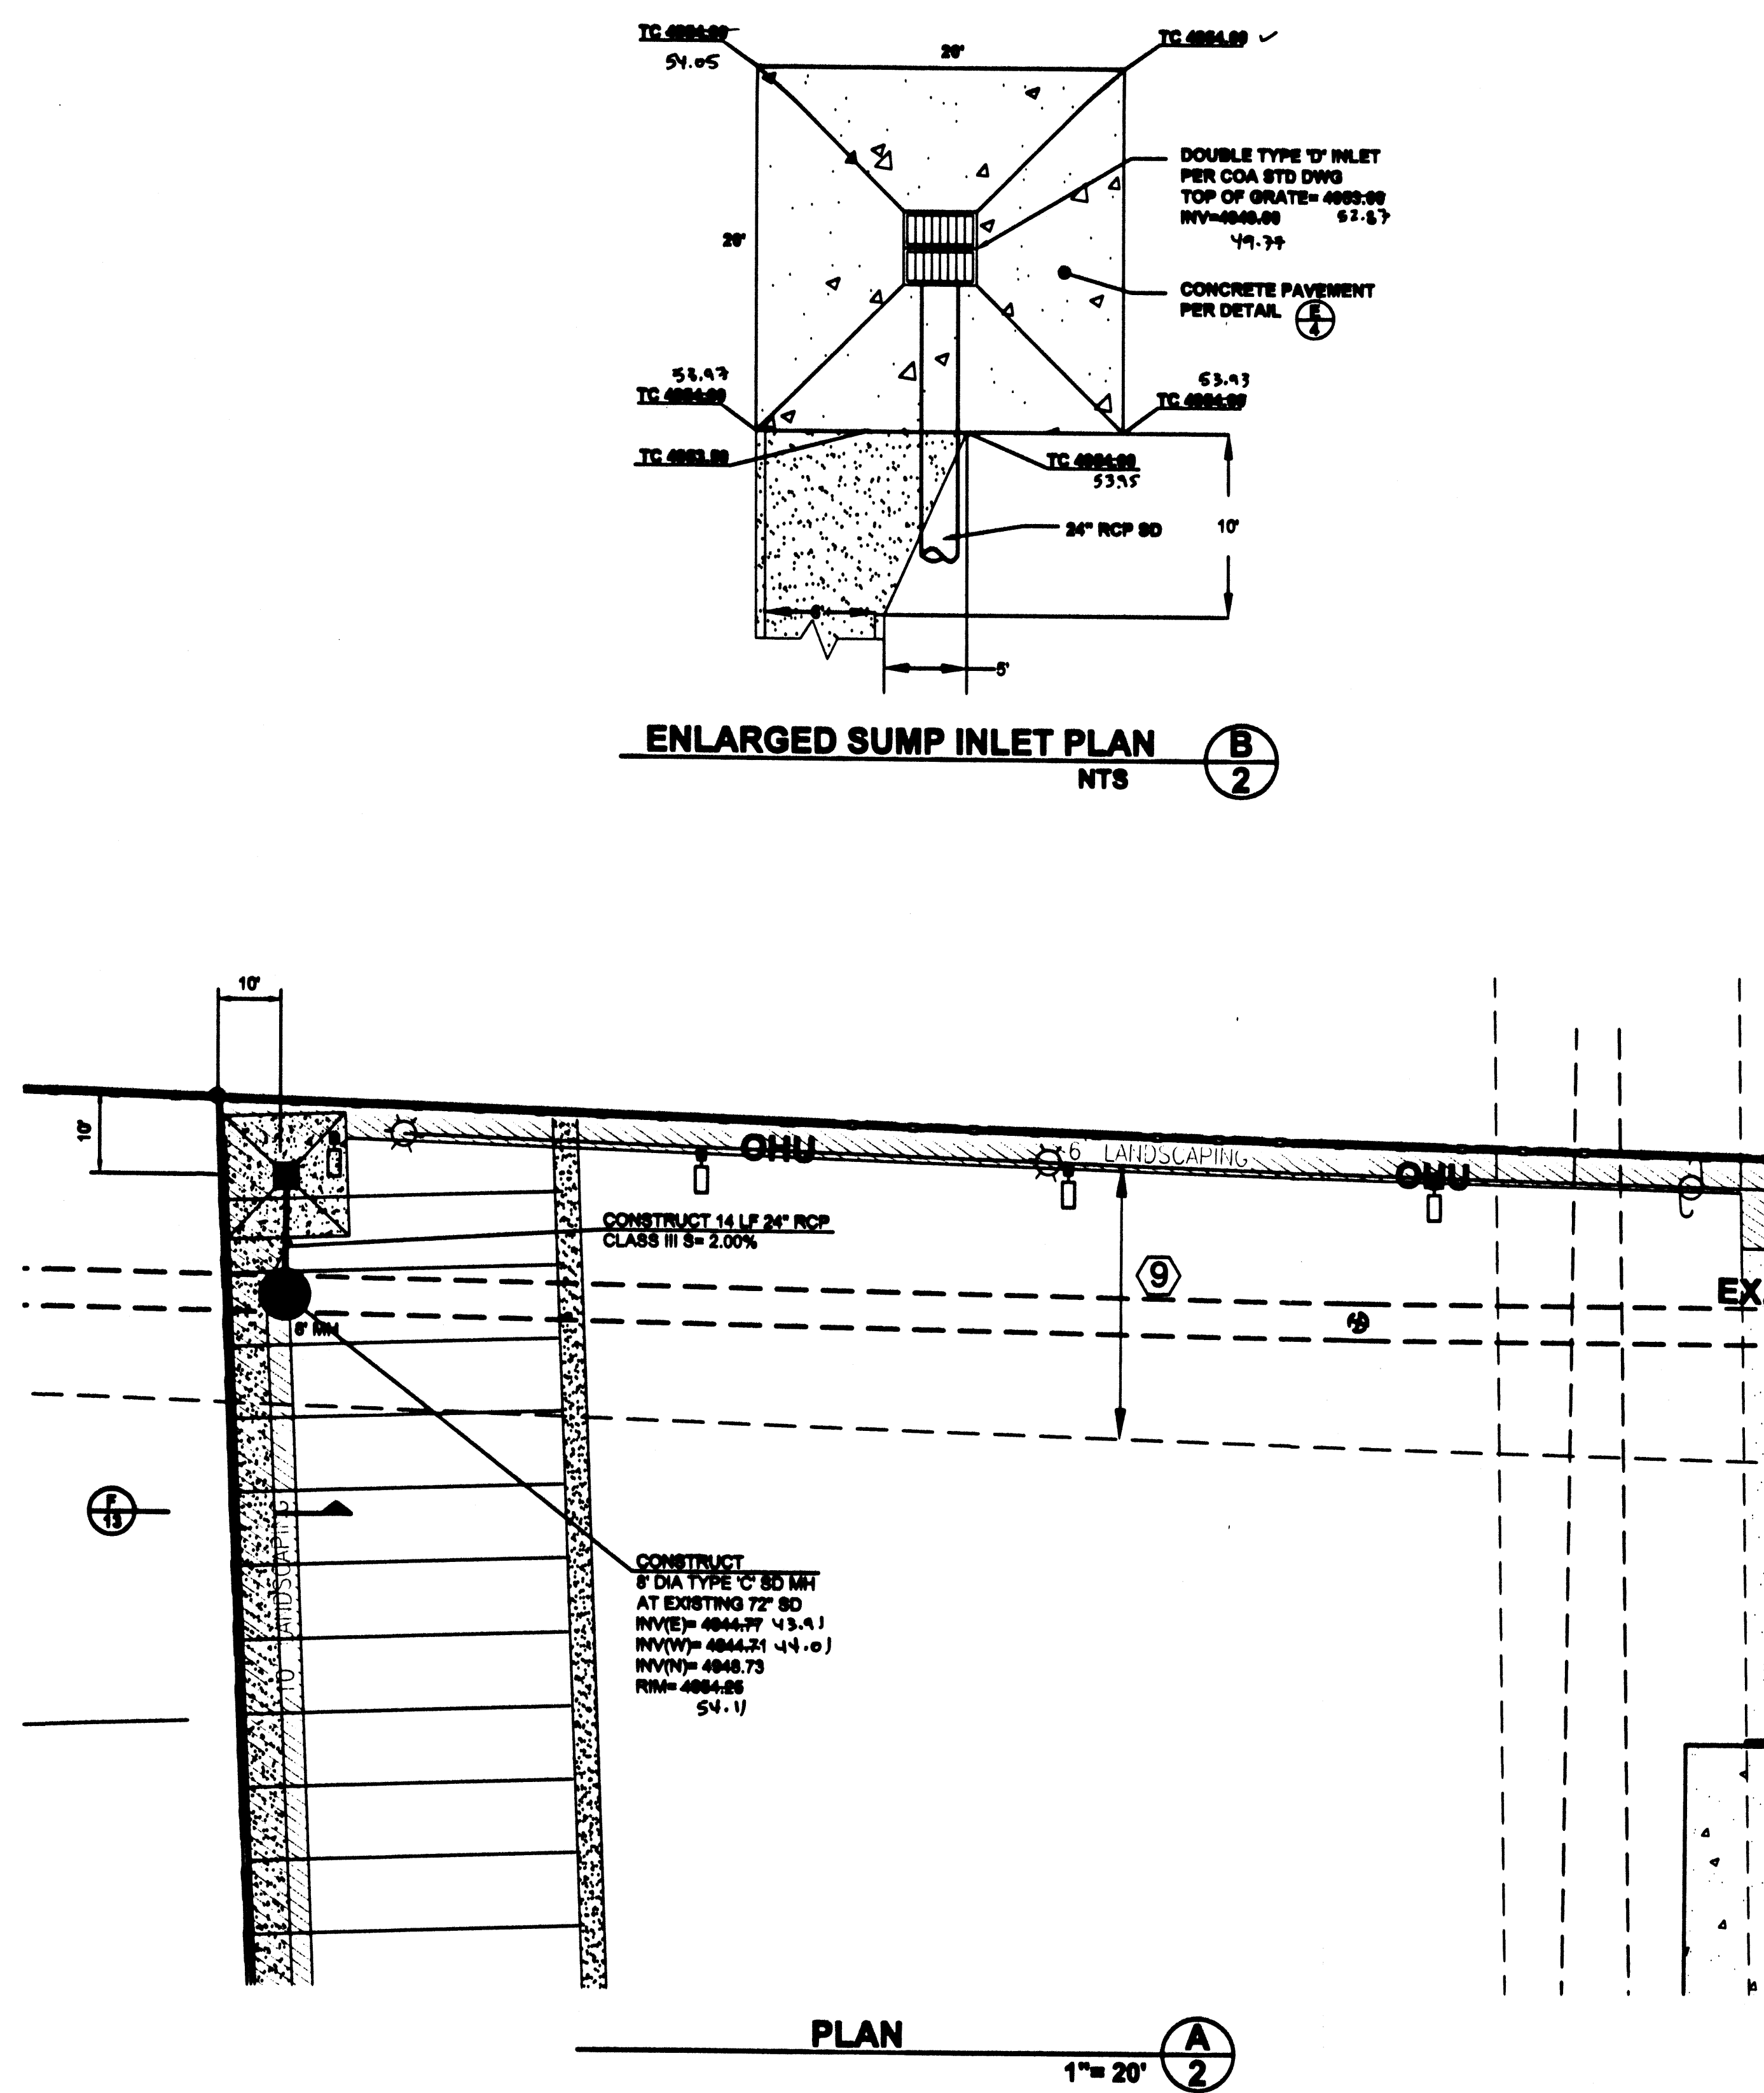

**DRAINAGE FACILITIES WITHIN CITY RIGHT-OF-WAY
NOTICE TO CONTRACTOR**

- AN EXCAVATION PERMIT WILL BE REQUIRED BEFORE BEGINNING ANY WORK WITHIN CITY RIGHT-OF-WAY.
- ALL WORK DETAILED ON THESE PLANS TO BE PERFORMED, EXCEPT AS OTHERWISE STATED OR PROVIDED HEREON, SHALL BE CONSTRUCTED IN ACCORDANCE WITH THE "CITY OF ALBUQUERQUE STANDARD SPECIFICATIONS FOR PUBLIC WORKS CONSTRUCTION", 1999 EDITION, AS AMENDED THROUGH UPDATE NO. 7.
- THREE WORKING DAYS PRIOR TO ANY EXCAVATION, THE CONTRACTOR MUST CONTACT LINE LOCATING SERVICE, 785-1234 FOR THE LOCATION OF EXISTING UTILITIES.
- PRIOR TO CONSTRUCTION THE CONTRACTOR SHALL EXCAVATE AND VERIFY THE LOCATIONS OF ALL CONSTRUCTIONS. SHOULD A CONFLICT EXIST, THE CONTRACTOR SHALL NOTIFY THE ENGINEER SO THAT THE CONFLICT CAN BE RESOLVED WITH A MINIMUM AMOUNT OF DELAY.
- BACKFILL COMPACTION SHALL BE ACCORDING TO TRAFFIC/STREET USE.
- MAINTENANCE OF THE FACILITY SHALL BE THE RESPONSIBILITY OF THE OWNER OF THE PROPERTY BEING SERVED.
- WORK ON ARTERIAL STREETS SHALL BE PERFORMED ON A 24-HOUR BASIS.

APPROVALS

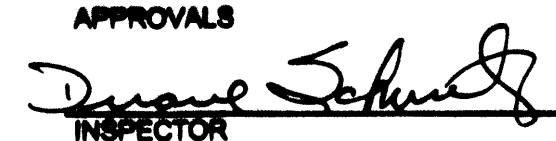
 1-14-08
 INSPECTOR DATE

LEGEND		AS-BUILT INFORMATION	
ITEM	EXISTING	PROPOSED	
STORM SEWER	36" STS	36" STS	
CURB AND GUTTER			
HEADER CURB			
DROP INLET			
CURB ELEVATIONS			
RIGHT OF WAY			
EASEMENT			
POWER POLE (GUYYED)	PP	PP	
CENTERLINE			
TOP OF ASPHALT ELEV.	TA 18.2	TA 18.2	
TOP OF CURB ELEV.	TC 18.2	TC 18.2	
ASPHALT PAVING			
WALL			
STANDARD CURB & GUTTER			

SURVEY INFORMATION		ENGINEER'S SEAL	
FIELD NOTES	DATE	BY	DATE
NO.			

REMARKS		REVISIONS	
NO.	DATE	BY	DATE

DESIGNED BY		DRAWN BY		CHECKED BY	
DAL	KRH	DAL	KRH	DAL	KRH

**CITY OF ALBUQUERQUE
PUBLIC WORKS DEPARTMENT
ENGINEERING DEVELOPMENT GROUP**

**WISE RECYCLING CENTER
STORM INLETS
STORM SEWER PLAN & PROFILE**

Design Review Committee	City Engineer Approval	Mo./Day/Yr.	Mo./Day/Yr.

City Project No. _____ Zone Map No. M-14 Sheet 2 of 4

Sheet 3 of 4

[illegible]


RETAINING WALL NOTES:

- All cells with reinforcement shall be completely filled with concrete.
- All wall sections are designed based on special inspection per UBC.
- All footing continuous reinforcement shall have a 20" min. lap splice; splices in adjacent reinforcement shall not be more than 3 feet apart.
- Concrete shall be protected from high temperatures in compliance with ACI 308, and shall not be poured when mix temperature is above 90 degrees F.
- Concrete shall not be dropped through reinforcement such that segregation of cement and aggregates occurs.
- All footing subgrade and base shall be compacted to 95% modified proctor per ASTM D-1557.
- Rubber flanged control joints in masonry shall be provided at 24' O.C.; control joints shall be sealed both sides of wall with elastomeric sealant.
- All masonry units shall be hollow conforming to ASTM C90, Grade N, and shall have cured for at least 28 days before placement in wall.
- All masonry shall be laid in running bond only, and placed without waste grout in interior joints to obstruct continuously filled cells.
- THIS RETAINING WALL IS DESIGNED EXCLUSIVELY FOR USE ON WISE RECYCLING AND IS NOT APPLICABLE TO ANY OTHER SITE.
- Wall design assumes that a 4'-6" garden wall of 6" CMU will be constructed on top of the retaining wall.
- All masonry surfaces to be backfilled against shall be coated with emulsified asphalt, or other moisture barrier as approved by the Engineer.
- Before construction, the contractor shall field verify the horizontal and vertical location of any utilities which may be within the work area.
- Reinforcement for concrete poured on grade shall be supported by steel chairs.
- Walls are designed assuming the following:
 $f_c = 4000$ psi; maximum aggregate size shall be per ASTM C33; max. slump 4"; no admixtures allowed.
 $f_y = 60,000$ psi (ASTM A-615 GR 60); all deformed, non-coated, cold bent
 $f_m = 1800$ psi
Unit weight of backfill = 110 pcf
Concrete/coast of friction = 0.40
Allowable soil bearing pressure = 1800 pcf
Active pressure = 35 psf
Slope active pressure = 35 psf
Passive pressure = 300 psf
In the event any of these criteria cannot be met, or if the results of a site-specific geotechnical investigation indicate that these parameters are not appropriate, the Engineer must be consulted for possible modifications to the design.

REINFORCEMENT SCHEDULE

(1) RANGE	A	B	C	12" CMU	6" CMU	(2)	(3)	(4)
5'-6" - 7'-4"	1'-6"	5'-0"	3'-10"	5 CRSES	6 CRSES	#5 @ 6"	#5 @ 16"	#5 @ 16"
5'-0" - 6'-6"	1'-3"	4'-6"	3'-2"	4 CRSES	6 CRSES	#5 @ 6"	#5 @ 16"	#5 @ 16"
5'-4" - 6'-0"	1'-0"	4'-0"	3'-2"	3 CRSES	6 CRSES	#5 @ 6"	#5 @ 16"	#5 @ 16"
4'-8" - 5'-4"	1'-0"	3'-6"	3'-2"	2 CRSES	6 CRSES	#5 @ 6"	#5 @ 16"	#5 @ 16"
4'-0" - 4'-8"	1'-0"	2'-6"	3'-2"	1 CRSES	6 CRSES	#5 @ 6"	#5 @ 16"	#5 @ 16"
3'-4" - 4'-0"	1'-0"	2'-3"	3'-2"	-	6 CRSES	#5 @ 6"	#5 @ 16"	#5 @ 16"
2'-8" - 3'-4"	1'-0"	2'-0"	3'-0"	-	5 CRSES	#5 @ 6"	-	-
2'-0" - 2'-8"	0'-10"	2'-0"	2'-4"	-	4 CRSES	#5 @ 6"	-	-
1'-4" - 2'-0"	0'-10"	1'-6"	1'-8"	-	3 CRSES	#5 @ 6"	-	-


(DIMENSION "C" IS THE DISTANCE THAT "X" REINFORCEMENT EXTENDS UPWARD ABOVE THE TOP OF THE FOOTING)

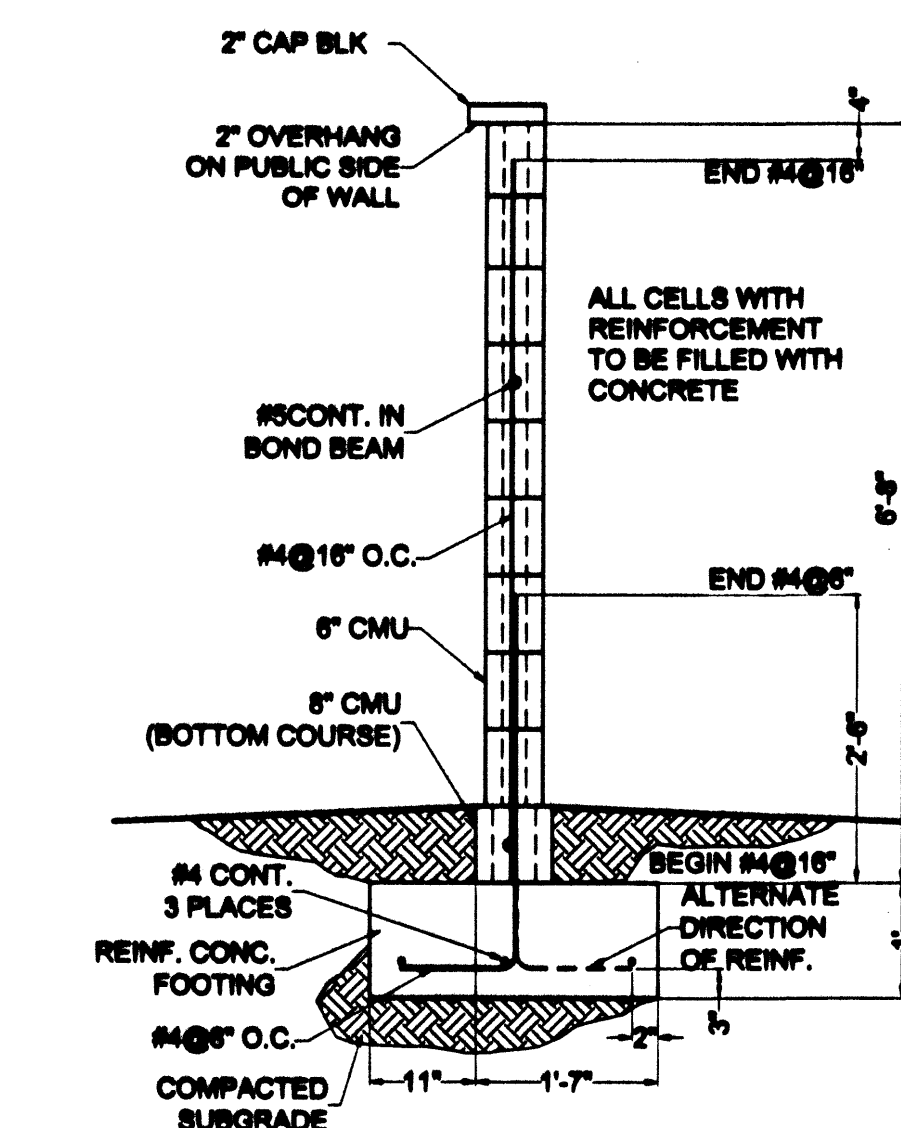

CMU GARDEN WALL DETAIL

NTS


B
4

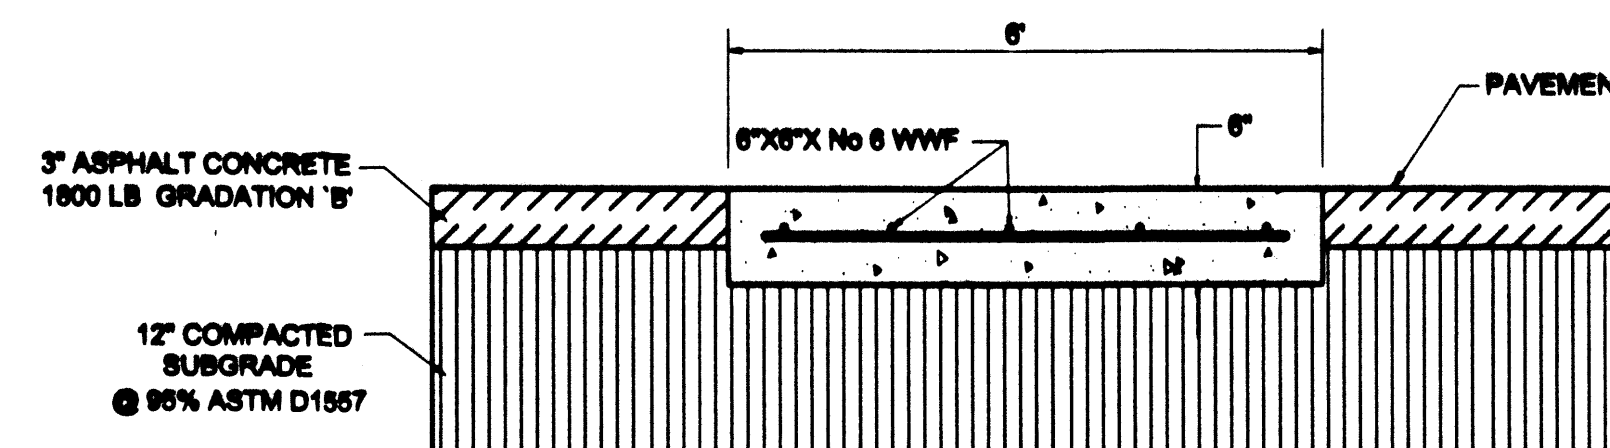

CONCRETE SLAB FOR TRAILERS

NTS


D
4

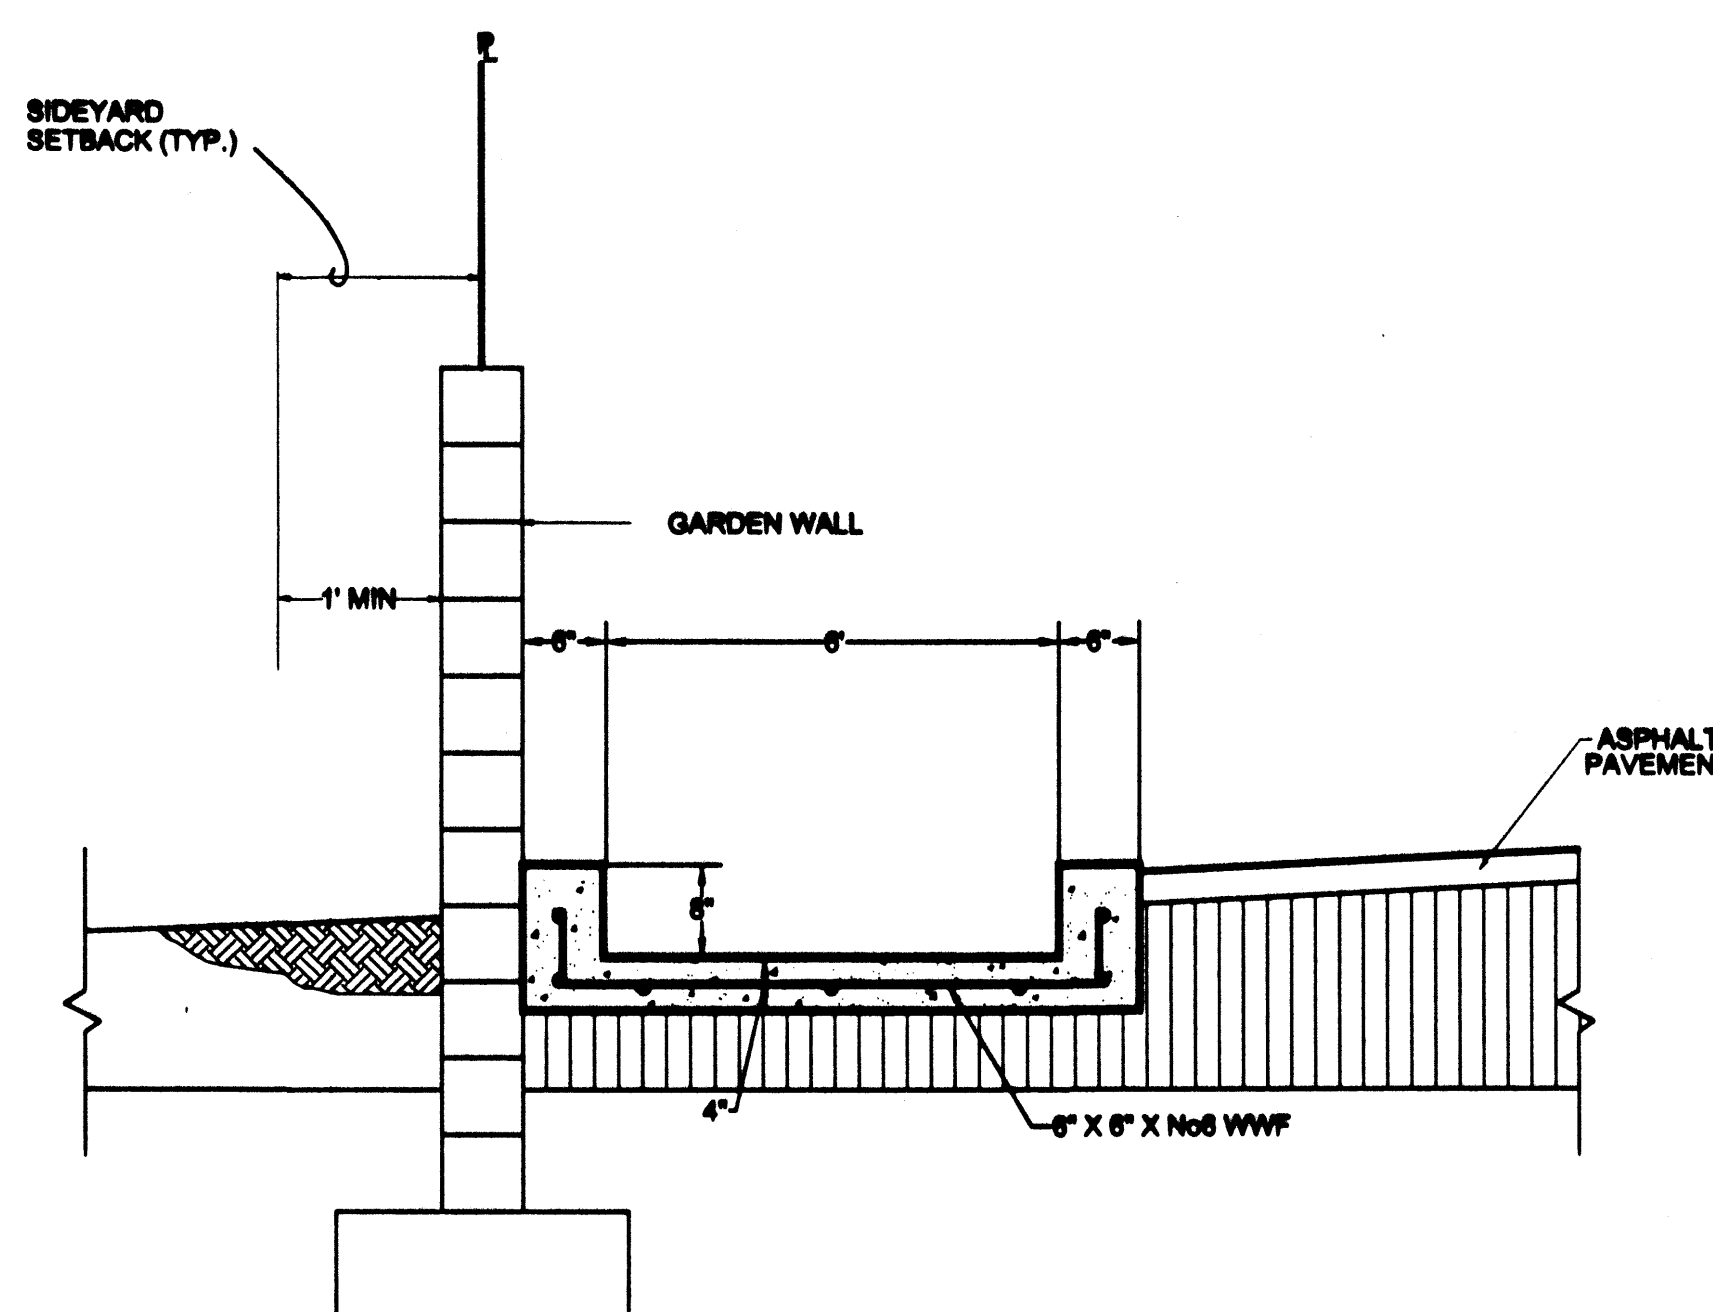

CONCRETE CHANNEL DETAIL

NTS


F
4

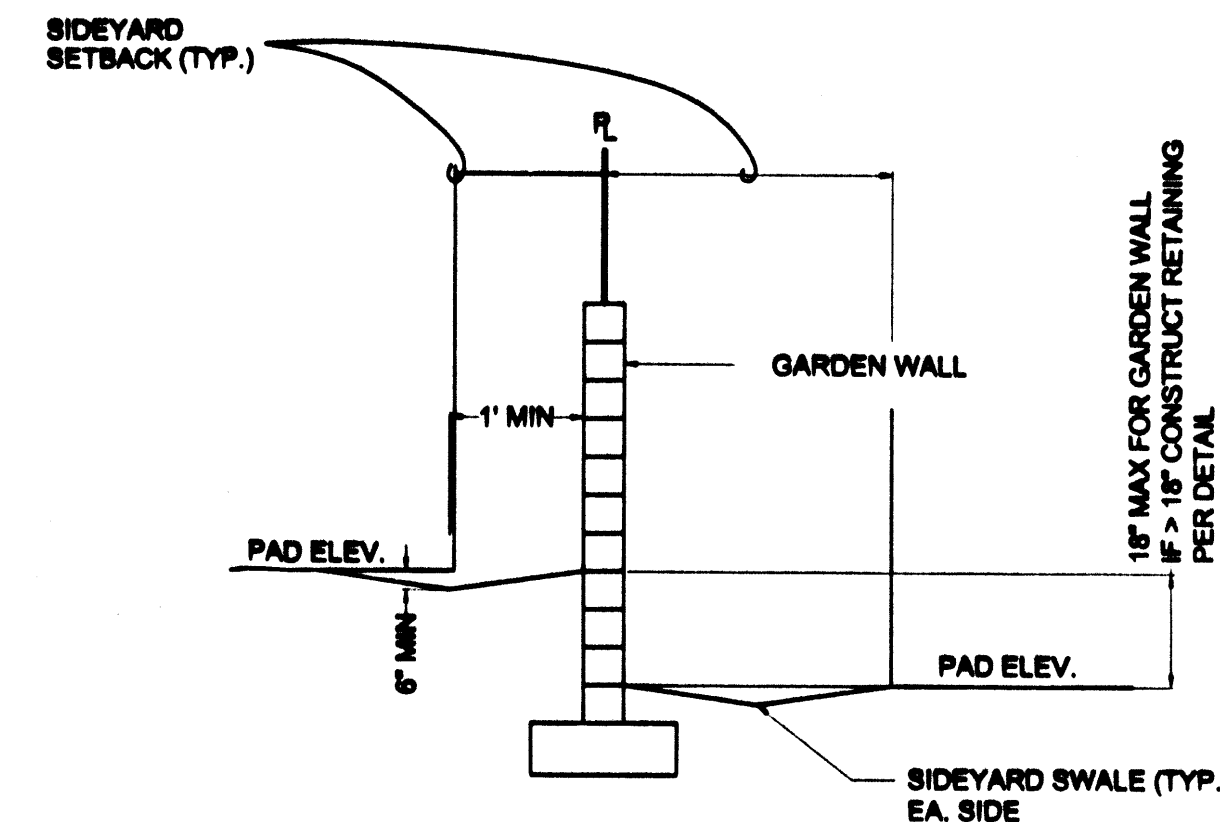

SIDEYARD GRADING DETAIL

NTS


C
4

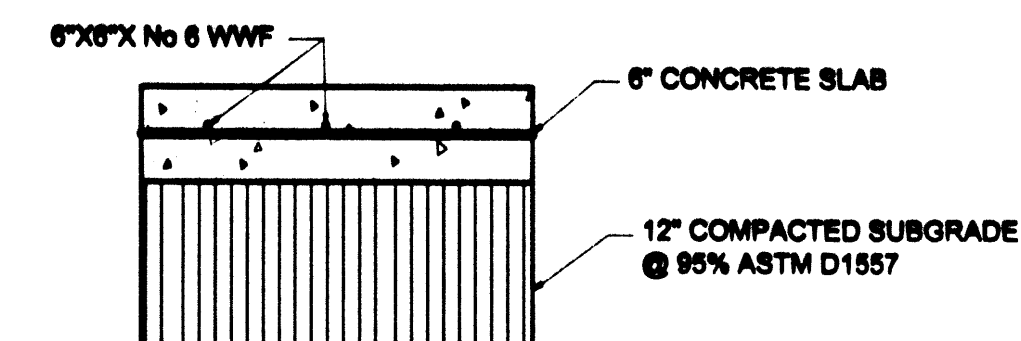

CONCRETE PAVEMENT SECTION

NTS

E
4

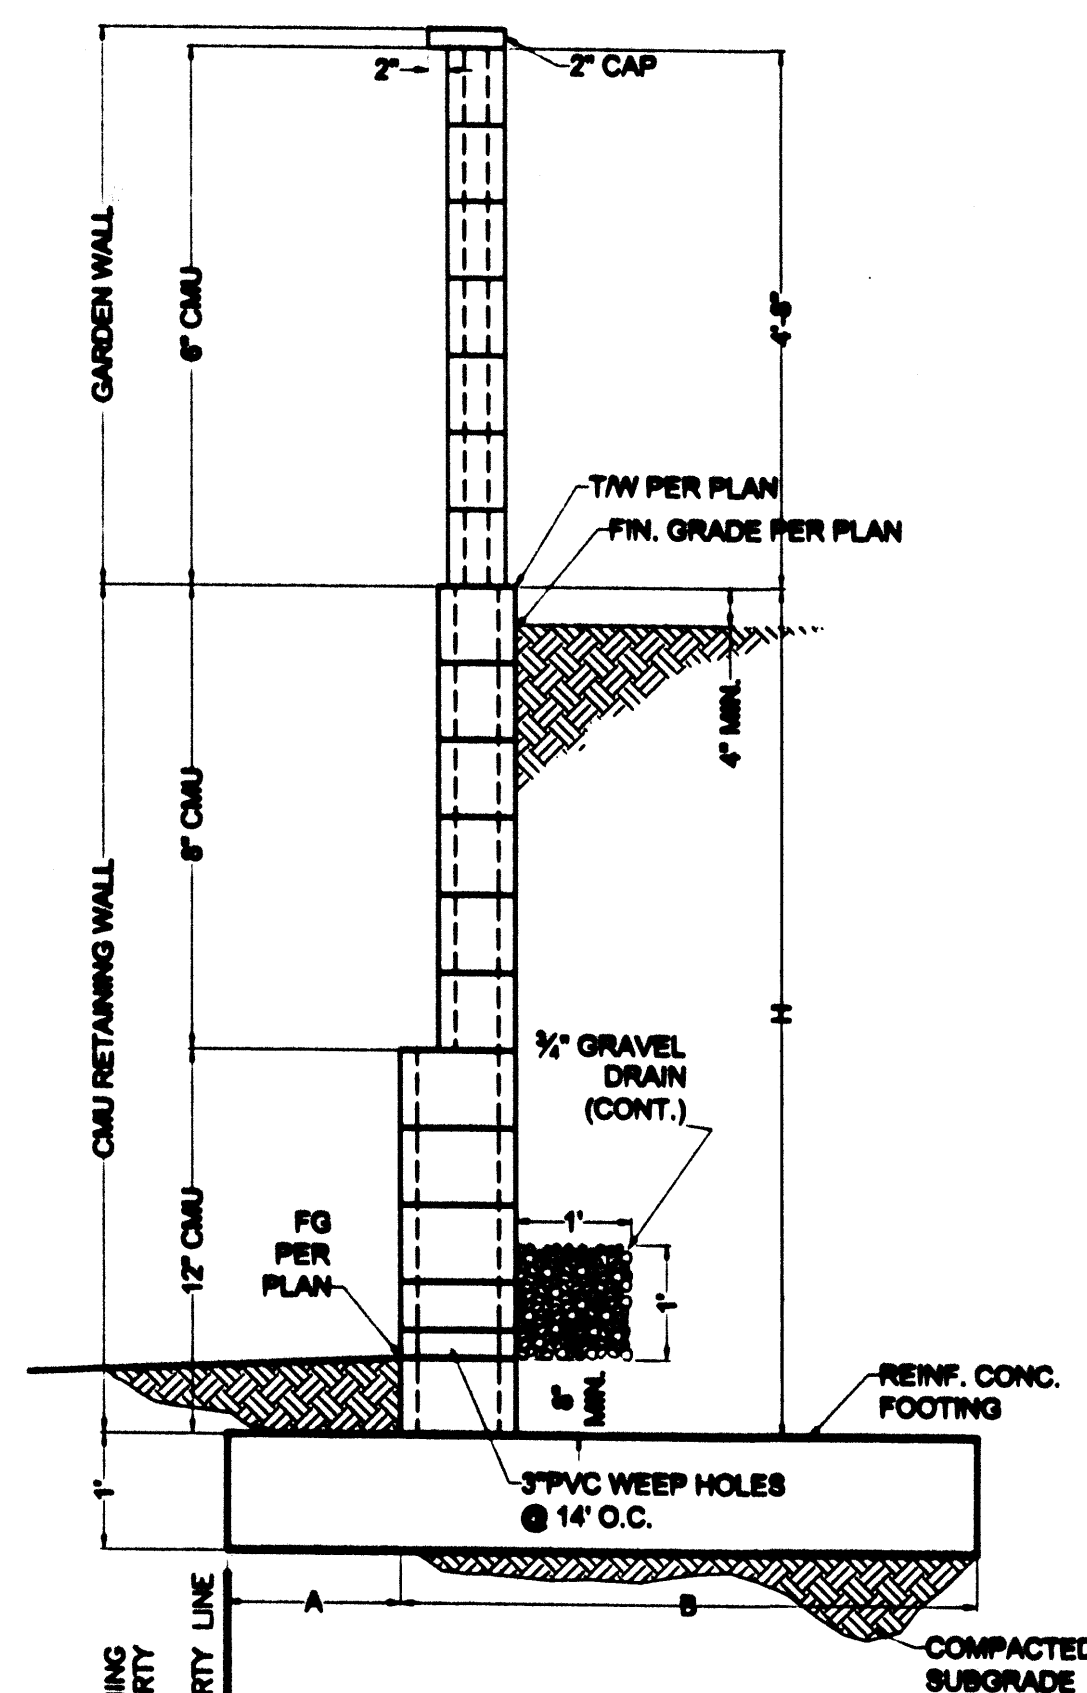


SECTION

NTS

WISE RECYCLING RETAINING WALL DETAILS

NTS

A
4

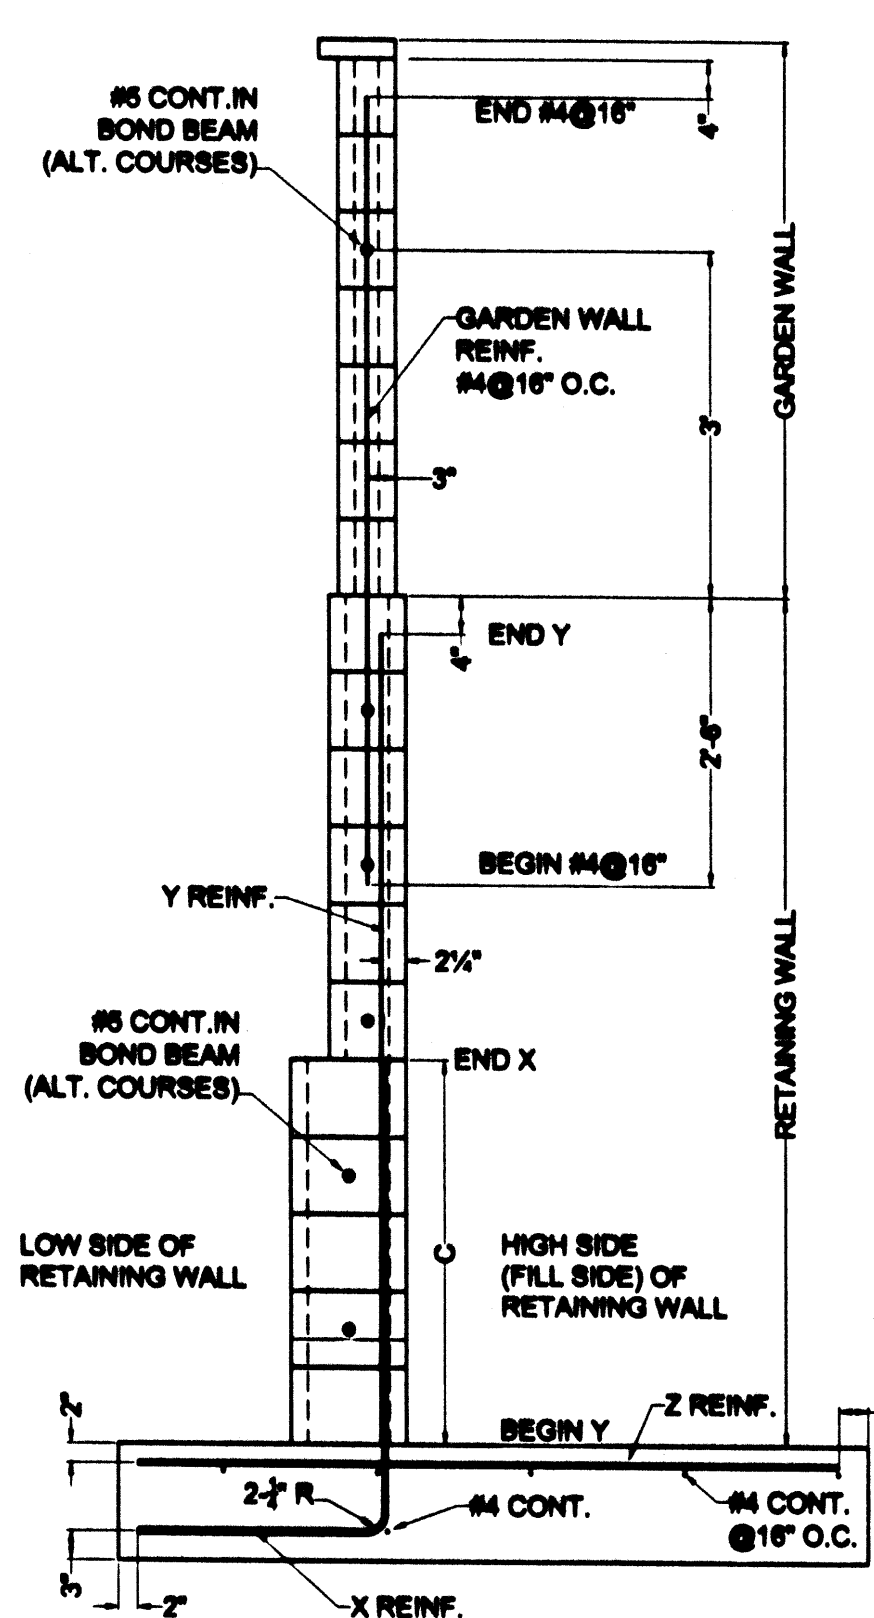


REINFORCEMENT

NTS

AS-BUILT INFORMATION	
CONTRACTOR	DATE
INSPECTOR'S	DATE
FIELD VERIFICATION BY	DATE
CONTRACTOR'S	DATE
MICRO-FILM INFORMATION	
DATE	DATE

BENCHMARKS	
ACS MONUMENT "14.14" EL. = 466.507	DATE
ACS MONUMENT "15.14" EL. = 466.423	DATE

SURVEY INFORMATION	
FIELD NOTES	DATE
BY	DATE
NO.	DATE

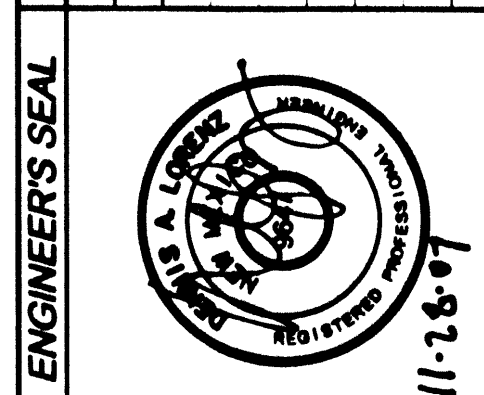

ENGINEER'S SEAL	
REMARKS	BY
REVISIONS	DATE
DESIGN	DATE
DESIGNED BY	D.A.L.
DRAWN BY	K.R.H.
CHECKED BY	D.A.L.

BRASHER & LORENZ
CONSULTING ENGINEERS
2201 San Pedro Blvd. NE, Suite 1200
Albuquerque, New Mexico 87110
Phone: (505) 885-0080 Fax: (505) 885-4188

CITY OF ALBUQUERQUE
PUBLIC WORKS DEPARTMENT
ENGINEERING DEVELOPMENT GROUP

WISE RECYCLING CENTER
GRADING, DRAINAGE & WALL DETAILS

Design Review Committee	City Engineer Approval	Mo./Day/Yr.	Mo./Day/Yr.
City Project No.	Zone Map No.	Sheet	of
	M-14	4	4

AMENDED GRADING AND DRAINAGE PLAN

PURPOSE AND SCOPE

THIS AMENDED GRADING AND DRAINAGE PLAN IS PRESENTED TO OUTLINE THE DRAINAGE MANAGEMENT CRITERIA FOR CONTROLLING DEVELOPED RUNOFF GENERATED BY THE PROJECT SITE, AND TO IDENTIFY THE STORM DRAINAGE INFRASTRUCTURE RECOMMENDED TO PROTECT THE SITE FROM OFF-SITE RUNOFF. THE PROJECT CONSISTS OF THE CONSTRUCTION OF A NEW TRUCK SCALE, A NEW LOADING DOCK AND REPAIRS TO AN EXISTING RECYCLING DUMP PIT AT THE EXISTING WISE RECYCLING CENTER. THIS PLAN IS PRESENTED AS AN AMENDMENT TO THE APPROVED GRADING AND DRAINAGE PLAN FOR WISE RECYCLING, DATED NOVEMBER 28, 2007.

SITE DESCRIPTION

PRESENTLY, THE PROJECT SITE IS FULLY DEVELOPED AS A RECYCLING CENTER. THE SITE IS LOCATED AT 2525 BROADWAY BOULEVARD SE IN ALBUQUERQUE, NEW MEXICO (SEE THE VICINITY MAP). THE SITE SLOPES FROM EAST TO WEST AT APPROXIMATELY 2 PERCENT. THE SITE IS BOUNDED BY RESIDENTIAL HOUSING IN THE SOUTH AND WEST. THE SAN JOSE CHURCH AND SCHOOL IS LOCATED TO THE NORTH OF THE SITE, AND BROADWAY BOULEVARD TO THE EAST.

EXISTING DRAINAGE CONDITIONS

THE SITE PRESENTLY DRAINS FROM EAST TO WEST. ON-SITE RUNOFF FLOWS TO THE WEST BOUNDARY AND IS INTERCEPTED BY AN EXISTING AREA DRAIN AT THE NORTHWEST CORNER OF THE SITE THAT DRAINS TO A REGIONAL DETENTION POND THAT IS LOCATED JUST WEST OF THE NORTHWEST QUADRANT OF THE PROPERTY. THE POND ACCEPTS FLOWS FROM A 78-INCH PUBLIC STORM DRAIN ORIGINATING IN BROADWAY BOULEVARD SE. THE STORM DRAIN FLOWS ALONG THE NORTH PROPERTY LINE OF THE SITE WITHIN A PUBLIC DRAINAGE EASEMENT.

THE SITE IS NOT IMPACTED BY ANY OFF-SITE SURFACE DRAINAGE ORIGINATING FROM THE NORTH, SOUTH, EAST OR WEST. ALL FLOWS FROM THE EAST ARE COLLECTED BY THE DRAINAGE IMPROVEMENTS IN BROADWAY BOULEVARD.

AS SHOWN BY THE FIRM PANEL FOR THIS AREA, THIS PROPERTY IS LOCATED WITHIN A ZONE X (500 YEAR) FLOOD ZONE.

PROPOSED CONDITIONS

AS SHOWN BY THE PLAN, THE PROJECT CONSISTS OF THE CONSTRUCTION OF A NEW TRUCK SCALE, A NEW LOADING DOCK AND REPAIRS TO AN EXISTING RECYCLING DUMP PIT AT THE EXISTING WISE RECYCLING CENTER. THE PLAN SHOWS THE ELEVATIONS AND DETAILS REQUIRED TO PROPERLY GRADE AND CONSTRUCT THE PROPOSED SITE IMPROVEMENTS.




THE SITE WILL CONTINUE TO DRAIN TO THE EXISTING AREA DRAIN THAT DRAINS AT THE REGIONAL DETENTION POND. EXISTING SITE DRAINAGE IS MANAGED BY SWALES IN ACCORDANCE WITH THE APPROVED PLAN. THE DIRECTION OF THE DRAINAGE FLOWS ARE GIVEN BY FLOW ARROWS.

PROJECT HYDROLOGY IS TABULATED FOR BOTH EXISTING AND PROPOSED CONDITIONS IN ACCORDANCE WITH THE DPM, VOLUME 2, CHAPTER 22.2. SINCE THE APPROVED GRADING AND DRAINAGE PLAN ASSUMED THE ENTIRE SITE LAND TREATMENT TO BE 100% IMPERVIOUS, THIS PROJECT RESULTS IN NO NET INCREASE IN DEVELOPED PEAK RUNOFF.

TEMPORARY EROSION CONTROL

IF REQUIRED BY THE CITY OF ALBUQUERQUE AND THE ENVIRONMENTAL PROTECTION AGENCY A DETAILED STORM WATER POLLUTION PREVENT PLAN (SWPPP) WILL BE PREPARED TO OUTLINE CRITERIA FOR THE MANAGEMENT OF STORM WATER FLOWS AND THE DISCHARGE OF POTENTIAL POLLUTANTS, BOTH DURING THE CONSTRUCTION PHASE AND LONG TERM LIFE OF THE PROJECT.

PROJECT HYDROLOGY								
WISE RECYCLING								
ZONE:	2							
P 30 HOUR	2.35							
P 10 DAY	3.95							
UNDEVELOPED								
BASIN	AREA (ac)	A (ac)	B (ac)	C (ac)	D (ac)	E	Q (cfs)	VOL (ac ft)
SITE	5.21	0.00	0.00	0.00	5.21	2.12	24.49	0.920
DEVELOPED (PROPOSED):								
BASIN	AREA (ac)	A (ac)	B (ac)	C (ac)	D (ac)	E	Q (cfs)	VOL (ac ft)
SITE	5.21	0.00	0.00	0.00	5.21	2.12	24.49	0.920

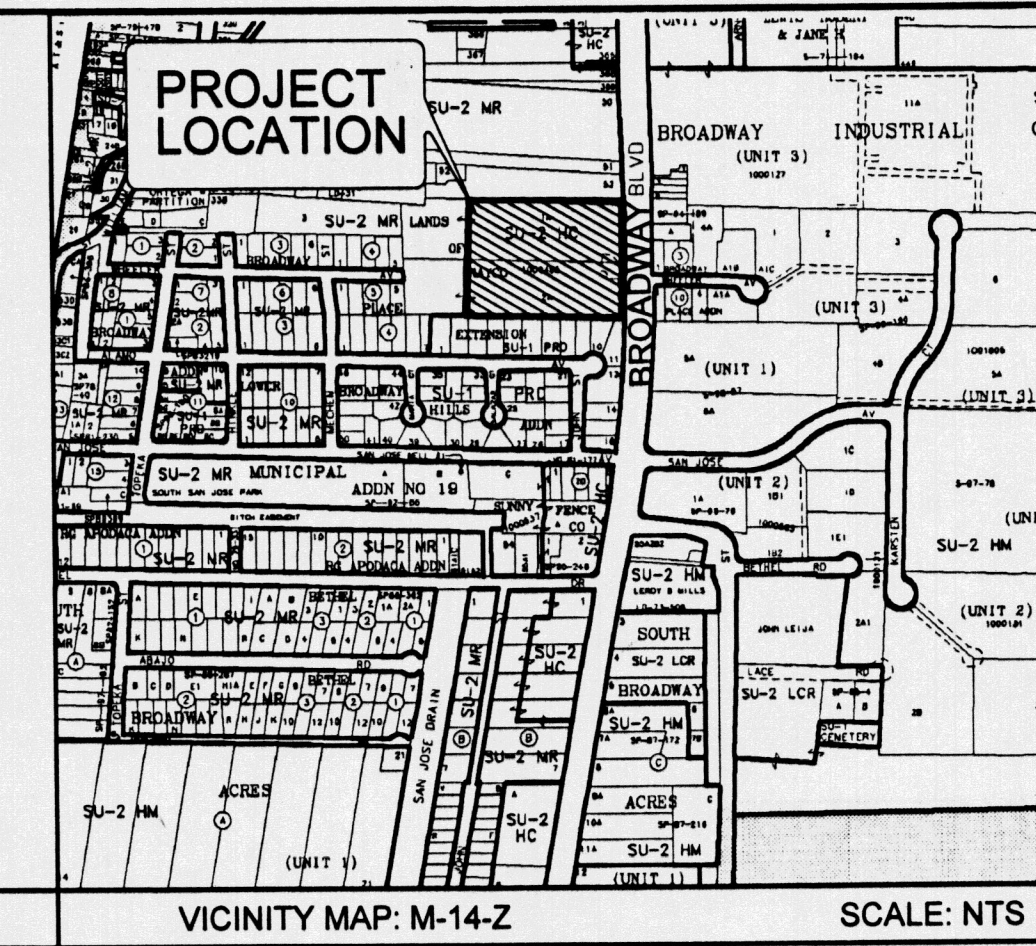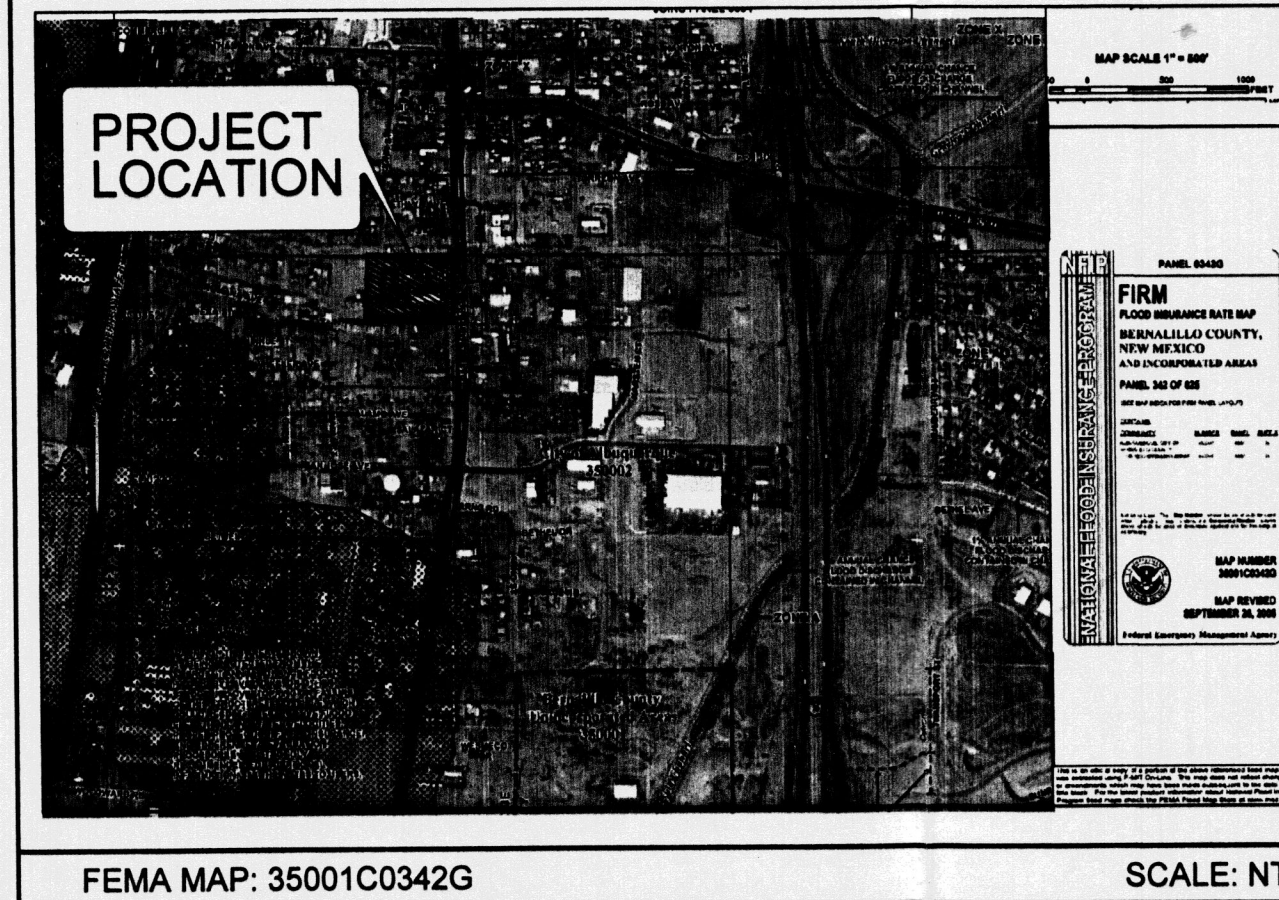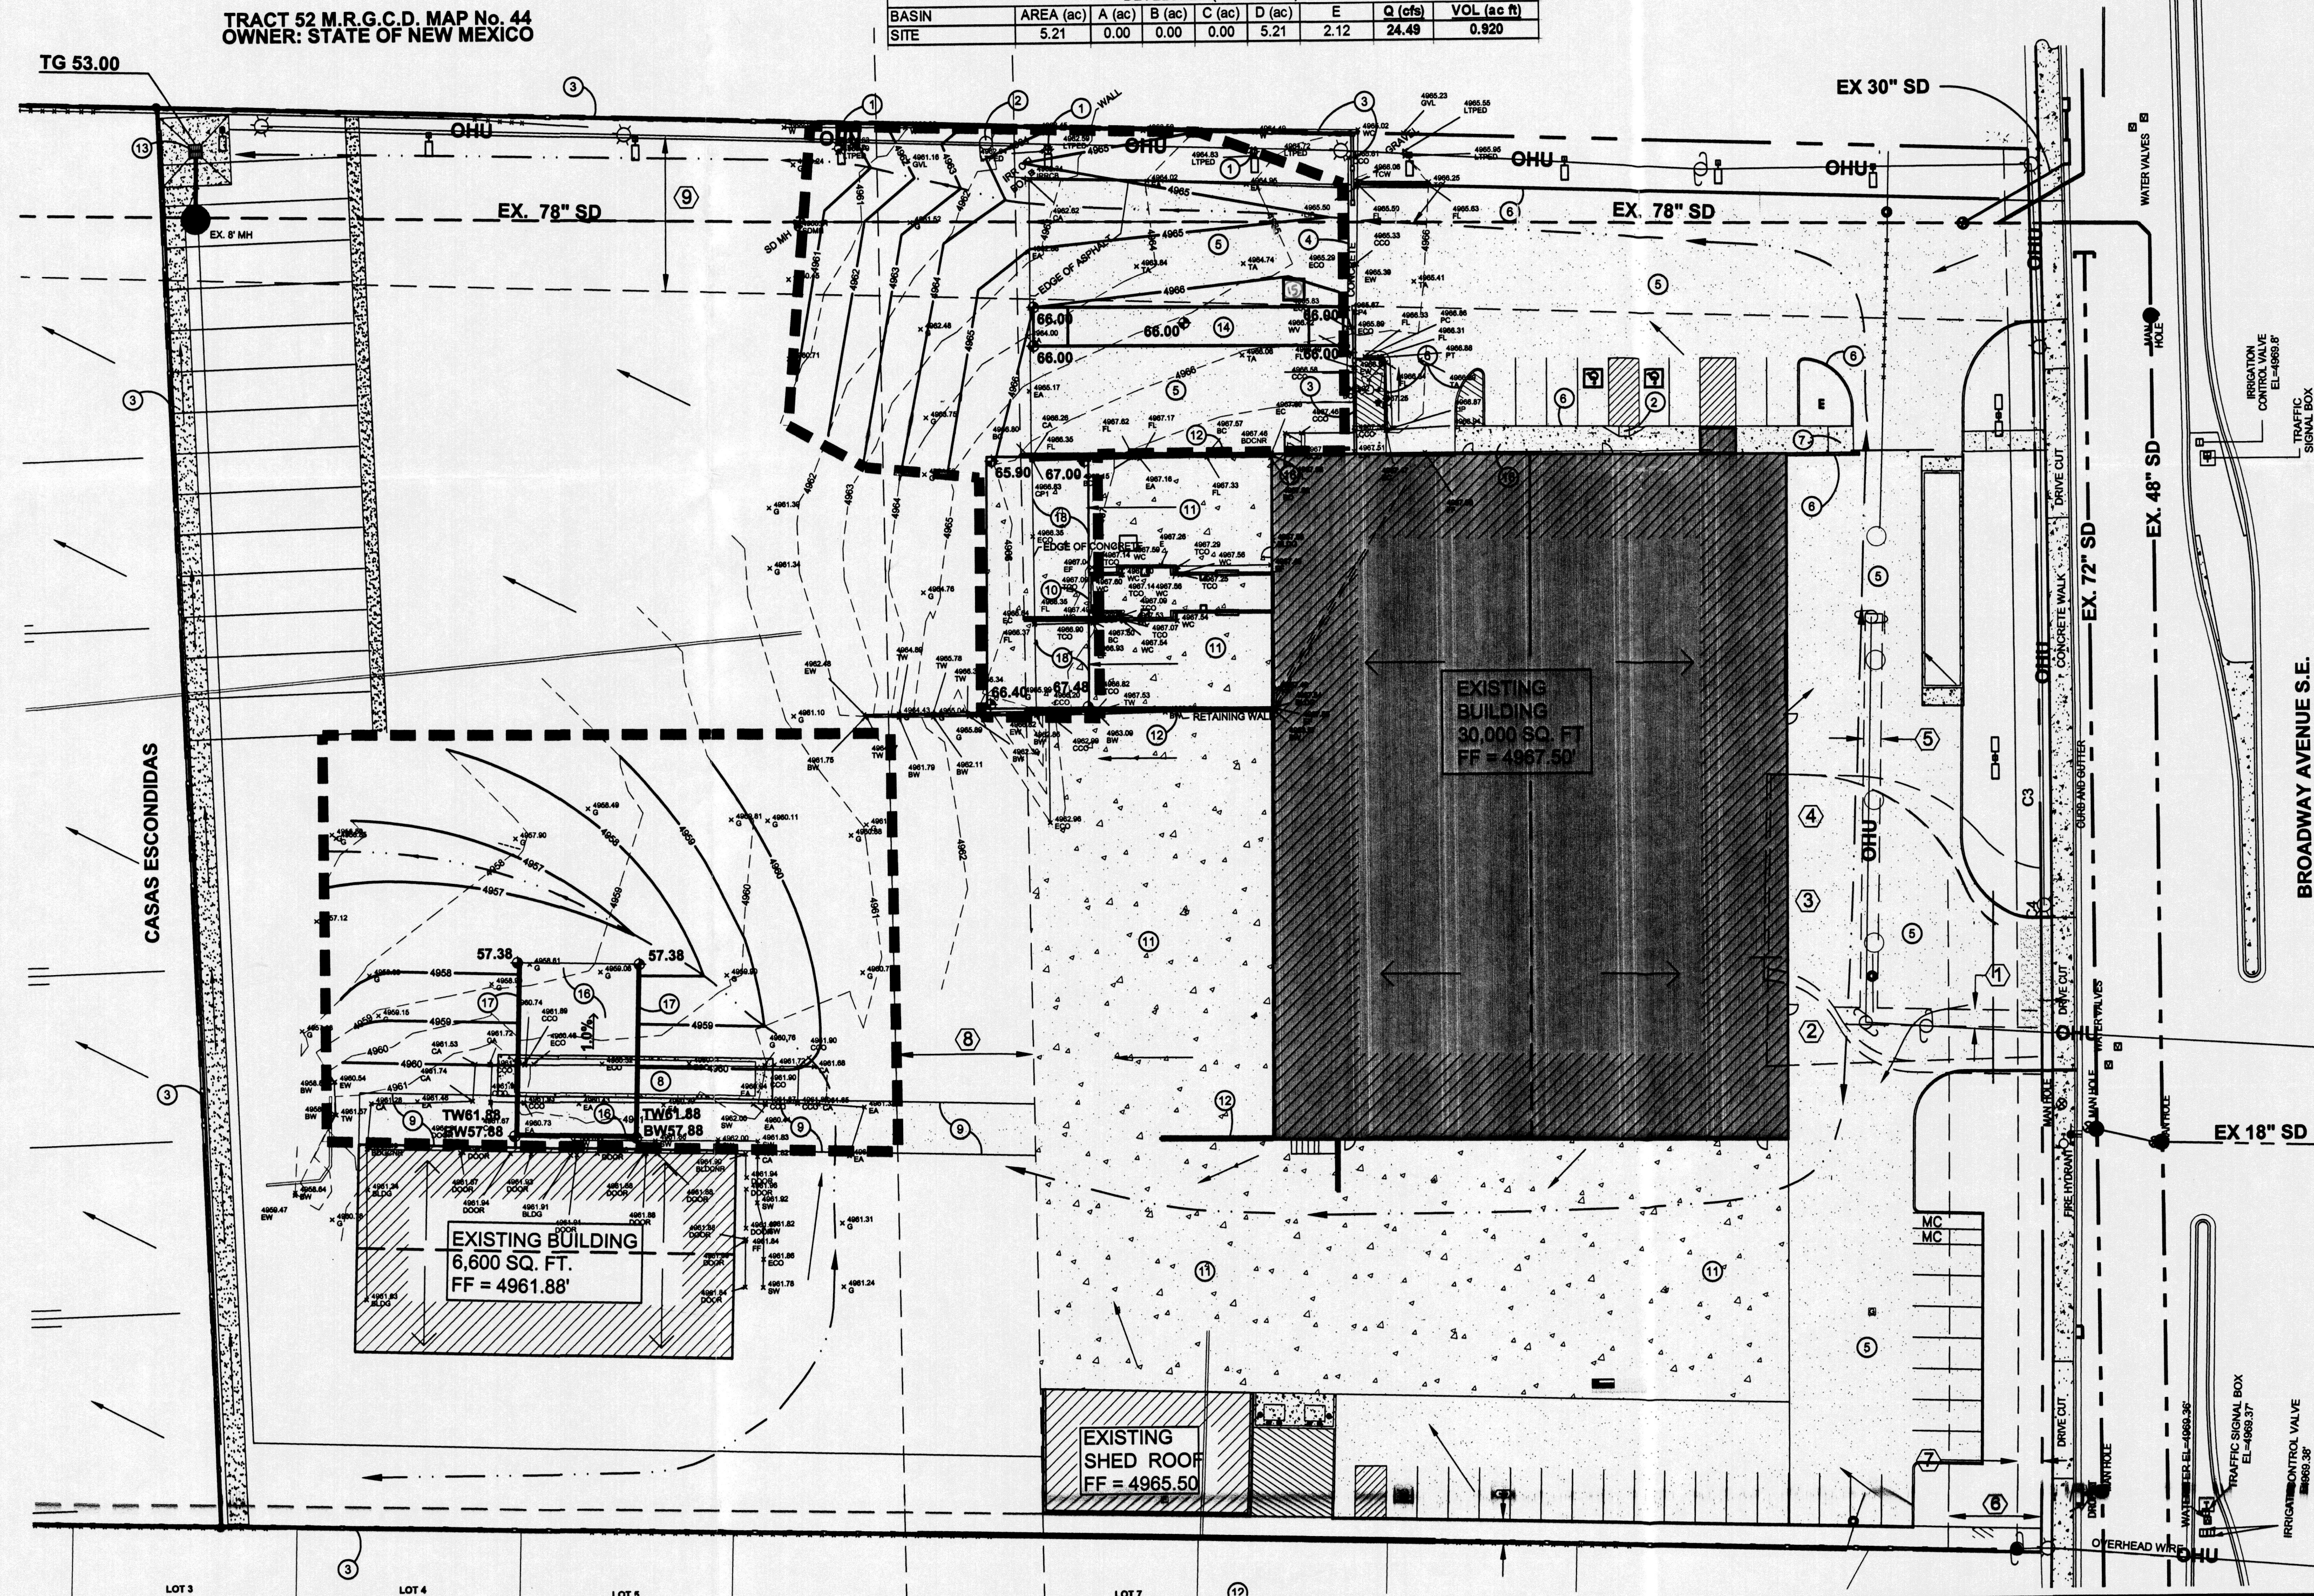

EASEMENT SCHEDULE

- 5' P.U.E., FILED 02/28/2003; BK. 2003C, PG. 45
- 5' PRIVATE UTILITY EASEMENT, FILED 02/28/2003; BK. 2003C, PG. 45
- PRIVATE DRIVEWAY EASEMENT, FILED IN BK. 2000C, FOLIO 257
- PRIVATE WATER, SANITARY SEWER AND P.U.E., FILED 02/28/2003; BK. 2003C, PG. 45
- 5' PNM EASEMENT, FILED IN BK. 2000C, FOLIO 257
- 20' PRIVATE SANITARY SEWER EASEMENT, FILED IN BK. 2000C, FOLIO 257
- 7' PNM EASEMENT, FILED IN BK. 2000C, FOLIO 257
- 40' PUBLIC WATER AND SANITARY SEWER EASEMENT, FILED IN BK. 2000C, FOLIO 257
- PUBLIC UNDERGROUND DRAINAGE EASEMENT, FILED 02/28/2003; BK. 2003C, PG. 45

KEYED NOTES

- EXISTING LIGHT POLE TO REMAIN.
- EXISTING OVERHEAD UTILITY POLE.
- EXISTING FENCE.
- EXISTING GATE TO BE RELOCATED.
- EXISTING ASPHALT.
- EXISTING 6" CONCRETE CURB.
- EXISTING CURB ACCESS RAMP.
- EXISTING SCALES TO BE REMOVED AND BACKFILLED.
- EXISTING CONCRETE PLATWORK TO BE REMOVED AND DISPOSED.
- EXISTING CONCRETE CURB.
- EXISTING CONCRETE PAVEMENT.
- EXISTING RETAINING WALL.
- EXISTING AREA DRAIN.
- NEW TRUCK SCALES.
- NEW KIOSK SHACK.
- NEW TRUCK DOCK.
- NEW RETAINING WALLS, DESIGN BY OTHERS.
- EXISTING CONCRETE SLAB TO BE REMOVED AND REPLACED.

DRAINAGE PLAN NOTES

- BLI recommends that the Owner obtain a Geotechnical Evaluation of the on-site soils prior to foundation/structural design.
- This Plan recommends positive drainage away from all structures to prohibit ponding of runoff which may cause structural settlement. Future alteration of grades adjacent to the proposed structures is not recommended.
- Irrigation within 10 feet of any proposed structure is not recommended. Introduction of irrigation water into subsurface soils adjacent to the structure could cause settlement.
- This Plan is prepared to establish on-site drainage and grading criteria only. BLI assumes no responsibility for subsurface analysis, foundation/structural design, or utility design.
- Local codes may require all footings to be placed in natural undisturbed soil. If the Contractor plans to place footings on engineered fill, a certification by a registered Professional Engineer will be required. If the contractor wishes BLI to prepare the Certification, we must be notified PRIOR to placement of the fill.
- BLI recommends that the Owner obtain the services of a Geotechnical Engineer to test and inspect all earthwork aspects of the project.
- The property boundary shown on this Plan is given for information only to describe the project limits. Property boundary information shown hereon does not constitute a boundary survey. A boundary survey performed by a licensed New Mexico Registered Professional Surveyor is recommended prior to construction.


PROJECT DATA

PROPERTY ADDRESS
2525 BROADWAY BLVD. SE
ALBUQUERQUE NM, 87102

MAPPING
ALL PROJECT SURVEYING
BRASHER AND LORENZ, INC.
JULY, 2010

LEGAL DESCRIPTION
TRACTS 1A AND 2A, LANDS
OF RAYCO, ALBUQUERQUE
BERNALILLO COUNTY, NM

PROJECT BENCHMARK
ACS MONUMENT "1-M14"
ELEVATION 4945.64 FEET

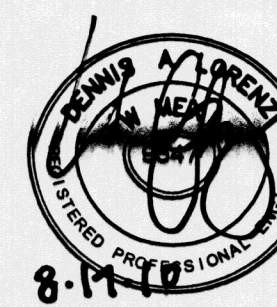

BRASHER & LORENZ
CONSULTING ENGINEERS
8801 4TH AVENUE, N.E. ALBUQUERQUE, NM 87111
Ph: 505-885-8088 Fax: 505-885-6188

DRAWN BY: M.V.H. DATE: 8/17/2010
CHECKED BY: D.A.L. SHEET 1 OF 1
FILE: 10531 G & D.DWG

RECEIVED
AUG 18 2010
HYDROLOGY
SECTION