



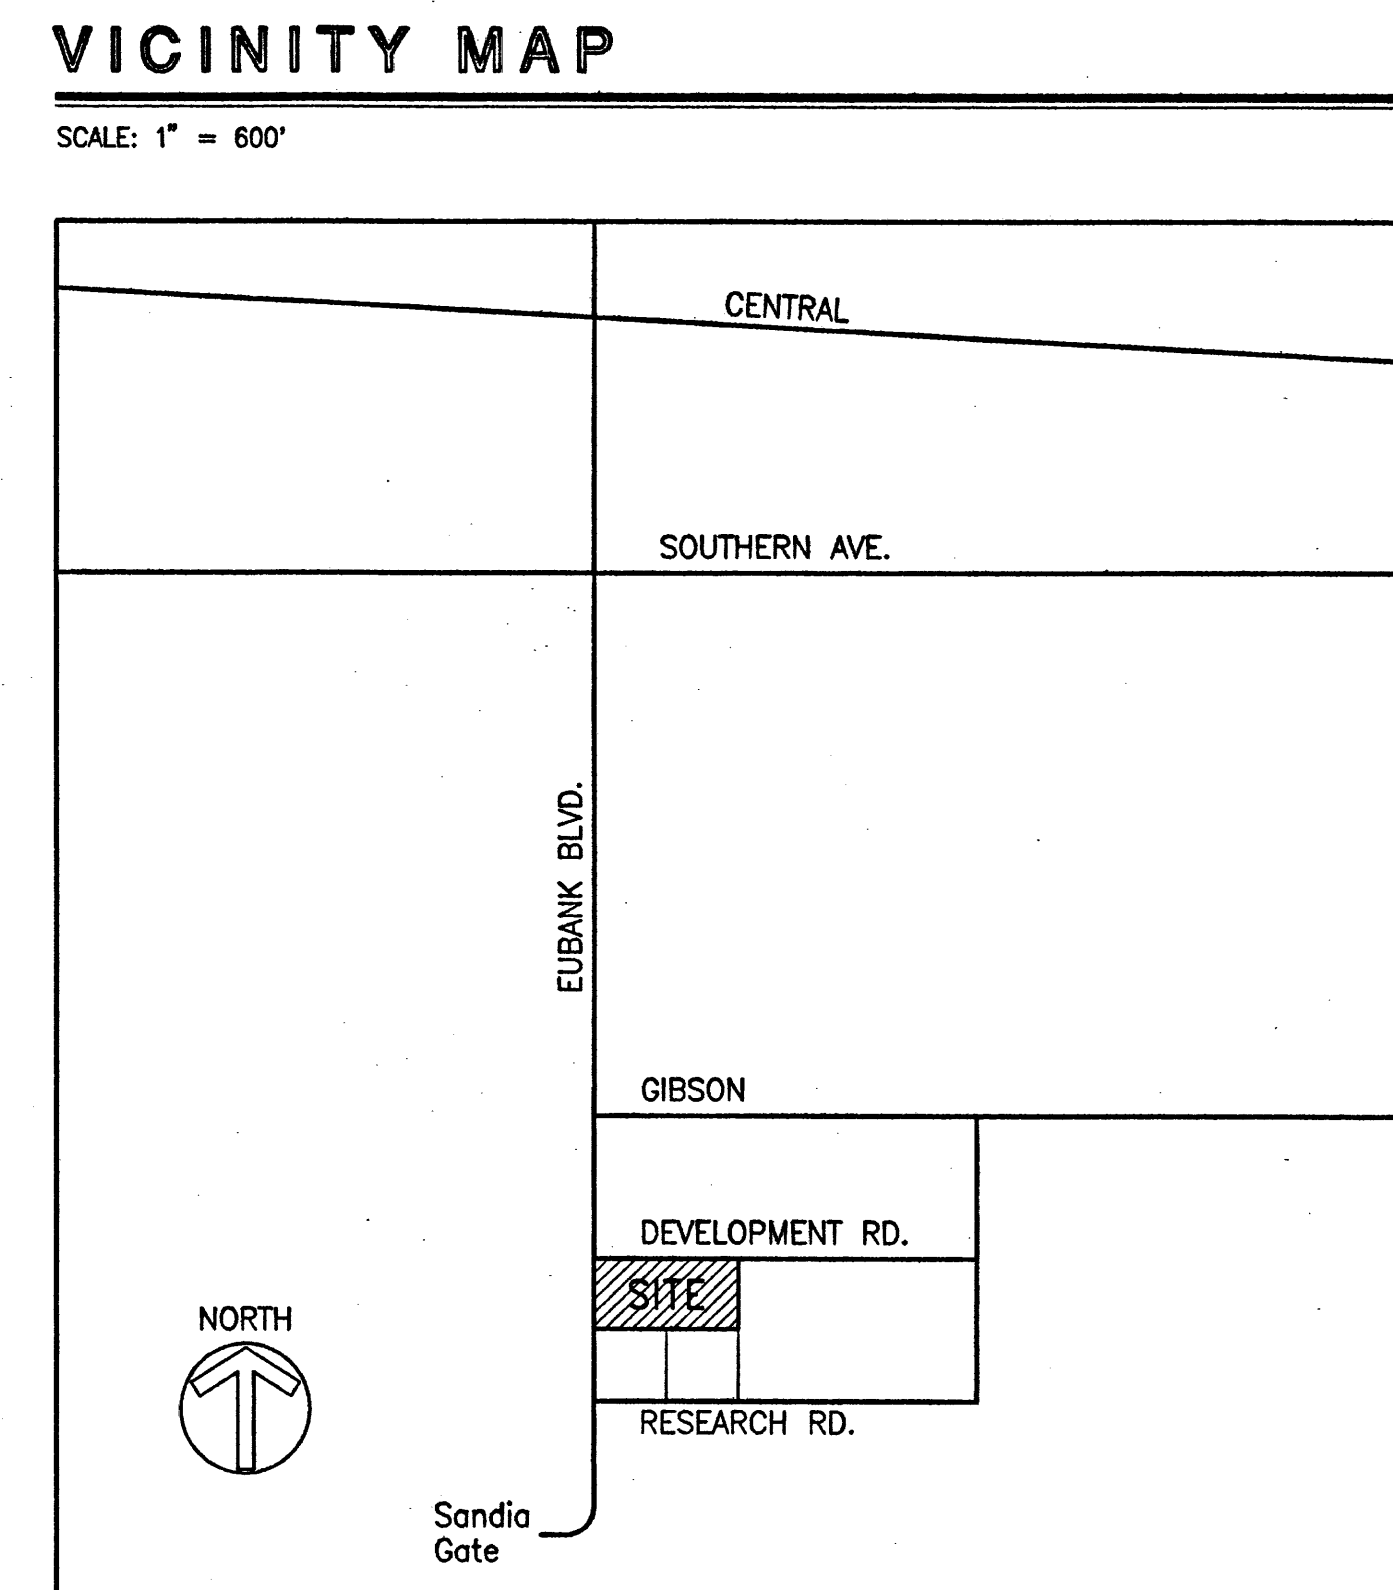

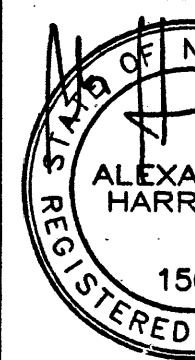



|   |   |          |
|---|---|----------|
| <div style="display: flex; justify-content: space-around; align-items: center;"> <div style="border: 1px solid black; padding: 5px; transform: rotate(-90deg); transform-origin: left top;">R</div> <div style="text-align: center;"> <div style="border: 1px solid black; padding: 2px 10px;">RECEIVED</div> <div style="border: 1px solid black; padding: 2px 10px;">APR 18 2006</div> </div> <div style="border: 1px solid black; padding: 5px; transform: rotate(90deg); transform-origin: right top;">D</div> </div> |   |          |
| LAND DEVELOPMENT SECTION<br><b>ALEXANDER HARRISON</b><br><b>ARCHITECT</b><br>8605 Mountain Road NE, Albuquerque, NM 87112, 299-6300   |   |          |
| ALL RIGHTS RESERVED, COPYRIGHT © 2002 BY ALEXANDER HARRISON   |   |          |
| <div style="border: 1px solid black; height: 150px; width: 100%;"></div>   | <div style="border: 1px solid black; padding: 5px; text-align: center;">  </div> |          |
| proj: 107<br>file: 1PROJECT\TEAMPH2\EPC-SITE   | drawn: AH<br>title: EPC-SITE   | chkd: AH |
| date: MAR 25, 2002<br>revisions: NOV 26, 2004 — EPC Conditions   |   |          |
| <h2 style="margin: 0;">Team Specialty Products</h2> <h2 style="margin: 0;">Phase II</h2> <p style="margin: 0; font-size: 1.2em;">Albuquerque, New Mexico</p>   |   |          |
| SITE PLAN   | sheet number<br><div style="font-size: 2em; font-weight: bold; margin: 10px 0;">1</div> of 3 sheets                                                                   |          |

RESEARCH ROAD  
60' ROW




# LEGEND


- 5200--- EXISTING CONTOUR
- 52--- PROPOSED CONTOUR
- 75.5 EXISTING SPOT ELEVATION
- 78.3 PROPOSED SPOT ELEVATION
- TC 74.8 TOP OF CURB ELEVATION
- FL 74.3 FLOWLINE ELEVATION
- FLOW ARROW
- DRAINAGE BASIN BOUNDARY
- EXISTING CURB & GUTTER
- PROPOSED CURB & GUTTER
- PROPOSED CURB
- ⋈ 73.8 FIRE HYDRANT
- AS-BUILT ELEVATION

## EASEMENT DATA


- EXISTING 27' PNM EASEMENT
- EXISTING 40' PUBLIC DRAINAGE EASEMENT
- EXISTING 10' PUBLIC UTILITY EASEMENT

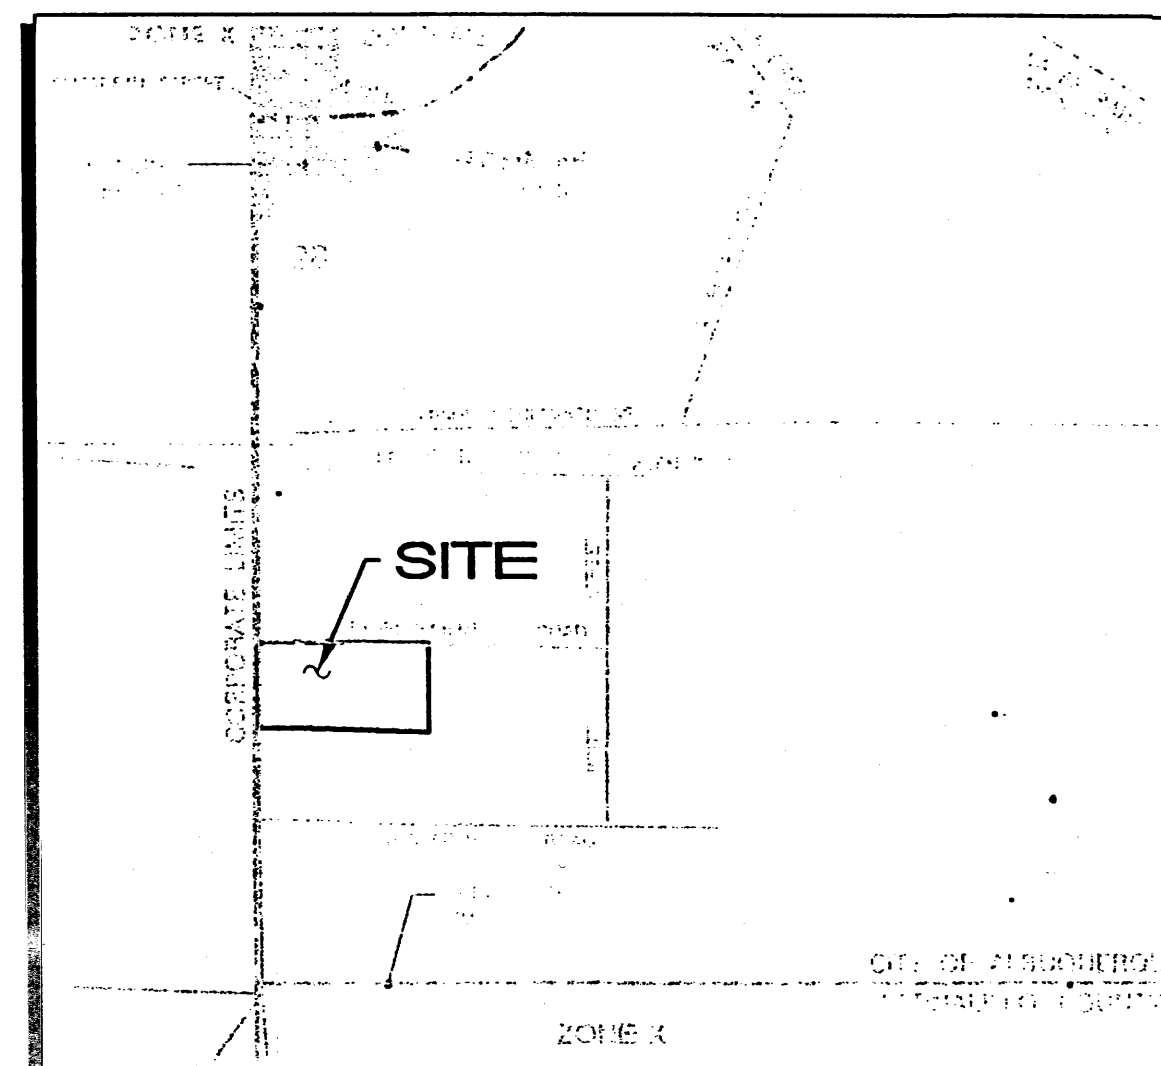

PANELS 366 & 367  
FLOOD ZONE MAP  
1"=500'±

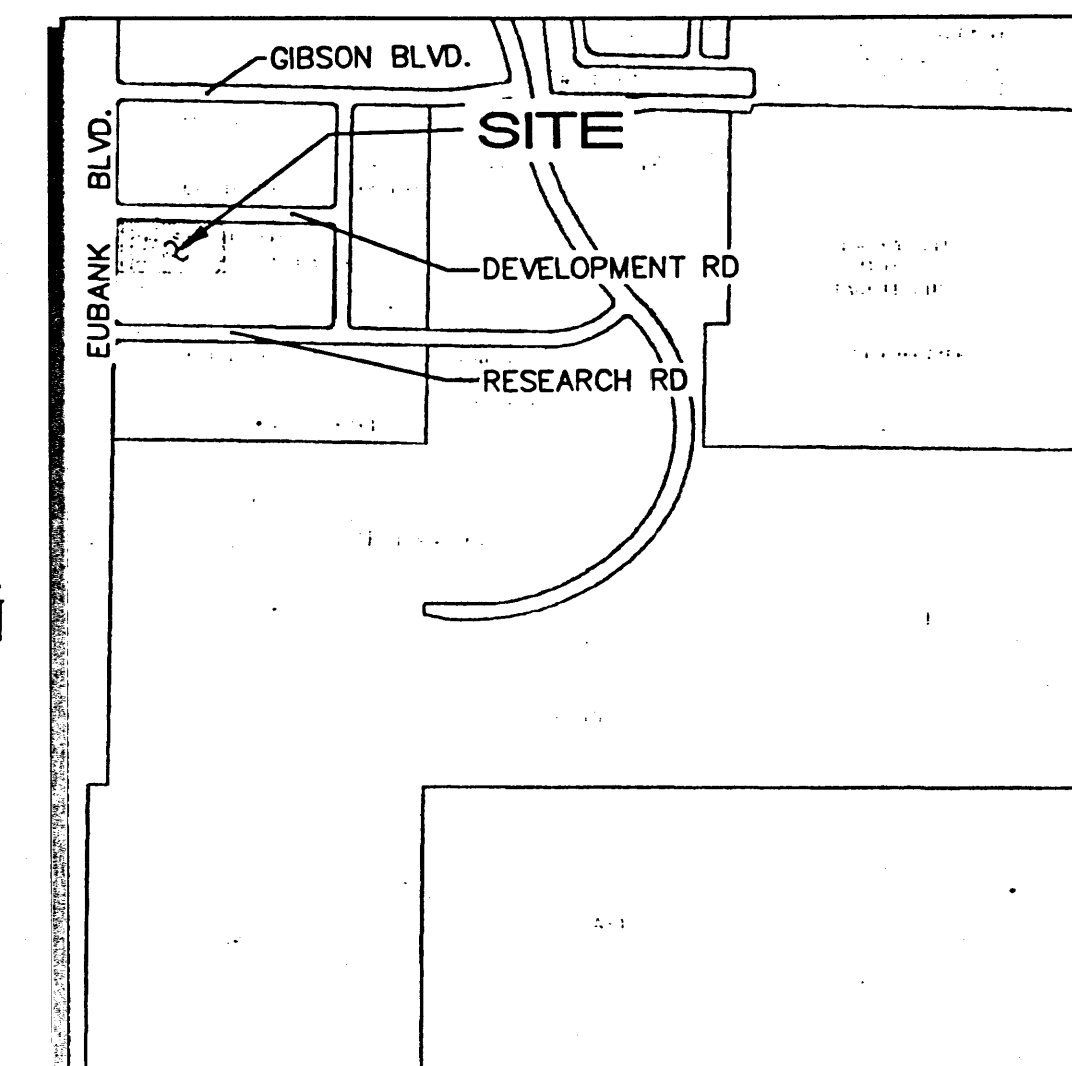


VICINITY MAP  
1"=750'±

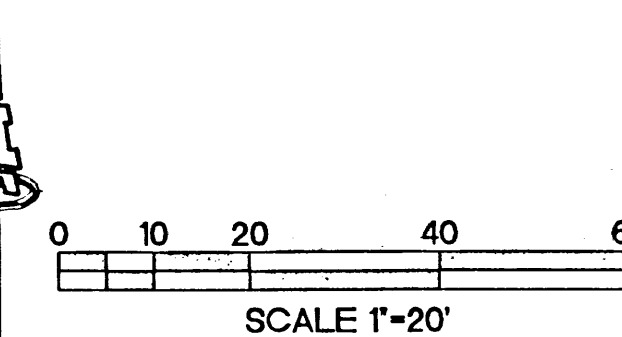

### ENGINEER'S CERTIFICATION

I, SCOTT M. MCGEE, LICENSED UNDER THE LAWS OF THE STATE OF NEW MEXICO, DO HEREBY CERTIFY THAT THIS PROJECT WAS CONSTRUCTED IN SUBSTANTIAL COMPLIANCE WITH THE APPROVED PLAN DATED 02/15/05 (CITY APPROVAL LETTER DATED 03/28/05). AS-BUILT GRADES WERE FIELD VERIFIED BY HARRIS SURVEYING, NMLS NO. 11463 ON 04/17/06 IN ACCORDANCE WITH THE "NEW MEXICO ENGINEERING AND SURVEYING ACT" SECTION 61-23-1 THROUGH 61-23-32 NMSD (1978).

Scott M. McGee  
SCOTT M. MCGEE, NMPE NO. 10519

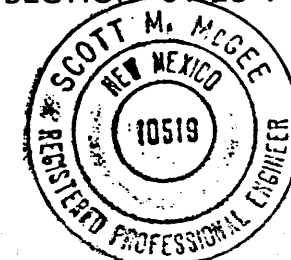

DATE 4-18-06

## KEYED NOTES

- REMOVE EXISTING REFUSE ENCLOSURE - SEE ARCHITECTURAL SITE PLAN. REMOVE AND DISPOSE OF EXISTING PAVED ROAD AND CURBING ON EAST SIDE OF BUILDING.
- REMOVE, DISPOSE AND REPLACE 180± LF CURBING ALONG SOUTH PROPERTY LINE ALONG WITH ASPHALT PAVING AS NEEDED TO ACHIEVE FLOWLINE GRADES SHOWN AND PROVIDE SMOOTH DRIVING SURFACE.
- CONSTRUCT NEW 2' WIDE CONCRETE VALLEY GUTTER WITH 1" INVERT.
- CONSTRUCT NEW 2' WIDE (BOTTOM WIDTH) CONCRETE 'U'-CHANNEL WITH 6" CURBS.
- INSTALL 4" X 8' PVC DRAIN PIPE UNDER WALK.
- 3" SUMP PUMP DISCHARGE LINE (FROM BASEMENT) TO DISCHARGE THROUGH CURB FACE AT INV= 73.65. SEE MECHANICAL PLAN FOR CONTINUATION.

## GENERAL NOTES

LEGAL DESCRIPTION: LOT 1A1, BLOCK 2, SANDIA RESEARCH PARK

AREA: 2.001 AC. (87,166 SF)  
1.00 AC. (43,550 SF) LIMIT OF GRADING

BENCHMARK(S): ACS BRASS TABLET "3-L21" LOCATED 85 FT NORTH OF THE SOUTHERN AVE CENTERLINE AND 0.4 MILE EAST OF EUBANK BLVD. SE.  
ELEVATION = 5503.00

TEMPORARY BENCHMARK: #4 REBAR WITH CAP AS SHOWN AT THE EAST RETURN OF THE NW PROPERTY CORNER.  
ELEVATION = 5471.64

SURVEYOR: SOUTHWEST SURVEYING, SEPTEMBER, 1999.

FLOOD ZONE DESIGNATION: NO PORTION OF THIS SITE LIES WITHIN A FLOOD PLAIN AS DESIGNATED ON PANEL No's 366 & 367 OF THE FEMA FLOOD INSURANCE RATE MAPS DATED SEPTEMBER 20, 1996.

HYDROLOGY: PRECIPITATION ZONE: 3  
THE EXISTING SITE IS DEVELOPED AND INCLUDES THE 15,000 SF BUILDING SHOWN ALONG WITH ASSOCIATED PAVED PARKING, AND XERISCAPE ON THE WEST HALF OF LOT 1A1. THE REMAINDER OF THE SITE IS CONSIDERED TYPE 'B' AS IT WAS MASS GRADED IN 1987.

EXISTING CONDITIONS:  
LAND TREATMENT: 68% B, 3% C & 29% D

$Q_{100} = (1.36)(2.6) + (0.06)(3.45) + (0.58)(5.02) = 6.7$   
CFS  
TRACT 1A1 DRAINS WEST BOTH TO EUBANK BLVD & TO AN ONSITE CATCH BASIN IN THE NW CORNER OF THE PARKING LOT.

PROPOSED CONDITIONS:  
BASIN A DRAINS TO AN EXISTING INLET IN THE NW CORNER OF THE PARKING AREA WHERE IT DISCHARGES TO A CATCH BASIN IN DEVELOPMENT ROAD. BASIN B DRAINS TO THE SW CORNER OF THE PARKING AREA AND IS DISCHARGED TO EUBANK BLVD. SE.

BASIN 'A' = 1.17 AC  
A': 5% B, 6% C & 89% D  
Q<sub>A</sub> = 5.6 CFS

BASIN 'B' = 0.83 AC  
B': 6% B, 4% C & 90% D  
Q<sub>B</sub> = 4.0 CFS

BASIN 'A' INLET CAPACITY (ORIFICE EQUATION)  
A = 4.7 SF (50% CLOGGED → A = 2.3 SF)  
Q = (0.5)(2.3) √32.2 = 6.5 CFS (OK - Q<sub>A</sub> = 5.6 CFS)

BASIN 'B' SW CULVERT CAPACITY (MANNING EQUATION)  
FOR 6" DEPTH: Q = (1.486/.017)(1.00)(0.481)(0.14)  
Q = 5.9 CFS (OK - Q<sub>B</sub> = 4.0 CFS)

SCOTT M. MCGEE  
NEW MEXICO  
10519  
APR 18 2006  
HYDROLOGY SECTION

ISAACSON & ARFMAN, P.A.  
Consulting Engineering Associates  
128 Monroe Street N.E.  
Albuquerque, New Mexico 87108  
Ph. 505-268-8828 Fax. 505-268-2632  
1093.2GRD.DWGch 02-15-05


This design, calculations, and concepts are owned by and remain the property of Isaacson & Arfman, P.A. and no part thereof shall be utilized by any person, firm or corporation for any purpose whatsoever except with the written permission of Isaacson & Arfman, P.A. ©

## TEAM SPECIALTY PRODUCTS PHASE II

Alexander Harrison - Architect

## GRADING AND DRAINAGE PLAN

|                 |                    |      |          |        |
|-----------------|--------------------|------|----------|--------|
| Checked By: SMM | Drawn By: BJB      | No.: | Revised: | C-1    |
| Date: 12.28.04  | Job Number: 1093.2 |      |          | SH. OF |

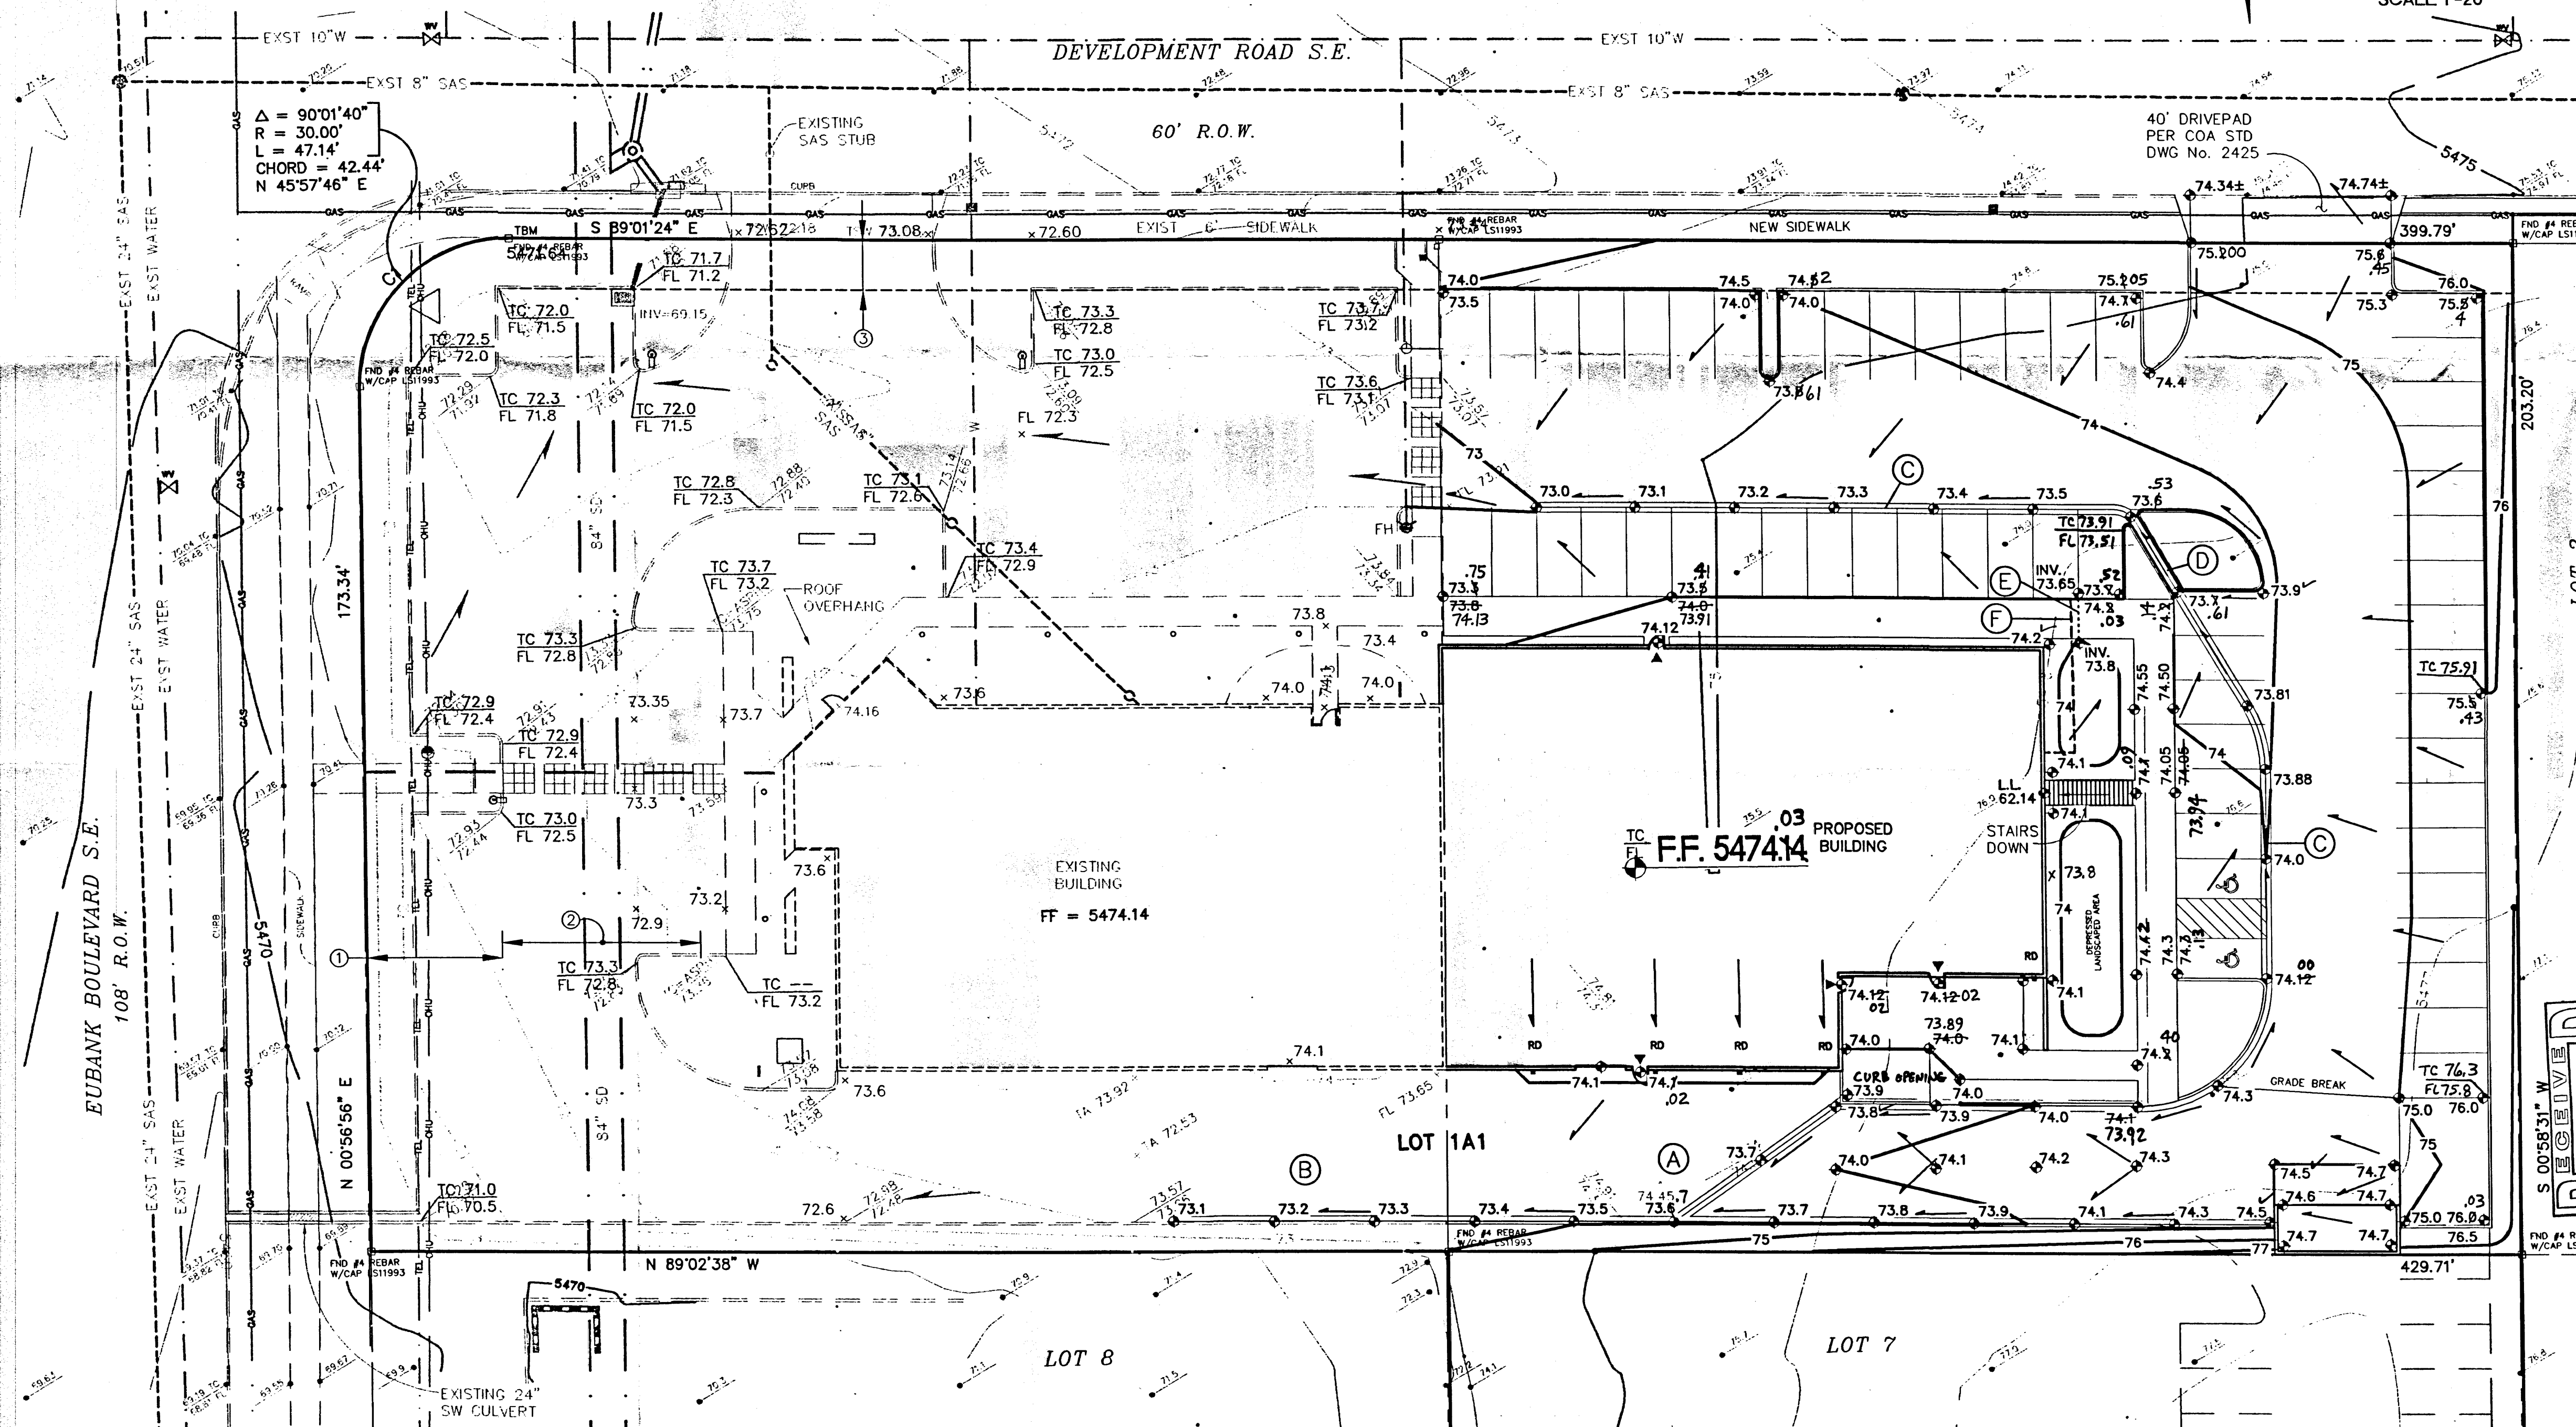




# LEGEND


- 5200-- EXISTING CONTOUR
- 52-- PROPOSED CONTOUR
- 75.5 EXISTING SPOT ELEVATION
- 78.3 PROPOSED SPOT ELEVATION
- TC 74.8 TOP OF CURB ELEVATION
- FL 74.3 FLOWLINE ELEVATION
- FLOW ARROW
- DRAINAGE BASIN BOUNDARY
- == EXISTING CURB & GUTTER
- == PROPOSED CURB & GUTTER
- == PROPOSED CURB
- ⦿ FIRE HYDRANT

## EASEMENT DATA


- ① EXISTING 27' PNM EASEMENT
- ② EXISTING 40' PUBLIC DRAINAGE EASEMENT
- ③ EXISTING 10' PUBLIC UTILITY EASEMENT

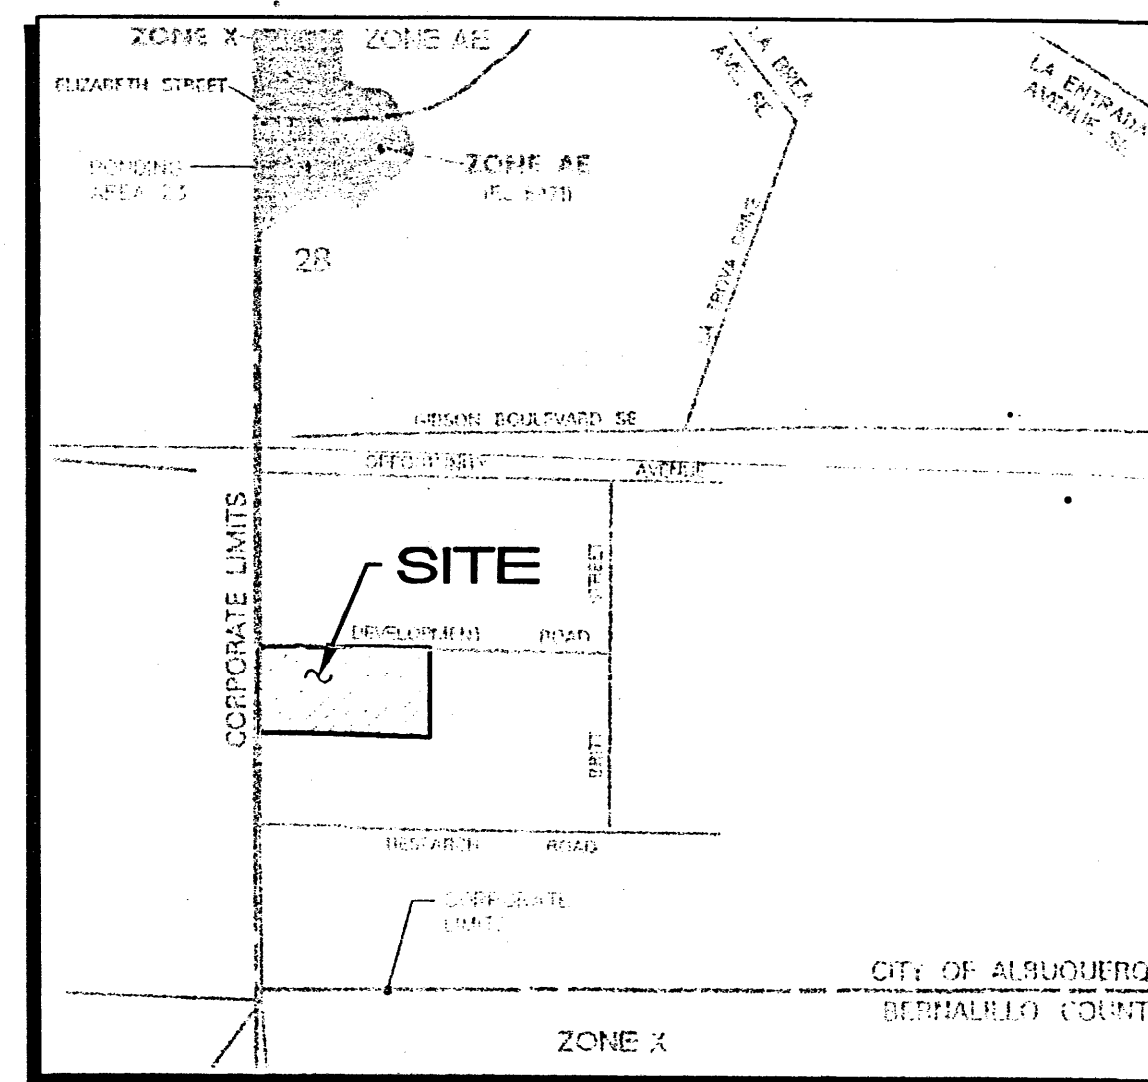

PANELS 366 & 367  
FLOOD ZONE MAP  
1"=500'±

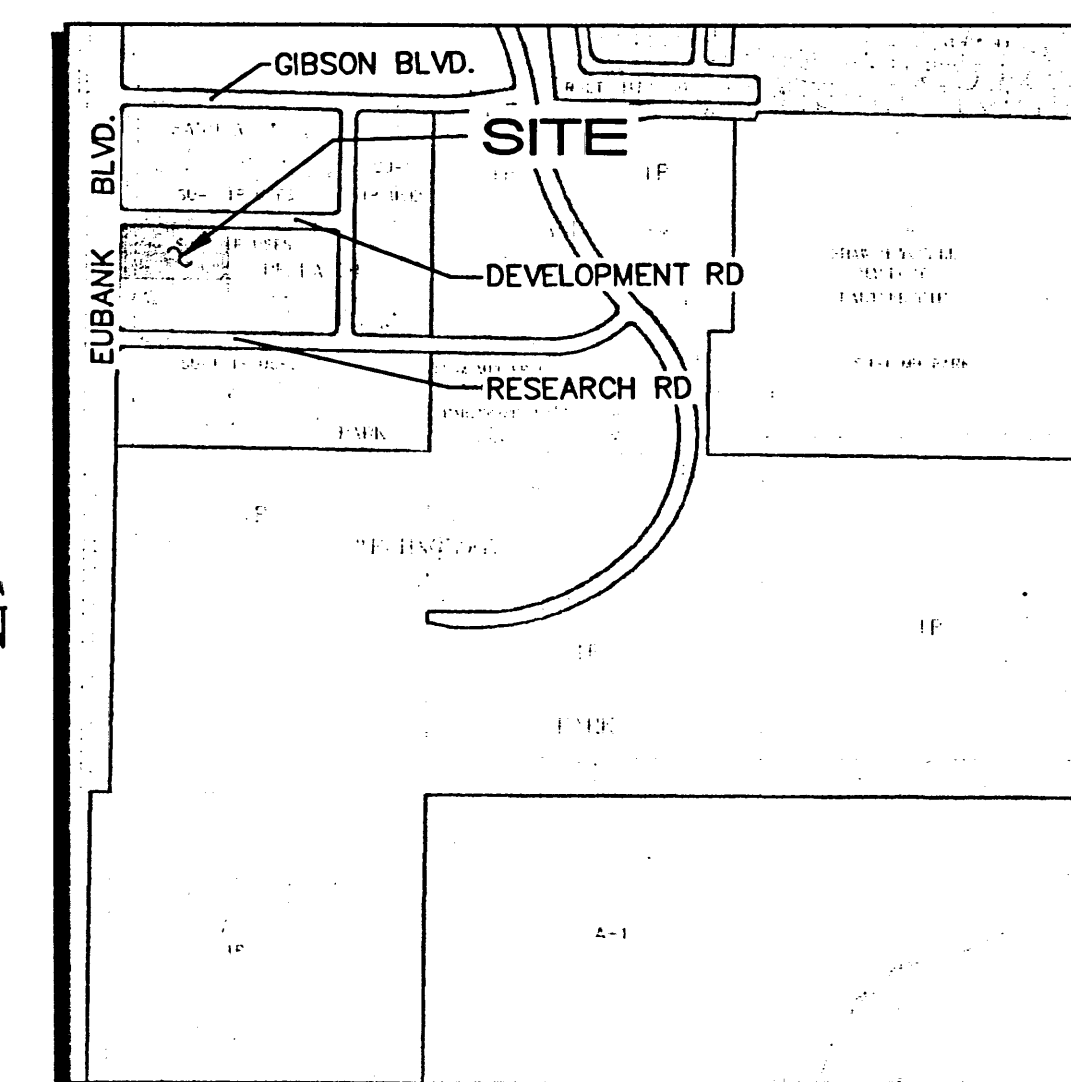

M-21-Z  
VICINITY MAP  
1"=750'±

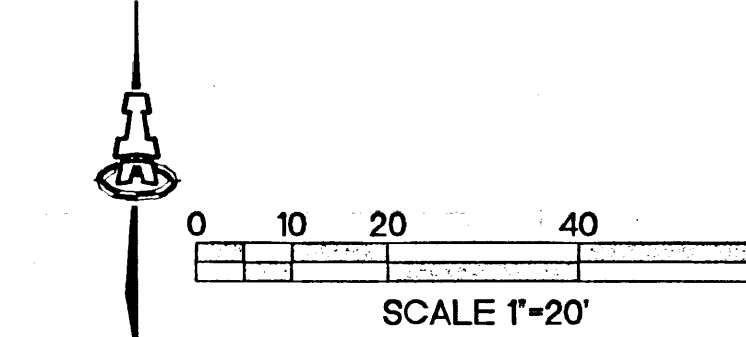

# KEYED NOTES

- (A) REMOVE EXISTING REFUSE ENCLOSURE - SEE ARCHITECTURAL SITE PLAN. REMOVE AND DISPOSE OF EXISTING PAVED ROAD AND CURBING ON EAST SIDE OF BUILDING.
- (B) REMOVE, DISPOSE AND REPLACE 180± LF CURBING ALONG SOUTH PROPERTY LINE ALONG WITH ASPHALT PAVING AS NEEDED TO ACHIEVE FLOWLINE GRADES SHOWN AND PROVIDE SMOOTH DRIVING SURFACE.
- (C) CONSTRUCT NEW 2' WIDE CONCRETE VALLEY GUTTER WITH 1" INVERT.
- (D) CONSTRUCT NEW 2' WIDE (BOTTOM WIDTH) CONCRETE "U"-CHANNEL WITH 6" CURBS.
- (E) INSTALL 4" X 8' PVC DRAIN PIPE UNDER WALK.
- (F) 3" SUMP PUMP DISCHARGE LINE (FROM BASEMENT) TO DISCHARGE THROUGH CURB FACE AT INV= 73.65. SEE MECHANICAL PLAN FOR CONTINUATION.

# GENERAL NOTES

LEGAL DESCRIPTION: LOT 1A1, BLOCK 2, SANDIA RESEARCH PARK

AREA: 2.001 AC. (87,166 SF)  
1.00 AC. (43,550 SF) LIMIT OF GRADING

BENCHMARK(S): ACS BRASS TABLET "3-L21" LOCATED 85 FT NORTH OF THE SOUTHERN AVE CENTERLINE AND 0.4 MILE EAST OF EUBANK BLVD. SE.  
ELEVATION = 5503.00

TEMPORARY BENCHMARK: #4 REBAR WITH CAP AS SHOWN AT THE EAST RETURN OF THE NW PROPERTY CORNER.  
ELEVATION = 5471.64

SURVEYOR: SOUTHWEST SURVEYING, SEPTEMBER, 1999.

FLOOD ZONE DESIGNATION: NO PORTION OF THIS SITE LIES WITHIN A FLOOD PLAIN AS DESIGNATED ON PANEL NO'S 366 & 367 OF THE FEMA FLOOD INSURANCE RATE MAPS DATED SEPTEMBER 20, 1996.

HYDROLOGY: PRECIPITATION ZONE: 3  
THE EXISTING SITE IS DEVELOPED AND INCLUDES THE 15,000 SF BUILDING SHOWN ALONG WITH ASSOCIATED PAVED PARKING, AND XERISCAPE ON THE WEST HALF OF LOT 1A1. THE REMAINDER OF THE SITE IS CONSIDERED TYPE 'B' AS IT WAS MASS GRADED IN 1987.

EXISTING CONDITIONS:  
LAND TREATMENT: 68% B, 3% C & 29% D

$$Q_{100} = (1.36)(2.6) + (0.06)(3.45) + (0.58)(5.02) = 6.7$$

CFS  
TRACT 1A1 DRAINS WEST BOTH TO EUBANK BLVD & TO AN ONSITE CATCH BASIN IN THE NW CORNER OF THE PARKING LOT.

PROPOSED CONDITIONS:  
BASIN A DRAINS TO AN EXISTING INLET IN THE NW CORNER OF THE PARKING AREA WHERE IT DISCHARGES TO A CATCH BASIN IN DEVELOPMENT ROAD. BASIN B DRAINS TO THE SW CORNER OF THE PARKING AREA AND IS DISCHARGED TO EUBANK BLVD. SE.

BASIN 'A' = 1.17 AC  
'A': 5% B, 6% C & 89% D  
Q<sub>A</sub> = 5.6 CFS

BASIN 'B' = 0.83 AC  
'B': 6% B, 4% C & 90% D  
Q<sub>B</sub> = 4.0 CFS

BASIN 'A' INLET CAPACITY (ORIFICE EQUATION)  
A = 4.7 SF (50% CLOGGED) — A = 2.3 SF  
Q = (0.5)(2.3) √32.2 = 6.5 CFS (OK — Q<sub>A</sub> = 5.6 CFS)

BASIN 'B' SW CULVERT CAPACITY (MANNING EQUATION)  
FOR 6" DEPTH: Q = (1.486/.017)(1.00)(0.481)(0.14)  
Q = 5.9 CFS (OK — Q<sub>B</sub> = 4.0 CFS)

SCOTT M. MCGEE  
NEW MEXICO  
10519  
2/15/05

**ISAACSON & ARFMAN, P.A.**  
Consulting Engineering Associates  
128 Monroe Street N.E.  
Albuquerque, New Mexico 87108  
Ph. 505-268-8828 Fax. 505-268-2632  
1093.2CRD.DWG.rh 02-15-05


This design, calculations, and concepts are owned by and remain the property of Isaacson & Arfman, P.A. and no part thereof shall be utilized by any person, firm or corporation for any purpose whatsoever except with the written permission of Isaacson & Arfman, P.A. ©

**TEAM SPECIALTY PRODUCTS**  
**PHASE II**  
Alexander Harrison - Architect

## GRADING AND DRAINAGE PLAN

|             |             |     |           |     |
|-------------|-------------|-----|-----------|-----|
| Checked By: | Drawn By:   | No. | Revision: | C-1 |
| SMM         | BJB         |     |           |     |
| Date:       | Job Number: |     |           |     |
| 12.28.04    | 1093.2      |     |           |     |

FEB 22 2005  
HYDROLOGY SECTION

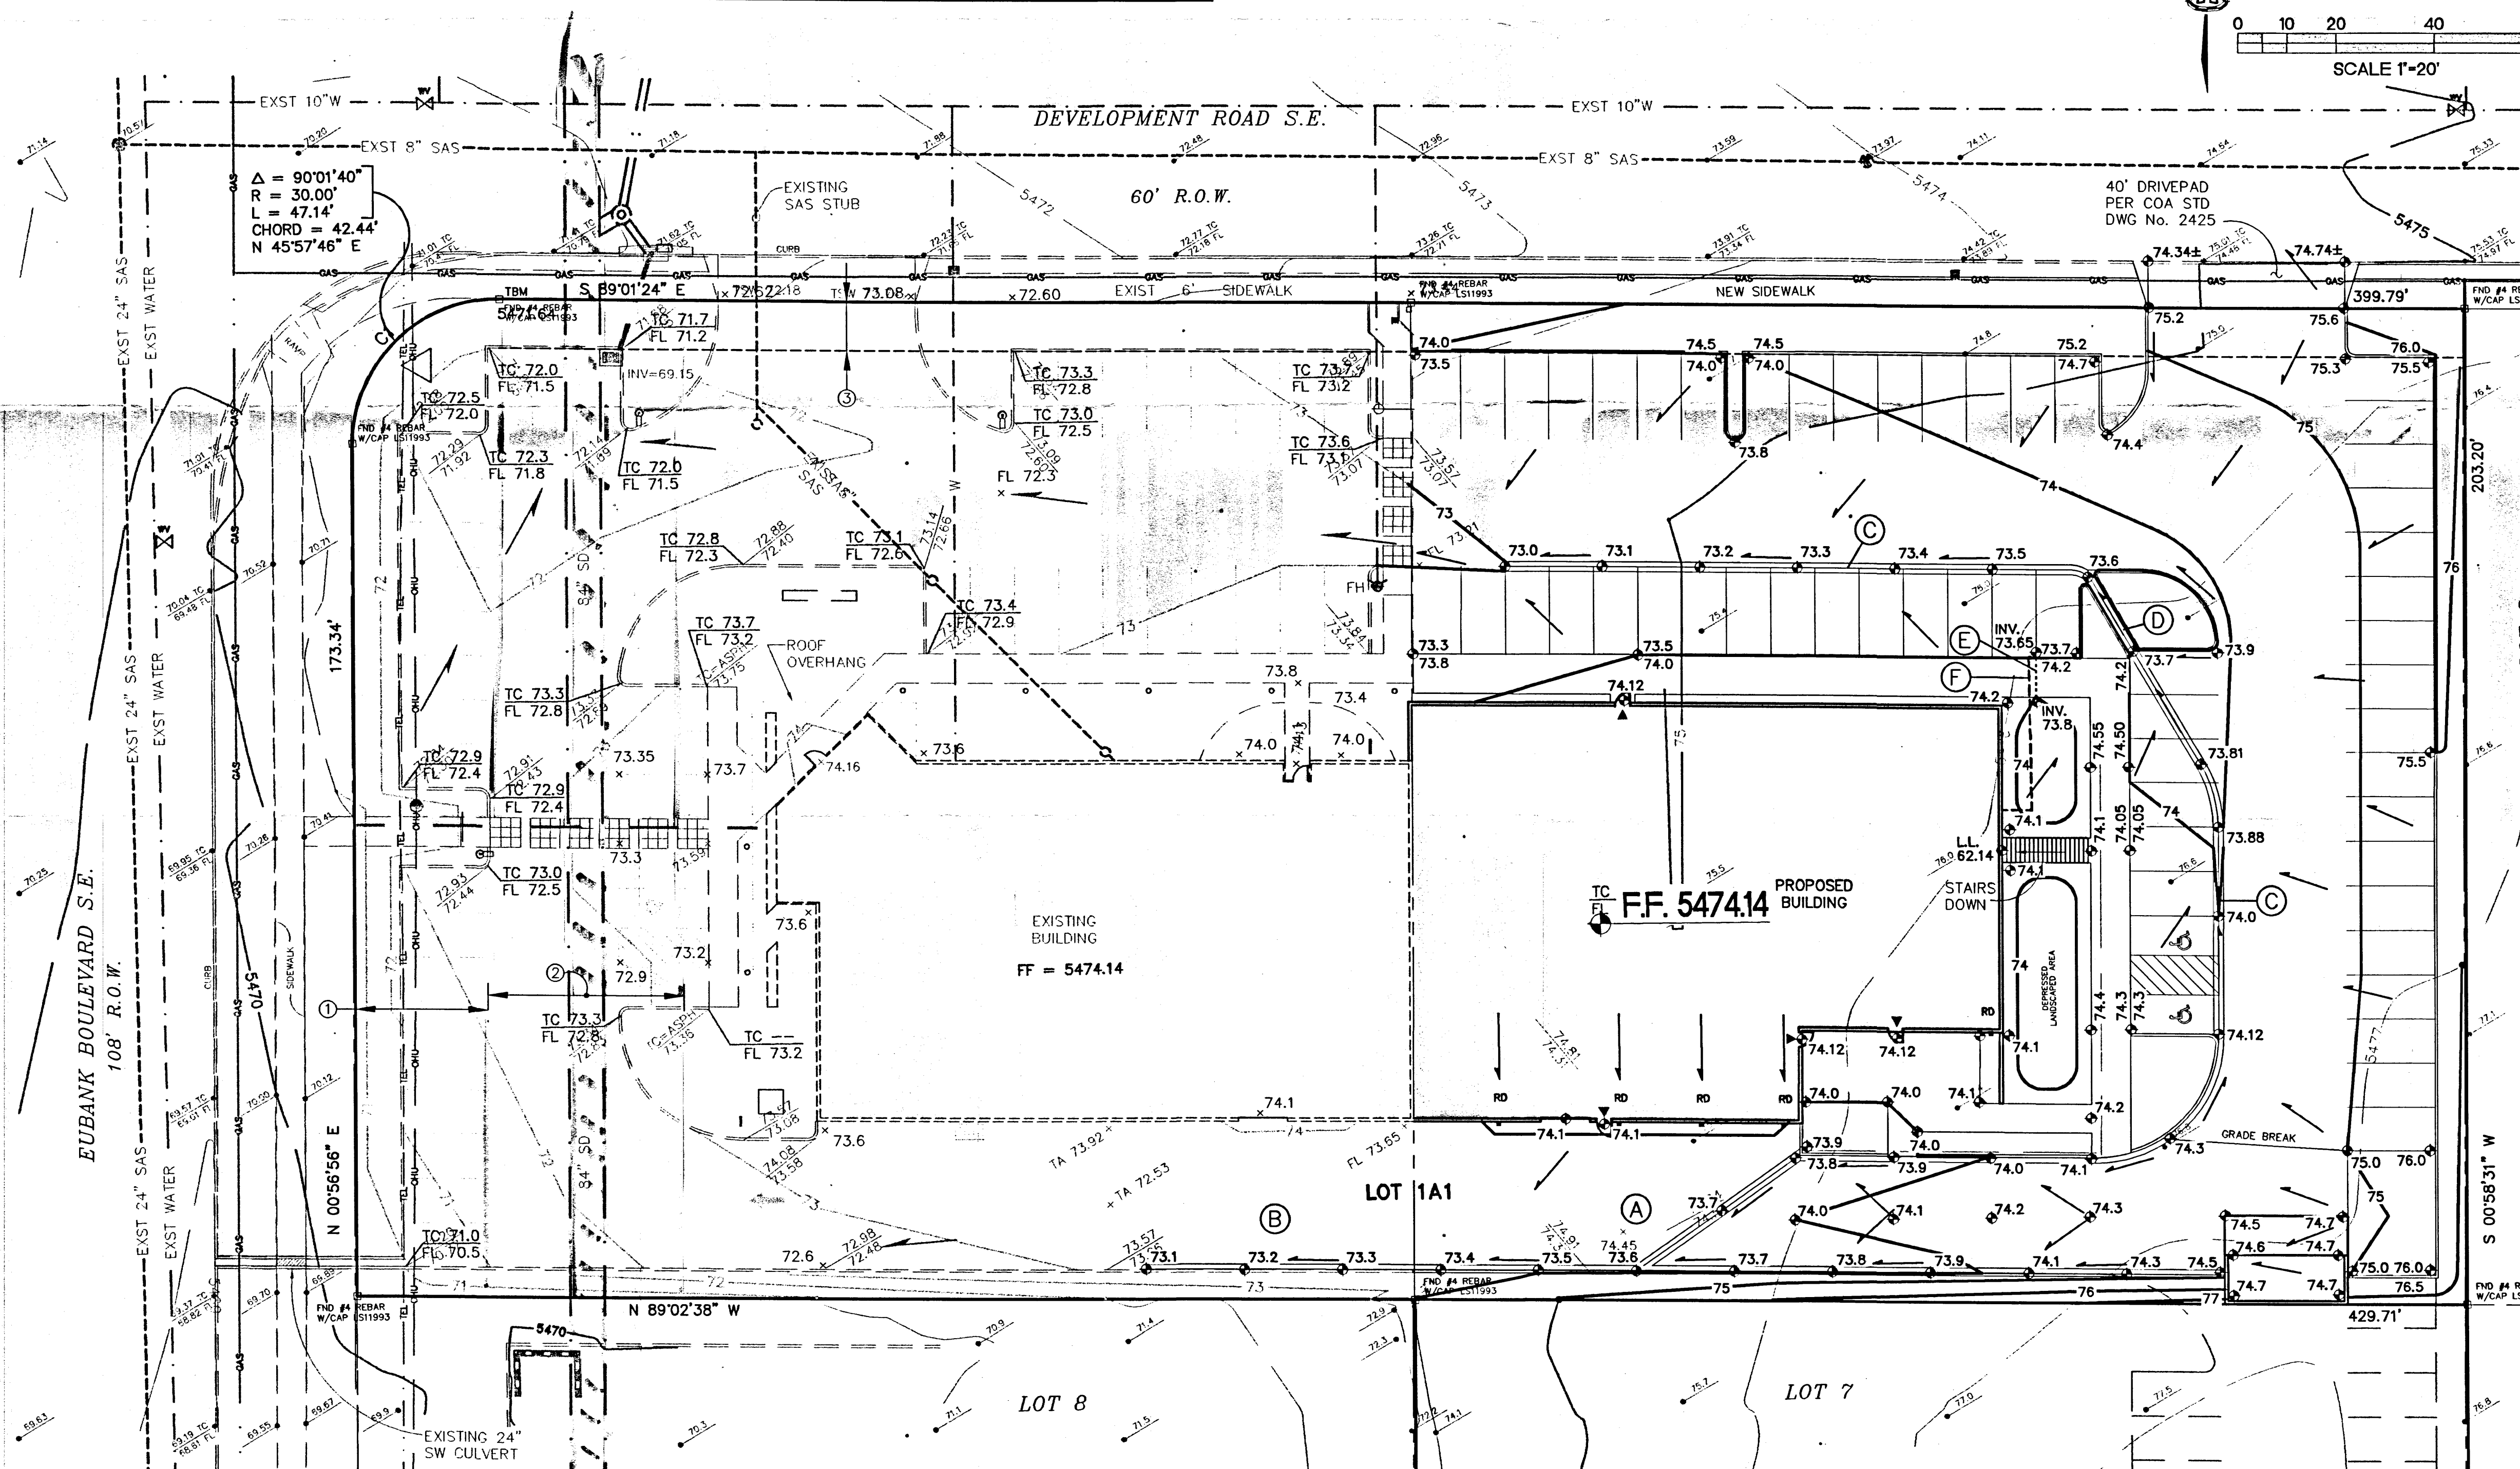




# EASEMENT DATA

- EXISTING 27' PNM EASEMENT
- EXISTING 40' PUBLIC DRAINAGE EASEMENT
- EXISTING 10' PUBLIC UTILITY EASEMENT


## LEGEND

- 5200--- EXISTING CONTOUR
- 52--- PROPOSED CONTOUR
- 75.5 EXISTING SPOT ELEVATION
- 78.3 PROPOSED SPOT ELEVATION
- TC 74.8 TOP OF CURB ELEVATION
- FL 74.3 FLOWLINE ELEVATION
- FLOW ARROW
- DRAINAGE BASIN BOUNDARY
- EXISTING CURB & GUTTER
- PROPOSED CURB & GUTTER
- PROPOSED CURB
- FIRE HYDRANT


SCALE:  
1"=20'

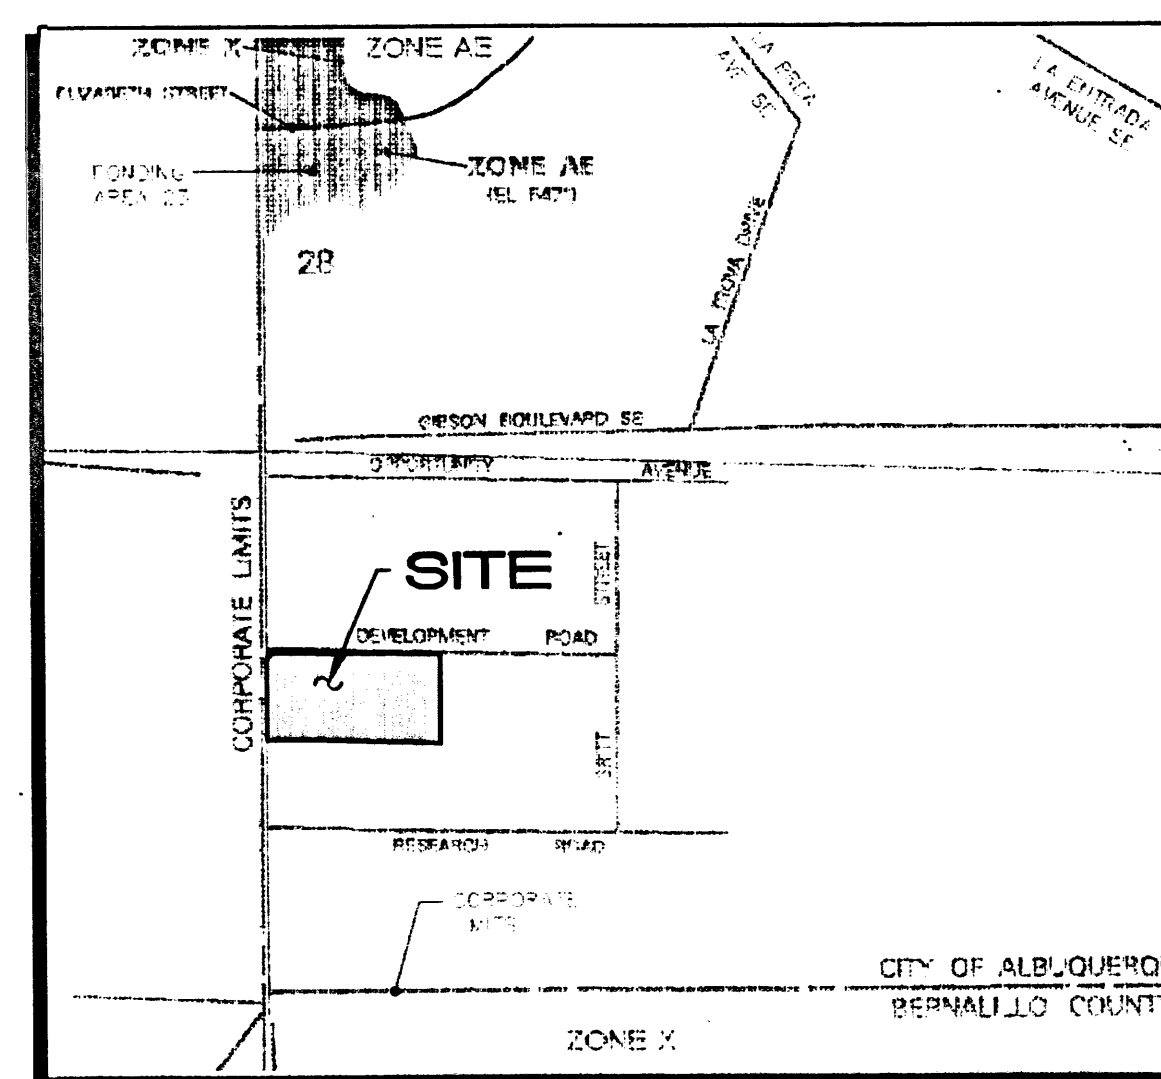

FLOOD ZONE MAP

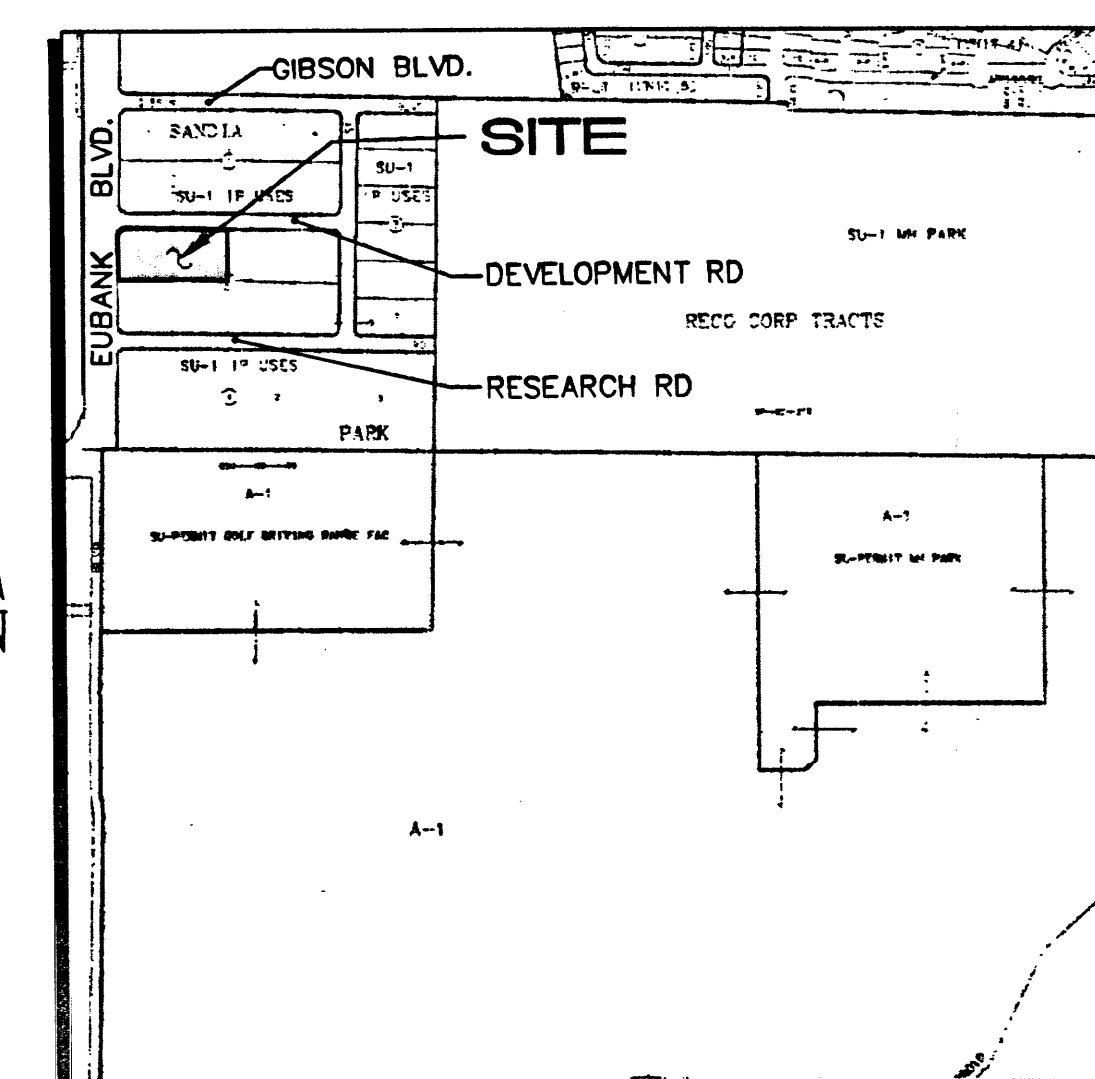

VICINITY MAP

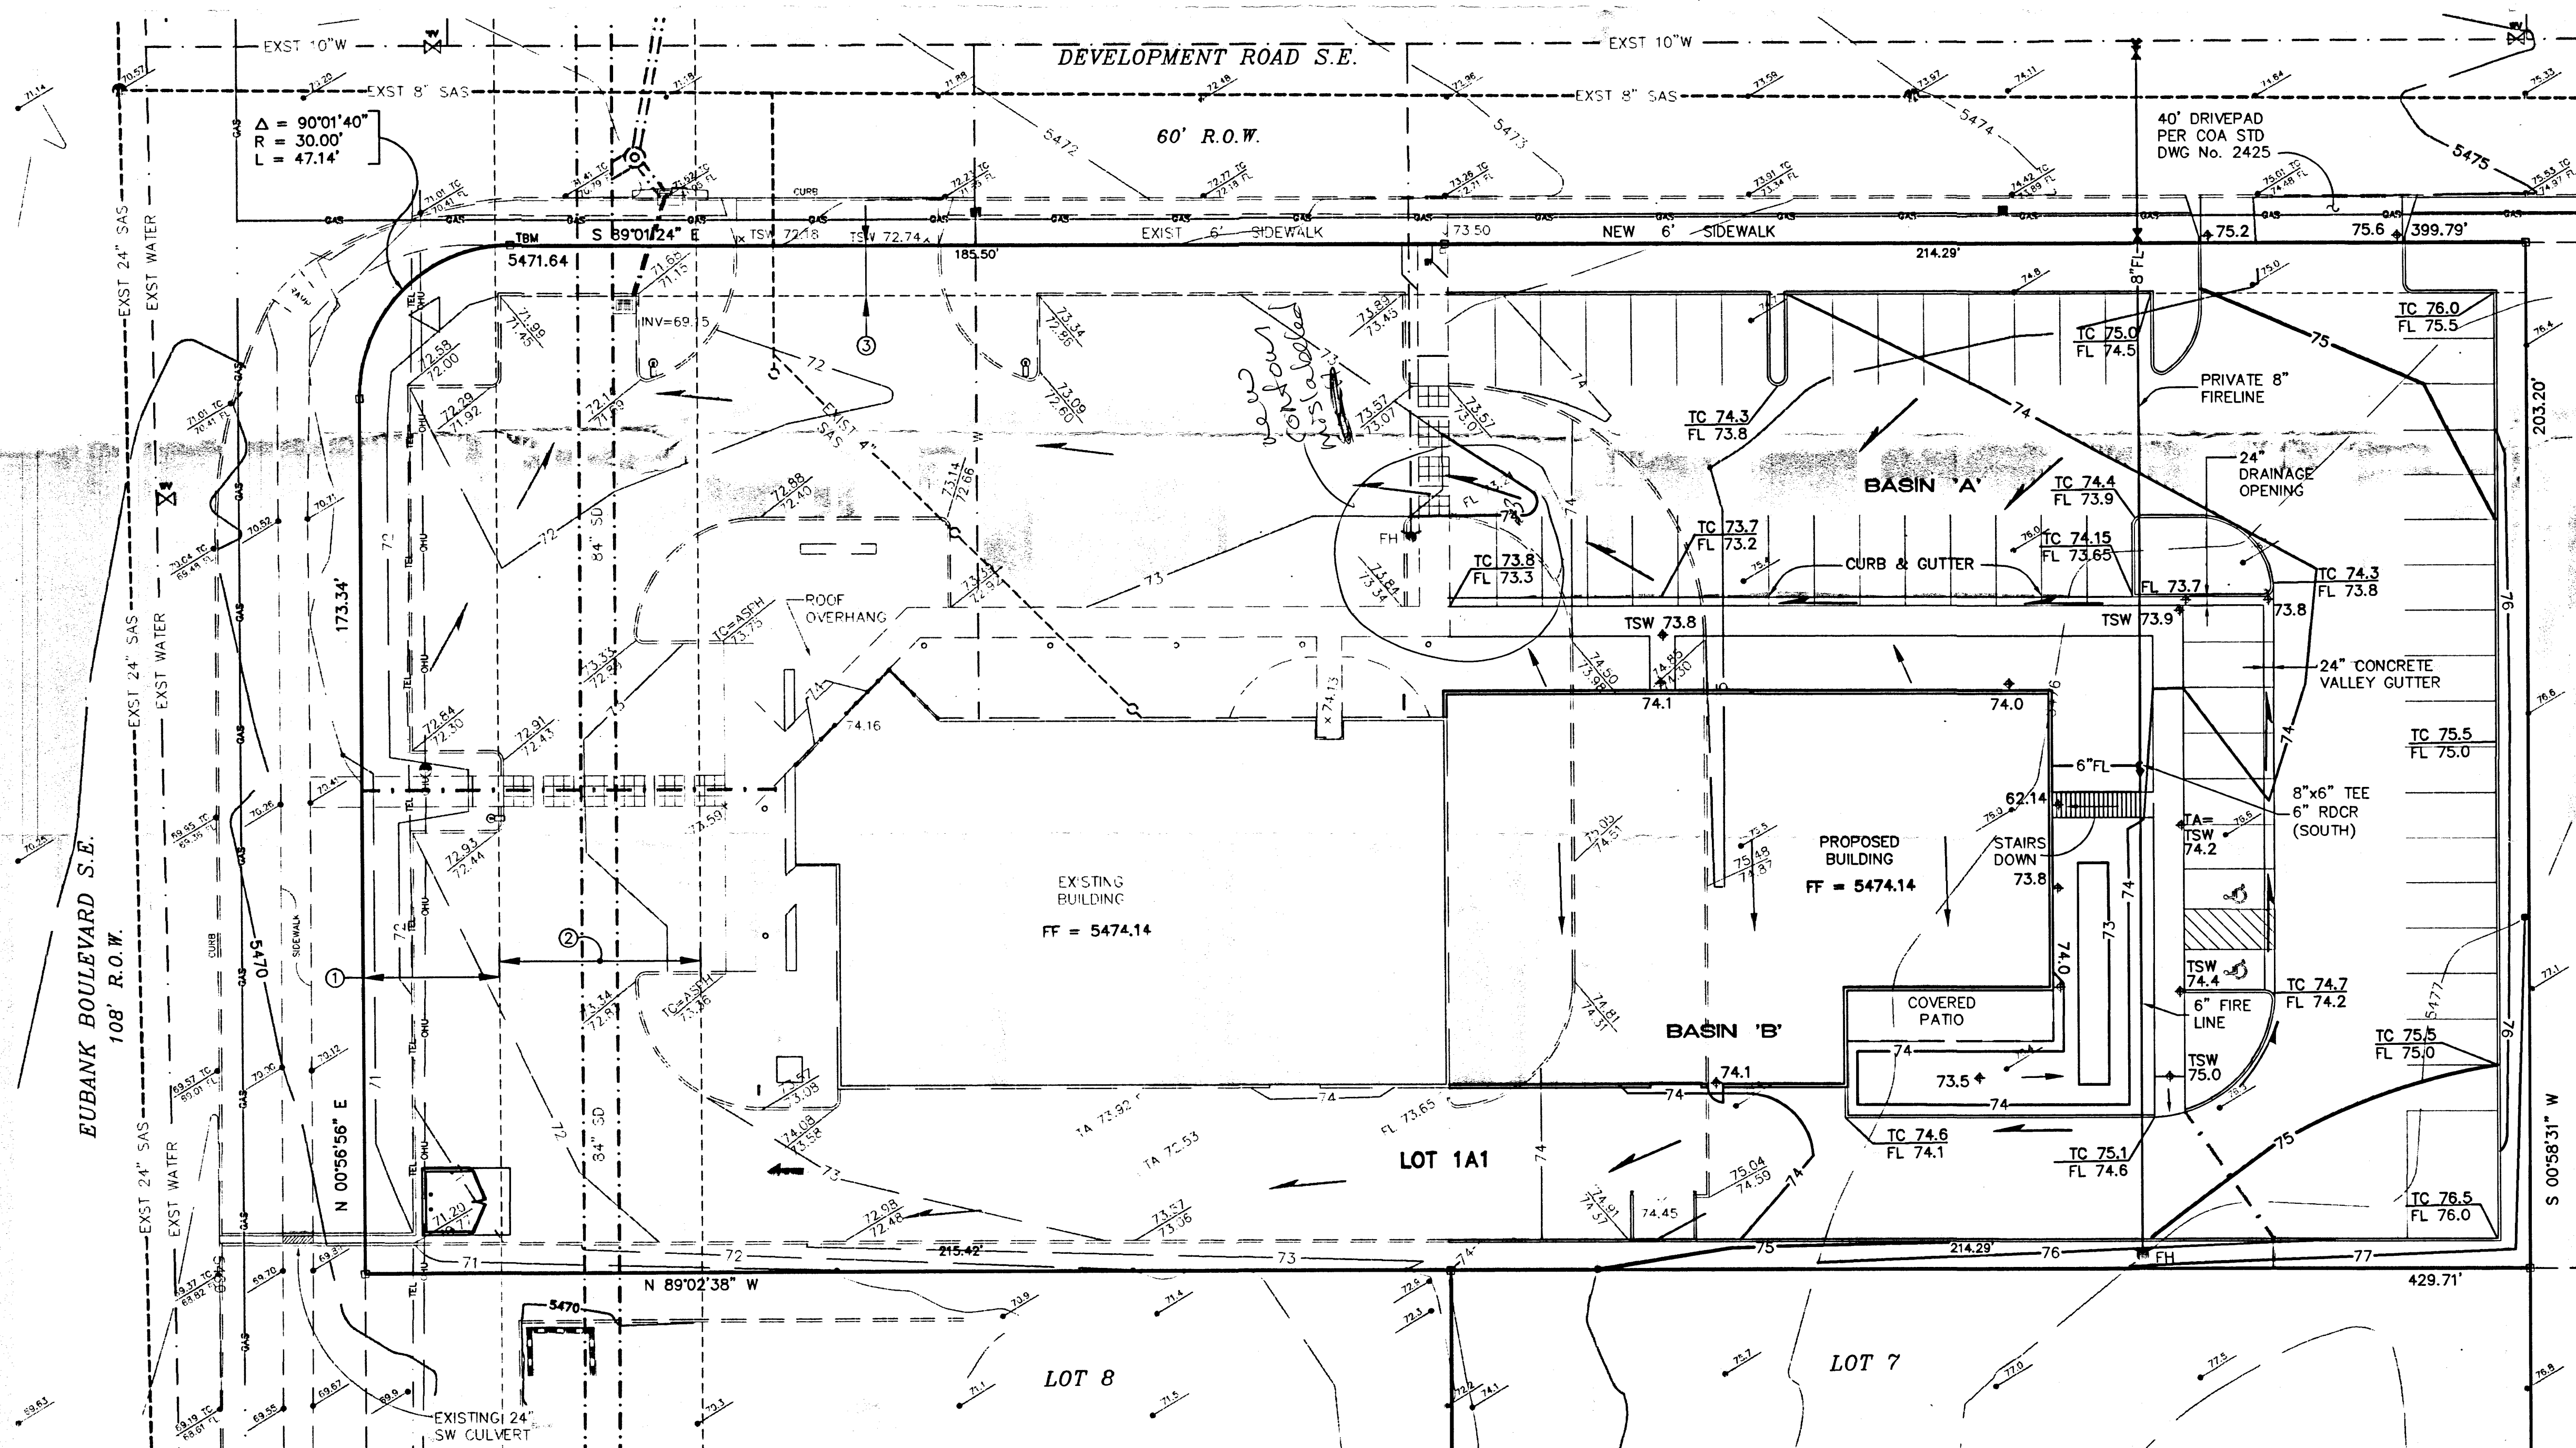

LEGAL DESCRIPTION: LOT 1A1, BLOCK 2, SANDIA RESEARCH PARK  
 AREA: 2.001 AC. (87,166 SF)  
 1.00 AC. (43,550 SF) LIMIT OF GRADING  
 BENCHMARK(S): ACS BRASS TABLET "3-L21" LOCATED 85 FT NORTH OF THE SOUTHERN AVE CENTERLINE AND 0.4 MILE EAST OF EUBANK BLVD. SE.  
 ELEVATION = 5503.00  
 TEMPORARY BENCHMARK: #4 REBAR WITH CAP AS SHOWN AT THE EAST RETURN OF THE NW PROPERTY CORNER.  
 ELEVATION = 5471.64

SURVEYOR: SOUTHWEST SURVEYING, SEPTEMBER, 1999.

FLOOD ZONE DESIGNATION: NO PORTION OF THIS SITE LIES WITHIN A FLOOD PLAIN AS DESIGNATED ON PANEL No's 366 & 367 OF THE FEMA FLOOD INSURANCE RATE MAPS DATED SEPTEMBER 20, 1996.

HYDROLOGY: PRECIPITATION ZONE: 3  
 THE EXISTING SITE IS DEVELOPED AND INCLUDES THE 15,000 SF BUILDING SHOWN ALONG WITH ASSOCIATED PAVED PARKING, AND XERISCAPE ON THE WEST HALF OF LOT 1A1. THE REMAINDER OF THE SITE IS CONSIDERED TYPE 'B' AS IT WAS MASS GRADED IN 1987.

EXISTING CONDITIONS:  
 LAND TREATMENT: 68% B, 3% C & 29% D

$Q_{100} = (1.36)(2.6) + (0.06)(3.45) + (0.58)(5.02) = 6.7$  CFS  
 TRACT 1A1 DRAINS WEST BOTH TO EUBANK BLVD & TO AN ONSITE CATCH BASIN IN THE NW CORNER OF THE PARKING LOT.


PROPOSED CONDITIONS:  
 BASIN 'A' DRAINS TO AN EXISTING INLET IN THE NW CORNER OF THE PARKING AREA WHERE IT DISCHARGES TO A CATCH BASIN IN DEVELOPMENT ROAD. BASIN 'B' DRAINS TO THE SW CORNER OF THE PARKING AREA AND IS DISCHARGED TO EUBANK BLVD. SE.

BASIN 'A' = 1.17 AC BASIN 'B' = 0.83 AC  
 'A': 5% B, 6% C & 89% D 'B': 6% B, 4% C & 90% D  
 $Q_A = 5.6$  CFS  $Q_B = 4.0$  CFS

BASIN 'A' INLET CAPACITY (ORIFICE EQUATION)  
 $A = 4.7$  SF @ 50% CLOGGED  $A = 2.3$  SF  
 $Q = (0.5)(2.3) \sqrt{32.2} = 6.5$  CFS (OK -  $Q_A = 5.6$  CFS)

BASIN 'B' SW CULVERT CAPACITY (MANNING EQUATION)  
 FOR 6" DEPTH:  $Q = (1.486 / 0.17)(1.00)(0.481)(0.14)$   
 $Q = 5.9$  CFS (OK -  $Q_B = 4.0$  CFS)

TEAM  
 SPECIALTY PRODUCTS  
 PHASE TWO  
 GRADING, DRAINAGE &  
 UTILITY PLAN

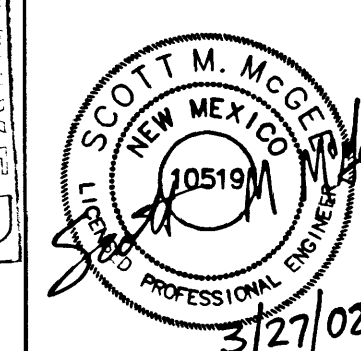

ISAACSON & ARFMAN, P.A.  
 Consulting Engineering Associates  
 128 Monroe Street N.E.  
 Albuquerque, New Mexico

093.1GRD.DWGRev 03/28/02

SHEET C1







# HYDROLOGY

(505) 924-3983



PLANS DISAPPROVED

PLANS APPROVED

*Whitney Reinson*

DATE

DATE *3/20/00*

## PLANS DISAPPROVED FOR THE FOLLOWING REASONS:

- ☐ Drainage report/plan required for new construction and for additions of 500 square feet or more to existing structures. See Section 14-5-2-12 of the City's Drainage Ordinance. A pre-design conference with this office is recommended.
- ☐ Follow procedures for drainage submittals as outlined on page 1, Section 17, Volume 1 of the City's Development Process Manual.
- ☒ Attach a copy of the approved drainage report/plan to each set of building plans.
- ☐ Pending approval of drainage report/plan submitted.

*Field Inspected 10-16-00 (OK) *Sherry Jung**

# UPC, UMC, NEC

(505) 924-3957

CODE EDITIONS (YR.):

UPC *97*

UMC *97*

NEC *99*

PLANS DISAPPROVED

PLANS APPROVED

*Jan \* Jan*

DATE

DATE

*4/17/00 \* 5/8/00*  
*5/23/00*

## PLANS CORRECTIONS REQUIRED: (INDICATE ORDINANCE SECTION REFERENCE)

John Sheets, Plans Reviewer, Phone: 924-3957  
MEPREUBANK1400  
04/18/00

*Jan* 1. Provide toilet fixture calcs. / UBC Appendix 29.

2. Provide energy calcs. / MEC.


3. Provide roof / overflow drain details, line sizes, and routes / UBC 1506 and UPC Chapter 11, 1.

4. Provide MSDS's and amounts of chemical stored and used.

5. Explain the chop production processes.

*Jan* Water heater to comply w/ UPC 511.2 and 608.5.



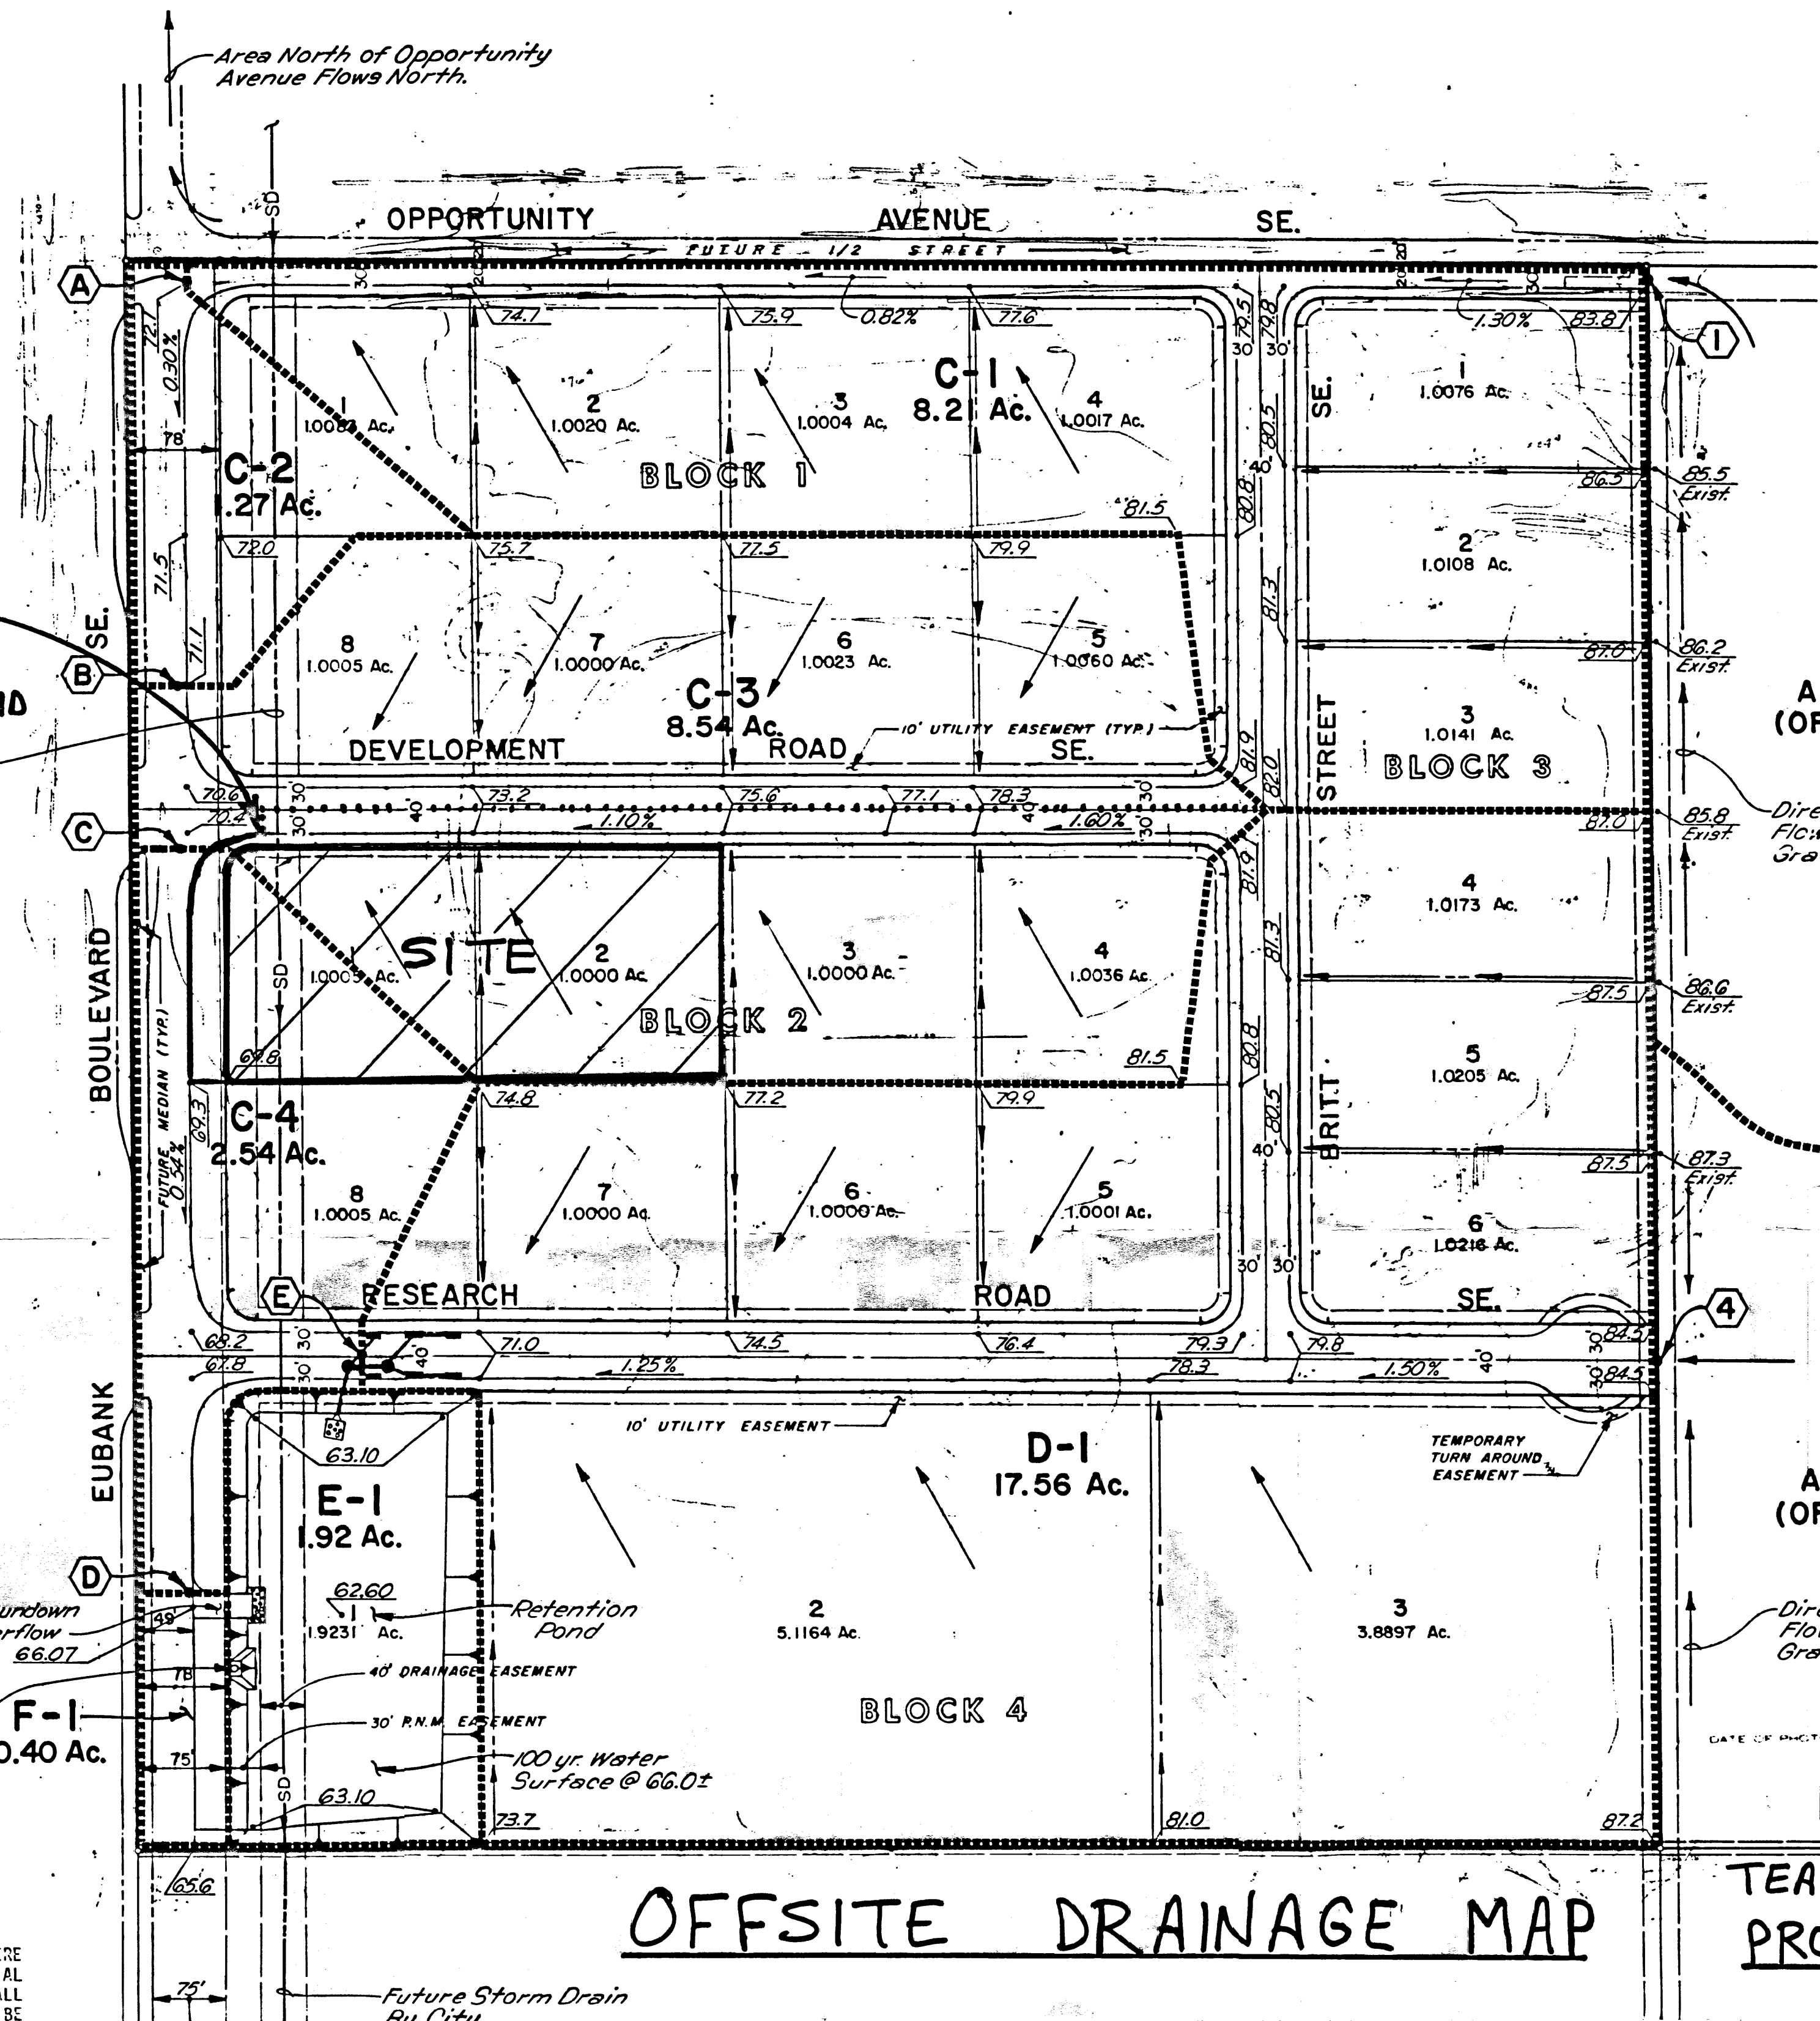

ANALYSIS POINT  
FOR CAPACITY OF SOUTH  
CURB - DEVELOPMENT ROAD  
*Future Major  
Storm Drain  
By City*

SCALE: 1" = 100'



Concrete Run-down  
& Pond Overflow  
66.07  
Grade Pond Side Slope  
around exist. Power Pole.  
Top of Slope to be 6'  
from Pole all around.

F-1  
0.40 Ac.


GRADING NOTES:  
1. CONTRACTOR SHALL CLEAR, GRUB AND STRIP AREAS WHERE  
WORK IS TO BE PERFORMED OF ALL OBJECTIONABLE MATERIAL  
PRIOR TO COMMENCING GRADING OPERATIONS. ALL  
OBJECTIONABLE MATERIAL, TRASH AND DEBRIS SHALL BE

# OFFSITE DRAINAGE MAP

TEAM SPECIALTY  
PRODUCTS

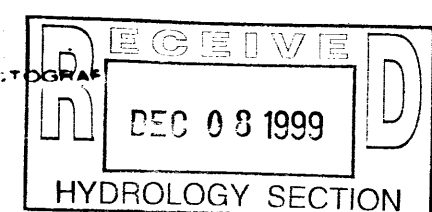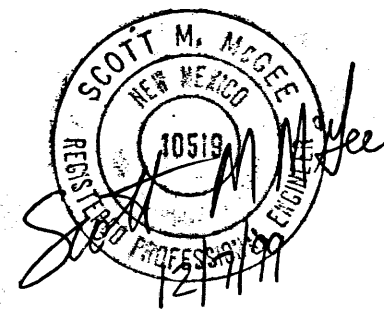



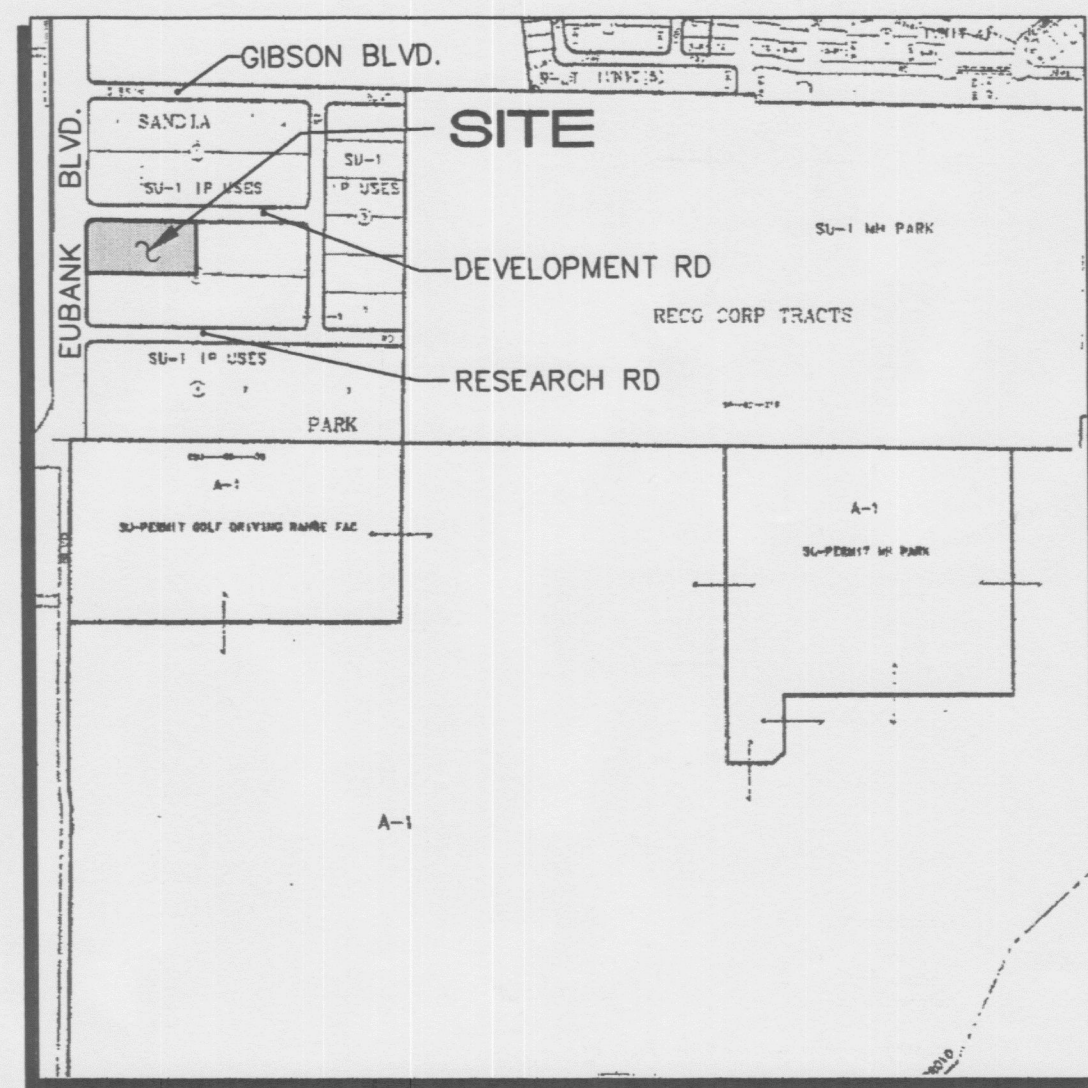

SCALE:  
1"=20'

BASIN 'B' SW CULVERT CAPACITY (MANNING EQUATION  
FOR 6" DEPTH:  $Q = (1.486/.017)(1.00)(0.481)(0.14)$   
 $Q = 5.9$  CFS (OK)

 $1'' = 500' \pm$ M-21


**ISAACSON & ARFMAN, P.A.**  
*Consulting Engineering Associates*  
 128 Monroe Street N.E.  
 Albuquerque New Mexico

|               |          |
|---------------|----------|
| 093GRD.DWGdlv | 12/06/99 |
|---------------|----------|

SHEET 1 OF 1





EUBANK BLVD.  
108' ROW

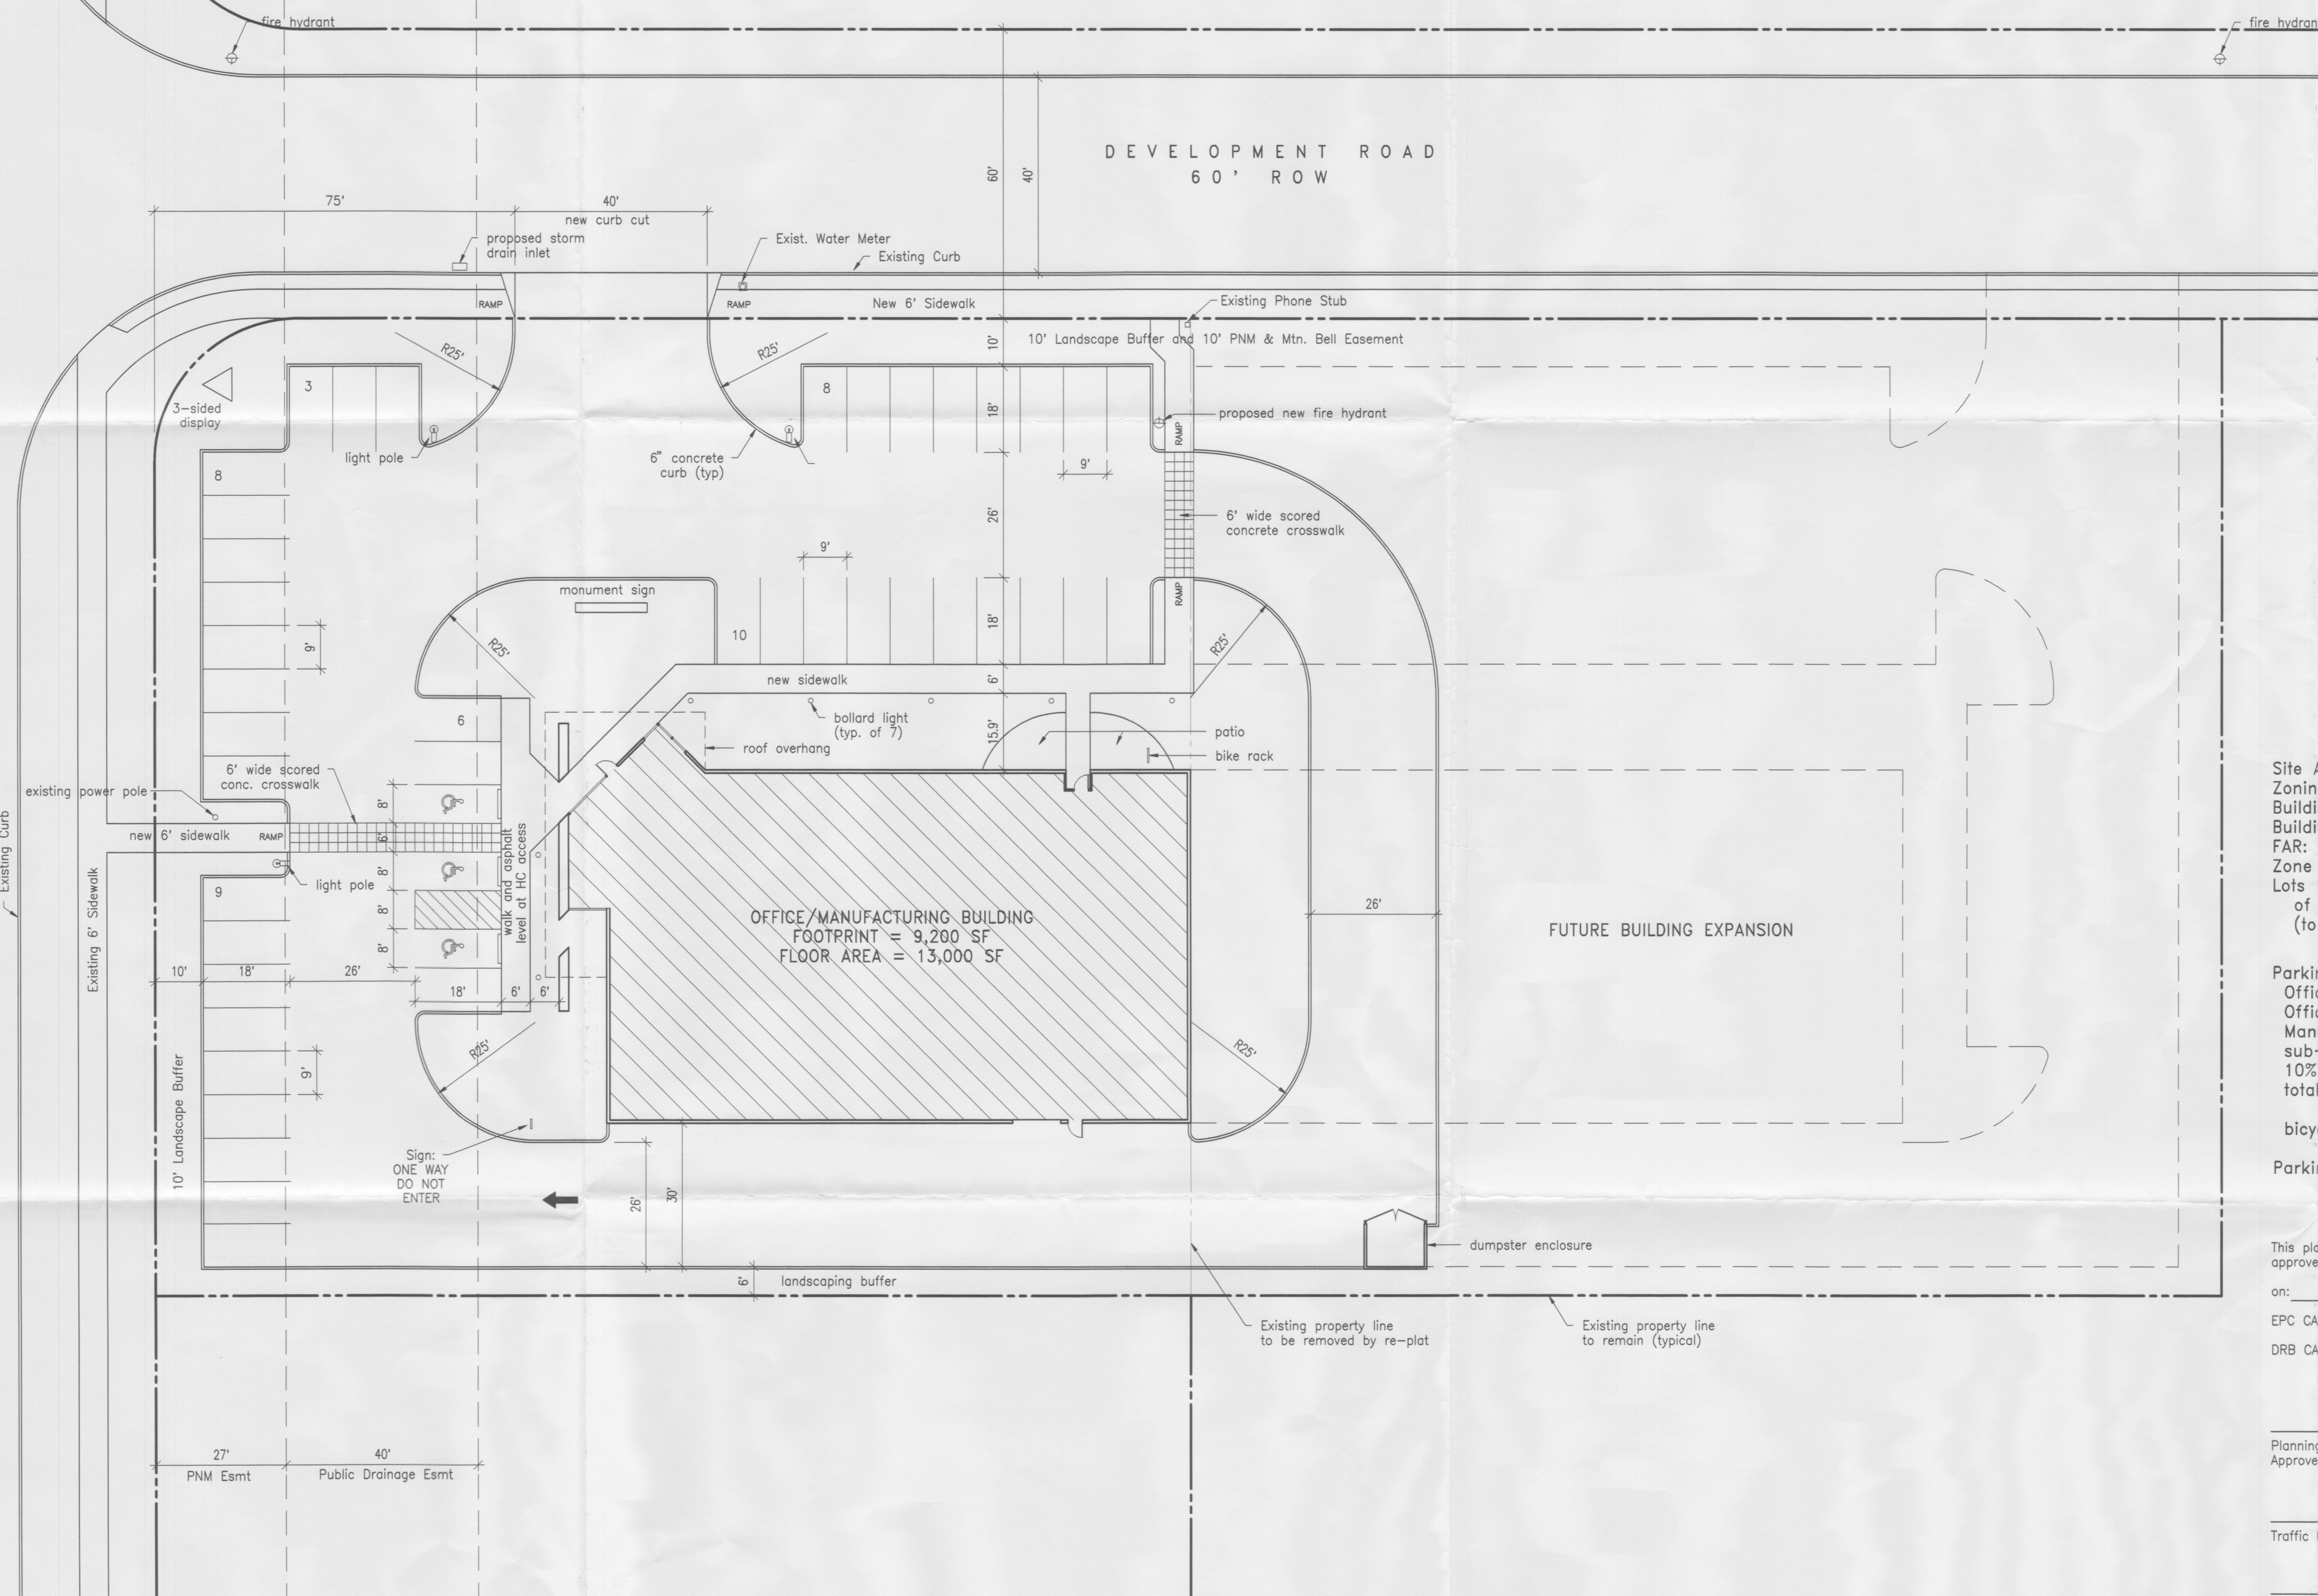

## SITE PLAN

SCALE: 1" = 20'

 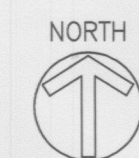

Note: See Grading and Drainage plan for utilities information.  
See Elevations for signage and light fixtures.

## ZONE ATLAS PAGE: M-21-Z

SCALE: 1" = 750'

Site Area: 2 acres  
Zoning SU-1 for IP  
Building Footprint: 9200 sf (2 story)  
Building Floor Area: 13,000 sf  
FAR: .21 (based on 1 acre)  
Zone Atlas Map M-21  
Lots 1-A and 2 of Block 2  
of Sandia Research Park  
(to be re-platted as one lot)

Parking Spaces Required:  
Office, 1st floor 5000 sf / 200 = 25  
Office, 2nd floor 3800 sf / 300 = 13  
Manufacturing 4200 sf / 1000 = 4  
sub-total 42  
10% bus credit -4  
total 38

bicycle parking 38 / 20 = 2

Parking Provided: 44

This plan is consistent with the specific Development Plan  
approved by the Environmental Planning Commission  
on: \_\_\_\_\_

EPC CASE # **Z-99-122**

DRB CASE # \_\_\_\_\_

Planning Director \_\_\_\_\_ Date \_\_\_\_\_  
Approved as to the requirements

Traffic Engineer \_\_\_\_\_ Date \_\_\_\_\_

AMAFCA \_\_\_\_\_ Date \_\_\_\_\_

Parks and General Services \_\_\_\_\_ Date \_\_\_\_\_


City Engineer \_\_\_\_\_ Date \_\_\_\_\_

Water Resources, Utilities Division \_\_\_\_\_ Date \_\_\_\_\_

## ALEXANDER HARRISON ARCHITECT

8605 Mountain Road NE, Albuquerque, NM 87112, 299-6322

ALL RIGHTS RESERVED, COPYRIGHT © 1999 BY ALEXANDER HARRISON

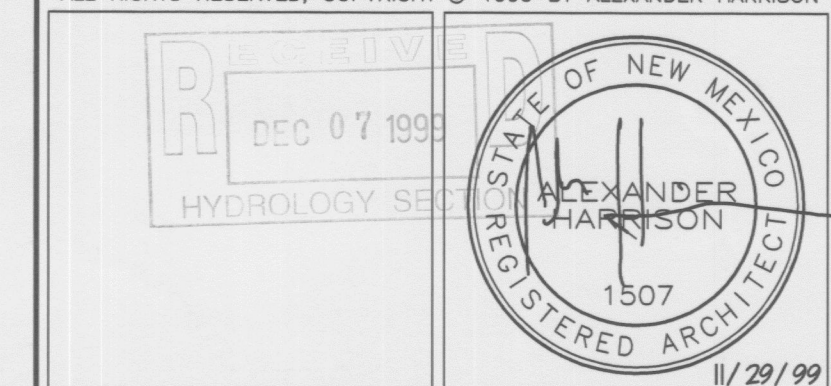

proj: 9908 drwn: AH chkd: AH  
file: 1PROJECT\TEAM99\EPC-SITE

date: September 24, 1999  
revisions: EPC Conditions, Nov. 30, 1999

Team Specialty Products  
Albuquerque, New Mexico

EPC SITE PLAN

sheet number


1

of 2 sheets



CITY PROJECT No. xxxxx.91  
SOUTH EUBANK STORM DRAIN

SCALE:  
1"=20'

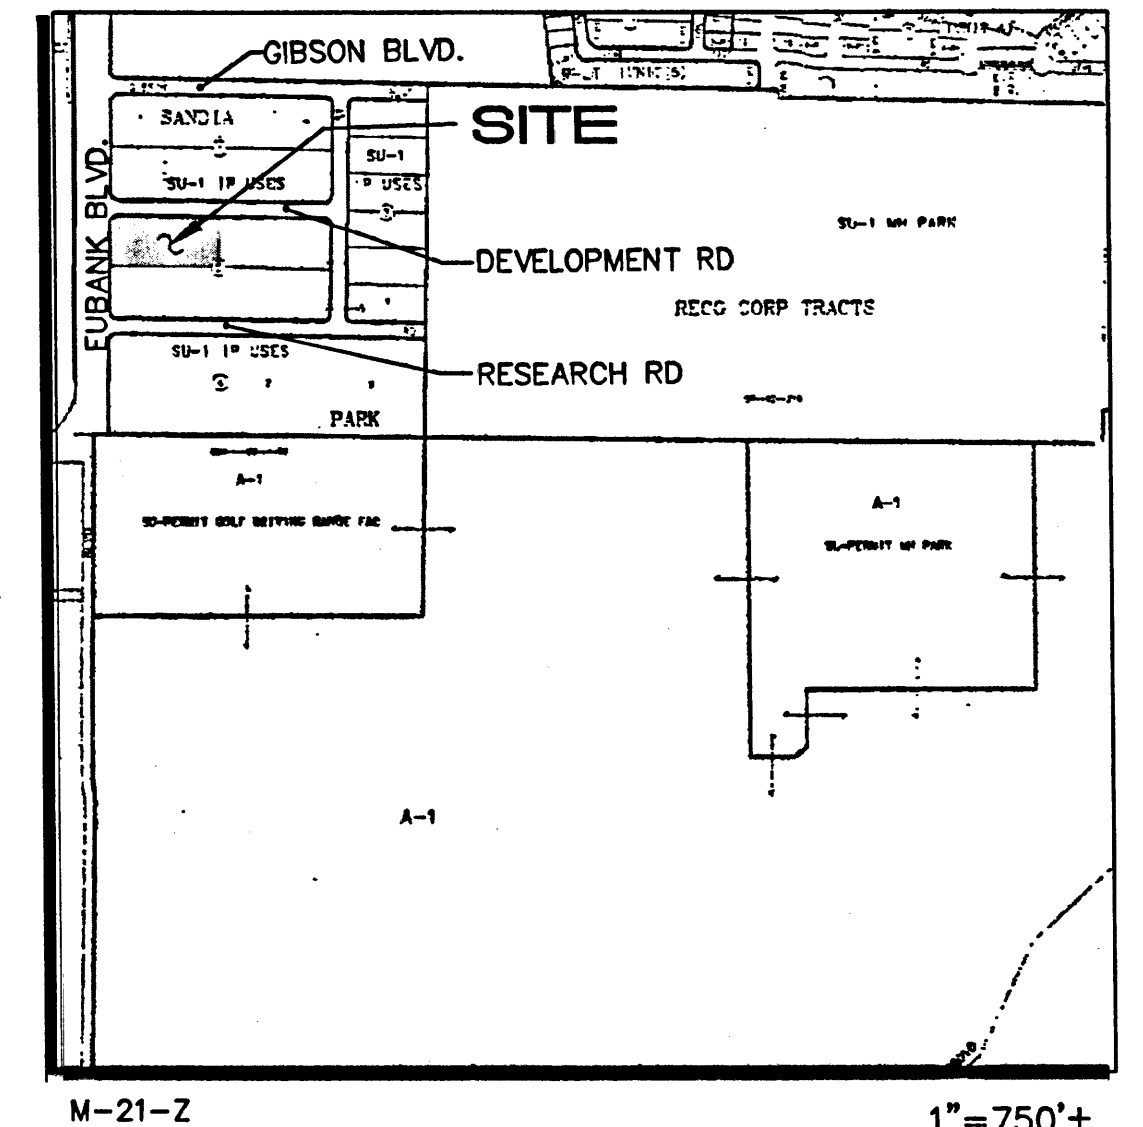

VICINITY MAP

LEGAL DESCRIPTION: LOTS 1-A & 2, BLOCK 2,  
SANDIA RESEARCH PARK

AREA: 2.0010 AC. (87,166 SF)  
1.21 AC. (52,740 SF) LIMIT OF GRADING

BENCHMARK(S): ACS BRASS TABLE "3-L21" LOCATED 85 FT  
NORTH OF THE SOUTHERN AVE CENTERLINE AND 0.4 MILE EAST OF  
EUBANK BLVD. SE.  
ELEVATION = 5503.00

TEMPORARY BENCHMARK: #4 REBAR WITH CAP AS SHOWN AT THE  
EAST RETURN OF THE NW PROPERTY CORNER:  
ELEVATION = 5471.64

SURVEYOR: SOUTHWEST SURVEYING, SEPTEMBER, 1999.

FLOOD ZONE DESIGNATION: NO PORTION OF THIS SITE LIES WITHIN  
A FLOOD PLAIN AS DESIGNATED ON PANEL No's 366 & 367 OF THE  
FEMA FLOOD INSURANCE RATE MAPS DATED SEPTEMBER 20, 1996.

HYDROLOGY: PRECIPITATION ZONE: 3  
THE EXISTING SITE IS UNDEVELOPED AND IS COVERED WITH NATIVE  
VEGETATION. LAND TREATMENT IS CONSIDERED AS TYPE 'B' AS THIS  
SITE WAS MASS GRADED IN 1987 WHEN THE SANDIA RESEARCH  
PARK WAS DEVELOPED.

$Q_{100} = (2.00 \text{ AC})(2.6 \text{ CFS/AC}) = 5.2 \text{ CFS}$   
EXISTING RUNOFF SHEET FLOWS WEST TO EUBANK BLVD. SE.

PROPOSED CONSTRUCTION INCLUDES THE 12,000 SF BUILDING,  
ASSOCIATED PAVED PARKING, AND XERISCAPE AS SHOWN.

LAND TREATMENT: 40% B (UNDISTURBED PORTION OF LOT 2)  
10% C & 50% D

$Q_{100} = (0.8)(2.6) + (0.2)(3.45) + (1.0)(5.02) = 7.8 \text{ CFS}$   
( $Q_A = 5.0 \text{ CFS}$  &  $Q_B = 2.8 \text{ CFS}$ )

BASIN A DRAINS TO A PROPOSED INLET IN THE NW CORNER OF THE  
PARKING AREA WHERE IT WILL TIE TO A CATCH BASIN IN  
DEVELOPMENT ROAD. BASIN B DRAINS TO THE SW CORNER OF THE  
PARKING AREA AND IS DISCHARGED TO EUBANK BLVD. SE.

LEGEND

|                    |                                   |     |                                  |
|--------------------|-----------------------------------|-----|----------------------------------|
| ---5200---         | EXISTING CONTOUR                  | --- | EXISTING CURB & GUTTER           |
| ---52---           | PROPOSED CONTOUR                  | --- | PROPOSED CURB & GUTTER           |
| ---52---           | FUTURE CONTOUR                    | --- | PROPOSED CURB                    |
| 75.5               | EXISTING SPOT ELEVATION           | --- | FUTURE 18" DRAINAGE OPENING      |
| 78.3               | PROPOSED SPOT ELEVATION           | --- | SIDEWALK CULVERT                 |
| TC 74.8<br>FL 74.3 | TOP OF CURB<br>FLOWLINE ELEVATION | --- | SANITARY SEWER CLEANOUT TO GRADE |
| ---                | FUTURE FLOW ARROW                 | --- |                                  |
| ---                | FLOW ARROW                        | --- |                                  |
| ---                | DRAINAGE BASIN<br>BOUNDARY        | --- |                                  |

EASEMENT DATA

- EXISTING 27' PNM EASEMENT
- EXISTING 40' PUBLIC DRAINAGE EASEMENT
- EXISTING 10' PUBLIC UTILITY EASEMENT

TEAM  
SPECIALTY PRODUCTS  
GRADING, DRAINAGE &  
UTILITY PLAN




ISAACSON & ARFMAN, P.A.  
Consulting Engineering Associates  
128 Monroe Street, N.E.  
Albuquerque, New Mexico

093GRD.DWG.rh 09/23/99

SHEET 1 OF 1




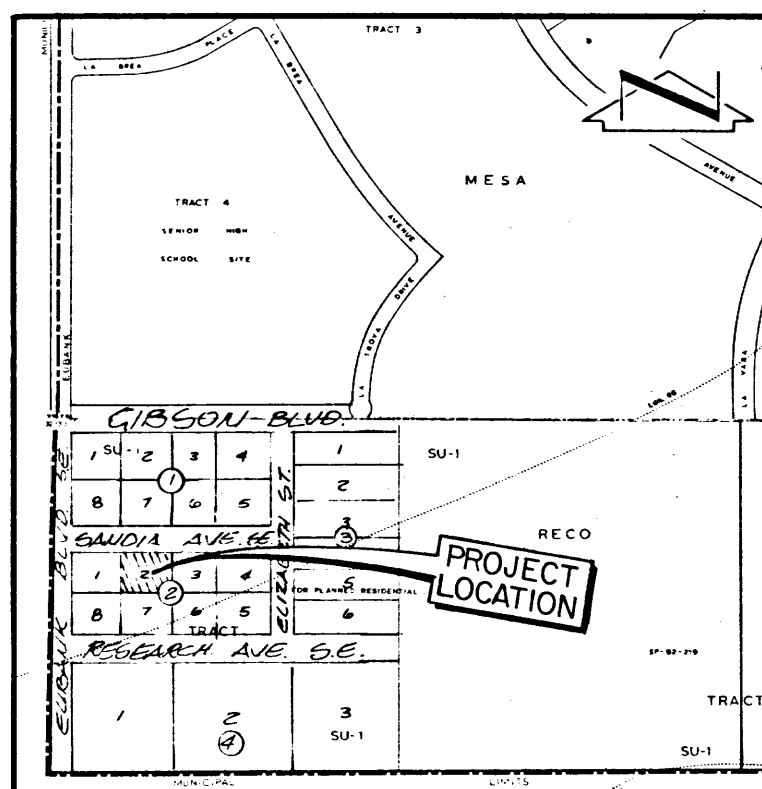


VICINITY MAP  
SCALE: 1"=800'

- LEGEND**
- 8415 EXISTING CONTOUR
  - 74.8 EXIST. SPOT ELEVATION
  - 75 PROPOSED CONTOUR
  - 75.4 PROPOSED SPOT ELEVATION
  - PROPOSED GRADE
  - PROPOSED CONCRETE
  - PROPOSED ASPHALT

**LEGAL DESCRIPTION**  
LOT 2, BLOCK 2, SANDIA RESEARCH PARK

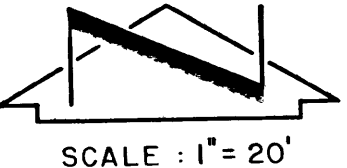

SCALE: 1"=20'

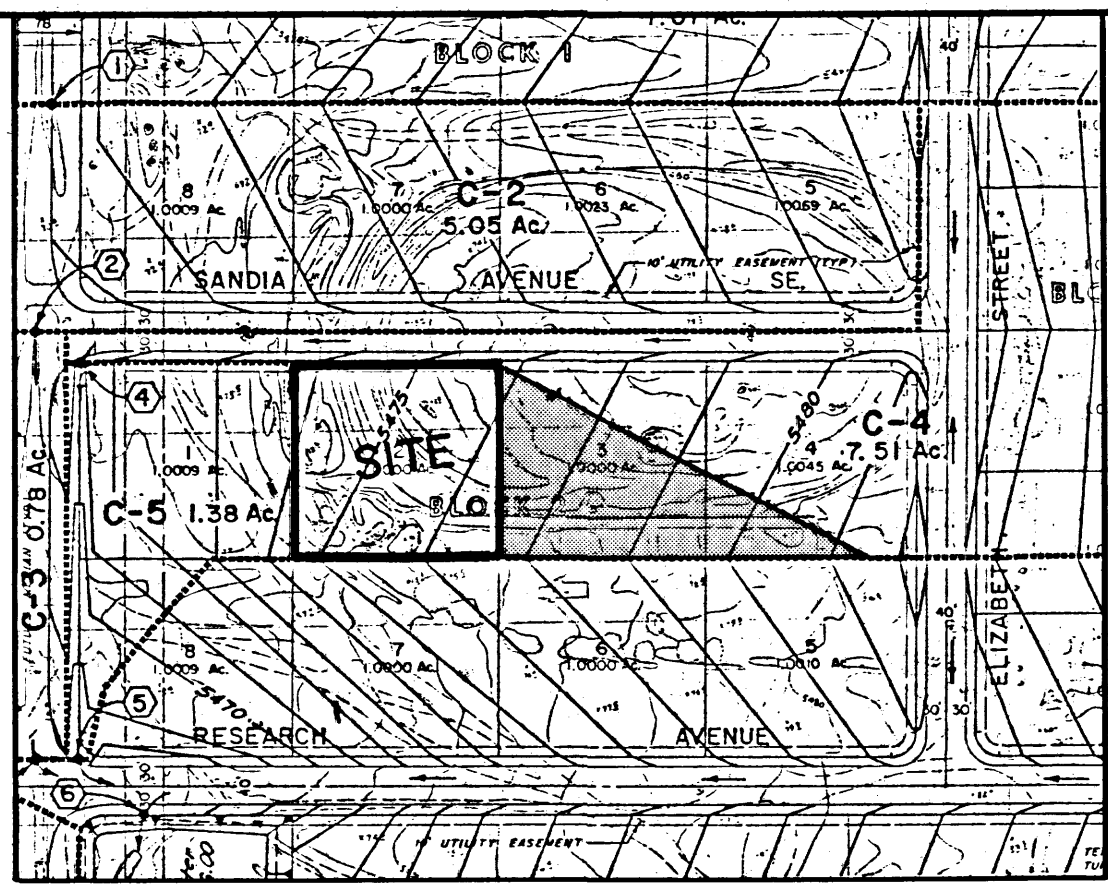

OFF-SITE CONTRIBUTING AREA

- CONSTRUCTION NOTES:**
1. TWO (2) WORKING DAYS PRIOR TO ANY EXCAVATION, CONTRACTOR MUST CONTACT LINE LOCATING SERVICE 765-1234, FOR LOCATION OF EXISTING UTILITIES.
  2. PRIOR TO CONSTRUCTION, THE CONTRACTOR SHALL EXCAVATE AND VERIFY THE HORIZONTAL AND VERTICAL LOCATION OF ALL POTENTIAL OBSTRUCTIONS. SHOULD A CONFLICT EXIST, THE CONTRACTOR SHALL NOTIFY THE ENGINEER SO THAT THE CONFLICT CAN BE RESOLVED WITH A MINIMUM AMOUNT OF DELAY.
  3. ALL WORK ON THIS PROJECT SHALL BE PERFORMED IN ACCORDANCE WITH APPLICABLE FEDERAL, STATE AND LOCAL LAWS, RULES AND REGULATIONS CONCERNING CONSTRUCTION SAFETY AND HEALTH.
  4. ALL CONSTRUCTION WITHIN PUBLIC RIGHT-OF-WAY SHALL BE PERFORMED IN ACCORDANCE WITH APPLICABLE CITY OF ALBUQUERQUE STANDARDS AND PROCEDURES.
  5. IF ANY UTILITY LINES, PIPELINES, OR UNDERGROUND UTILITY LINES ARE SHOWN ON THESE DRAWINGS, THEY ARE SHOWN IN AN APPROXIMATE MANNER ONLY, AND SUCH LINES MAY EXIST WHERE NONE ARE SHOWN. IF ANY SUCH EXISTING LINES ARE SHOWN, THE LOCATION IS BASED UPON INFORMATION PROVIDED BY THE OWNER OF SAID UTILITY, AND THE INFORMATION MAY BE INCOMPLETE, OR MAY BE OBSOLETE BY THE TIME CONSTRUCTION COMMENCES. THE ENGINEER HAS UNDERTAKEN NO FIELD VERIFICATION OF THE LOCATION, DEPTH, SIZE, OR TYPE OF EXISTING UTILITY LINES, PIPELINES, OR UNDERGROUND UTILITY LINES, MAKES NO REPRESENTATION PERTAINING THERETO, AND ASSUMES NO RESPONSIBILITY OR LIABILITY THEREFOR. THE CONTRACTOR SHALL INFORM ITSELF OF THE LOCATION OF ANY UTILITY LINE, PIPELINE, OR UNDERGROUND UTILITY LINE IN OR NEAR THE AREA OF THE WORK IN ADVANCE OF AND DURING EXCAVATION WORK. THE CONTRACTOR IS FULLY RESPONSIBLE FOR ANY AND ALL DAMAGE CAUSED BY ITS FAILURE TO LOCATE, IDENTIFY AND PRESERVE ANY AND ALL EXISTING UTILITIES, PIPELINES, AND UNDERGROUND UTILITY LINES. IN PLANNING AND CONDUCTING EXCAVATION, THE CONTRACTOR SHALL COMPLY WITH STATE STATUTES, MUNICIPAL AND LOCAL ORDINANCES, RULES AND REGULATIONS, IF ANY, PERTAINING TO THE LOCATION OF THESE LINES AND FACILITIES.

**As shown by the Vicinity Map, the site is located adjacent to Sandia Avenue SE east of Eubank Boulevard SE. At present, the site is undeveloped. Much of the surrounding area is also undeveloped. The proposed improvements consist of the addition of a building, paving, and landscaping.**

**As shown by Panel 37 of the Federal Emergency Management Agency Flood Boundary and Floodway Map, dated October 14, 1983, this site does not lie within a designated Flood Hazard Zone. Furthermore, this site does not appear to contribute runoff to a flood hazard area. Based on the drainage report prepared by Andrews, Ashbury & Roberts, Inc. for the Sandia Research Park, dated January, 1988, the free discharge of runoff from this site is appropriate.**

**The Grading Plan shows 1) existing and proposed grades indicated by spot elevations and contours at 1'0" intervals, 2) continuity between existing and proposed grades, and 3) the limit and character of the proposed improvements. As shown by this plan, the runoff generated from the proposed improvements will be directed in an asphalt swale to a proposed driveway at the northwest corner of the site. The runoff will then be discharged into Sandia Avenue SE via the driveway. As stated in the above noted drainage report, the runoff will drain west to Sandia Avenue SE and then south on the east side of Eubank Boulevard SE to a pond located in the southwest corner of the Sandia Research Park. The site generally drains from east to west. No offsite flows are anticipated from the north, south or west. Some offsite flows are anticipated to enter the site from the east and have been quantified in the calculations. The offsite flows entering the site will be directed through the site via the asphalt swale described above, to the allowable peak rate of discharge (C = 0.80) and the allowable volume of runoff (5,900 cu ft per acre). The development of Phase II shall be deferred until at which time, the groundwater facility is improved.**

**The Calculations which appear hereon analyze both the existing and developed conditions for the 100-year, 6-hour rainfall event. The Rational Method has been used to quantify the peak rate of discharge and the SCS Method has been used to quantify the volume of runoff. Both Methods have been used in accordance with the City of Albuquerque Development Process Manual, Volume II, and the Mayor's Emergency Rule adopted January 14, 1986. As shown by these calculations, the proposed improvements will result in a net increase in peak runoff by 0.7 cfs.**

**CALCULATIONS**

**Ground Cover Information**

From SCS Bernillo County Soil Survey, Plate 32: Wink Association  
Hydrologic Soil Group: B  
Existing Pervious CN = 79 (DPM Plate 22.2 C-2)  
Pasture or Range Land: poor condition  
Developed Pervious CN = 61 (DPM Plate 22.2 C-2)  
Open Spaces: good condition

**Time of Concentration/Time to Peak**

$T_c = 0.0078 L^{0.77} S^{0.385}$  (Kirpich Equation)  
 $T_c = T_c + 5$  min.  
 $T_p = T_c + 5$  min.

**Point Rainfall**

$P_g = 2.43$  in. (DPM Plate 22.2 D-1)  
 $P_g = 2.43$  in. (DPM Plate 22.2 D-1)  
 $T_c = 10$  min. (minimum)  
 $T_c =$  area, acres

**Rational Method**

Discharge:  $Q = CIA$   
Where C varies  
 $C = P_g (6.84) T_c^{-0.51} = 5.14$  in/hr  
 $P_g = 2.43$  in. (DPM Plate 22.2 D-1)  
 $T_c = 10$  min. (minimum)  
 $C =$  area, acres

**SCS Method**

Volume:  $V = 3630 (DRO) A$   
Where DRO = Direct runoff in inches  
 $A =$  area, acres

**Existing Condition**

Atotal = 43,560 sf = 1.0 Ac  
Undeveloped area = 43,560 sf (1.0)  
 $C = 0.49$  (Weighted average per Emergency Rule, 1/14/86)  
 $Q_{100} = CIA = 0.49(5.14)1.0 = 2.51$  cfs  
 $A_{imp} = -0$  sf; % impervious = -0%  
Composite CN = 79 (DPM Plate 22.2 C-3)  
 $DRO = 0.79$  in (DPM Plate 22.2 C-4)  
 $V_{100} = 3630 (DRO) A = 2,870$  cf

**Developed Condition Phase I**

Atotal = 43,560 sf = 1.0 Ac  
Roof area = 4,360sf (0.10)  
Paved area = 14,570sf (0.33)  
Landscaped area = 24,630sf (0.57)  
 $C = 0.55$  (Weighted average per Emergency Rule, 1/14/86)  
 $Q_{100} = CIA = 0.55(5.14)1.0 = 2.82$  cfs  
 $A_{imp} = 18,930$  sf; % impervious = 43%  
Composite CN = 77 (DPM Plate 22.2 C-3)  
 $DRO = 0.70$  in (DPM Plate 22.2 C-4)  
 $V_{100} = 3630 (DRO) A = 2,590$  cf

**Rational Comparison**

$\Delta Q_{100} = 2.8 - 2.1 = 0.7$  cfs (increase)  
 $\Delta V_{100} = 4540 - 2870 = 1670$  cf (increase)

**Section A-A**

Manning Equation  
 $Q = 1.49 A R^{2/3} S^{1/2}$   
Where n = 0.017  
 $A = 2.67$  sf  
 $WP = 16.01$  ft  
 $R = A/WP = 0.17$  ft  
 $S = 0.005$  ft/ft

**Section A-A**

$Q = 1.49 (2.67) (0.17)^{2/3} (0.005)^{1/2} = 0.017$   
 $= 3.0$  cfs > Required = 2.8 + 1.8 = 4.6 cfs

**Developed Condition Phase II**

Atotal = 49,990 sf = 1.148 Ac  
Roof area = 4,360sf (0.09)  
Paved area = 20,550sf (0.41)  
Landscaped area = 25,080sf (0.50)  
 $C = 0.60$  (Weighted average per Emergency Rule, 1/14/86)  
 $Q_{100} = CIA = 0.60(5.14)1.148 = 3.5$  cfs  
 $A_{imp} = 24,910$  sf; % impervious = 50%  
Composite CN = 80 (DPM Plate 22.2 C-3)  
 $DRO = 0.84$  in (DPM Plate 22.2 C-4)  
 $V_{100} = 3630 (DRO) A = 3,500$  cf

**Comparison**

$\Delta Q_{100} = 3.5 - 2.8 = 0.7$  cfs (increase)  
 $\Delta V_{100} = 4540 - 2870 = 1670$  cf (increase)

**Comparison**

$\Delta Q_{100} = 3.5 - 2.8 = 0.7$  cfs (increase)  
 $\Delta V_{100} = 4540 - 2870 = 1670$  cf (increase)

**EROSION CONTROL MEASURES**

1. THE CONTRACTOR SHALL ENSURE THAT NO SOIL ERODES FROM THE SITE INTO PUBLIC RIGHT-OF-WAY OR ONTO PRIVATE PROPERTY. THIS CAN BE ACHIEVED BY CONSTRUCTING TEMPORARY BERM AT THE PROPERTY LINES AND WEAVING THE SOIL TO KEEP IT FROM BLOWING.
2. THE CONTRACTOR SHALL PROMPTLY CLEAN UP ANY MATERIAL EXCAVATED WITHIN THE PUBLIC RIGHT-OF-WAY SO THAT THE EXCAVATED MATERIAL IS NOT SUSCEPTIBLE TO BEING WASHED DOWN THE STREET.
3. THE CONTRACTOR SHALL SECURE "TOPSOIL DISTURBANCE PERMIT" PRIOR TO BEGINNING CONSTRUCTION.

**Comparison**

$\Delta Q_{100} = 2.8 - 2.1 = 0.7$  cfs (increase)  
 $\Delta V_{100} = 4540 - 2870 = 1670$  cf (increase)

**Section A-A**

Manning Equation  
 $Q = 1.49 A R^{2/3} S^{1/2}$   
Where n = 0.017  
 $A = 2.67$  sf  
 $WP = 16.01$  ft  
 $R = A/WP = 0.17$  ft  
 $S = 0.005$  ft/ft

**Section A-A**

$Q = 1.49 (2.67) (0.17)^{2/3} (0.005)^{1/2} = 0.017$   
 $= 3.0$  cfs > Required = 2.8 + 1.8 = 4.6 cfs

**Comparison**

$\Delta Q_{100} = 3.5 - 2.8 = 0.7$  cfs (increase)  
 $\Delta V_{100} = 4540 - 2870 = 1670$  cf (increase)

**Comparison**

$\Delta Q_{100} = 3.5 - 2.8 = 0.7$  cfs (increase)  
 $\Delta V_{100} = 4540 - 2870 = 1670$  cf (increase)

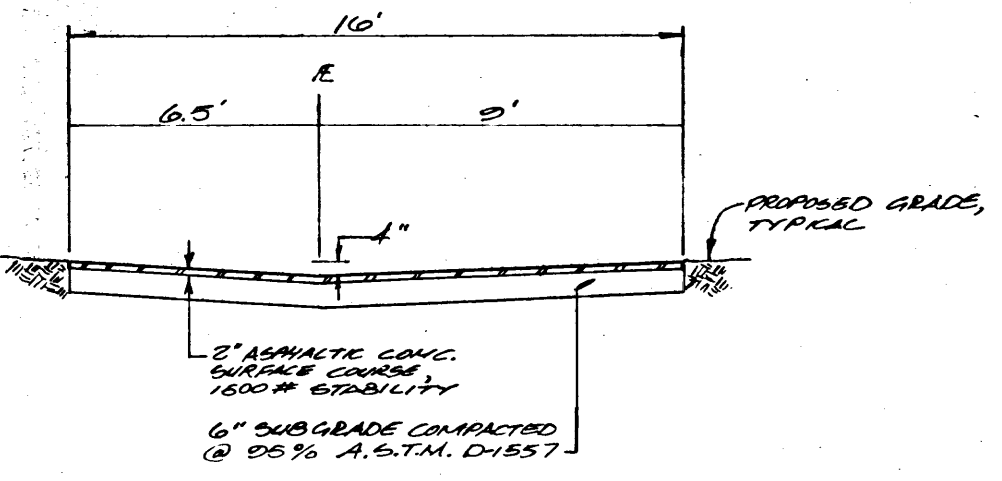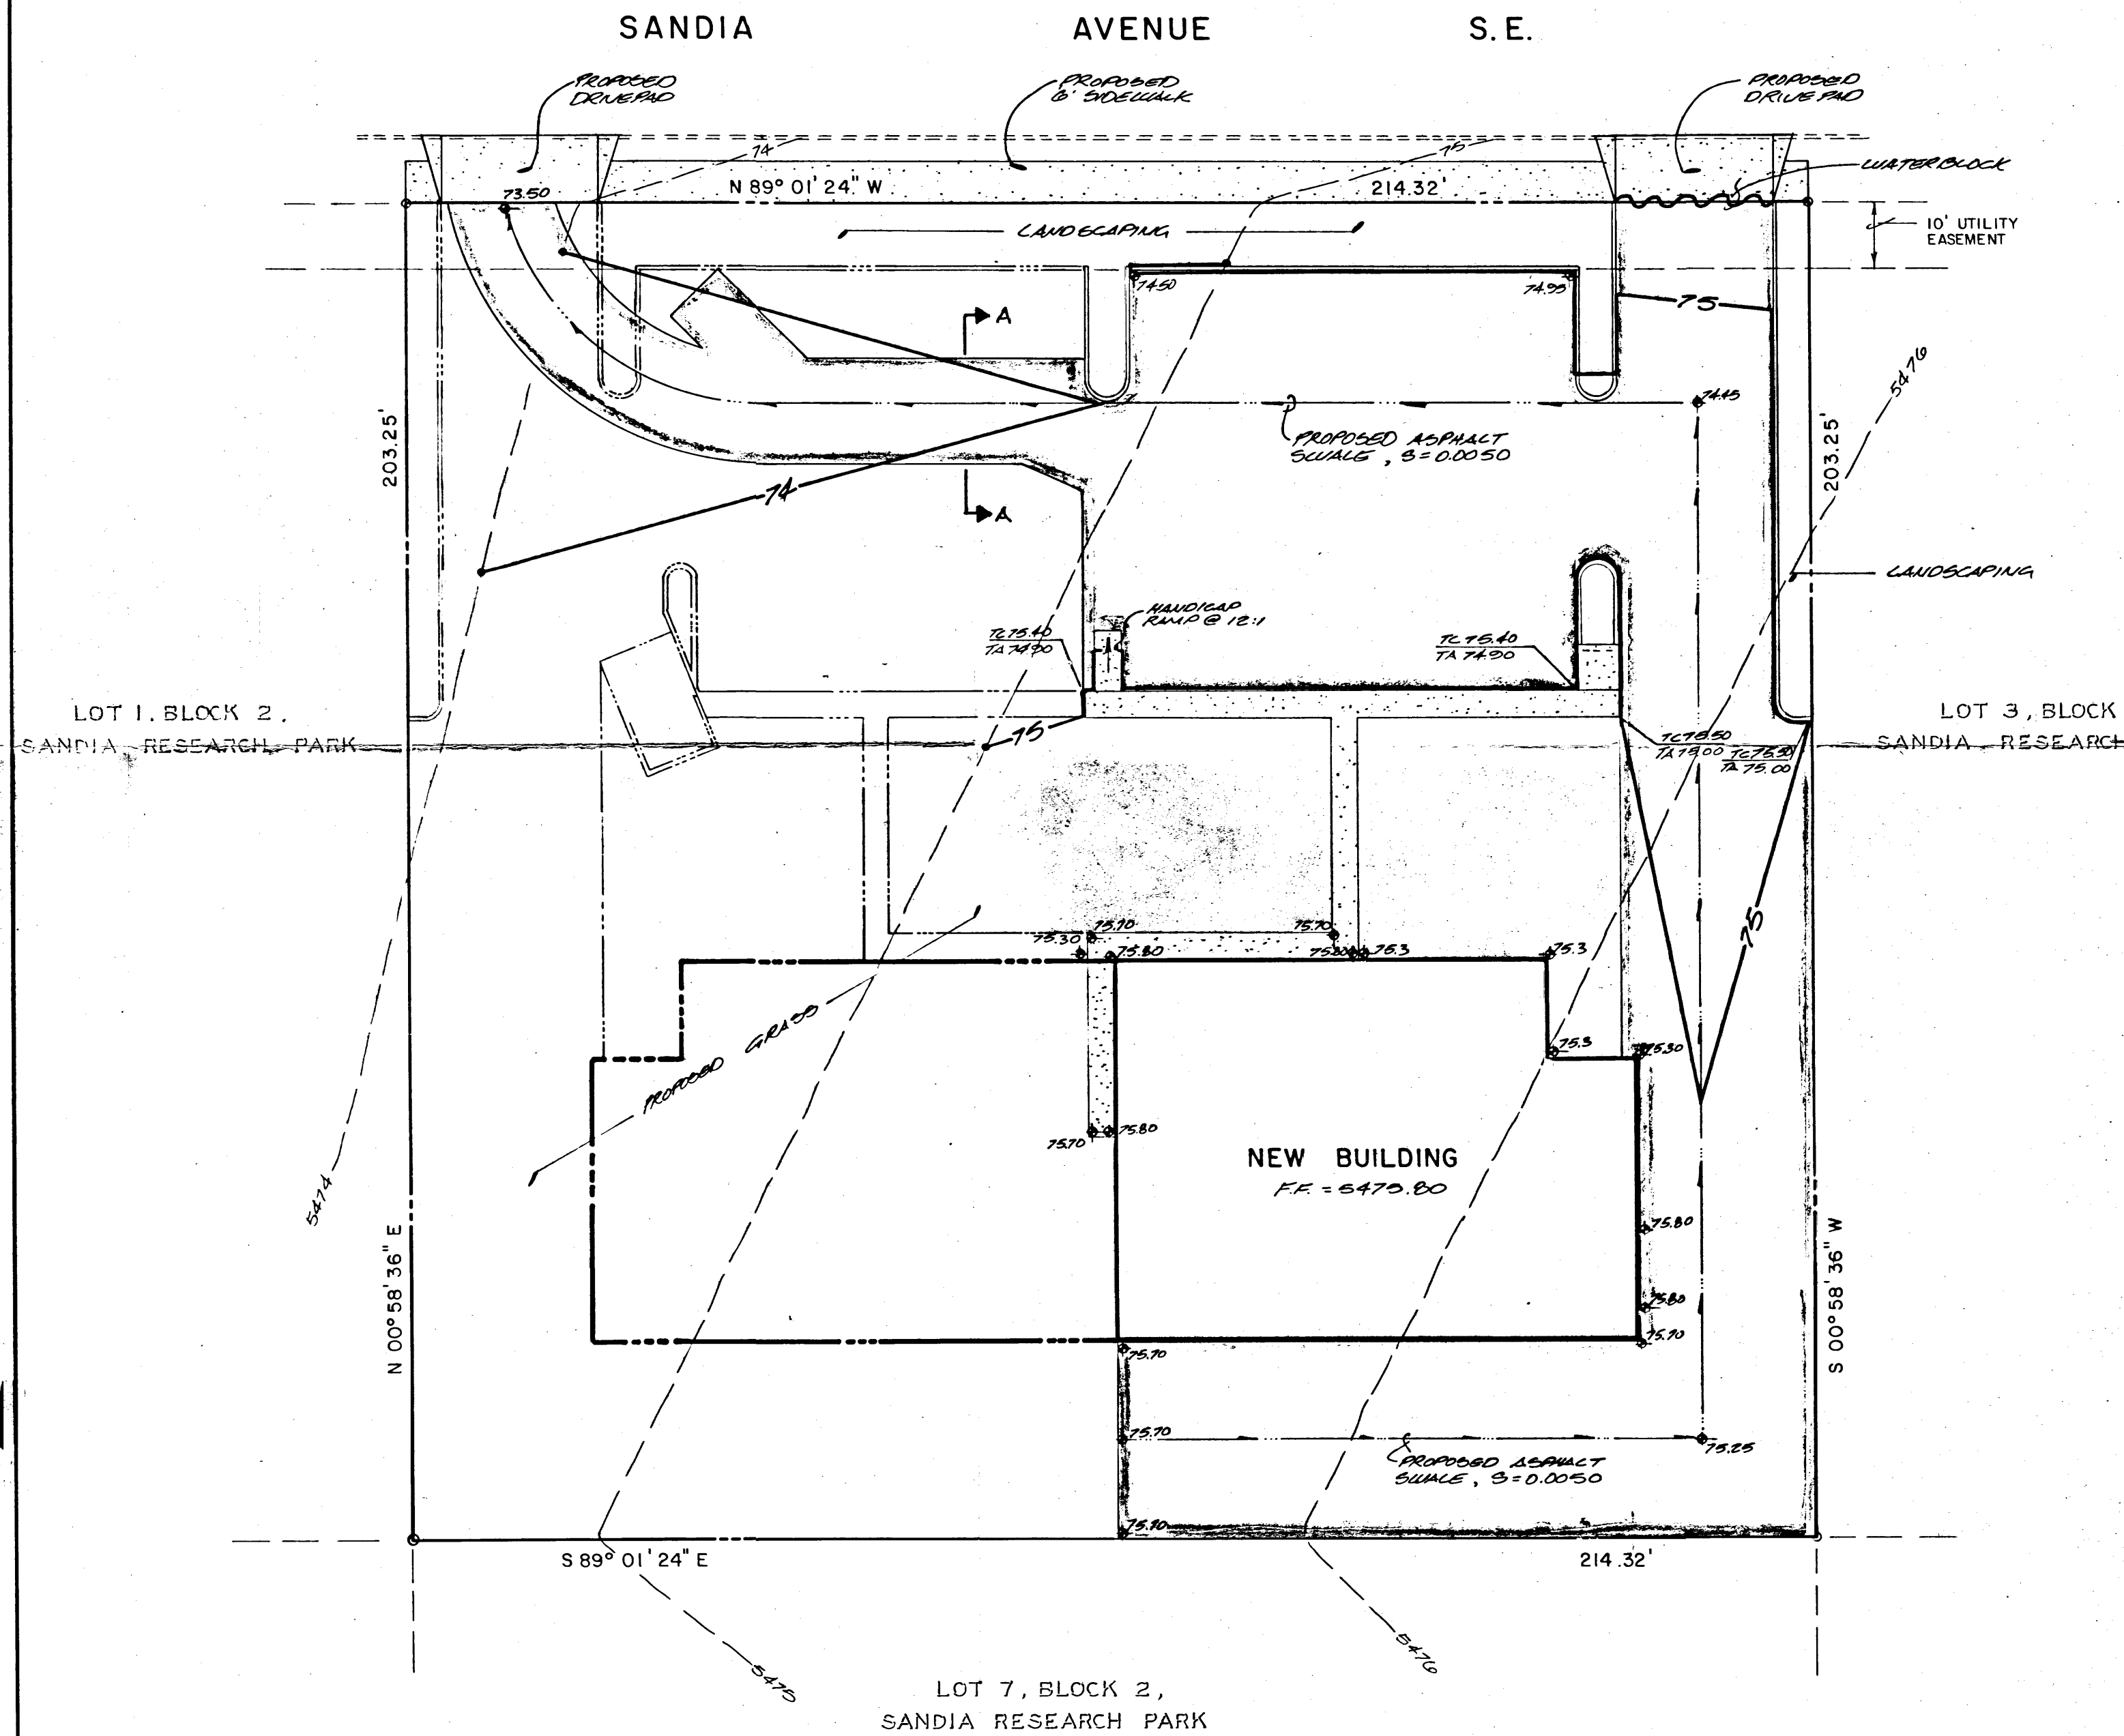


SECTION A-A  
SCALE: 1"=10'

INTERIM CONDITIONS OF MASTER PLAN LIMIT  $Q_p$  to 3.24 cfs/ac  
 $V_{100}$  to 3915.5 cu ft/ac

**JEFF MORITSEN & ASSOCIATES, INC.**  
811 DALLAS, N.E. ALBUQUERQUE, NM 87110  
ENGINEERS & ARCHITECTS  
TELEPHONE (505) 365-5611

**CONCEPTUAL GRADING AND DRAINAGE PLAN**  
**ELECTRONIC RESEARCH FACILITY**

|             |        |                                                                                       |            |        |                               |         |         |
|-------------|--------|---------------------------------------------------------------------------------------|------------|--------|-------------------------------|---------|---------|
| DESIGN BY   | P.M.L. | No.                                                                                   | Date       | By     | Revision                      | JOB NO. | 880571  |
|             |        |  | 17 JUNE 88 | P.M.L. | REMOVE VERBAGE & CALCULATIONS | DATE    | 05-1988 |
| DRAWN BY    | C.V.M. |                                                                                       |            |        |                               | SHEET   | 3       |
|             |        |                                                                                       |            |        |                               | OF      | 3       |
| APPROVED BY | J.G.M. |                                                                                       |            |        |                               |         |         |

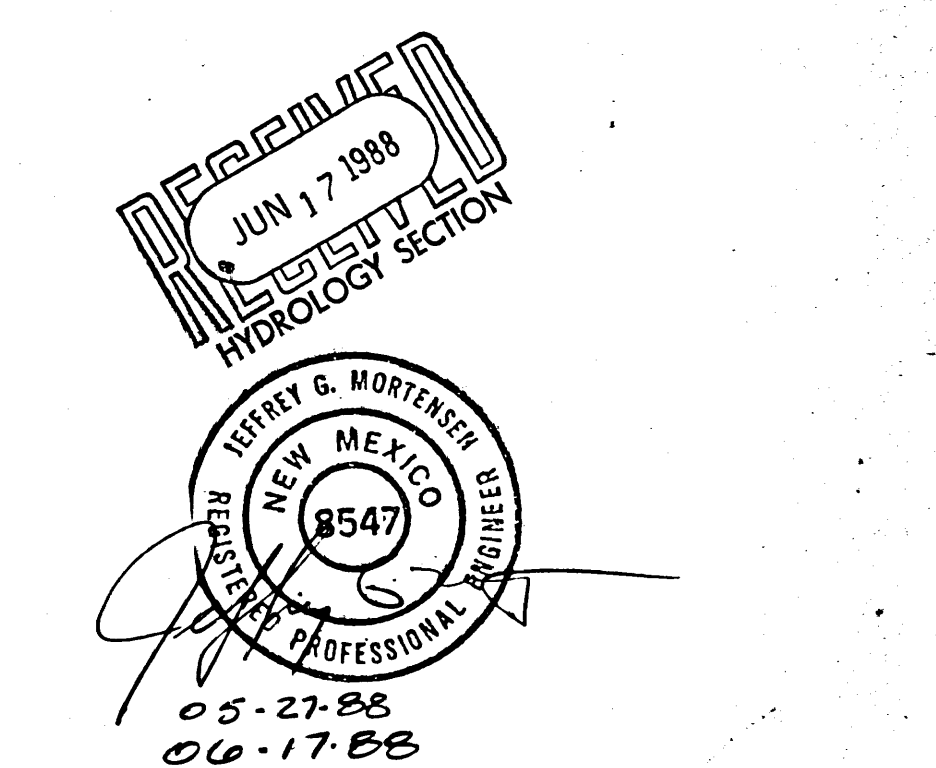

05-27-88  
06-17-88

JOB NO. 880571  
DATE 05-1988  
SHEET 3 OF 3