

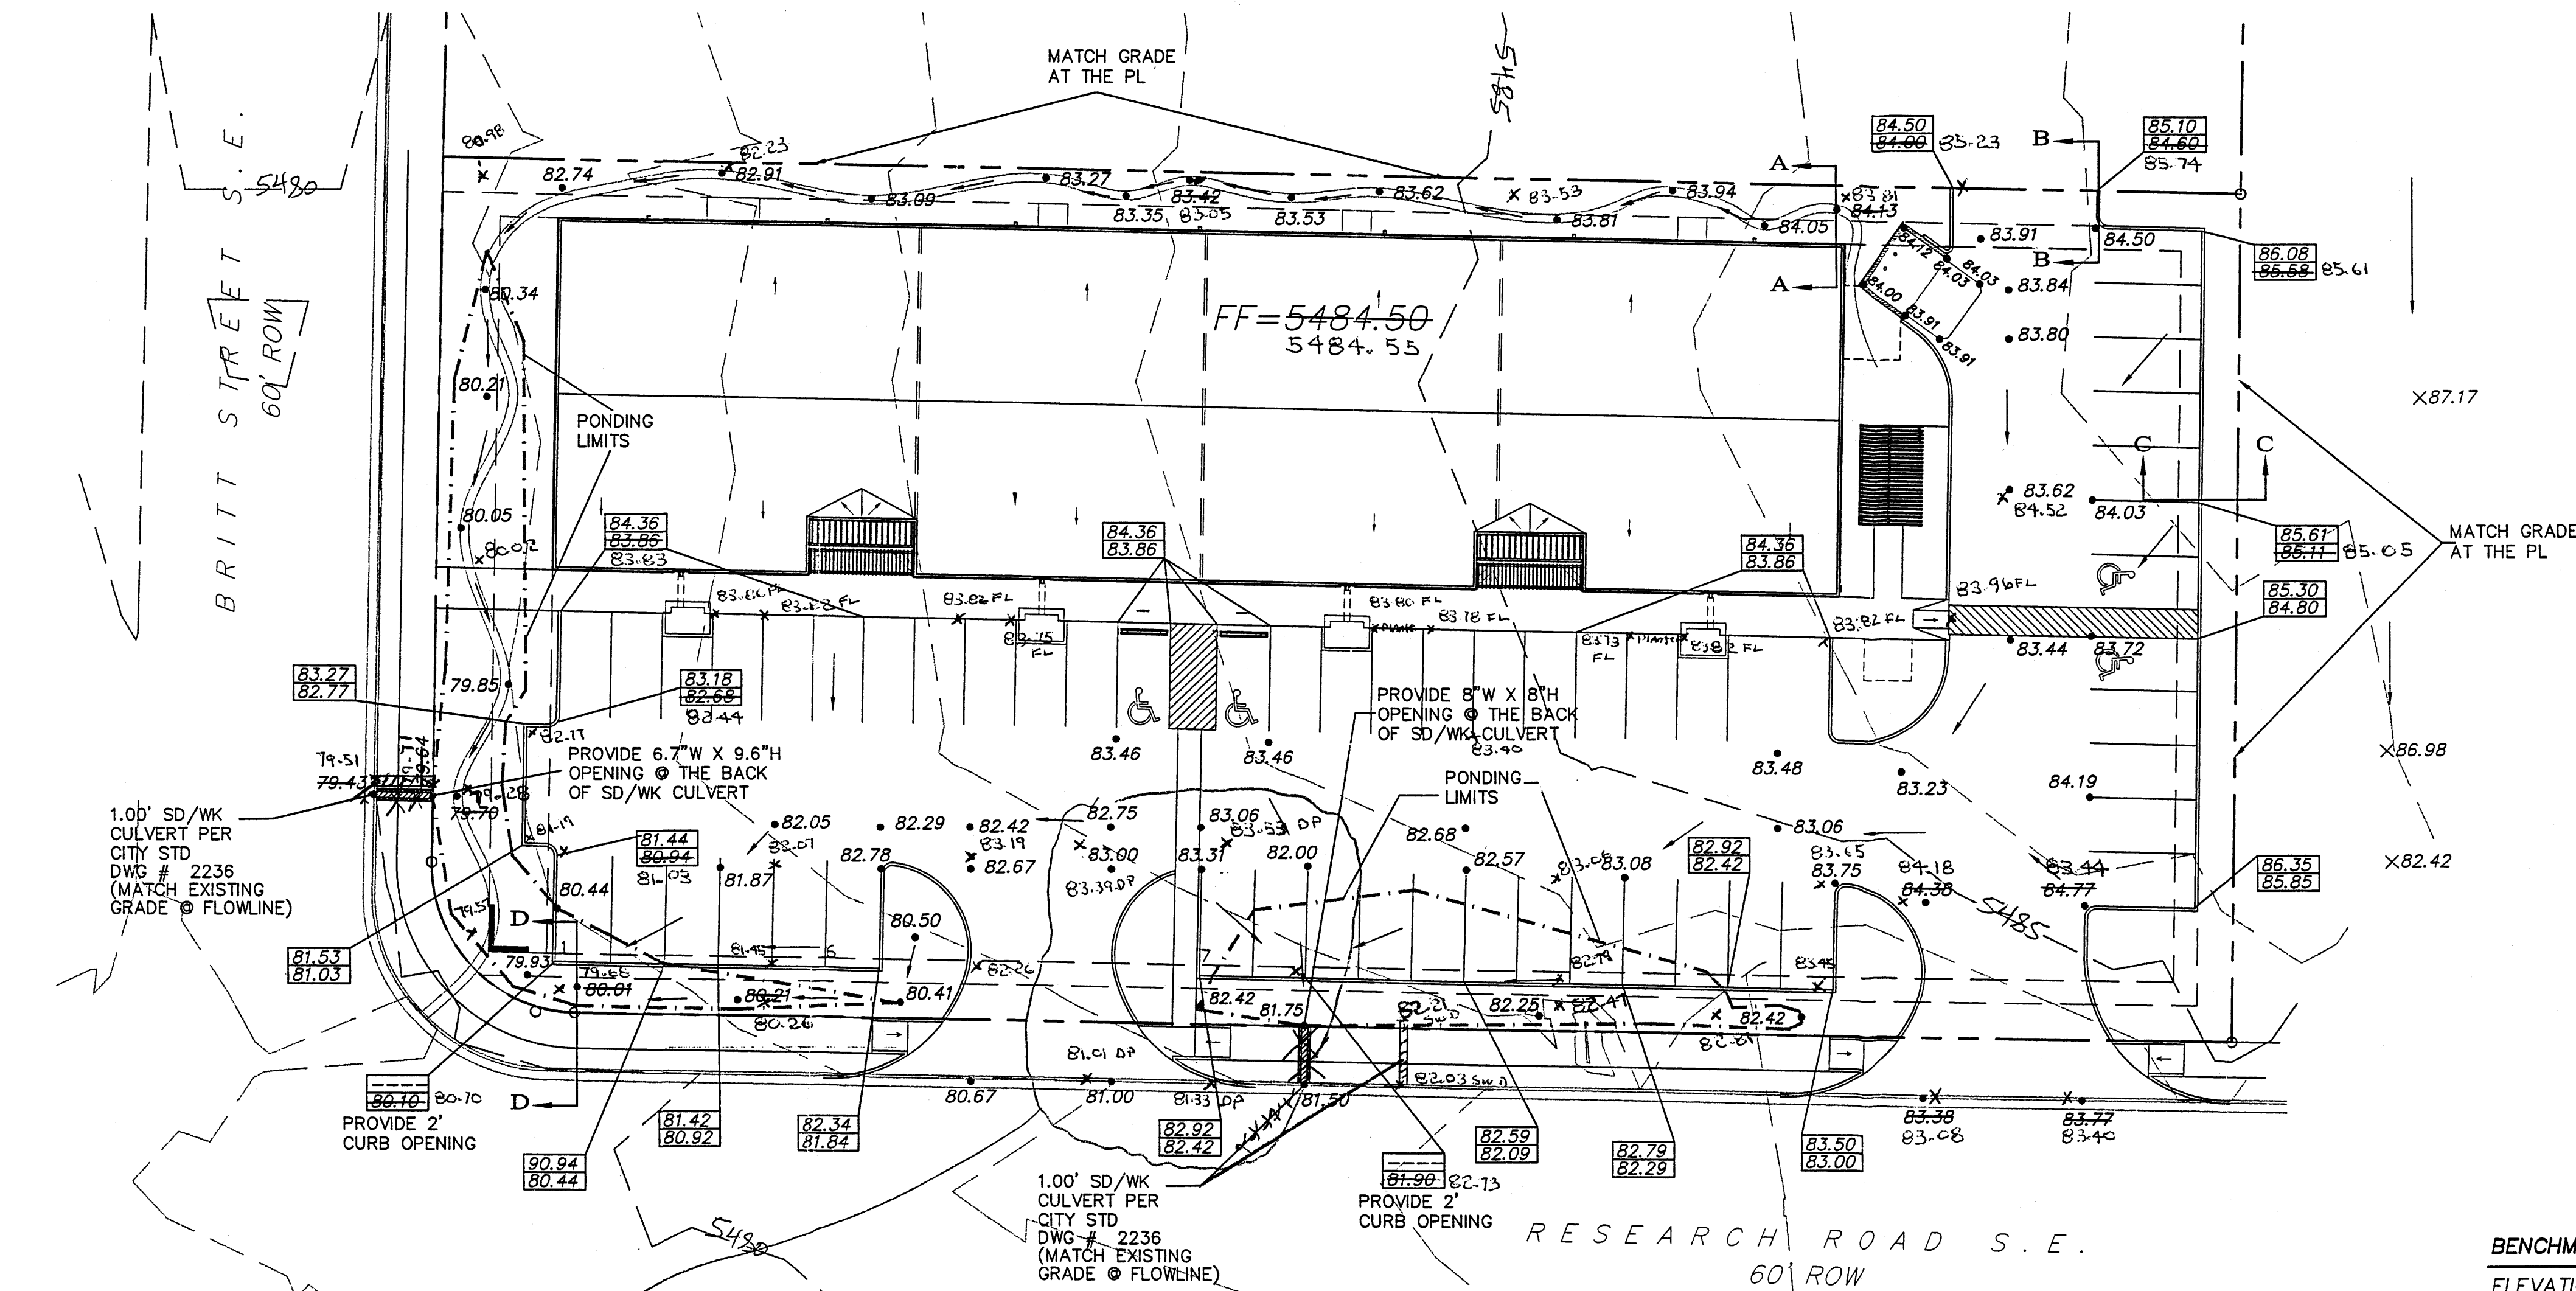


NOTE: GRADING AND LANDSCAPE PLAN ARE COORDINATED TO ALLOW MAXIMUM POTENTIAL WATER ABSORPTION ON SITE, PERIMETER PLANTING AREAS ARE RECESSED BELOW ADJACENT PAVED SURFACES TO FACILITATE RAINWATER COLLECTION, SCREENING OF PARKING AT STREET IS ACCOMPLISHED BY EVERGREEN SHRUBS.

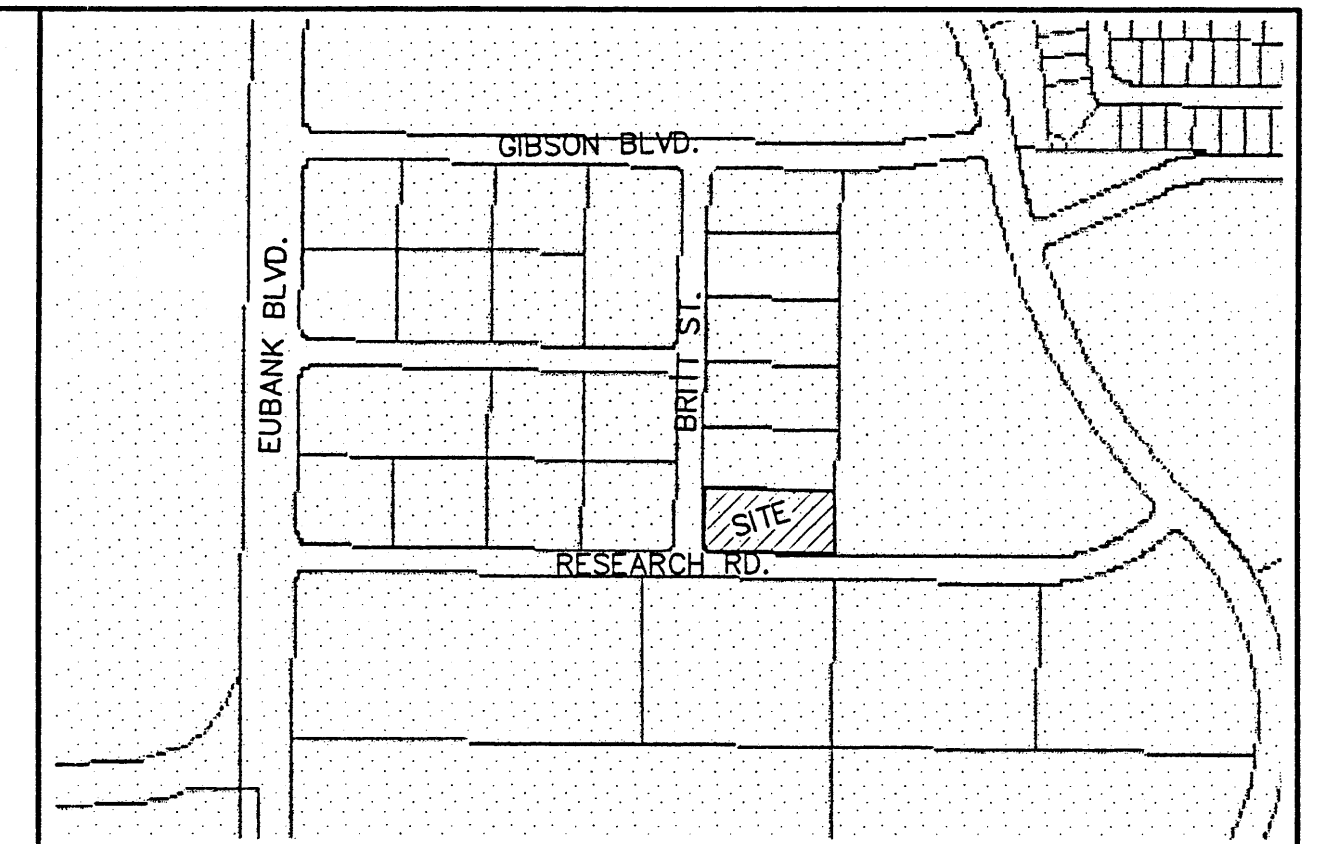

GRAPHIC SCALE

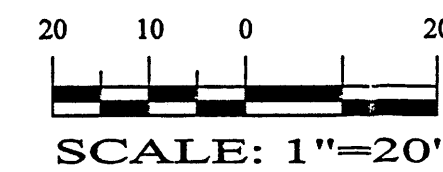

VICINITY MAP:

M-21-Z

LEGAL DESCRIPTION:

LOT 6, BLOCK 3, SANDIA RESEARCH PARK

ADDRESS:

1420 BRITT ST. SW

ZONING:


SU-1 IP USES

LEGEND

- EXISTING SAS MANHOLE
- EXISTING METER
- EXISTING VALVE W/BOX
- EXISTING FIRE HYDRANT
- EXISTING AIR RELEASE VALVE
- EXISTING REDUCER
- EX. 8" SAS
- EX. 16" WL
- EXISTING CURB & GUTTER
- EXISTING CURB & GUTTER
- EXISTING CONTOUR (MAJOR)
- EXISTING CONTOUR (MINOR)
- BOUNDARY LINE
- EASEMENT
- LIMITS OF TOP OF EXISTING SLOPE
- PROPOSED SIDEWALK
- TC=84.50
- FL=84.00
- PROPOSED GRADE
- PROPOSED SPOT ELEVATION
- EXISTING GRADE
- EXISTING POWER LINES
- EXISTING FENCE
- PONDING LIMITS (WSEL)


BENCHMARK INFORMATION

ELEVATION DATUM IS BASED ON NGVD 1929 FROM NMSSC MONUMENT "7-L22", ELEVATION (FEET) = 5556.869

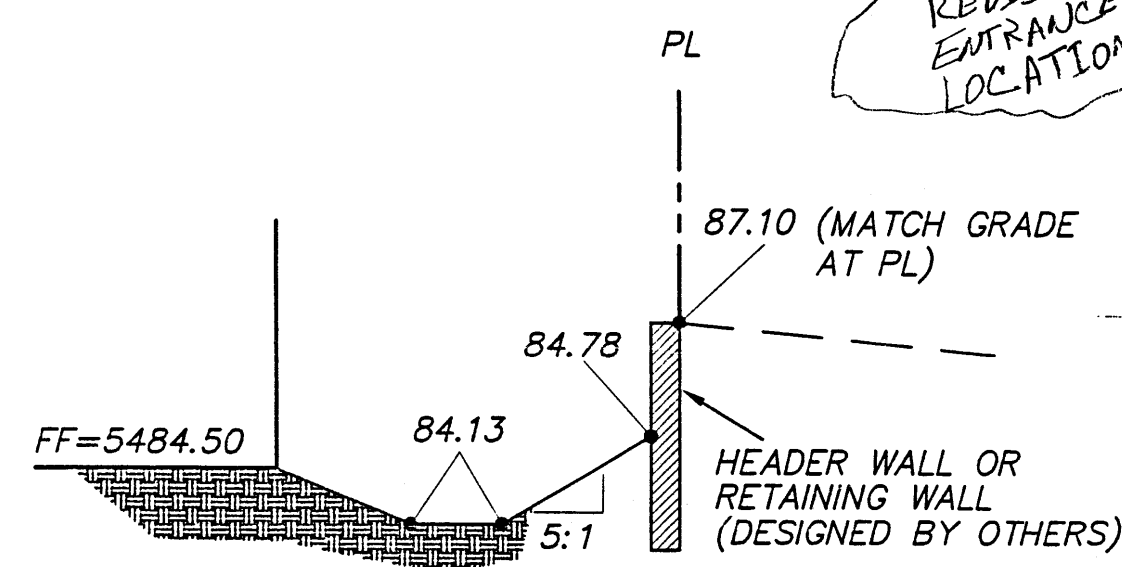


SECTION A-A

NTS

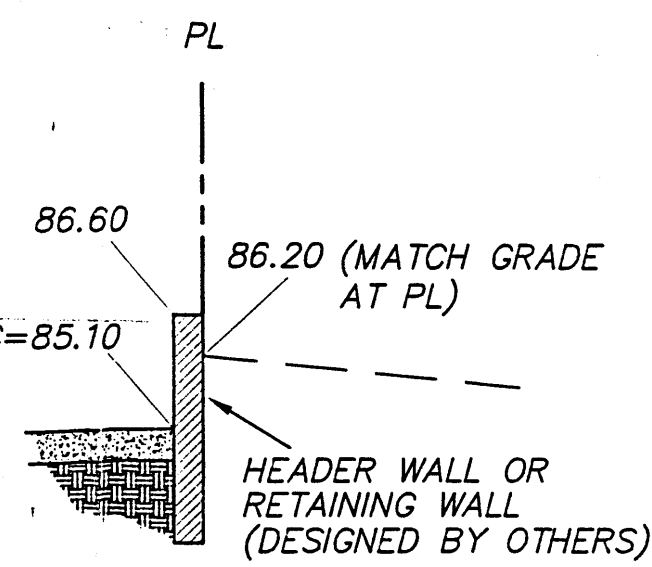


SECTION B-B

NTS

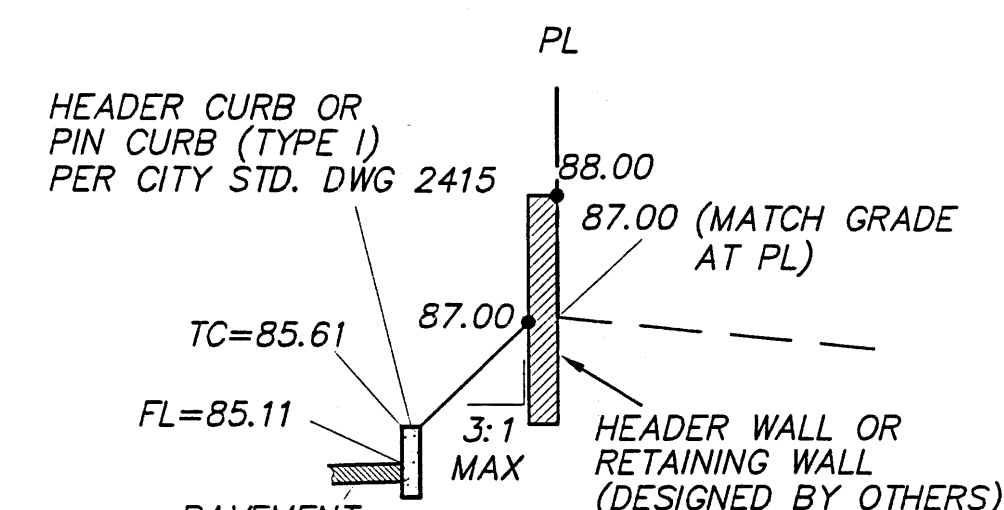

SECTION C-C

NTS

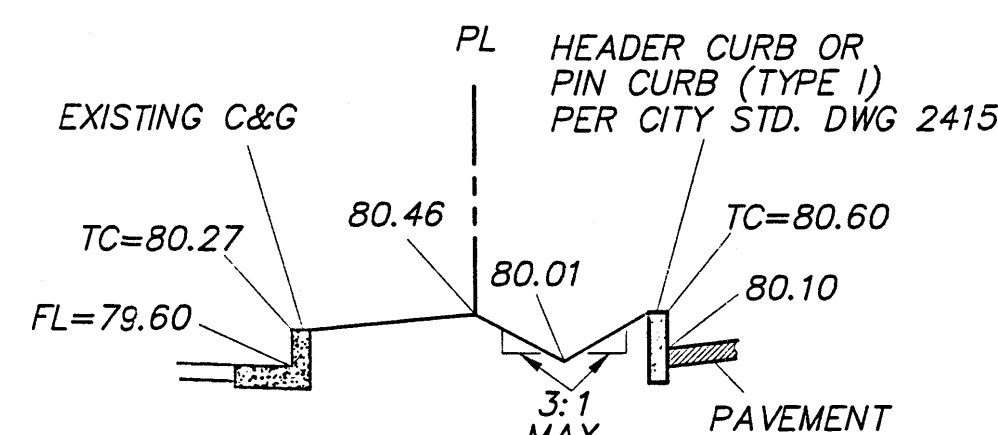

SECTION D-D

NTS

NOTICE TO CONTRACTORS

- AN EXCAVATION/CONSTRUCTION PERMIT WILL BE REQUIRED BEFORE BEGINNING ANY WORK WITHIN CITY RIGHT-OF-WAY.
- ALL WORK DETAILED ON THESE PLANS TO BE PERFORMED, EXCEPT AS OTHERWISE STATED OR PROVIDED HEREON, SHALL BE CONSTRUCTED IN ACCORDANCE WITH CITY OF ALBUQUERQUE INTERIM STANDARD SPECIFICATIONS FOR PUBLIC WORKS CONSTRUCTION, 1985.
- TWO WORKING DAYS PRIOR TO ANY EXCAVATION, CONTRACTOR MUST CONTACT LINE LOCATING SERVICE, 765-1234, FOR LOCATION OF EXISTING UTILITIES.
- PRIOR TO CONSTRUCTION, THE CONTRACTOR SHALL EXCAVATE AND VERIFY THE HORIZONTAL AND VERTICAL LOCATIONS OF ALL CONSTRUCTIONS. SHOULD A CONFLICT EXIST, THE CONTRACTOR SHALL NOTIFY THE ENGINEER SO THAT THE CONFLICT CAN BE RESOLVED WITH A MINIMUM AMOUNT OF DELAY.
- BACKFILL COMPACTION SHALL BE ACCORDING TO TRAFFIC/STREET USE.
- MAINTENANCE OF THESE FACILITIES SHALL BE THE RESPONSIBILITY OF THE OWNER OF THE PROPERTY SERVED.
- WORK ON ARTERIAL STREETS SHALL BE PERFORMED ON A 24-HOUR BASIS.

APPROVALS	NAME	DATE
INSPECTOR		

ROUGH GRADING APPROVAL

DATE

GENERAL NOTES:

- ADD 5400 TO SPOT ELEVATIONS TO SHOW TRUE ELEVATION.
- CONTOUR INTERVAL IS ONE (1) FOOT.
- ELEVATIONS ARE BASED ON CITY OF ALBUQUERQUE CONTROL STATION HAVING AN ELEVATION OF 5541.48 FEET ABOVE SEA LEVEL.
- UTILITIES SHOWN HEREON ARE IN THEIR APPROXIMATE LOCATION BASED ONLY ON ABOVE GROUND EVIDENCE FOUND IN THE FIELD AND AS-BUILT INFORMATION PROVIDED BY THE CLIENT. UTILITIES SHOWN HEREON, WHETHER INDICATED AS ABANDONED OR NOT, SHALL BE VERIFIED BY OTHERS FOR EXACT LOCATION AND/OR DEPTH PRIOR TO EXCAVATION OR DESIGN CONSIDERATIONS.
- THIS IS NOT A BOUNDARY SURVEY, BEARINGS ARE ASSUMED, DISTANCES AND FOUND PROPERTY CORNERS ARE FOR INFORMATIONAL PURPOSES ONLY.
- SLOPES ARE AT 4:1 MAXIMUM.




DRAINAGE CERTIFICATION

I, SHAHAB BIAZAR, NMPE 13479, OF THE FIRM ADVANCED ENGINEERING AND CONSULTING, LLC HEREBY CERTIFY THAT THIS PROJECT HAS BEEN GRADED AND WILL DRAIN IN SUBSTANTIAL COMPLIANCE WITH AND IN ACCORDANCE WITH THE DESIGN INTENT OF THE APPROVED PLAN DATED 08/25/2002. THE ENTRANCE WESTERLY ENTRANCE ON RESEARCH ROAD WAS SHIFTED TO THE EAST.

THE RECORD INFORMATION REPRESENTED HEREON IS NOT NECESSARILY COMPLETE AND INTENDED ONLY TO VERIFY SUBSTANTIAL COMPLIANCE OF THE GRADING AND DRAINAGE ASPECTS OF THIS PROJECT. THOSE RELYING ON THIS RECORD DOCUMENT ARE ADVISED TO OBTAIN INDEPENDENT VERIFICATION OF ITS ACCURACY BEFORE USING IT FOR ANY OTHER PURPOSE.

SHAHAB BIAZAR, NMPE 13479

02/28/2005
DATE

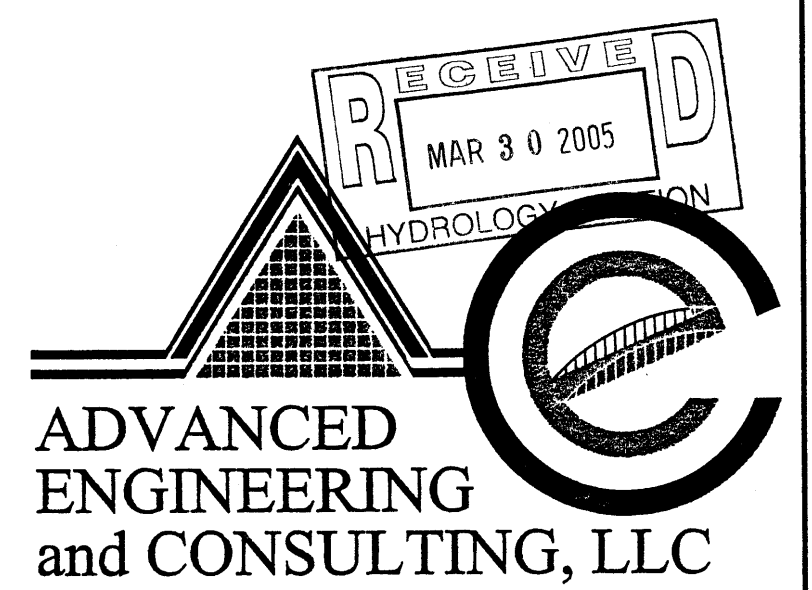
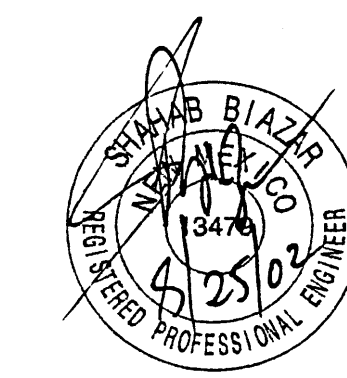
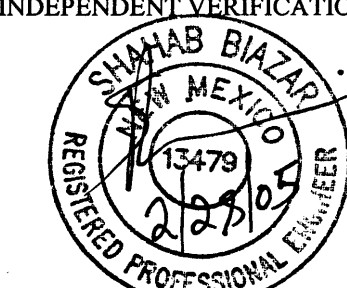


EASTMOON PROPERTIES, LLC
GRADING AND DRAINAGE PLAN

DRAWING:	DRAWN BY:	DATE:	SHEET #
200220-GR.DWG	SBB	07-15-2002	3 OF 4

LAST REVISION: 08-23-2002

NOTE: GRADING AND LANDSCAPE PLAN ARE COORDINATED TO ALLOW MAXIMUM POTENTIAL WATER ABSORPTION ON SITE, PERIMETER PLANTING AREAS ARE RECESSED BELOW ADJACENT PAVED SURFACES TO FACILITATE RAINWATER COLLECTION, SCREENING OF PARKING AT STREET IS ACCOMPLISHED BY EVERGREEN SHRUBS.

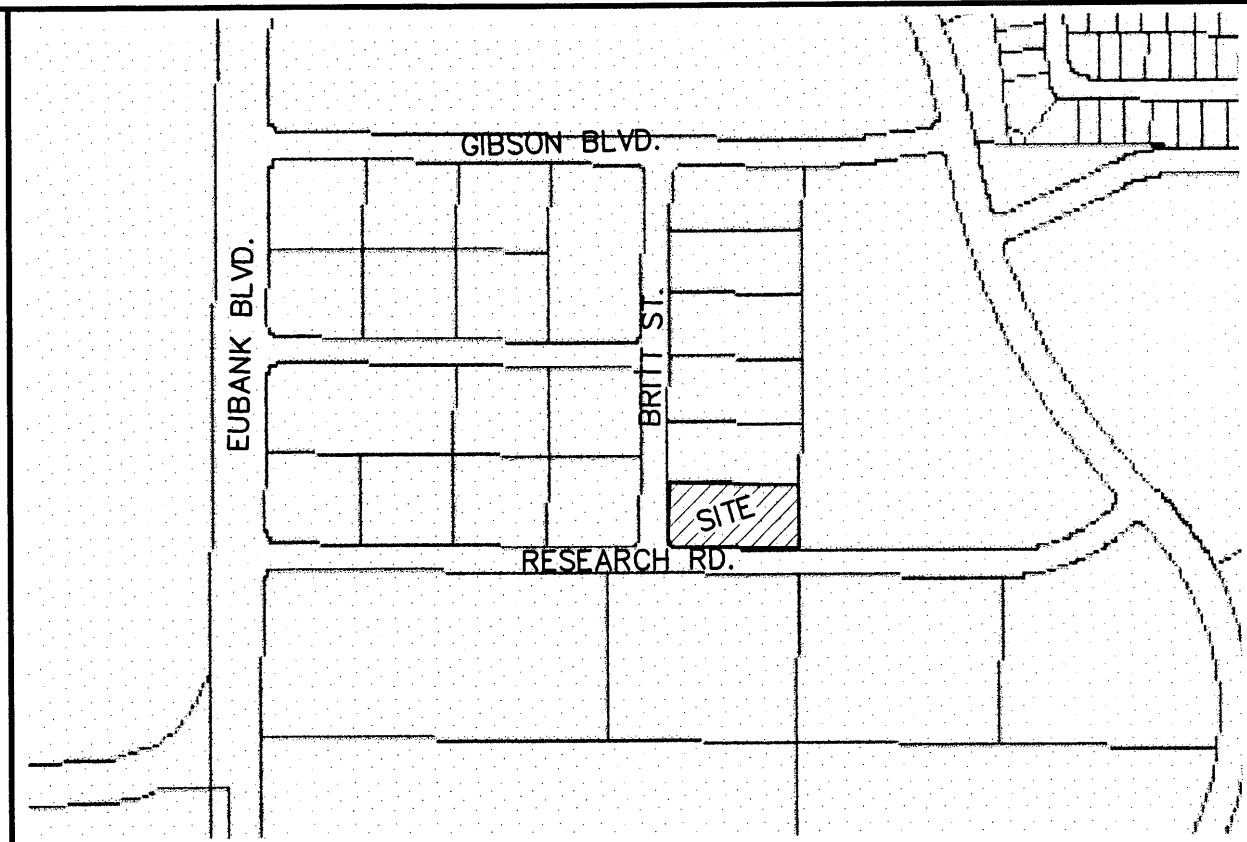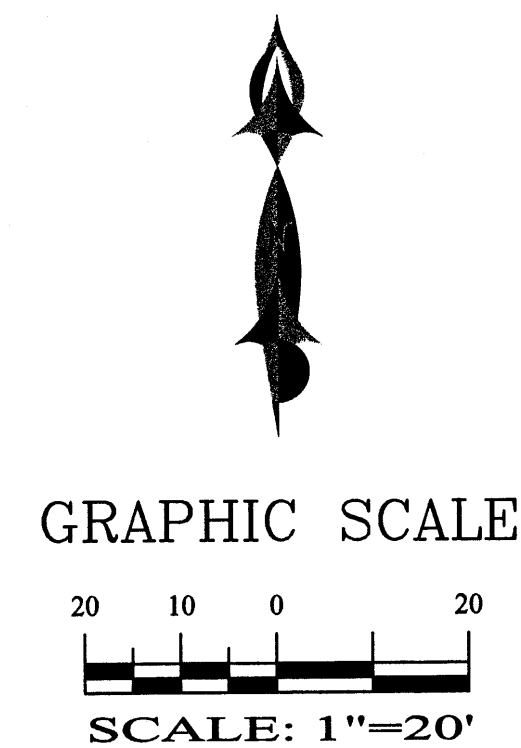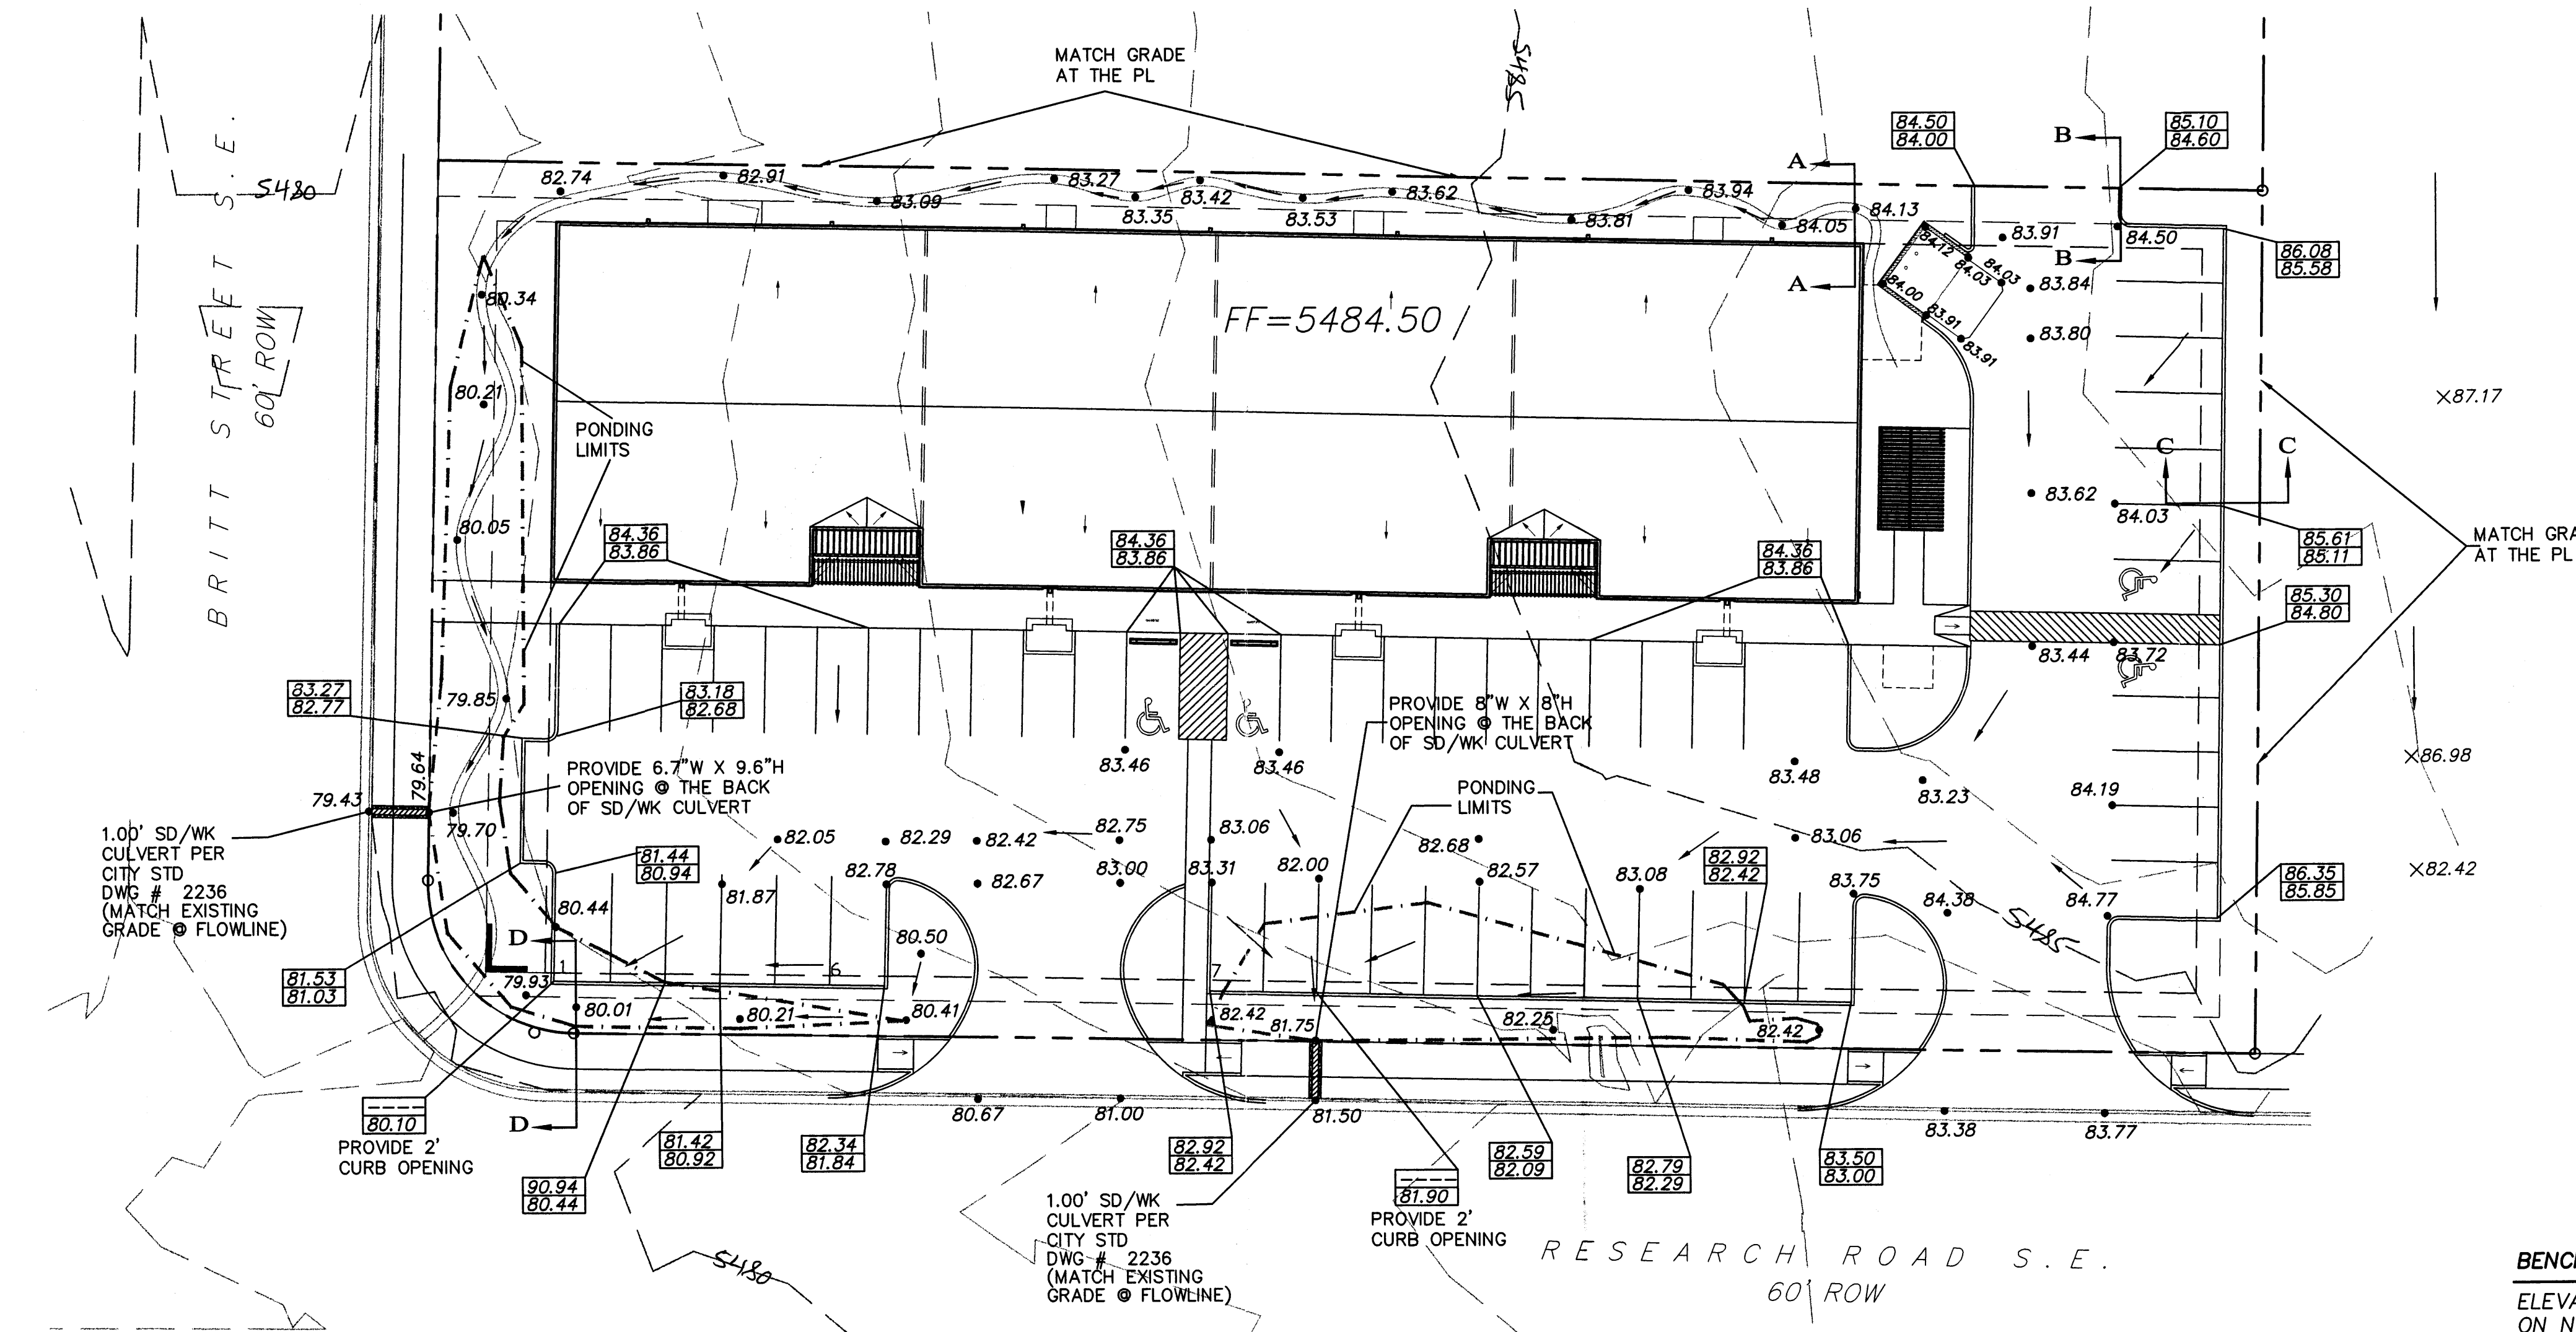


VICINITY MAP: M-21-Z

LEGAL DESCRIPTION:
LOT 6, BLOCK 3, SANDIA RESEARCH PARK
ADDRESS:
1420 BRITT ST. SW
ZONING
SU-1 IP USES

- LEGEND
- EXISTING SAS MANHOLE
 - EXISTING METER
 - EXISTING VALVE W/BOX
 - EXISTING FIRE HYDRANT
 - EXISTING AIR RELEASE VALVE
 - EXISTING REDUCER
 - EX. 8" SAS
 - EX. 16" WL
 - EXISTING CURB & GUTTER
 - EXISTING CURB & GUTTER
 - 5100
 - 5102
 - EXISTING CONTOUR (MAJOR)
 - EXISTING CONTOUR (MINOR)
 - BOUNDARY LINE
 - EASEMENT
 - LIMITS OF TOP OF EXISTING SLOPE
 - PROPOSED SIDEWALK
 - TC=84.50
 - FL=84.00
 - 84.50
 - 5265.16
 - EXISTING GRADE
 - EXISTING POWER LINES
 - EXISTING FENCE
 - PONDING LIMITS (WSEL)

BENCHMARK INFORMATION
ELEVATION DATUM IS BASED
ON NGVD 1929 FROM NMSHC
MONUMENT "7-L22",
ELEVATION (FEET) = 5556.869

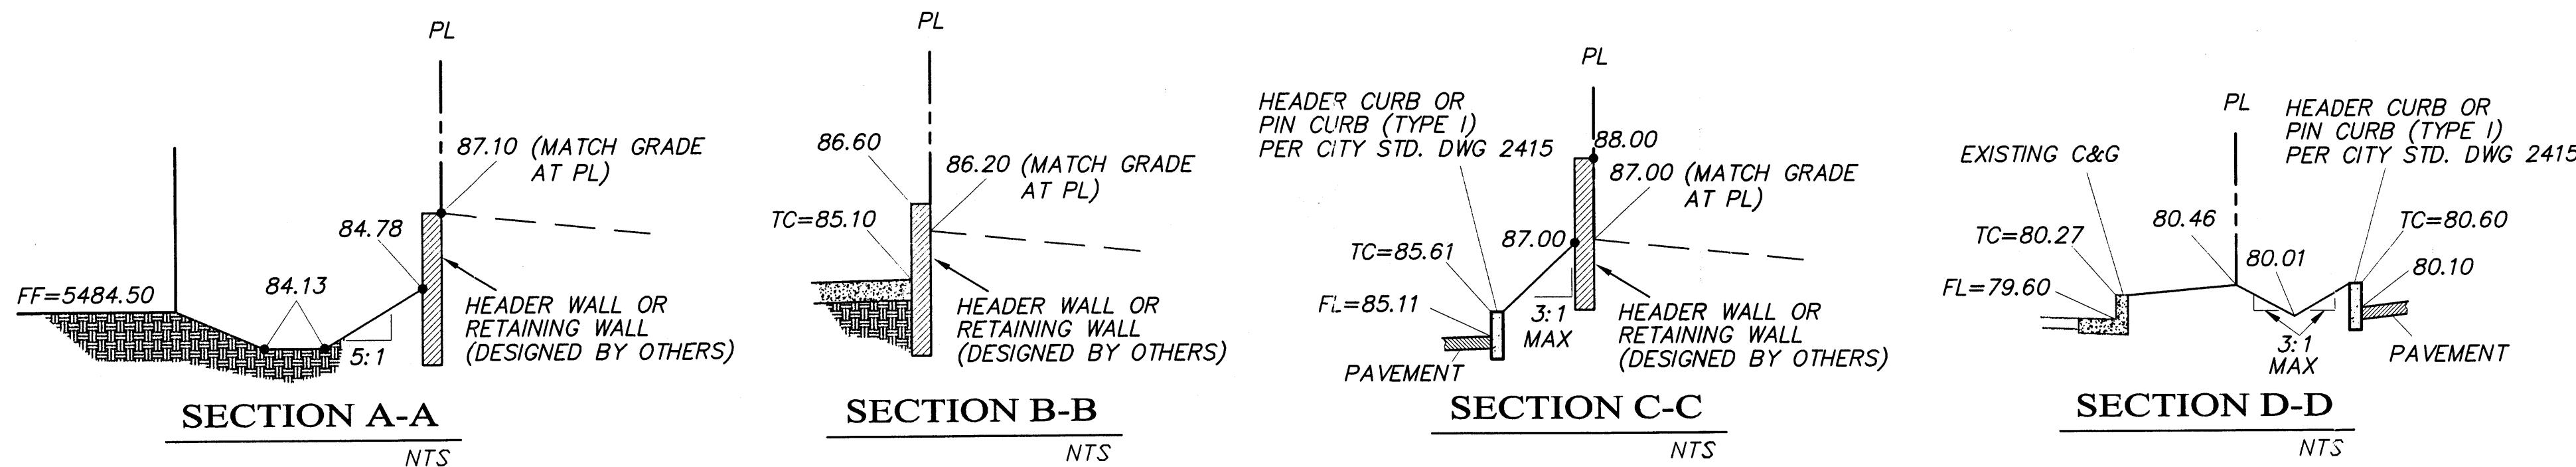

NOTICE TO CONTRACTORS

- AN EXCAVATION/CONSTRUCTION PERMIT WILL BE REQUIRED BEFORE BEGINNING ANY WORK WITHIN CITY RIGHT-OF-WAY.
- ALL WORK DETAILED ON THESE PLANS TO BE PERFORMED, EXCEPT AS OTHERWISE STATED OR PROVIDED HEREON, SHALL BE CONSTRUCTED IN ACCORDANCE WITH CITY OF ALBUQUERQUE INTERIM STANDARD SPECIFICATIONS FOR PUBLIC WORKS CONSTRUCTION, 1985.
- TWO WORKING DAYS PRIOR TO ANY EXCAVATION, CONTRACTOR MUST CONTACT LINE LOCATING SERVICE, 765-1234, FOR LOCATION OF EXISTING UTILITIES.
- PRIOR TO CONSTRUCTION, THE CONTRACTOR SHALL EXCAVATE AND VERIFY THE HORIZONTAL AND VERTICAL LOCATIONS OF ALL CONSTRUCTIONS. SHOULD A CONFLICT EXIST, THE CONTRACTOR SHALL NOTIFY THE ENGINEER SO THAT THE CONFLICT CAN BE RESOLVED WITH A MINIMUM AMOUNT OF DELAY.
- BACKFILL COMPACTION SHALL BE ACCORDING TO TRAFFIC/STREET USE.
- MAINTENANCE OF THESE FACILITIES SHALL BE THE RESPONSIBILITY OF THE OWNER OF THE PROPERTY SERVED.
- WORK ON ARTERIAL STREETS SHALL BE PERFORMED ON A 24-HOUR BASIS.


EROSION CONTROL PLAN
AND POLLUTION PREVENTION NOTES

- CONTRACTOR IS RESPONSIBLE FOR OBTAINING A TOPSOIL DISTURBANCE PERMIT PRIOR TO BEGINNING WORK.
- CONTRACTOR IS RESPONSIBLE FOR CLEANING ALL SEDIMENT OUT OF EXISTING RIGHT-OF-WAY.
- CONTRACTOR IS RESPONSIBLE FOR MAINTAINING ALL STORM RUNOFF ON SITE.
- REPAIR OF DAMAGED FACILITIES AND CLEAN-UP OF SEDIMENT ACCUMULATION ON ADJACENT PROPERTIES AND IN PUBLIC FACILITIES IS THE RESPONSIBILITY OF THE CONTRACTOR.
- ALL EXPOSED EARTH SURFACES MUST BE PROTECTED FROM WIND AND WATER EROSION PRIOR TO FINAL ACCEPTANCE OF ANY PROJECT.
- ALL THE DISTURBED AREAS MUST BE REVEGETATED.

- GENERAL NOTES:
- ADD 5400 TO SPOT ELEVATIONS TO SHOW TRUE ELEVATION.
 - CONTOUR INTERVAL IS ONE (1) FOOT.
 - ELEVATIONS ARE BASED ON CITY OF ALBUQUERQUE CONTROL STATION HAVING AN ELEVATION OF 5541.48 FEET ABOVE SEA LEVEL.
 - UTILITIES SHOWN HEREON ARE IN THEIR APPROXIMATE LOCATION BASED ONLY ON ABOVE GROUND EVIDENCE FOUND IN THE FIELD AND AS-BUILT INFORMATION PROVIDED BY THE CLIENT. UTILITIES SHOWN HEREON, WHETHER INDICATED AS ABANDONED OR NOT, SHALL BE VERIFIED BY OTHERS FOR EXACT LOCATION AND/OR DEPTH PRIOR TO EXCAVATION OR DESIGN CONSIDERATIONS.
 - THIS IS NOT A BOUNDARY SURVEY, BEARINGS ARE ASSUMED, DISTANCES AND FOUND PROPERTY CORNERS ARE FOR INFORMATIONAL PURPOSES ONLY.
 - SLOPES ARE AT 4:1 MAXIMUM.

APPROVALS	NAME	DATE
INSPECTOR		



ROUGH GRADING APPROVAL _____ DATE _____

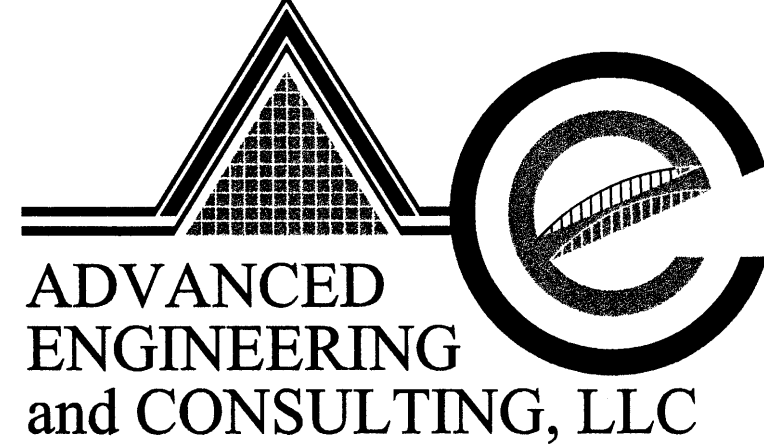

SHAHAB BIAZAR
P.E. #13479
10205 SNOWLAKE CT., NW
ALBUQUERQUE, NEW MEXICO 87114
(505) 899-5570

EASTMOON PROPERTIES, LLC GRADING AND DRAINAGE PLAN			
DRAWING:	DRAWN BY:	DATE:	SHEET #
200220-GR.DWG	SBB	07-15-2002	3 OF 4


LAST REVISION: 08-15-2002

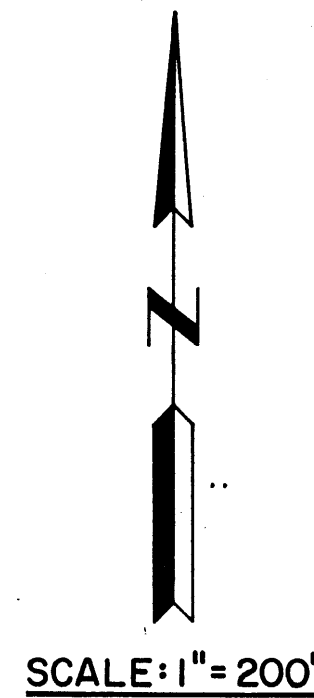
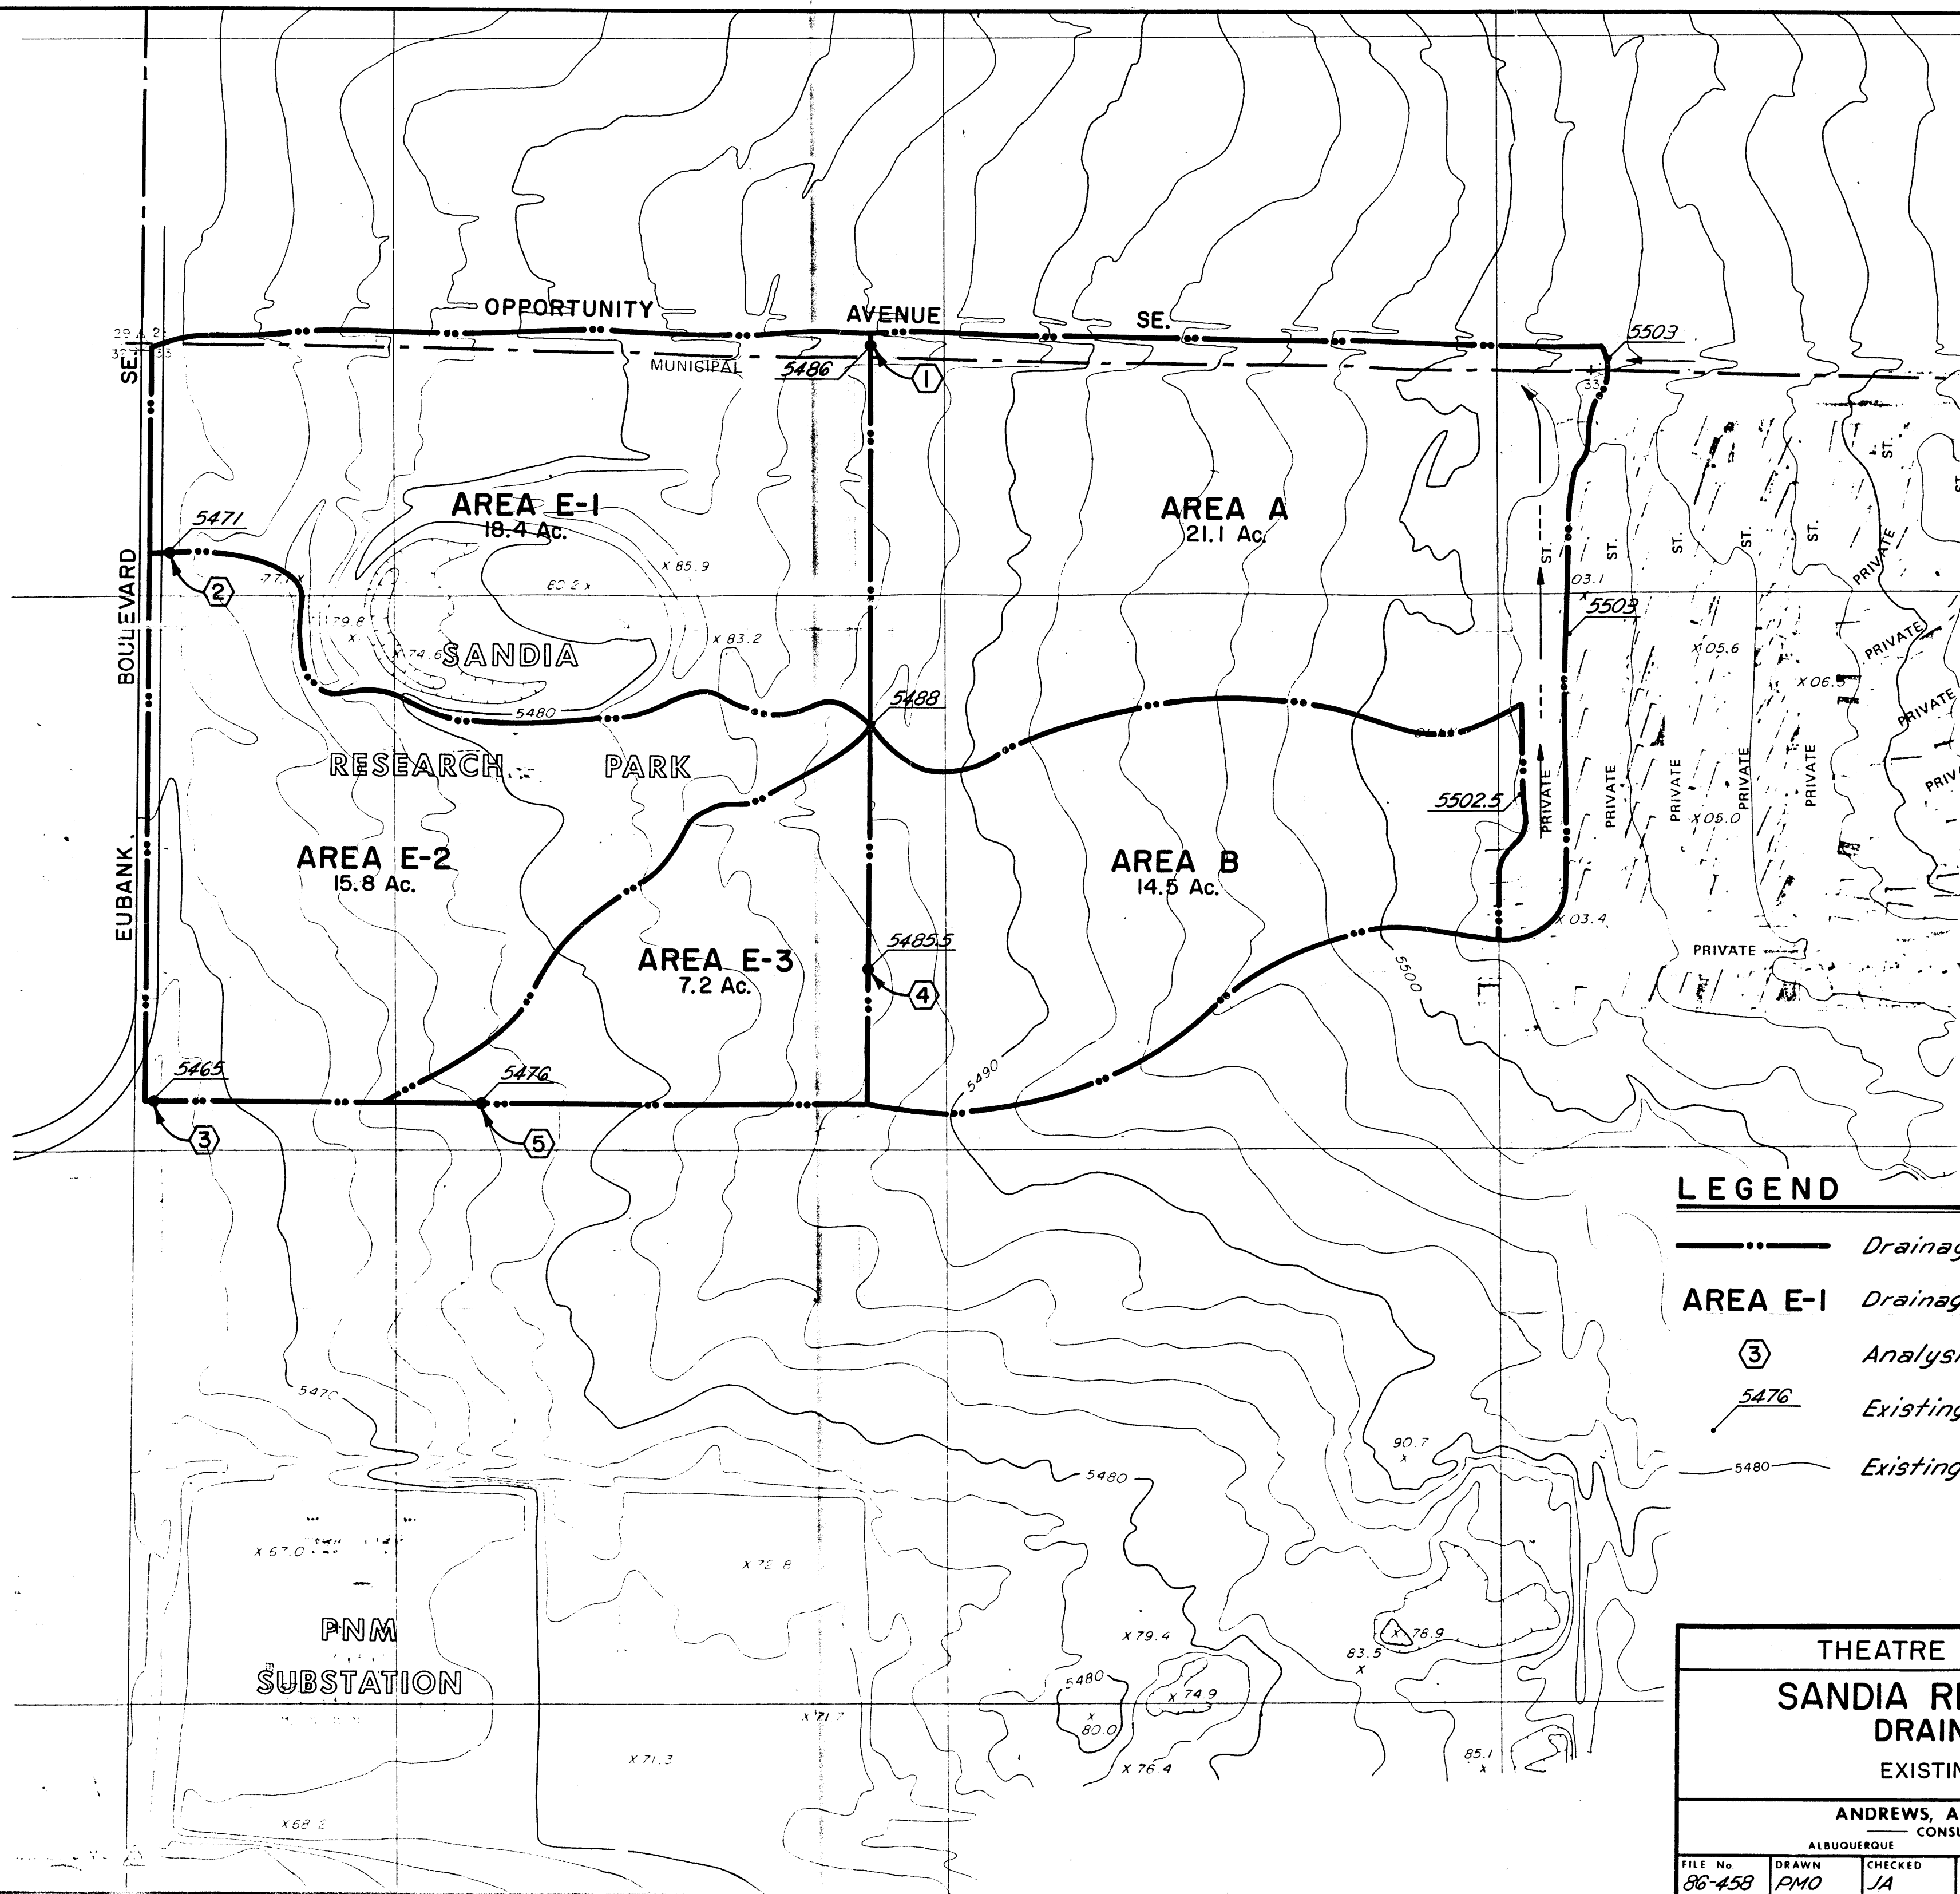


- LEGEND**
- Drainage Basin Boundary
 - AREA E-1 Drainage Basin Designation
 - ③ Analysis Point
 - 5476 Existing Spot Elevation
 - 5480 Existing Surface Contour

RECEIVED
JAN 20 1988
HYDROLOGY SECTION
AUG 30 2002



THEATRE JOINT VENTURE			
SANDIA RESEARCH PARK			
DRAINAGE PLAN			
EXISTING CONDITIONS			
ANDREWS, ASBURY & ROBERT, INC.			
ALBUQUERQUE CONSULTING ENGINEERS NEW MEXICO			
FILE No. 86-458	DRAWN PMO	CHECKED JA	DATE Dec., 1986
			MAP No. 2

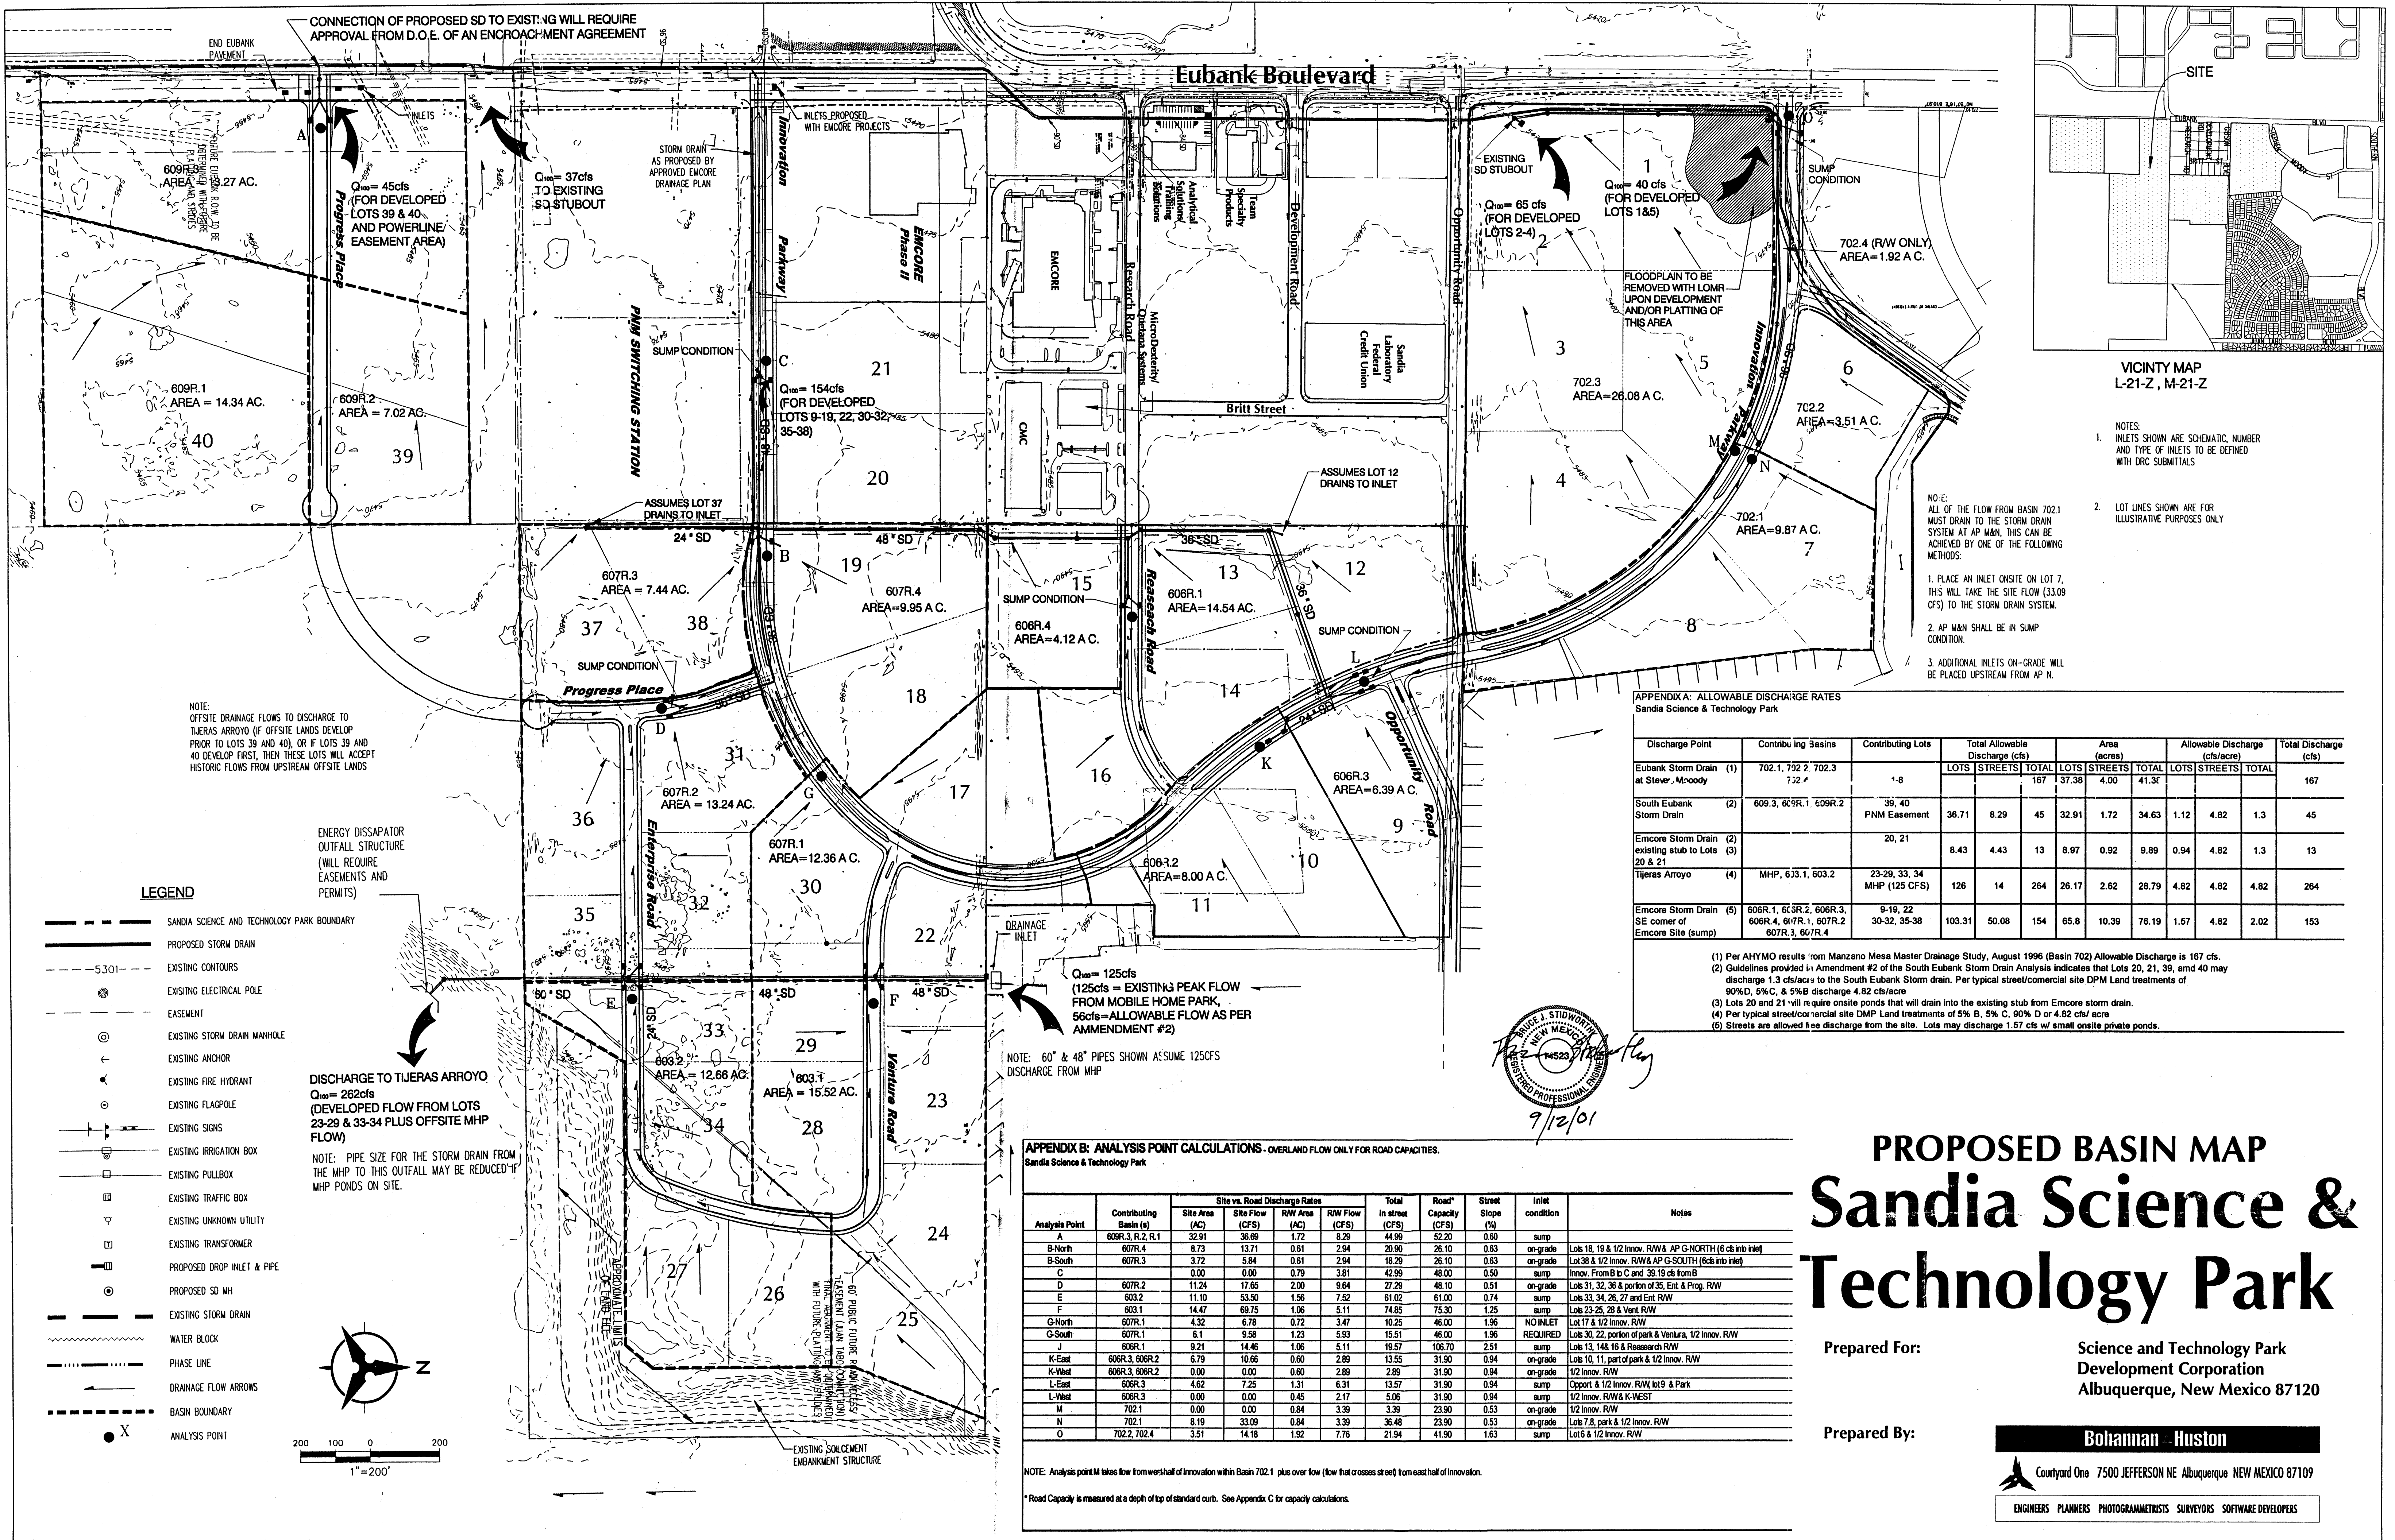

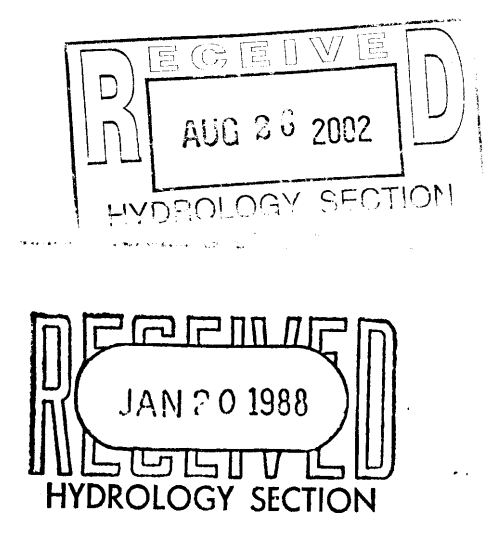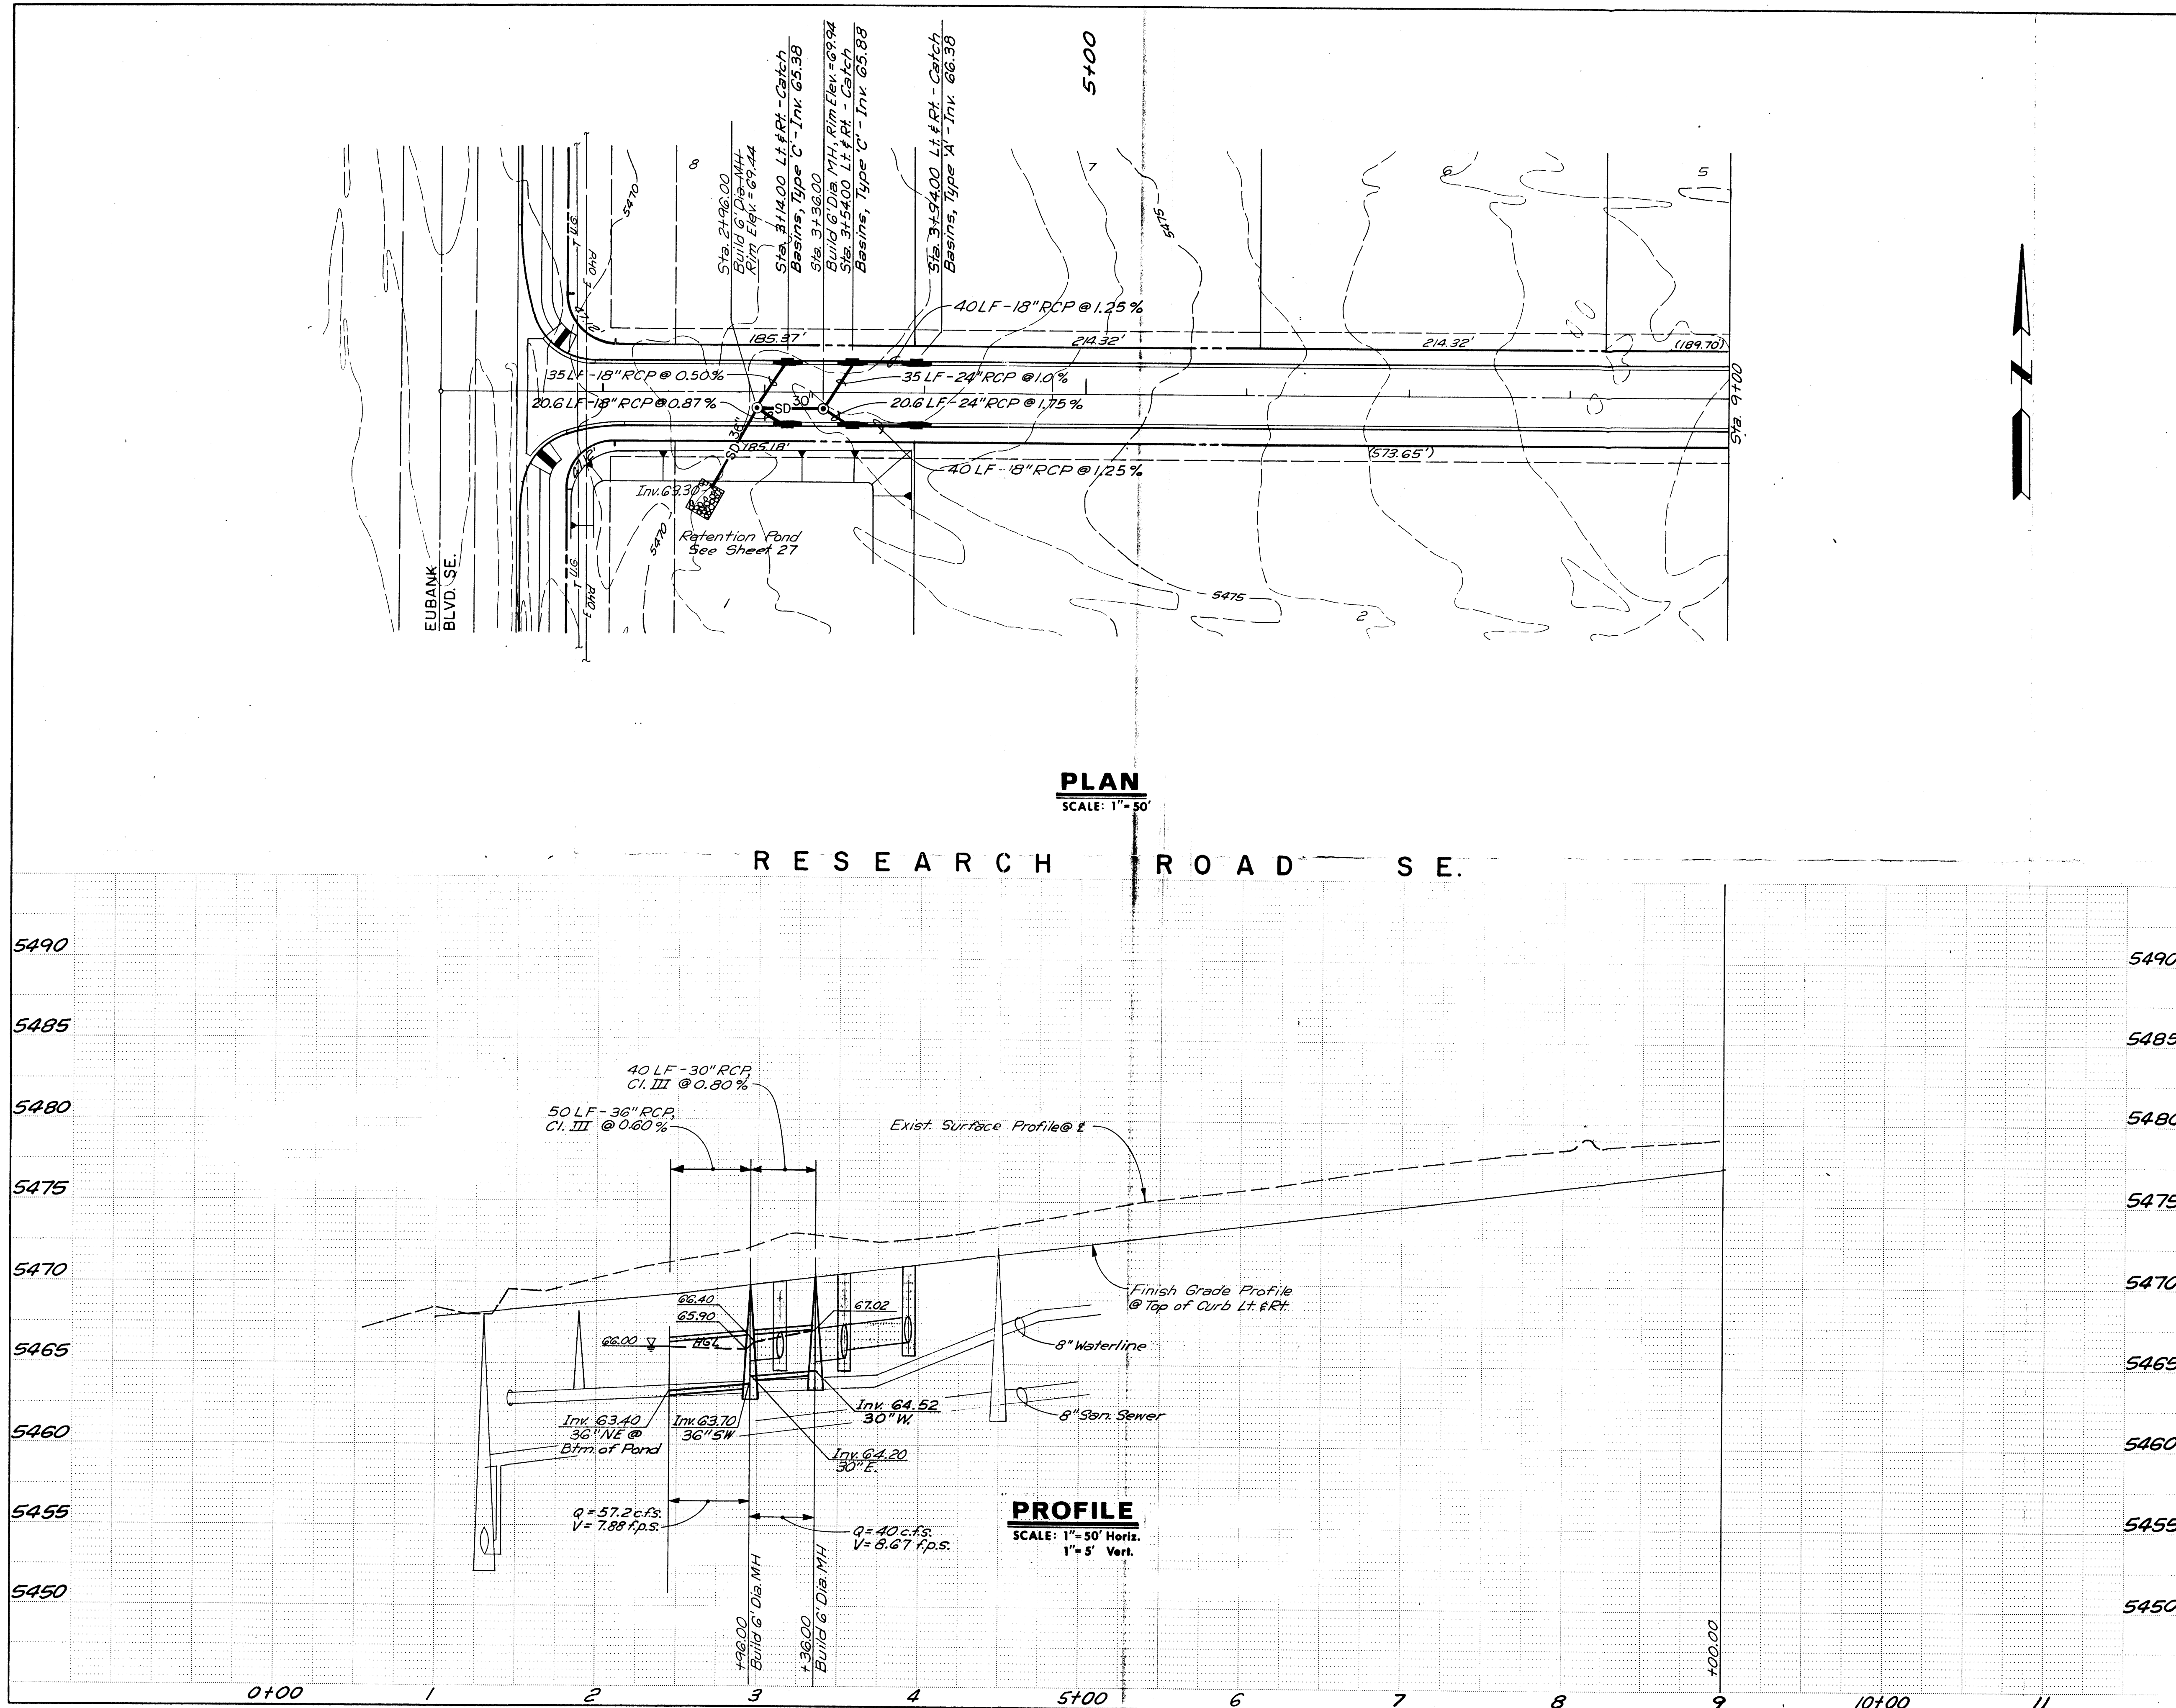

CITY OF ALBUQUERQUE PUBLIC WORKS DEPARTMENT					
SANDIA RESEARCH PARK INFRASTRUCTURE IMPROVEMENTS					
STORM DRAIN PLAN & PROFILE RESEARCH ROAD SE.					
APPROVALS	ENGINEER	DATE	APPROVALS	ENGINEER	DATE
City Engineer			Liquid Waste		
A.C.E.-Design			Traffic		
A.C.E.-Hydrology			Water		
DRAWING NO.	3325	MAP NO.	M-21	SHEET	25 OF 34

--	--	

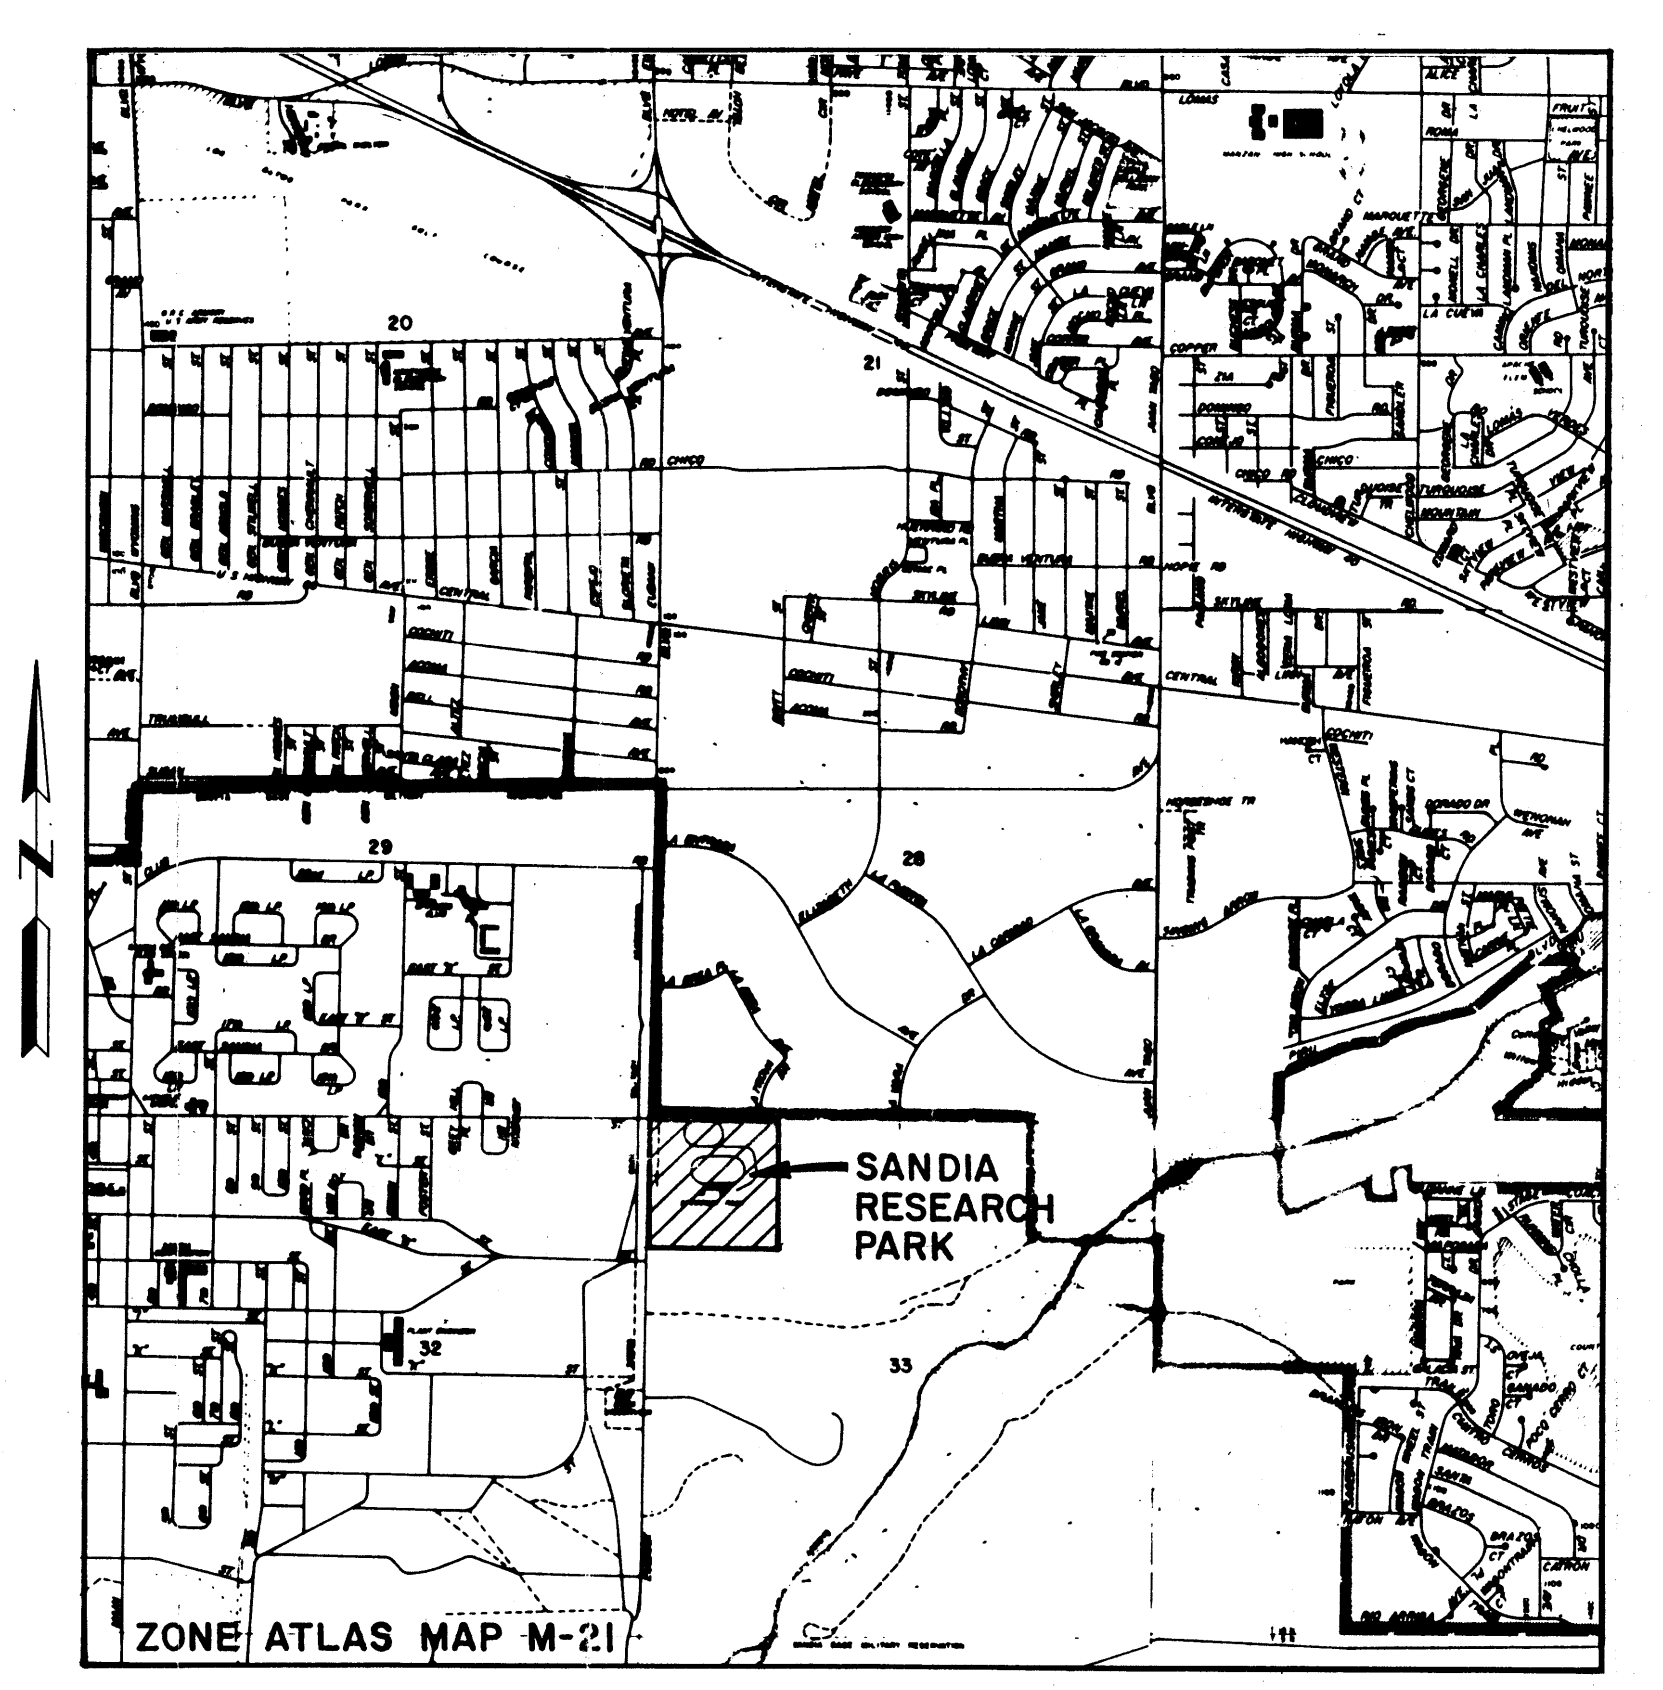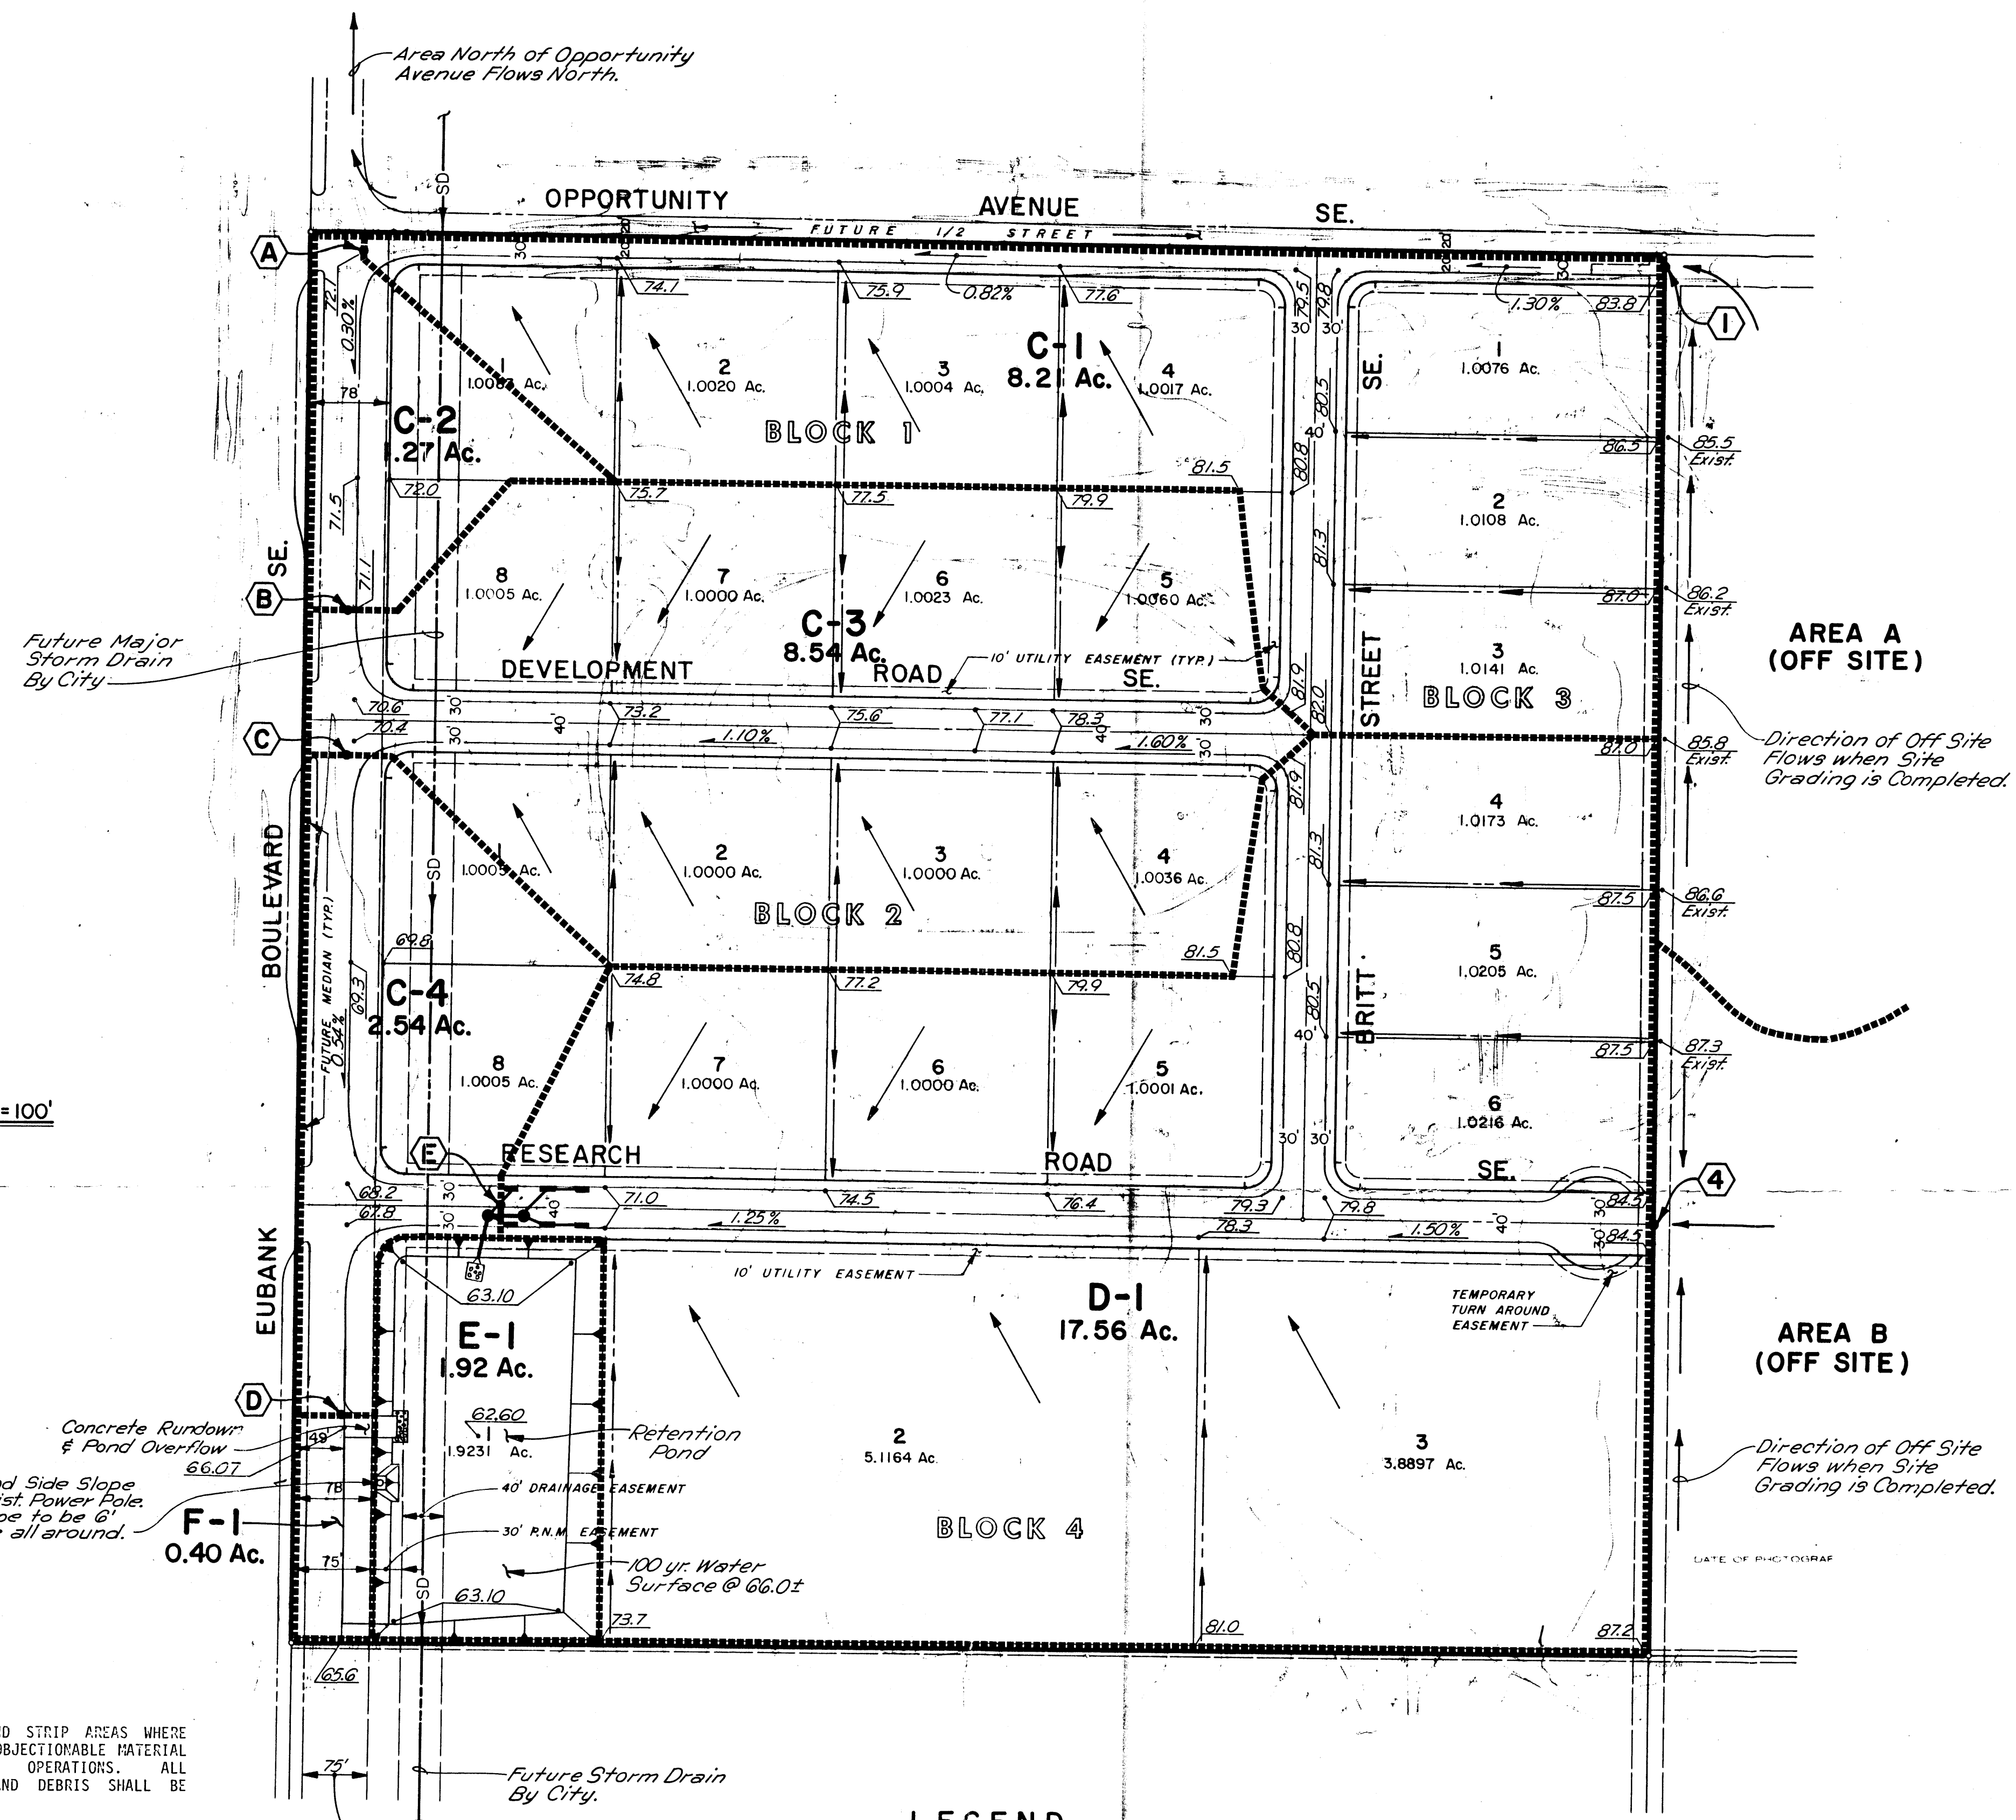

PROPERTY DESCRIPTION


SANDIA RESEARCH PARK WITHIN S33, T10N, R4E, N.M.P.M. COMPRISING ALL THE NW 1/4, NW 1/4 OF SAID SECTION 33.

- GRADING NOTES:**
- CONTRACTOR SHALL CLEAR, GRUB AND STRIP AREAS WHERE WORK IS TO BE PERFORMED OF ALL OBJECTIONABLE MATERIAL PRIOR TO COMMENCING GRADING OPERATIONS. ALL OBJECTIONABLE MATERIAL, TRASH AND DEBRIS SHALL BE REMOVED AND HAULED FROM SITE.
 - CONTRACTOR SHALL SCARIFY, PROCESS AND COMPACT AREAS TO RECEIVE FILLS TO A DEPTH OF 8" PRIOR TO PLACING SUCH FILLS. COMPACTION SHALL BE 90% OF MAXIMUM DENSITY AS DETERMINED BY ASTM D-1557. MOISTURE SHALL BE OPTIMUM ± 2%.
 - ALL EMBANKMENT AND FILLS SHALL BE PLACED WITH MOISTURE AND DENSITY CONTROL. COMPACTION SHALL BE 90% OF MAXIMUM DENSITY AS DETERMINED BY ASTM D-1557. MOISTURE SHALL BE OPTIMUM ± 2%.
 - UNLESS OTHERWISE SHOWN OR CALLED FOR HEREON ALL CONSTRUCTION AND MATERIALS SHALL CONFORM TO THE CITY OF ALBUQUERQUE STANDARD SPECIFICATIONS-PUBLIC WORKS CONSTRUCTION 1986 EDITION.
- NOTES**
- CONTRACTOR SHALL PROVIDE DUST CONTROL BY WATERING DURING GRADING OPERATIONS.
 - CONTRACTOR SHALL PROVIDE BLADED CONTOUR WINDROWS AT ONE FOOT CONTOUR INTERVALS OR AT 50 FEET ON CENTER - MAXIMUM. WINDROWS SHALL BE PERPENDICULAR TO FLOW & SHALL BE PLACED ALONG NORTHWEST SIDE OF PROPERTY.
 - CONTRACTOR SHALL OBTAIN A TOP SOIL DISTURBANCE PERMIT PRIOR TO COMMENCING ROUGH GRADING.

- LEGEND**
- DRAINAGE AREA BOUNDARY
 - C-2 DRAINAGE AREA DESIGNATION
 - (C) ANALYSIS POINT
 - DIRECTION OF SURFACE FLOW
 - 74.5 FINISH SPOT ELEVATION
 - 1480 EXISTING SURFACE CONTOUR
 - SD— PROPOSED STORM DRAIN
 - SD--- FUTURE STORM DRAIN
 - DITCH & DIKE W/DIRECTION OF FLOW

CONSTRUCTION NOTE


WHEN PERFORMING GRADING WORK AND/OR THE CONSTRUCTION STAKING FOR SITE GRADING, CONTRACTOR AND SURVEYOR AS APPLICABLE, SHALL ESTABLISH GRADING FOR STREET AREAS FROM STREET PROFILES AND TYPICAL STREET SECTIONS AS SHOWN ON CONSTRUCTION PLANS FOR "SANDIA RESEARCH PARK INFRASTRUCTURE IMPROVEMENTS" CITY OF ALBUQUERQUE PROJECT NO. 3325. ALSO, GRADING DETAILS FOR RETENTION POND SHALL CONFORM TO DETAILS SHOWN ON SAID PLANS.

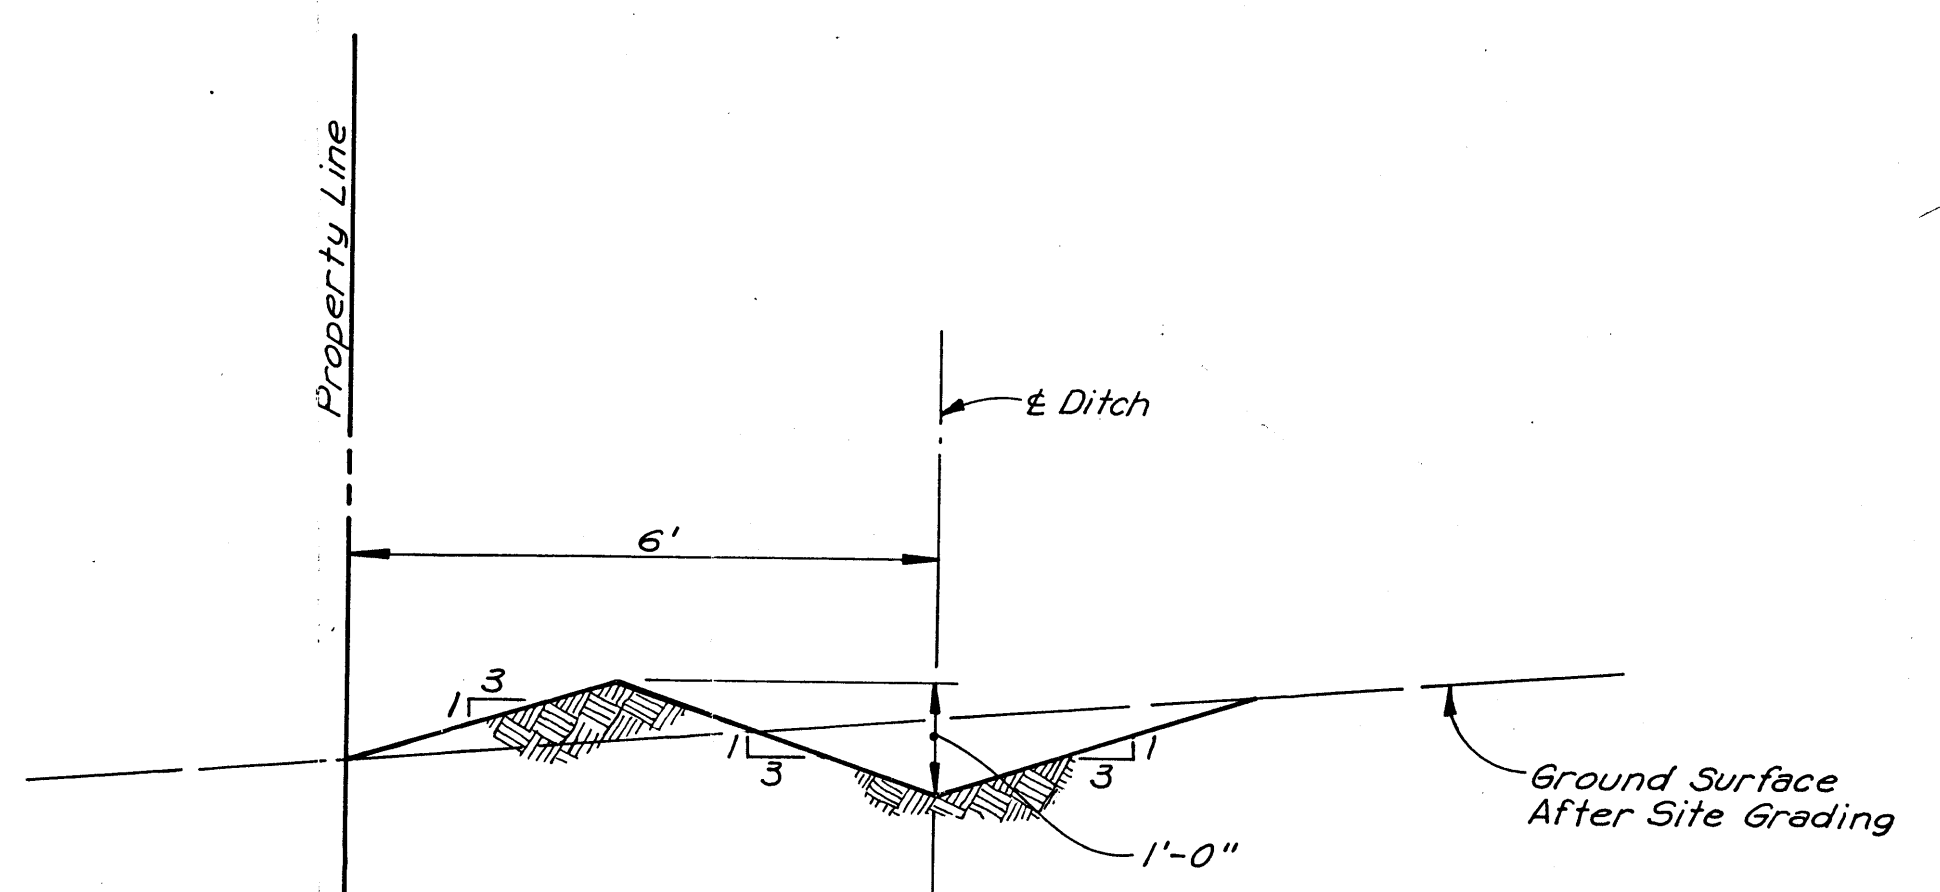

APPROVED FOR GRADING

2-9-88

DATE

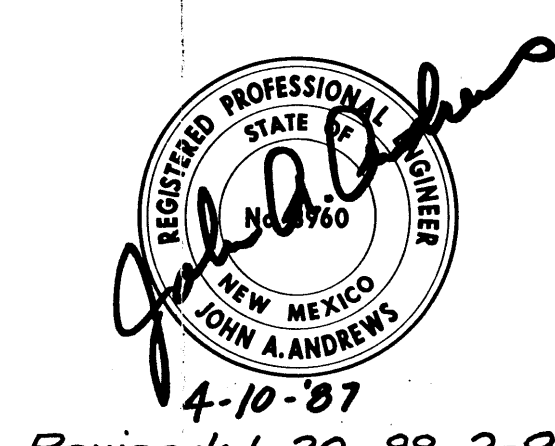


RECEIVED
AUG 26 2002
HYDROLOGY SECTION

RECEIVED
FEB 09 1988
HYDROLOGY SECTION


THEATRE JOINT VENTURE				
SANDIA RESEARCH PARK				
GRADING & DRAINAGE PLAN				
ON SITE DEVELOPED CONDITIONS				
ANDREWS, ASBURY & ROBERT, INC.				
CONSULTING ENGINEERS - NEW MEXICO				
FILE NO.	DRAWN	CHECKED	DATE	MAP No. 3
86-458	PMO	JA	Dec, 1986	

Revised: 1-20-88, 2-9-88

NOTE: GRADING AND LANDSCAPE PLAN ARE COORDINATED TO ALLOW MAXIMUM POTENTIAL WATER ABSORPTION ON SITE, PERIMETER PLANTING AREAS ARE RECESSED BELOW ADJACENT PAVED SURFACES TO FACILITATE RAINWATER COLLECTION, SCREENING OF PARKING AT STREET IS ACCOMPLISHED BY EVERGREEN SHRUBS.

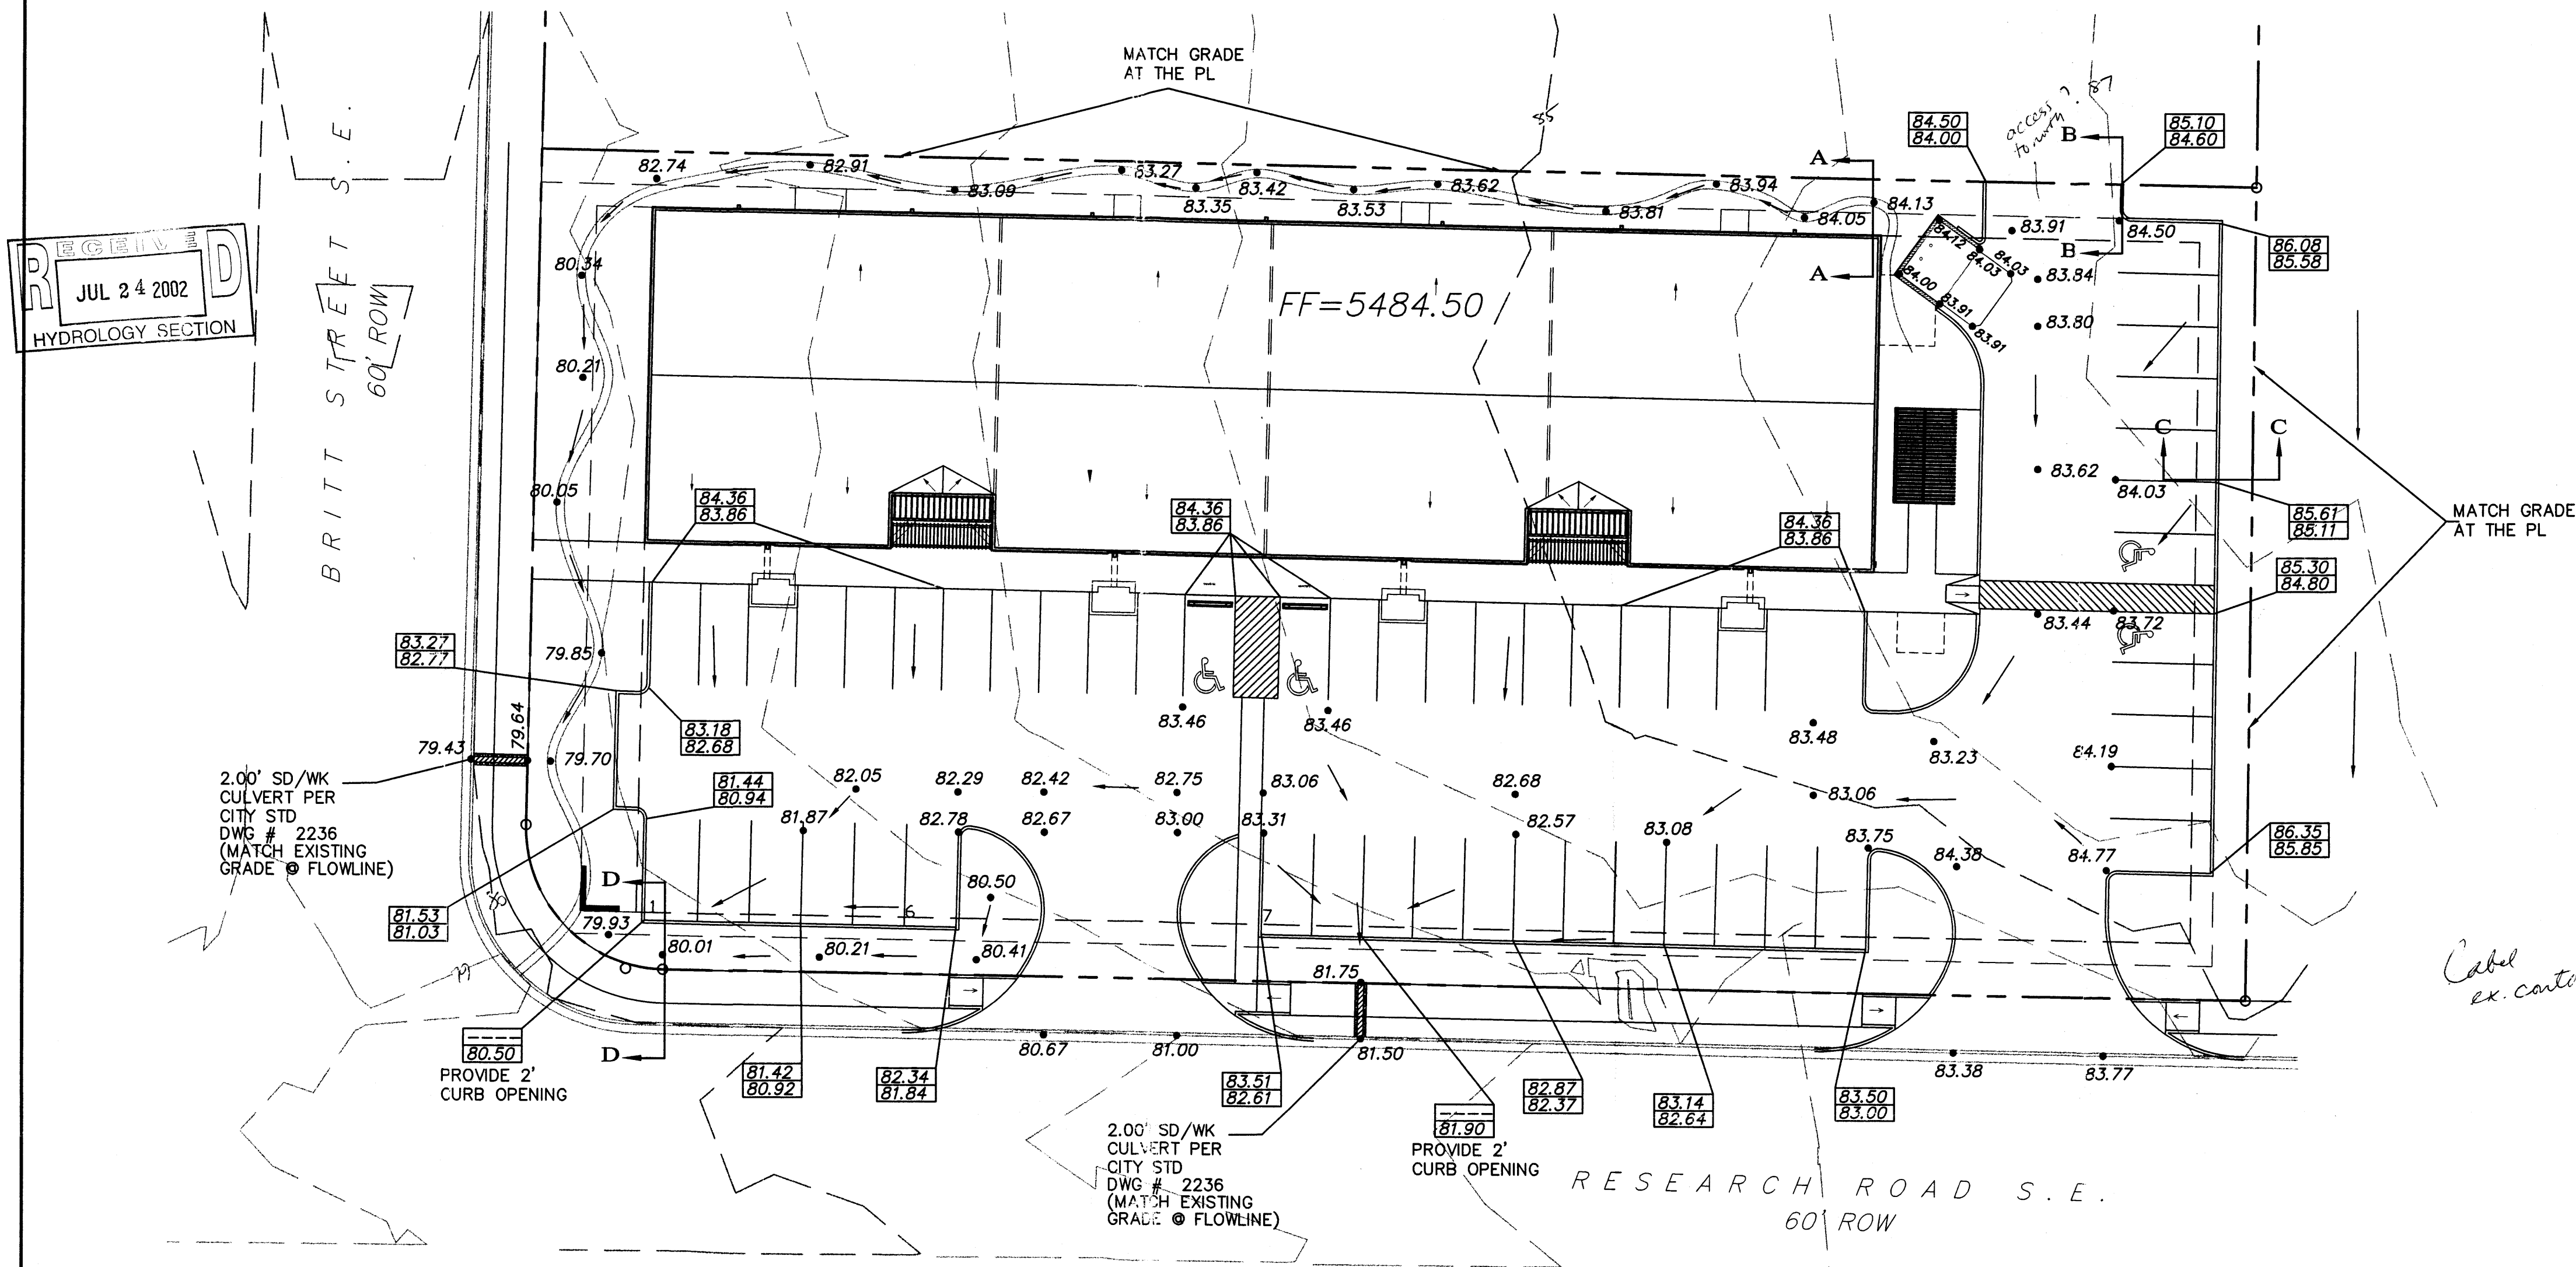

GRAPHIC SCALE

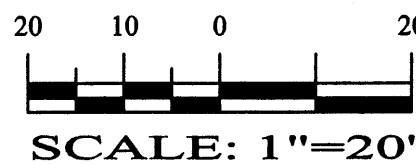

VICINITY MAP:

M-21-Z

LEGAL DESCRIPTION:

LOT 6, BLOCK 3, SANDIA RESEARCH PARK

ADDRESS:





1420 BRITT ST. SW

ZONING

SU-1 IP USES

LEGEND

- EXISTING SAS MANHOLE
- EXISTING METER
- EXISTING VALVE W/BOX
- EXISTING FIRE HYDRANT
- EXISTING AIR RELEASE VALVE
- EXISTING REDUCER
- EXISTING SANITARY SEWER LINE
- EXISTING WATER LINE
- EXISTING CURB & GUTTER
- EXISTING CURB & GUTTER
- EXISTING CONTOUR (MAJOR)
- EXISTING CONTOUR (MINOR)
- BOUNDARY LINE
- EASEMENT
- LIMITS OF TOP OF EXISTING SLOPE
- PROPOSED SIDEWALK
- PROPOSED GRADE
- PROPOSED SPOT ELEVATION
- EXISTING GRADE
- EXISTING POWER LINES
- EXISTING FENCE
- 100-YR-WSEL (FROM HEC-RAS OUTPUT)
- 100YR-EGL
- EXISTING FENCE
- FLOODPLAIN LIMITS FROM FEMA MAP

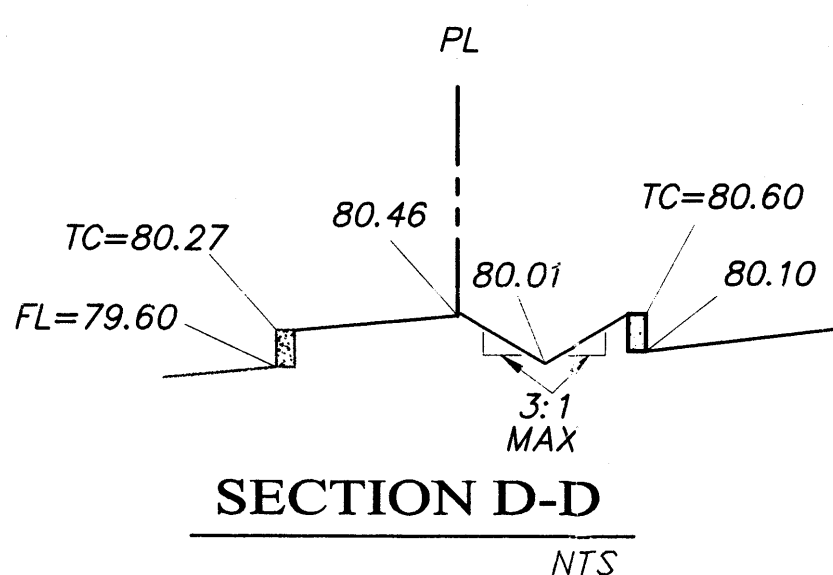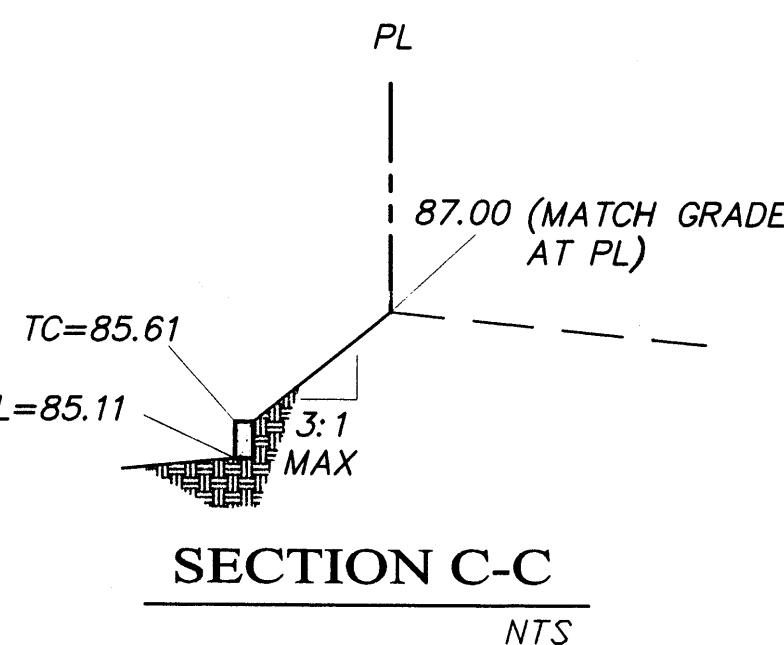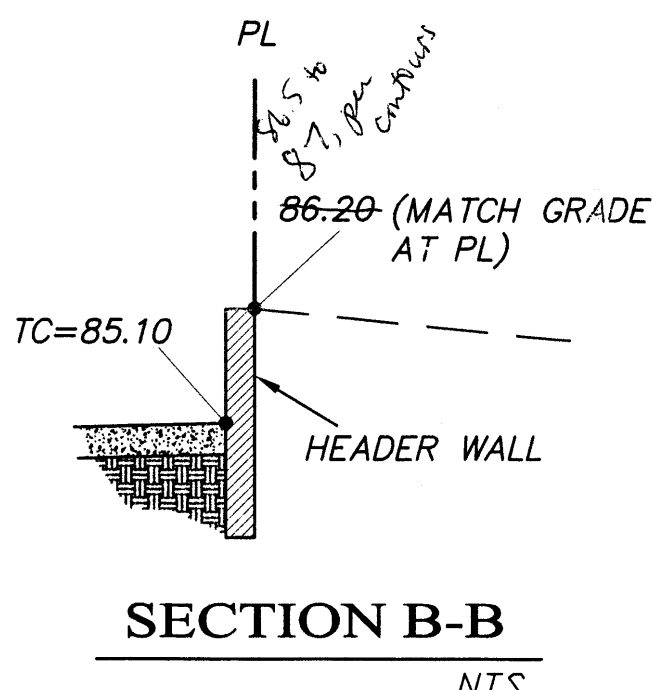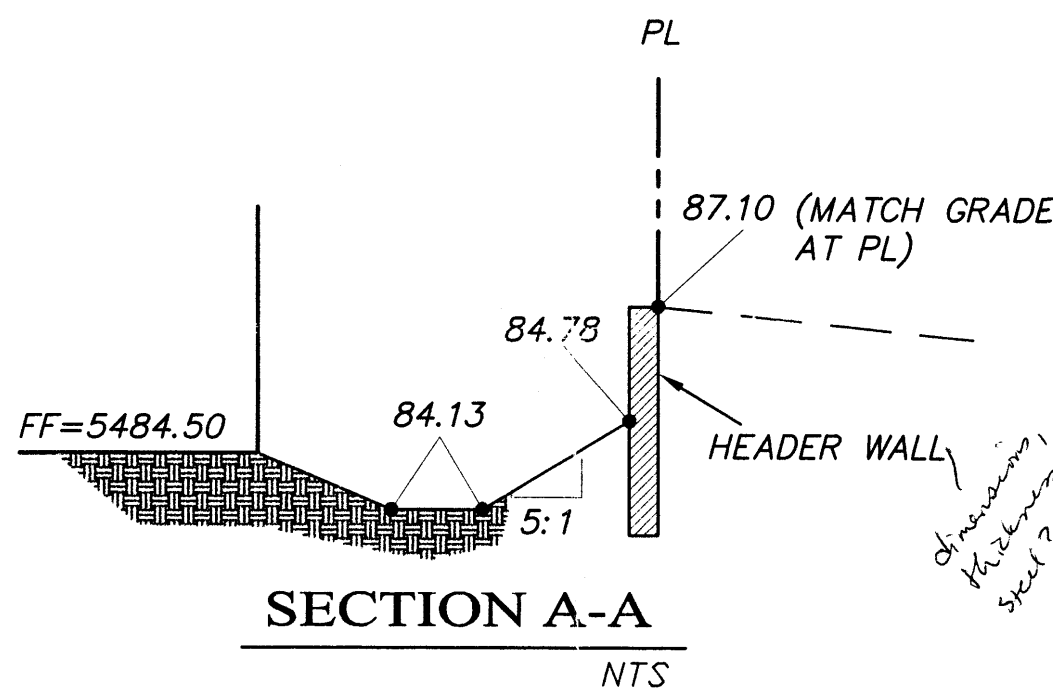

NOTICE TO CONTRACTORS

- AN EXCAVATION/CONSTRUCTION PERMIT WILL BE REQUIRED BEFORE BEGINNING ANY WORK WITHIN CITY RIGHT-OF-WAY.
- ALL WORK DETAILED ON THESE PLANS TO BE PERFORMED, EXCEPT AS OTHERWISE STATED OR PROVIDED HEREON, SHALL BE CONSTRUCTED IN ACCORDANCE WITH CITY OF ALBUQUERQUE INTERIM STANDARD SPECIFICATIONS FOR PUBLIC WORKS CONSTRUCTION, 1985.
- TWO WORKING DAYS PRIOR TO ANY EXCAVATION, CONTRACTOR MUST CONTACT LINE LOCATING SERVICE, 765-1234, FOR LOCATION OF EXISTING UTILITIES.
- PRIOR TO CONSTRUCTION, THE CONTRACTOR SHALL EXCAVATE AND VERIFY THE HORIZONTAL AND VERTICAL LOCATIONS OF ALL CONSTRUCTIONS. SHOULD A CONFLICT EXIST, THE CONTRACTOR SHALL NOTIFY THE ENGINEER SO THAT THE CONFLICT CAN BE RESOLVED WITH A MINIMUM AMOUNT OF DELAY.
- BACKFILL COMPACTION SHALL BE ACCORDING TO TRAFFIC/STREET USE.
- MAINTENANCE OF THESE FACILITIES SHALL BE THE RESPONSIBILITY OF THE OWNER OF THE PROPERTY SERVED.
- WORK ON ARTERIAL STREETS SHALL BE PERFORMED ON A 24-HOUR BASIS.

ROUGH GRADING APPROVAL

DATE


EROSION CONTROL PLAN AND POLLUTION PREVENTION NOTES

- CONTRACTOR IS RESPONSIBLE FOR OBTAINING A TOPSOIL DISTURBANCE PERMIT PRIOR TO BEGINNING WORK.
- CONTRACTOR IS RESPONSIBLE FOR CLEANING ALL SEDIMENT OUT OF EXISTING RIGHT-OF-WAY.
- CONTRACTOR IS RESPONSIBLE FOR MAINTAINING ALL STORM RUNOFF ON SITE.
- REPAIR OF DAMAGED FACILITIES AND CLEAN-UP OF SEDIMENT ACCUMULATION ON ADJACENT PROPERTIES AND IN PUBLIC FACILITIES IS THE RESPONSIBILITY OF THE CONTRACTOR.
- ALL EXPOSED EARTH SURFACES MUST BE PROTECTED FROM WIND AND WATER EROSION PRIOR TO FINAL ACCEPTANCE OF ANY PROJECT.
- ALL THE DISTURBED AREAS MUST BE REVEGETATED.


GENERAL NOTES:

- ADD 5400 TO SPOT ELEVATIONS TO SHOW TRUE ELEVATION.
- CONTOUR INTERVAL IS ONE (1) FOOT.
- ELEVATIONS ARE BASED ON CITY OF ALBUQUERQUE CONTROL STATION HAVING AN ELEVATION OF 5541.48 FEET ABOVE SEA LEVEL.
- UTILITIES SHOWN HEREON ARE IN THEIR APPROXIMATE LOCATION BASED ONLY ON ABOVE GROUND EVIDENCE FOUND IN THE FIELD AND AS-BUILT INFORMATION PROVIDED BY THE CLIENT. UTILITIES SHOWN HEREON, WHETHER INDICATED AS ABANDONED OR NOT, SHALL BE VERIFIED BY OTHERS FOR EXACT LOCATION AND/OR DEPTH PRIOR TO EXCAVATION OR DESIGN CONSIDERATIONS.
- THIS IS NOT A BOUNDARY SURVEY, BEARINGS ARE ASSUMED, DISTANCES AND FOUND PROPERTY CORNERS ARE FOR INFORMATIONAL PURPOSES ONLY.
- SLOPES ARE AT 4:1 MAXIMUM.

APPROVALS	NAME	DATE
INSPECTOR		

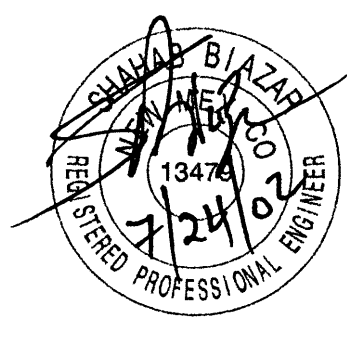

SHAHAB BIAZAR
P.E. #13479

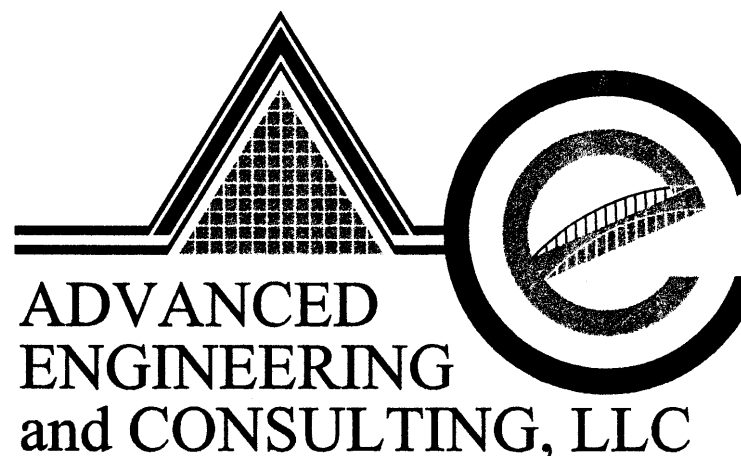

10205 SNOWFLAKE CT. NW
ALBUQUERQUE, NEW MEXICO 87114
(505)899-5570

EASTMOON PROPERTIES, LLC			
CONCEPTUAL GRADING AND DRAINAGE PLAN			
DRAWING:	DRAWN BY:	DATE:	SHEET #
200220-GR.DWG	SBB	05-30-2002	3 OF 4