



CITY OF ALBUQUERQUE  
NEW MEXICO

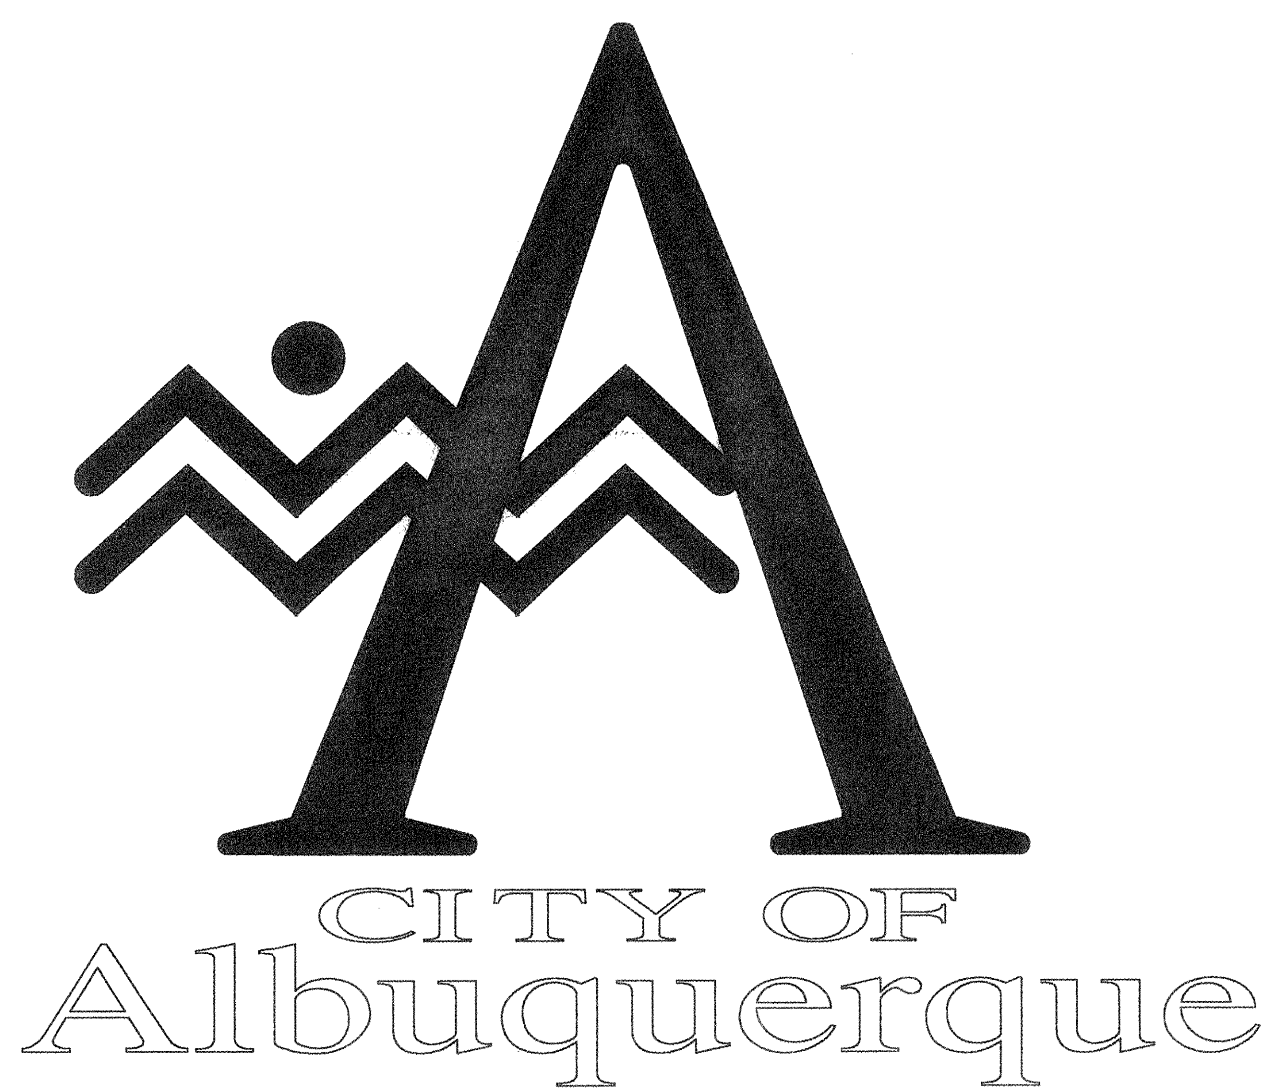

CONSTRUCTION PLANS  
FOR  
SIGNAL HILL SUBDIVISION  
PUBLIC AND PRIVATE  
INFRASTRUCTURE IMPROVEMENTS


INDEX OF SHEETS

1. TITLE SHEET
2. PLAT
3. OVERALL PAVING PLAN
4. UTILITY PLAN
5. GRADING AND DRAINAGE PLAN
6. GRADING DETAILS
7. STREET PAVING SECTIONS
8. EL MONTE LN. & ALTA LOMA LN. PAVING PLAN & PROFILE
9. LA HABRA LN. & SIMI LN. PAVING PLAN & PROFILE
10. WILSHIRE BLVD. & SIGNAL AVE. PAVING PLAN & PROFILE
11. EL MONTE LN. & ALTA LOMA LN. UTILITY PLAN & PROFILE
12. LA HABRA LN. & SIMI LN. UTILITY PLAN & PROFILE
13. WILSHIRE AVE. & TRACT "A" UTILITY PLAN & PROFILE
14. SIGNAL AVE. UTILITY PLAN & PROFILE
15. LOUISIANA BLVD. UTILITY PLAN & PROFILE
16. WALL DETAILS
17. DETAILS

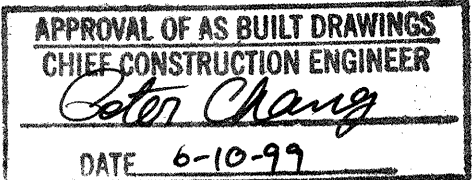

**AVID** ENGINEERING, INC.  
Civil • Structural • Transportation  
5801 Osuna Rd. NE - Suite 200  
Albuquerque, NM 87109 - (505) 881-5357

DRB # 96-278

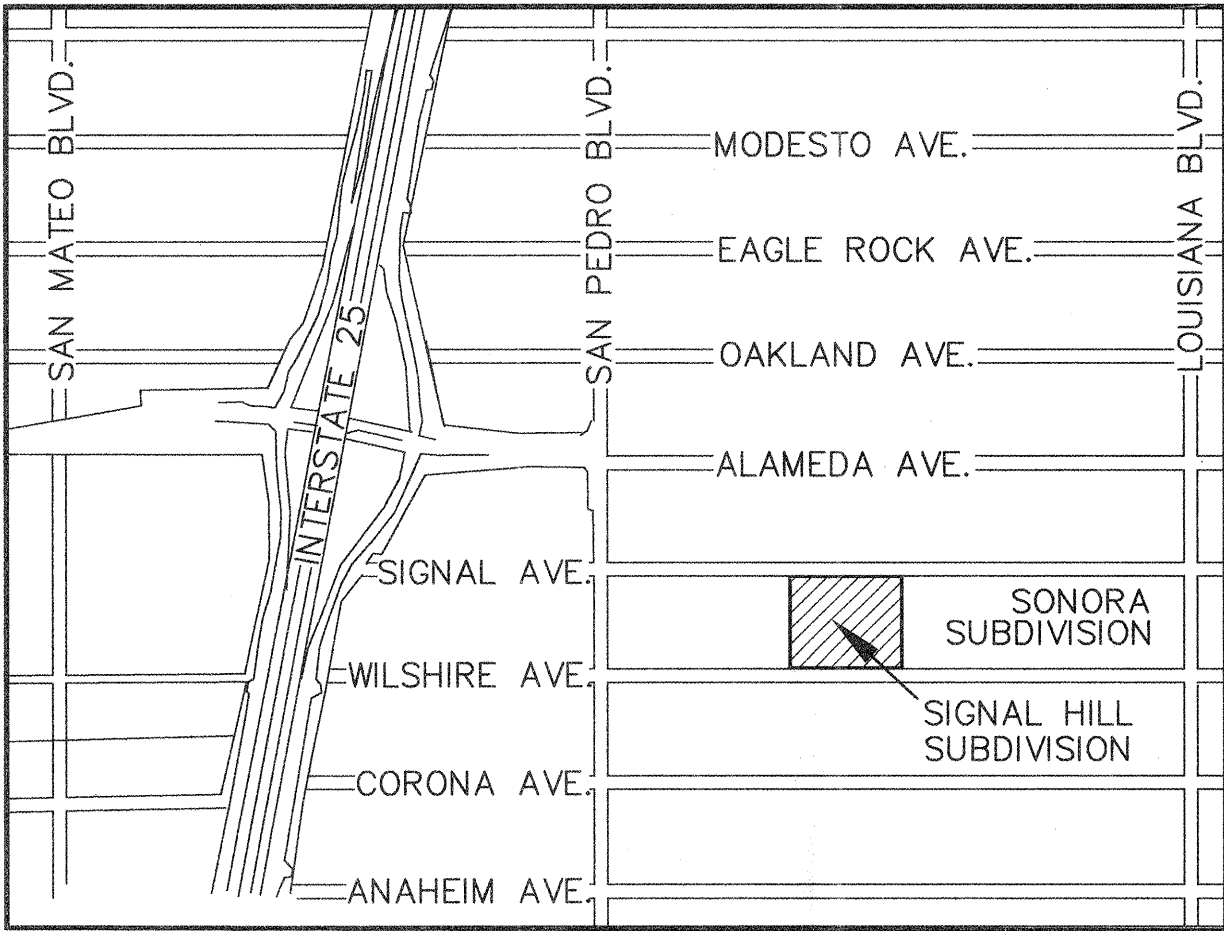

LOCATION MAP  
ZONE ATLAS MAP C-18-Z

NTS

GENERAL NOTES

1. ALL WORK DETAILED ON THESE PLANS TO BE PERFORMED UNDER CONTRACT, AND UNLESS STATED OTHERWISE OR PROVIDED FOR HEREON, SHALL BE CONSTRUCTED IN ACCORDANCE WITH THE CITY OF ALBUQUERQUE STANDARD SPECIFICATIONS, PUBLIC WORKS CONSTRUCTION, 1986 EDITION, UPDATE NO. 6.
2. TWO WORKING DAYS PRIOR TO ANY EXCAVATION, THE CONTRACTOR MUST CONTACT NEW MEXICO ONE CALL, 260-1990, FOR LOCATION OF EXISTING UTILITIES.
3. PRIOR TO CONSTRUCTION, THE CONTRACTOR SHALL EXCAVATE AND VERIFY THE HORIZONTAL AND VERTICAL LOCATIONS OF EXISTING UTILITIES BEING CONNECTED TO AND ALL POTENTIAL OBSTRUCTIONS. SHOULD A CONFLICT EXIST, THE CONTRACTOR SHALL NOTIFY THE ENGINEER SO THAT THE CONFLICT CAN BE RESOLVED WITH A MINIMUM AMOUNT OF DELAY.
4. ALL WORK ON THIS PROJECT SHALL BE PERFORMED IN ACCORDANCE WITH APPLICABLE FEDERAL, STATE AND LOCAL LAWS, RULES, AND REGULATIONS CONCERNING SAFETY AND HEALTH.
5. CONTRACTOR SHALL MAINTAIN ACCESS TO ADJACENT PROPERTIES DURING CONSTRUCTION.
6. ALL GAS, ELECTRIC, TELEPHONE LINES, CABLES AND APPURTENANCES ENCOUNTERED DURING CONSTRUCTION THAT REQUIRE RELOCATION SHALL BE DONE BY THE RESPONSIBLE UTILITY. THE CONTRACTOR SHALL BE RESPONSIBLE FOR COORDINATION OF ALL NECESSARY UTILITY ADJUSTMENTS.
7. IT SHALL BE THE CONTRACTOR'S RESPONSIBILITY TO PROTECT AND MAINTAIN IN SERVICE ALL EXISTING UTILITIES.
8. THE CONTRACTOR SHALL BE REQUIRED TO CONFINE HIS WORK WITHIN THE CONSTRUCTION LIMITS AND/OR PUBLIC RIGHT-OF-WAY OR EASEMENTS TO PRESERVE EXISTING VEGETATION AND PRIVATE PROPERTY. OVERNIGHT PARKING OF EQUIPMENT AND/OR STORAGE OF MATERIALS IS NOT ALLOWED EXCEPT BY PERMISSION OF PROPERTY OWNER. RESTORATION OF PRIVATE IMPROVEMENTS WILL BE AT THE CONTRACTOR'S EXPENSE.
9. A DISPOSAL SITE FOR ALL EXCESS EXCAVATION MATERIAL, ASPHALTIC PAVING, CONCRETE CURBS AND SIDEWALKS, ETC. SHALL BE OBTAINED BY THE CONTRACTOR IN COMPLIANCE WITH APPLICABLE ENVIRONMENTAL REGULATIONS AND APPROVED BY THE FIELD ENGINEER. ALL COSTS INCURRED IN OBTAINING A DISPOSAL SITE AND HAUL THERETO SHALL BE CONSIDERED INCIDENTAL TO THE PROJECT AND NO SEPARATE MEASUREMENT OR PAYMENT SHALL BE MADE.
10. WHEN ABUTTING EXISTING PAVEMENT TO NEW, SAWCUT EXISTING PAVEMENT TO A STRAIGHT EDGE AND AT A RIGHT ANGLE, OR AS APPROVED BY THE PROJECT ENGINEER. REMOVAL OF BROKEN OR CRACKED PAVEMENT WILL ALSO BE REQUIRED.
11. THREE (3) WORKING DAYS PRIOR TO BEGINNING CONSTRUCTION, THE CONTRACTOR SHALL SUBMIT TO THE CONSTRUCTION COORDINATION DIVISION A DETAILED CONSTRUCTION SCHEDULE. TWO (2) WORKING DAYS PRIOR TO CONSTRUCTION, THE CONTRACTOR SHALL OBTAIN A BARRICADING PERMIT FROM THE CONSTRUCTION COORDINATION DIVISION. CONTRACTOR SHALL NOTIFY BARRICADE ENGINEER (768-2551) PRIOR TO OCCUPYING AN INTERSECTION. SEE SECTION 19 OF THE SPECIFICATIONS.
12. ALL FINAL BACKFILL FOR TRENCHES SHALL BE COMPACTED TO A MINIMUM 90% MAXIMUM DENSITY PER ASTM D-1557 AND AS DIRECTED BY SECTION 701.14.2 AND STANDARD DRAWING NUMBER 2315.
13. CONTRACTOR SHALL SUBMIT A REVEGETATION PLAN TO ENGINEER FOR PRIOR APPROVAL.
14. CONTRACTOR SHALL NOTIFY THE ENGINEER NOT LESS THEN SEVEN (7) DAYS PRIOR TO STARTING WORK IN ORDER THAT THE ENGINEER MAY TAKE NECESSARY MEASURES TO INSURE THE PRESERVATION OF SURVEY MONUMENTS. CONTRACTOR SHALL NOT DISTURB PERMANENT SURVEY MONUMENTS WITHOUT THE CONSENT OF THE ENGINEER AND SHALL NOTIFY THE ENGINEER AND BEAR THE EXPENSE OF REPLACING ANY THAT MAY BE DISTURBED WITHOUT PERMISSION. REPLACEMENT SHALL BE DONE ONLY BY THE CITY SURVEYOR. WHEN A CHANGE IS MADE IN THE FINISHED ELEVATIONS OF PAVEMENT OF ANY ROADWAY IN WHICH A PERMANENT SURVEY MONUMENT IS LOCATED, CONTRACTOR SHALL, AT HIS OWN EXPENSE, ADJUST THE MONUMENT COVER TO THE NEW GRADE UNLESS OTHERWISE SPECIFIED. REFER TO SECTION 4.4 OF GENERAL CONDITIONS OF THE STANDARD SPECIFICATIONS.
15. ANY WORK OCCURRING WITHIN AN ARTERIAL ROADWAY REQUIRES TWENTY-FOUR (24) HOURS CONSTRUCTION.

| |
|---|
| |
|---|

SCANNED BY  
MESA REPRO












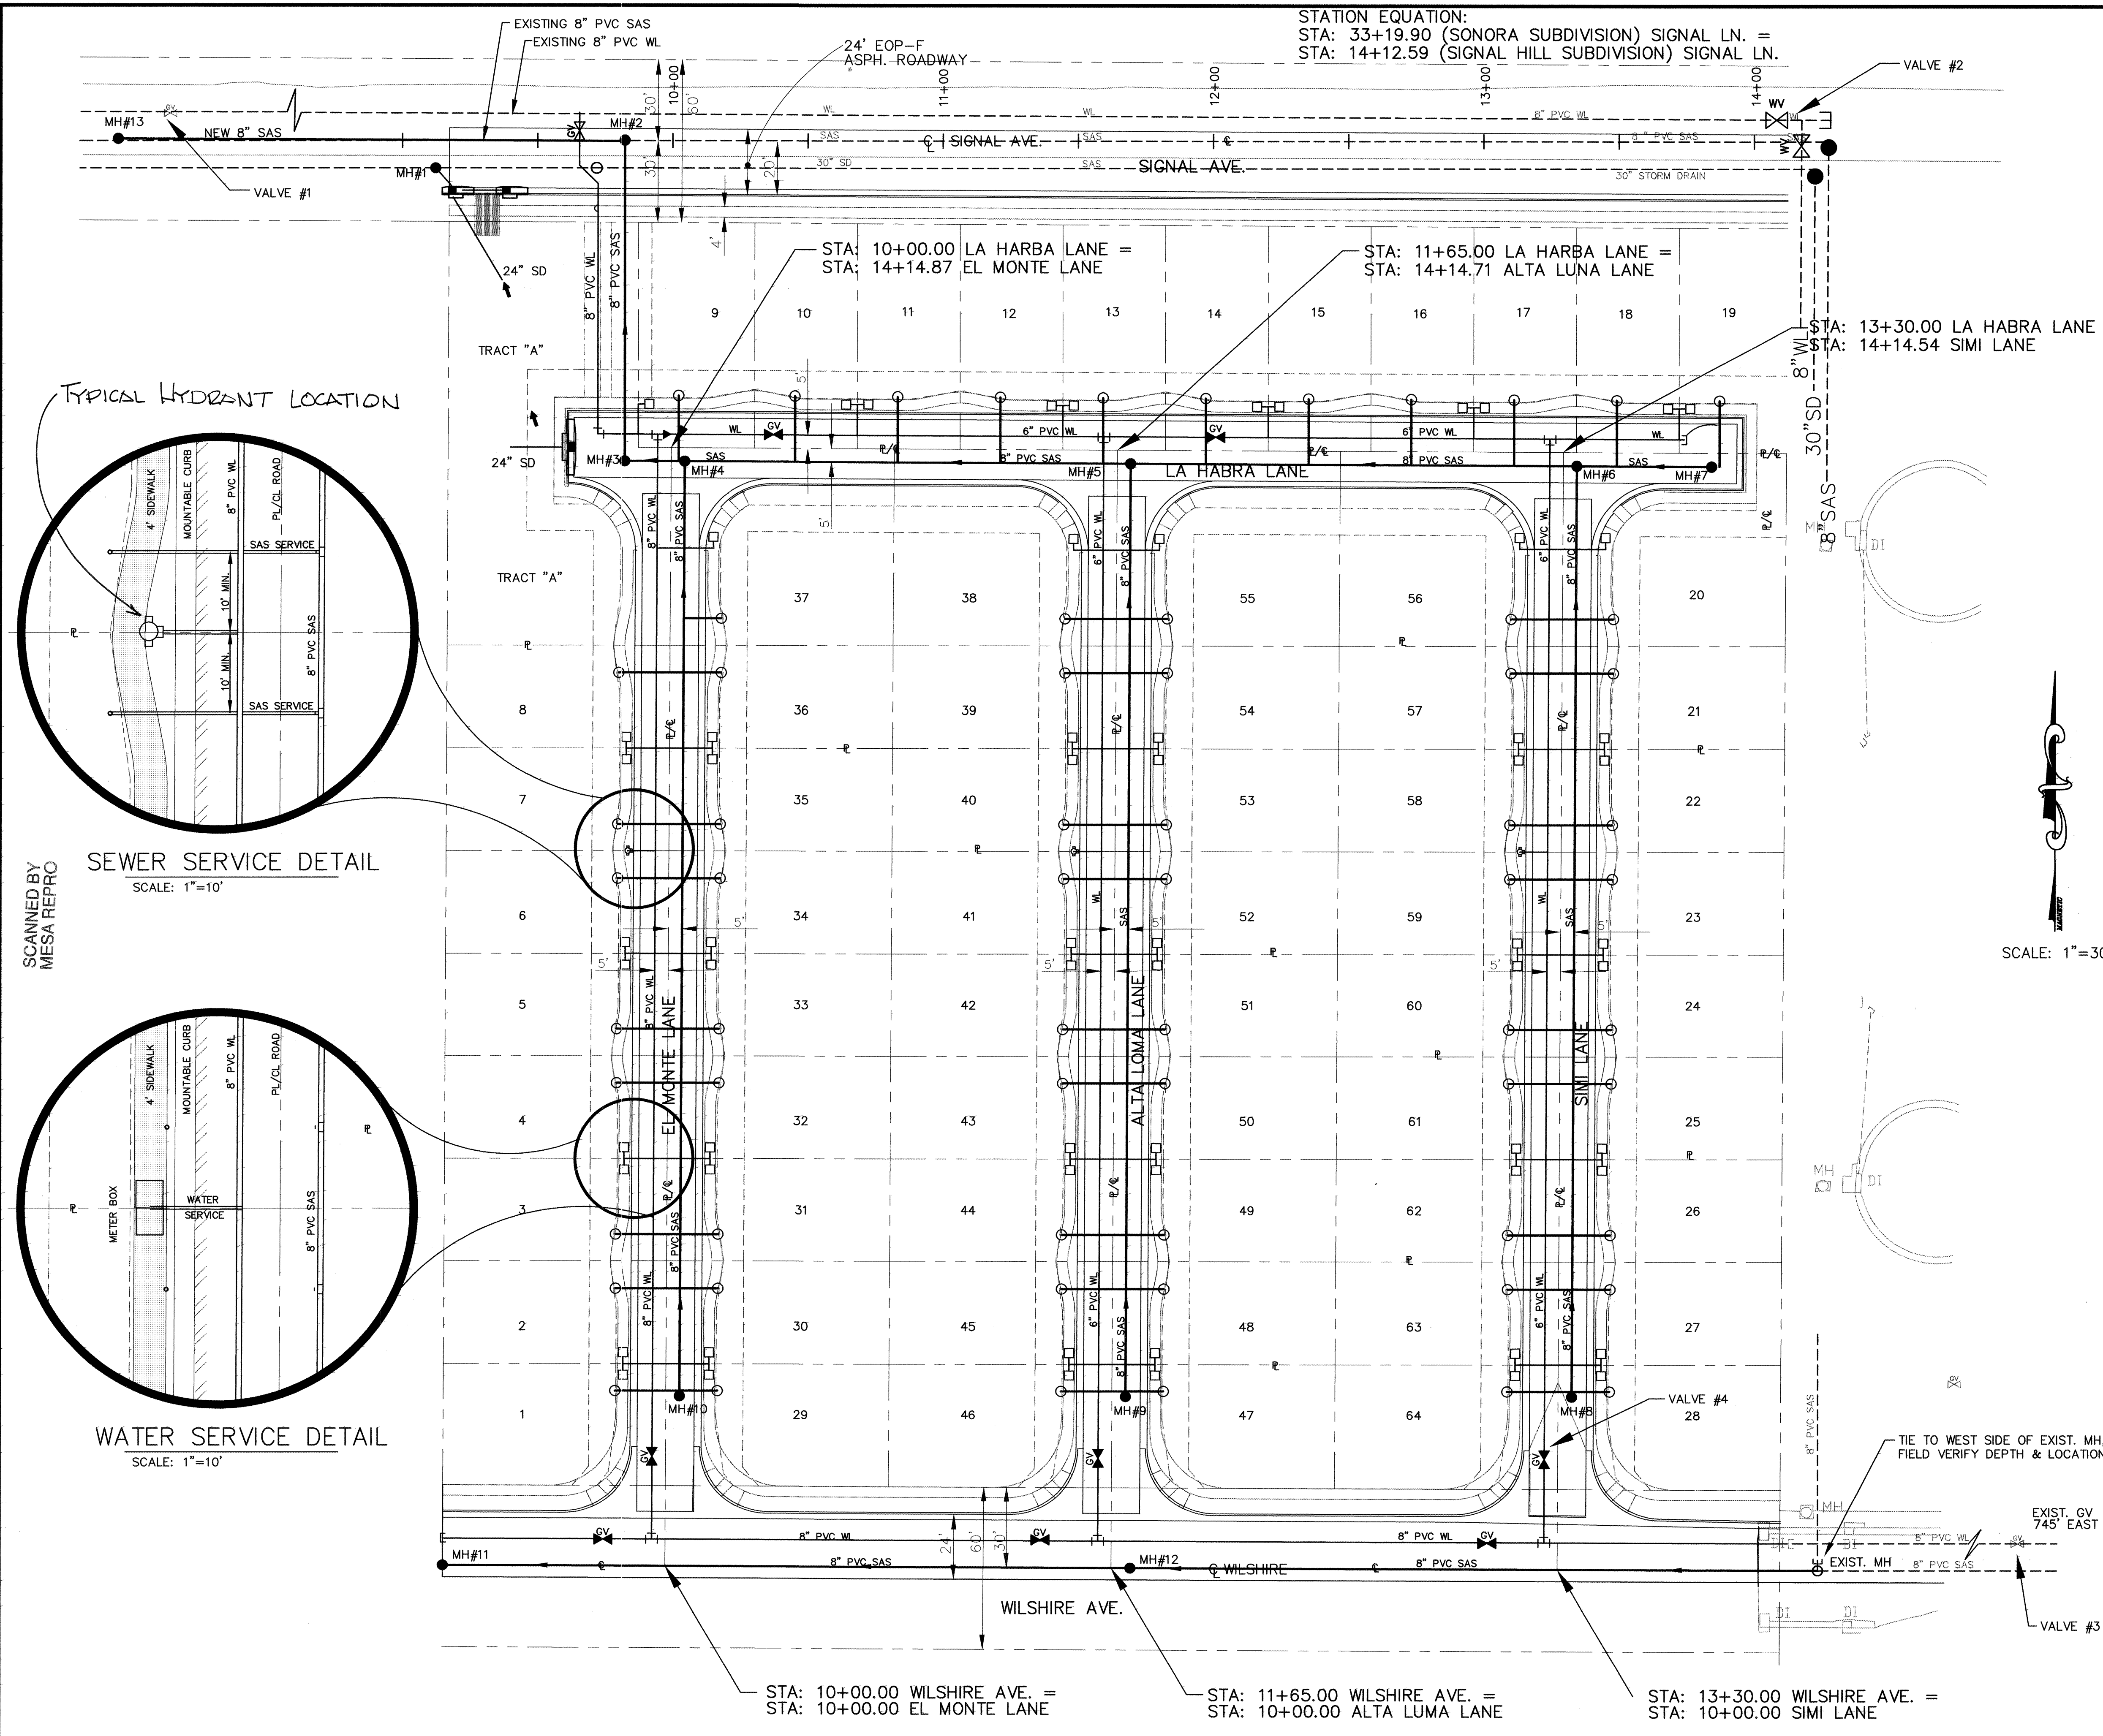

- GENERAL NOTES**
- ALL STATIONS AND OFFSET DIMENSIONS ARE BASED ON CENTERLINE.
  - ALL ELEVATIONS ARE TOP OF CURB UNLESS OTHERWISE NOTED.

**WATER SHUT-OFF PLAN**

CONTRACTOR WILL BE RESPONSIBLE FOR THE TIMING AND COORDINATION OF THE WATER SHUT-OFF REQUIREMENTS IN CONJUNCTION WITH THE COMPLETION OF THIS PROJECT.

AT LEAST FIVE (5) WORKING DAYS PRIOR TO CONSTRUCTION, THE CONTRACTOR SHALL CONTACT PWD/WATER SYSTEMS DIVISION (857-8200) TO INITIATE IMPLEMENTATION OF THIS WATER SHUT-OFF PLAN.

ALL NEW WATERLINE/FIRE HYDRANT INSTALLATIONS MUST BE FLUSHED PRIOR TO BACKFILLING OF LINES. ONLY CITY OF ALB. PERSONNEL TO OPERATE VALVES.

CONNECTION "A"---WILSHIRE AVE.  
-- CLOSE VALVE #3  
-- MAKE NON-PRESSURE CONNECTION  
-- LIMIT LINE CLOSURE TO 4 HOURS MAXIMUM.

CONNECTION "B"---SIGNAL AVE.  
-- MAKE PRESSURE CONNECTION  
-- NO SHUT-OFF REQUIRED

SEE SHEET 15 FOR LOUISIANA BLVD. WATER SHUT-OFF PLAN.

- LEGEND**
- EXISTING MANHOLE
  - EXISTING FIRE HYDRANT
  - EXISTING GATE VALVE
  - PROPOSED WATERLINE
  - PROPOSED SANITARY SEWER
  - PROPOSED MANHOLE
  - PROPOSED FIRE HYDRANT
  - PROPOSED GATE VALVE
  - PROPOSED 90° BEND
  - PROPOSED TEE
  - PROPOSED SINGLE METER, WATER SERVICE LINE
  - PROPOSED DOUBLE METER, WATER SERVICE LINES
  - PROPOSED SANITARY SEWER SERVICE LINE

| AS BUILT INFORMATION   |      | BENCH MARKS   |     | SURVEY INFORMATION |    | ENGINEER'S SEAL |      |
|------------------------|------|---|-----|--------------------|----|-----------------|------|
| CONTRACTOR             | WORK | THE STATION MARK IS A STANDARD ACS ALUMINUM CAP STAMPED "9-C18 1985". LOCATED IN THE SOUTHWEST QUADRANT OF THE INTERSECTION OF WILSHIRE AVENUE AND SAN PEDRO AVENUE N.E. | NO. | DATE               | BY | NO.             | DATE |
| INSPECTOR'S            | DATE |   |     |                    |    |                 |      |
| FIELD DISTANCE BY      | DATE |   |     |                    |    |                 |      |
| VERIFICATION BY        | DATE |   |     |                    |    |                 |      |
| DATE                   | DATE |   |     |                    |    |                 |      |
| MICRO-FILM INFORMATION |      | ELEVATION 5,229.79   |     |                    |    |                 |      |
| RECORDED BY            | NO.  |   |     |                    |    |                 |      |
| DATE                   |      |   |     |                    |    |                 |      |

5240

CITY OF ALBUQUERQUE  
PUBLIC WORKS DEPARTMENT  
TRANSPORTATION DEVELOPMENT

OVERALL UTILITY PLAN  
SIGNAL HILL SUBDIVISION

DESIGN REVIEW COMMITTEE  
APPROVE  
NOV 22 1996  
DESIGN REVIEW COMMITTEE

CITY ENGINEER APPROVAL

MO./DAY/YR.

MO./DAY/YR.

DESIGNED BY

DRAWN BY

CHECKED BY

REMARKS

BY

DATE

DATE

DATE


City Project No.  
556181

Zone Map No.  
C-18-Z

Sheet 4 Of 17




SCANNED BY  
MESA REPRO

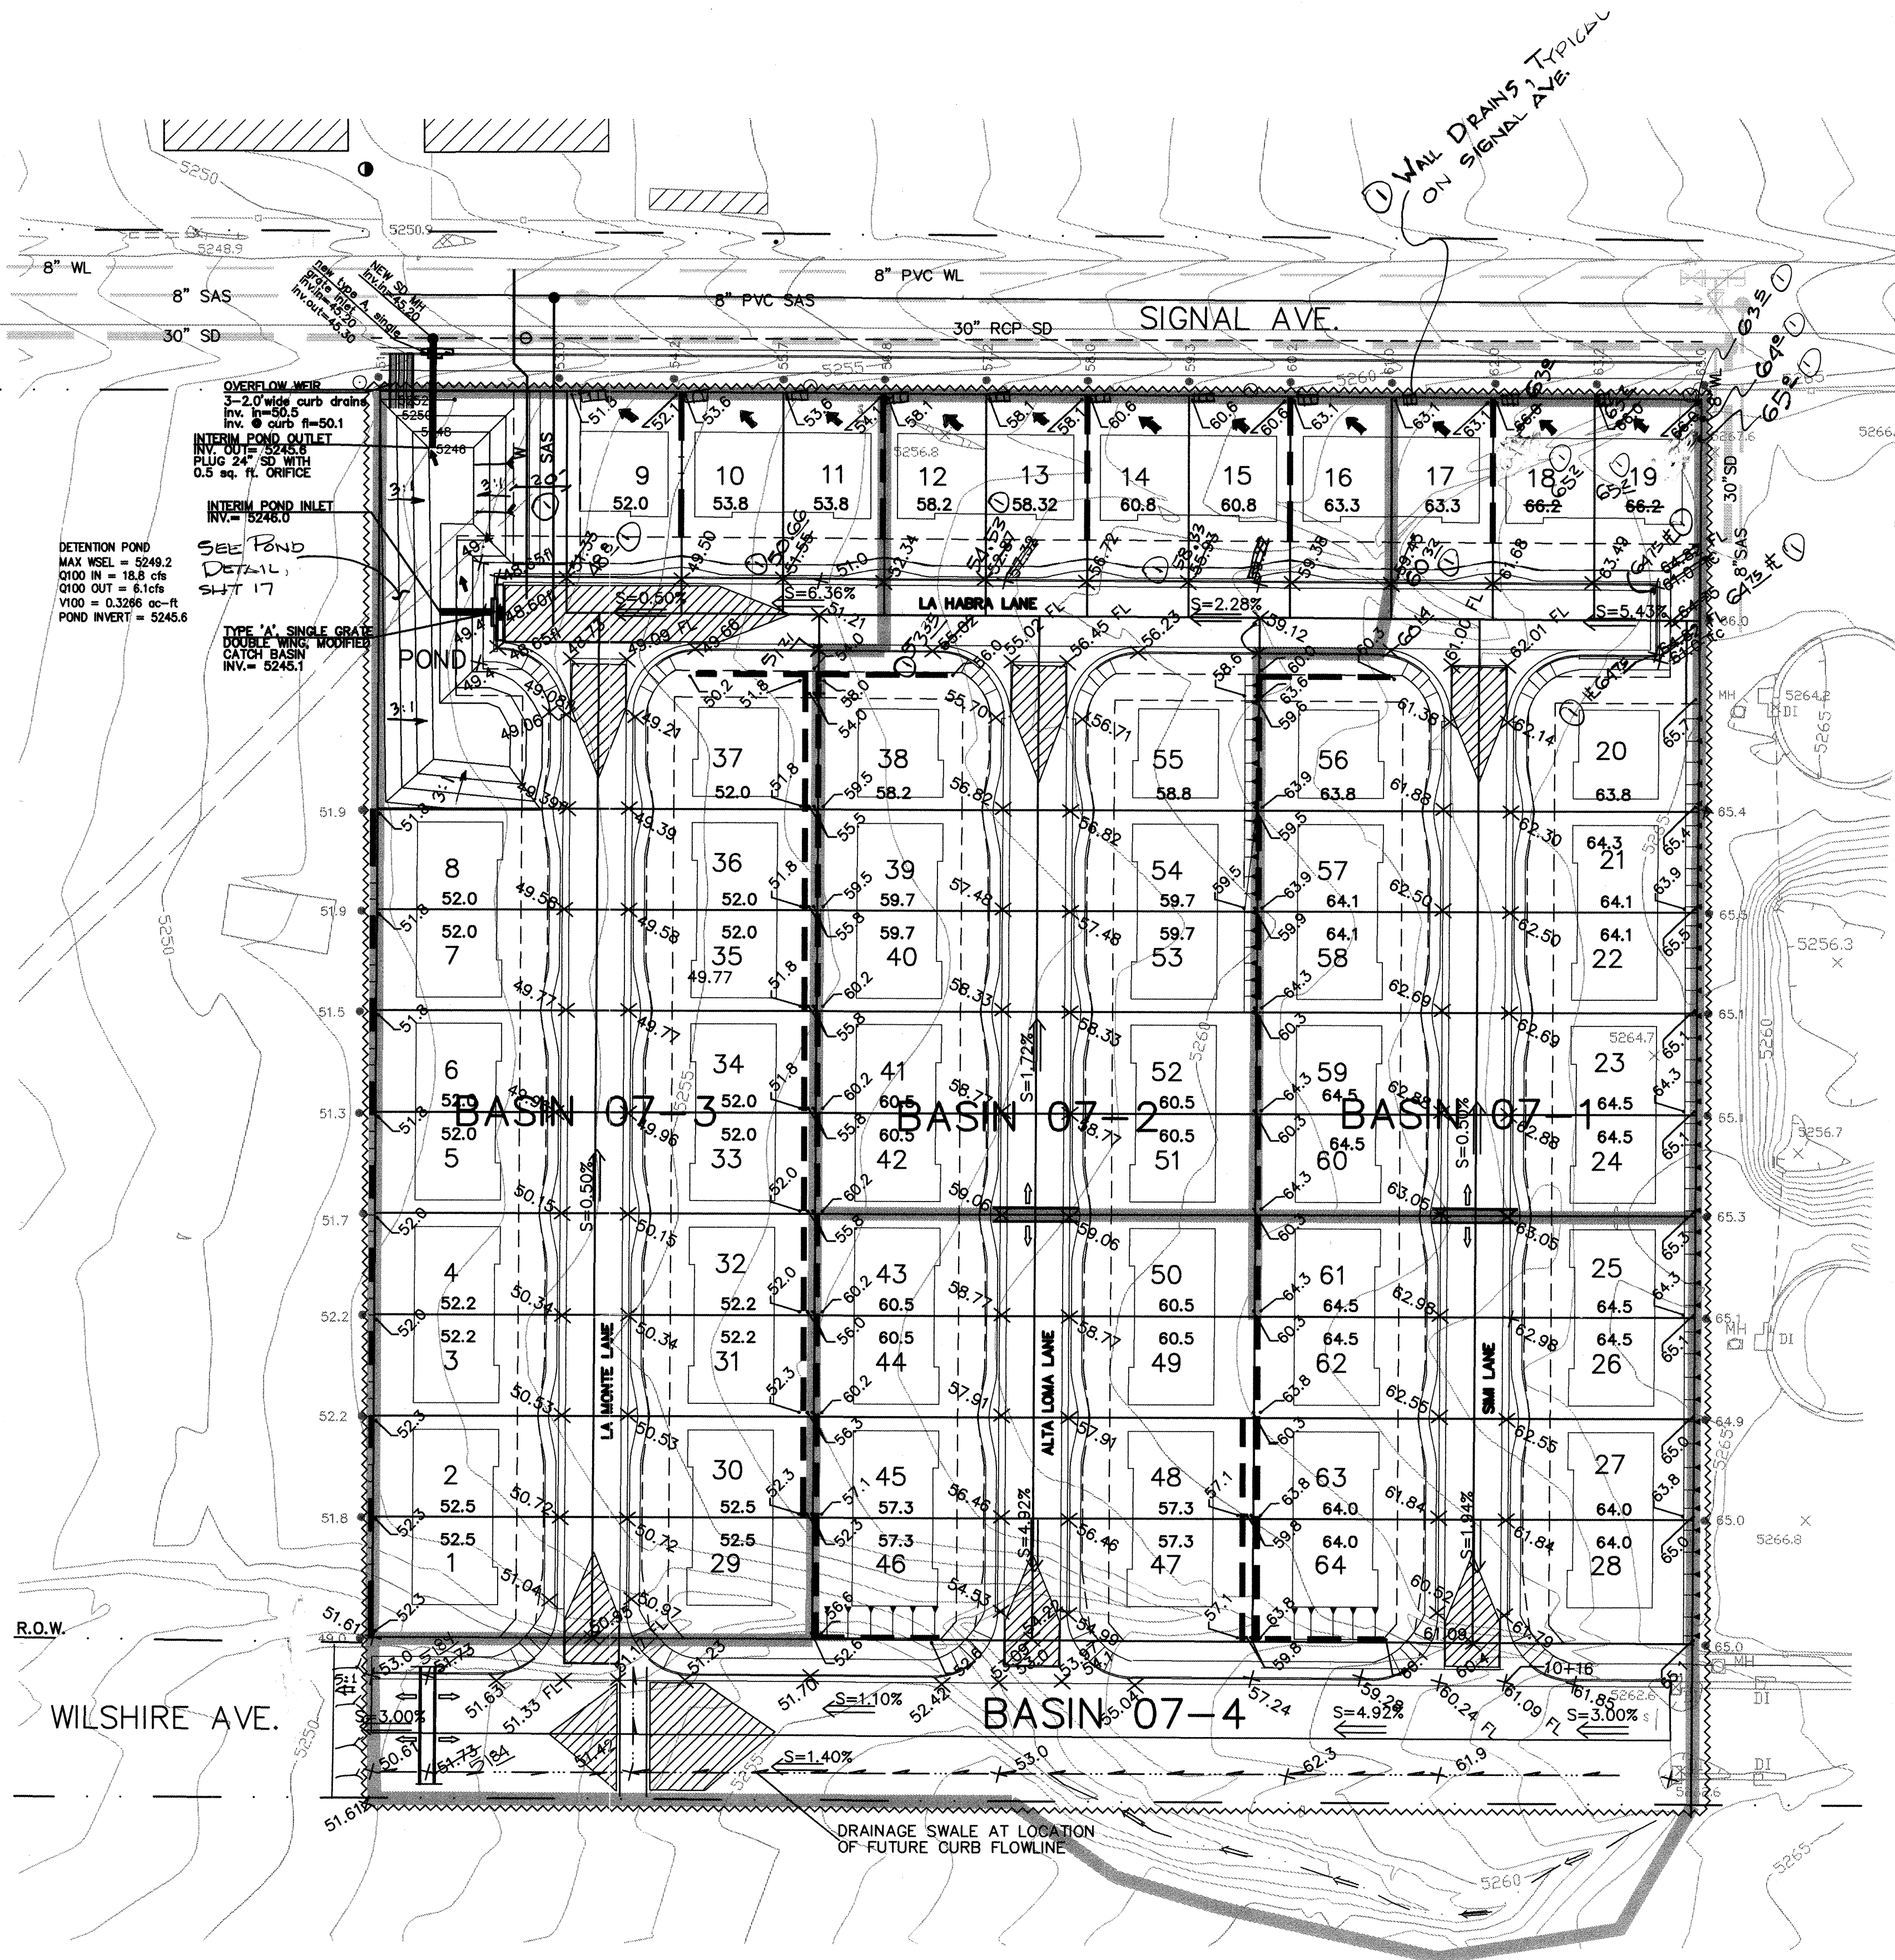

SCALE: 1"=40'

#### GENERAL NOTES

1. ALL CURB ELEVATIONS SHOWN ARE FLOWLINE OF CURB UNLESS OTHERWISE NOTED.
2. ALL ELEVATIONS SHOWN ARE TRUNCATED FROM 5200. (I.e. ELEVATION 36.5 IS 5236.50, Mean Sea Level)
3. GRADE PADS TO WITHIN 5' OF THE PROPERTY LINE EXCEPT AT SIDEStreETS GRADE PADS TO WITHIN 10' OF PROPERTY LINE.
4. CONTRACTOR TO PROVIDE AS-BUILT INFORMATION NECESSARY FOR CITY GRADING & DRAINAGE CERTIFICATION.
5. SEE TYPICAL LOT GRADING DETAILS AND WALL DETAILS, GRADING DETAILS AND WALL DETAILS SHEET.
6. CONTRACTOR SHALL OBTAIN A TOP SOIL DISTURBANCE PERMIT PRIOR TO BEGINNING ANY EARTHWORK CONSTRUCTION.
7. CONTRACTOR REQUIRED TO REMOVE SEDIMENT IN STREET WITHIN 24 HOURS.

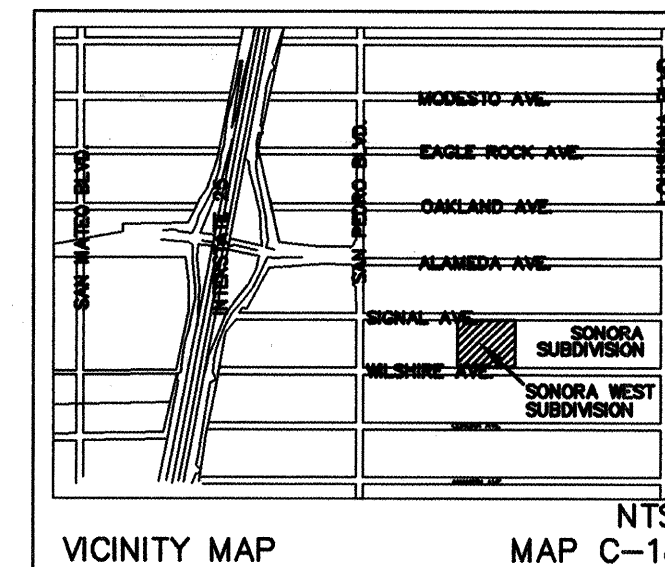

LEGAL DESCRIPTION:  
LOTS 6 thru 8 AND 25 THRU 27, TRACT A,  
UNIT B, BLOCK 30, NORTH ALBUQUERQUE ACRES

#### LEGEND

- EXISTING STANDARD CURB & GUTTER
- PROPOSED AC CURB
- PROPOSED STANDARD CURB & GUTTER
- PROPOSED MOUNTABLE CURB & GUTTER
- GARDEN WALL
- RETAINING WALL
- PROPOSED CONCRETE VALLEY GUTTER
- TRANSITION FROM CROWN TO NO CROWN
- TEMPORARY PAVING
- PROPOSED WHEELCHAIR RAMP
- SLOPE AREA
- EXISTING GROUND CONTOUR
- EXISTING SPOT ELEVATION
- PROPOSED SPOT ELEVATION (5236.90)
- PROPOSED FLOW DIRECTION
- PROPOSED WATER BLOCK
- LOT # & PAD ELEVATION (5252.4 MSL)
- TEMPORARY EROSION CONTROL BERM
- WATER BLOCK
- DRAINAGE SWALE AT LOCATION OF FUTURE CURB
- CMU WALL DRAIN ①
- REAR WALL DRAIN ①

APPROVED FOR ROUGH GRADING:  
± 1.0 FT.


*Signi Cloninger* 10-1-96  
CITY OF ALBUQUERQUE  
HYDROLOGY DEPT.

**AVID** ENGINEERING, INC.  
Civil - Structural - Transportation  
5801 Diabolo Rd. NE - Suite 200  
Albuquerque, NM 87119 - (505) 881-5357

| AS BUILT INFORMATION |      | BENCH MARKS   |     | SURVEY INFORMATION |      | ENGINEER'S SEAL |    | REMARKS |      | DESIGN |      | DRAWN BY |      | CHECKED BY |      |
|----------------------|------|---|-----|--------------------|------|-----------------|----|---------|------|--------|------|----------|------|------------|------|
| CONTRACTOR           | DATE | THE STATION MARK IS A STANDARD ACS ALUMINUM CAP STAMPED "9-018 1985". LOCATED IN THE SOUTHWEST QUADRANT OF THE INTERSECTION OF WILSHIRE AVENUE AND SAN PEDRO AVENUE N.E., ELEV. 5229.79. | NO. | BY                 | DATE | NO.             | BY | NO.     | DATE | NO.    | DATE | NO.      | DATE | NO.        | DATE |
|                      |      |   |     |                    |      |                 |    |         |      |        |      |          |      |            |      |

|                                                              |                                             |
|--------------------------------------------------------------|---------------------------------------------|
| CITY OF ALBUQUERQUE<br>PUBLIC WORKS DEPARTMENT               |                                             |
| TITLE: SIGNAL HILL SUBDIVISION<br>DRAINAGE AND GRADING PLAN  |                                             |
| DESIGN REVIEW COMMITTEE<br>APPROVED<br>A<br>REVIEW COMMITTEE | CITY ENGINEER APPROVAL<br>APPROVED @<br>DRB |
| City Project No.<br>556181                                   | Zone Map No.<br>C-18-Z                      |
| Sheet<br>5                                                   | Of<br>15                                    |



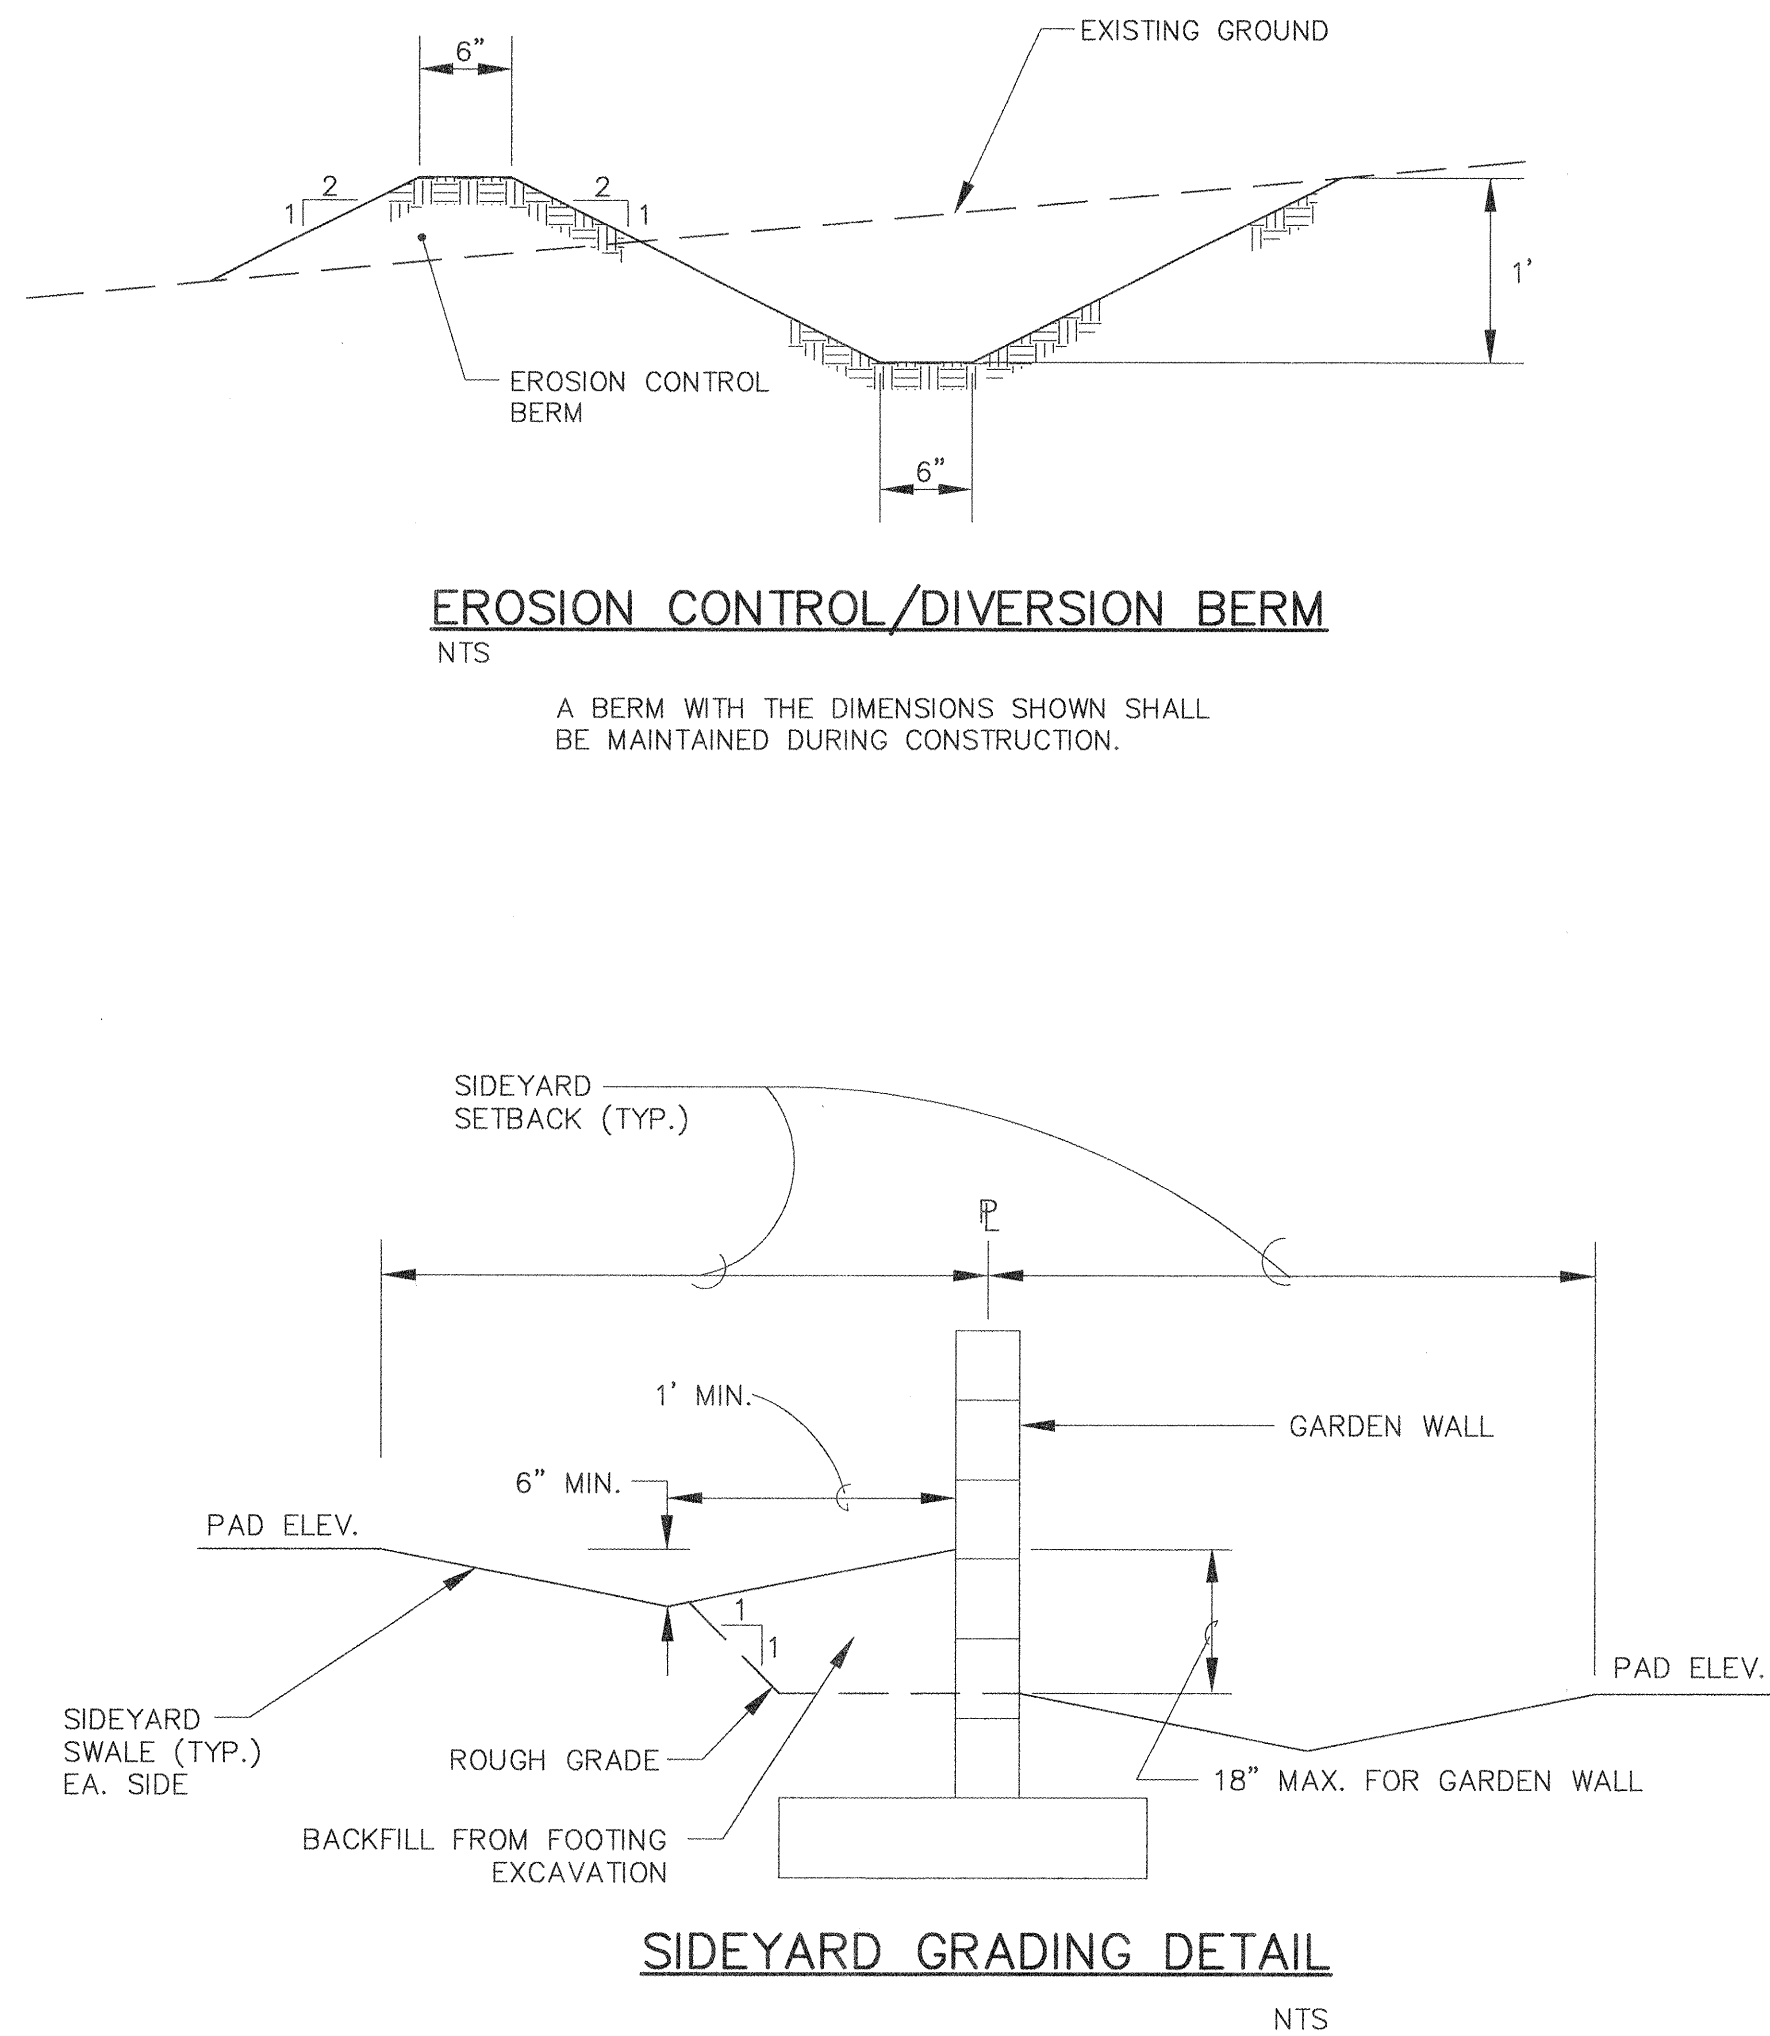

OPERATION SHALL CONSIST OF PROTECTION OF SITE, PREPARATION OF SEEDBED, MULCHING, FERTILIZATION, AND THE PROVISION OF MATERIALS, LABOR, AND EQUIPMENT NECESSARY TO PERFORM THE OPERATION. THE SEED MIX SHALL BE AS DENOTED IN THE LIST BELOW.

| <u>SEED TYPE</u>              | <u>LBS. PLS PER ACRE</u> |
|-------------------------------|--------------------------|
| <u>GRASSES</u>                |                          |
| INDIAN RICE(10%)<br>GRASS     | 15 LBS.                  |
| GALLETTA GRASS(30%)<br>'MIVA' | 3.5 LBS.                 |
| SIDE OATS(20%)<br>GRAMA       | 2 LBS.                   |
| SAND(10%)<br>DROPSEED         | 1 LB.                    |
| BLUE GRAMA(30%)<br>'HACHITA'  | 2 LBS.                   |
| <u>WILD FLOWERS</u>           |                          |
| TAHOKA<br>DAISY               | 1 LB.                    |
| YELLOW<br>CONEFLOWER          | 1 LB.                    |
| GALLARDIA                     | 1 LB.                    |




**AVID** ENGINEERING, INC  
Civil • Structural • Transportation  
6100 Seagull St. NE - Suite 102  
Albuquerque, NM 87109 - (505) 881-5357

| ENGINEER'S SEAL |  | SURVEY INFORMATION |    | BENCH MARKS                   |   | AS BUILT INFORMATION |                   |
|-----------------|--|--------------------|----|-------------------------------|---|----------------------|-------------------|
|                 |  | FIELD NOTES        |    |                               |   | CONTRACTOR           |                   |
|                 |  | NO.                | BY | DATE                          |   |                      | WORK STARTED BY   |
|                 |  |                    |    |                               | THE STATION MARK IS A STANDARD ACS ALUMINUM CAP STAMPED "9-C18 1985". LOCATED IN THE SOUTHWEST QUADRANT OF THE INTERSECTION OF WILSHIRE AVENUE AND SAN PEDRO AVENUE N.E., ELEV.=5229.79. |                      | INSPECTOR'S BY    |
|                 |  |                    |    |                               |   |                      | FIELD NAME BY     |
|                 |  |                    |    |                               |   |                      | VERIFICATION BY   |
|                 |  |                    |    |                               |   |                      | DATE CORRECTED BY |
|                 |  |                    |    | <b>MICRO-FILM INFORMATION</b> |   |                      |                   |
|                 |  |                    |    | RECORDED BY                   |   |                      |                   |
|                 |  |                    |    | NO.                           |   |                      |                   |
| DESIGNED BY ETS |  | DATE 6/93          |    |                               |   |                      |                   |
| DRAWN BY ETS    |  | DATE 6/93          |    |                               |   |                      |                   |
| CHECKED BY RLB  |  | DATE 6/93          |    |                               |   |                      |                   |





|                                                                     |          |                        |             |                  |      |
|---------------------------------------------------------------------|----------|------------------------|-------------|------------------|------|
| CITY OF ALBUQUERQUE<br>PUBLIC WORKS DEPARTMENT<br>ENGINEERING GROUP |          |                        |             |                  |      |
| TITLE: SIGNAL HILL SUBDIVISION<br>GRADING DETAILS                   |          |                        |             |                  |      |
| APPROVALS                                                           | ENGINEER | DATE                   | APPROVALS   | ENGINEER         | DATE |
| D.R.C. Chair                                                        |          |                        | Water       |                  |      |
| Transportation                                                      |          |                        | Waste Water |                  |      |
| Hydrology                                                           |          |                        |             |                  |      |
| DESIGN<br>REVIEW COMMITTEE                                          |          |                        |             |                  |      |
| City Project No.<br>5561.81                                         |          | Zone Map No.<br>C-18-Z |             | SHEET OF<br>6 17 |      |

L:\PROJECTS\SONDRAW\GRDDT\_ 9-30-96 9:52:39 pm EST

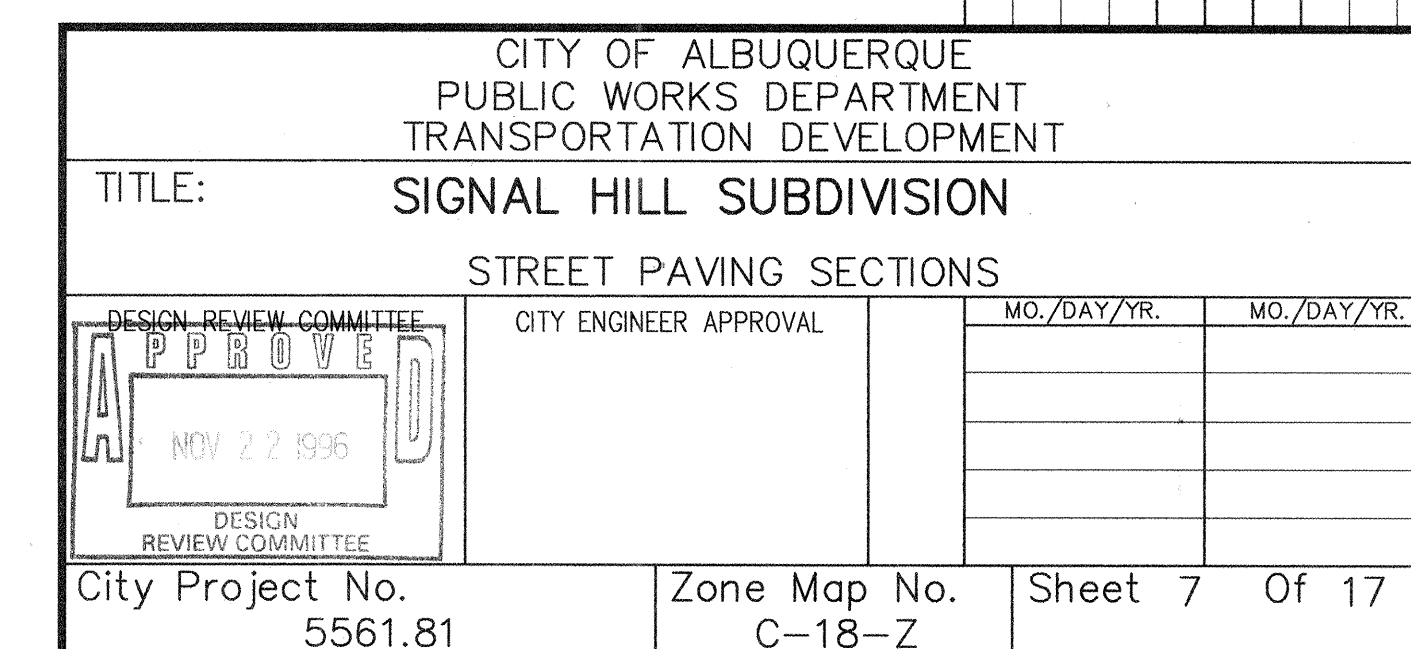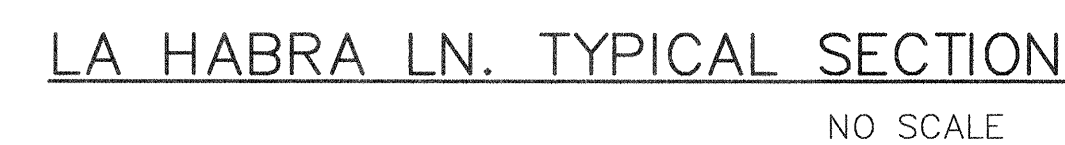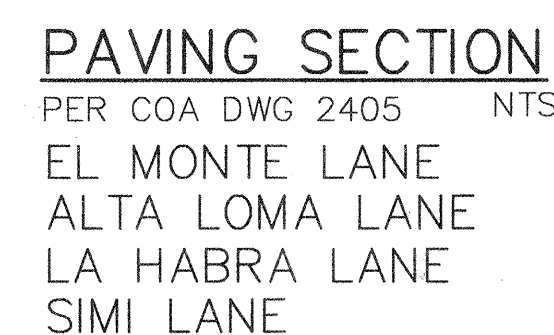

[illegible]



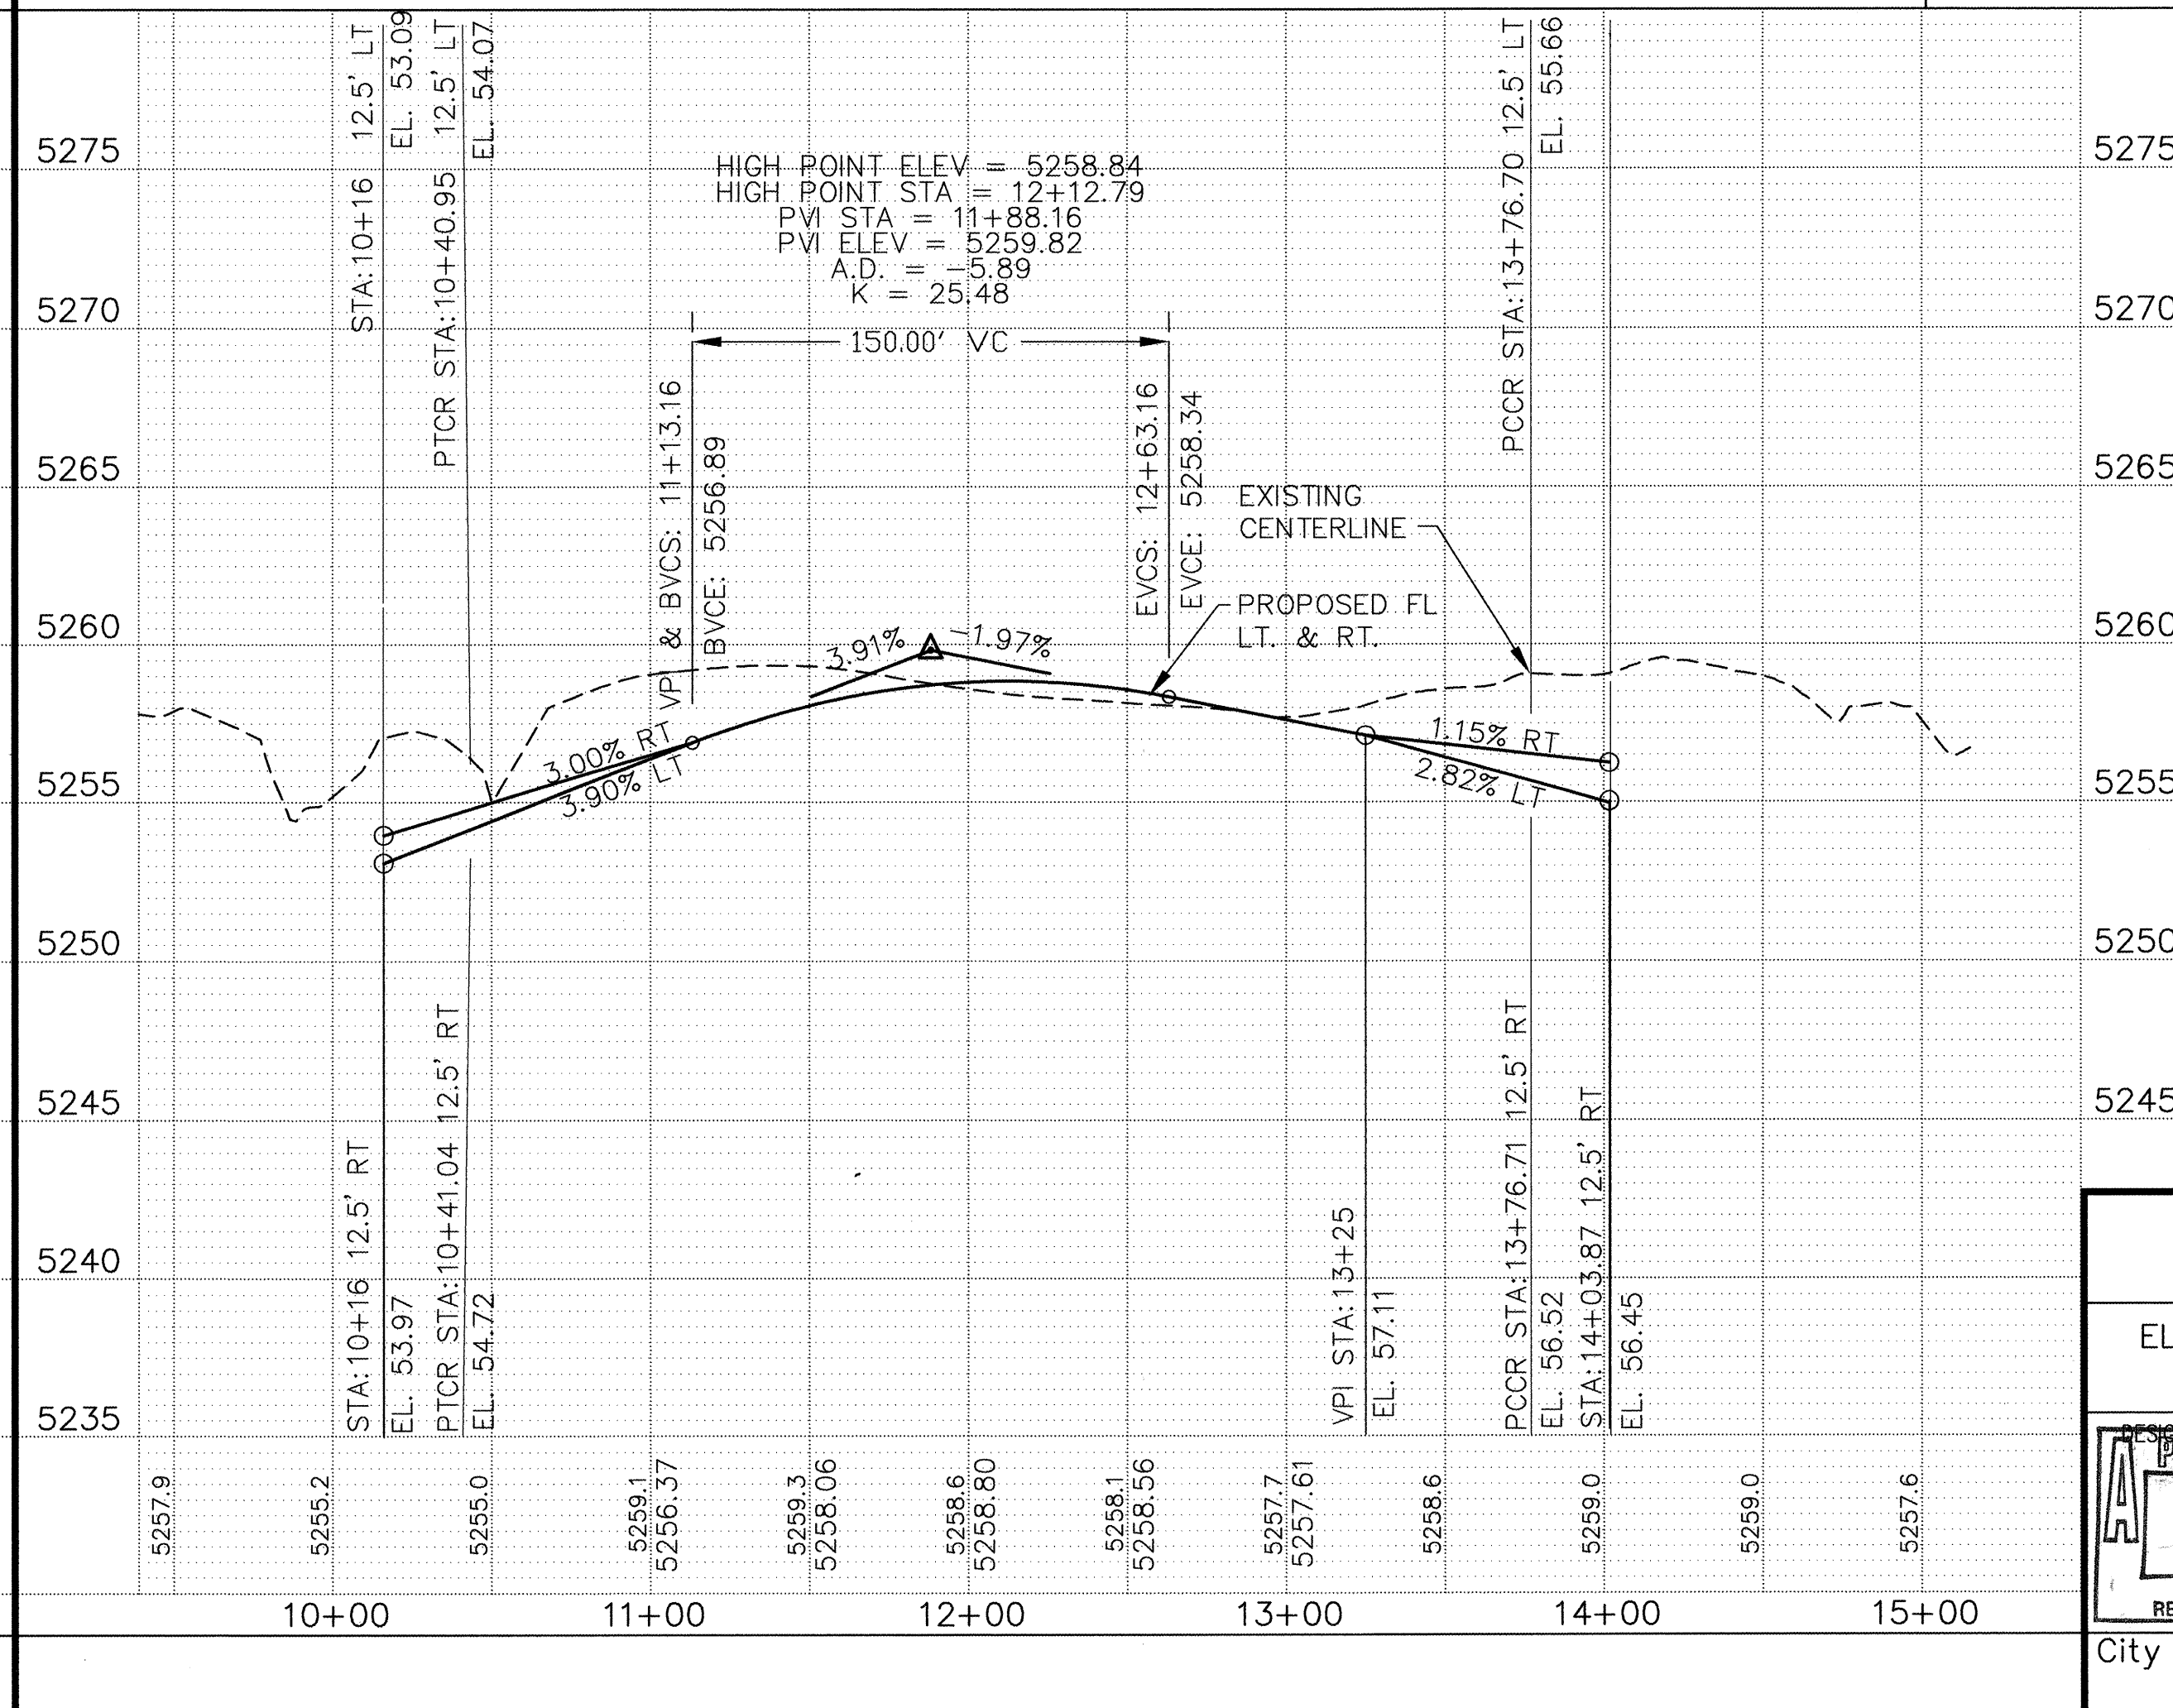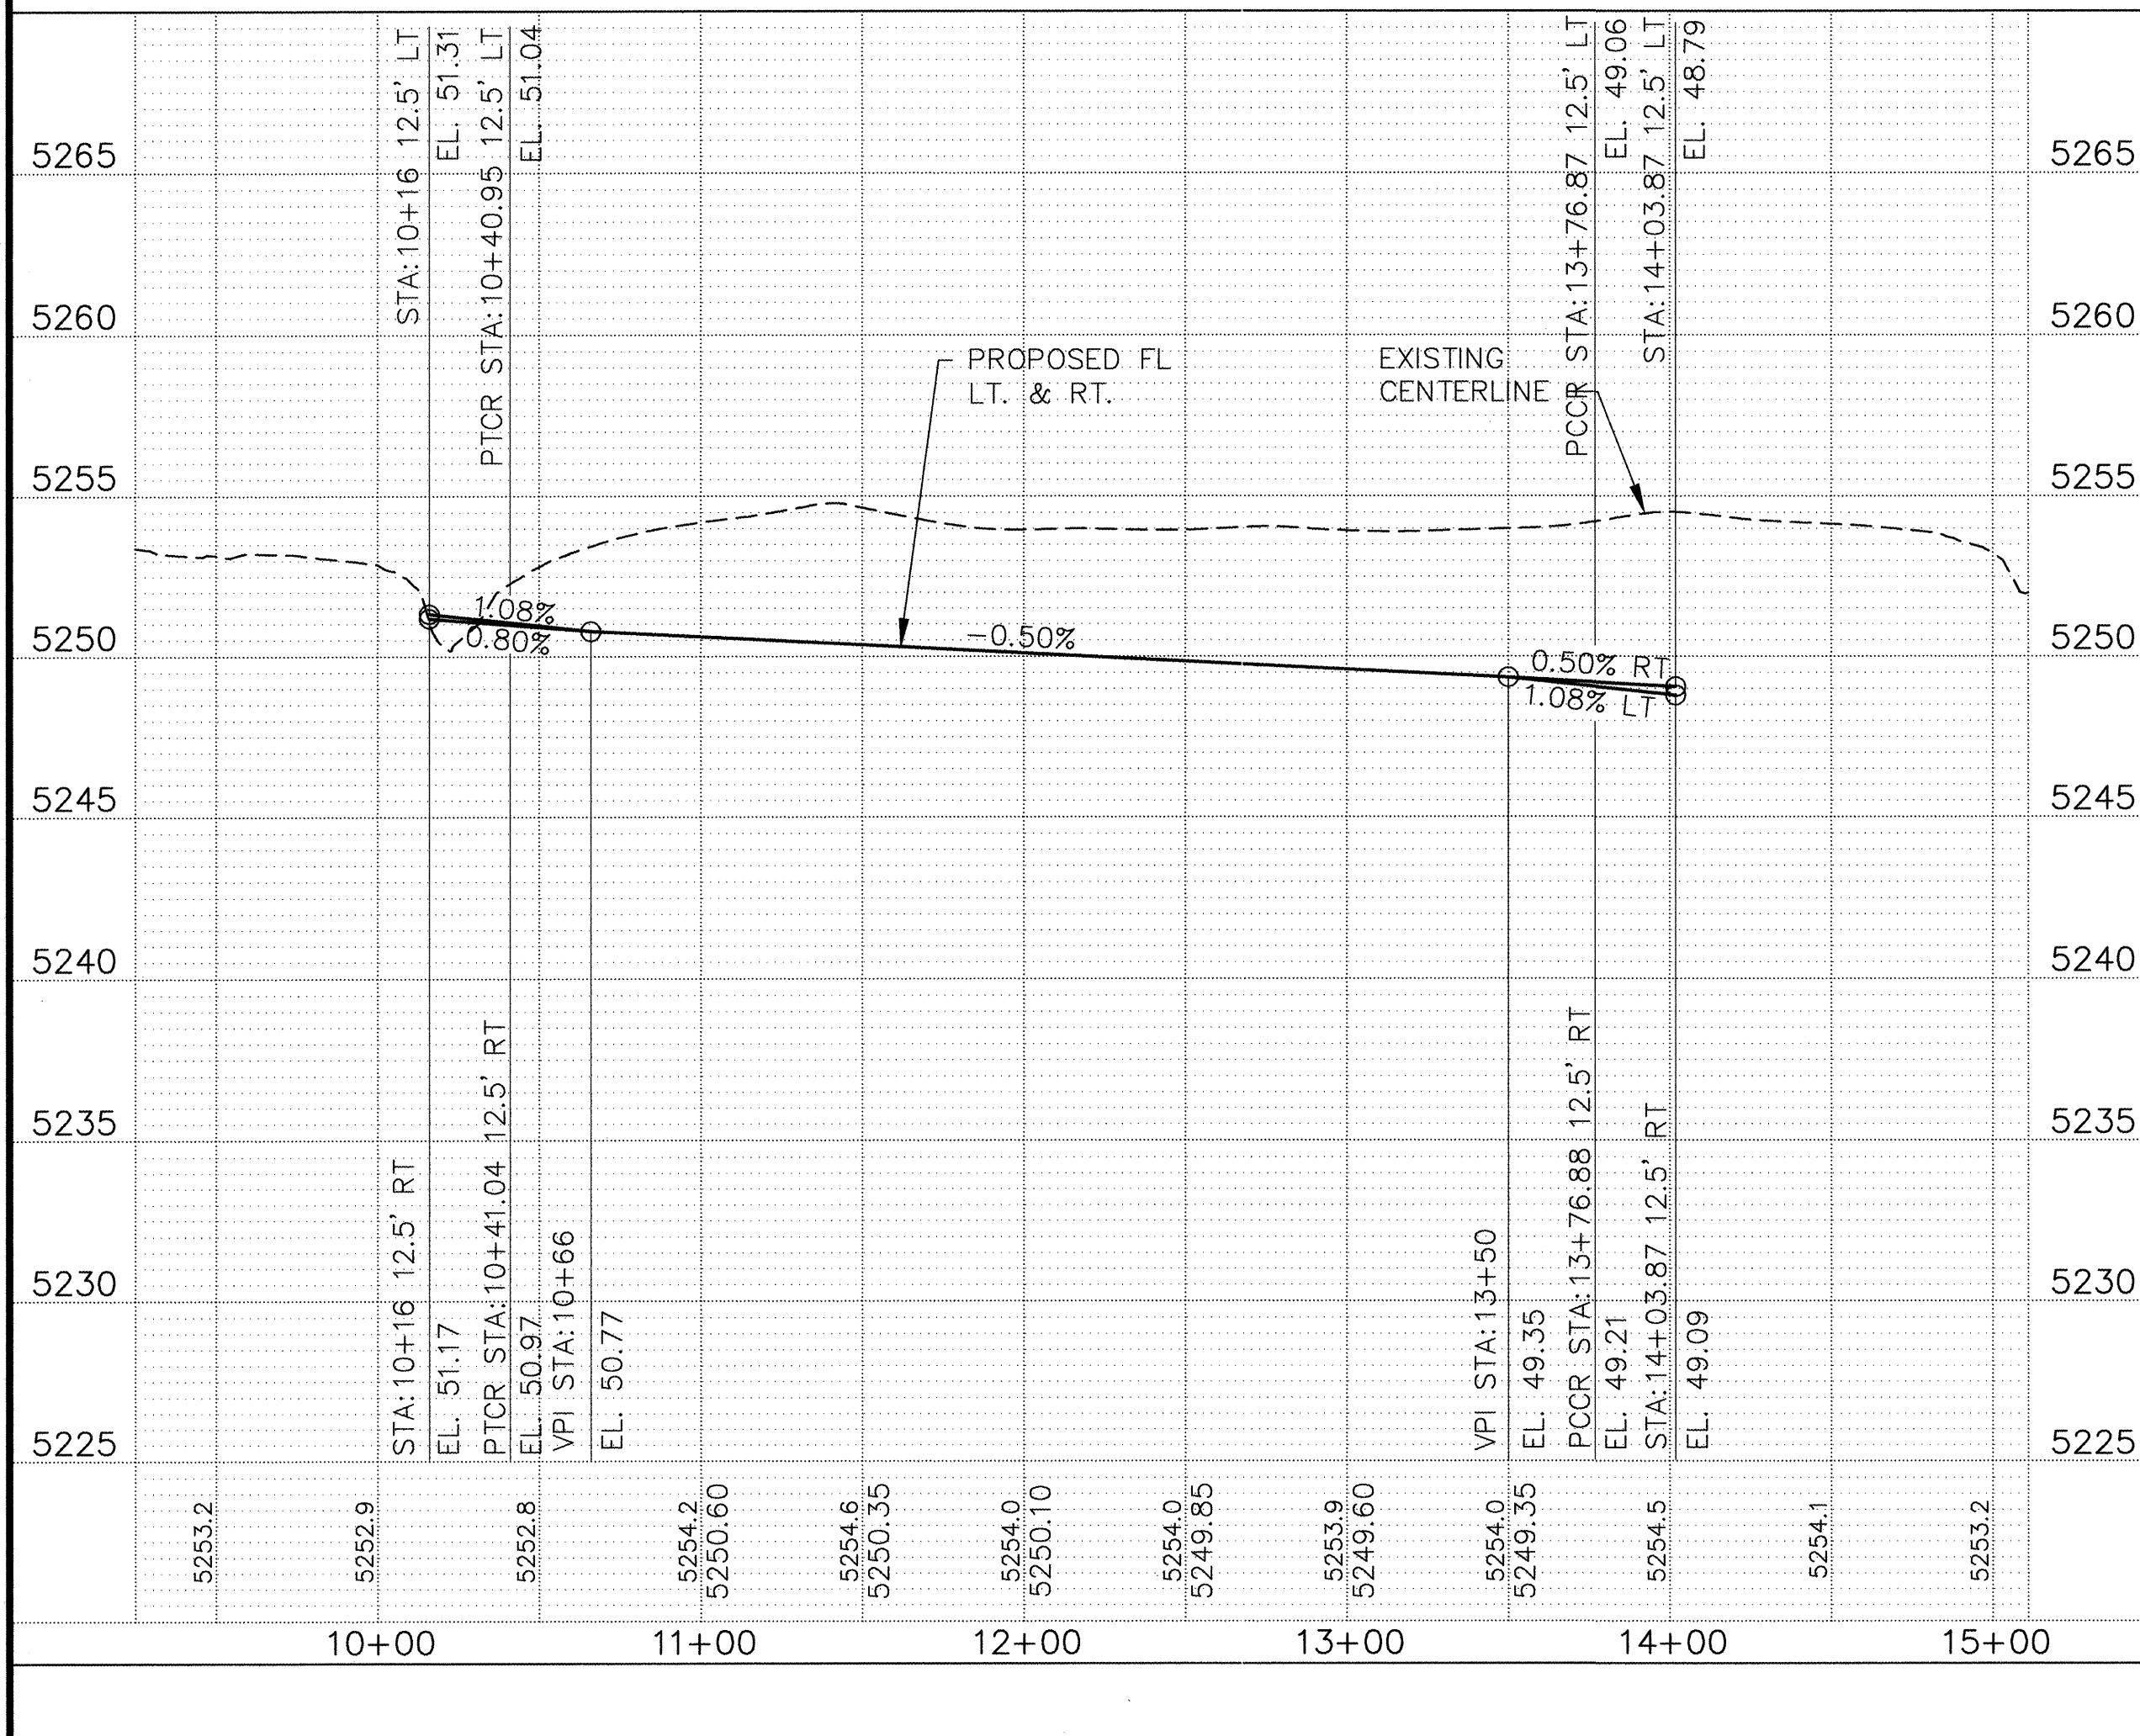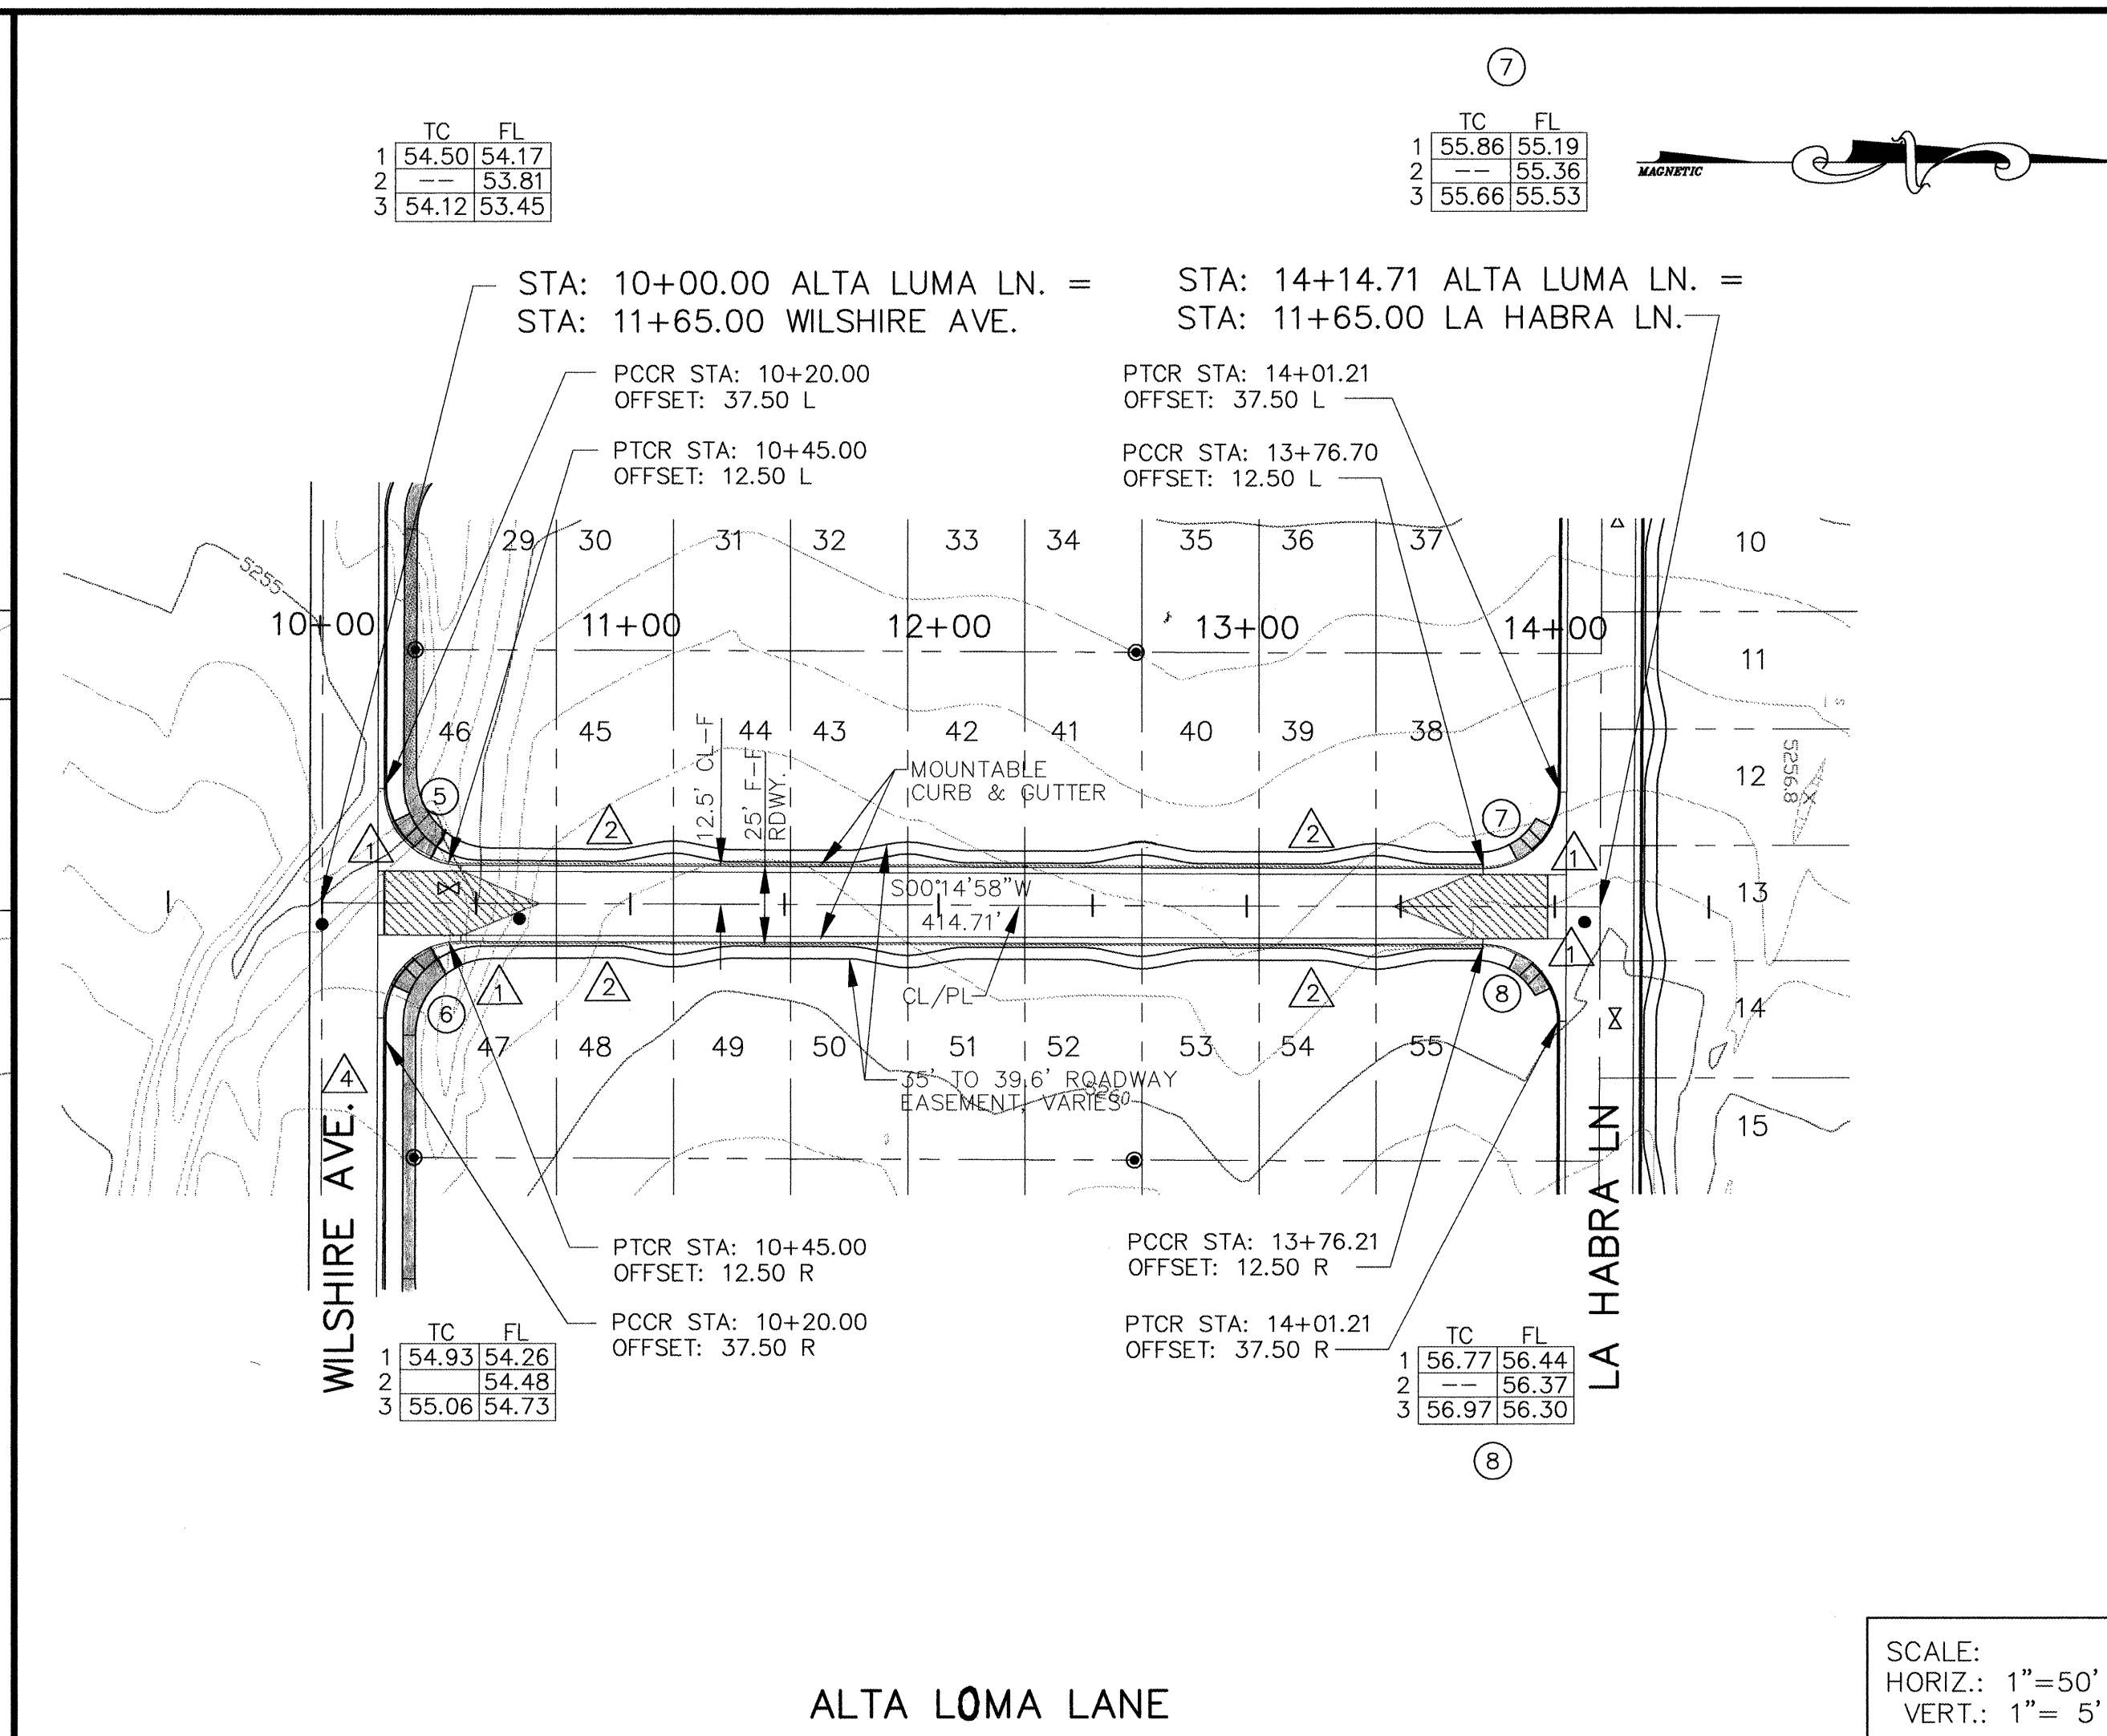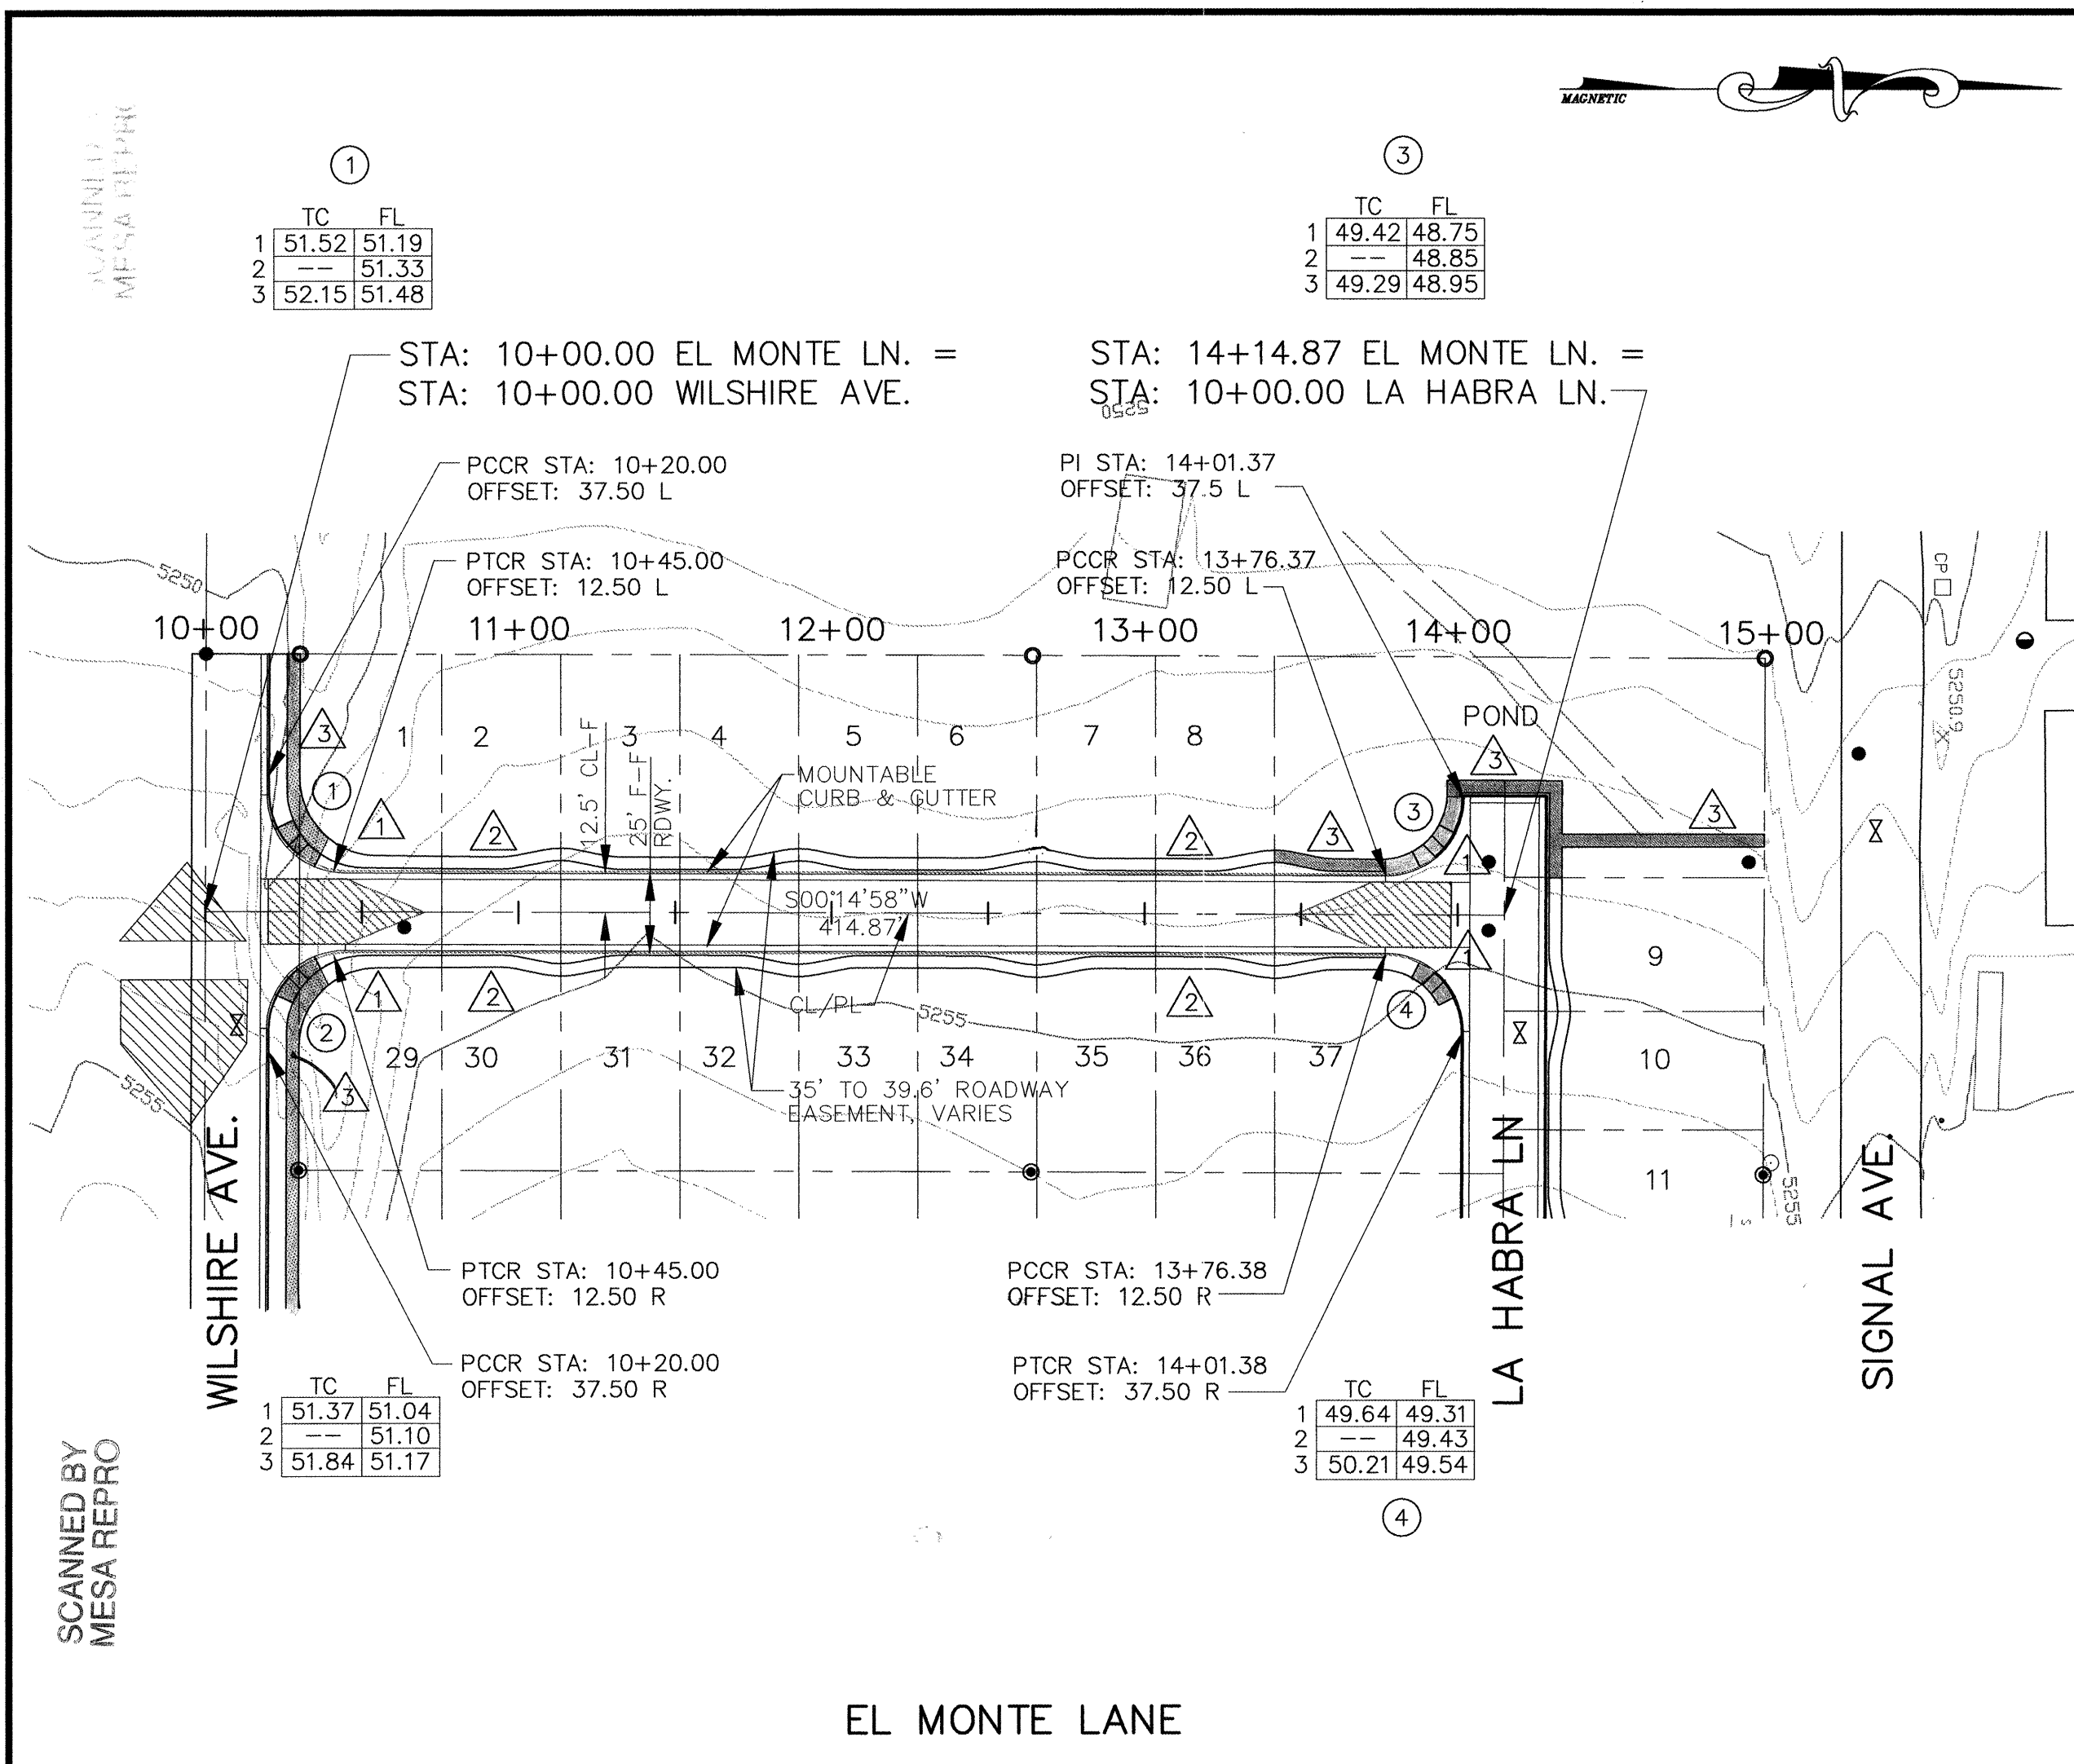

### GENERAL NOTES

- ALL STATIONS AND OFFSET DIMENSIONS ARE BASED ON CENTERLINE.
- ALL ELEVATIONS ARE FLOW LINE GUTTER UNLESS OTHERWISE NOTED.

### KEYED NOTES

- CONSTRUCT WHEELCHAIR RAMP PER COA DWG. 2441, TYPE II, TRANSITION FROM MOUNTABLE TO STANDARD CURB (NO LEADER CUES).
- FUTURE 4' SIDEWALK, BY OTHERS.
- CONSTRUCT 4' SIDEWALK WITH THIS CONTRACT

### LEGEND

- CENTERLINE OF STREET
- PROPOSED MOUNTABLE CURB
- PROPOSED STANDARD CURB & GUTTER
- PROPOSED WHEELCHAIR RAMP THIS CONTRACT
- PROPOSED CONCRETE VALLEY GUTTER
- TRANSITION SECTION FROM FULL CROWN TO NO CROWN SECTION (50' MIN. TRANSITION LENGTH)
- PROPOSED SANITARY SEWER MANHOLE
- PROPOSED STREET LIGHT LOCATION
- EXISTING VALVES
- EXISTING MANHOLE
- PROPOSED WATER VALVE

### CURVE DATA

| NO. | Δ         | R      | T      | L      |
|-----|-----------|--------|--------|--------|
| ①   | 89°56'02" | 25.00' | 24.97' | 39.24' |
| ②   | 90°03'58" | 25.00' | 25.03' | 39.30' |
| ③   | 90°00'33" | 25.00' | 25.00' | 39.27' |
| ④   | 89°59'27" | 25.00' | 25.00' | 39.27' |
| ⑤   | 89°56'02" | 25.00' | 24.97' | 39.24' |
| ⑥   | 90°03'58" | 25.00' | 25.03' | 39.30' |
| ⑦   | 90°00'33" | 25.00' | 25.00' | 39.27' |
| ⑧   | 89°59'27" | 25.00' | 25.00' | 39.27' |

### AS-BUILT INFORMATION

| CONTRACTOR | DATE | INSPECTOR'S | DATE | FIELD | DATE | RECORDED | DATE |
|------------|------|-------------|------|-------|------|----------|------|
|            |      |             |      |       |      |          |      |

### SURVEY INFORMATION

| FIELD | DATE | BY | NO. |
|-------|------|----|-----|
|       |      |    |     |

### ENGINEER'S SEAL

### DESIGN REVIEW COMMITTEE




| NO. | DATE | REMARKS | BY |
|-----|------|---------|----|
|     |      |         |    |

### CITY OF ALBUQUERQUE PUBLIC WORKS DEPARTMENT TRANSPORTATION DEVELOPMENT

### EL MONTE LN. & ALTA LOMA LN. PAVING PLAN & PROFILE SIGNAL HILL SUBDIVISION



STA: 10+00.00 LA HABRA LANE = STA: 11+65.00 LA HABRA LANE = STA: 13+30.00 LA HABRA LN.=  
STA: 14+14.87 EL MONTE LN. STA: 14+14.71 ALTA LUMA LN. STA: 14+14.54 SIMI LN.

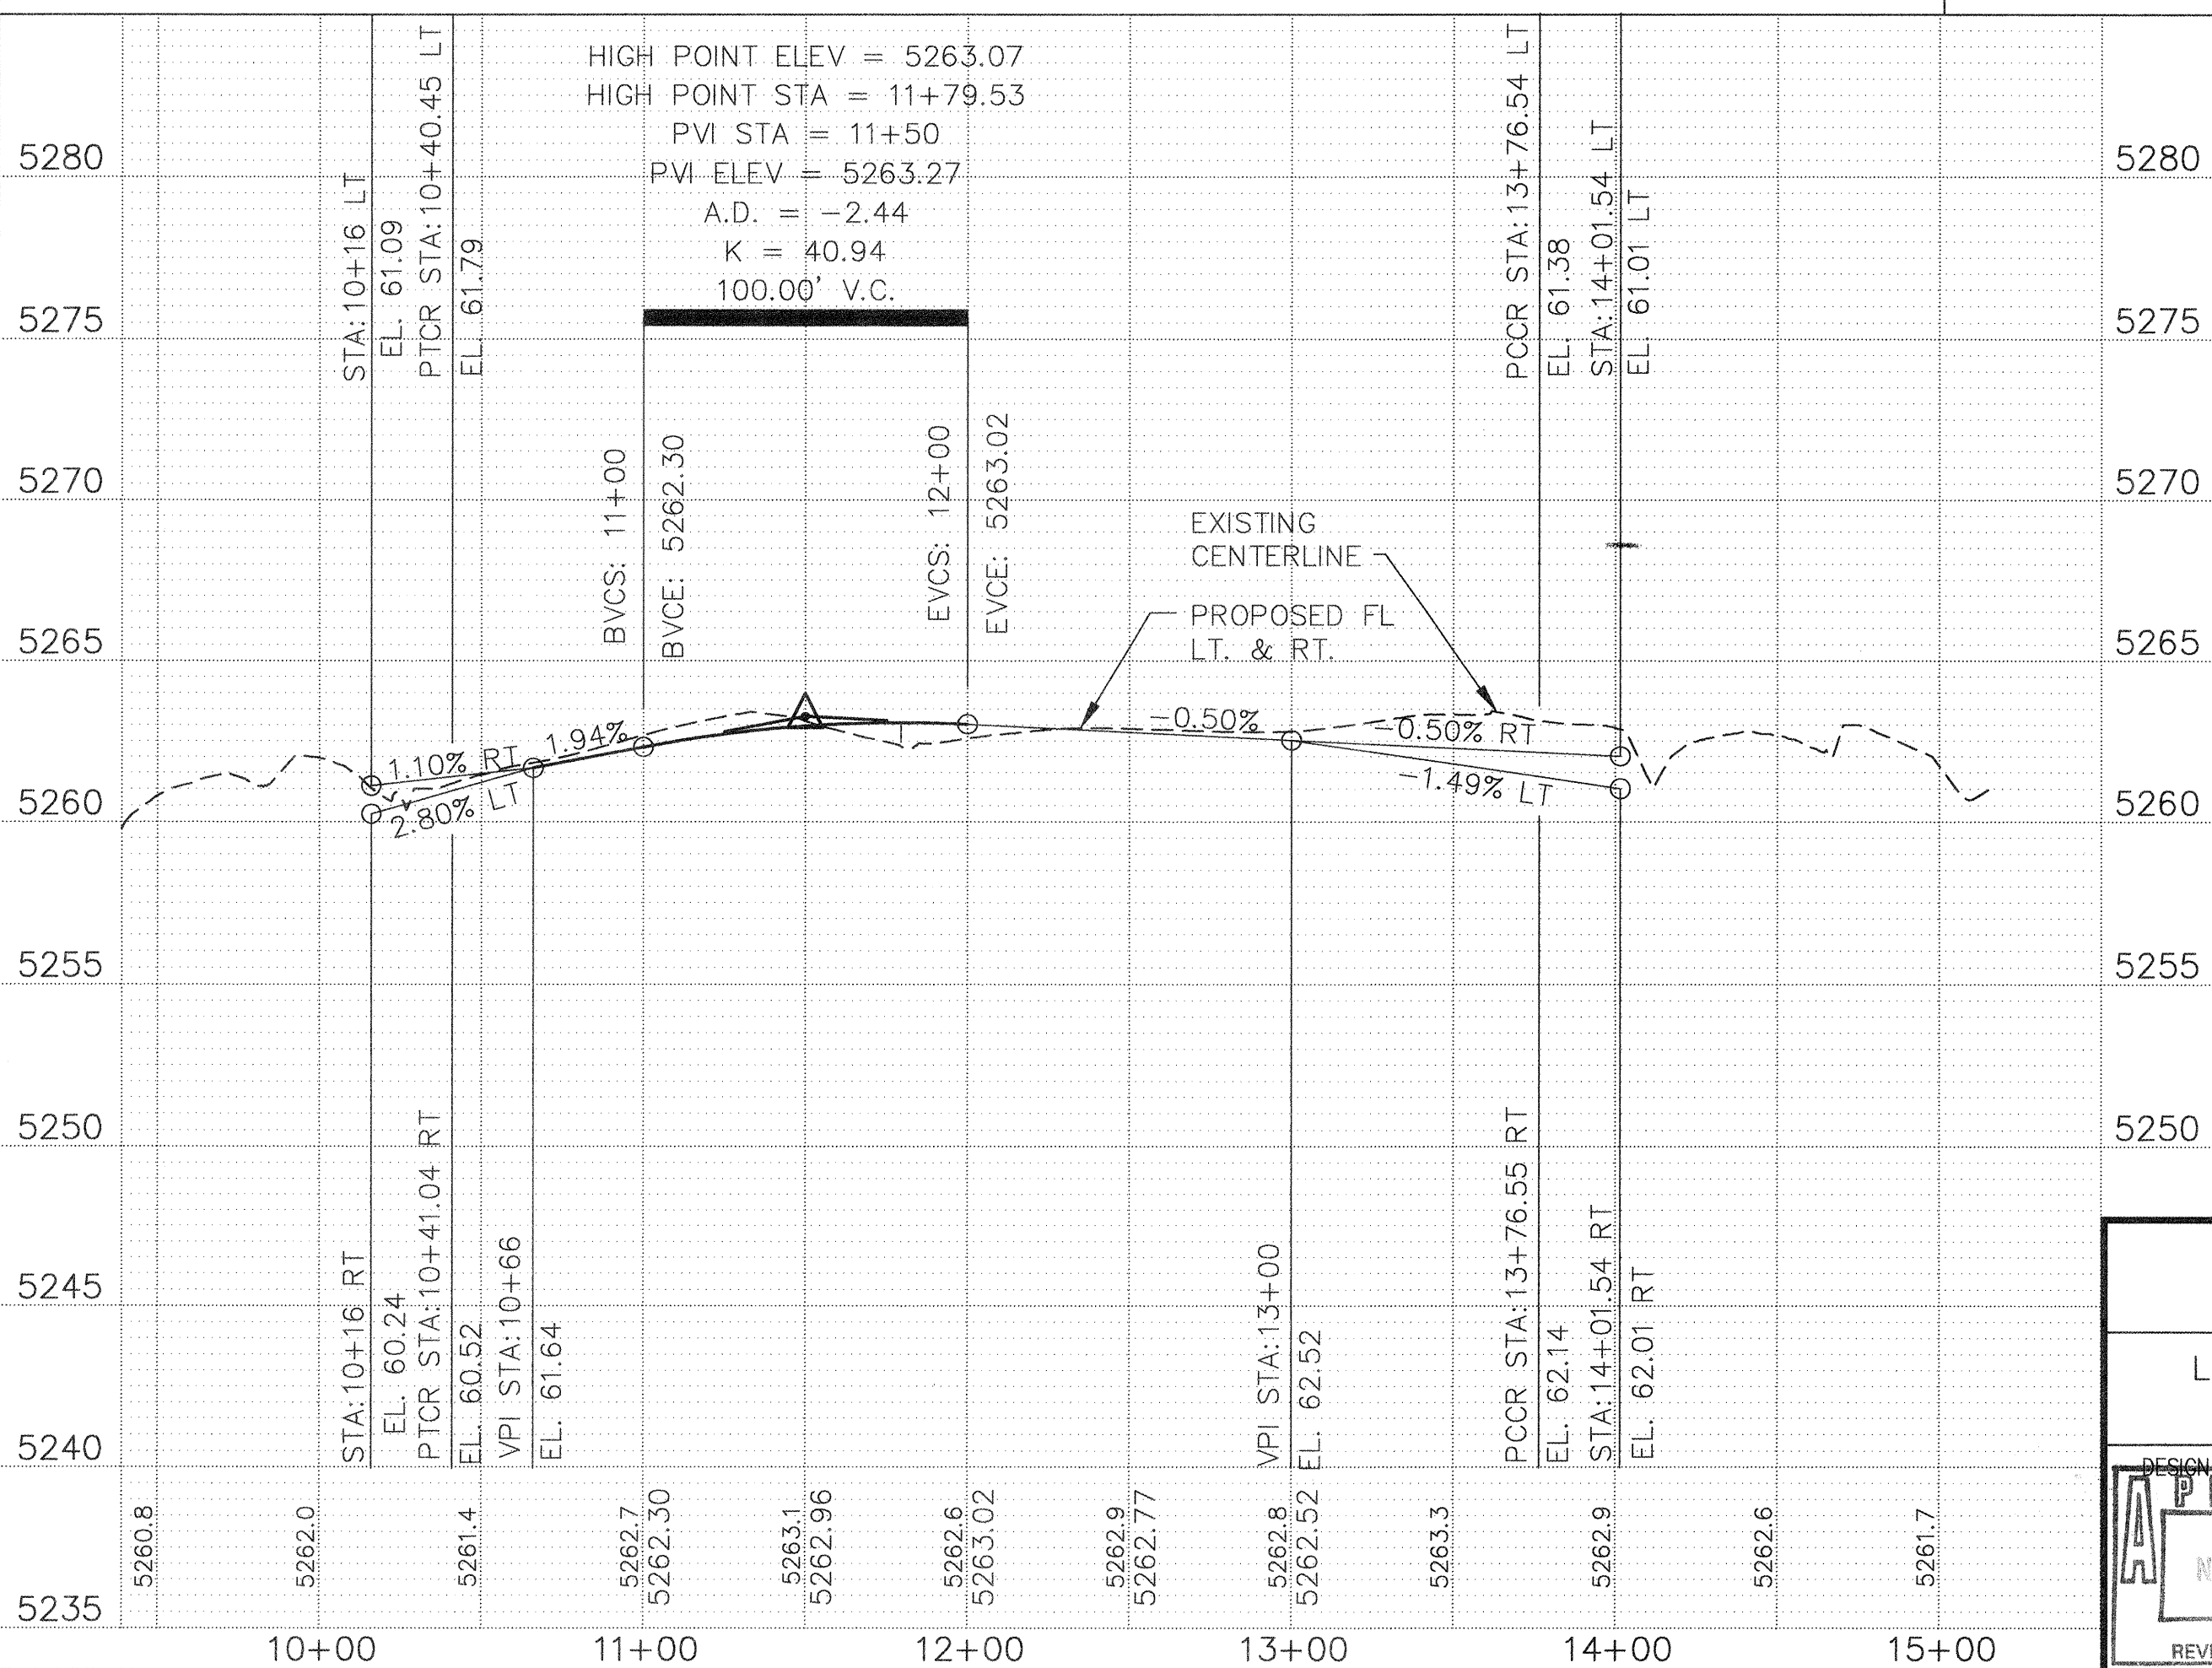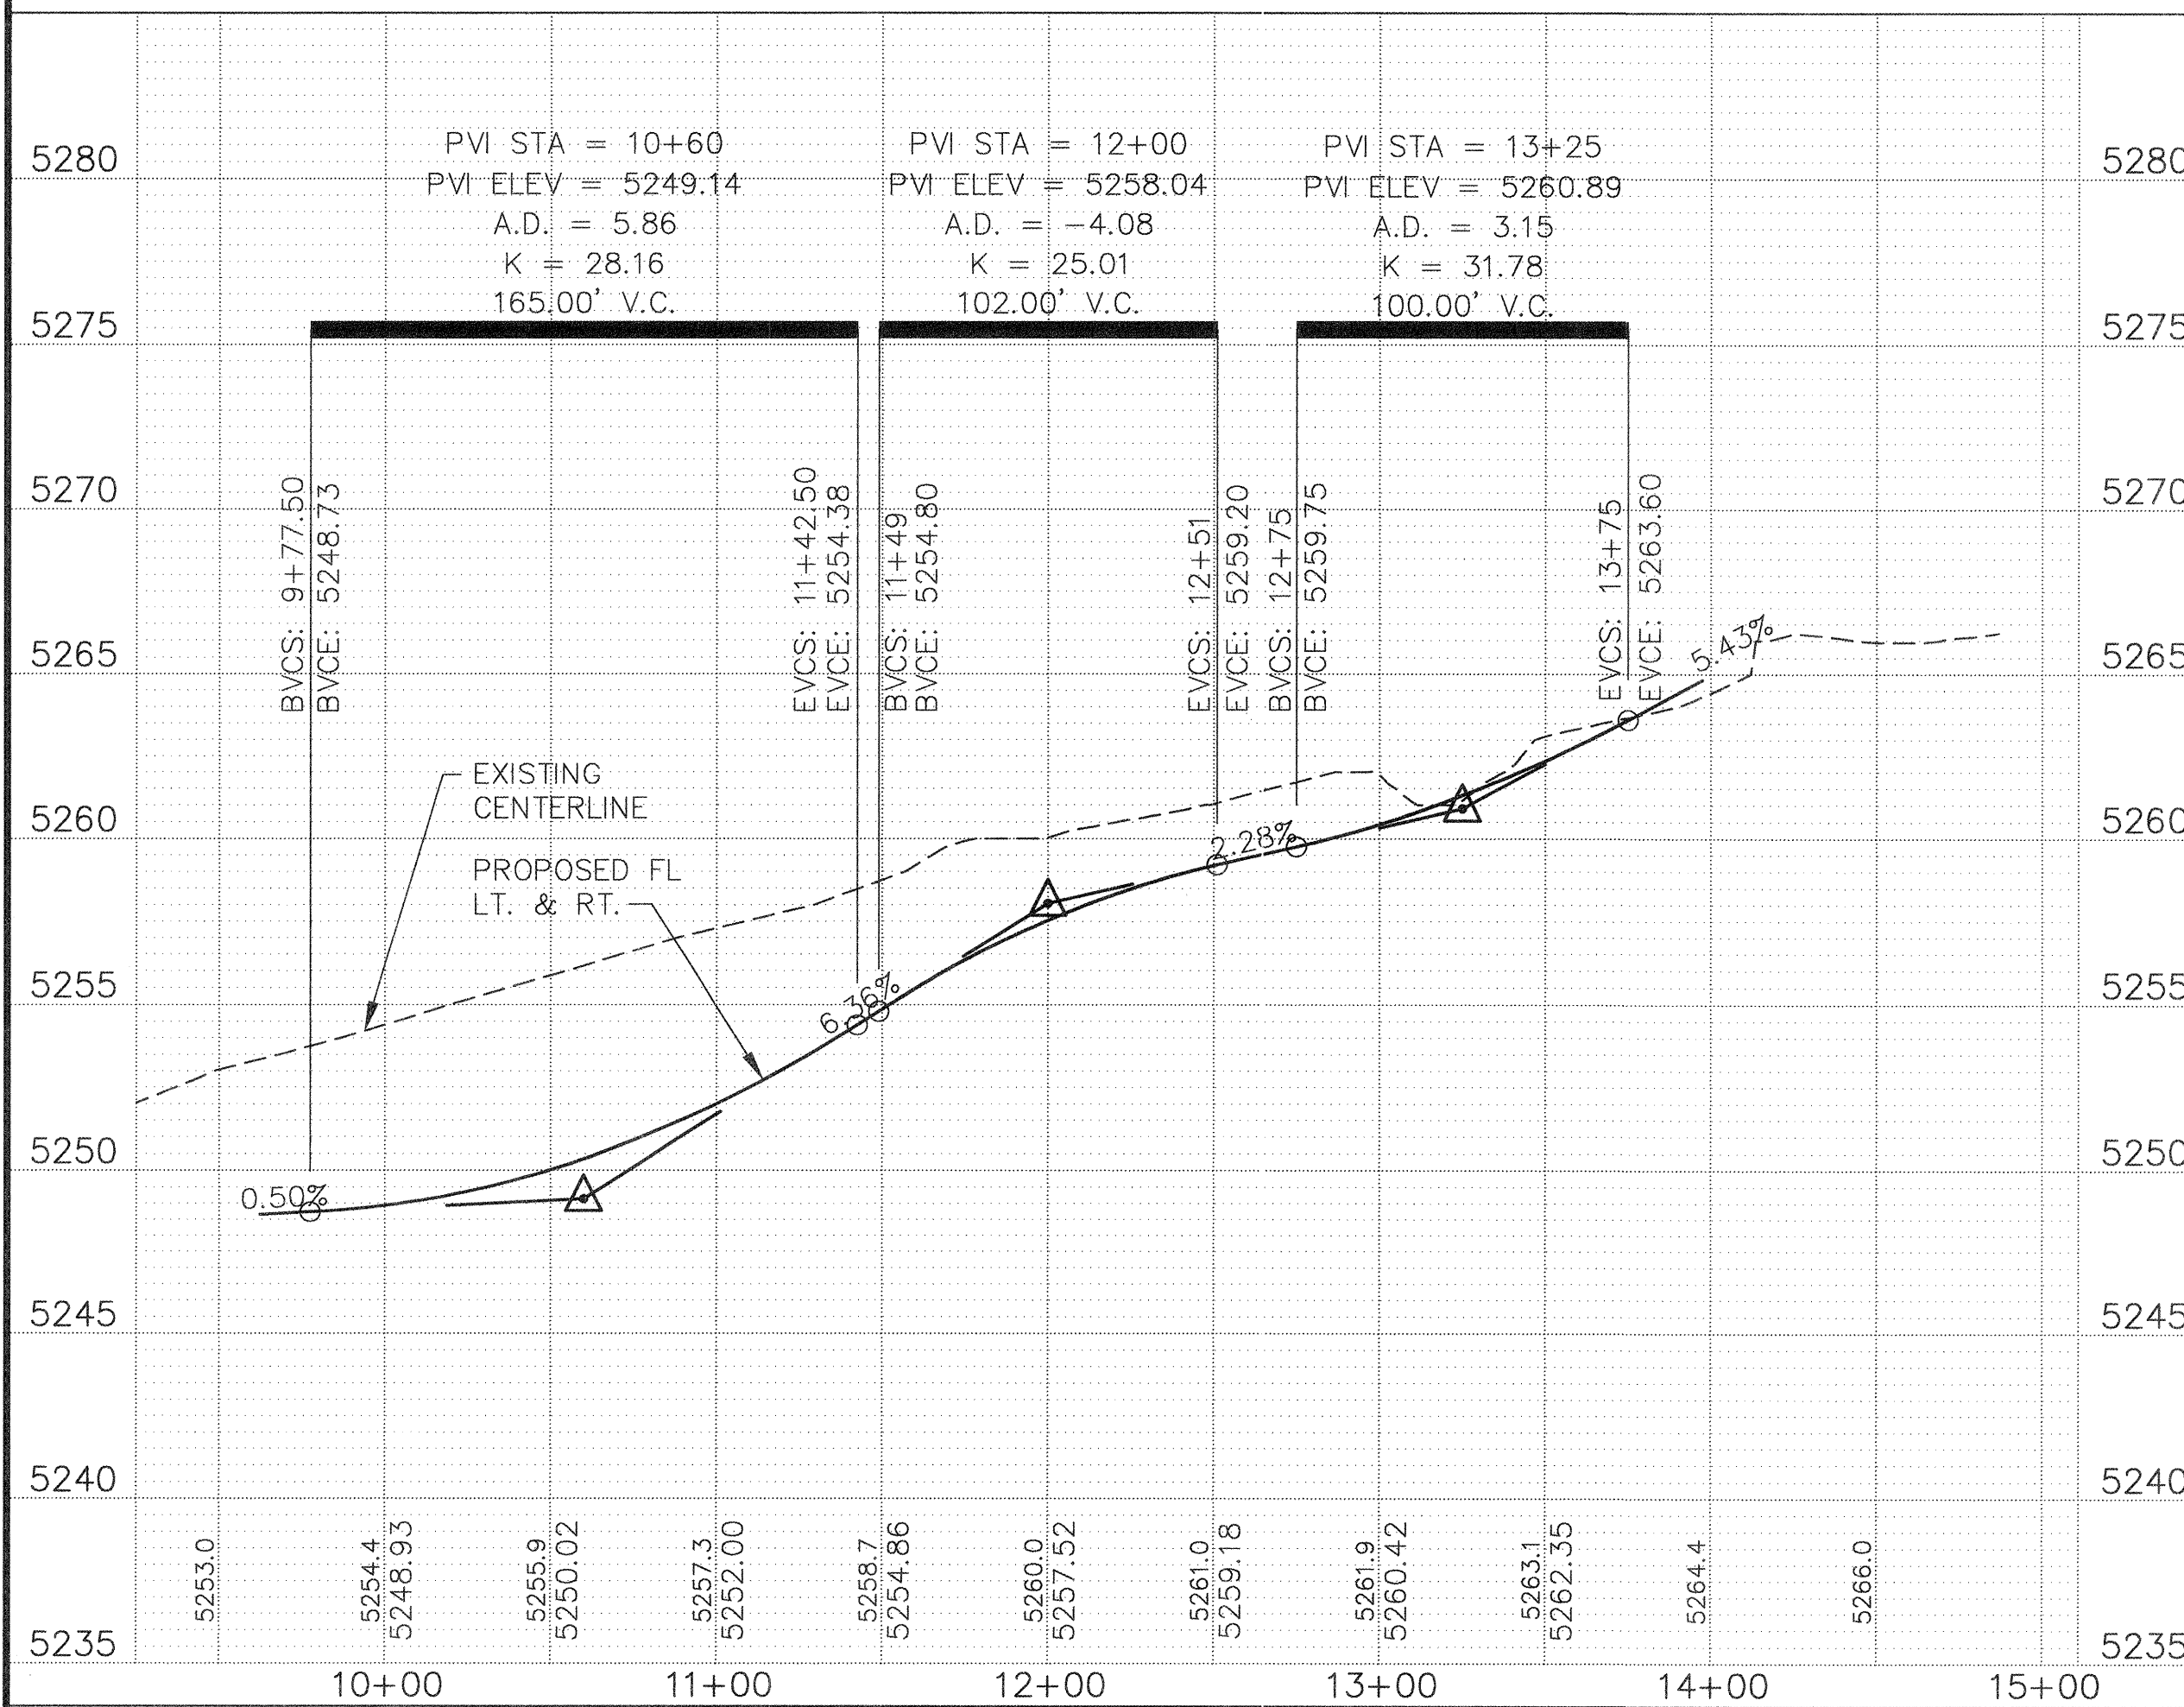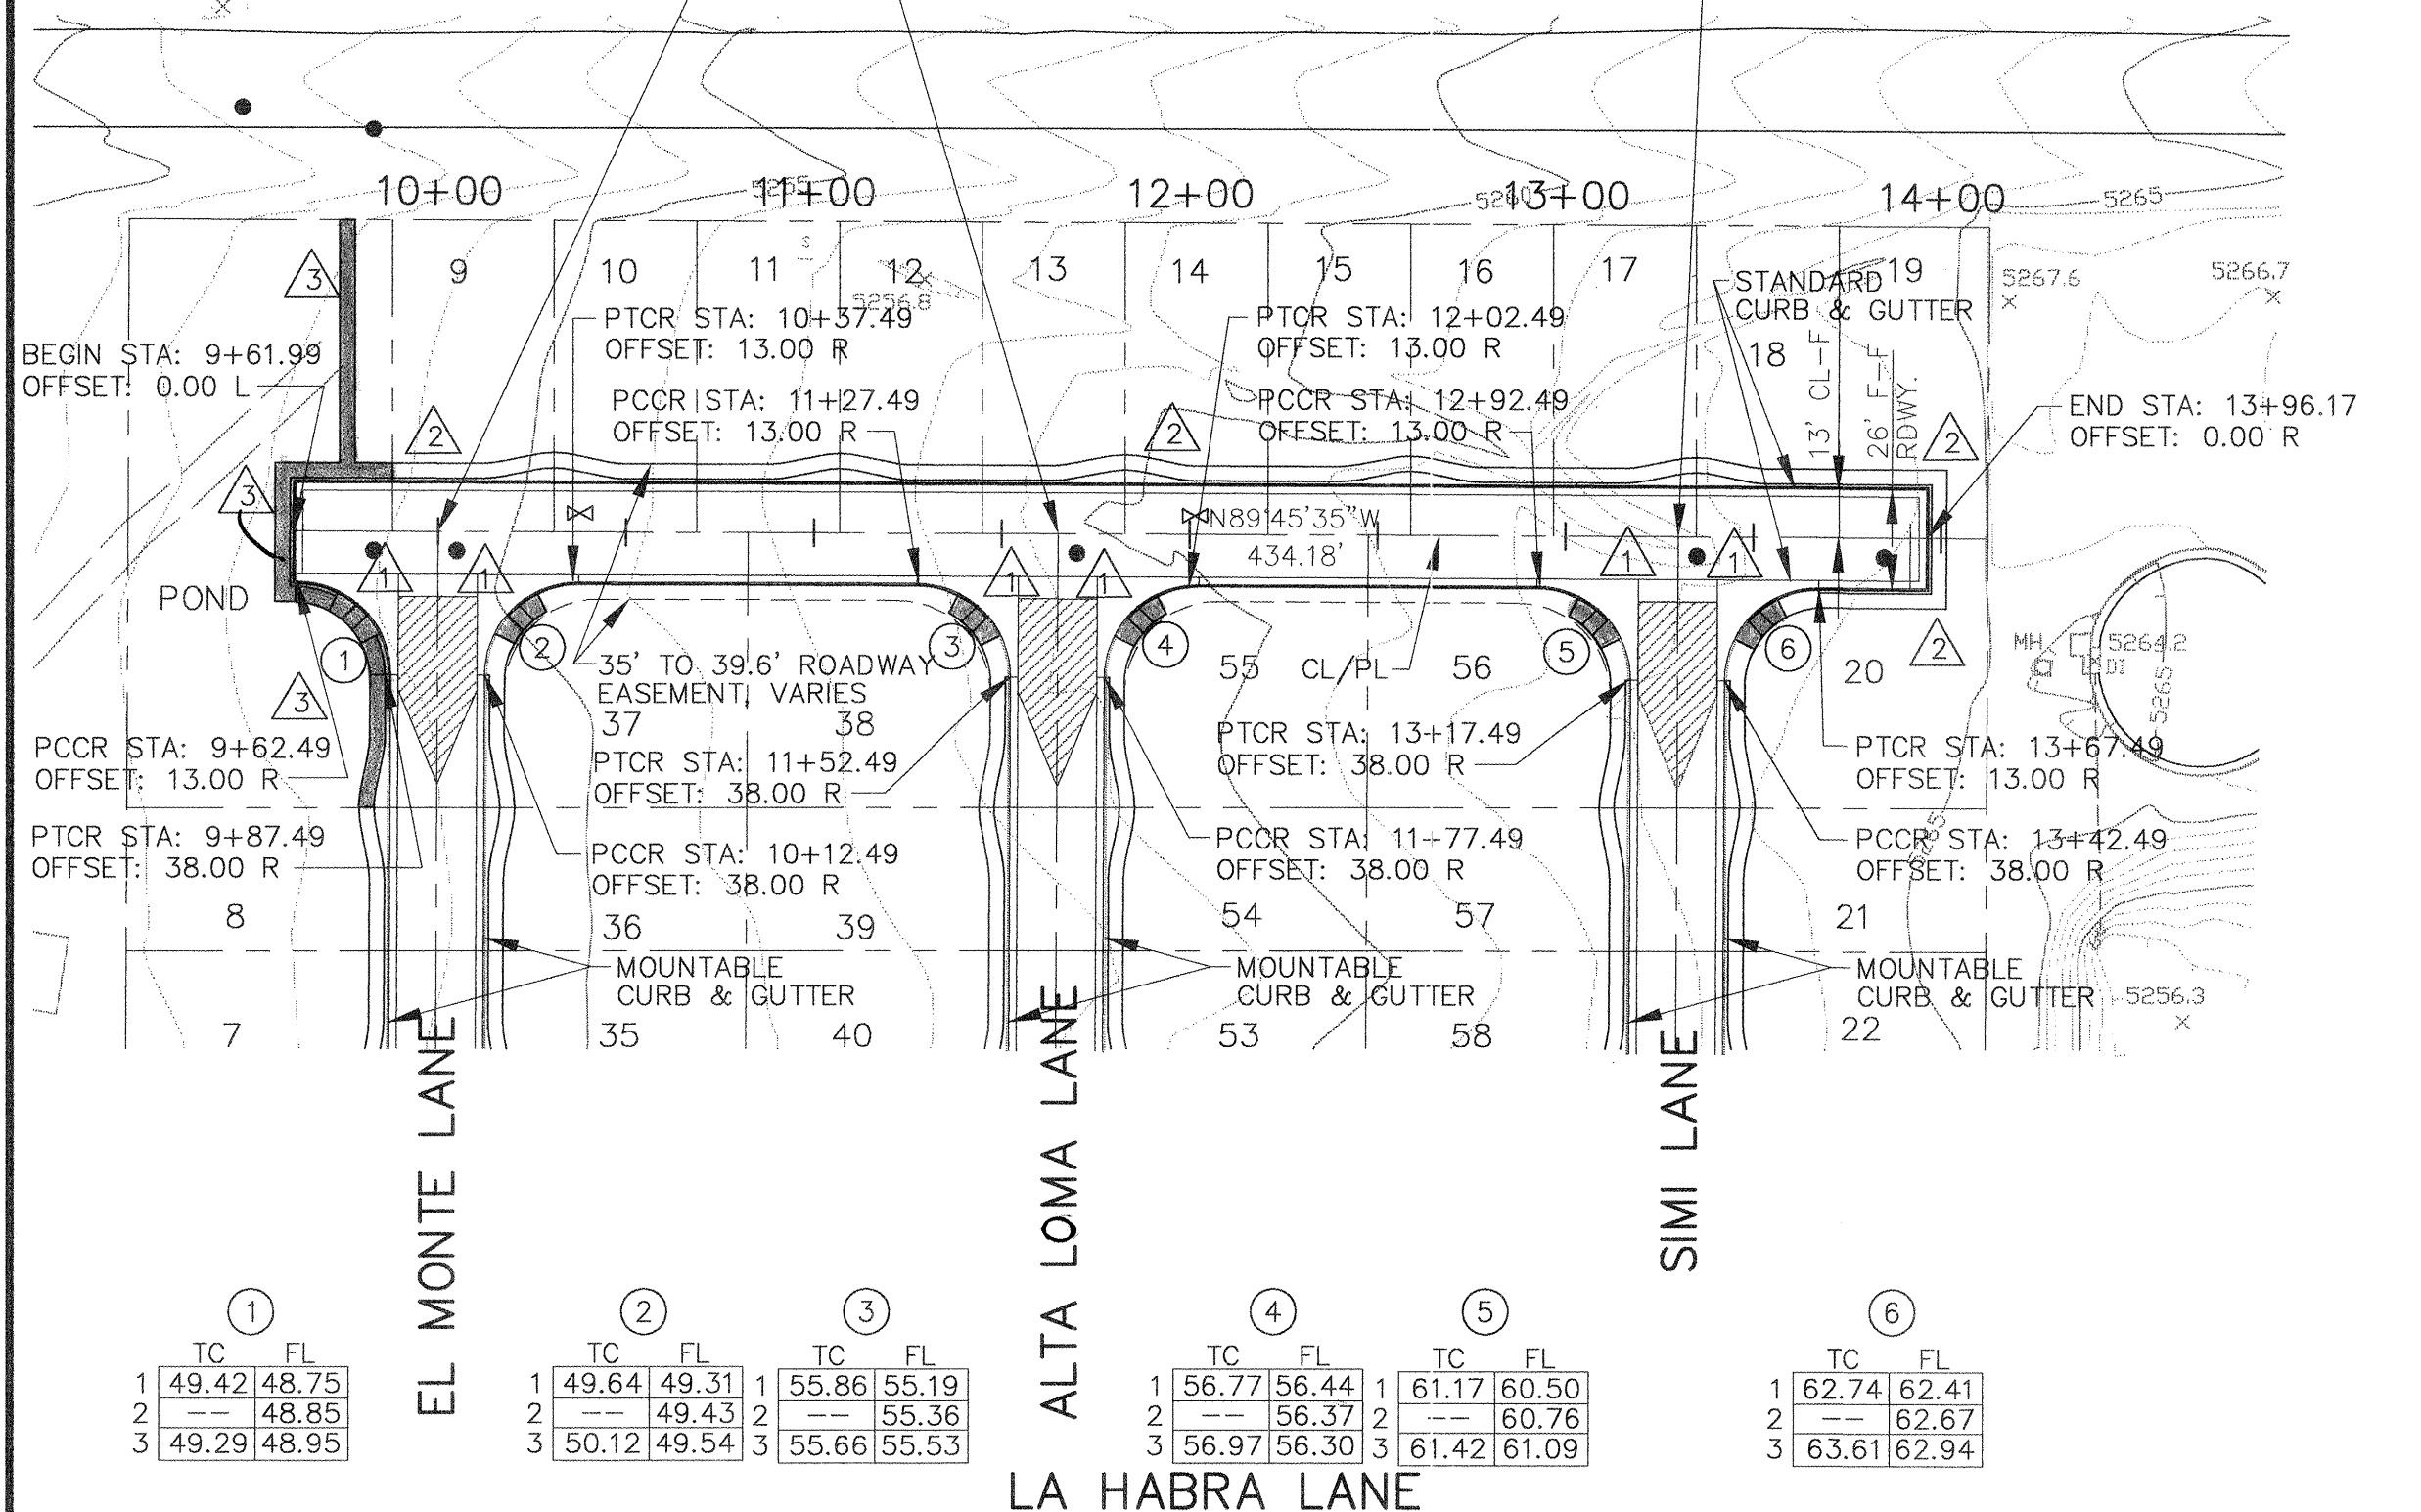

SCALE:  
HORIZ.: 1"=50'  
VERT.: 1"= 5'

1. ALL STATIONS AND OFFSET DIMENSIONS ARE BASED ON CENTERLINE.
2. ALL CURB ELEVATIONS ARE FLOW LINE OF GUTTER UNLESS OTHERWISE NOTED.

① CONSTRUCT WHEELCHAIR RAMPS PER  
COA DWG. 2441, TYPE II. TRANSITION  
FROM MOUNTABLE TO STANDARD CURB  
(NO WEAVER CURB)  
② FUTURE 4' SIDEWALK, BY OTHERS.  
③ CONSTRUCT 4' SIDEWALK


 CENTERLINE OF STREET  
 PROPOSED MOUNTABLE CURB  
 PROPOSED STANDARD CURB  
 & GUTTER

PROPOSED WHEELCHAIR RAMP  
THIS CONTRACT



PROPOSED CONCRETE  
VALLEY GUTTER



TRANSITION SECTION FROM FULL CROWN TO NO CROWN SECTION

PROPOSED SANITARY  
SEWER MANHOLE

 PROPOSED STREET LIGHT LOCATION

EXISTING VALVES

MH  
○

 PROPOSED  
WATER VALVE

CURVE DATA

- ①  $\Delta = 90^{\circ}00'33''$   
R =  $25.00'$   
T =  $25.00'$   
L =  $39.27'$
- ②  $\Delta = 89^{\circ}59'27''$   
R =  $25.00'$   
T =  $25.00'$   
L =  $39.27'$
- ③  $\Delta = 90^{\circ}00'33''$   
R =  $25.00'$   
T =  $25.00'$   
L =  $39.27'$
- ④  $\Delta = 89^{\circ}59'27''$   
R =  $25.00'$   
T =  $25.00'$   
L =  $39.27'$
- ⑤  $\Delta = 90^{\circ}00'33''$   
R =  $25.00'$   
T =  $25.00'$   
L =  $39.27'$
- ⑥  $\Delta = 89^{\circ}59'27''$   
R =  $25.00'$   
T =  $25.00'$   
L =  $39.27'$
- ⑦  $\Delta = 89^{\circ}56'02''$   
R =  $25.00'$   
T =  $24.97'$   
L =  $39.24'$
- ⑧  $\Delta = 89^{\circ}06'53''$   
R =  $25.00'$   
T =  $24.61'$   
L =  $38.88'$
- ⑨  $\Delta = 90^{\circ}00'33''$   
R =  $25.00'$   
T =  $25.00'$   
L =  $39.27'$
- ⑩  $\Delta = 89^{\circ}59'27''$   
R =  $25.00'$   
T =  $25.00'$   
L =  $39.27'$

[illegible]

CITY OF ALBUQUERQUE  
PUBLIC WORKS DEPARTMENT  
TRANSPORTATION DEVELOPMENT

LA HABRA LN. & SIMI LN., PAVING PLAN &  
SIGNAL HILL SUBDIVISION

DESIGN REVIEW COMMITTEE

**APPROVED**

NOV 22 1996

DESIGN REVIEW COMMITTEE

CITY ENGINEER APPROVAL

|             |             |
|-------------|-------------|
| MO./DAY/YR. | MO./DAY/YR. |
|-------------|-------------|

City Project No. 5561.81

Zone Map No.  
C-18-7

Sheet 9 Of 17













SCANNED BY  
MESA REPRO


NOTE: SANITARY SEWER SERVICES FOR LOTS 9-18 ARE  
OFFSET 15' FROM EACH LOT'S WEST PROPERTY.

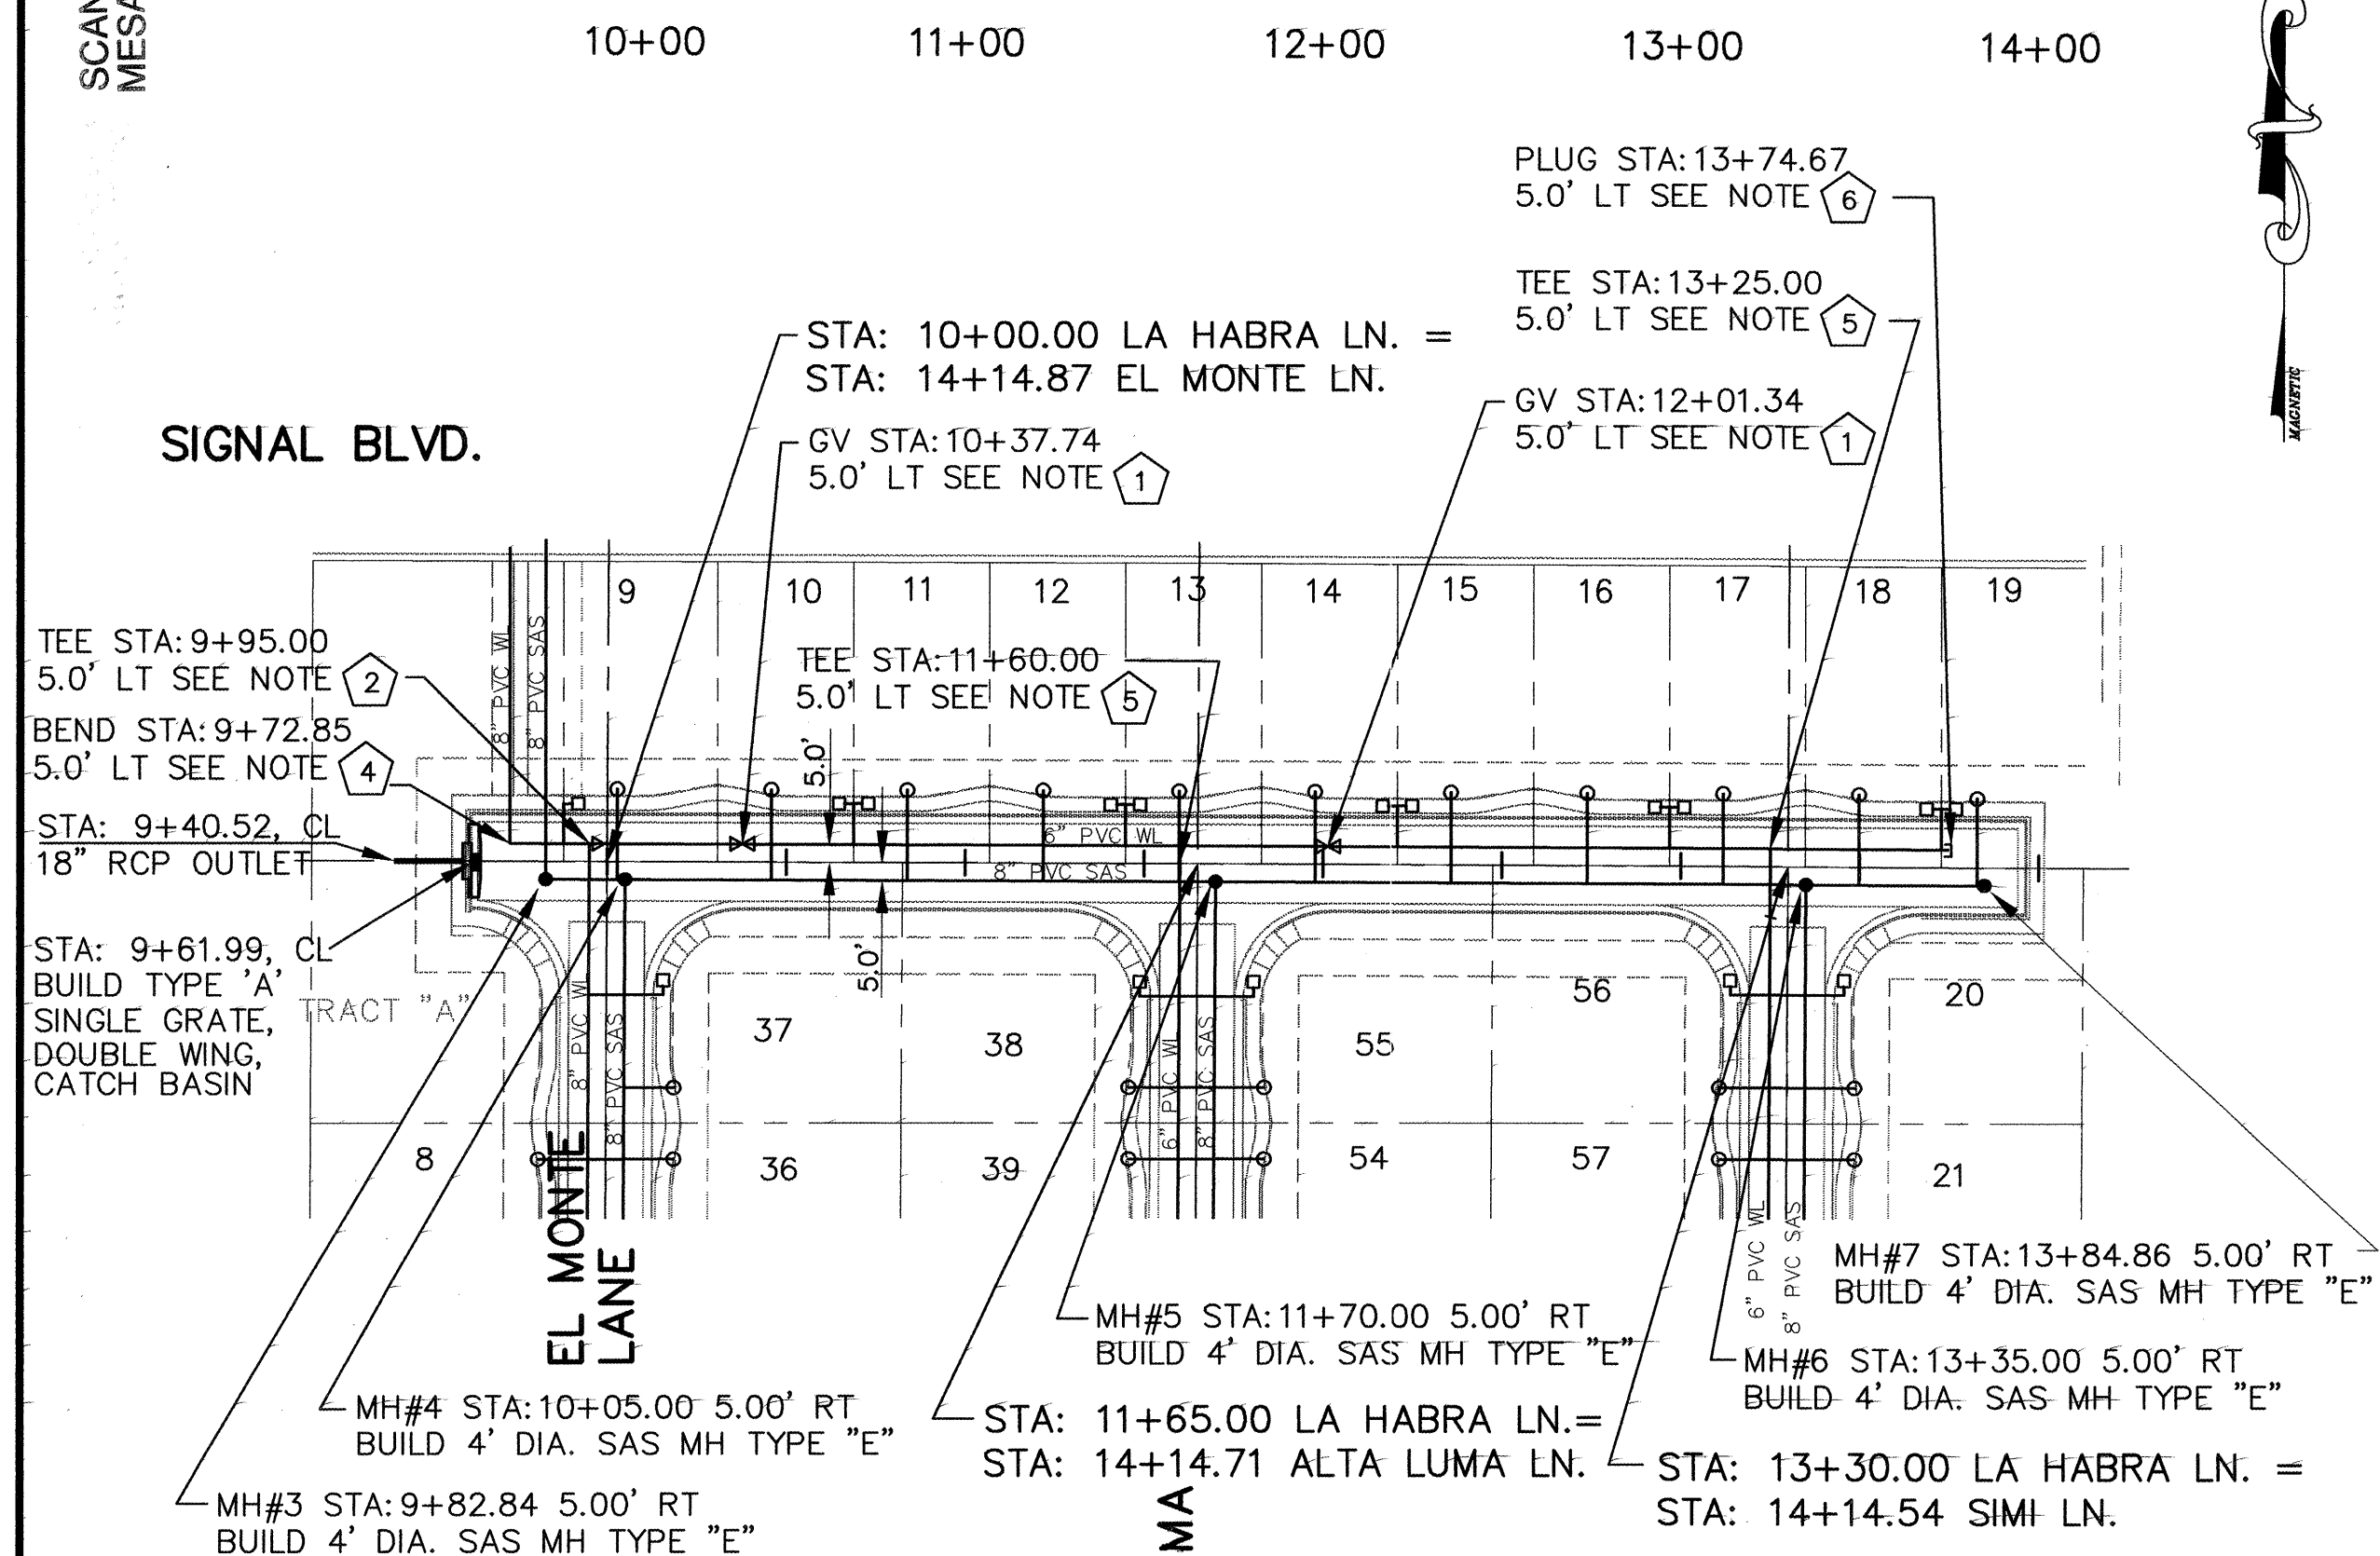

| LA HABRA LANE WATER & SANITARY SEWER SERVICES |                          |         |                          |                 |
|-----------------------------------------------|--------------------------|---------|--------------------------|-----------------|
| LOT NO.                                       | STATION & OFFSET         | WL TYPE | SAS STATION & OFFSET     | SAS INV. AT ROW |
| 9                                             | STA: 9+87.82 16.00' LT.  | SGL.    | STA: 10+02.85 20.60' LT. | 45.2            |
| 10                                            | STA: 10+68.82 16.00' LT. | DBL.    | STA: 10+45.85 20.60' LT. | 46.0            |
| 11                                            |                          |         | STA: 10+83.85 20.60' LT. | 47.3            |
| 12                                            | STA: 11+44.82 16.00' LT. | DBL.    | STA: 11+21.85 20.60' LT. | 49.0            |
| 13                                            |                          |         | STA: 11+59.85 20.60' LT. | 51.6            |
| 14                                            | STA: 12+20.82 16.00' LT. | DBL.    | STA: 11+97.85 20.60' LT. | 53.5            |
| 15                                            |                          |         | STA: 12+35.85 20.60' LT. | 54.3            |
| 16                                            | STA: 12+96.82 16.00' LT. | DBL.    | STA: 12+73.85 20.60' LT. | 54.7            |
| 17                                            | STA: 13+11.85 16.00' LT. | DBL.    | STA: 13+11.85 20.60' LT. | 56.7            |
| 18                                            | STA: 13+72.82 16.00' LT. | DBL.    | STA: 13+49.85 20.60' LT. | 58.4            |
| 19                                            |                          |         | STA: 13+82.86 20.60' LT. | 59.8            |

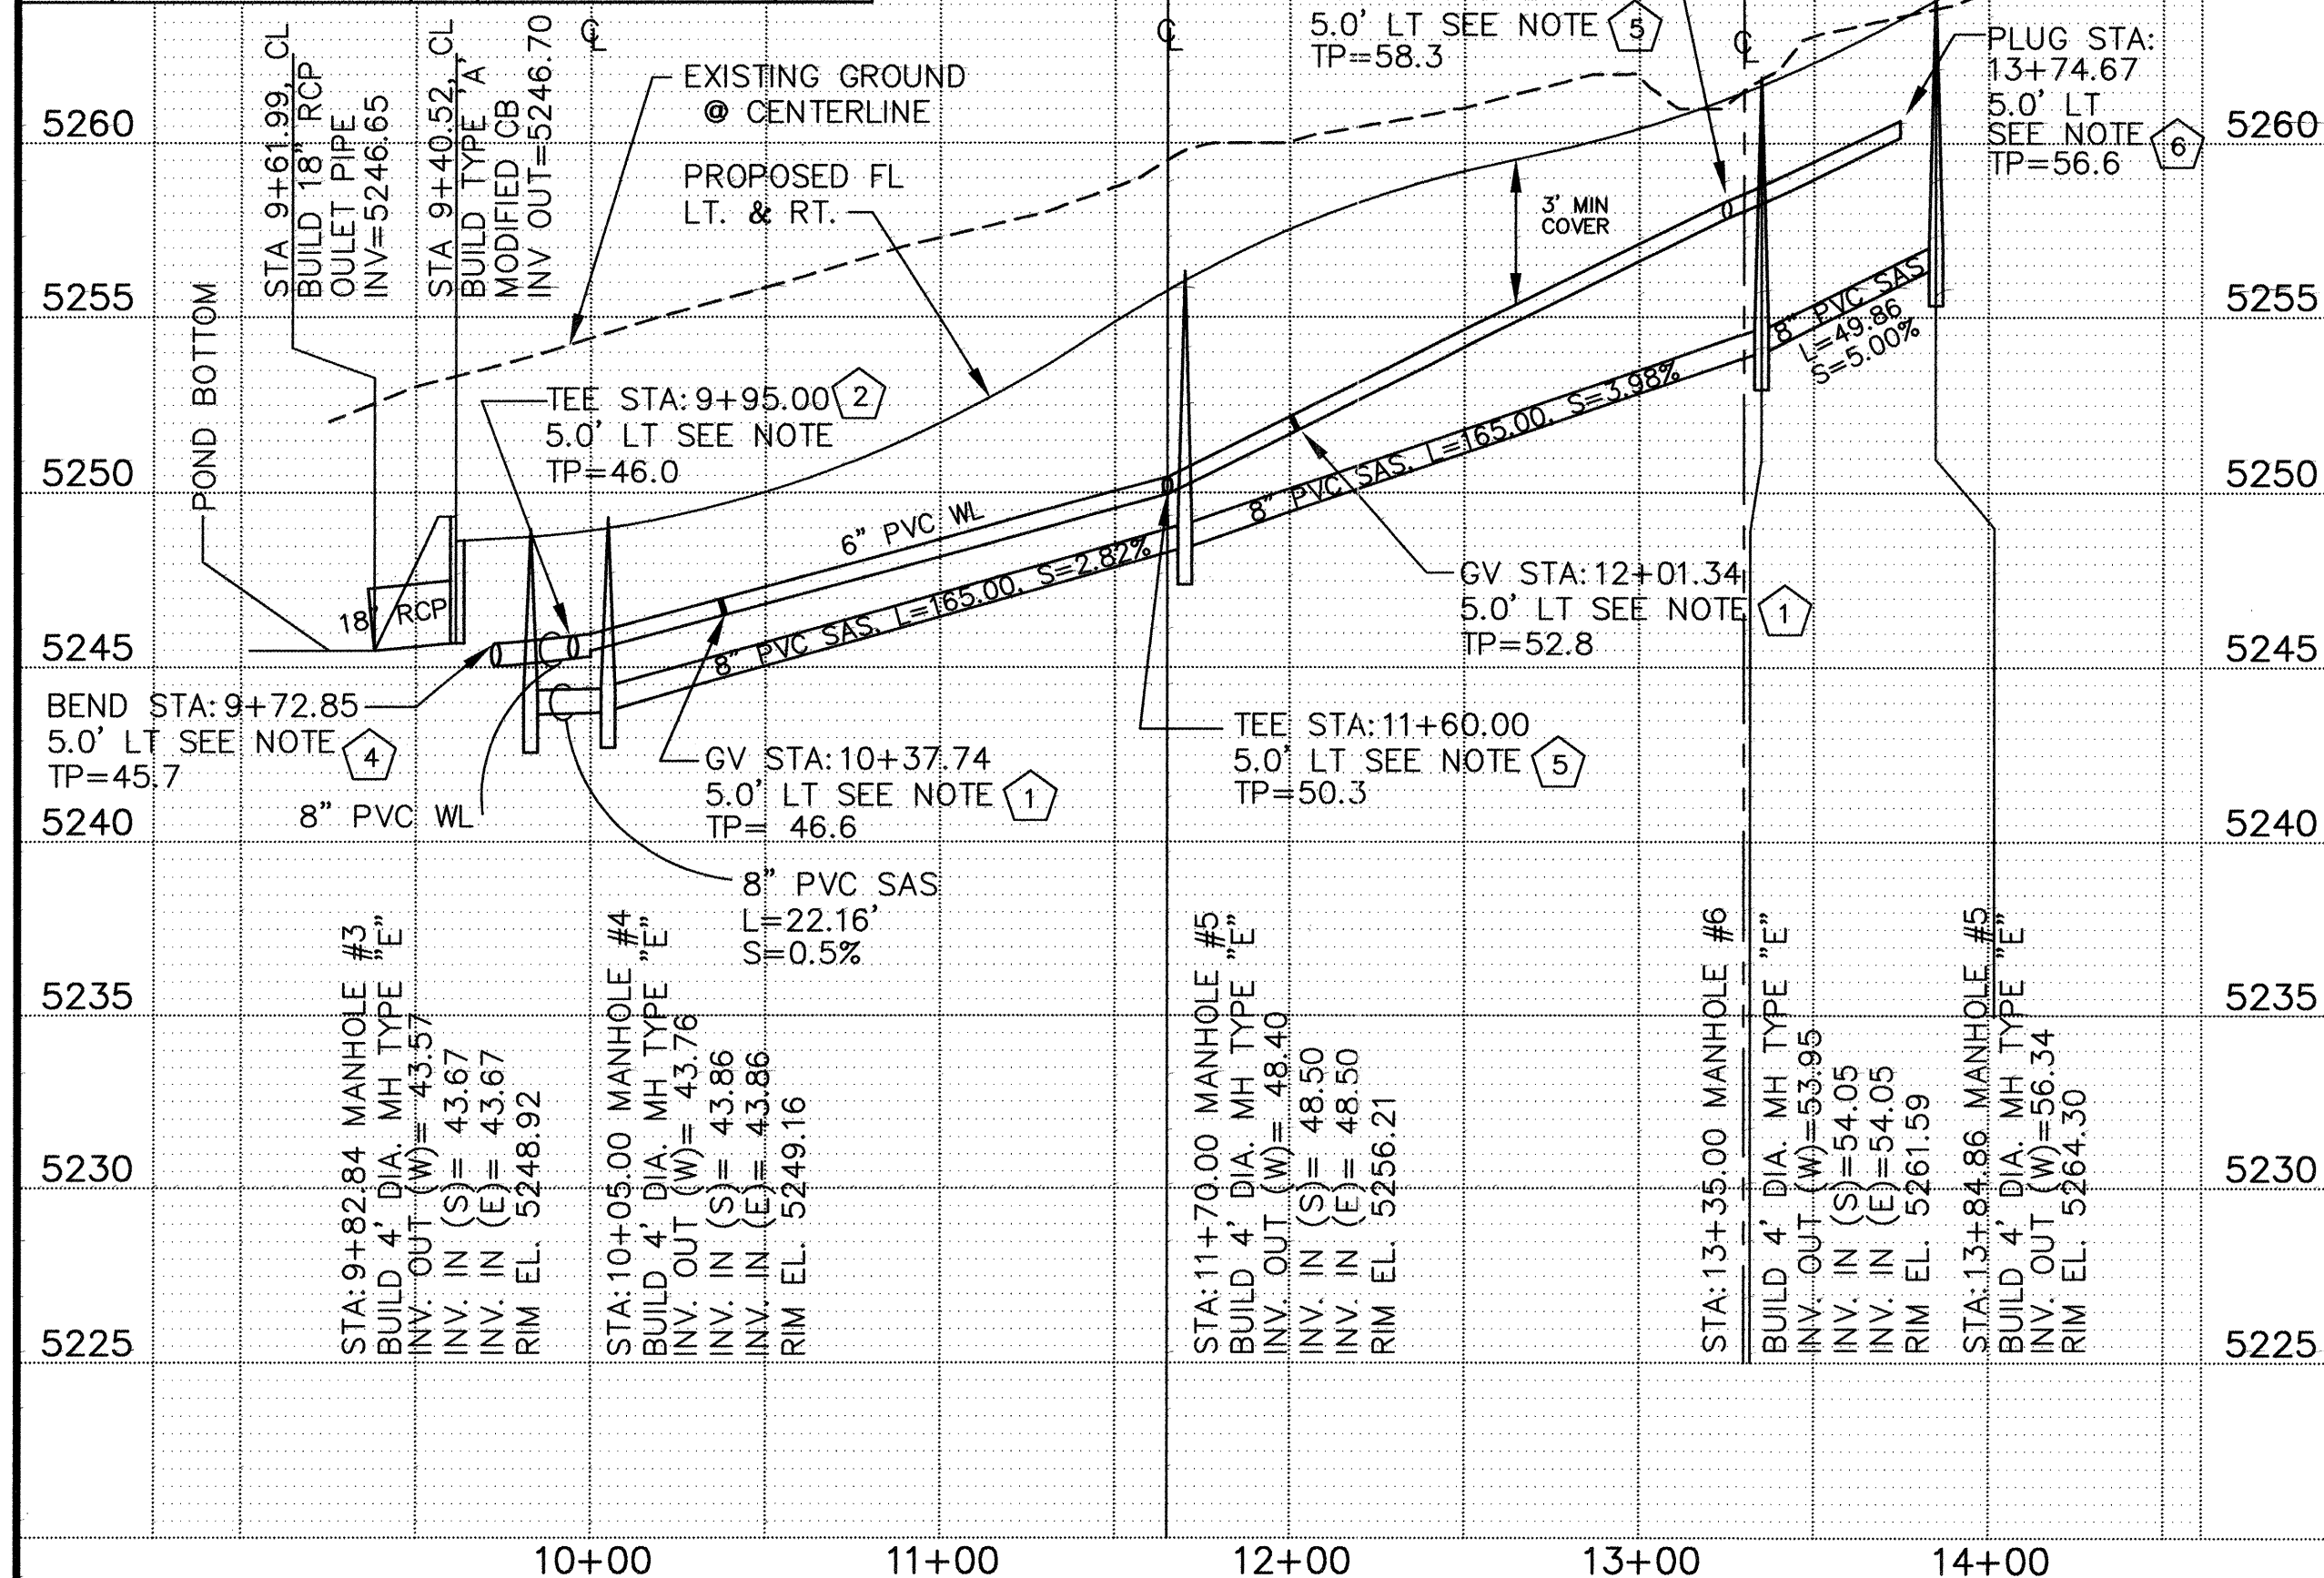

| SIMI LANE WATER & SANITARY SEWER SERVICES |                          |         |                          |                 |
|-------------------------------------------|--------------------------|---------|--------------------------|-----------------|
| LOT NO.                                   | STATION & OFFSET         | WL TYPE | SAS STATION & OFFSET     | SAS INV. AT ROW |
| 64                                        | STA: 10+75.00 15.50' LT. | DBL.    | STA: 10+64.55 20.10' LT. | 57.7            |
| 63                                        |                          |         | STA: 11+02.00 20.10' LT. | 58.3            |
| 62                                        | STA: 11+51.00 15.50' LT. | DBL.    | STA: 11+24.00 20.10' LT. | 58.6            |
| 61                                        |                          |         | STA: 11+78.00 20.10' LT. | 59.0            |
| 60                                        | STA: 12+27.00 15.50' LT. | DBL.    | STA: 11+98.00 20.10' LT. | 59.0            |
| 59                                        |                          |         | STA: 12+54.00 20.10' LT. | 58.7            |
| 58                                        | STA: 13+03.00 15.50' LT. | DBL.    | STA: 12+76.00 20.10' LT. | 58.6            |
| 57                                        |                          |         | STA: 13+30.00 20.10' LT. | 58.4            |
| 56                                        | STA: 13+78.00 15.50' RT. | SGL.    | STA: 13+51.00 21.10' RT. | 58.2            |
| 28                                        | STA: 10+78.00 15.50' RT. | DBL.    | STA: 10+64.55 21.10' RT. | 57.7            |
| 27                                        |                          |         | STA: 11+05.00 21.10' RT. | 58.3            |
| 26                                        | STA: 11+54.00 15.50' RT. | DBL.    | STA: 11+27.00 21.10' RT. | 58.6            |
| 25                                        |                          |         | STA: 11+81.00 21.10' RT. | 59.0            |
| 24                                        | STA: 12+30.00 15.50' RT. | DBL.    | STA: 12+02.00 21.10' RT. | 59.0            |
| 23                                        |                          |         | STA: 12+57.00 21.10' RT. | 58.7            |
| 22                                        | STA: 13+06.00 15.50' RT. | DBL.    | STA: 12+79.00 21.10' RT. | 58.6            |
| 21                                        |                          |         | STA: 13+33.00 21.10' RT. | 58.4            |
| 20                                        | STA: 13+81.00 15.50' RT. | SGL.    | STA: 13+54.00 21.10' RT. | 58.2            |

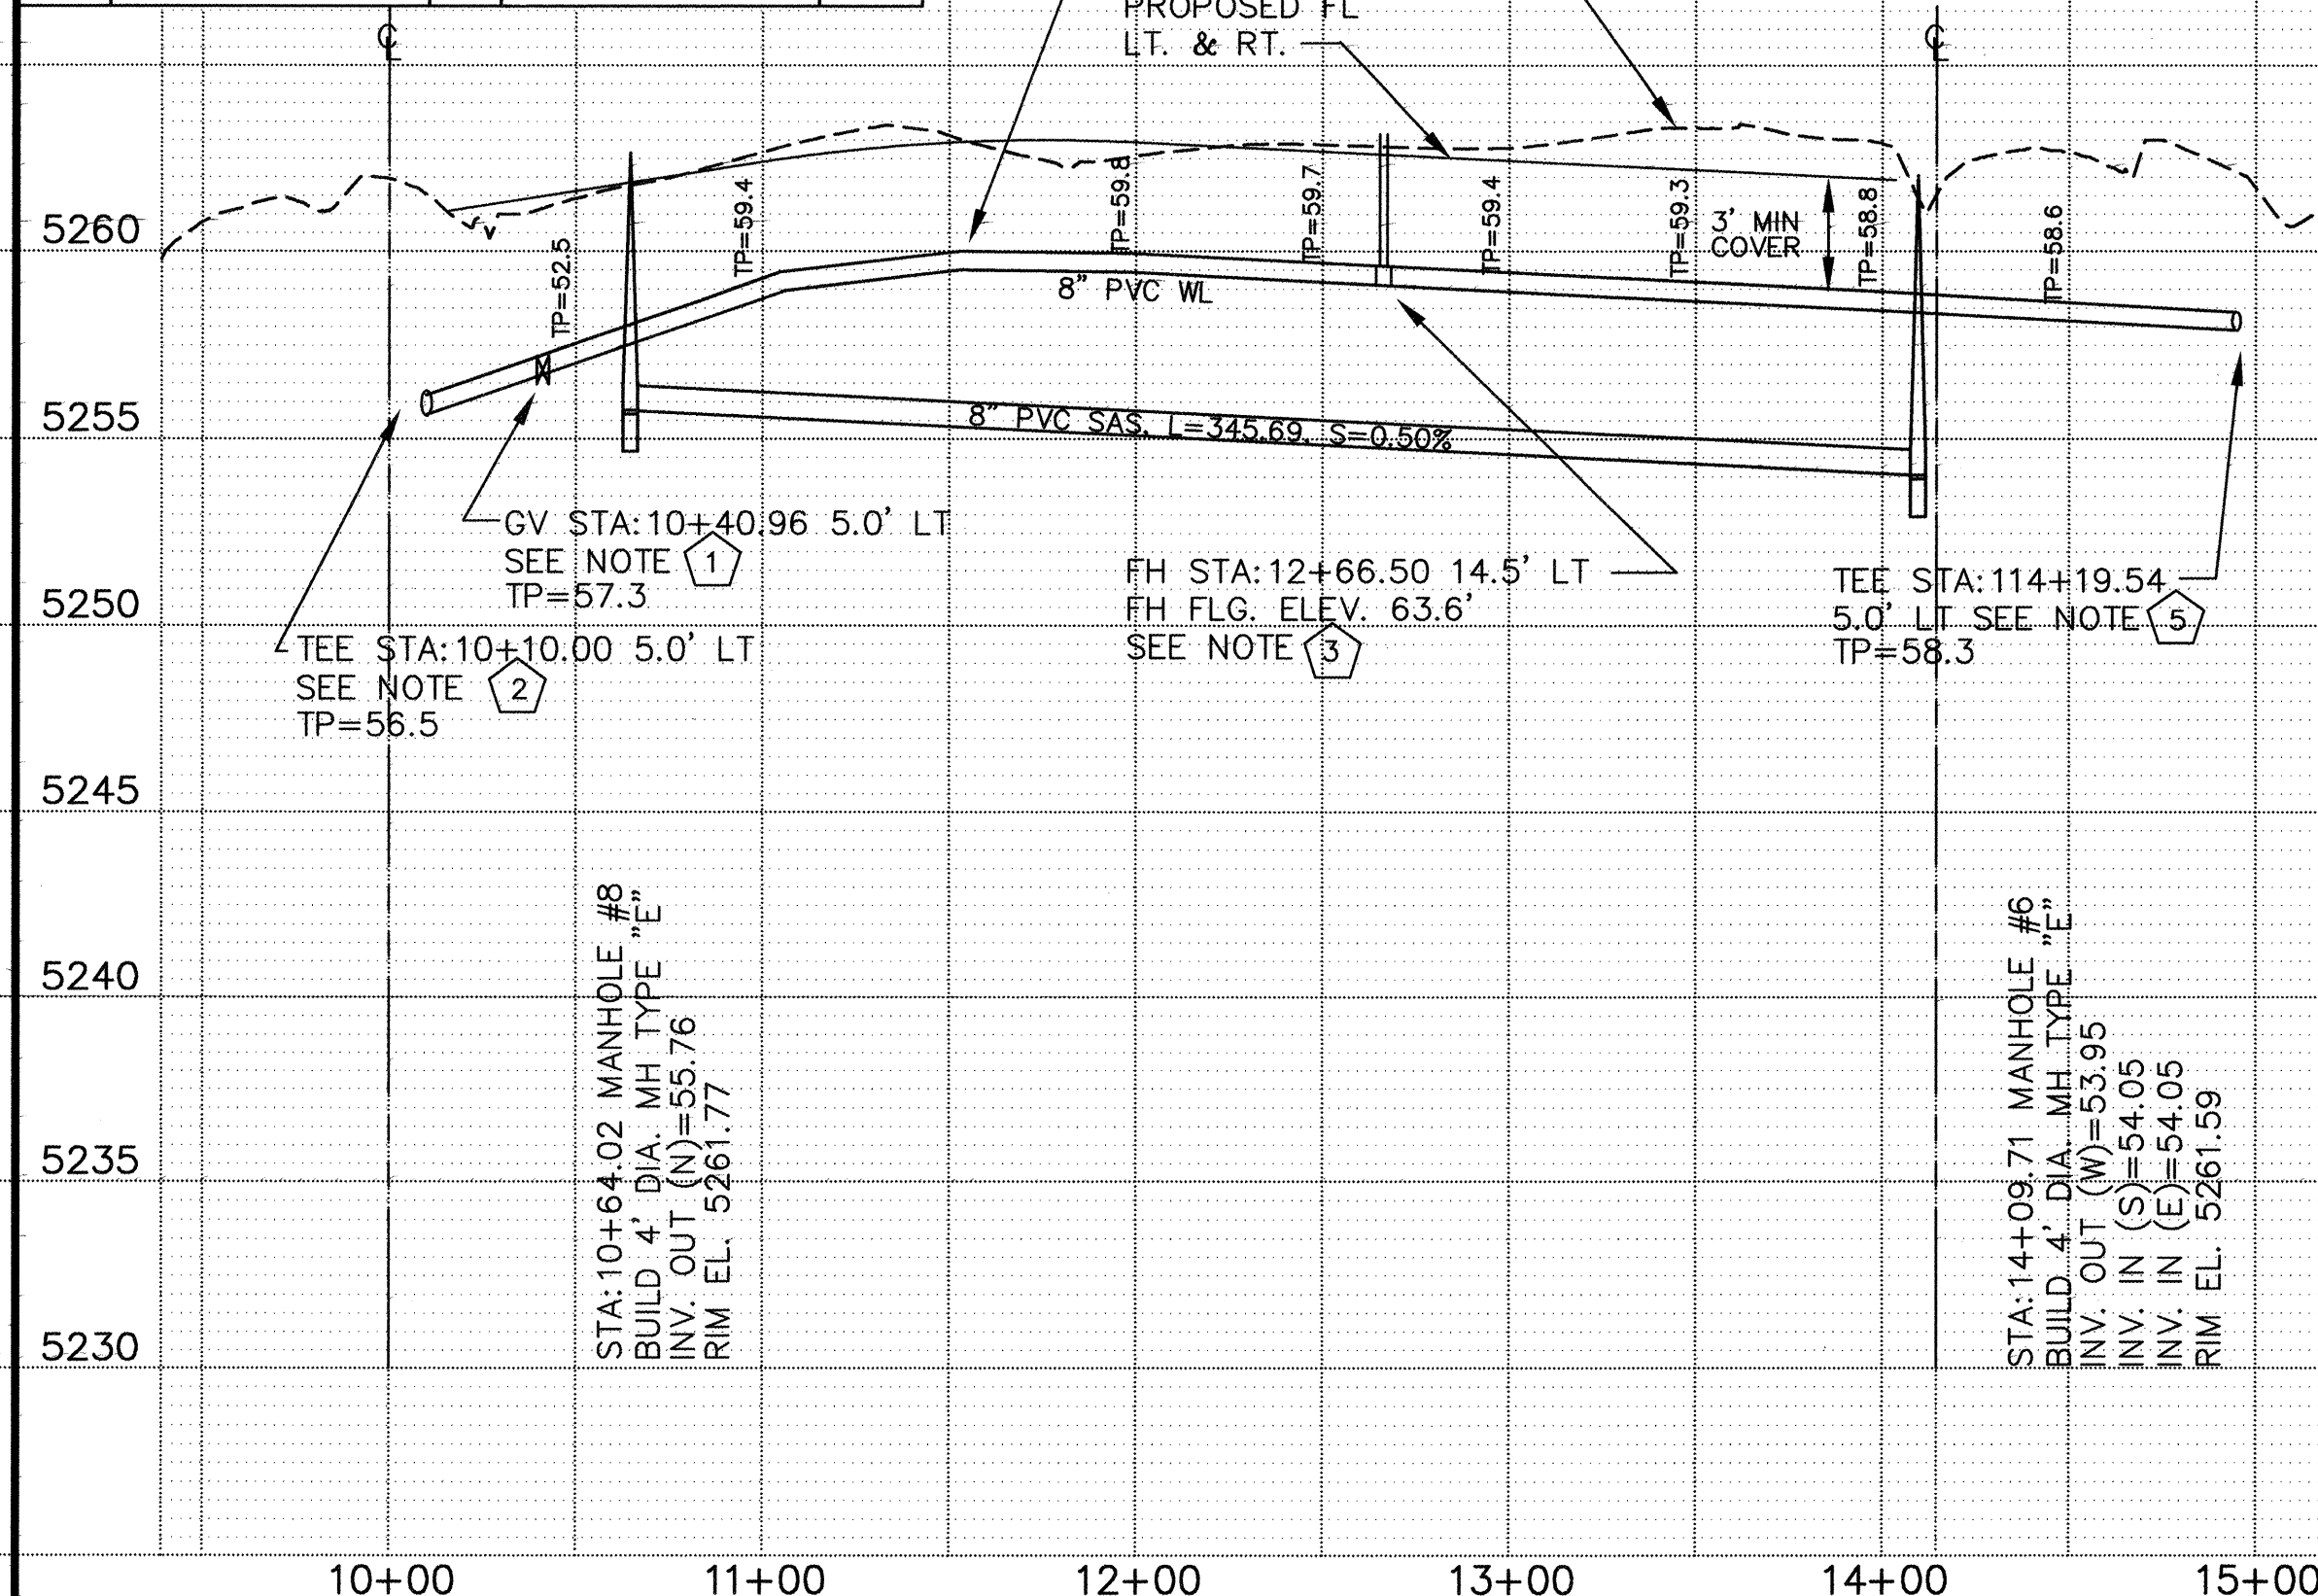

# GENERAL UTILITY NOTES

1. ALL STATIONS AND OFFSET DIMENSIONS ARE BASED ON CENTERLINE.
2. ALL STATIONS AND OFFSET DIMENSIONS ARE BASED ON CENTERLINE OF ROAD.
3. REMOVE AND REPLACE EXISTING PAVEMENT PER COA STD. DWG#2465.
4. CONSTRUCT 4' dia., TYPE "C" MANHOLES PER COA STD. DWG#2101.
5. CONSTRUCT CONCRETE BLOCKING PER PER COA STD. DWG#2320.
6. CONSTRUCT VALVE BOXES PER COA STD. DWG#2325. USE TYPE "B" VALVE BOXES.
7. CONSTRUCT FIRE HYDRANTS PER COA STD. DWG#2340. USE FULL RESTRAINT ON HYDRANT LEGS FROM MAIN TO HYDRANT FLANGE AND RESTRAINT ON MAINLINE, 5' EACH SIDE OF TEE.
8. CONSTRUCT SINGLE AND DOUBLE WATER SERVICE LINES PER COA STD. DWGS#2361, 2362 AND 2363.
9. SANITARY AND STORM DRAIN PIPE LENGTHS ARE COMPUTED CENTERLINE OF MANHOLE TO CENTERLINE OF MANHOLE. SLOPES ARE COMPUTED FROM INVERT OF MANHOLE TO INVERT OF MANHOLE.
10. REFER TO TABLE 1 ON SHEET 17 FOR RESTRAINED JOINT LENGTHS.

# KEYED NOTES

## WATERLINE KEY NOTES


1. INSTALL (1)-6" GATE VALVE & (1)-TYPE "B" VALVE BOX W/ RESTRAINED JOINTS
2. INSTALL (1)-8"x8"x8" TEE & (1)-8"x6" REDUCER W/ RESTRAINED JOINTS
3. INSTALL (1)-6"x6"x6" TEE & (1)-STANDARD 4' BURY FIRE HYDRANT W/RESTRAINED JOINTS THROUGHOUT HYDRANT LEG & 5' EACH SIDE OF TEE, SEE CITY STD. DWG. 2340.
4. INSTALL (1)-8" 90° BEND W/ RESTRAINED JOINTS
5. INSTALL (1)-6"x6"x6" TEE W/ RESTRAINED JOINTS
6. INSTALL (1)-6" CAP W/ RESTRAINED JOINTS
7. INSTALL (1)-8"x8"x8" TEE WITH RESTRAINED JOINTS

# LEGEND

- o EXISTING MANHOLE
- o EXISTING FIRE HYDRANT
- x EXISTING GATE VALVE
- W PROPOSED WATERLINE
- SAS PROPOSED SANITARY SEWER
- o PROPOSED MANHOLE
- o PROPOSED FIRE HYDRANT
- o PROPOSED GATE VALVE
- o PROPOSED REDUCER
- o PROPOSED SINGLE METER, WATER SERVICE LINE
- o PROPOSED DOUBLE METER, WATER SERVICE LINES
- o PROPOSED SANITARY SEWER SERVICE LINE

CITY OF ALBUQUERQUE  
PUBLIC WORKS DEPARTMENT  
TRANSPORTATION DEVELOPMENT

LA HABRA LN. & SIMI LN., UTILITY PLAN & PROFILE  
SIGNAL HILL SUBDIVISION

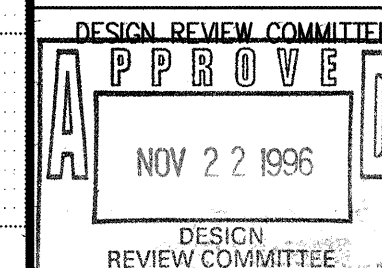

CITY ENGINEER APPROVAL

MO./DAY/YR.

City Project No.  
556181

Zone Map No.  
C-18-Z


Sheet 12 Of 17








SCANNED BY  
MESA REPRO

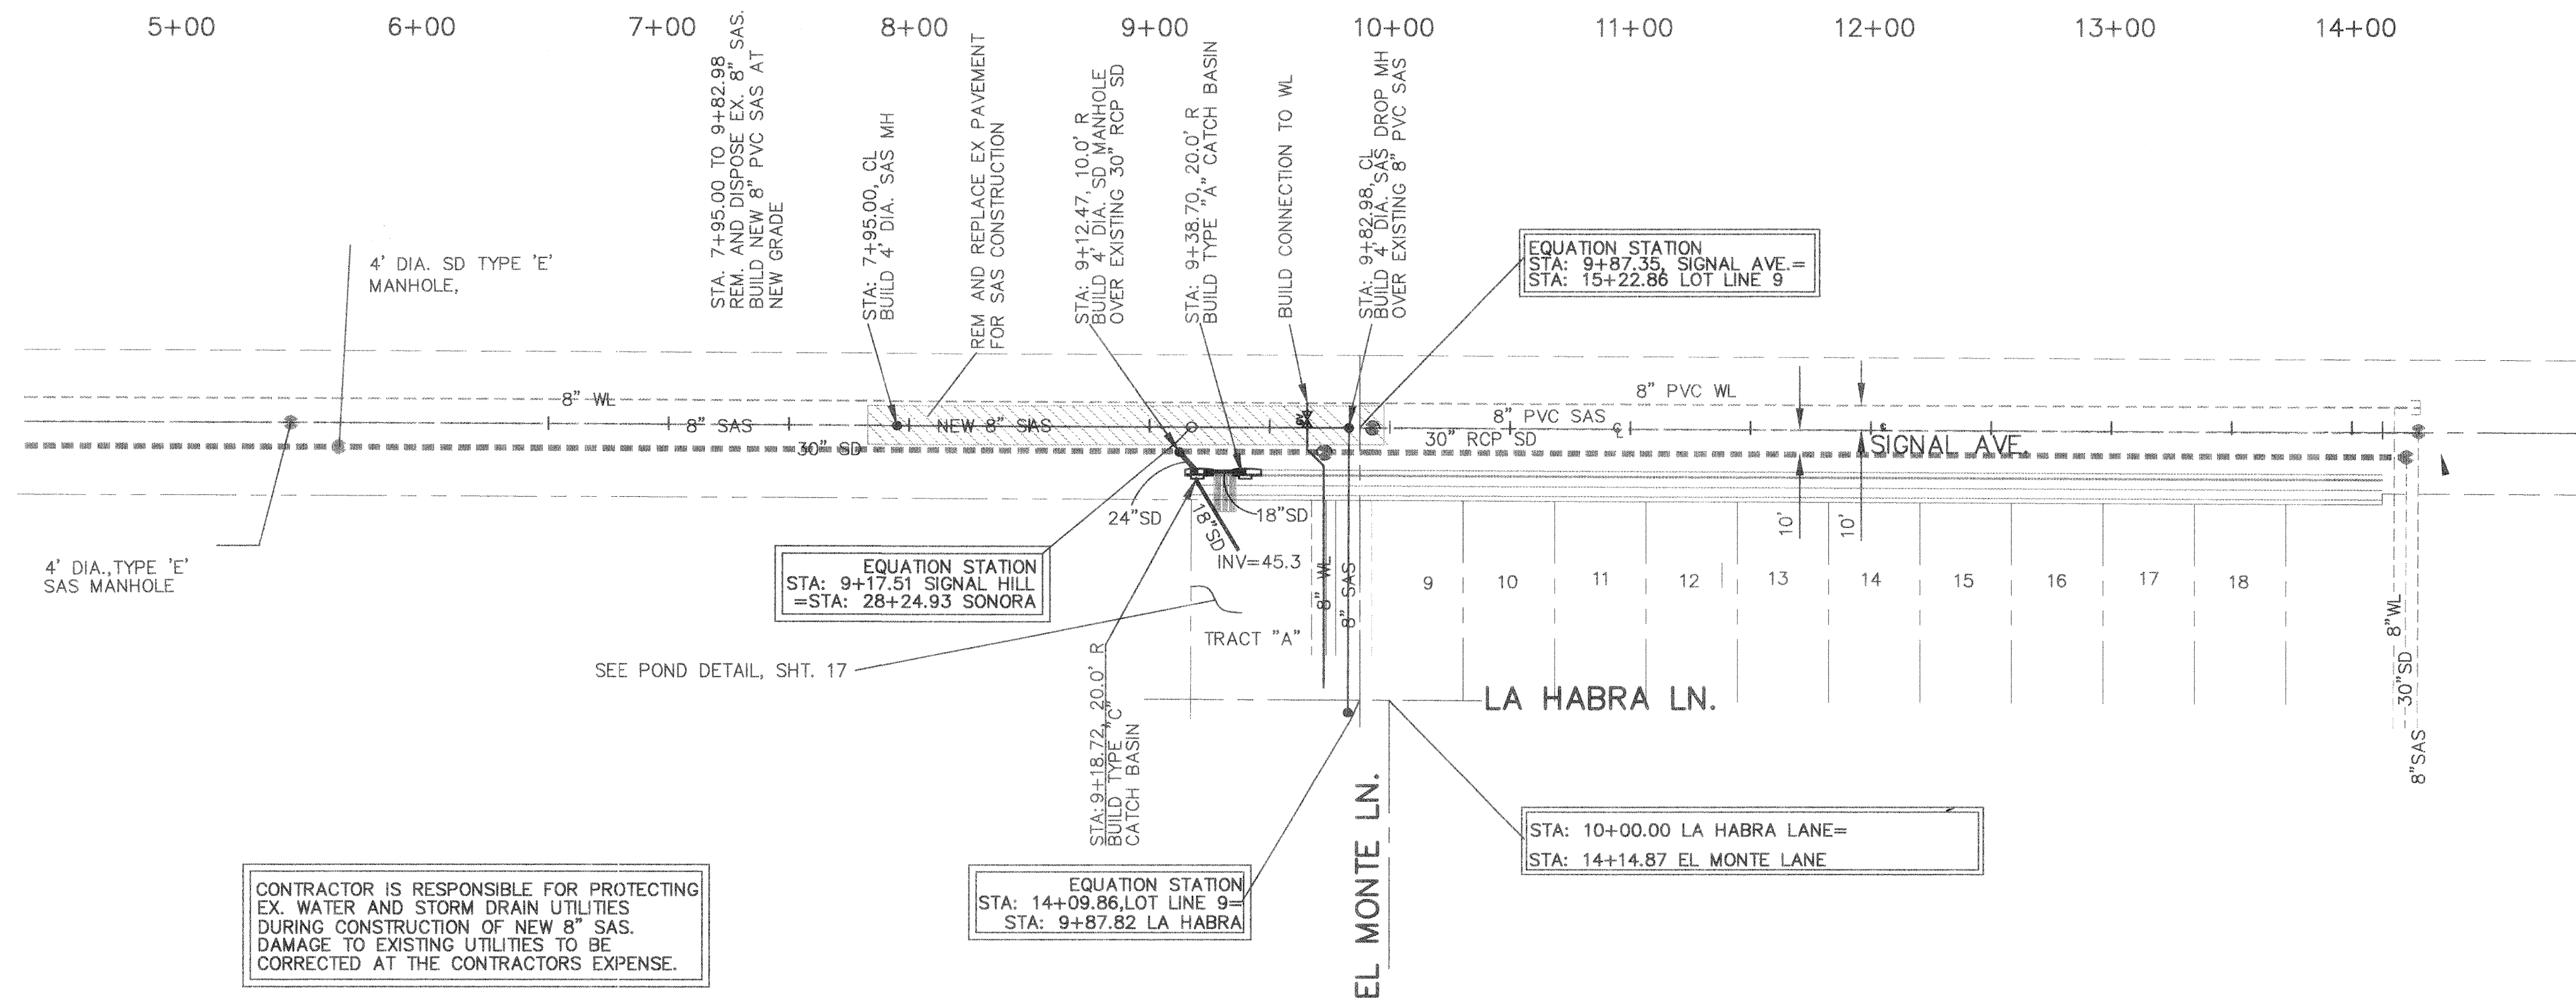

SIGNAL AVENUE

SCALE:  
HORIZ.: 1"=50'  
VERT.: 1"= 5'

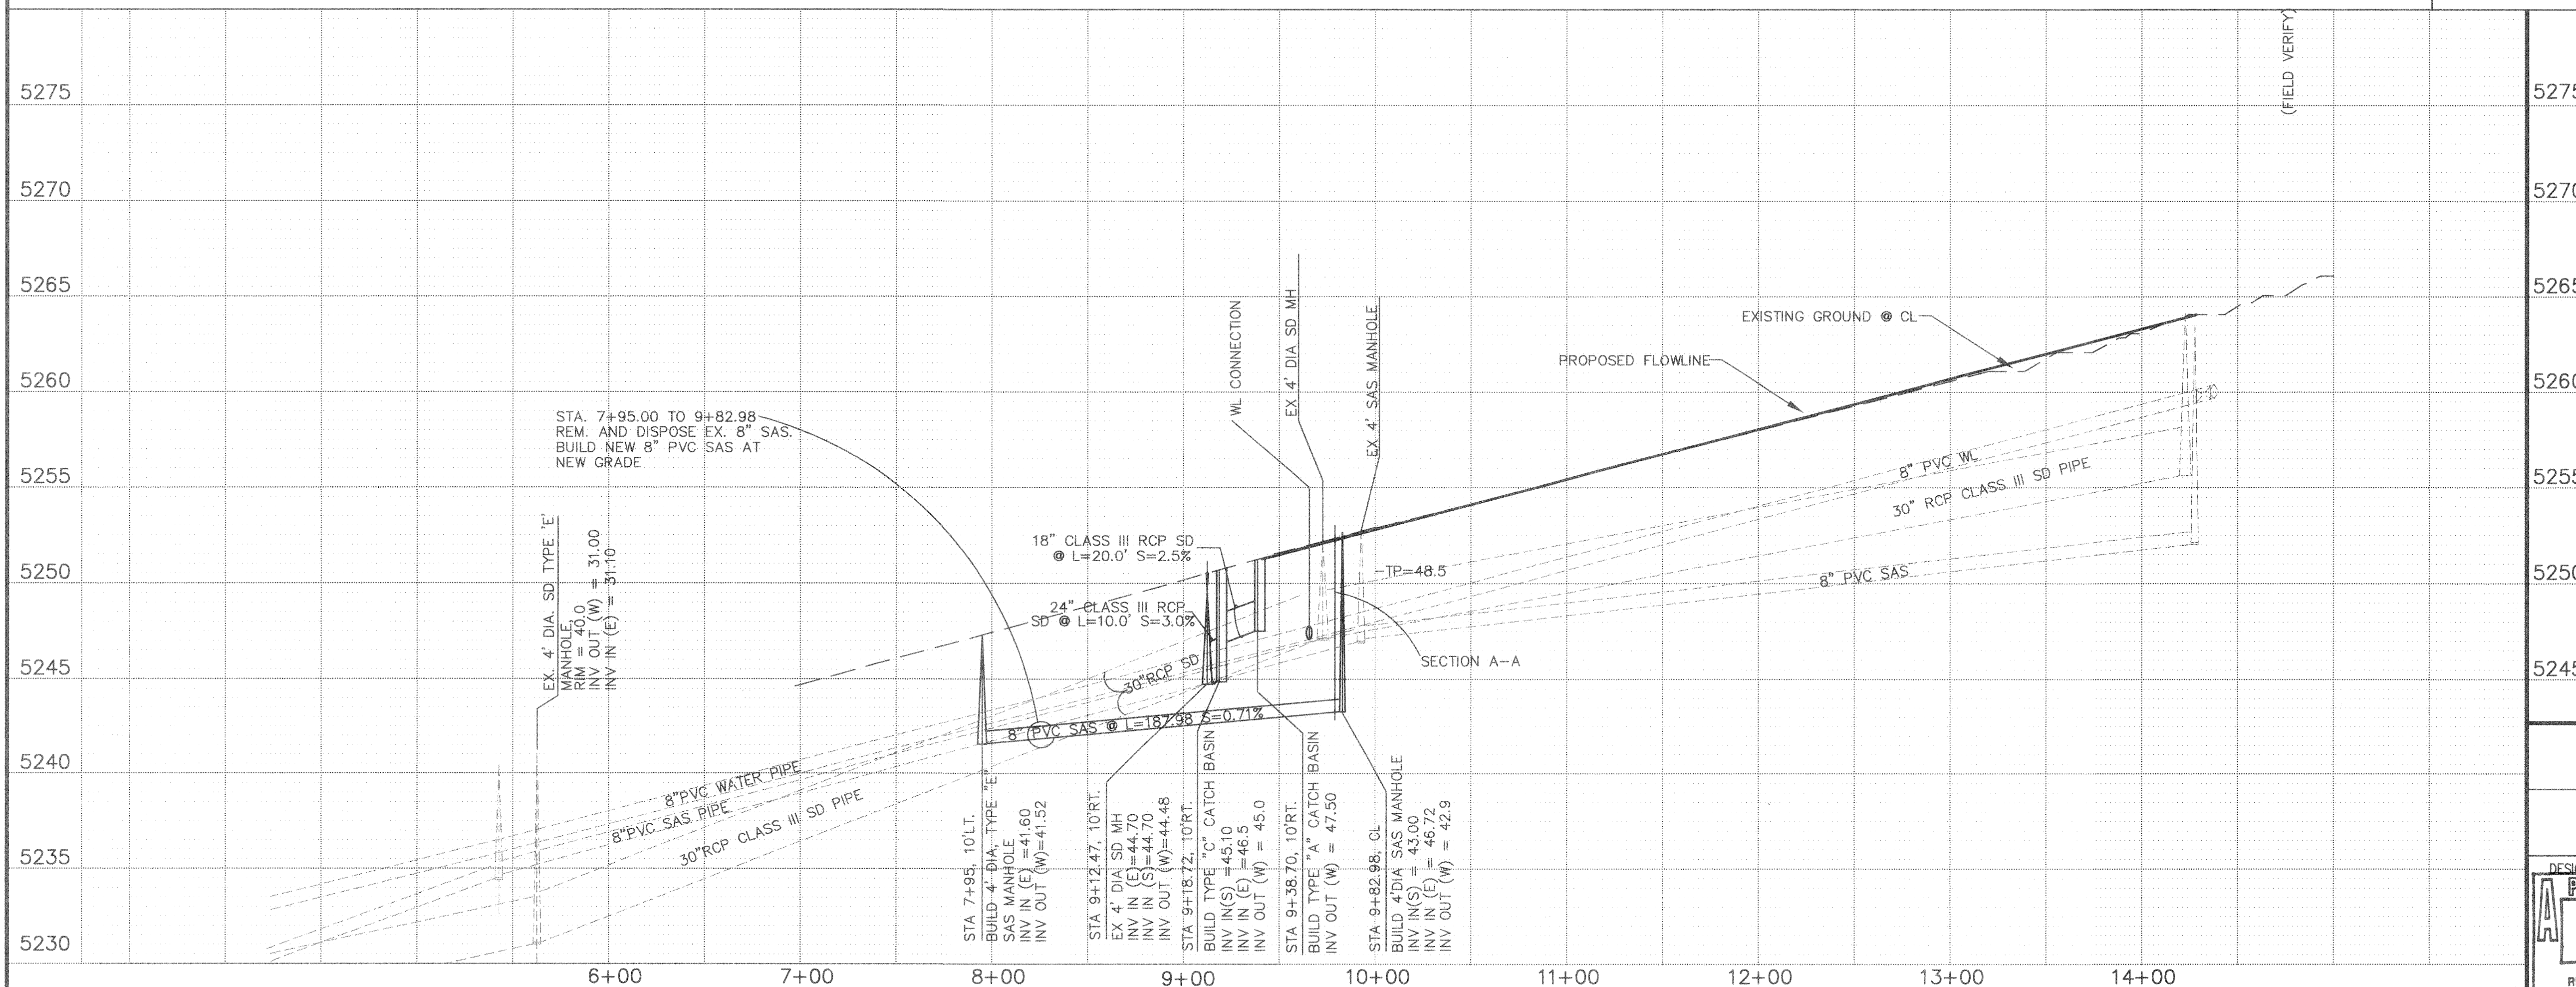

### GENERAL UTILITY NOTES

1. ALL STATIONS AND OFFSET DIMENSIONS ARE BASED ON EXISTING CENTERLINE OF SIGNAL BLVD. 60 FT. R-O-W.
2. REMOVE AND REPLACE EXISTING PAVEMENT PER COA STD. DWG#2465.
3. CONSTRUCT 4' dia., TYPE "C" MANHOLES PER COA STD. DWG#2101.
4. CONSTRUCT CONCRETE BLOCKING PER PER COA STD. DWG#2320.
5. CONSTRUCT VALVE BOXES PER COA STD. DWG#2325. USE TYPE "B" VALVE BOXES.
6. CONSTRUCT FIRE HYDRANTS PER COA STD. DWG#2340. USE FULL RESTRAINT ON HYDRANT LEGS FROM MAIN TO HYDRANT FLANGE AND RESTAIN ON MAINLINE, 5' MINIMUM, EACH SIDE OF TEE.
7. CONSTRUCT SINGLE AND DOUBLE WATER SERVICE LINES PER COA STD. DWGS #2361, 2362 AND 2363.
8. SANITARY AND STORM DRAIN PIPE LENGTHS ARE COMPUTED CENTERLINE OF MANHOLE TO CENTERLINE OF MANHOLE. SLOPES ARE COMPUTED FROM INVERT OF MANHOLE TO INVERT OF MANHOLE.
9. SANITARY AND STORM DRAIN MANHOLE RIM ELEVATIONS GIVEN ARE APPROXIMATE. THE CONTRACTOR IS ULTIMATELY RESPONSIBLE FOR ADJUSTING ALL RIM ELEVATIONS TO FINAL PAVEMENT ELEVATIONS.
10. CONSTRUCT CATCH BASINS PER COA STD. DWGS. #2201-2203, 2205-2207, 2215, 2216 2220 AND 2221. GRATE INVERTS ELEVATIONS GIVEN ARE APPROXIMATE. THE CONTRACTOR IS ULTIMATELY RESPONSIBLE FOR ADJUSTING GRATE ELEVATIONS TO FINAL PAVEMENT ELEVATIONS.

| |
|---|
| |</ |
|---|

### LEGEND

- EXISTING MANHOLE
- EXISTING FIRE HYDRANT
- EXISTING GATE VALVE
- PROPOSED WATERLINE
- PROPOSED SANITARY SEWER
- PROPOSED MANHOLE
- PROPOSED FIRE HYDRANT
- PROPOSED GATE VALVE
- PROPOSED REDUCER
- PROPOSED SINGLE METER, WATER SERVICE LINE
- PROPOSED DOUBLE METER, WATER SERVICE LINES
- PROPOSED SANITARY SEWER SERVICE LINE

CITY OF ALBUQUERQUE  
PUBLIC WORKS DEPARTMENT  
TRANSPORTATION DEVELOPMENT

SIGNAL AVE. UTILITY PLAN & PROFILE  
SIGNAL HILL SUBDIVISION



CITY ENGINEER APPROVAL

MO./DAY/YR. MO./DAY/YR.

City Project No.  
556181


Zone Map No.  
C-18-Z

Sheet 14 Of 17



Profile view of a sewer line. The vertical axis shows elevation in feet, ranging from 5280 to 5320. The horizontal axis shows stationing from 10+00 to 15+00. The profile includes the following elements:

- EXISTING GROUND @ CENTERLINE:** Represented by a dashed line.
- EXISTING 16" WL:** Represented by a solid line with a vertical curve.
- NEW 16" WL:** Represented by a solid line with a vertical curve.
- Vertical Curve Data:**
  - TP=5297.0 (Tangent Point)
  - TP=5297.1 (Tangent Point)
  - TP=5297.5 (Tangent Point)
  - TP=5298.1 (Tangent Point)
  - TP=5299.0 (Tangent Point)
  - TP=5300.71 (Tangent Point)
- Coverage:**
  - 4' MIN. COVER (between existing and new lines)
  - 3' MIN. COVER (between existing line and ground)
- Vertical Curve Type:** (1) 16"-11.25 deg. VERT. BEND
- Intersecting Streets:** WILSHIRE AVE. and CORONA AVE.

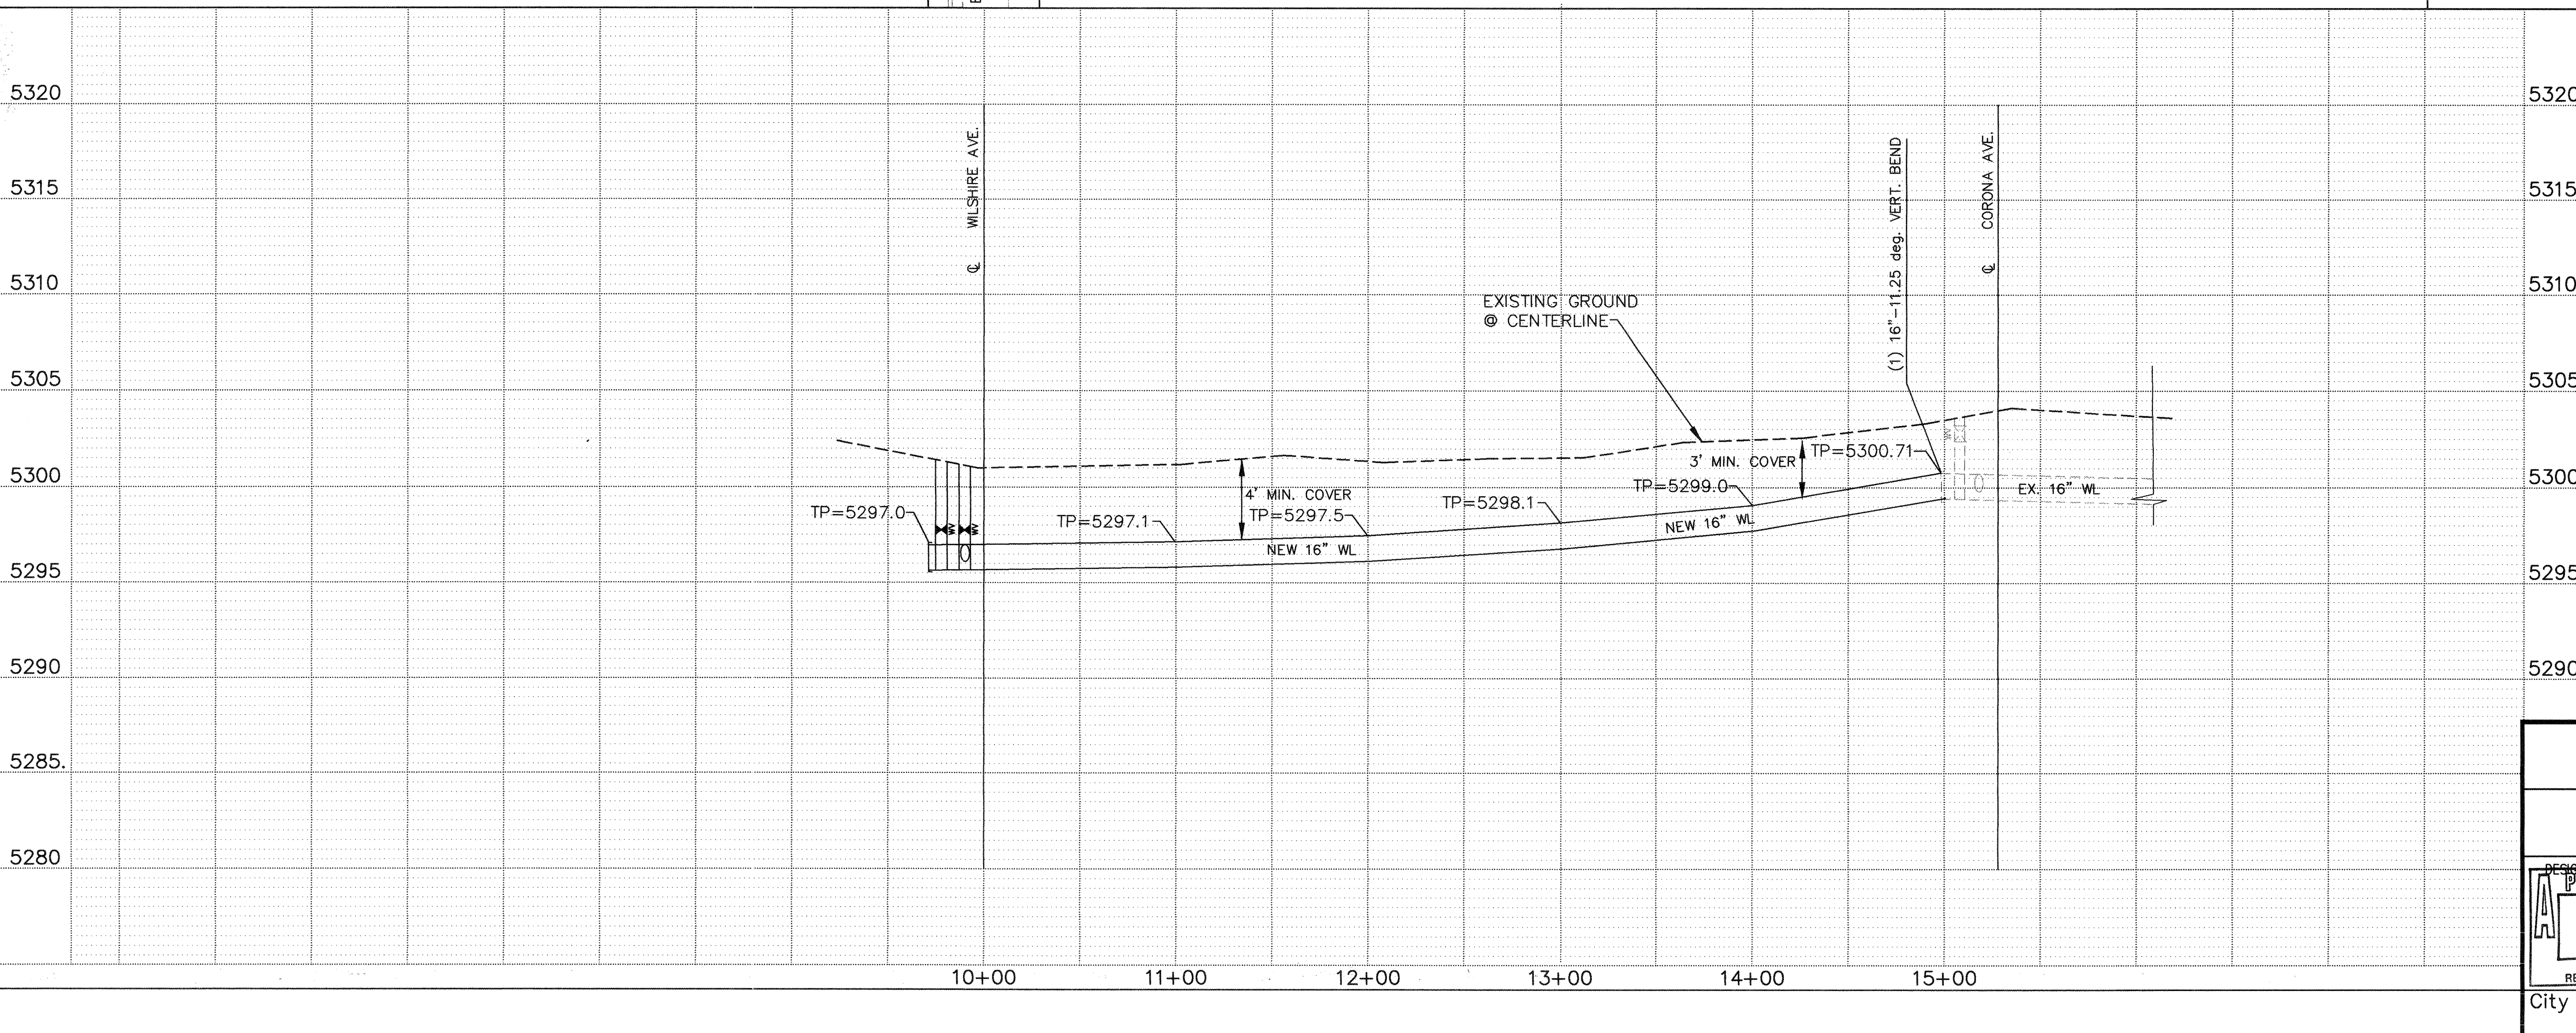

|  |                     |
|--|---------------------|
|  | 5320                |
|  | 5315                |
|  | 5310                |
|  | 5305                |
|  | 5300                |
|  | 5295                |
|  | 5290                |
|  | APR 2018            |
|  | CITY OF ALBUQUERQUE |

- |   |                                            |
|---|--------------------------------------------|
| <h2 style="margin: 0;">WATER SHUT-OFF PLAN</h2>   |                                            |
| <p>CONTRACTOR WILL BE RESPONSIBLE FOR THE TIMING AND COORDINATION OF THE WATER SHUT-OFF REQUIREMENTS IN CONJUNCTION WITH THE COMPLETION OF THIS PROJECT.</p> <p>AT LEAST FIVE (5) WORKING DAYS PRIOR TO CONSTRUCTION, THE CONTRACTOR SHALL CONTACT PWD/WATER SYSTEMS DIVISION (857-8200) TO INITIATE IMPLEMENTATION OF THIS WATER SHUT-OFF PLAN.</p> <p>ALL NEW WATERLINE/FIRE HYDRANT INSTALLATIONS MUST BE FLUSHED PRIOR TO BACKFILLING OF LINES. ONLY CITY OF ALB. PERSONEL TO OPERATE VALVES.</p> <ul style="list-style-type: none"> <li>- CLOSE VALVES 3, 4 AND 5</li> <li>- REMOVE EX. 16" CAP</li> <li>- MAKE NON-PRESSURE CONNECTION</li> <li>- CONSTRUCT NEW 16" WATERLINE</li> <li>- OPEN EX. VALVES 3, 4 AND 5</li> <li>- CONTRACTOR SHALL NOTIFY IN ADVANCE, ALL SUBDIVISION RESIDENCES OF SHUT-OFF.</li> </ul> <p>CONTRACTOR SHALL CONTACT CITY WATER SYSTEMS TO INSPECT EX. 16" VALVE AND VERIFY THAT VALVE IS IN GOOD WORKING CONDITION, PRIOR TO RELOCATION.</p> |                                            |
| <h3 style="margin: 0;">LEGEND</h3>   |                                            |
| ○   | EXISTING MANHOLE                           |
| ◊   | EXISTING FIRE HYDRANT                      |
| ·   | EXISTING GATE VALVE                        |
| —————   | PROPOSED WATERLINE                         |
| —————   | PROPOSED SANITARY SEWER                    |
| ●   | PROPOSED MANHOLE                           |
| ⊠   | PROPOSED FIRE HYDRANT                      |
| ⊠   | PROPOSED GATE VALVE                        |
| ▽   | PROPOSED REDUCER                           |
| ————— ⊠   | PROPOSED SINGLE METER, WATER SERVICE LINE  |
| ————— ⊠ ⊠   | PROPOSED DOUBLE METER, WATER SERVICE LINES |
| ————— ○   | PROPOSED SANITARY SEWER SERVICE LINE       |


  

|   |   |
|---|---|
| <p>CITY OF ALBUQUERQUE<br/>PUBLIC WORKS DEPARTMENT<br/>TRANSPORTATION DIVISION</p>   |   |
| <h2 style="margin: 0;">LOUISIANA BLVD. UTILITY PLAN &amp; SIGNAL HILL SUBDIVISION</h2>   |   |
| <div style="border: 1px solid black; padding: 5px; margin-bottom: 5px;"> <p style="text-align: center;">IN REVIEW COMMITTEE</p> <p style="text-align: center; font-weight: bold; font-size: 1.2em;">PROVED</p> <p style="text-align: center;">NOV 22 1996</p> <p style="text-align: center; font-size: 0.8em;">DESIGN REVIEW COMMITTEE</p> </div> | <div style="border: 1px solid black; padding: 5px; height: 100px; position: relative;"> <div style="position: absolute; top: 5px; right: 5px; text-align: right;"> <p style="margin: 0;">CITY ENGINEER APPROVAL</p> </div> </div> |
| <p>Project No. 5561.81</p>   | <p>Zone Map No. C-18-Z</p>   |

|                 |             |
|-----------------|-------------|
| ENT<br>MENT     |             |
| c PROFILE<br>DN |             |
| MO./DAY/YR.     | MO./DAY/YR. |
|                 |             |
|                 |             |
| Sheet 15 Of 17  |             |




SCANNED BY  
MESA REPRO

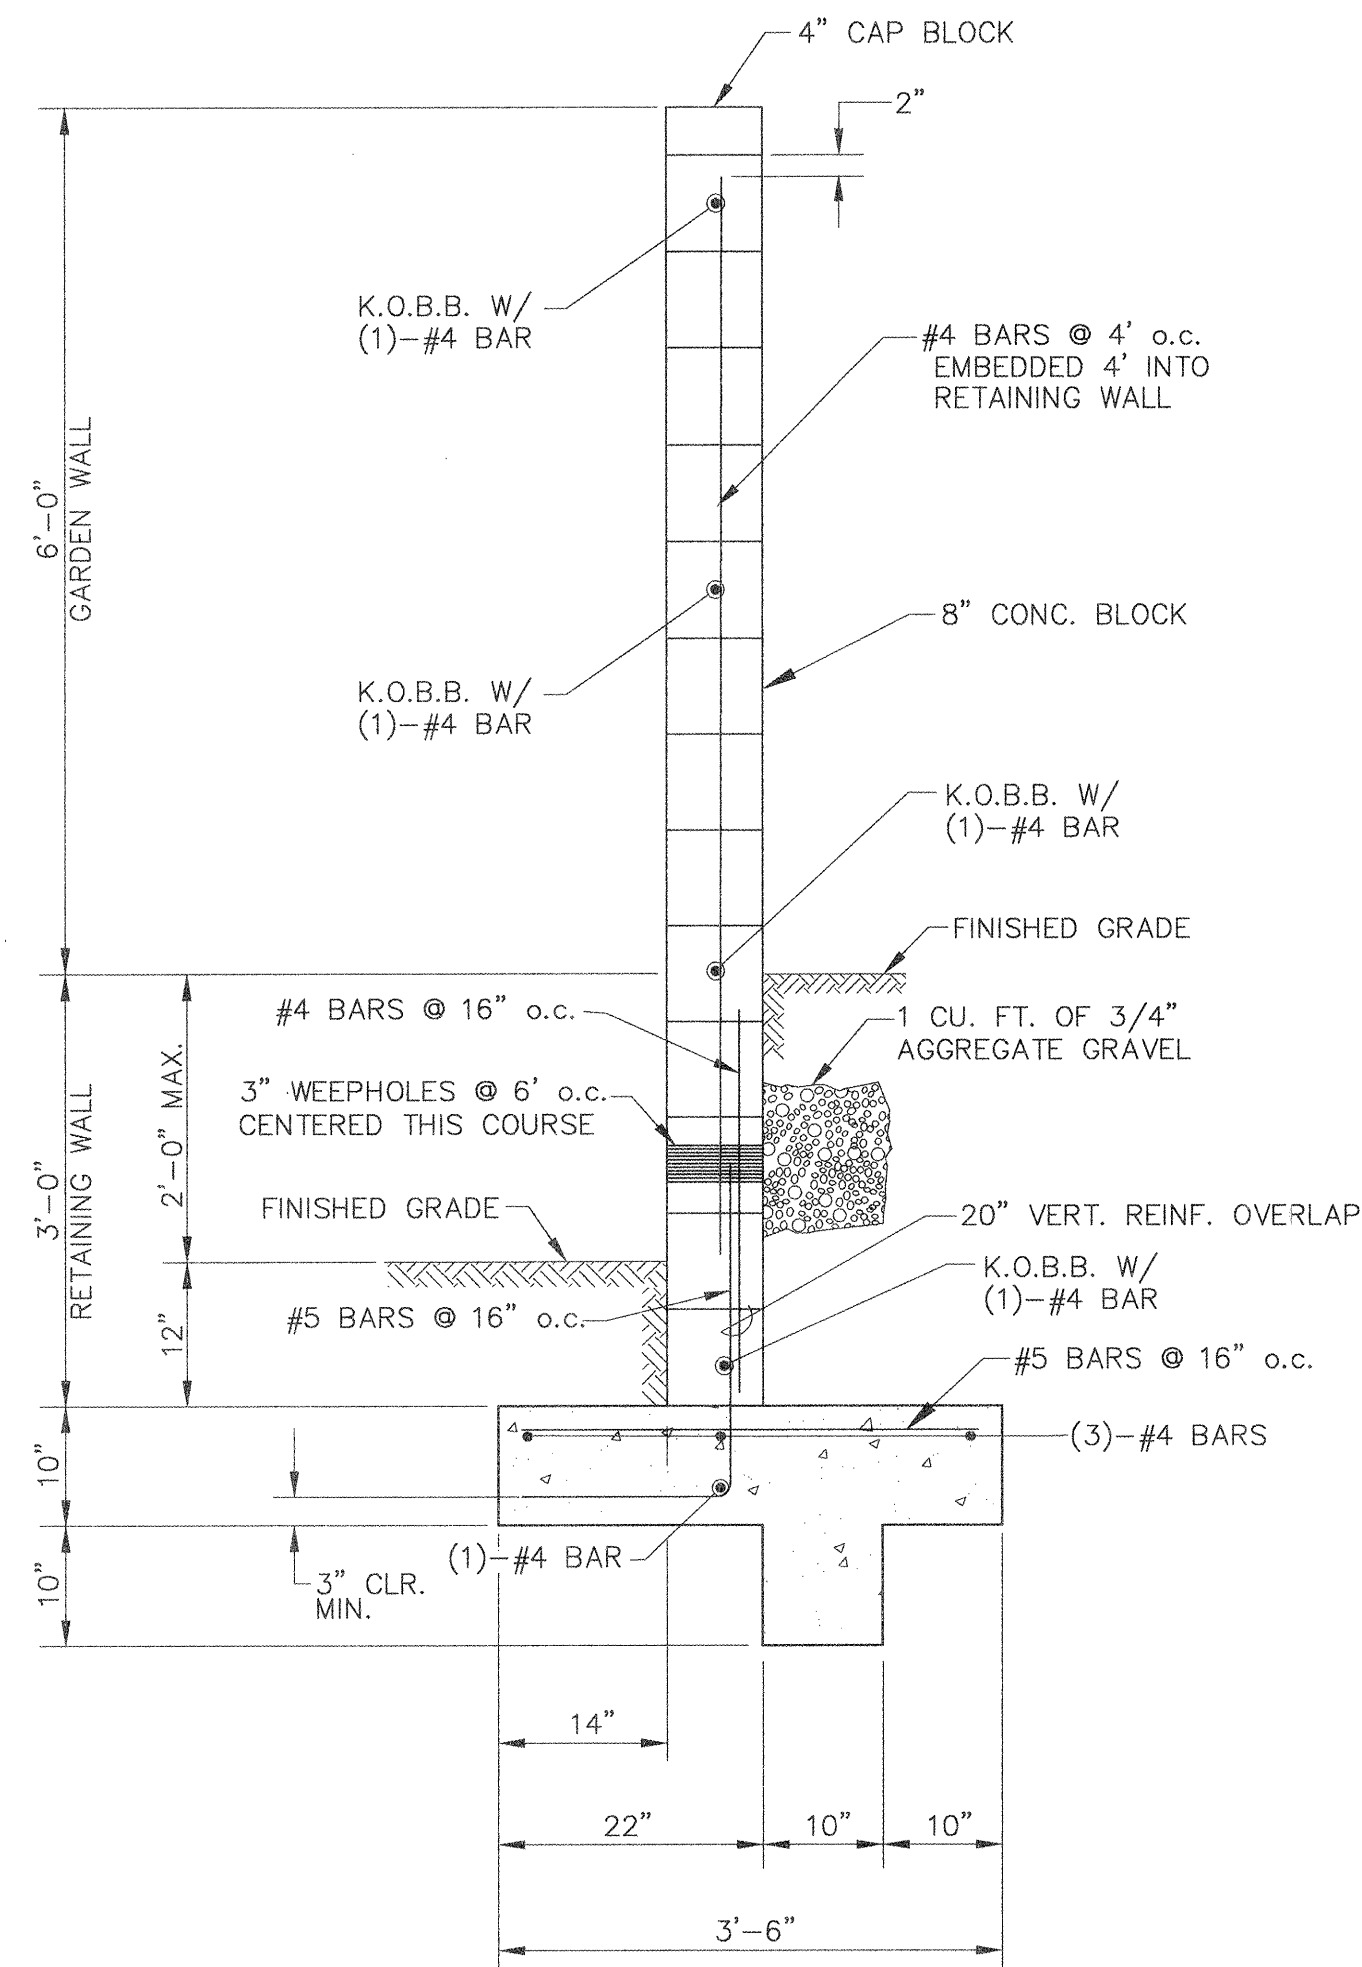


1'-6" TO 2'-0" RETAINING WALL  
W/GARDEN WALL EXTENSION

SCALE:  $3/4" = 1'-0"$

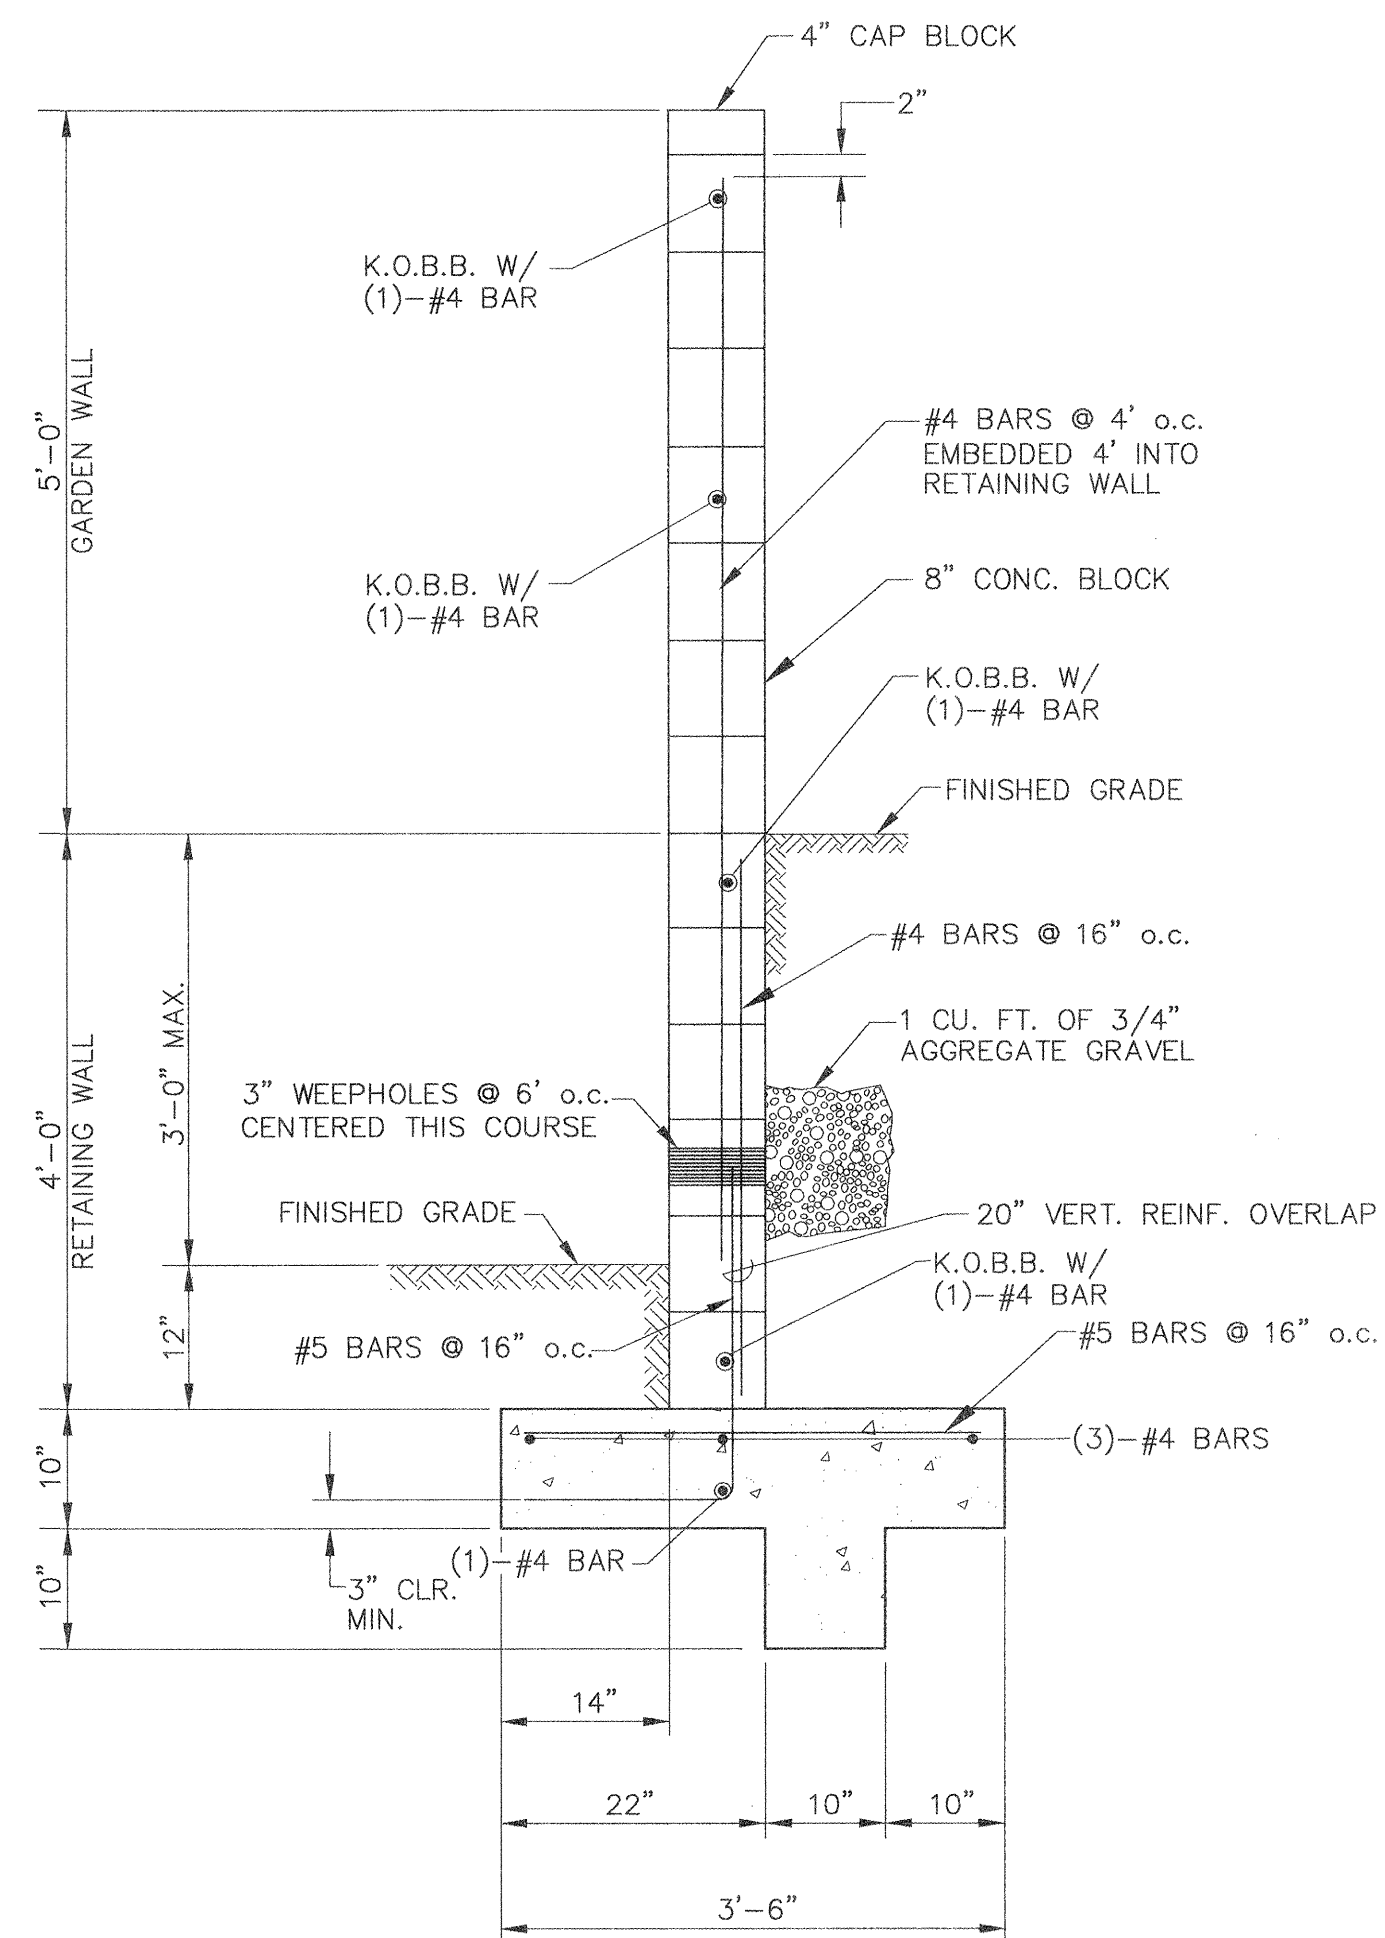


2'-0" TO 3'-0" RETAINING WALL  
W/GARDEN WALL EXTENSION

SCALE:  $3/4" = 1'-0"$

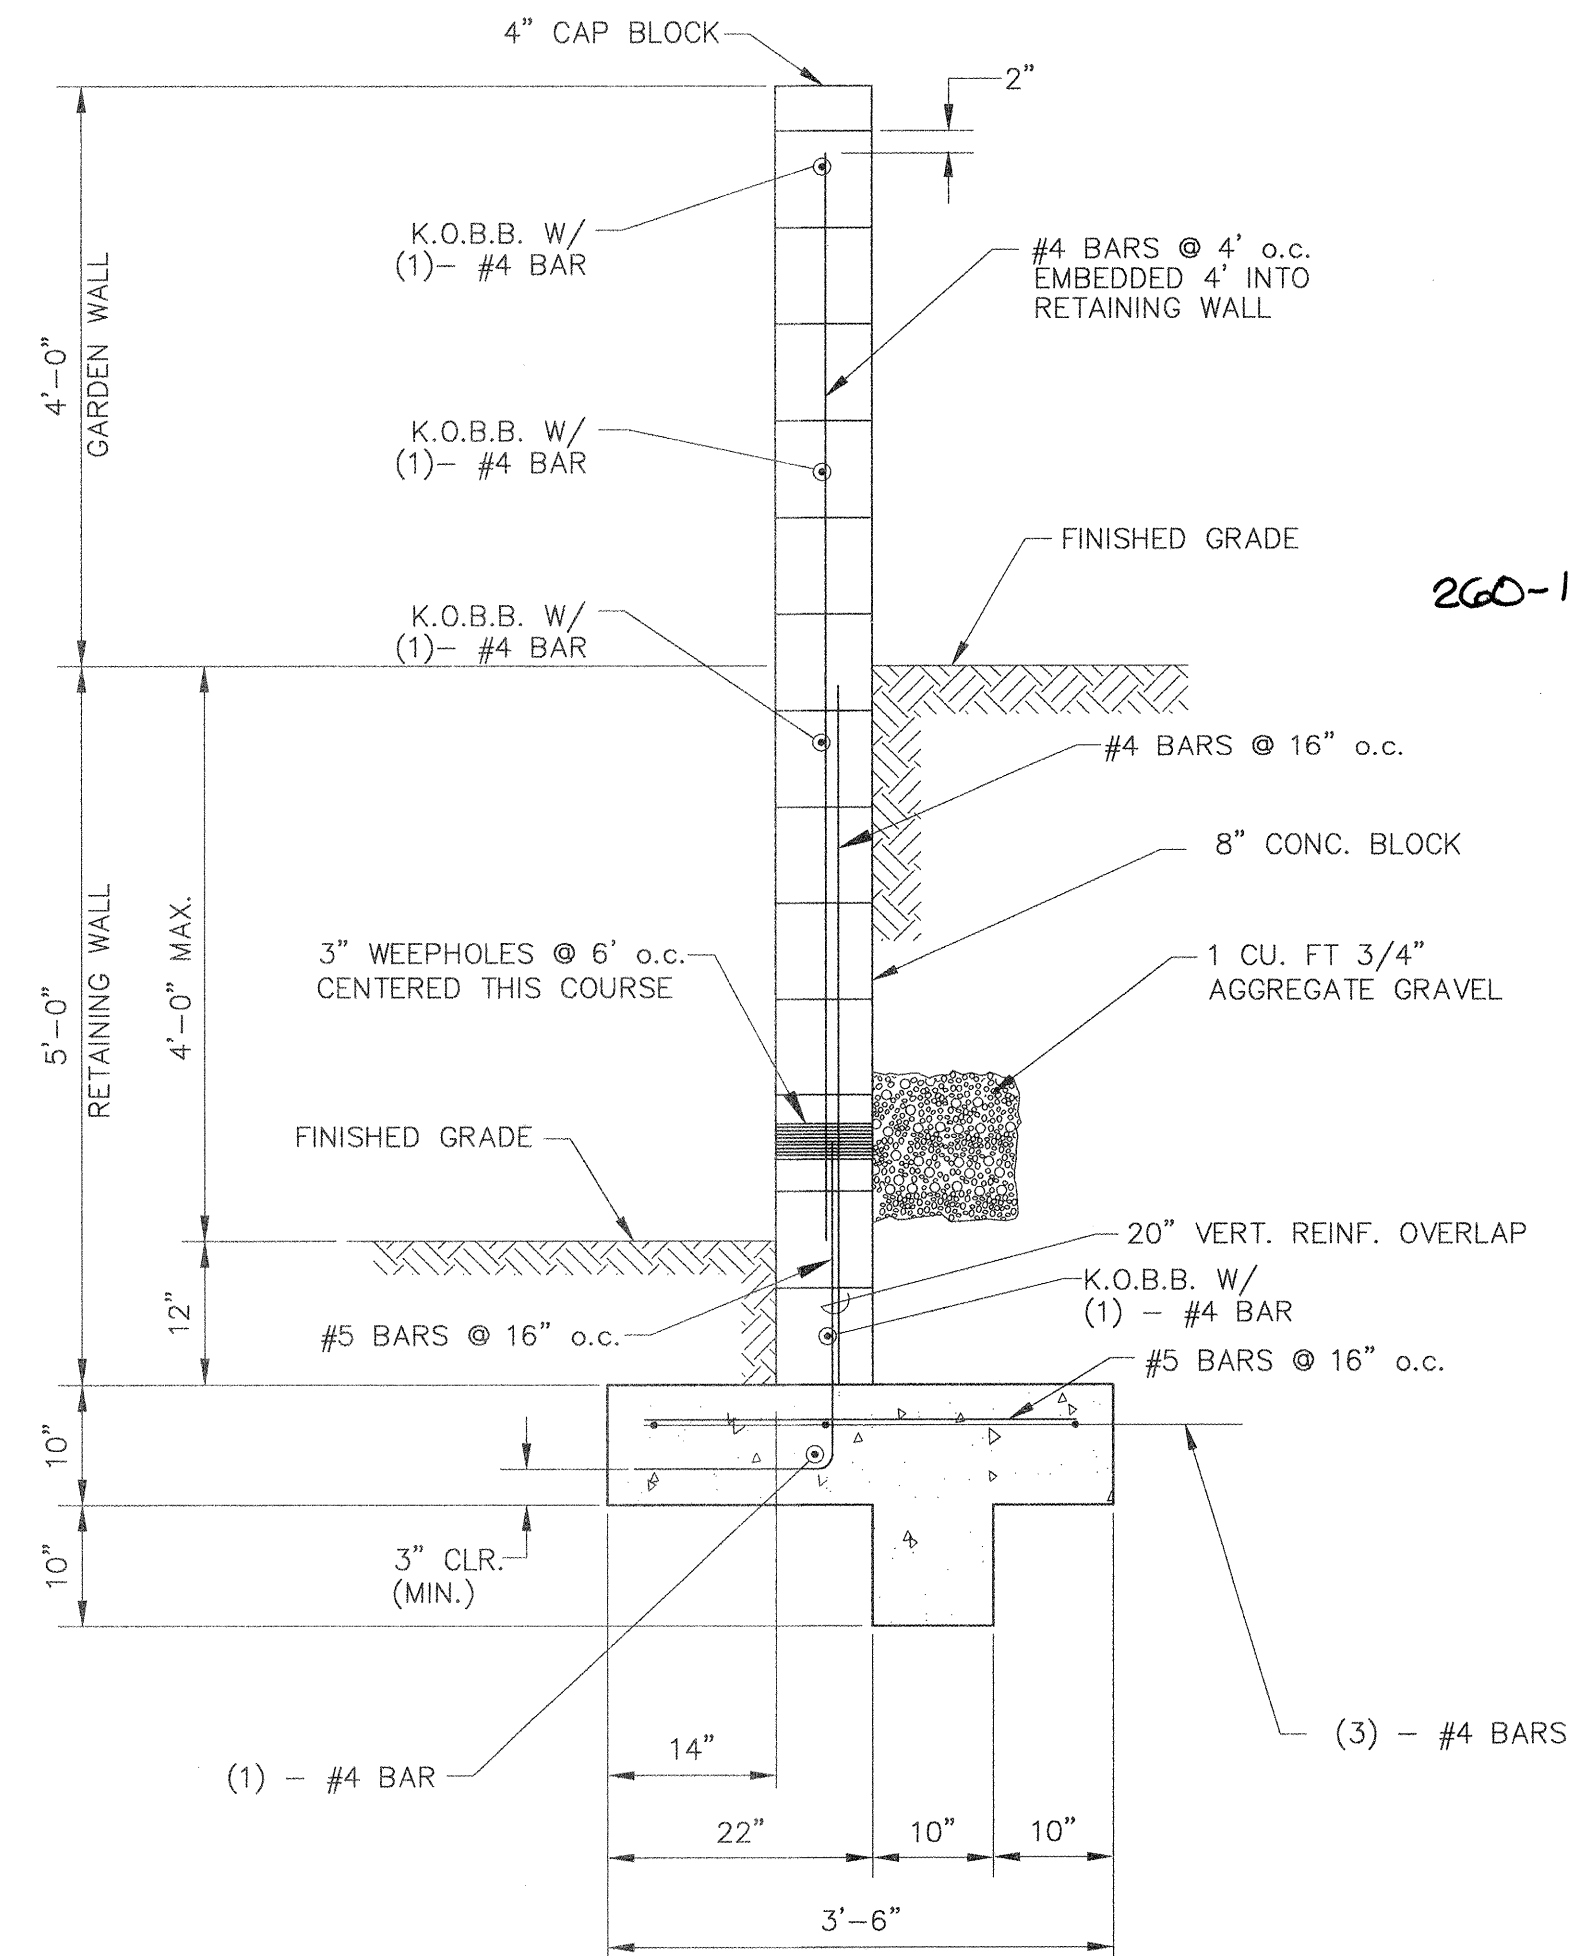


3'-0" TO 4'-0" RETAINING WALL  
W/GARDEN WALL EXTENSION

SCALE:  $3/4" = 1'-0"$

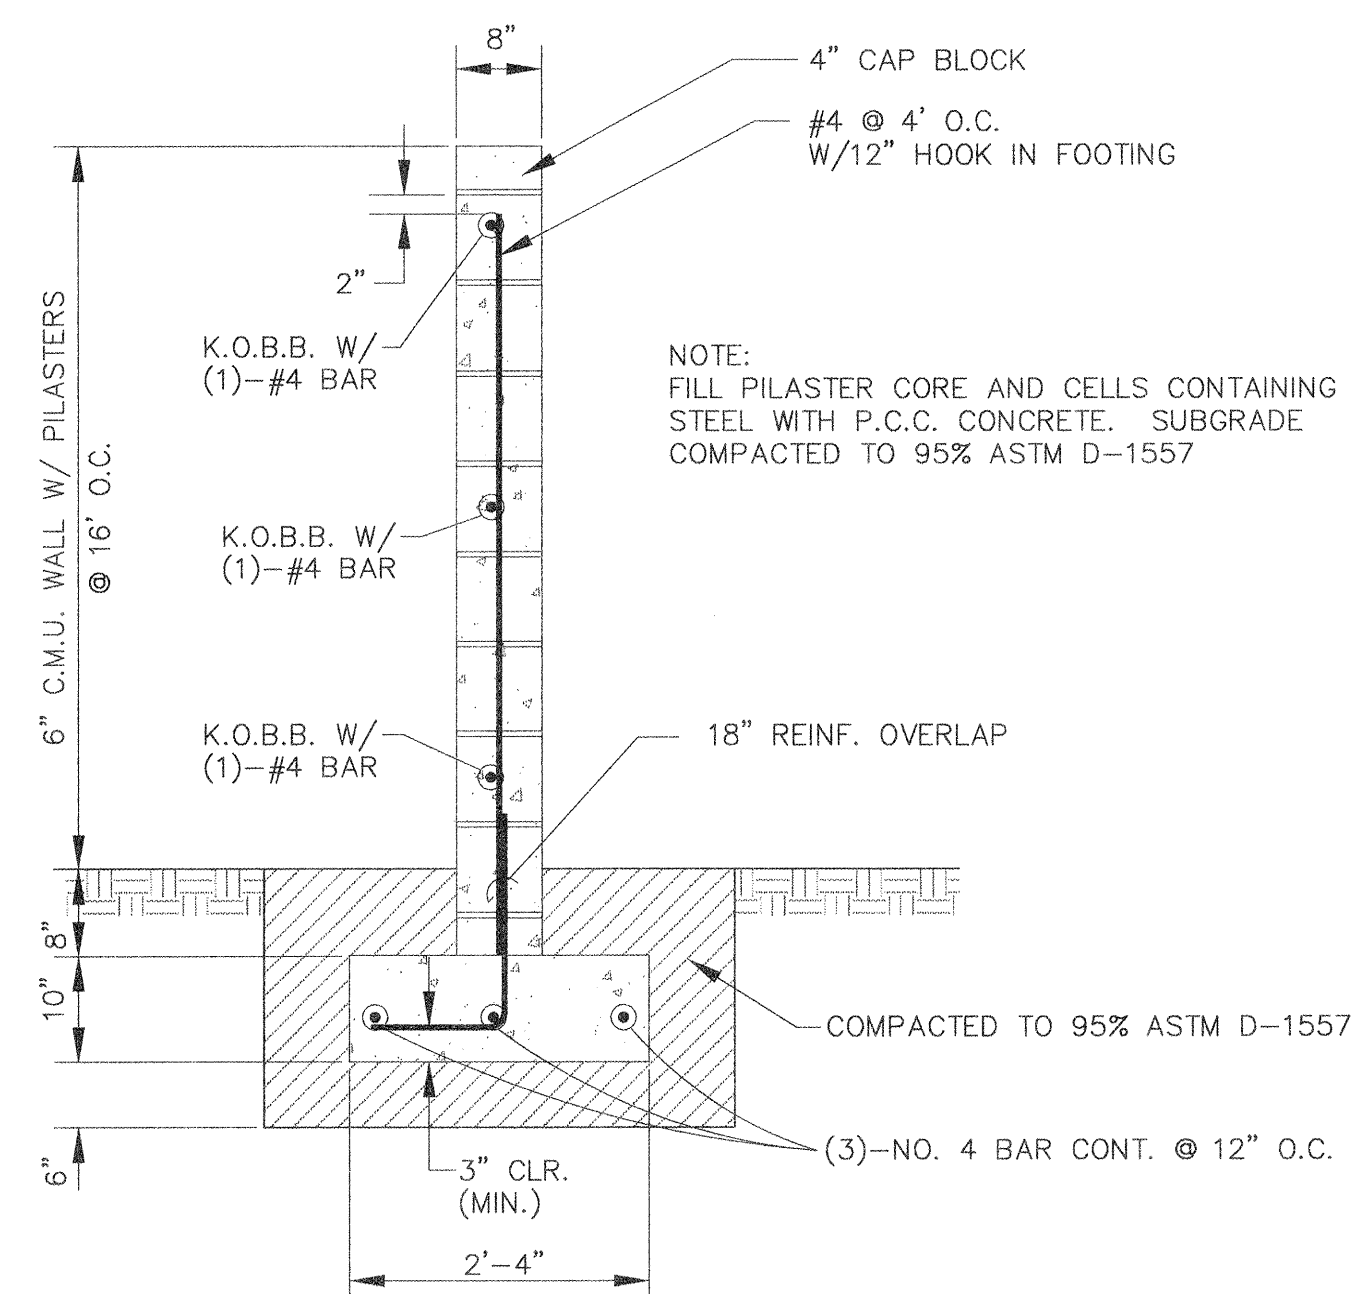

CMU GARDEN WALL DETAIL

NTS

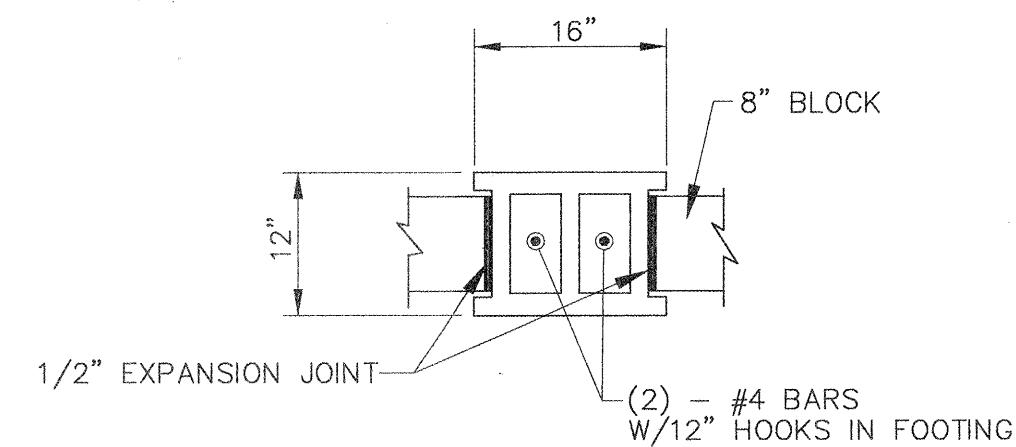

### PILASTER DETAIL

SCALE:  $3/4" = 1'-0"$

GENERAL NOTES FOR RETAINING WALL

1. REINFORCE CLEARANCE IN ALL CMU = 2-3/4" MAX.
2. REINFORCE CLEARANCE IN ALL CONCRETE = 2" MIN., UNLESS OTHERWISE NOTED.
3. 1/2" FELT EXPANSION JOINT TO BE PROVIDED EVERY 16 FT. IN CMU AND CONCRETE AND AT TRANSITIONS IN SECTIONS.
4. ALL CMU RETAINING WALL CELLS CONTAINING REINFORCEMENT SHALL BE FILLED WITH CONCRETE.
5. ALL FOOTING COMPACTION SHALL BE 95% MODIFIED PROCTOR PER ASTM D-1557.
6. TWO (2) WORKING DAYS BEFORE CONSTRUCTION, CONTRACTOR SHALL NOTIFY LINE LOCATING SERVICE, ~~765-1234~~, FOR UTILITY LOCATIONS. CONTRACTOR SHALL COORDINATE ANY ADJUSTMENTS TO UTILITIES WITH THE UTILITIES COMPANIES.
7. DUR-O-WALL 9 GA. DIAG. EVERY OTHER COURSE MAY BE USED AS AN ALTERNATIVE TO BOND BEAMS.
8. MOISTURE BARRIER COATING SHALL BE APPLIED TO ALL BURIED CMU SURFACES.
9. BACK FILLING AGAINST REINFORCED CONCRETE MASONRY RETAINING WALL SHOULD NOT BE PERMITTED UNTIL AT LEAST 7 DAYS AFTER PLACING THE CORE FILL GROUT, WHERE HEAVY EQUIPMENT IS USED IN BACK FILLING WALLS DESIGNED TO RESIST EARTH PRESSURE ONLY, SUCH EQUIPMENT SHOULD NOT APPROACH CLOSER TO THE TOP OF THE WALL THAN A DISTANCE EQUAL TO THE HEIGHT OF THE WALL. CARE SHOULD ALSO BE TAKEN TO AVOID EXERTING LARGE IMPACT FORCES ON THE WALL AS COULD BE CAUSED BY A LARGE MASS OF MOVING EARTH.
10. INSPECTION OF WALLS DURING CONSTRUCTION BY THE ENGINEER IS REQUIRED FOR ACCEPTANCE.

## MATERIALS

CONCRETE:  $f'_c = 3000$  PSI  
GROUT:  $f'_c = 2500$  PSI  
MORTAR: 1800 PSI (TYPE S)  
MASONRY:  $f'_m = 1500$  PSI  
REINFORCING: GRADE 60

**AVID** ENGINEERING, INC.  
Civil • Structural • Transportation  
6100 Seagull St. NE - Suite 102  
Albuquerque, NM 87109 - (505) 881-5357

CITY OF ALBUQUERQUE  
PUBLIC WORKS DEPARTMENT  
ENGINEERING GROUP

|        |                                         |
|--------|-----------------------------------------|
| TITLE: | SIGNAL HILL SUBDIVISION<br>WALL DETAILS |
|--------|-----------------------------------------|




|                |                 |         |             |          |          |
|----------------|-----------------|---------|-------------|----------|----------|
| APPROVALS      | DESIGN ENGINEER | DATE    | APPROVALS   | ENGINEER | DATE     |
| D.R.C. Check   |                 |         | Water       |          |          |
| Transportation |                 |         | Waste Water |          |          |
| Hydrology      |                 |         |             |          |          |
|                |                 |         |             |          |          |
| PROJECT NO.    | 5561.81         | MAP NO. | C-18-Z      | SHEET    | 16 OF 17 |



SCANNED BY  
MESA REPRO

JOINT RESTRAINT TABLE

| FITTING DESCRIPTION | PIPE | INPUT CODE | PIPE SIZE (IN.) | UNIFIED SOIL CLASS | TEST PRESSURE (PSI) | TRENCH TYPE | DEPTH OF BURY (FT.) | S.F. | BRANCH SIZE (IN.) | RUN LENGTH (FT.) | RECOMMENDED    |
|---------------------|------|------------|-----------------|--------------------|---------------------|-------------|---------------------|------|-------------------|------------------|----------------|
| 16"x10"x10" TEE     | DI   | 3          | 16              | SM                 | 150                 | 4           | 3                   | 1.5  | 10                | 10               | REST @ FITTING |
| 16"x8"x8" TEE       | DI   | 3          | 16              | SM                 | 150                 | 4           | 3                   | 1.5  | 8                 | 8                | REST @ FITTING |
| VALVES/DEAD END     | DI   | 5          | 16              | SM                 | 150                 | 4           | 3                   | 1.5  | N/A               | N/A              | 83'            |
| 90° BEND            | DI   | 1          | 16              | SM                 | 150                 | 4           | 3                   | 1.5  | N/A               | N/A              | 38'            |
| 11.25° VERT BEND    | DI   | 2          | 16              | SM                 | 150                 | 4           | 3 & 4               | 1.5  | N/A               | N/A              | 8' 3/3'        |
| 16"x10"x10" TEE     | PVC  | 3          | 16              | SM                 | 150                 | 4           | 3                   | 1.5  | 10                | 10               | REST @ FITTING |
| 16"x8"x8" TEE       | PVC  | 3          | 16              | SM                 | 150                 | 4           | 3                   | 1.5  | 8                 | 10               | REST @ FITTING |
| VALVES/DEAD END     | PVC  | 5          | 16              | SM                 | 150                 | 4           | 3                   | 1.5  | N/A               | N/A              | 131'           |
| 90° BEND            | PVC  | 1          | 16              | SM                 | 150                 | 4           | 3                   | 1.5  | N/A               | N/A              | 46'            |
| 11.25° VERT BEND    | PVC  | 2          | 16              | SM                 | 150                 | 4           | 3 & 4               | 1.5  | N/A               | N/A              | 13' 4/4'       |
| 8"x8"x8" TEE        | PVC  | 3          | 8               | SM                 | 150                 | 4           | 3                   | 1.5  | 8                 | 10               | 19'            |
| 8"x8"x6" TEE        | PVC  | 3          | 8               | SM                 | 150                 | 4           | 3                   | 1.5  | 6                 | 10               | REST @ FITTING |
| VALVES/DEAD END     | PVC  | 5          | 8               | SM                 | 150                 | 4           | 3                   | 1.5  | N/A               | N/A              | 72'            |
| REDUCER 8" TO 6"    | PVC  | 4          | 8               | SM                 | 150                 | 4           | 3                   | 1.5  | N/A               | N/A              | 39' 30'        |
| 90°, 8" BEND        | PVC  | 1          | 8               | SM                 | 150                 | 4           | 3                   | 1.5  | N/A               | N/A              | 26'            |
| 6"x6"x6" TEE        | PVC  | 3          | 6               | SM                 | 150                 | 4           | 3                   | 1.5  | 6                 | 10               | 3'             |
| VALVES/DEAD END     | PVC  | 5          | 6               | SM                 | 150                 | 4           | 3                   | 1.5  | N/A               | N/A              | 55'            |
| 90°, 6" BEND        | PVC  | 1          | 6               | SM                 | 150                 | 4           | 3                   | 1.5  | N/A               | N/A              | 20'            |

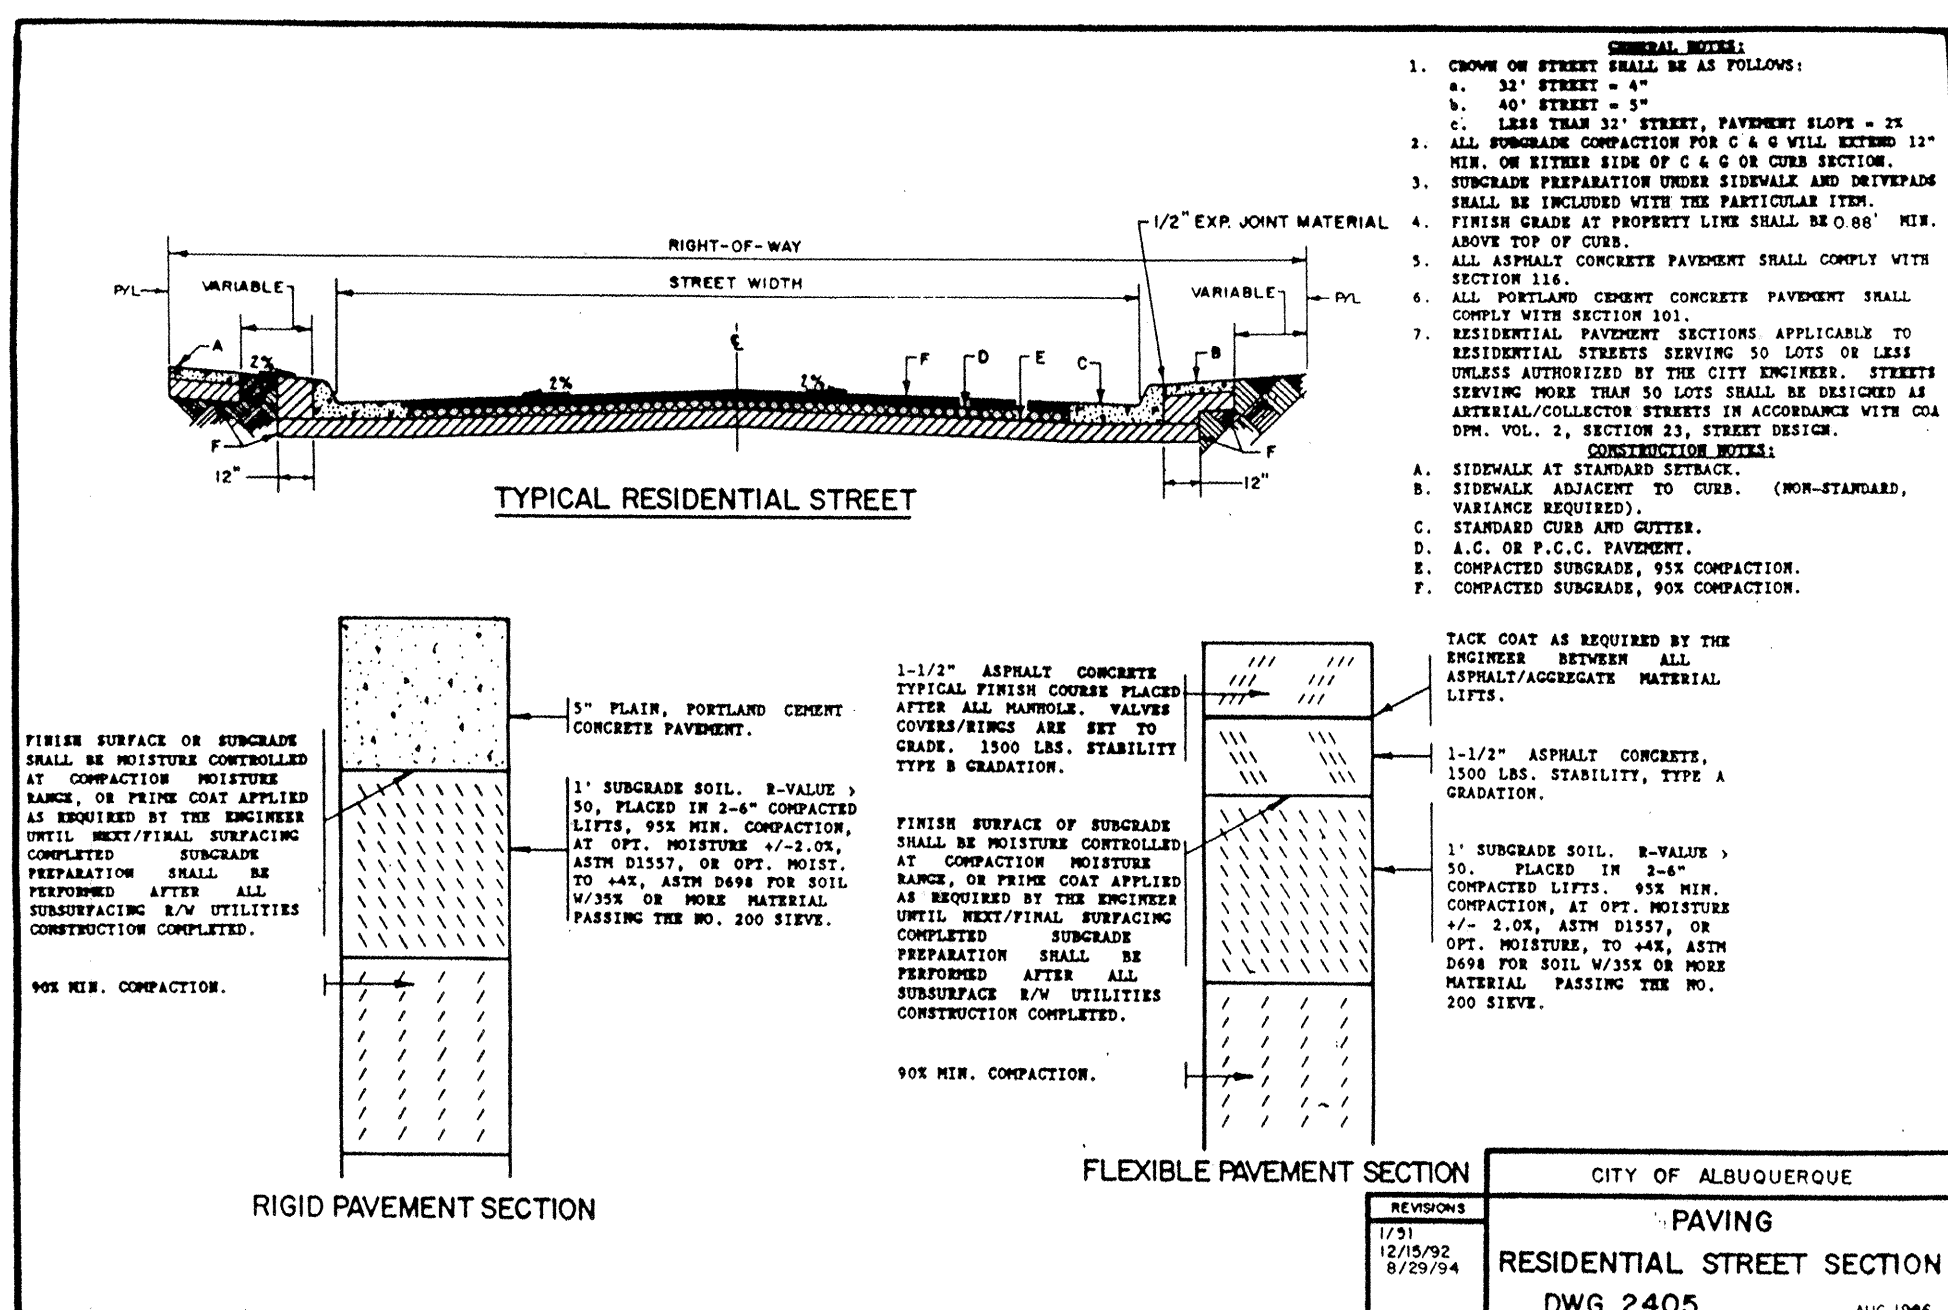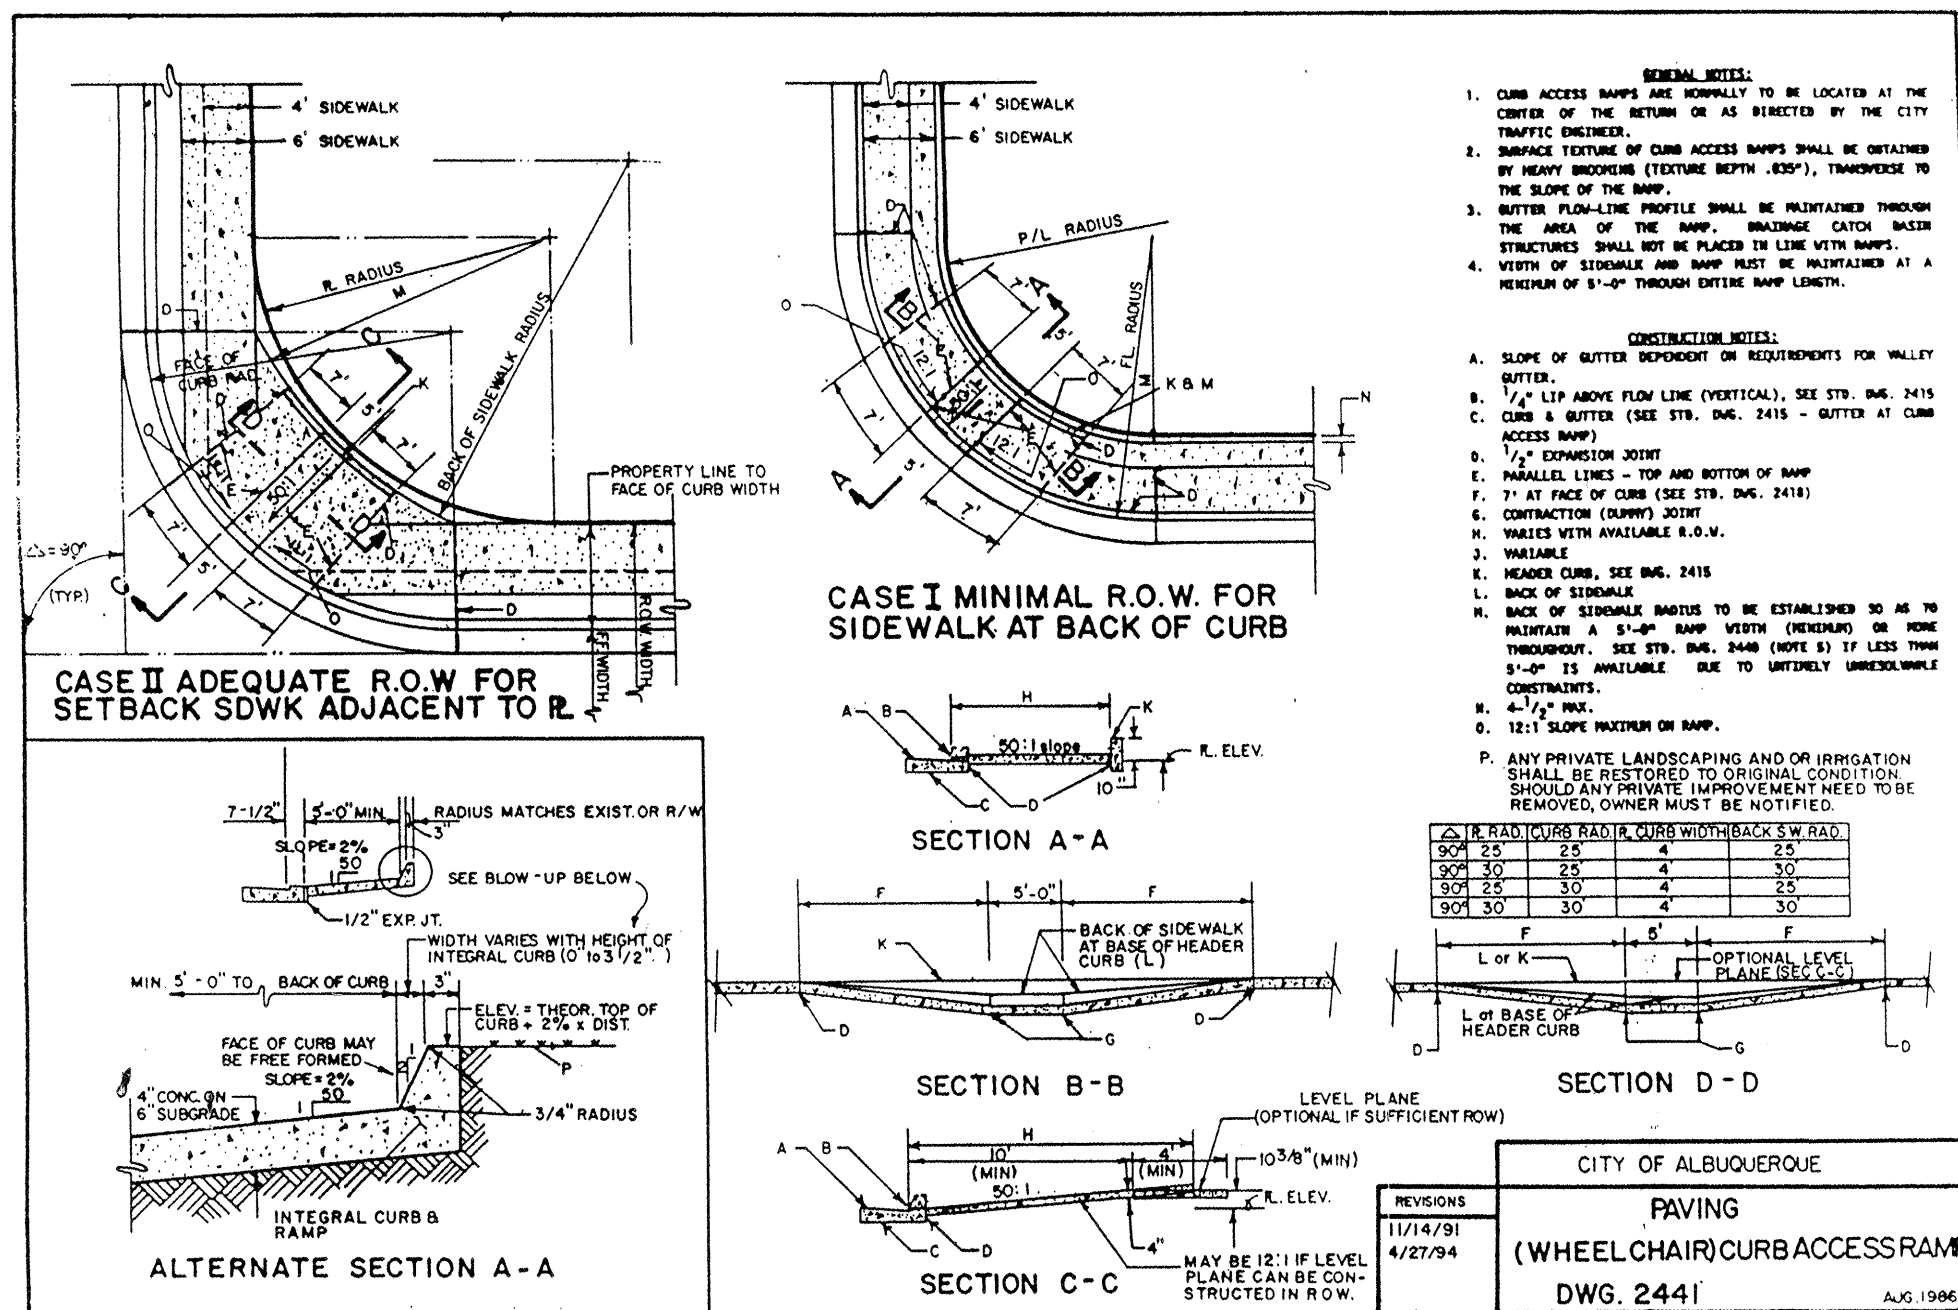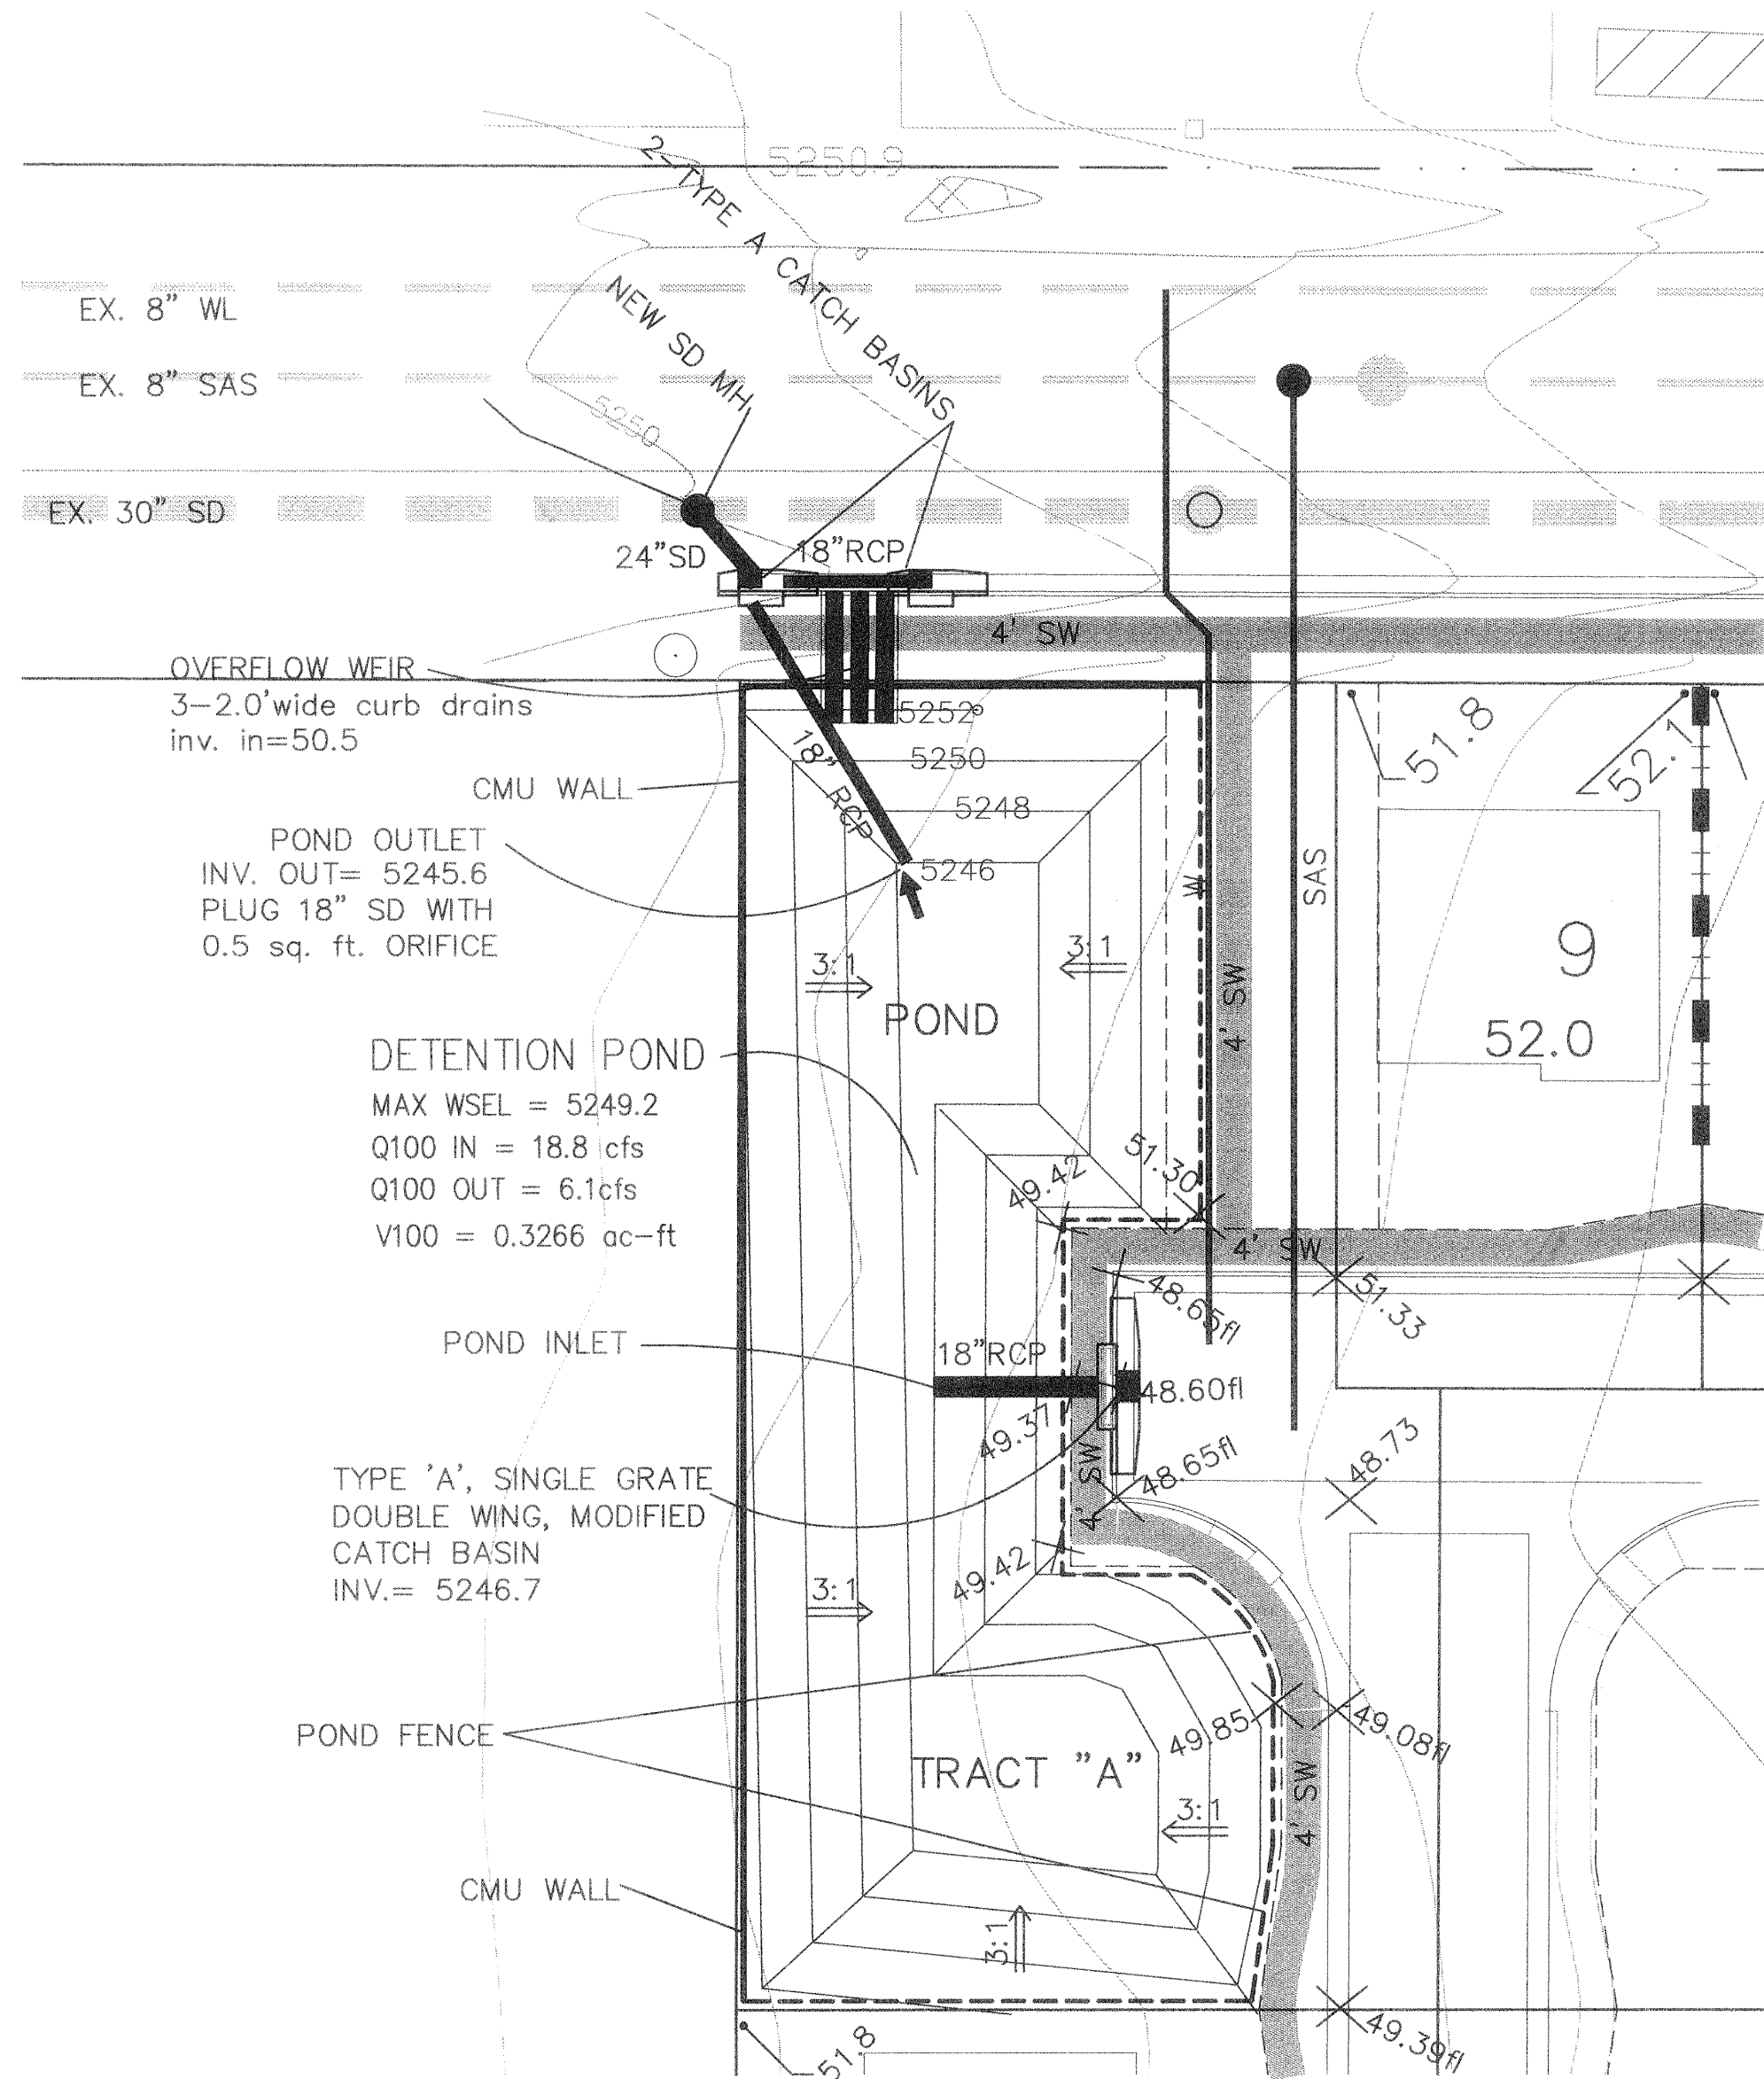

POND DETAIL

SCALE 1"=20'

|                 |  |                    |  |   |  |                      |  |
|-----------------|--|--------------------|--|---|--|----------------------|--|
| ENGINEER'S SEAL |  | SURVEY INFORMATION |  | BENCH MARKS   |  | AS BUILT INFORMATION |  |
|                 |  | FIELD NOTES        |  | THE STATION MARK IS A STANDARD ASS ALUMINUM CAP STAMPED "9-C18 1985". LOCATED IN THE SOUTHWEST QUADRANT OF THE INTERSECTION OF WILSHIRE AVENUE AND SAN PEDRO AVENUE N.E. |  | CONTRACTOR           |  |
|                 |  | NO.                |  | DATE   |  | DATE                 |  |
| REMARKS         |  | BY                 |  | DATE   |  | DATE                 |  |
| DESIGN          |  | DATE               |  | DATE   |  | DATE                 |  |
| DRAWN BY        |  | DATE               |  | DATE   |  | DATE                 |  |
| CHECKED BY      |  | DATE               |  | DATE   |  | DATE                 |  |

|                                                                              |  |                        |  |
|------------------------------------------------------------------------------|--|------------------------|--|
| CITY OF ALBUQUERQUE<br>PUBLIC WORKS DEPARTMENT<br>TRANSPORTATION DEVELOPMENT |  |                        |  |
| DETAILS<br>SIGNAL HILL SUBDIVISION                                           |  |                        |  |
| DESIGN REVIEW COMMITTEE                                                      |  | CITY ENGINEER APPROVAL |  |
|                                                                              |  |                        |  |
| City Project No.<br>556181                                                   |  | Zone Map No.<br>C-18-Z |  |
| Sheet<br>17                                                                  |  | Of<br>17               |  |