




**ALBUQUERQUE METROPOLITAN
ARROYO FLOOD CONTROL
AUTHORITY**

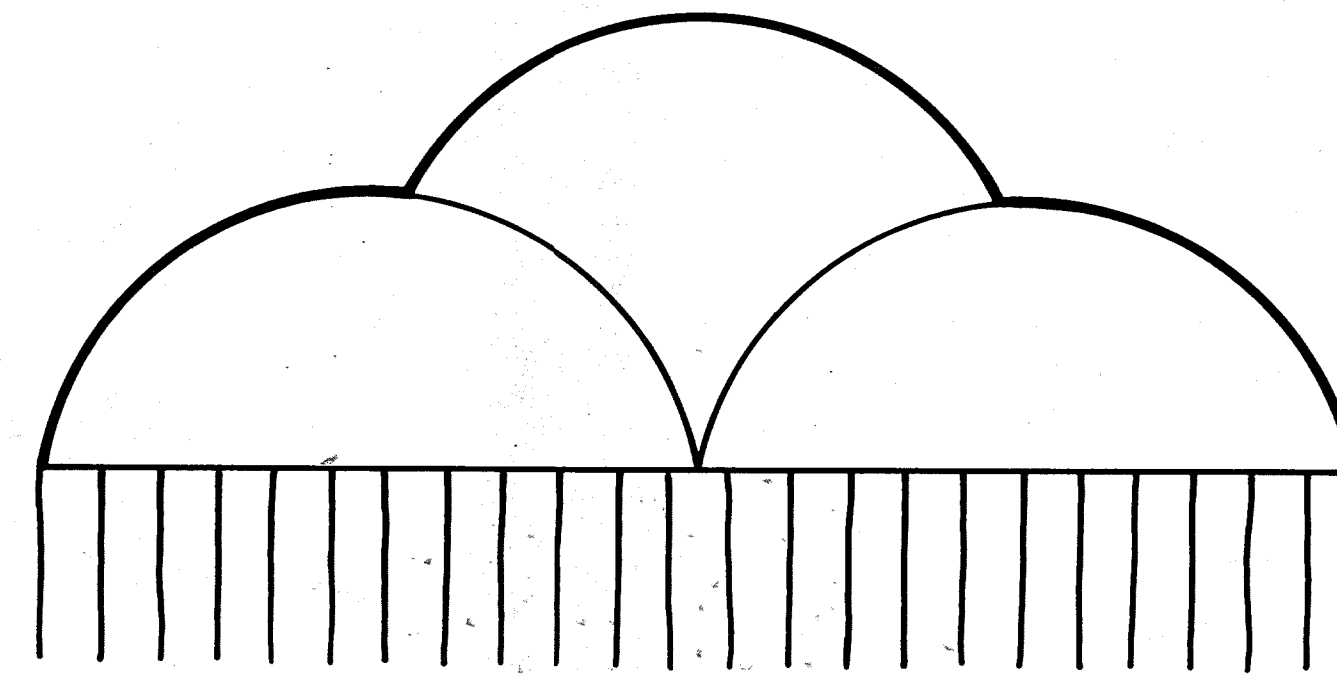


**CONSTRUCTION PLANS
FOR
7-BAR CHANNEL**

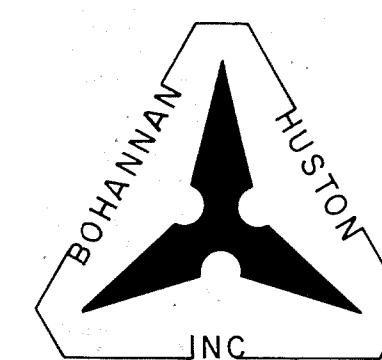

1 2 3 4 5 6 7 8 9 10 11 12
08 00 10 18 6

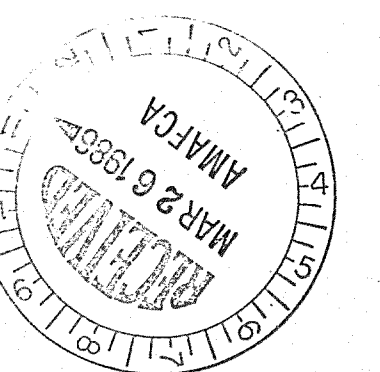

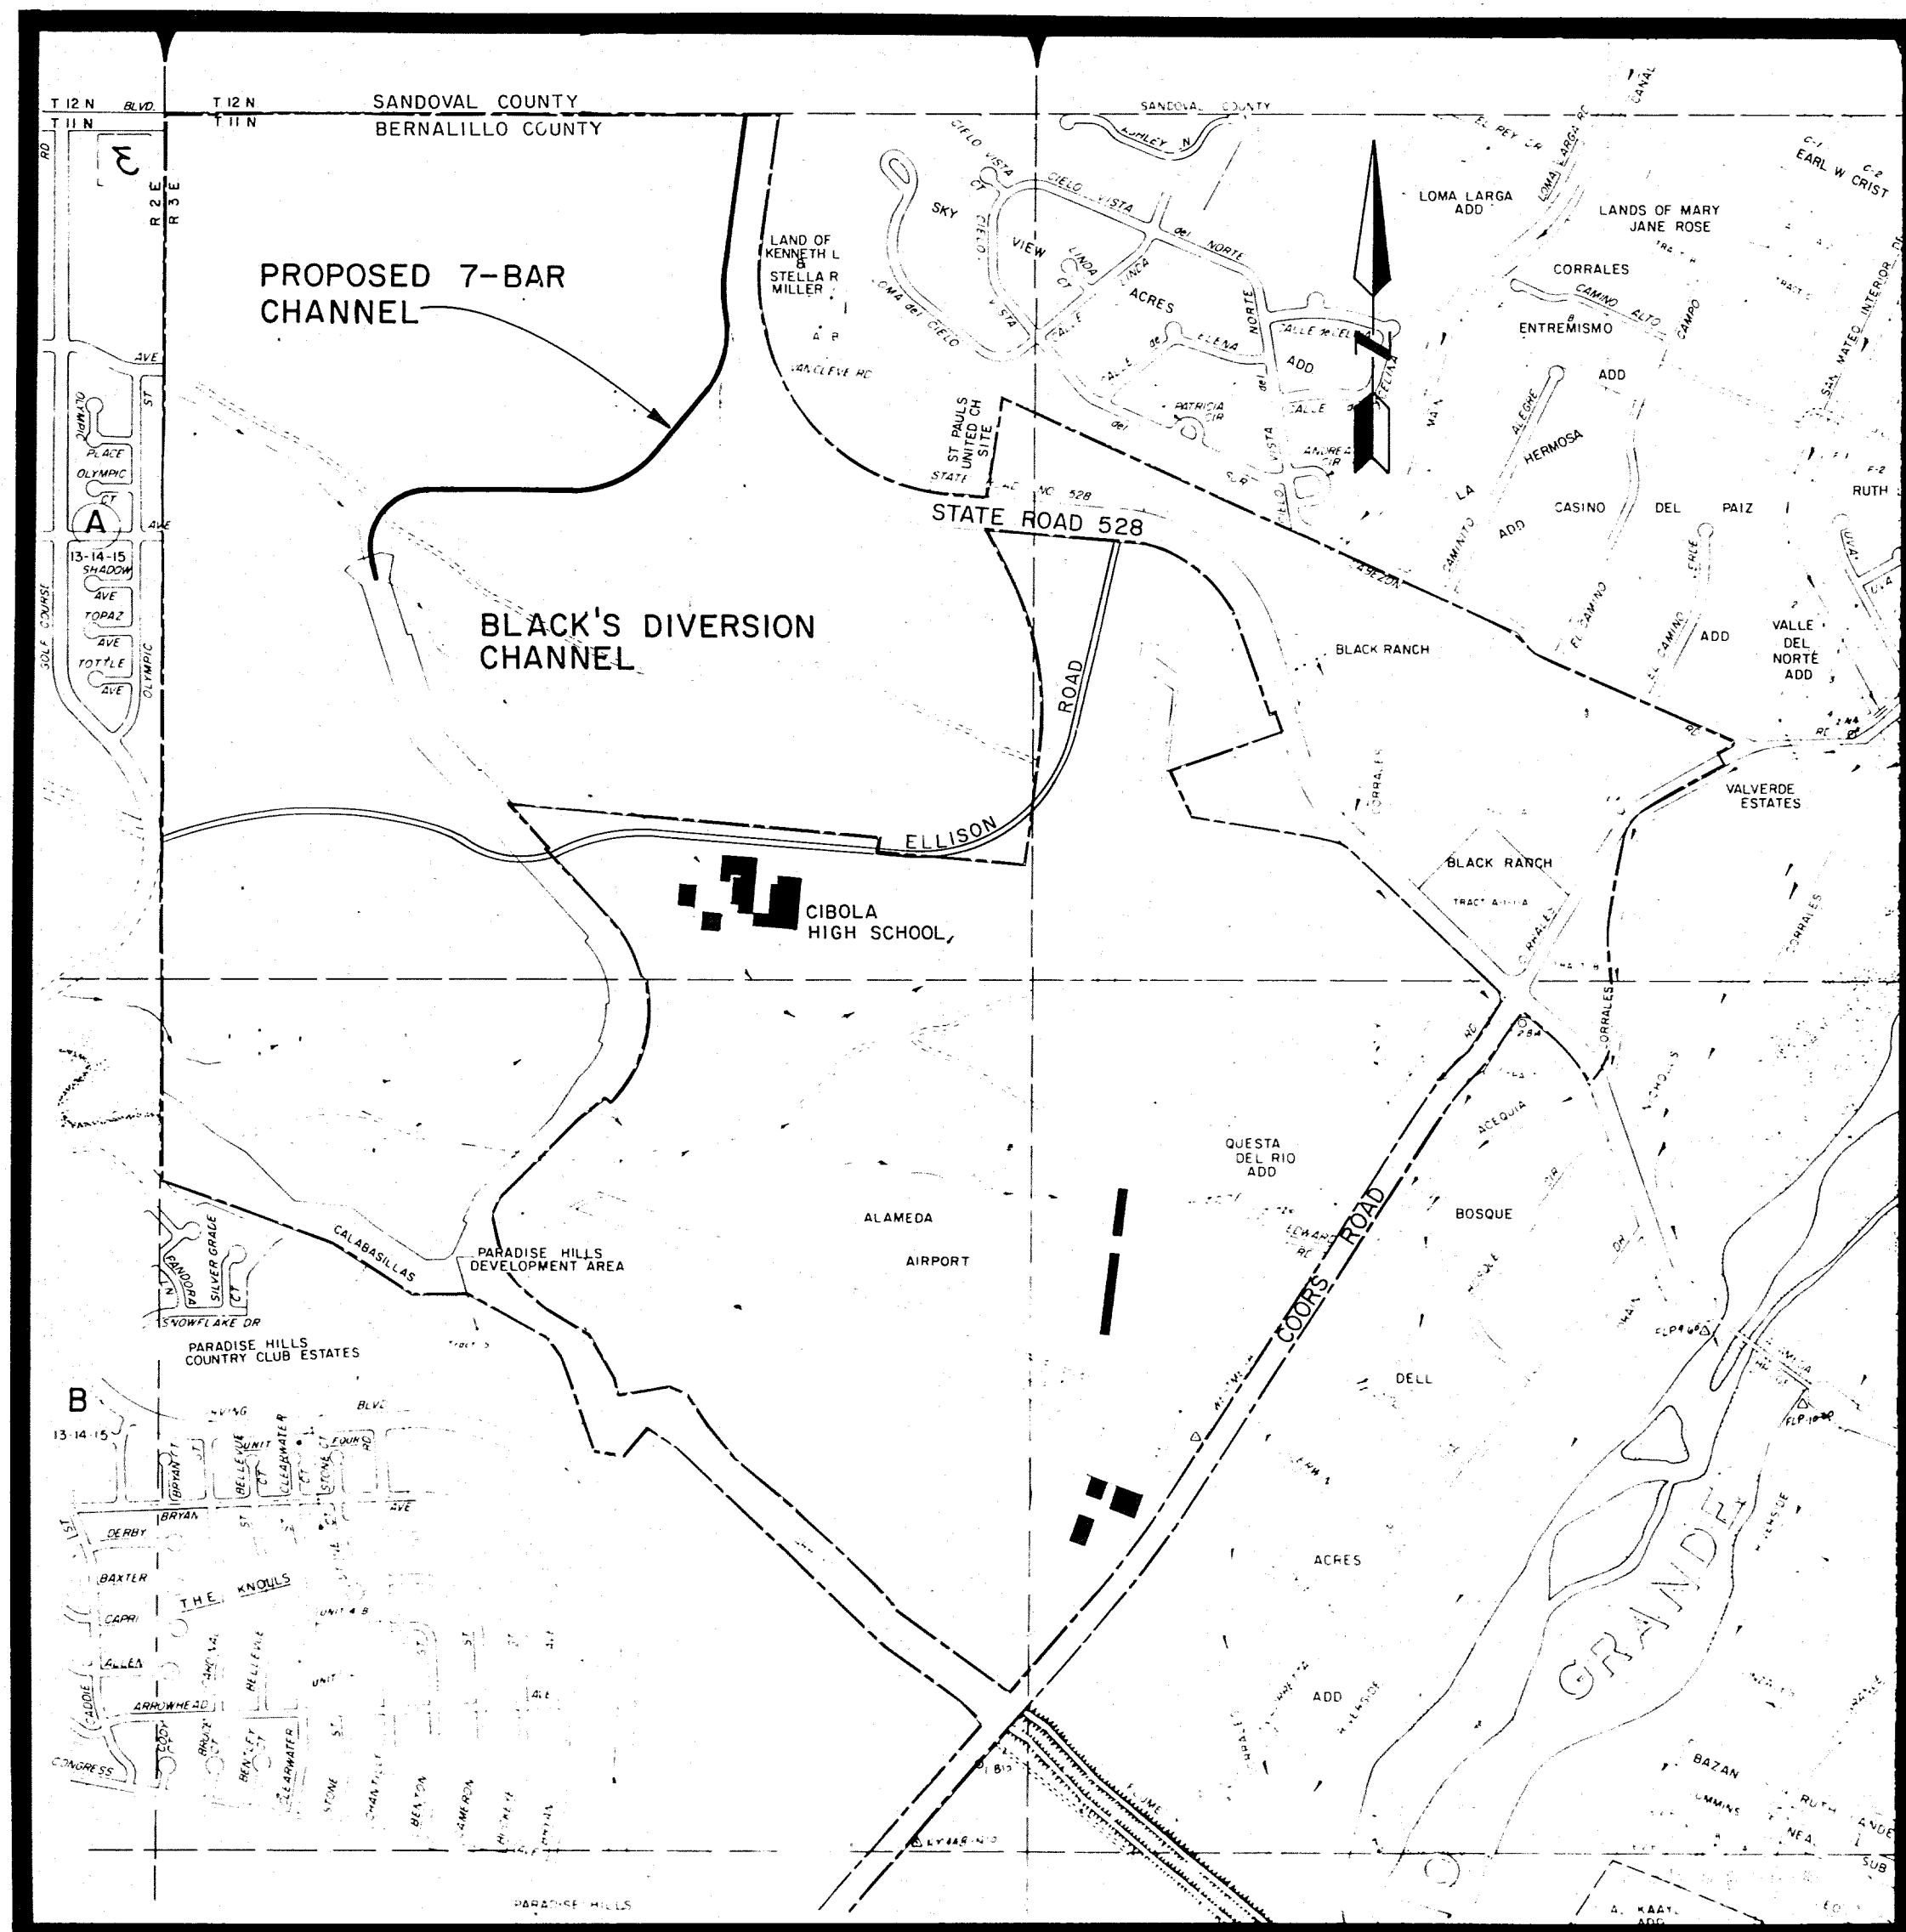


VICINITY MAP
SCALE: 1" = 1000'

GENERAL NOTES

- THE REFERENCE SPECIFICATIONS IS THE NEW MEXICO STATE HIGHWAY DEPARTMENT, "STANDARD SPECIFICATIONS FOR ROAD AND BRIDGE CONSTRUCTION," EDITION OF 1976, AND ALL MODIFICATIONS THERETO.
- THE CONTRACTOR SHALL REMOVE AND DISPOSE OF EXISTING STRUCTURES AND OBSTRUCTIONS, RIPRAP, BROKEN CONCRETE, AND OTHER LIKE MATERIAL NOT PERMITTED TO REMAIN AS DESIGNATED ON THE PLANS OR BY THE ENGINEER. THIS WORK SHALL BE PAID FOR UNDER THE BID ITEM "REMOVAL OF STRUCTURES AND OBSTRUCTIONS."
- THE CONTRACTOR WILL BE EXPECTED TO PRESERVE ALL SURVEY CONTROL POINTS INCLUDING CUT STAKES, MONUMENTS, REFERENCE POINTS, ETC. DELAYS ARISING OUT OF INADVERTENT DISTURBANCE OF SUCH POINTS WILL NOT SERVE AS JUSTIFICATION FOR TIME EXTENSIONS.
- FROM STA. -1+29.09 TO STA. 1+75.00 THE CONCRETE SHALL BE 4000 PSI 28 DAY STRENGTH. EVERYWHERE ELSE THE CONCRETE SHALL BE 3000 PSI 28 DAY STRENGTH. ALL CONCRETE SHALL HAVE FLY ASH ADDED, SEE SECTION 503 OF THE TECHNICAL SPECIFICATIONS.
- ALL REINFORCING STEEL SHALL BE GRADE 60 DEFORMED BARS UNLESS SHOWN OTHERWISE.
- THE SIX INCHES OF GRAVEL FOR THE MAINTENANCE ROAD SHALL BE CLASS 1 BASE COURSE.
- THE FOLLOWING ITEMS SHALL BE INCIDENTAL AND WILL BE SUBSIDIARY OBLIGATION OF THE CONTRACTOR UNDER OTHER CONTRACT ITEMS: ETERNAL-FLEX SEALANT; SPONGE RUBBER FILLER; EXPANSION JOINT FILLER; SUBGRADE PREPARATION; EXCAVATION AND BACKFILL FOR CULVERTS AND MINOR STRUCTURES; MYLAR SHEETING; PVC PIPE; EXPANSION CAPS; AND STEEL SUPPORT CHAIRS.
- THE PORTLAND CEMENT CONCRETE AND BAR REINFORCEMENT WILL BE PAID UNDER SECTIONS 509 AND 515 OF THE STANDARD SPECIFICATIONS.
- REMOVAL OF PART OF THE EXISTING BLACK'S DIVERSION INLET STRUCTURE FROM STA. -1+29.09 TO STA. 1+50.65 CAN BE DONE ONLY FROM THE MONTHS OCTOBER THROUGH JUNE AND MUST NOT BE OUT OF SERVICE FOR A PERIOD GREATER THAN 60 DAYS. THE BERM AT STA. 1+45.65 CANNOT BE CONSTRUCTED UNTIL AFTER THE PROPOSED CONFLUENCE STRUCTURE IS FUNCTIONAL. THIS CONTRACT SHALL BE COMPLETED BY NO LATER THAN JUNE 30, 1983.
- PRIOR TO CHANNEL CONSTRUCTION, THE BARBED WIRE FENCE TO BE LOCATED ON THE SOUTH OR EAST TEMPORARY CONSTRUCTION EASEMENT, MUST BE INSTALLED AND THE BLACK FAMILY CONTACTED SO THEIR CATTLE CAN BE MOVED SOUTH OF THE NEW BARBED WIRE FENCE.
- THE EXISTING STATE ROAD 528 RIGHT-OF-WAY FENCE IN THE TEMPORARY CONSTRUCTION EASEMENT, CAN BE REMOVED AFTER THE BARBED WIRE FENCE (SEE NOTE 10) IS CONSTRUCTED. THIS FENCE MUST BE REBUILT IN ITS ORIGINAL LOCATION AT COMPLETION OF THE PROJECT.
- BAR CLEAR DISTANCE BETWEEN SURFACE OF BAR AND FACE OF CONCRETE SHALL BE TWO INCHES FOR FORMED ON TOP SURFACES AND THREE INCHES WHEN CONCRETE IS POURED AGAINST EARTH.
- CONTRACTOR SHALL SUPPLY SHOP DRAWINGS TO THE ENGINEER FOR ALL FABRICATED MATERIALS TO BE FURNISHED AND INSTALLED IN THIS PROJECT.

INDEX

SHEET NO.	DESCRIPTION
1.	TITLE PAGE
2.	VICINITY MAP & INDEX
3.	STA. -1+29.09 TO STA. 10+00 PLAN AND PROFILE
4.	STA. 10+00.00 TO STA. 23+00.00 PLAN AND PROFILE
5.	STA. 23+00.00 TO STA. 35+00.00 PLAN AND PROFILE
6.	STA. 35+00.00 TO STA. 44+52.25 PLAN AND PROFILE
7.	BERM GRADING PLAN
8.	TYPICAL CHANNEL SECTION DETAILS
9.	TYPICAL RUNDOWN DETAILS
10.	CONFLUENCE DETAILS
11.	MISCELLANEOUS DETAILS
12.	VERTICAL WALL STRUCTURAL DETAILS
13.	BAR SCHEDULE
14.	MAINTENANCE VEHICLE RAMP DETAILS
15-22.	CROSS-SECTIONS

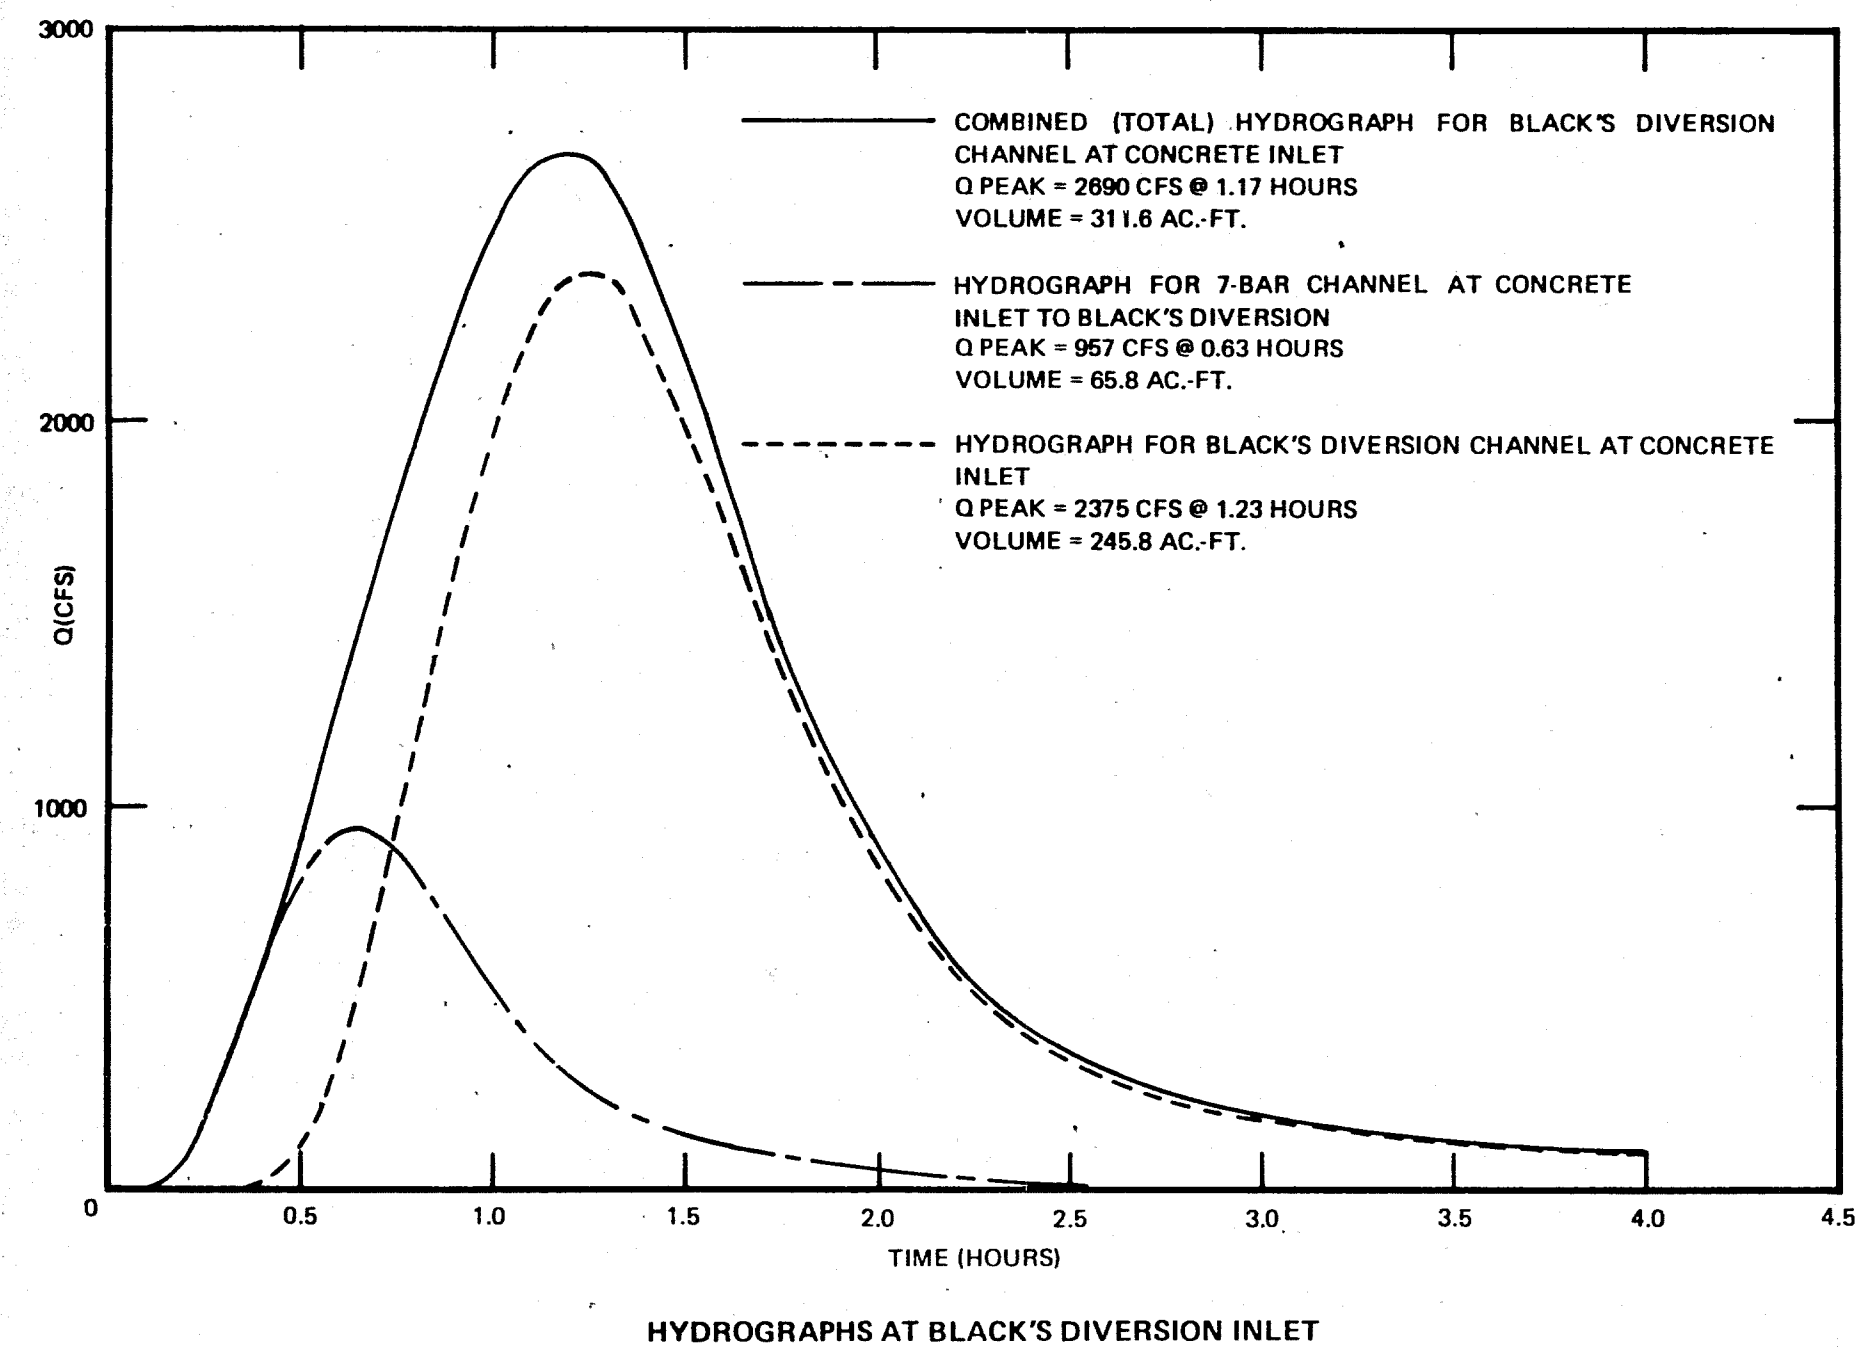

THE 7-BAR CHANNEL IS DESIGNED TO CARRY THE 100-YEAR STORM RUNOFF FROM THE 2.2 SQ. MI. RIO RANCHO AREA TO THE BLACK'S DIVERSION. THE ABOVE FIGURE GIVES THE HYDROGRAPHS AT THE CONFLUENCE OF THE 7-BAR CHANNEL AND THE BLACK'S DIVERSION. THE DESIGN DISCHARGE FOR THE 7-BAR CHANNEL IS 1000 CFS. FOR A-BREAKDOWN OF THE HYDROLOGY, SEE "DESIGN MEMORANDUM FOR 7-BAR CHANNEL," BY BOHANNAN-HUSTON, INC.


RECORD DRAWINGS
DATE

1 2 3 4 5 6 7 8 9 10 11 12
08 001 0286

CITY OF ALBUQUERQUE
THIS MICROMAGE IS THE BEST
POSSIBLE REPRODUCTION DUE
TO THE POOR QUALITY OF THE
ORIGINAL DOCUMENT




SCALE:
1" = 50' HORIZ.
1" = 5' VERT.

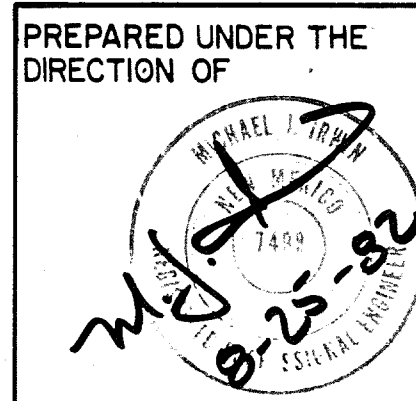


PREPARED UNDER THE DIRECTION OF			ALBUQUERQUE METROPOLITAN ARROYO FLOOD CONTROL AUTHORITY		
TITLE: 7-BAR CHANNEL VICINITY MAP & INDEX					
APPROVALS	ENGINEER	DATE	APPROVALS	ENGINEER	DATE
DRAWING NO.			SHEET 2 OF 22		

PROFILE			BY	DATE
SURVEYED				
PLOTTED				
GRADES CHECKED				
B. M. NOTED				
STRUCTURE NOTATIONS CH'KD				

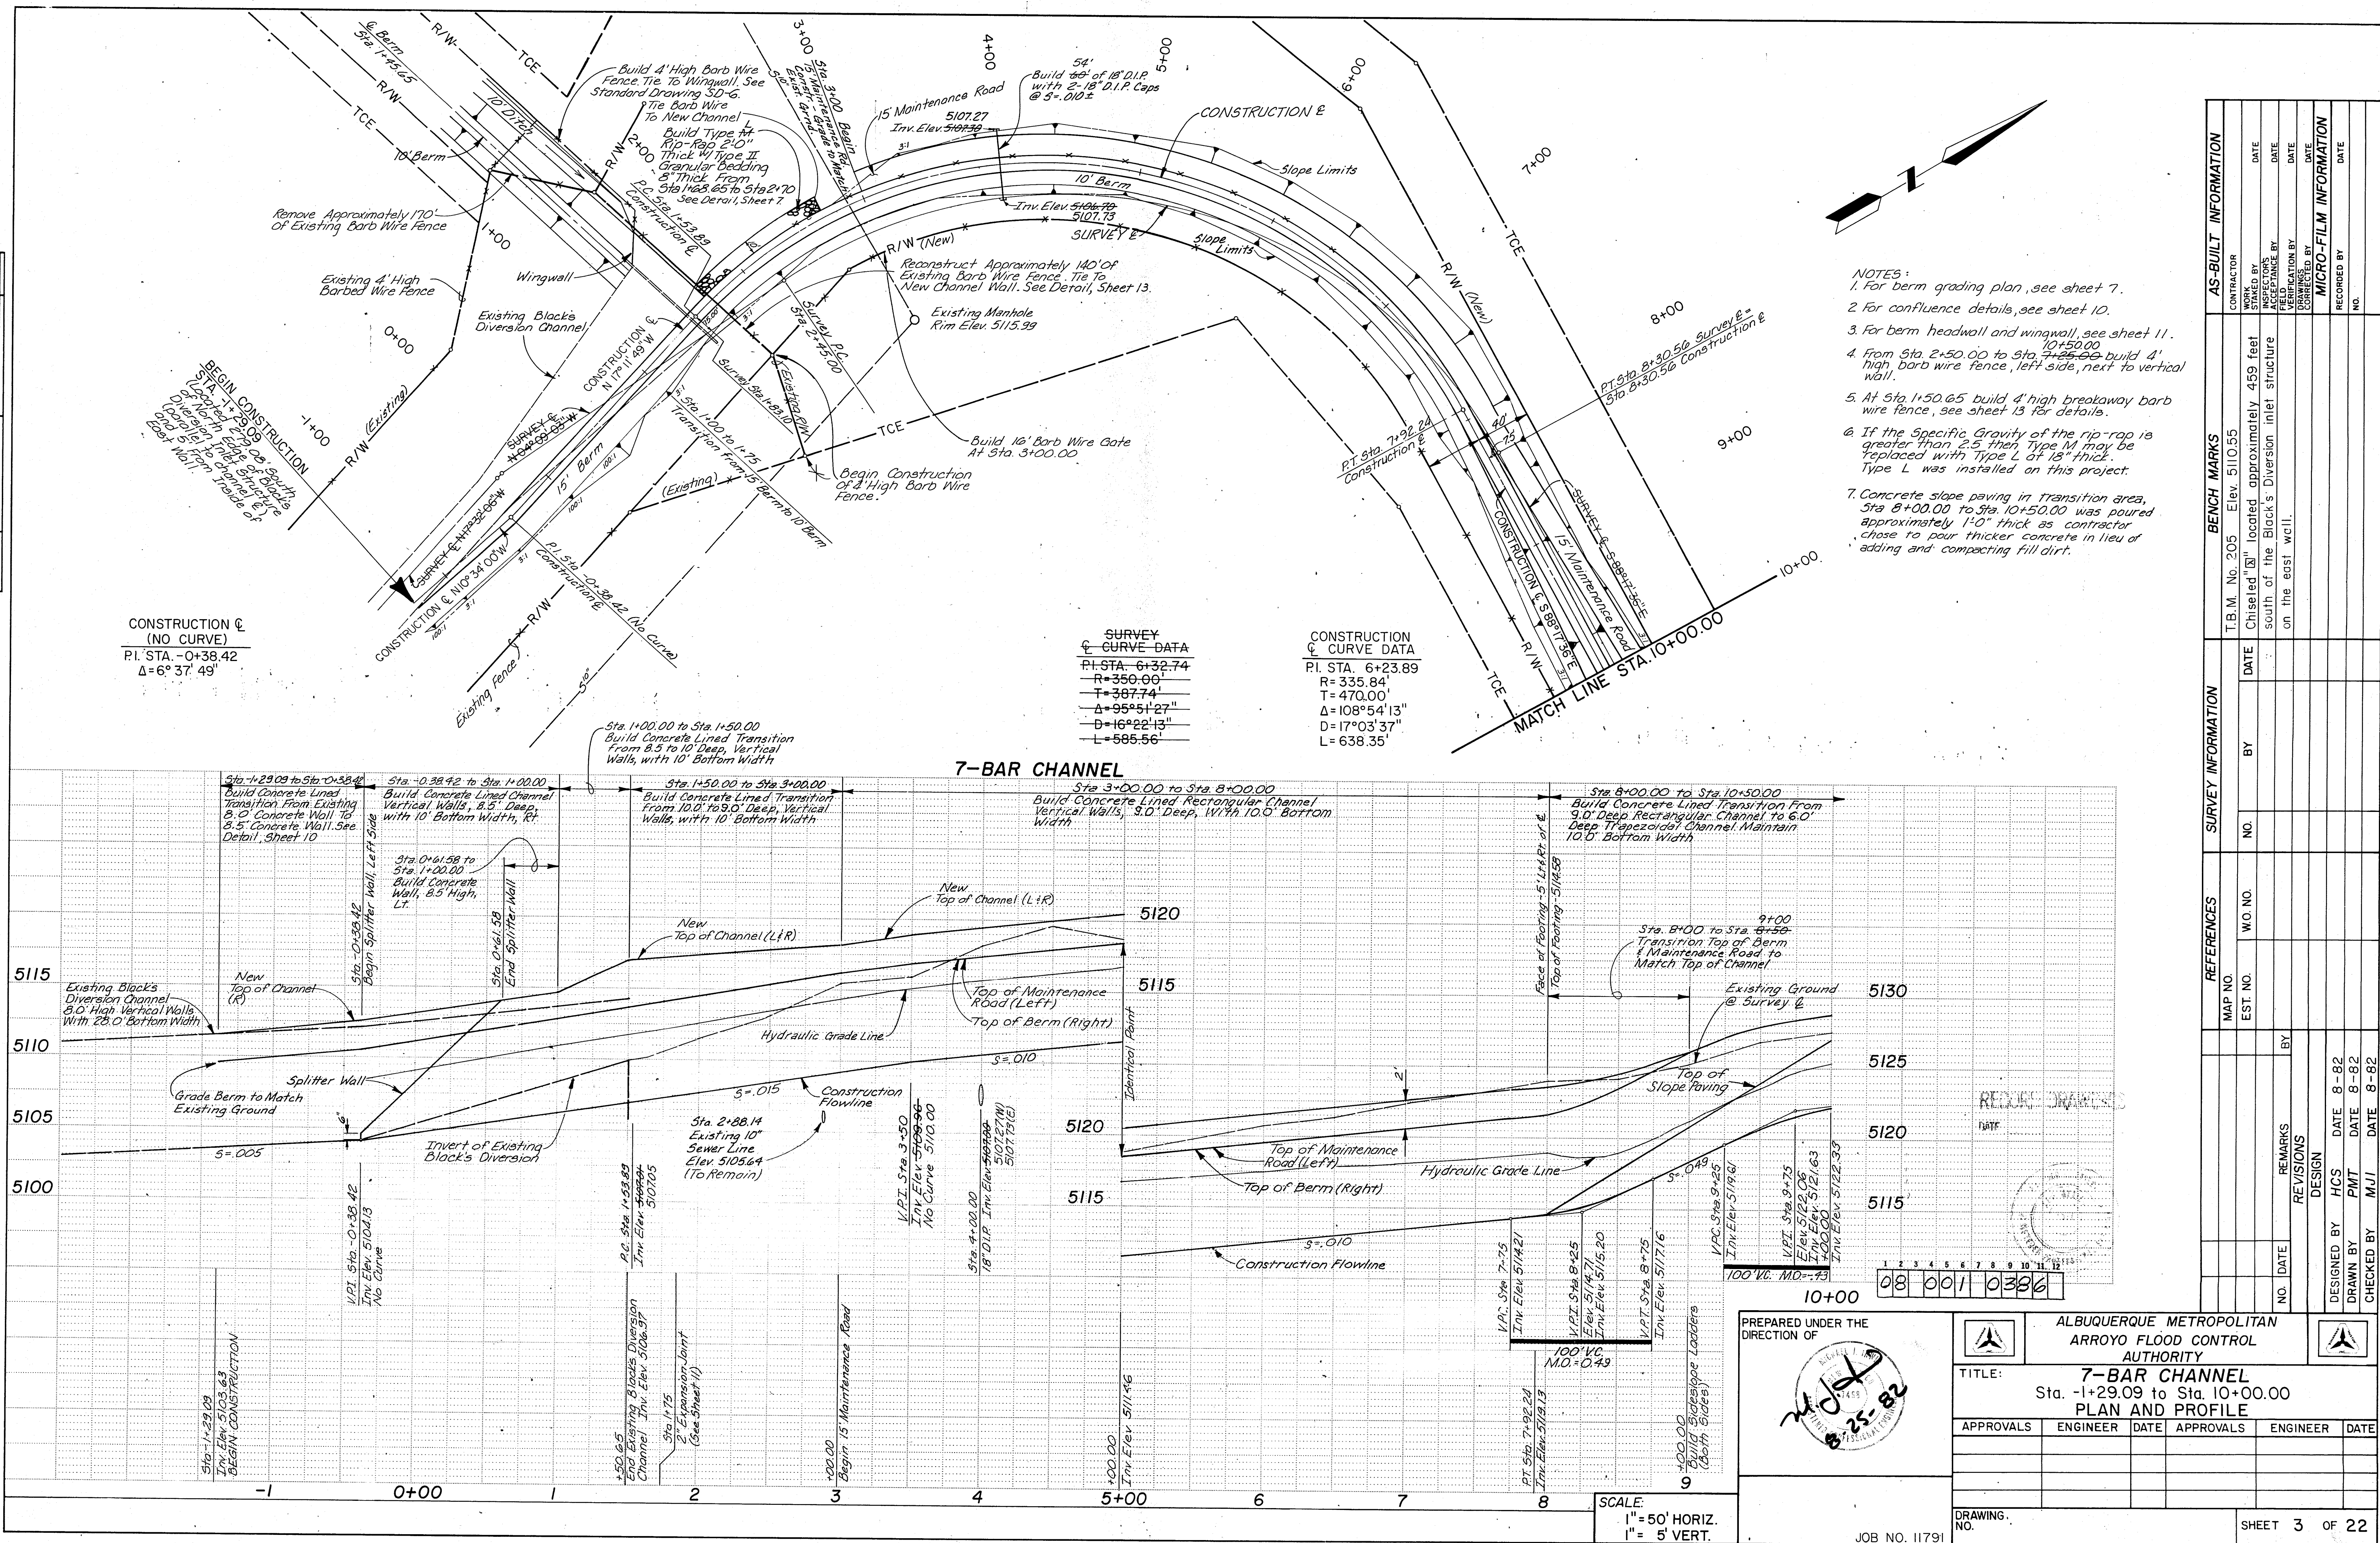

PROFILE		BY	DATE
NOTE BOOK NO. _____	SURVEYED _____	_____	_____
	PLOTTED _____	_____	_____
	GRADES CHECKED _____	_____	_____
	B. M.'s NOTED _____	_____	_____
	STRUCTURE NOTATIONS CH'KD _____	_____	_____

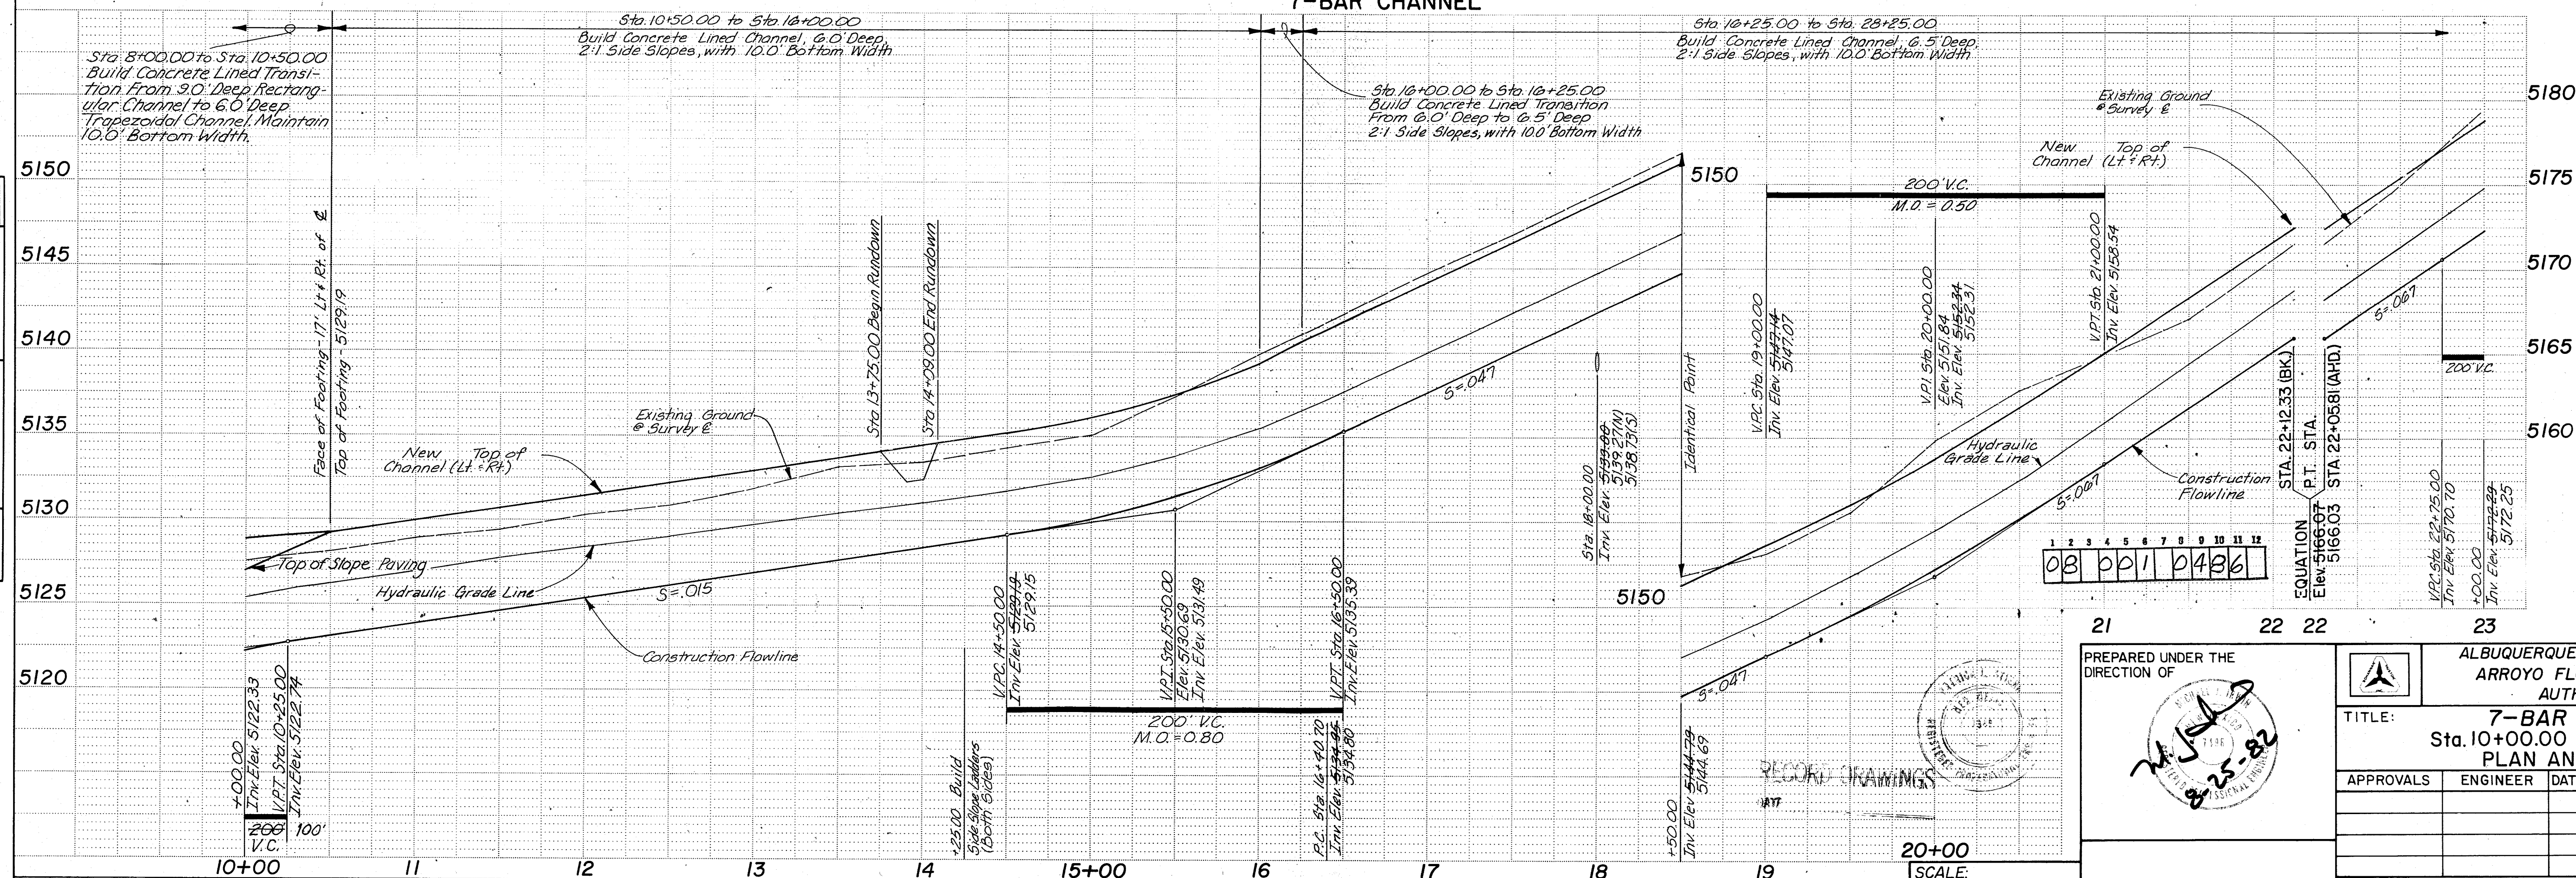

Note: Build 4' high barbed wire fence
on FEE, right side
R/W


CONSTRUCTION
CURVE DATA

P.I. STA. 19+46.63
R = 657.50'
T = 305.29'
 $\Delta = 49^\circ 48' 48''$
D = $8^\circ 42' 51''$
L = 571.63'

[illegible]

PLAN	DATE	BY
SURVEYED		
PLOTTED		
CHECKED		
BY		
NO.		

PROFILE	DATE	BY
SURVEYED		
PLOTTED		
CHECKED		
BY		
NO.		

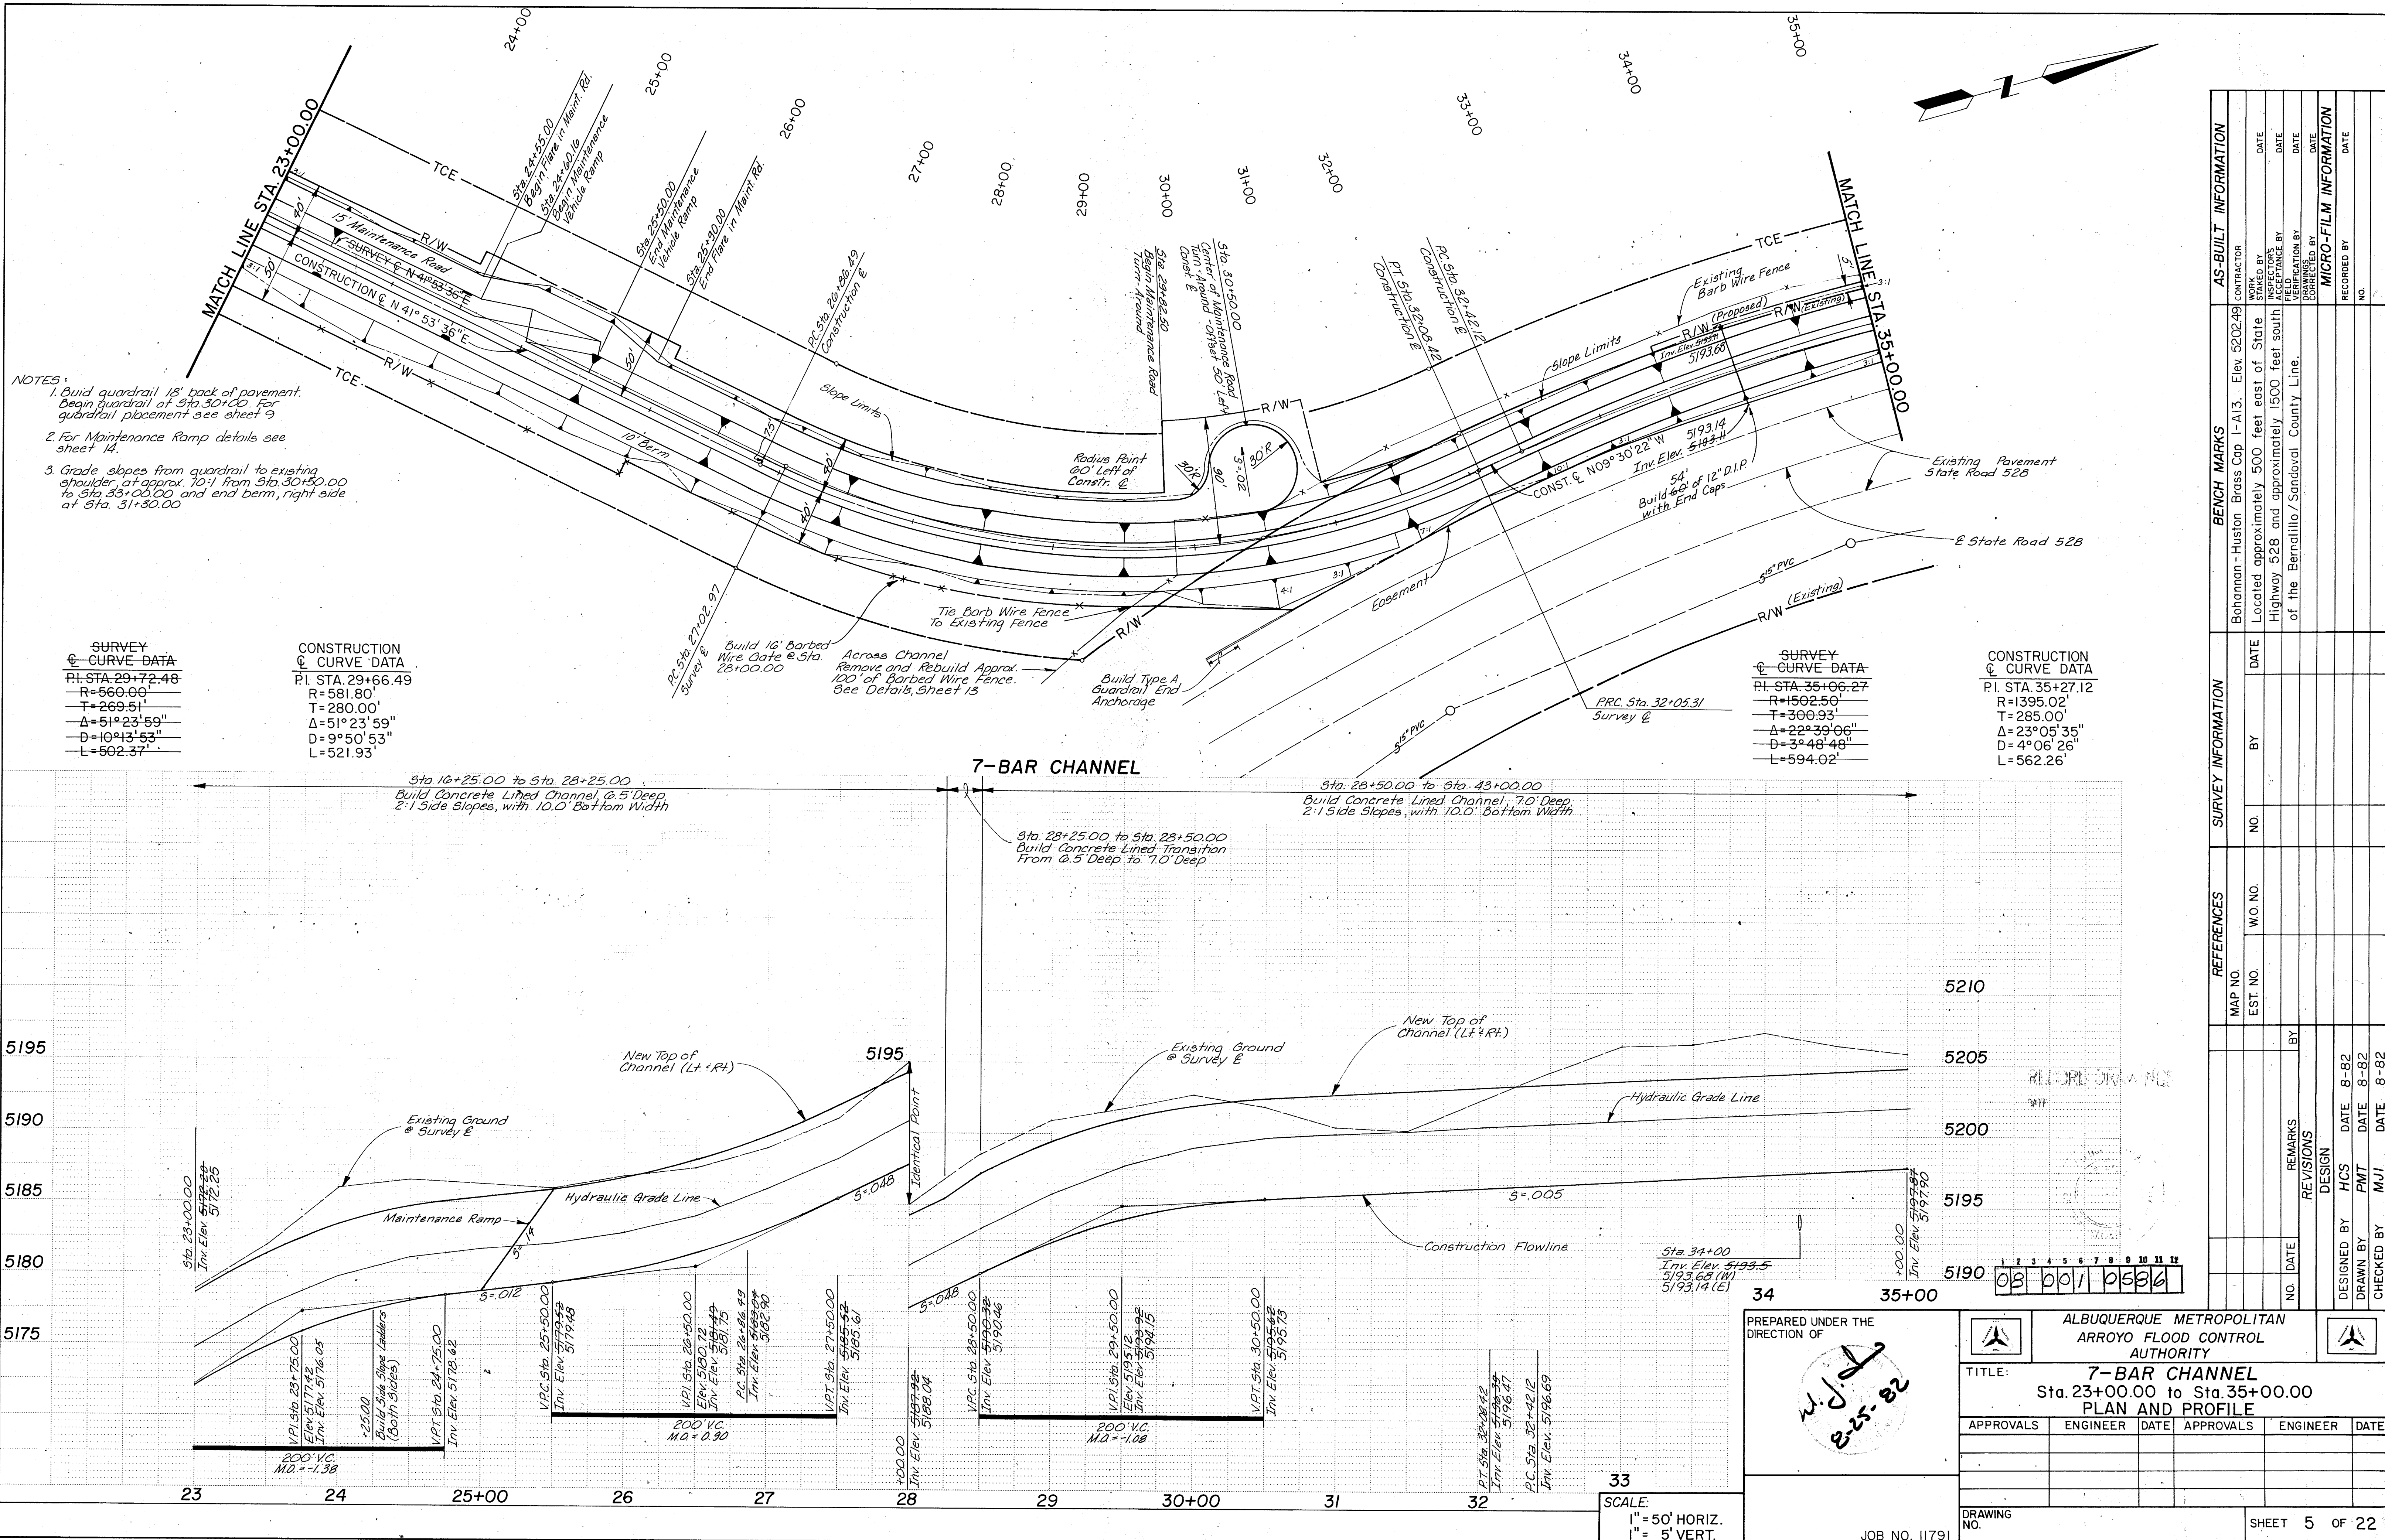

AS-BUILT INFORMATION			BENCH MARKS			SURVEY INFORMATION			REFERENCES			REVISIONS		
CONTRACTOR	Bohannon - Huston	Elev. 5202.49	CONTRACTOR	Bohannon - Huston	Elev. 5202.49	MAP NO.			MAP NO.			DESIGNED BY	HCS	DATE 8-82
STATIONED BY	State		STATIONED BY	State		EST. NO.			EST. NO.			DRAWN BY	PMT	DATE 8-82
DATE			DATE			NO.			NO.			CHECKED BY	MJ	DATE 8-82
DATE			DATE			BY			BY					
DATE			DATE			NO.			NO.					
DATE			DATE			NO.			NO.					

ALBUQUERQUE METROPOLITAN
ARROYO FLOOD CONTROL
AUTHORITY

7-BAR CHANNEL
Sta. 23+00.00 to Sta. 35+00.00
PLAN AND PROFILE

APPROVALS:

APPROVALS	ENGINEER	DATE	APPROVALS	ENGINEER	DATE

DRAWING NO.

SHEET 5 OF 22

PLAN	DATE	BY
SURVEYED		
NOTE BOOK		
ALIGNMENT CHECKED		
RT OF WAY CHECKED		
NO		

PROFILE	DATE	BY
SURVEYED		
NOTE BOOK		
GRADES CHECKED		
STRUCTURE NOTATIONS CHKD		
NO		

35+00

36+00

37+00

38+00

39+00

40+00

41+00

42+00

43+00

44+00

Note:
1. Build guardrail 18' back of existing pavement. End guardrail at Sta. 46+00.00. See sheet 9 for guardrail placement.
2. Grade slope from guardrail to existing shoulder at approximately 10:1 from Sta. 35+50.00 to Sta. 39+50.00

MATCH LINE STA. 35+00.00

SURVEY
CURVE DATA
PI STA. 35+06.27
R=1502.50
T=300.93
Δ=22°39'06"
D=3°48'51"
L=594.02

CONSTRUCTION
CURVE DATA
PI STA. 35+27.12
R=1395.02
T=285.00
Δ=23°05'35"
D=4°06'26"
L=562.26

7-BAR CHANNEL

Sta. 28+50.00 to Sta. 43+00.00
Build Concrete Lined Channel, 7.0' Deep, 2:1 Side Slopes, and 10.0' Bottom Width

Sta. 43+00.00 to Sta. 44+52.25
Build Earth Channel, 7.0' Deep, 2:1 Side Slopes, and 10.0' Bottom Width

Sta. 35+50.00 to Sta. 36+00
Transition right side from 7.0' to 8.0' Deep

36+00.00 to Sta. 39+50.00
Sta. 35+00.00 to Sta. 39+50.00
Build Right Side Slope to 8.0' High

To Sta. 40+00.00
Sta. 39+50.00 Transition right side from 8.0' to 10.0' Deep

5210

5205

5200

5195

5215

5210

5205

35+00

36

37

38

39

40+00

41

42

43

44


45+00

SCALE:
1" = 50' HORIZ.
1" = 5' VERT.

46

PREPARED UNDER THE DIRECTION OF

W. J. H.
8-15-82

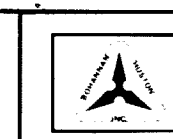

ALBUQUERQUE METROPOLITAN
ARROYO FLOOD CONTROL
AUTHORITY

TITLE:
7-BAR CHANNEL
Sta. 35+00.00 to Sta. 43+00.00
PLAN AND PROFILE


APPROVALS	ENGINEER	DATE	APPROVALS	ENGINEER	DATE

DRAWING NO.


JOB NO. 11791

SHEET 6 OF 22


AS-BUILT INFORMATION			BENCH MARKS			SURVEY INFORMATION			REFERENCES			REVISIONS		
CONTRACTOR	BOHANNAN	HUSTON	BRASS CAP 1-A13	Elev. 5202.49		MAP NO.			EST. NO.			NO.		
WORK ORDER			LOCATED APPROXIMATELY 500 FEET EAST OF STATE			DATE			BY			DATE		
INSPECTORS			Highway 528 and approximately 1500 feet south			NO.			REMARKS			DESIGN		
ACCEPTANCE BY			of the Bernalillo/Sandoval County Line.			DATE			DATE			HCS	8-82	
VERIFICATION BY						DATE			DATE			PMT	8-82	
DATE						DATE			DATE			MJI	8-82	
DATE						DATE			DATE			DESIGNED BY		
DATE						DATE			DATE			DRAWN BY		
DATE						DATE			DATE			CHECKED BY		
DATE						DATE			DATE			NO.		
DATE						DATE			DATE			RECORDED BY		
DATE						DATE			DATE			NO.		

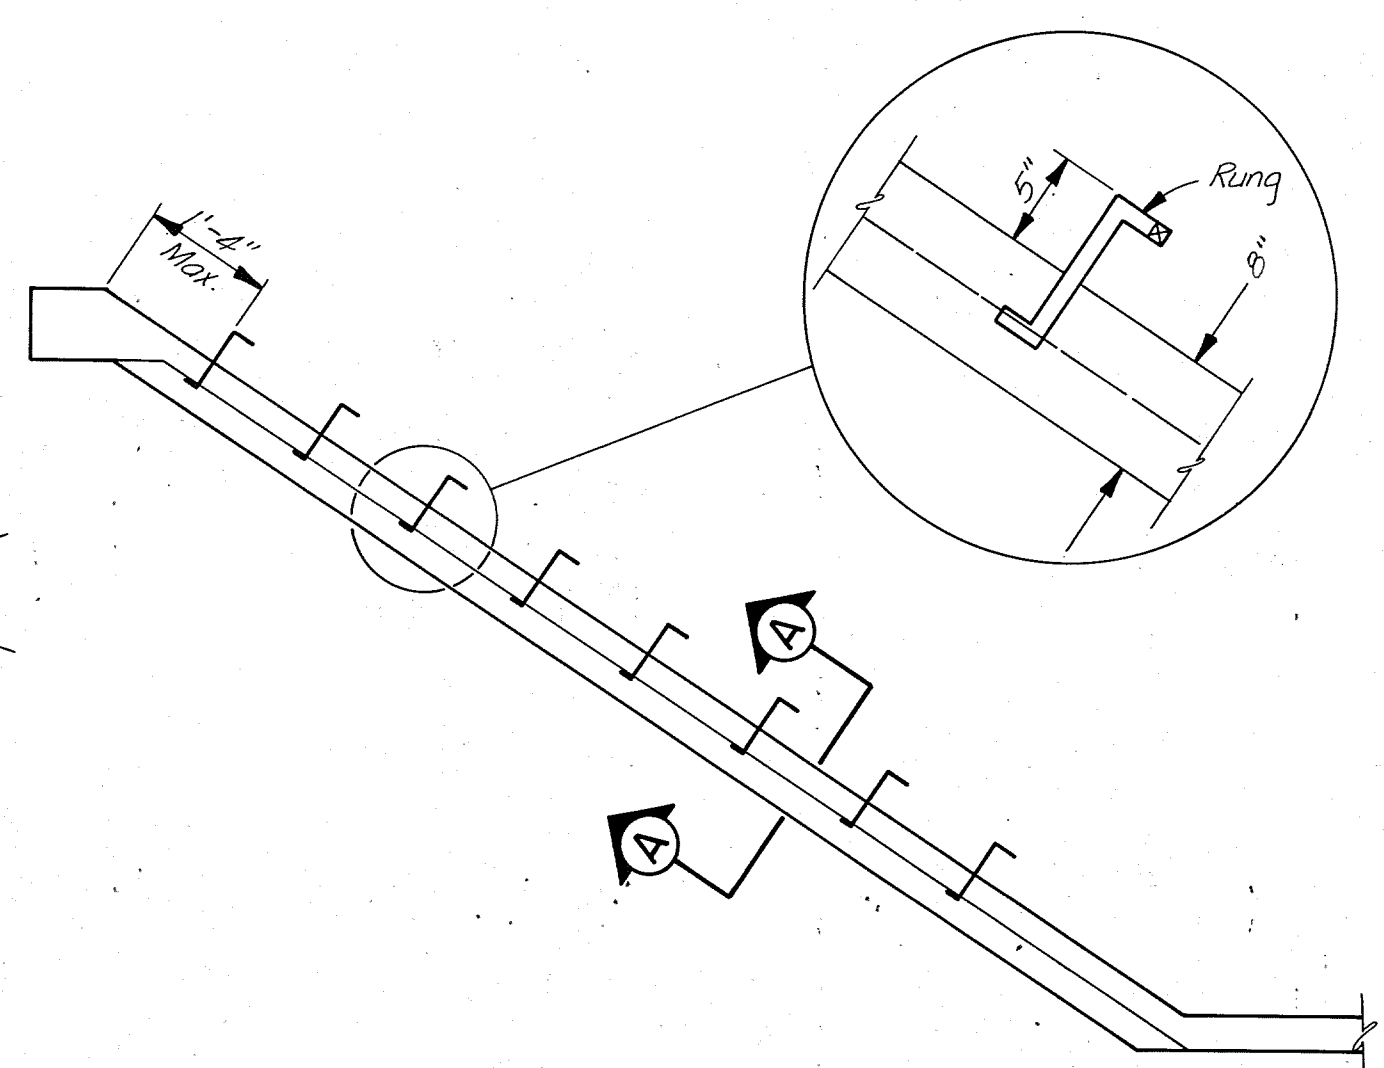

PREPARED UNDER THE DIRECTION OF		ALBUQUERQUE METROPOLITAN ARROYO FLOOD CONTROL AUTHORITY			
					
TITLE: 7 BAR CHANNEL					
TYPICAL CHANNEL SECTION DETAILS					
APPROVALS	ENGINEER	DATE	APPROVALS	ENGINEER	DATE
DRAWING NO.			SHEET 8 OF 22		
JOB NO. 11791					

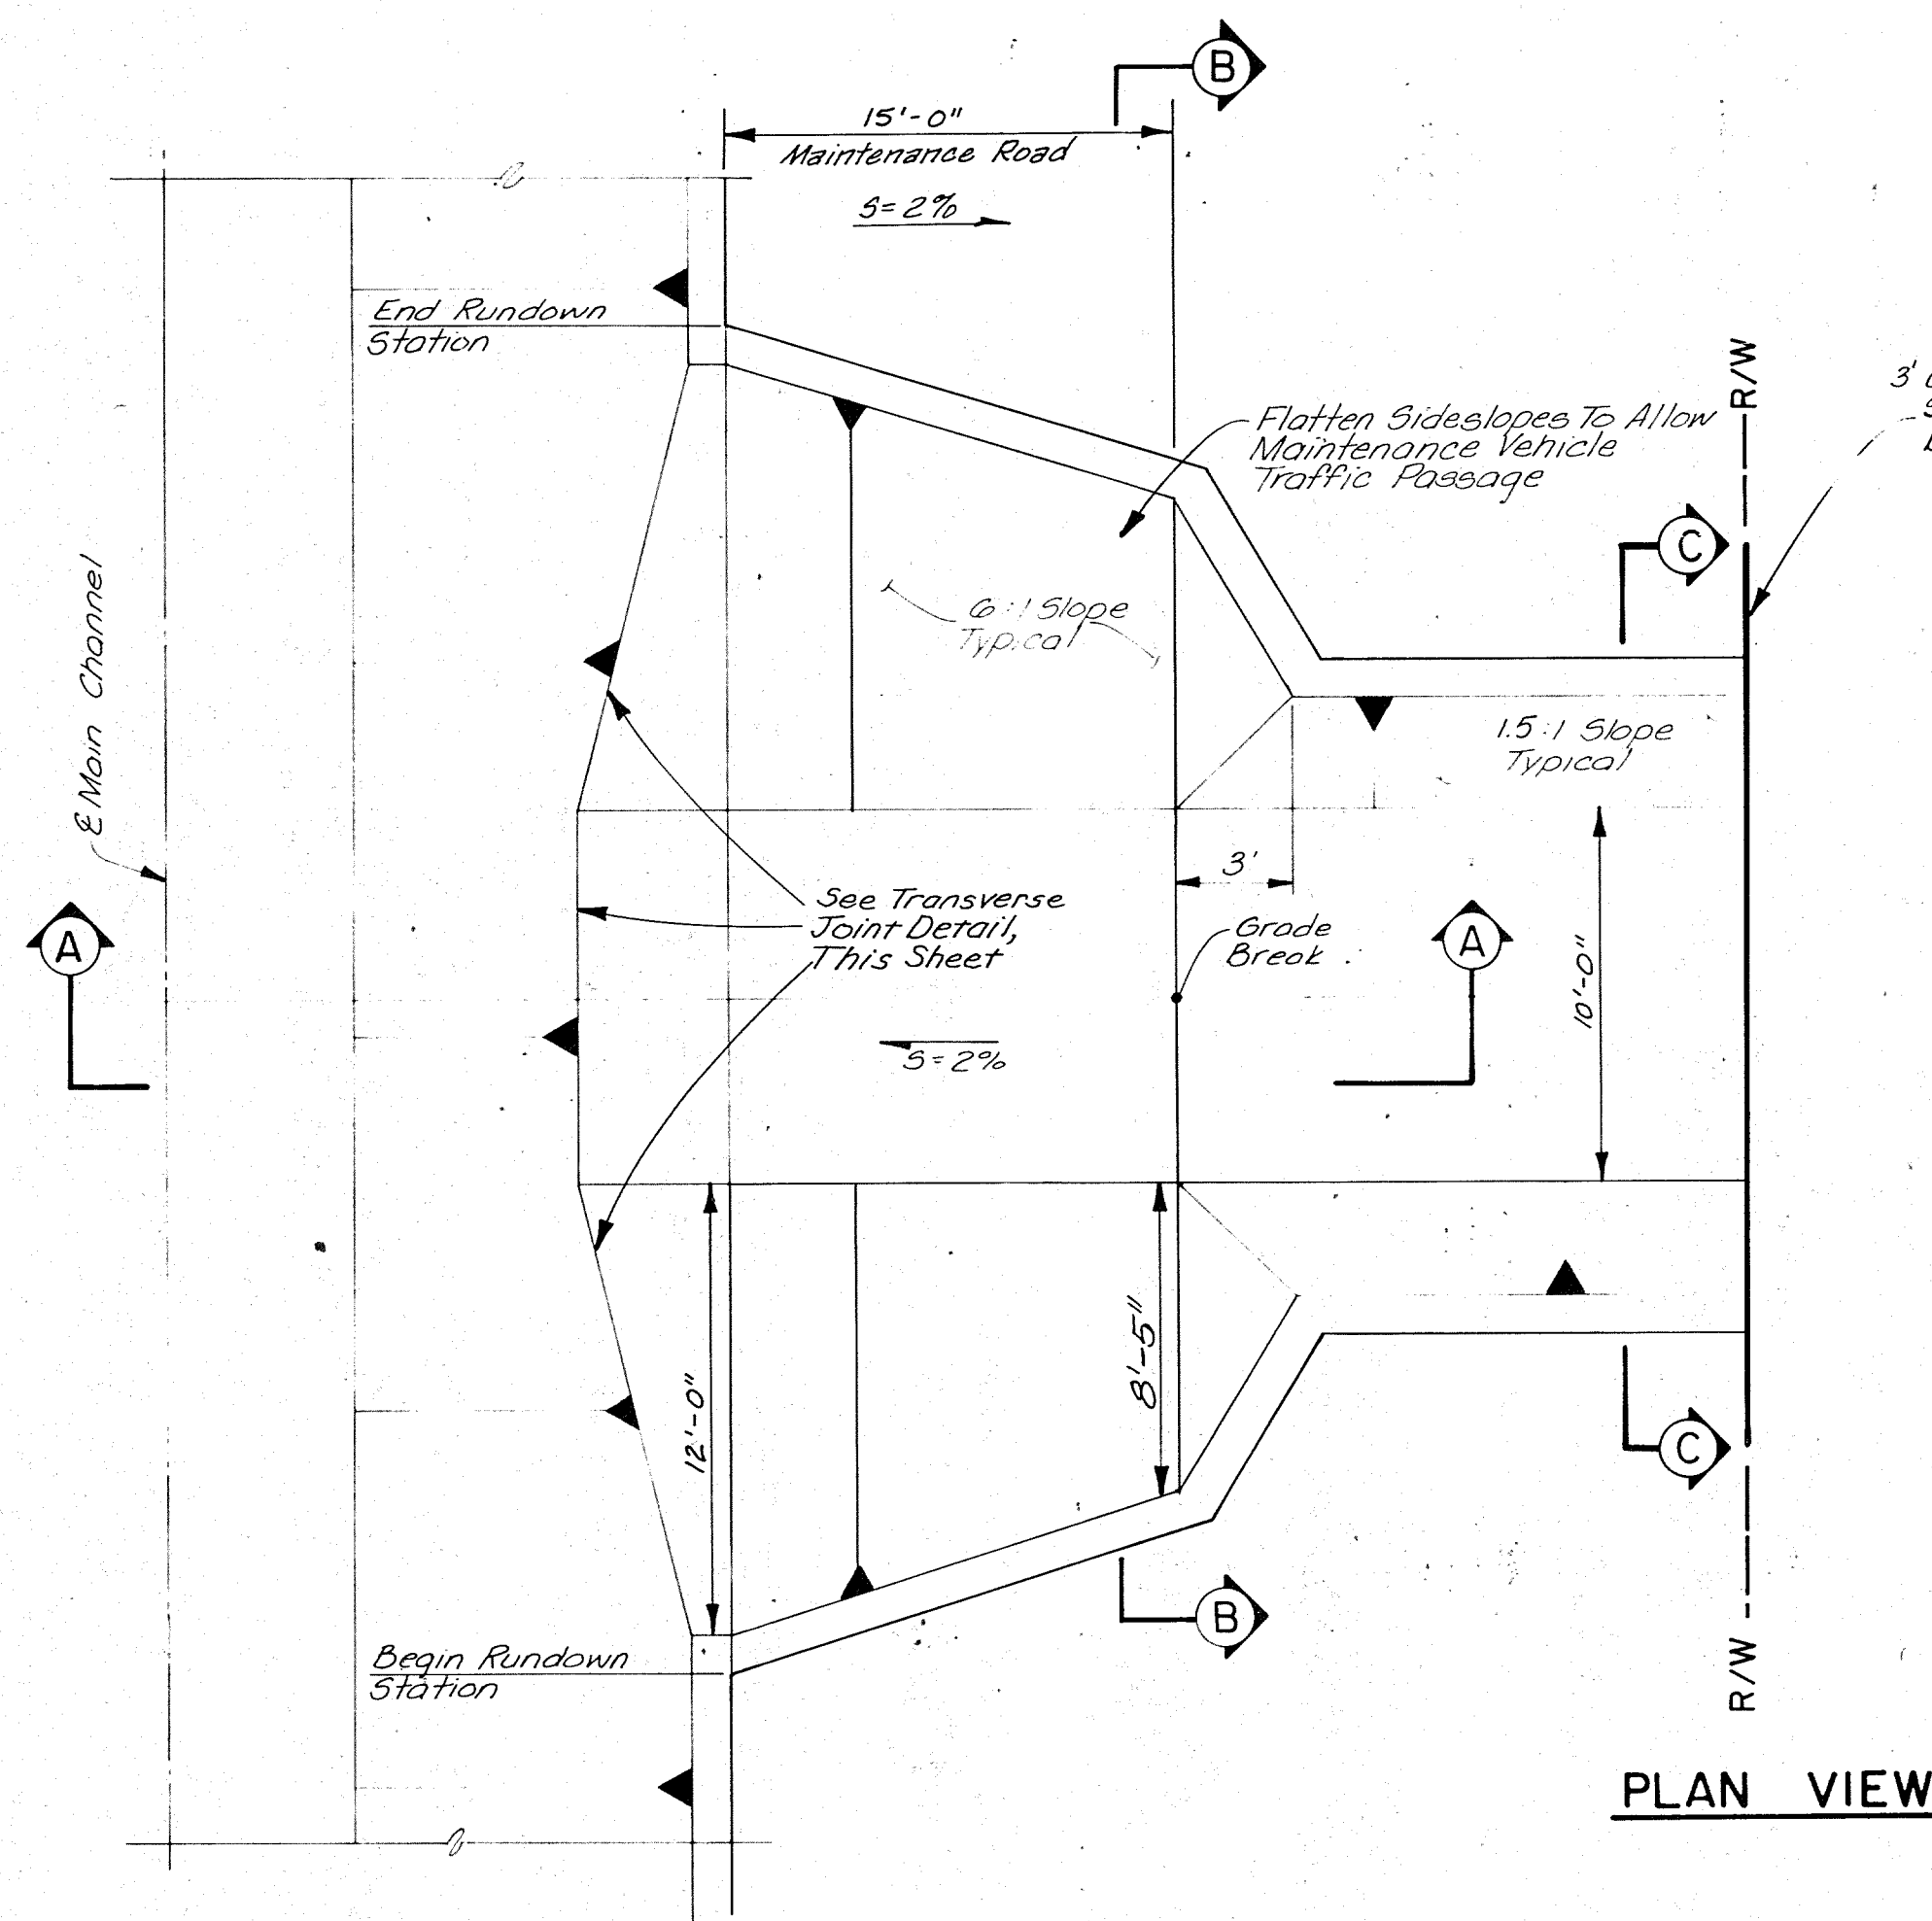


PLAN VIEW

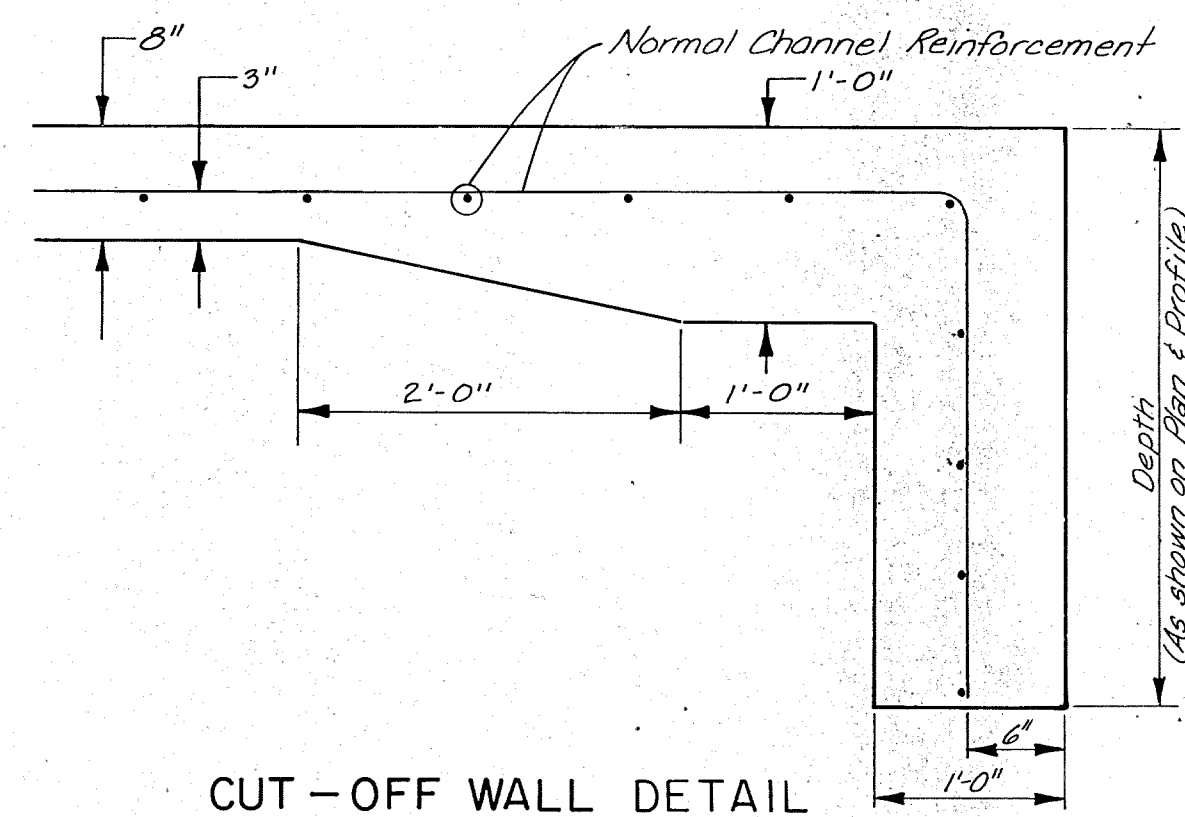


CUT-OFF WALL DETAIL

Compact top 12" of earth to 90% of max density as determined by ASTM D-1557 (Modified Proctor)

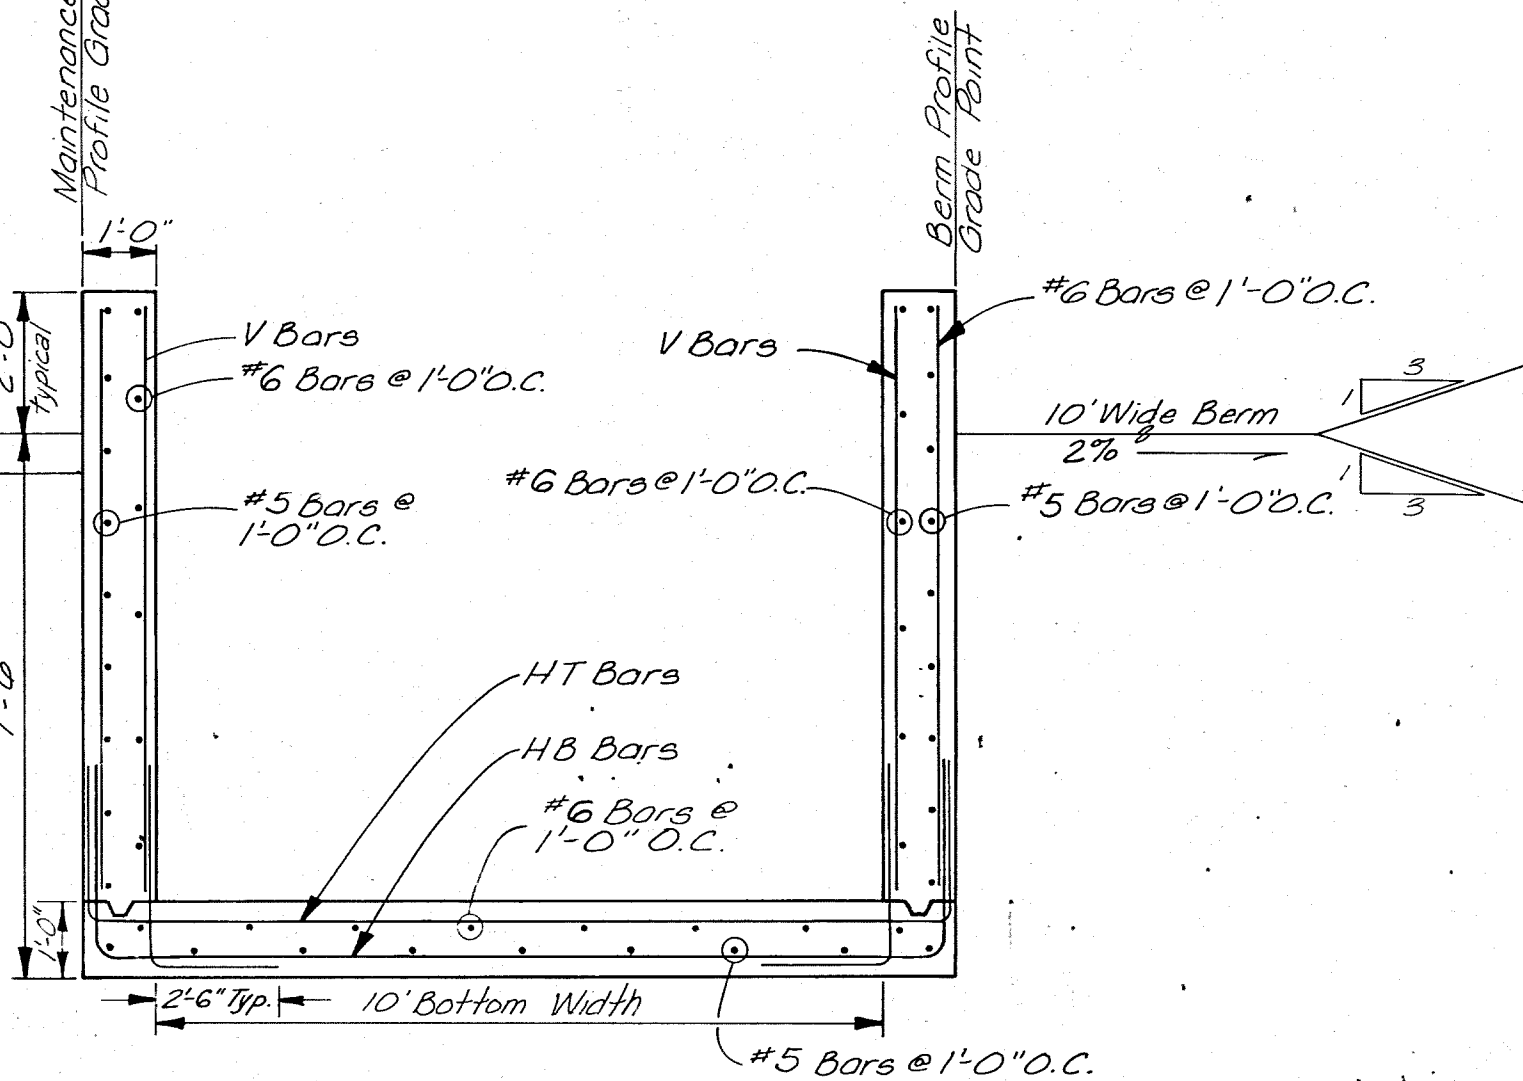


RECTANGULAR CHANNEL SECTION
STA. 1+50.00 to STA. 8+00.00


BAR SCHEDULE		
Bar Type	Sta. 1+50 to Sta. 3+50	Sta. 3+50 to Sta. 8+00
V	#6 Bars @ 1'-0" O.C.	#4 Bars @ 1'-6" O.C.
HT	#6 Bars @ 1'-0" O.C.	#4 Bars @ 1'-6" O.C.
HB	#7 Bars @ 1'-0" O.C.	#6 Bars @ 1'-0" O.C.

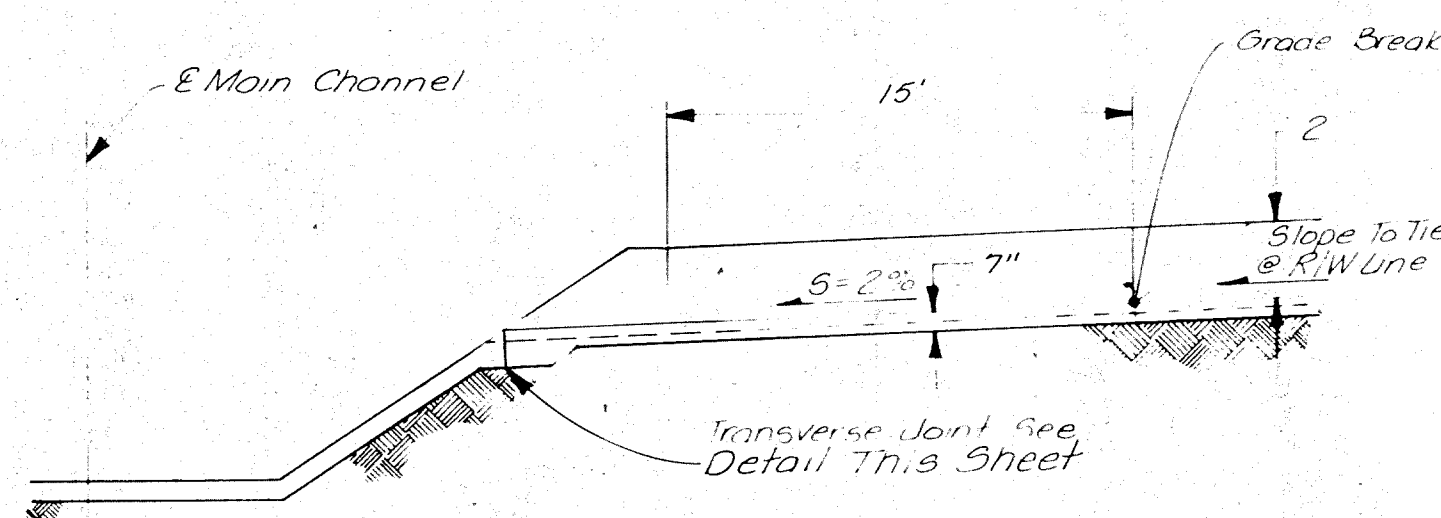

SECTION A-A

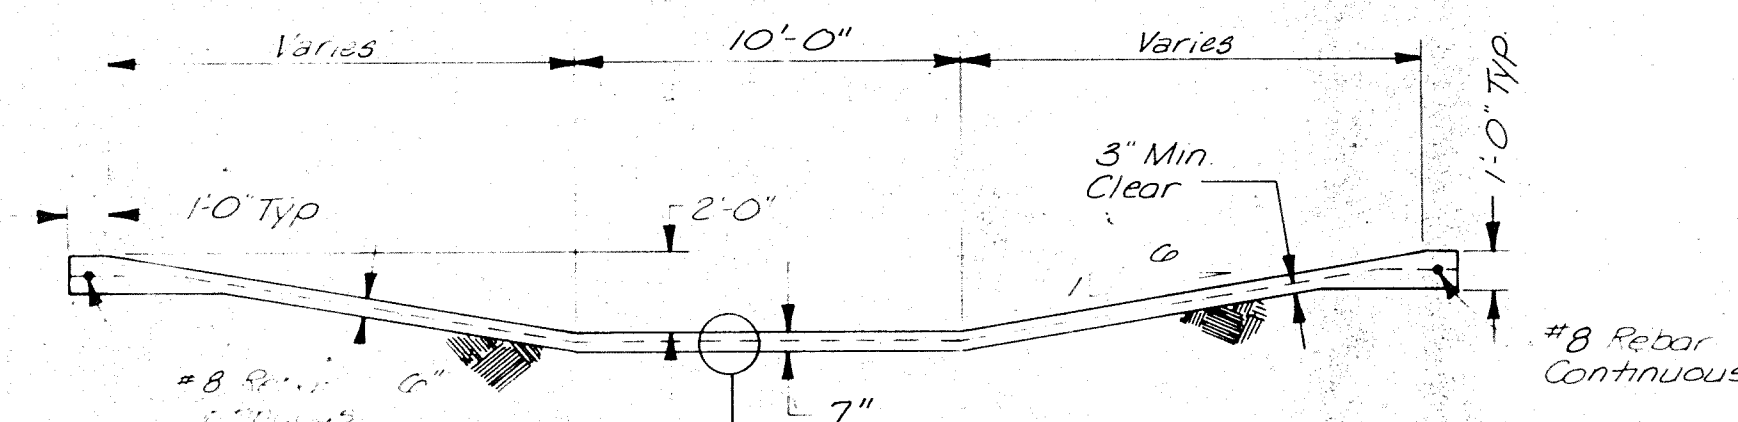


SECTION B-B

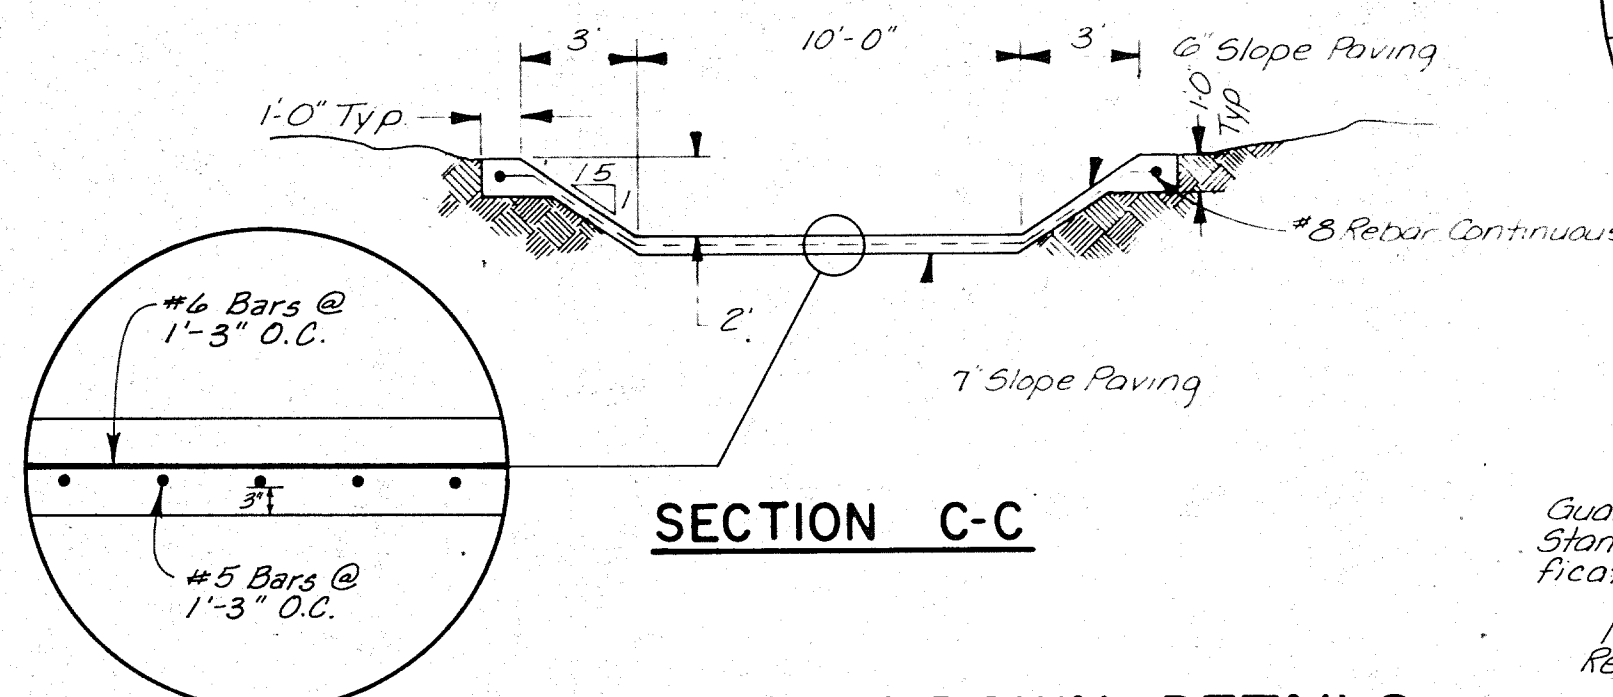


SECTION C-C

RUNDOWN DETAILS

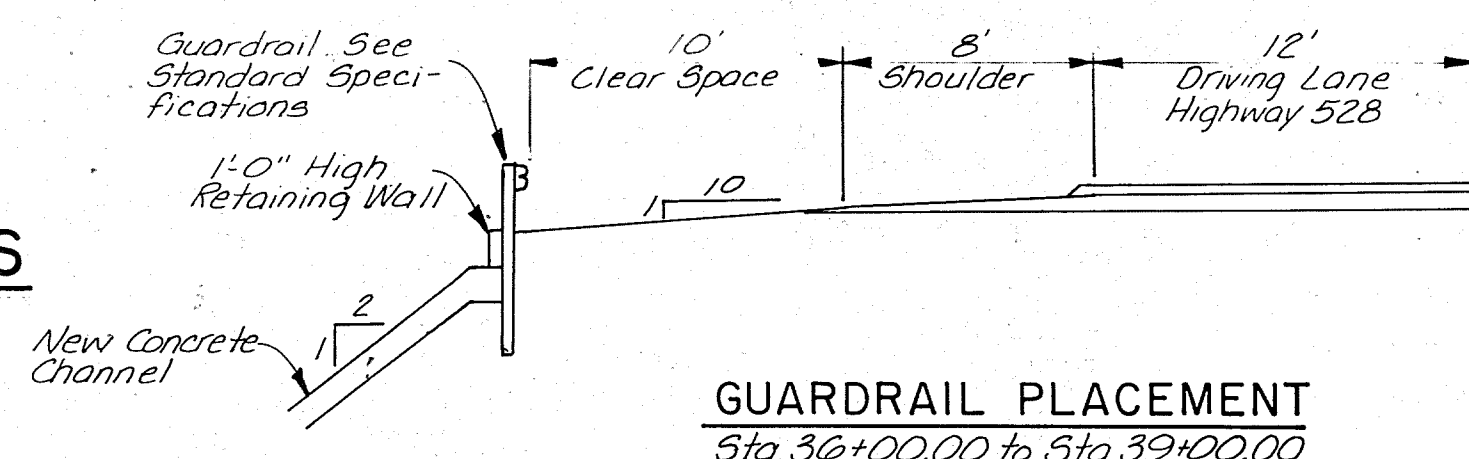


GUARDRAIL PLACEMENT
Sta. 36+00.00 to Sta. 39+00.00

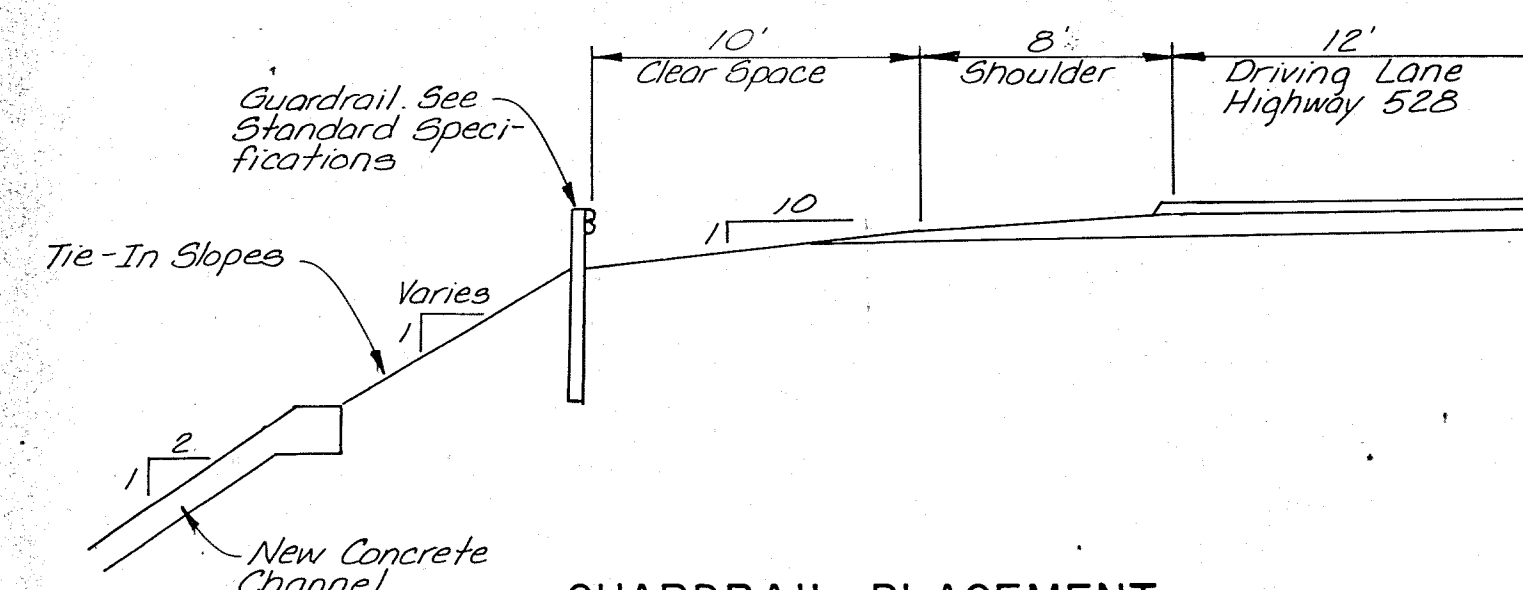

GUARDRAIL PLACEMENT
Sta. 30+50.00 to Sta. 45+00.00

CITY OF ALBUQUERQUE
THIS MICROIMAGE IS THE BEST
POSSIBLE REPRODUCTION DUE
TO THE POOR QUALITY OF THE
ORIGINAL DOCUMENT

TRANSVERSE JOINT DETAIL
See Section A-A

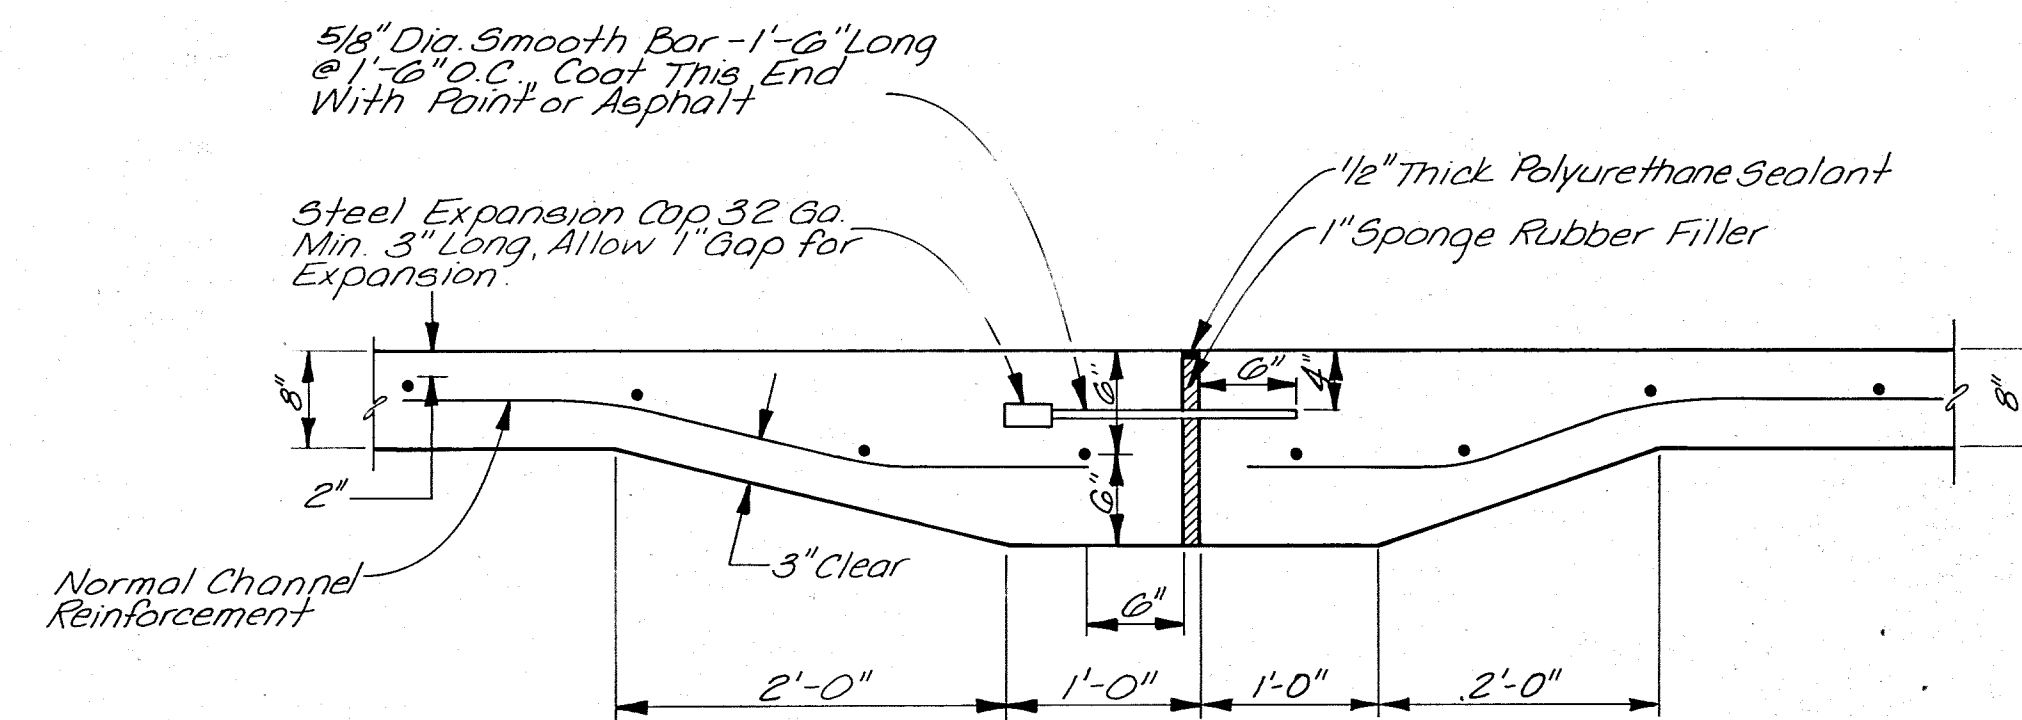

Note: Bar aplices in top of slab shall be 1'-5" for No. 4 bars, 1'-9" for No. 5 bars, and 2'-3" for No. 6 bars. All other aplice lengths shall be 1'-0" for No. 4 bars, 1'-3" for No. 5 bars, 1'-8" for No. 6 bars, and 2'-2" for No. 7 bars.
Bend diameter shall be 6 times the diameter of the bar.


AS-BUILT INFORMATION		BENCH MARKS		SURVEY INFORMATION		REFERENCES		REVISIONS		DESIGN	
CONTRACT NO.	DATE	BY	DATE	MAP NO.	EST NO.	NO.	DATE	NO.	DATE	NO.	DATE
WORK ORDER NO.	DATE	INSPECTOR'S NAME	DATE	BY	DATE	NO.	DATE	NO.	DATE	NO.	DATE
APPROVED BY	DATE	APPROVED BY	DATE	APPROVED BY	DATE	APPROVED BY	DATE	APPROVED BY	DATE	APPROVED BY	DATE
VERIFICATION BY	DATE	VERIFICATION BY	DATE	VERIFICATION BY	DATE	VERIFICATION BY	DATE	VERIFICATION BY	DATE	VERIFICATION BY	DATE
RECORDED BY	DATE	RECORDED BY	DATE	RECORDED BY	DATE	RECORDED BY	DATE	RECORDED BY	DATE	RECORDED BY	DATE
DESIGNED BY: MJJ DATE: 8-82 DRAWN BY: PMT DATE: 8-82 CHECKED BY: MJJ DATE: 8-82											

PREPARED UNDER THE DIRECTION OF		ALBUQUERQUE METROPOLITAN ARROYO FLOOD CONTROL AUTHORITY	
TITLE		7-BAR CHANNEL RUNDOWN DETAILS	
APPROVALS	ENGINEER	DATE	APPROVALS
City Engineer			Liquid Waste
ACE-Design			Traffic
ACE-Hydrology			Water
DRAWING NO.	SHEET 9 OF 22		


SCALE
NO SCALE

JOB NO. 11791


5. Bend diameter shall be 6 times the diameter of the bar.

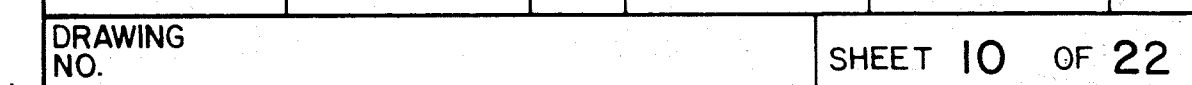


METROPOLITAN CONTROL ITY										BENCH MARKS										AS-BUILT INFORMATION																			
APPROVALS										REFERENCES										SURVEY INFORMATION										CONTRACTOR									
										MAP NO.					EST. NO.					W.O. NO.					NO.					BY					DATE				
DESIGNED BY HCS DRAWN BY PMT CHECKED BY MJI										DESIGN										REVISIONS										INSPECTOR'S									
										DESIGNED BY					HCS					DATE					8-82					ACCEPTANCE BY					DATE				
APPROVALS										NO.					DATE					REMARKS					BY					DATE									
										NO.					DATE					REMARKS					BY					DATE									
APPROVALS										DESIGNED BY										HCS										DATE									
										DRAWN BY					PMT					DATE					8-82					ACCEPTANCE BY					DATE				
APPROVALS										NO.					DATE					REMARKS					BY					DATE									
										NO.					DATE					REMARKS					BY					DATE									
APPROVALS										DESIGNED BY										HCS										DATE									
										DRAWN BY					PMT																								

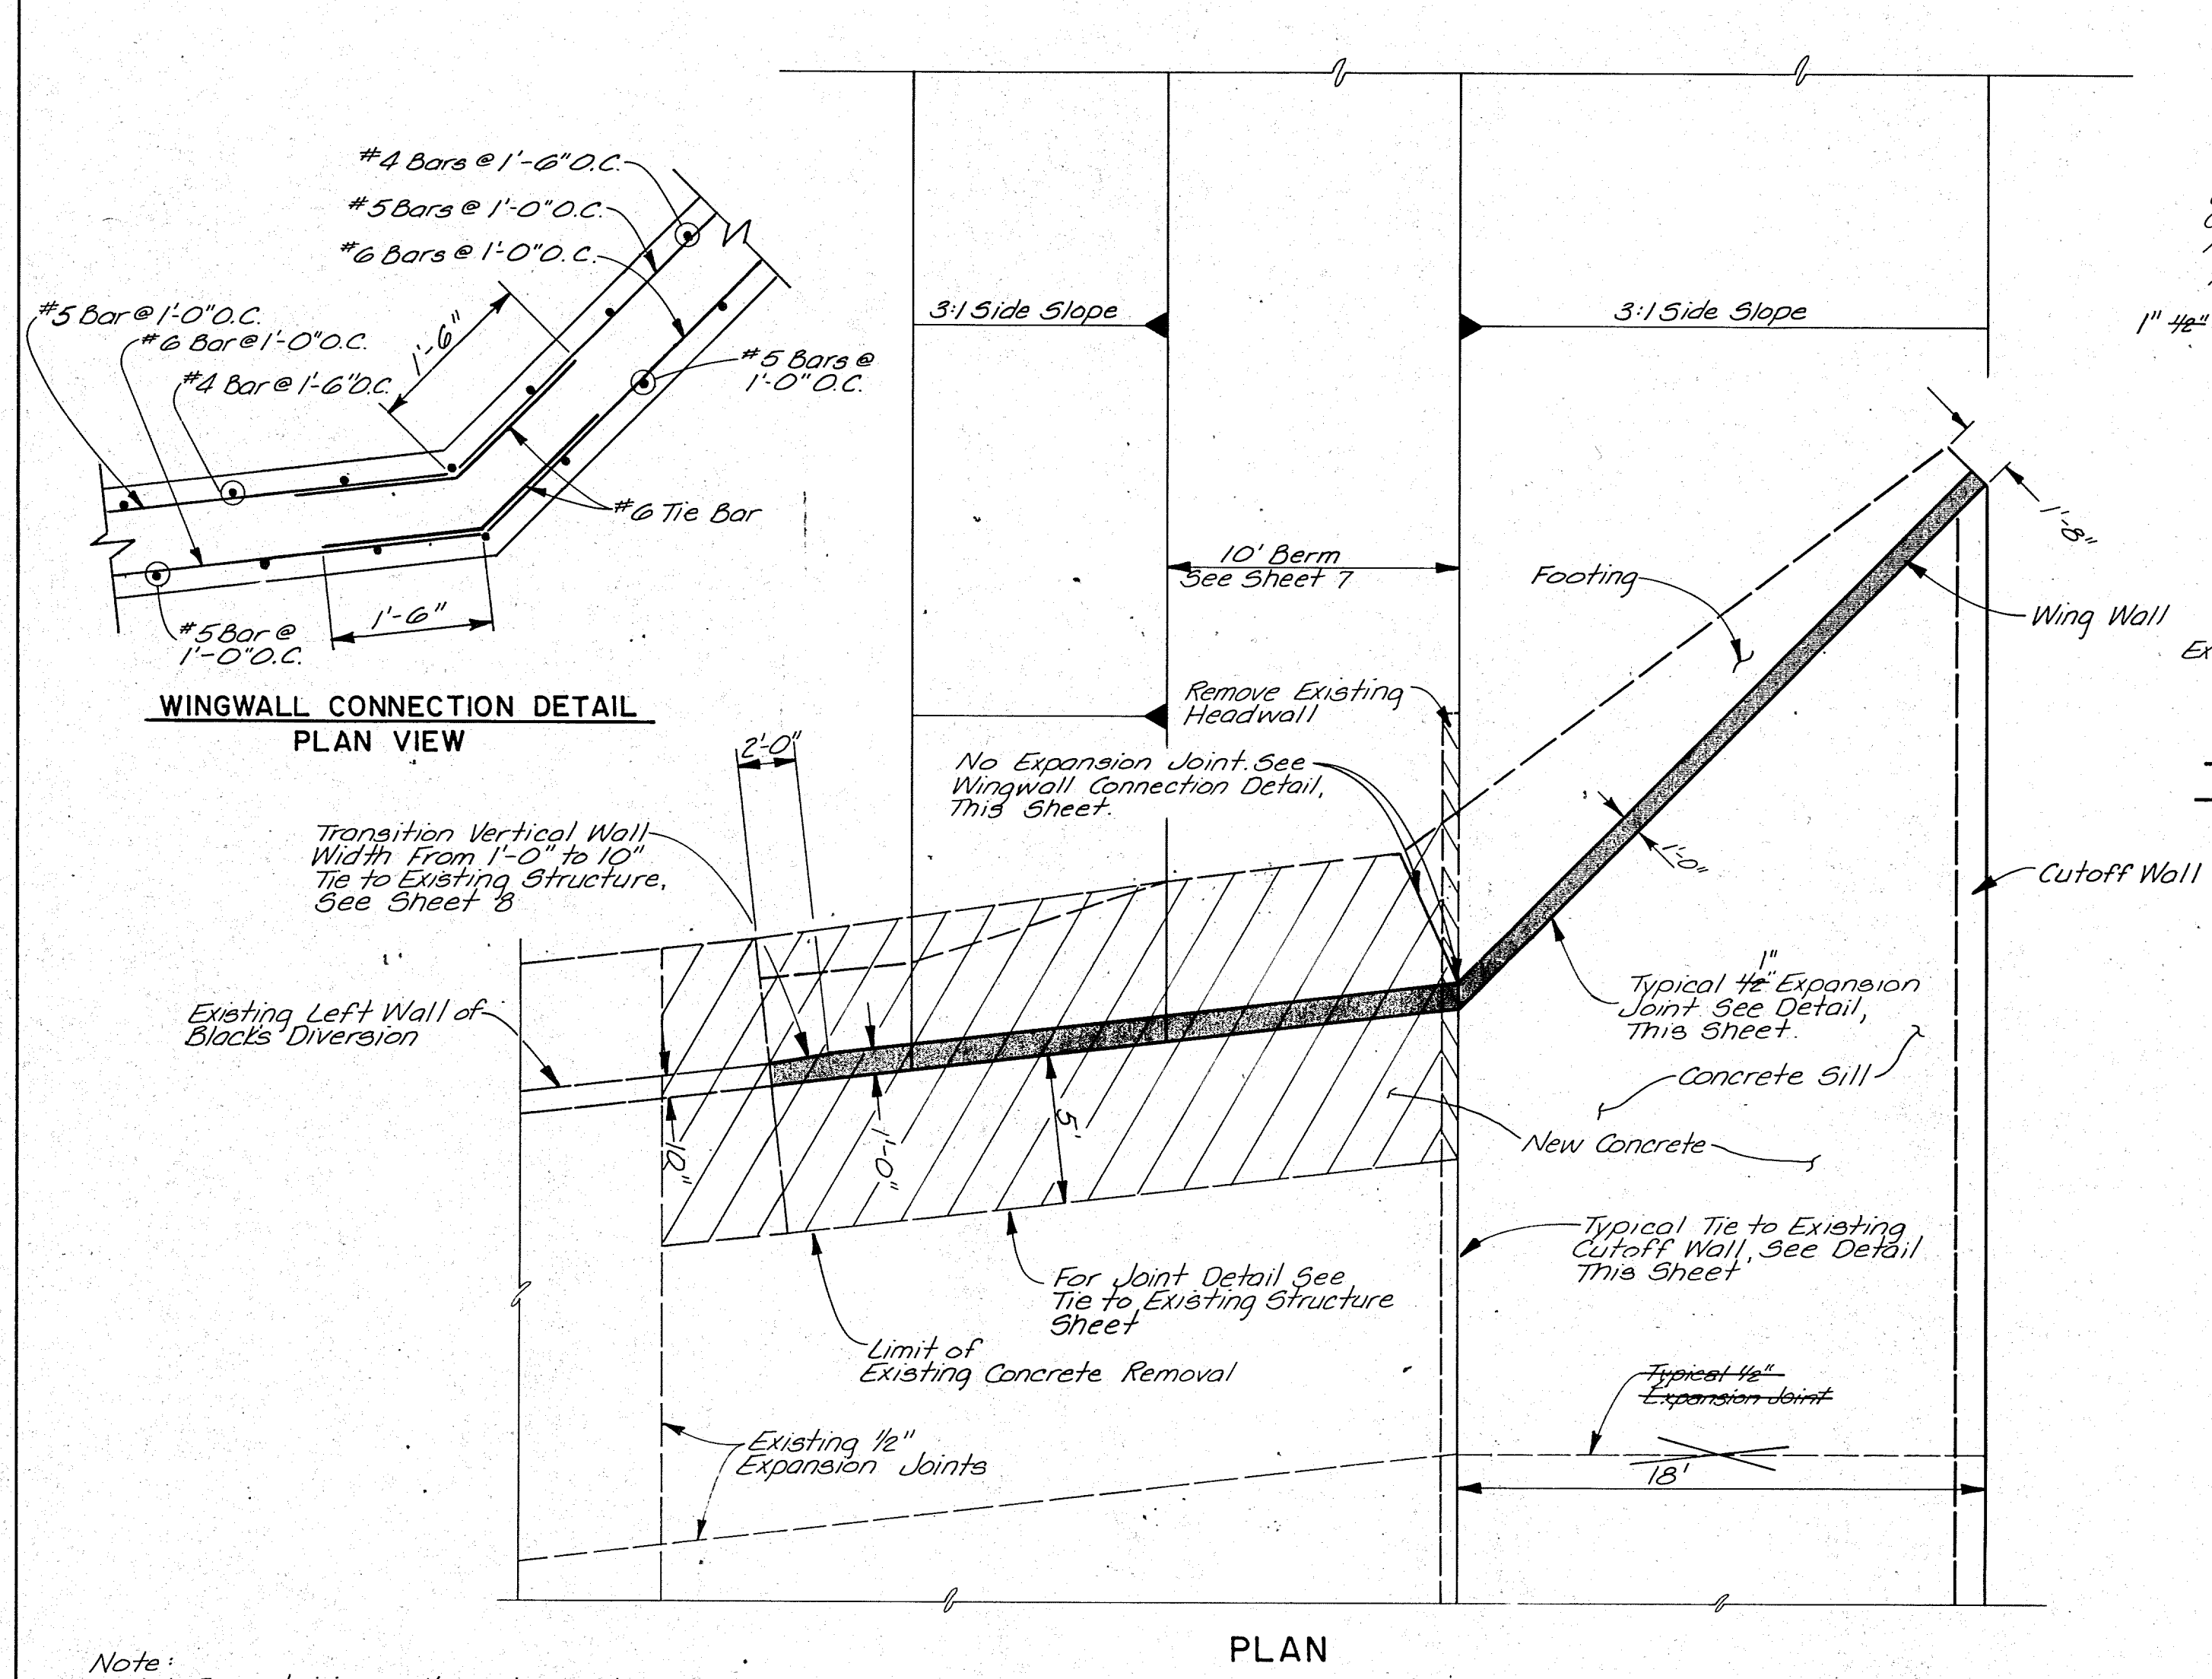


Note:
1. For retaining wall or wing wall reinforcement see sheet 12

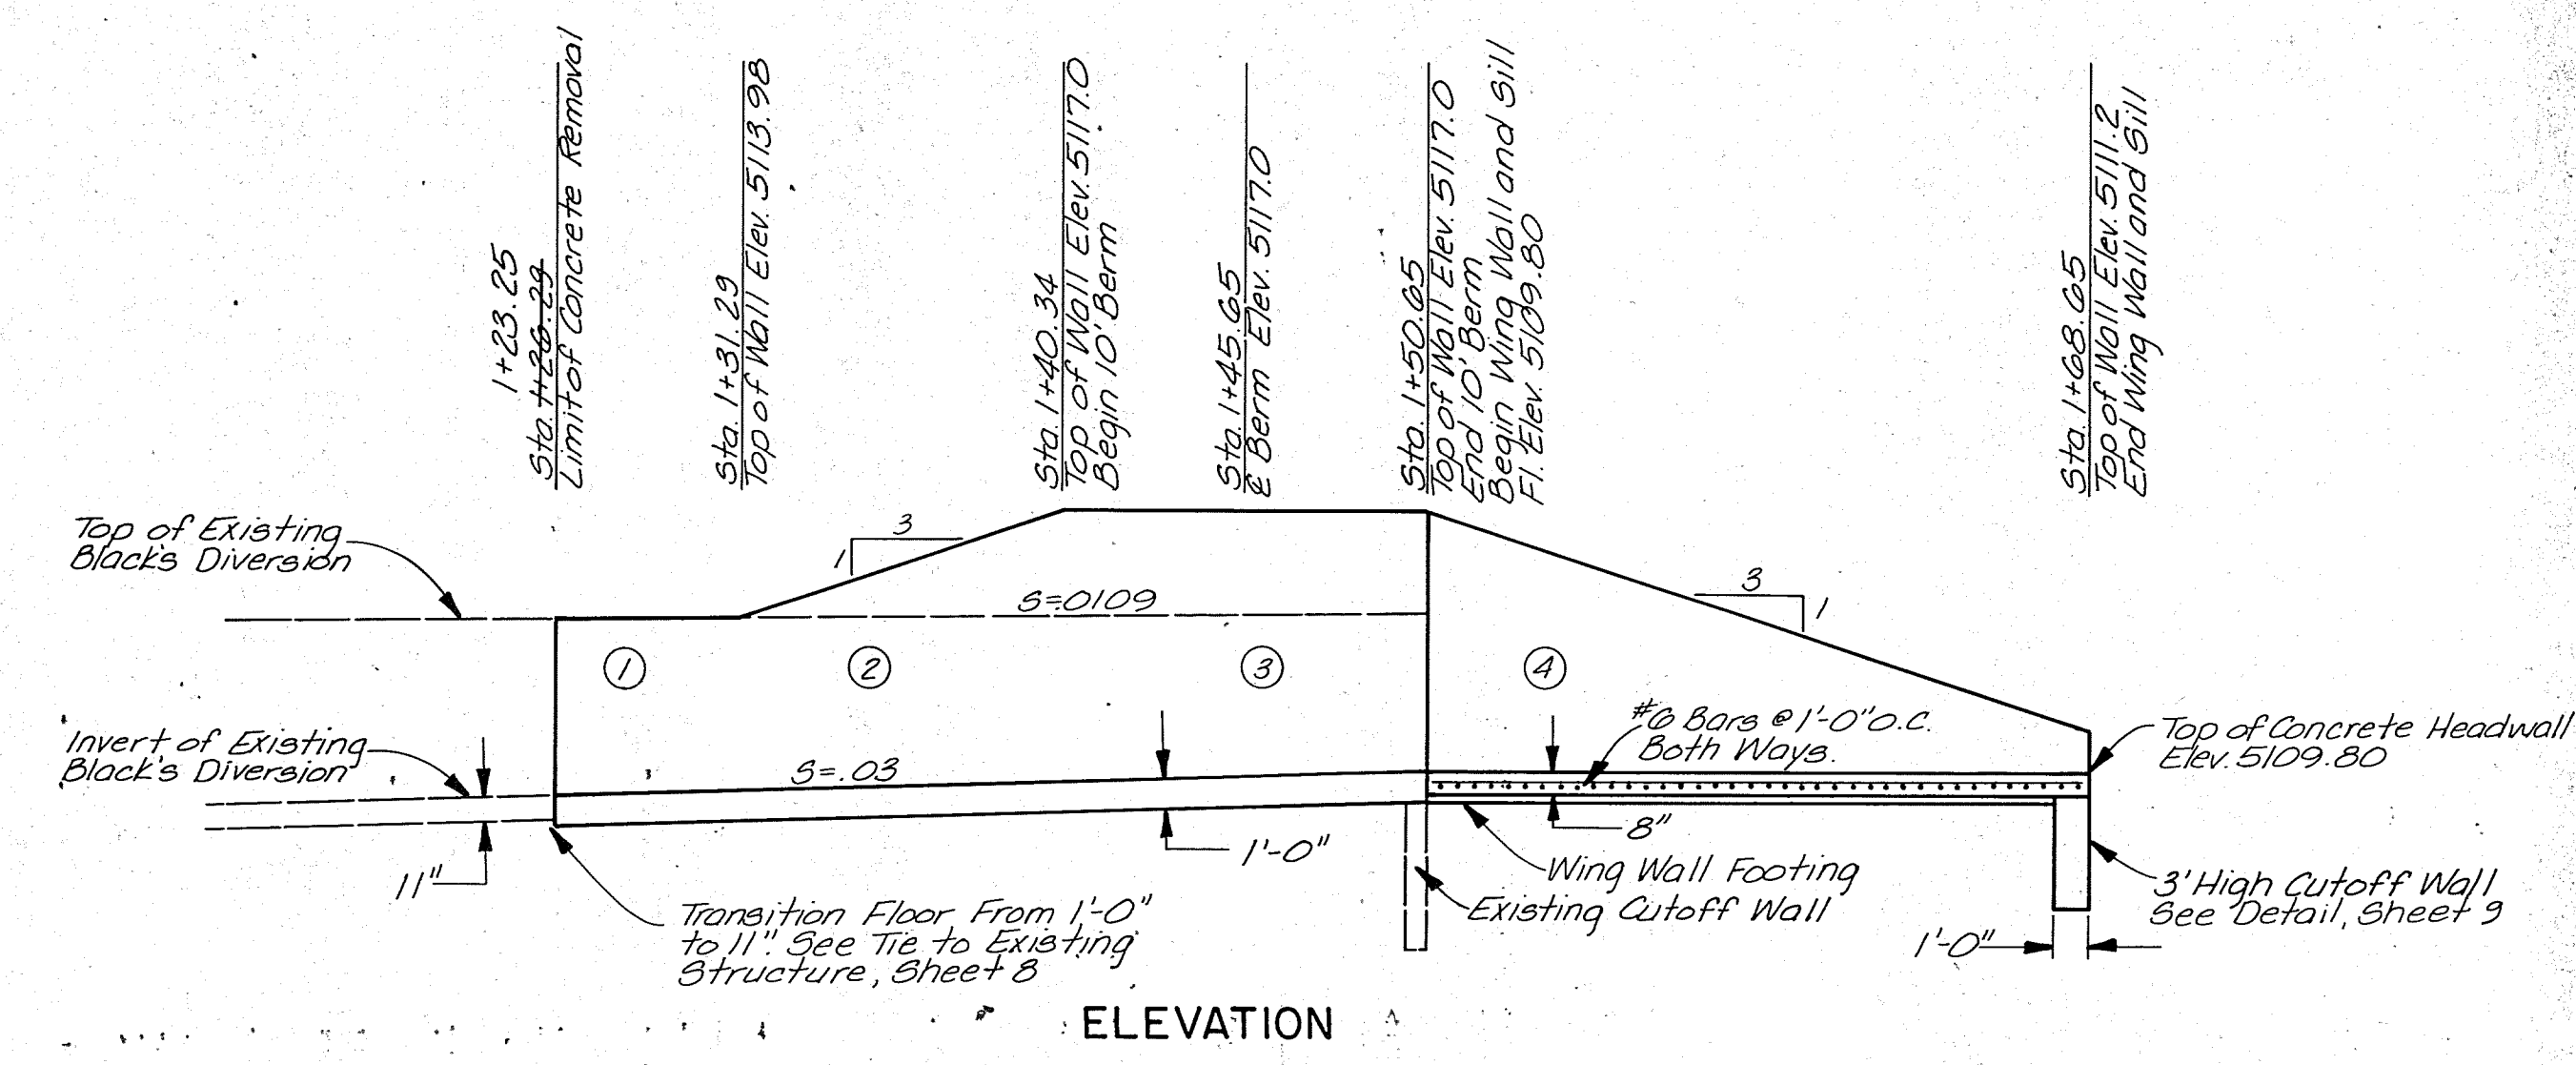


BERM HEADWALL & WINGWALL DETAIL

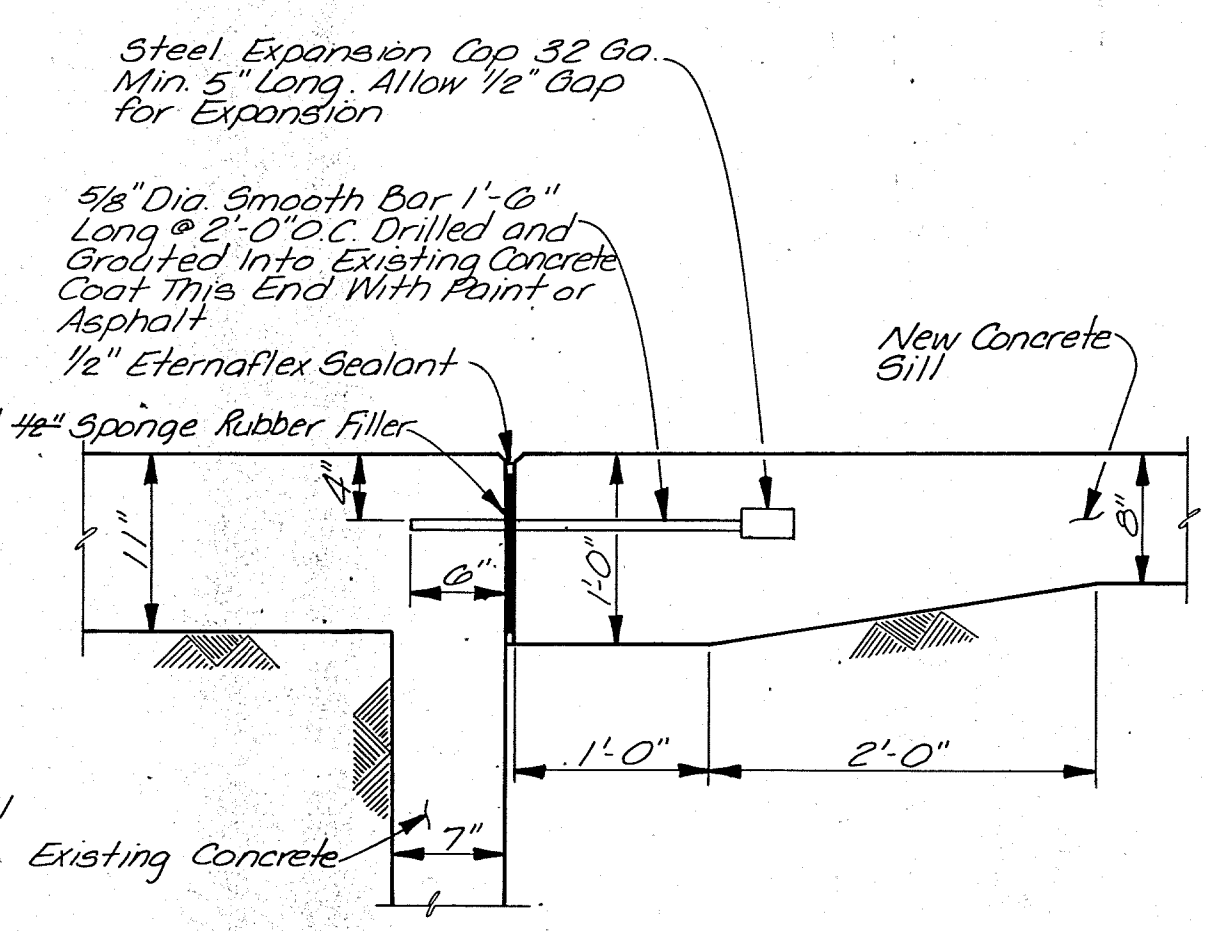


TYPICAL TIE TO EXISTING CUTOFF WALL

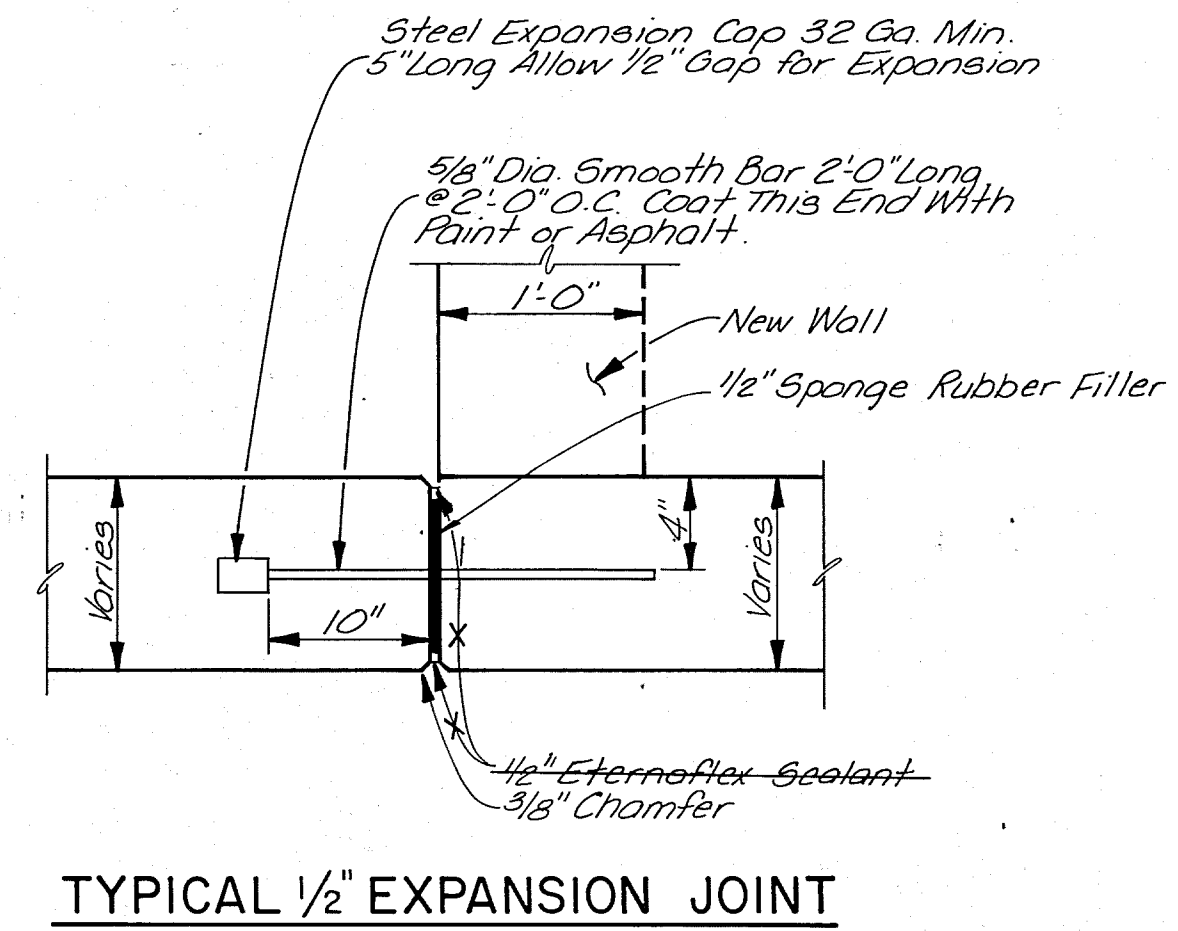

TYPICAL 1/2" EXPANSION JOINT

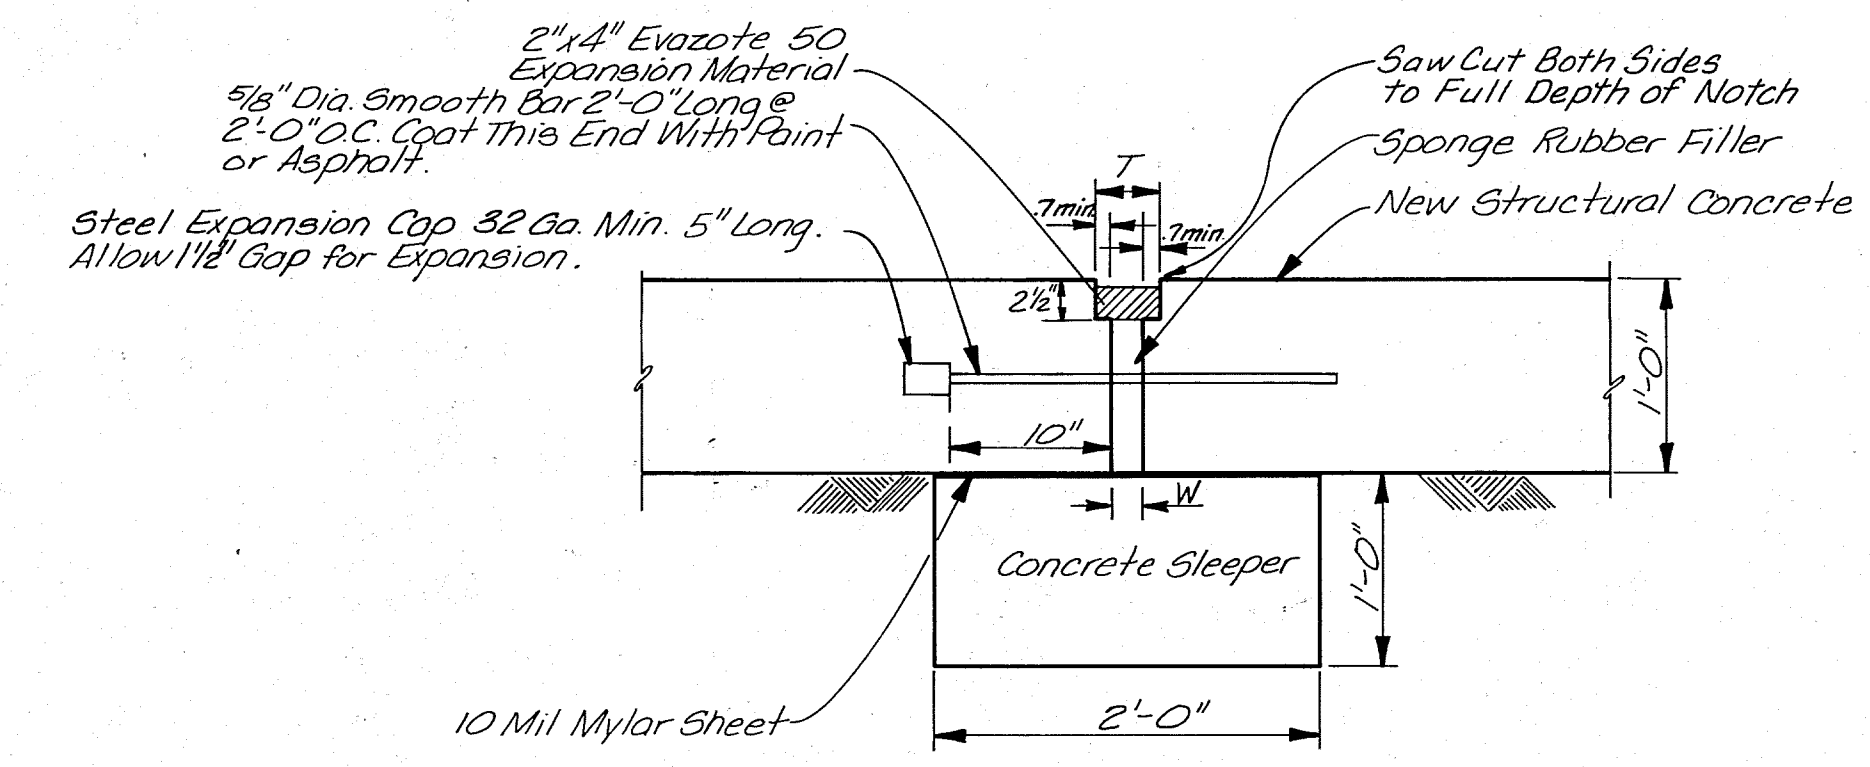

EXPANSION JOINT (Floor)
Sta. 1+75.00

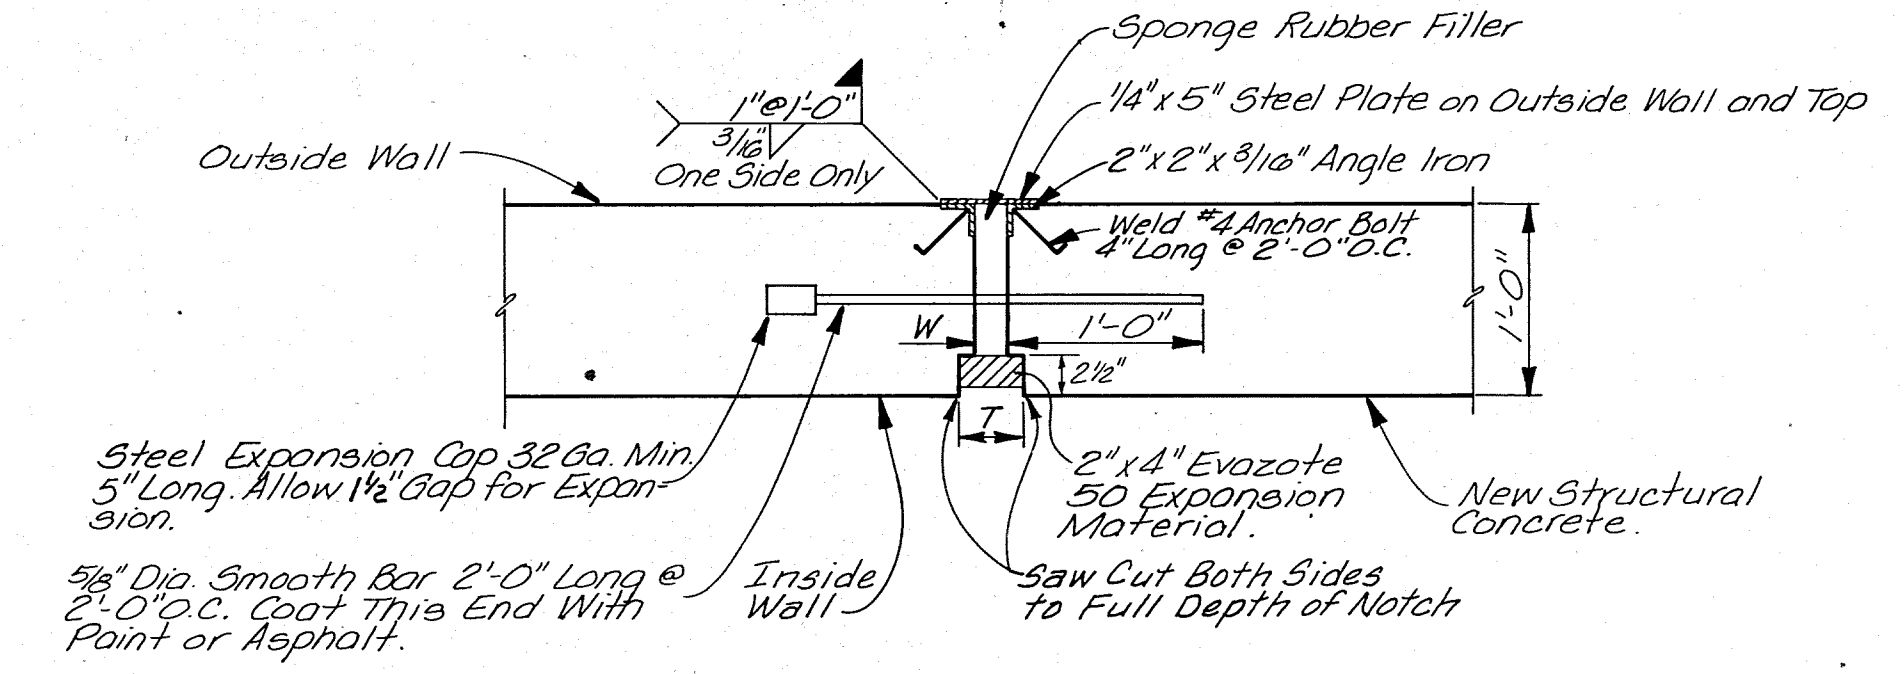

EXPANSION JOINT (Walls)
Sta. 1+75.00

Note:
Evazote 50 Material must be placed on the same day that the notch is saw cut using the following table. The Evazote 50 cannot be placed before the concrete has reached 80% of Design Strength

THICKNESS SCHEDULE	W (inches)	T (inches)
Average Daily Maximum Temperature (°F)		
90°	1.0	3.0
70°	1.3	3.3
50°	1.5	3.5

Use this table to select proper dimensions. Thickness W should be determined from temperature on day of concrete pour. Thickness T should be based on the ambient temperature at time of saw cut. Temperature in between should be interpolated.

NOTE:
Due to contractor error, dimension "T" was 5.0" rather than the 3.0" to 3.5" as called for.

SCALE:
NO SCALE






PREPARED UNDER THE DIRECTION OF
[Signature]
8-27-82

RECORDED
08 001 11/86








ALBUQUERQUE METROPOLITAN ARROYO FLOOD CONTROL AUTHORITY					
TITLE: 7-BAR CHANNEL MISCELLANEOUS DETAILS					
APPROVALS	ENGINEER	DATE	APPROVALS	ENGINEER	DATE
DRAWING NO.			SHEET 11 OF 22		

AS-BUILT INFORMATION		BENCH MARKS		SURVEY INFORMATION		REFERENCES		REVISIONS	
CONTRACTOR	DATE	WORK	DATE	NO.	BY	MAP NO.	EST. NO.	NO.	DATE
INSPECTORS	DATE	FIELD	DATE						
VERIFICATION BY	DATE	VERIFICATION BY	DATE						
CORRECTED BY	DATE	CORRECTED BY	DATE						
RECORDED BY	DATE	RECORDED BY	DATE						
NO.		NO.							


PROFILE	SURVEYED	BY	DATE
	PLOTTED		
	GRADES CHECKED		
	B. M.'S NOTED		
	STRUCTURE NOTATIONS CHWHD		
NOTE BOOK			
NO.			

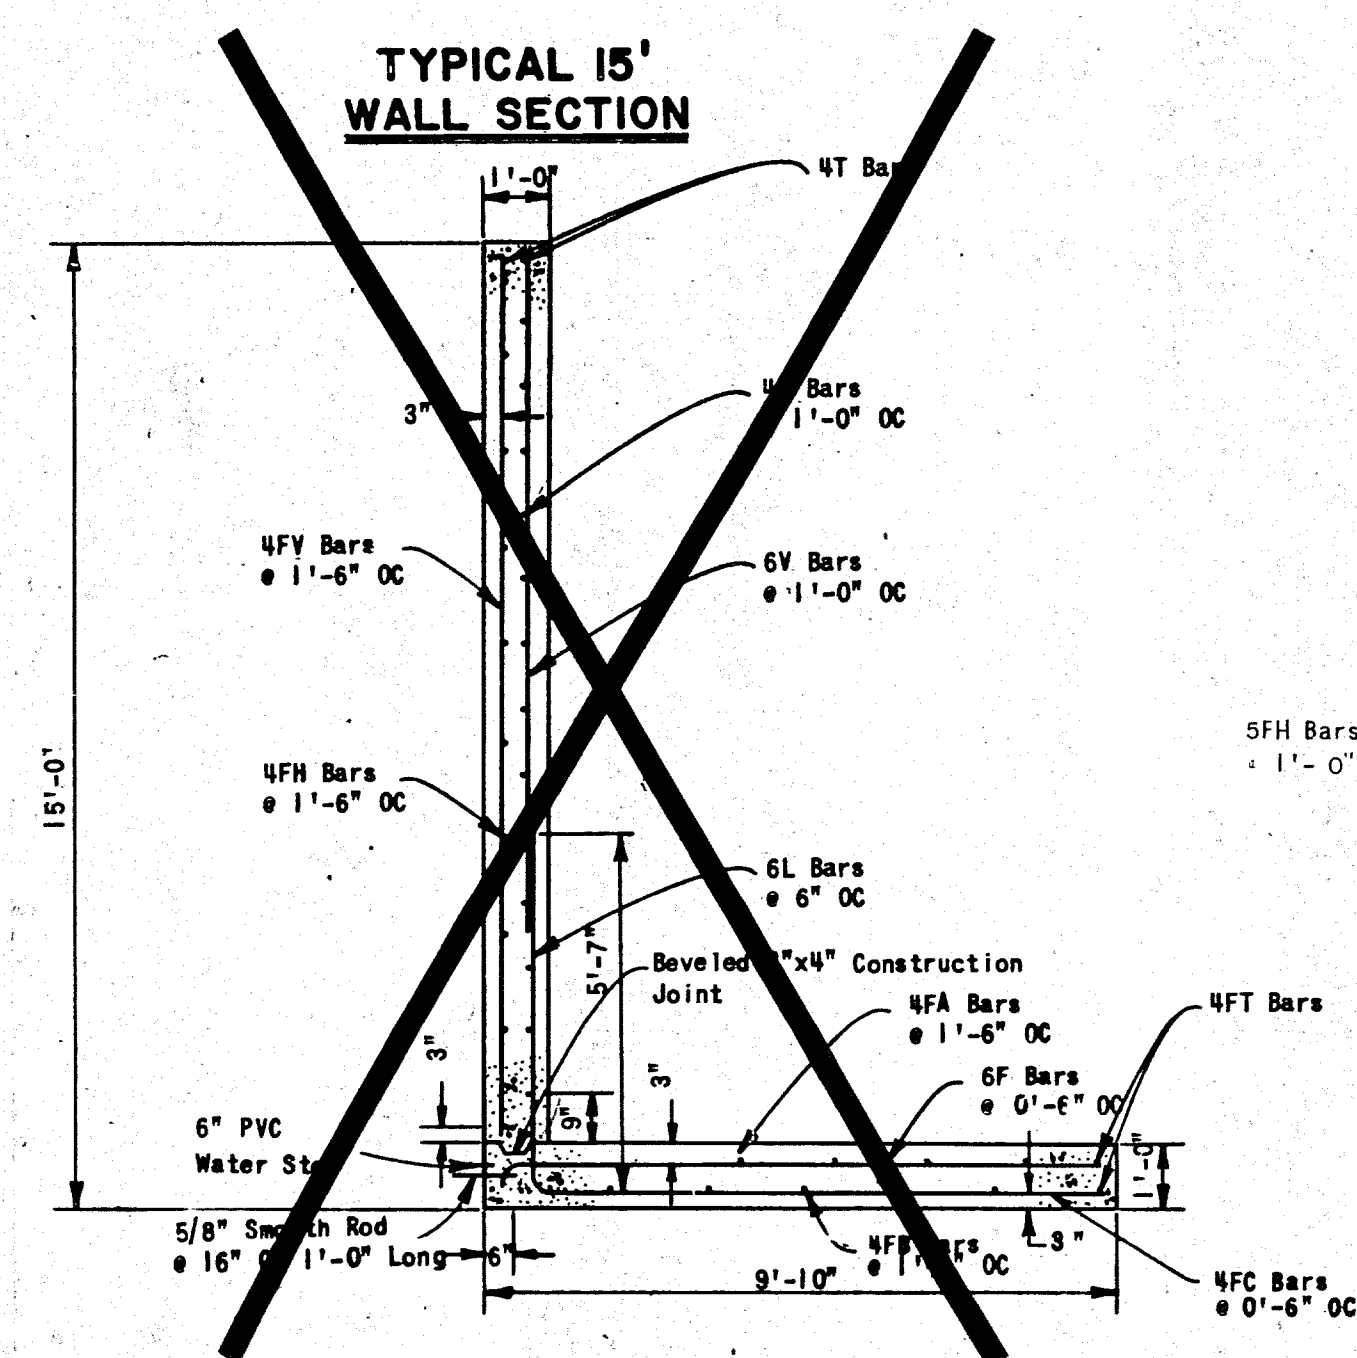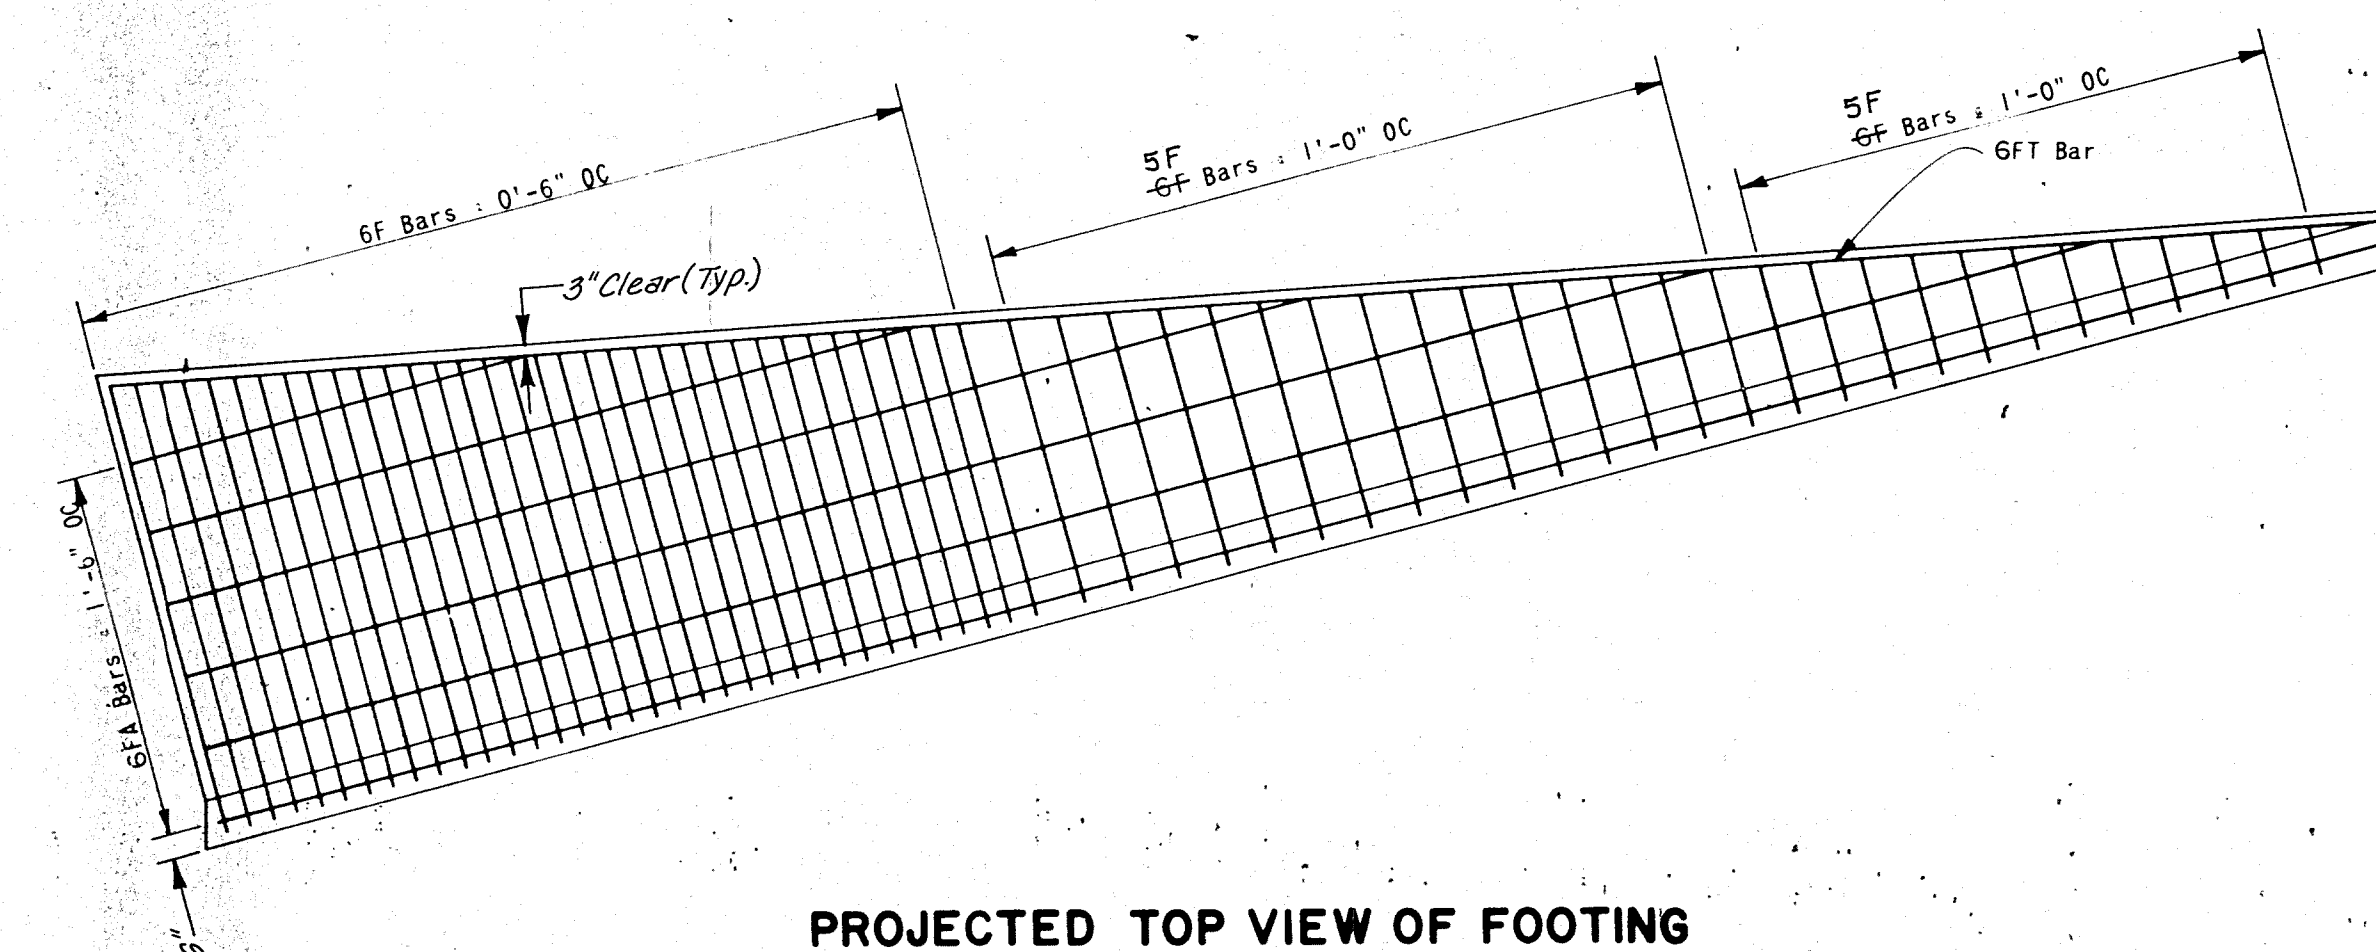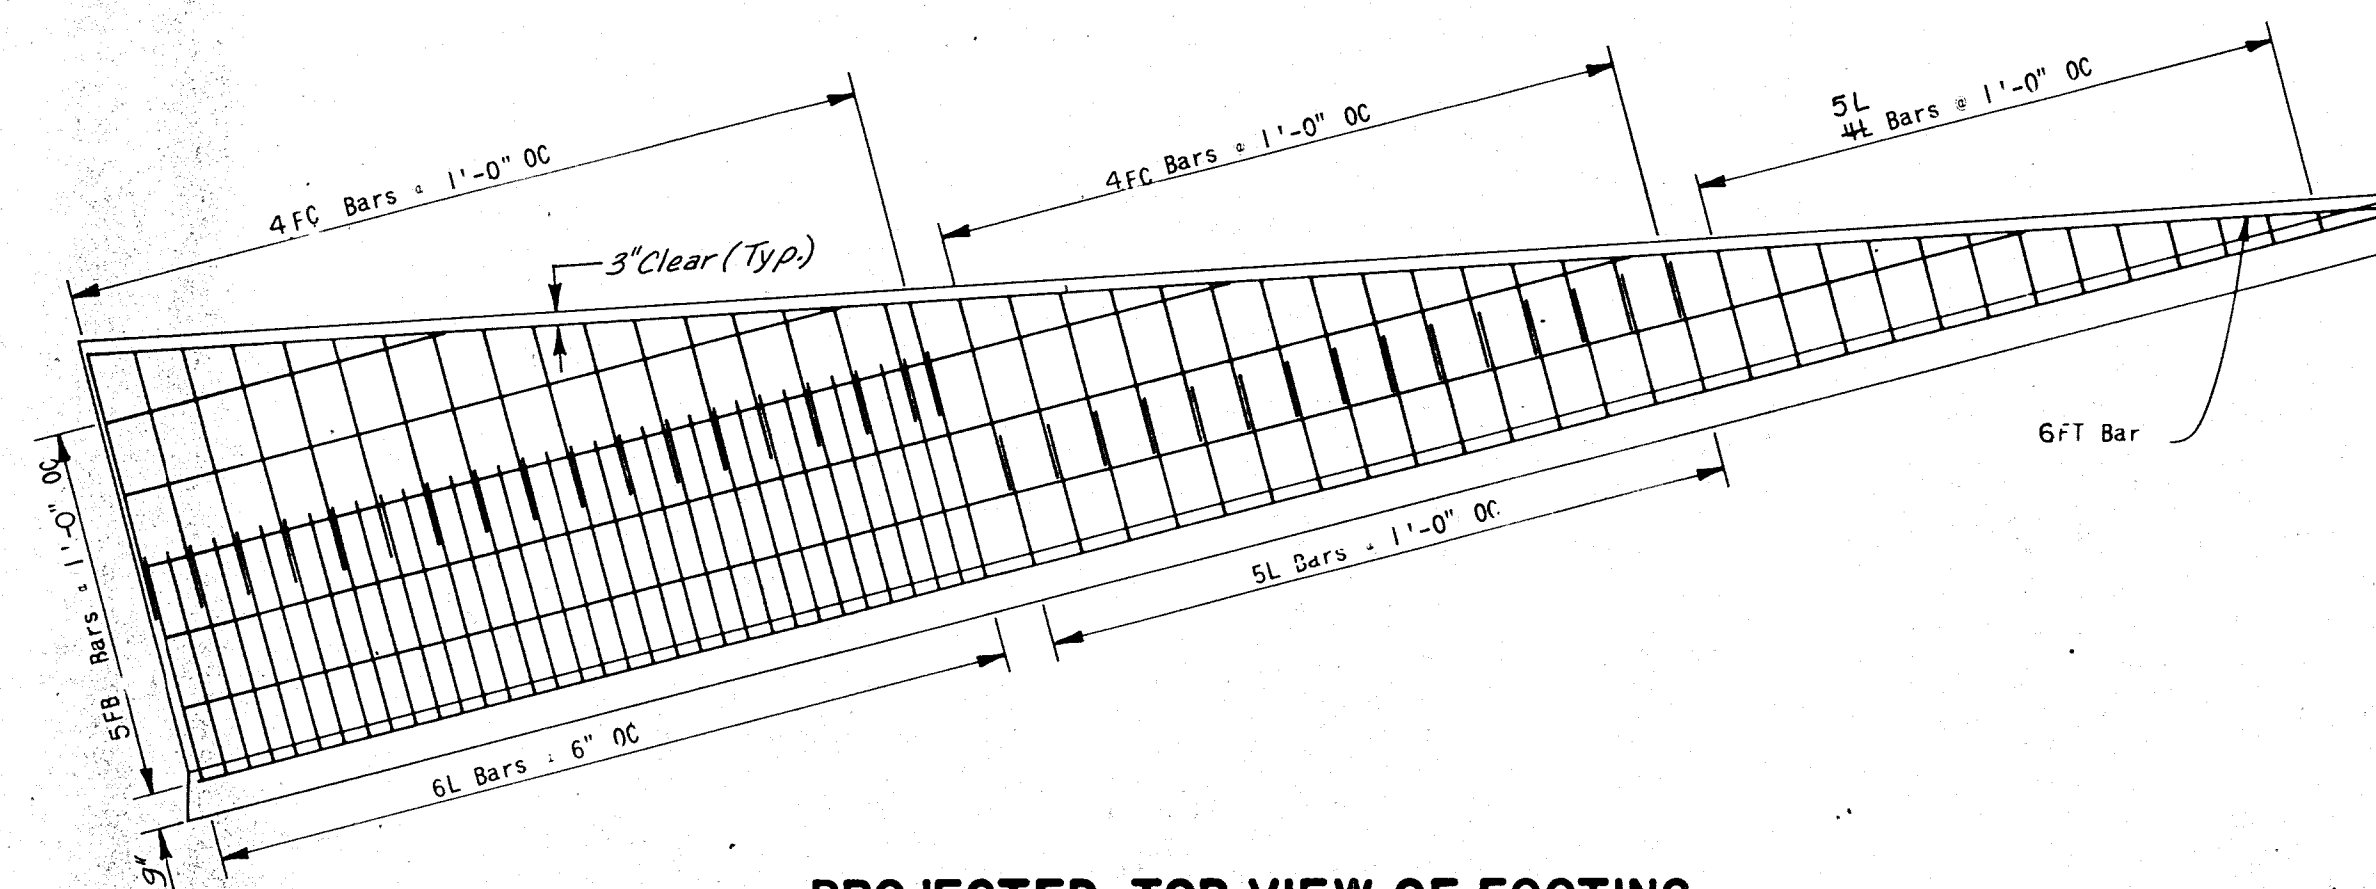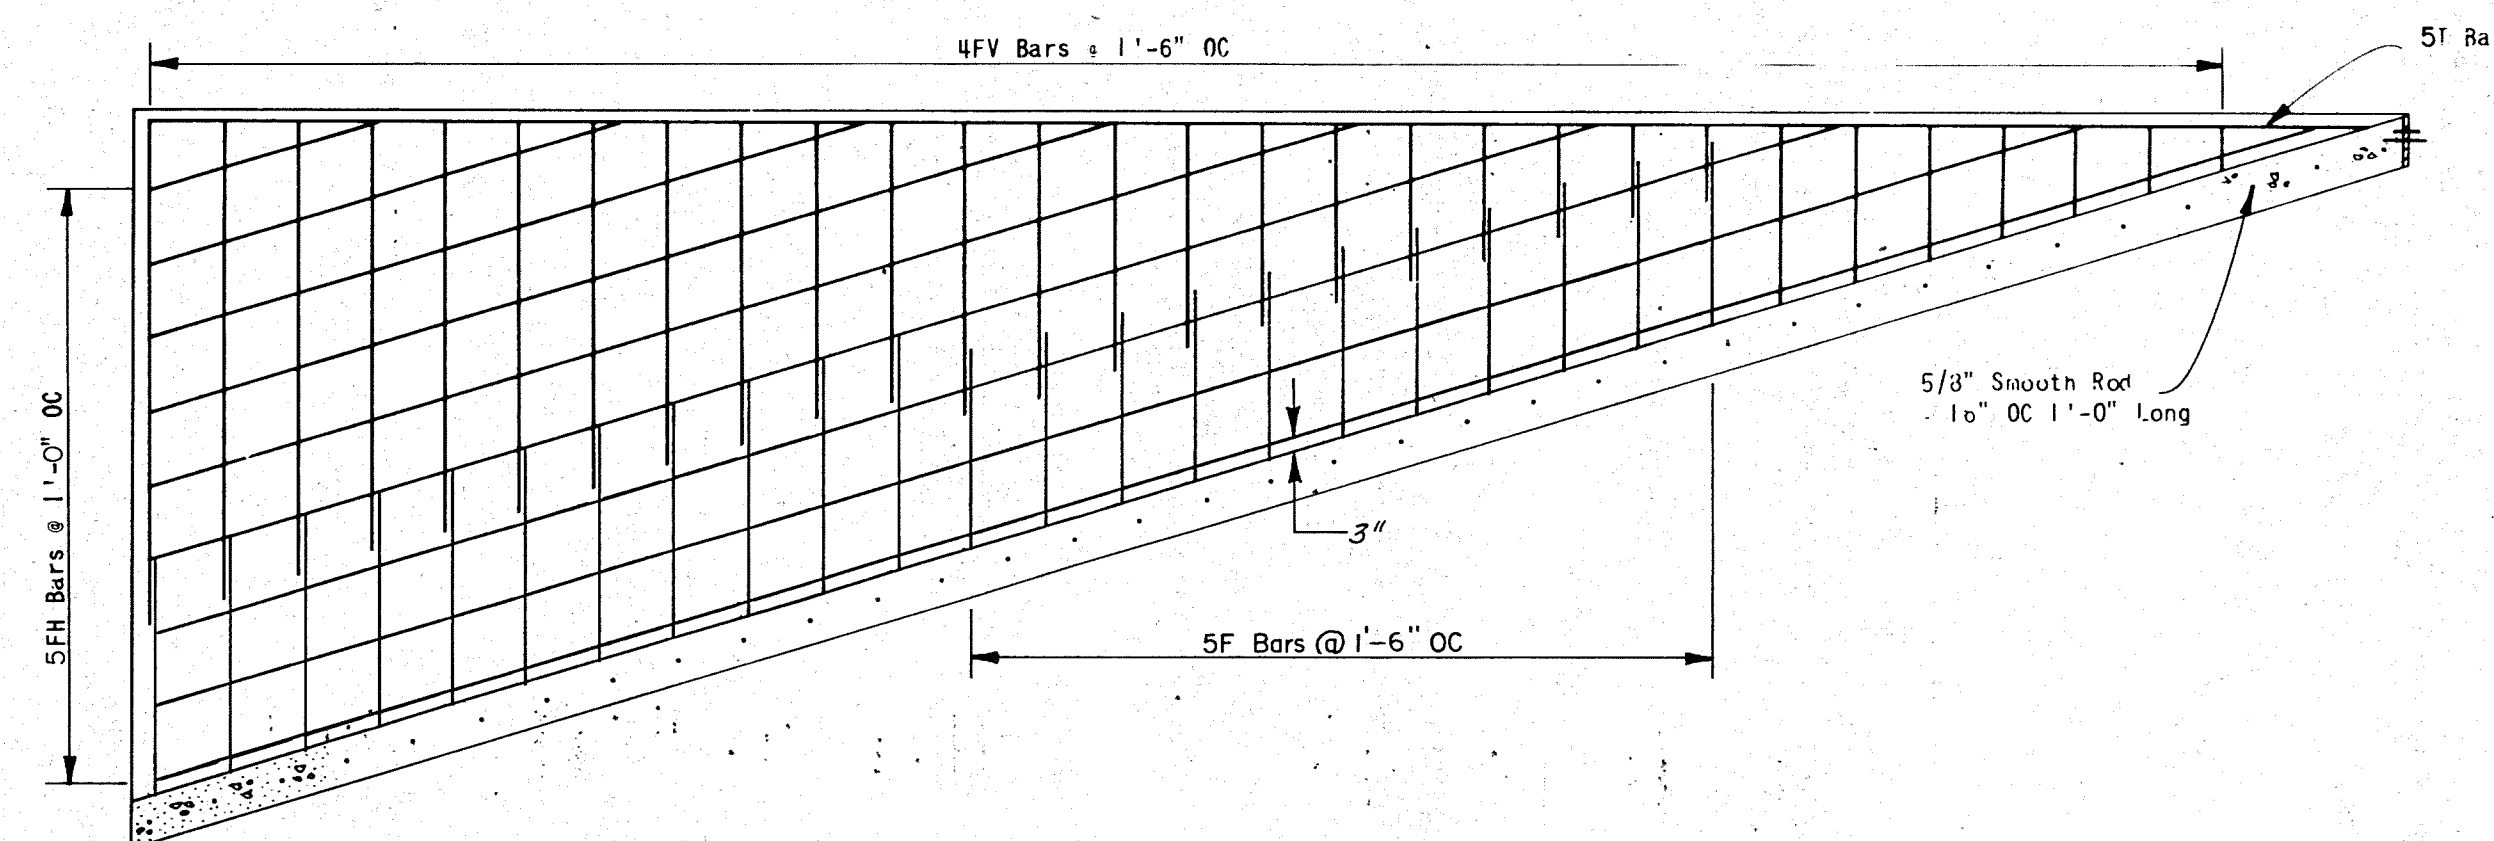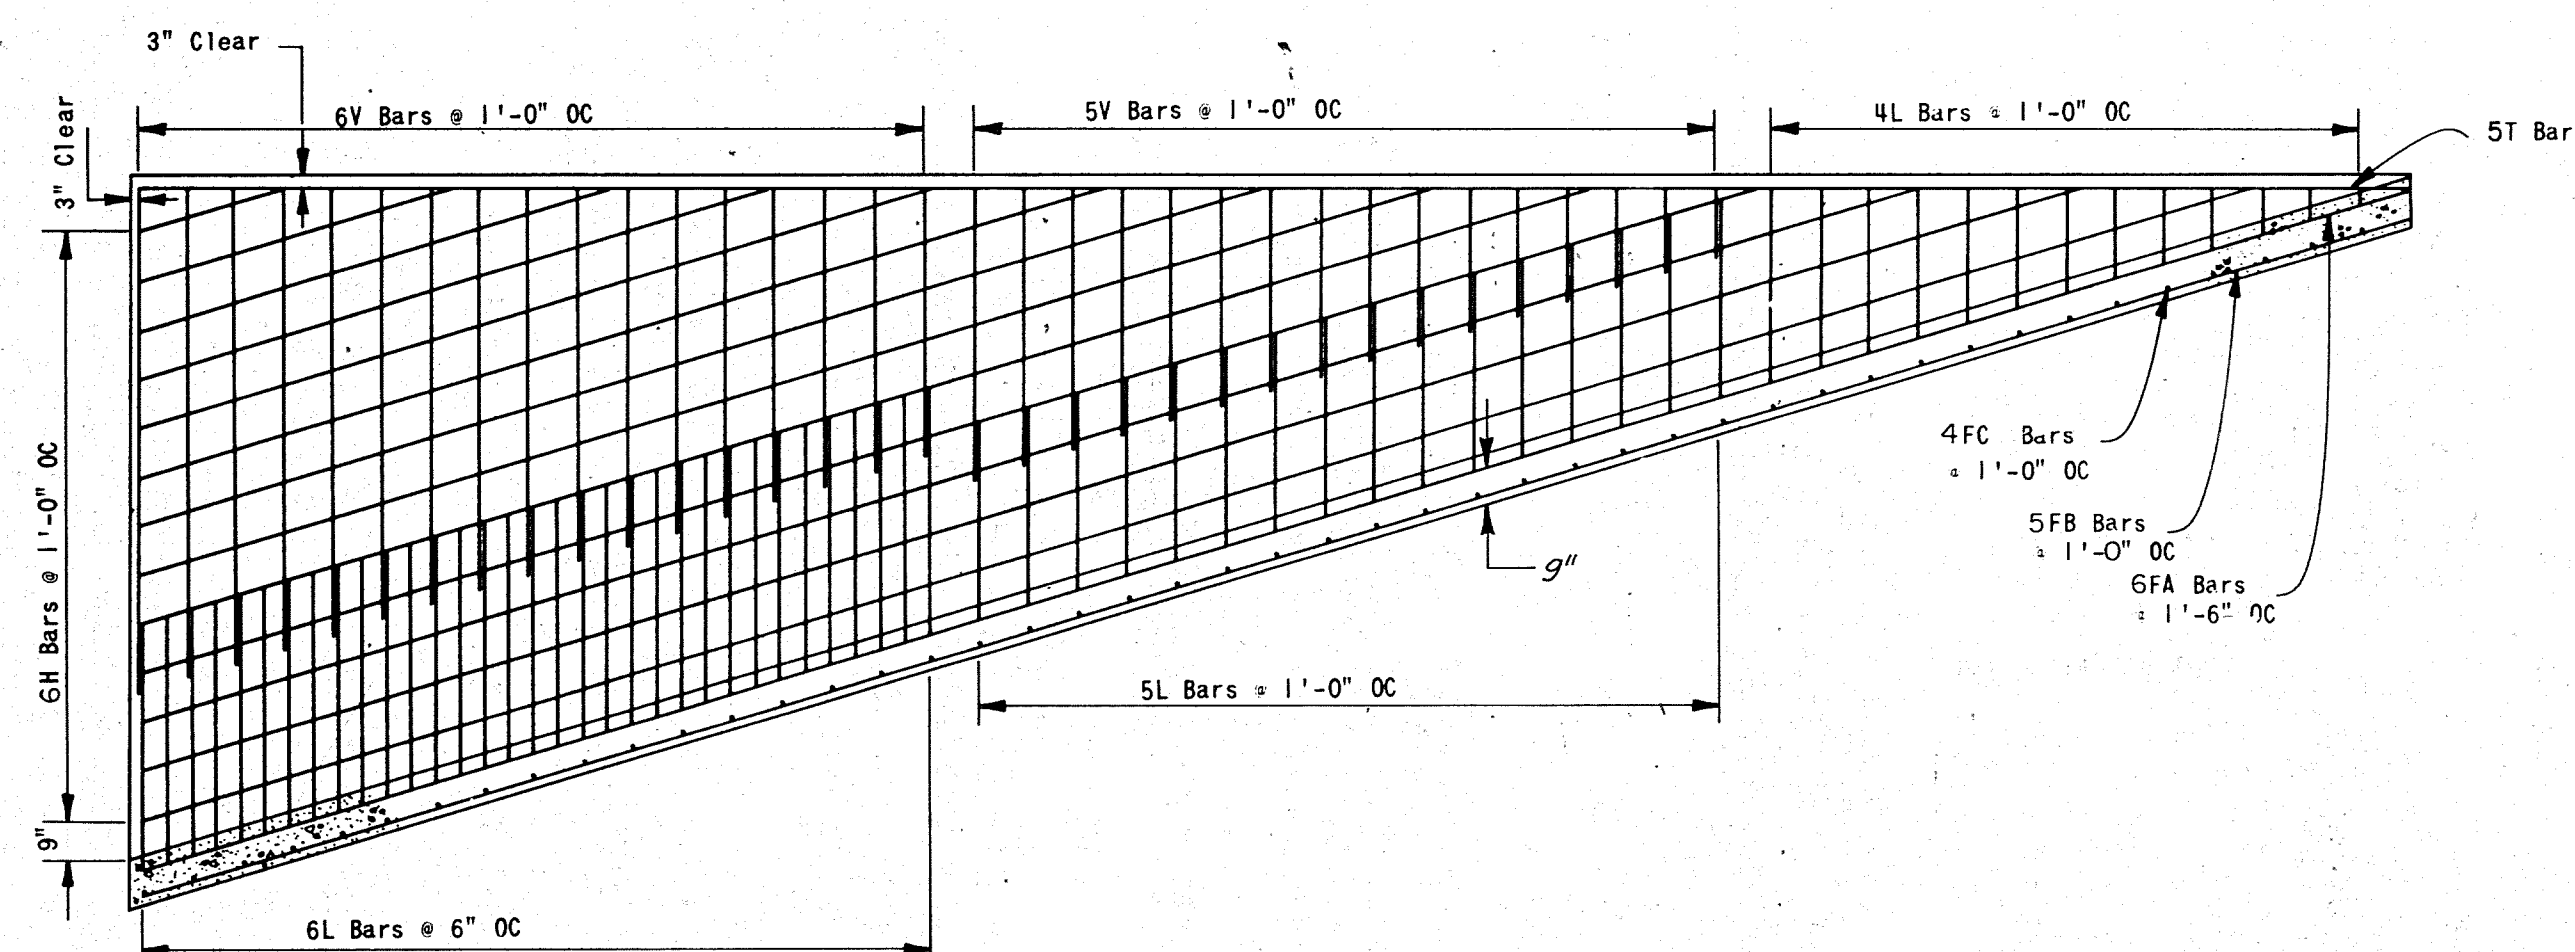


Note: Bend diameter shall be 6 times the diameter of the bar.

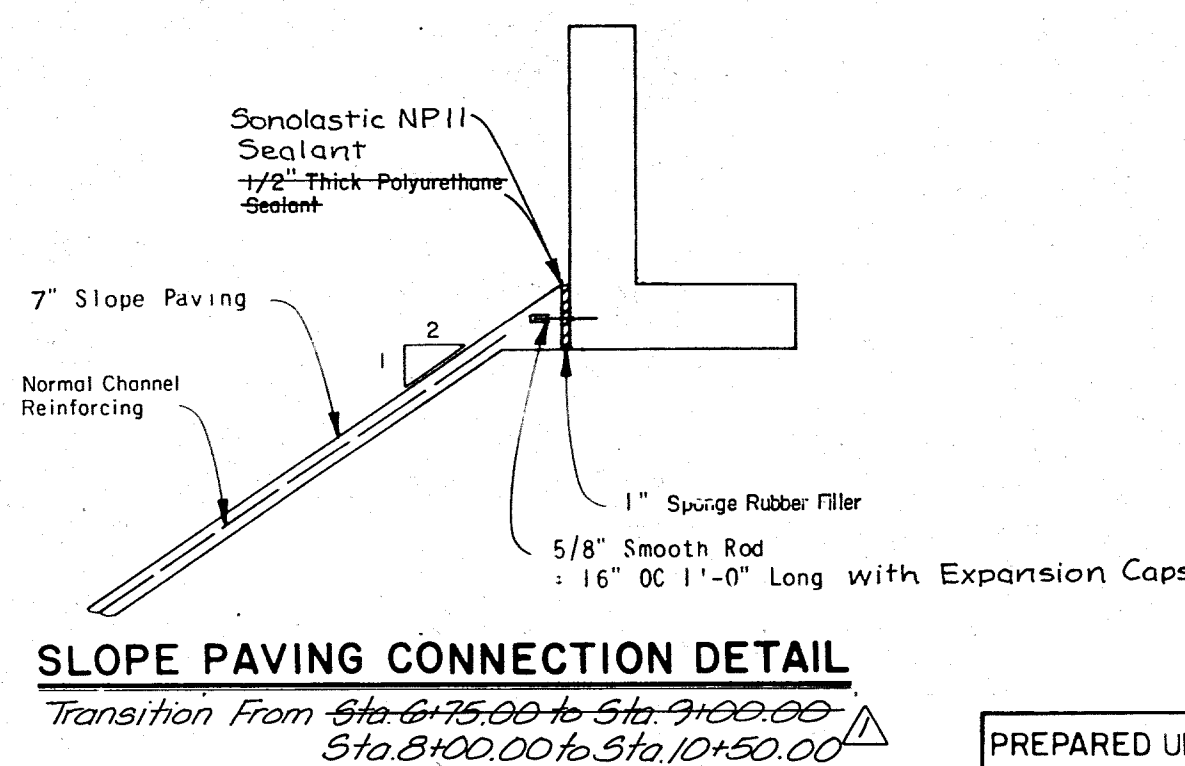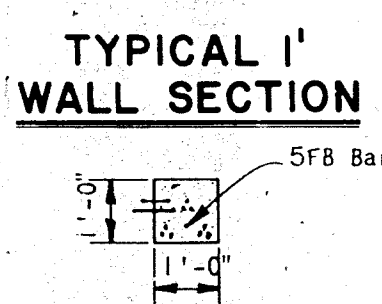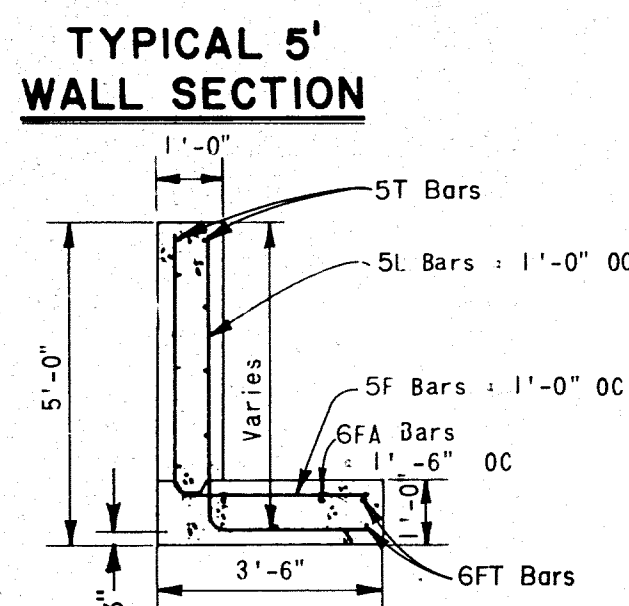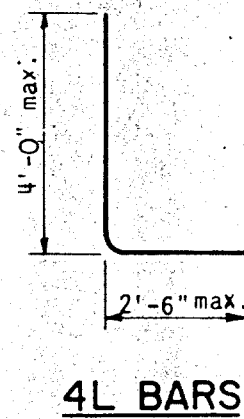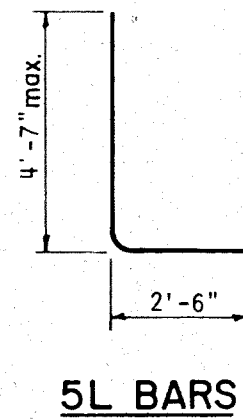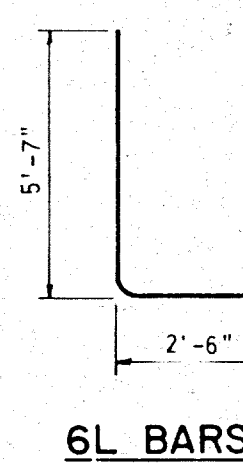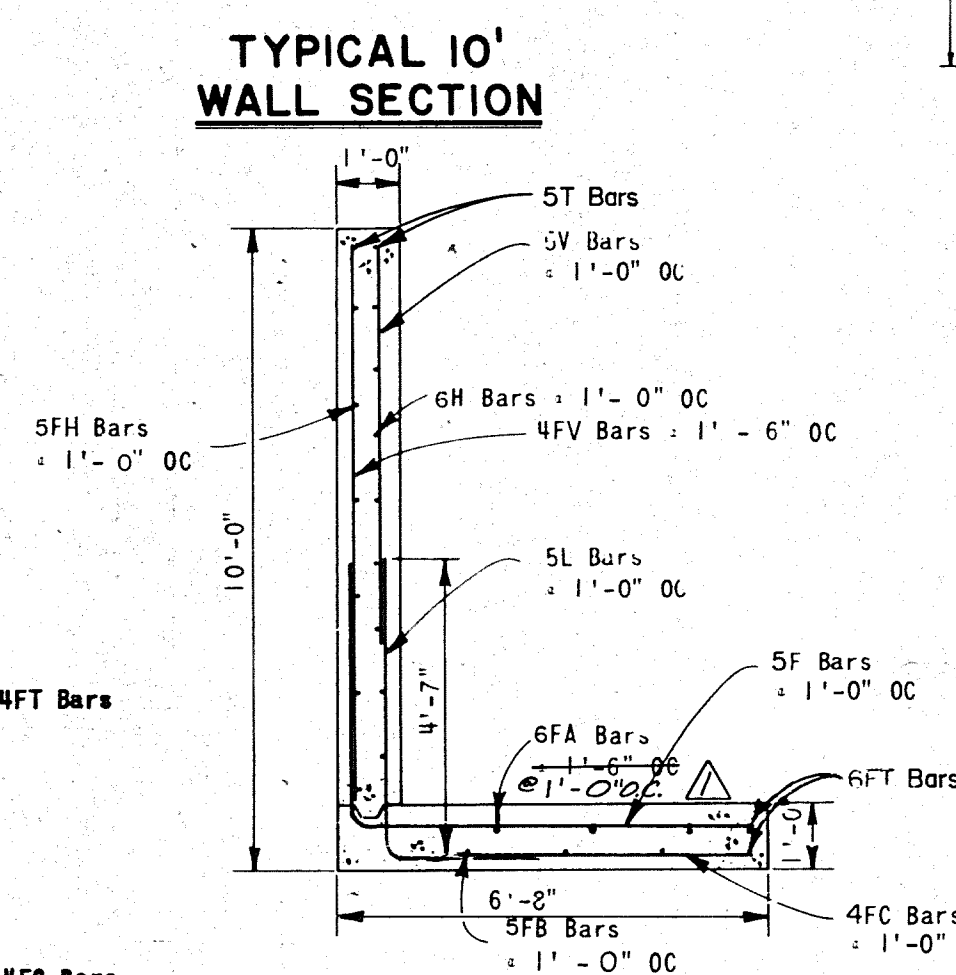



RECORD DRAWINGS
DATE

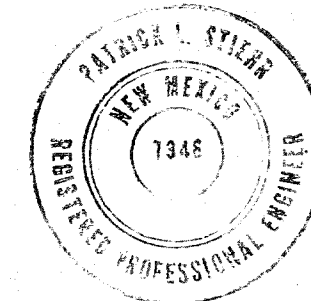

PREPARED UNDER THE DIRECTION OF 	 ALBUQUERQUE METROPOLITAN ARROYO FLOOD CONTROL AUTHORITY 																																				
<table border="1" style="width: 100%; border-collapse: collapse;"> <tr> <td colspan="6" style="text-align: center; padding: 10px;"> TITLE 7-BAR CHANNEL VERTICAL WALL STRUCTURAL DETAILS </td> </tr> <tr> <td style="width: 16.6%; text-align: center; padding: 5px;">APPROVALS</td> <td style="width: 16.6%; text-align: center; padding: 5px;">ENGINEER</td> <td style="width: 16.6%; text-align: center; padding: 5px;">DATE</td> <td style="width: 16.6%; text-align: center; padding: 5px;">APPROVALS</td> <td style="width: 16.6%; text-align: center; padding: 5px;">ENGINEER</td> <td style="width: 16.6%; text-align: center; padding: 5px;">DATE</td> </tr> <tr><td style="height: 30px;"></td><td></td><td></td><td></td><td></td><td></td></tr> <tr><td style="height: 30px;"></td><td></td><td></td><td></td><td></td><td></td></tr> <tr><td style="height: 30px;"></td><td></td><td></td><td></td><td></td><td></td></tr> <tr><td style="height: 30px;"></td><td></td><td></td><td></td><td></td><td></td></tr> </table>		TITLE 7-BAR CHANNEL VERTICAL WALL STRUCTURAL DETAILS						APPROVALS	ENGINEER	DATE	APPROVALS	ENGINEER	DATE																								
TITLE 7-BAR CHANNEL VERTICAL WALL STRUCTURAL DETAILS																																					
APPROVALS	ENGINEER	DATE	APPROVALS	ENGINEER	DATE																																
JOB NO. 11791	<table border="1" style="width: 100%; border-collapse: collapse;"> <tr> <td style="width: 75%; padding: 5px;"> DRAWING NO. </td> <td style="width: 25%; padding: 5px; text-align: right;"> SHEET 12 OF 22 </td> </tr> </table>	DRAWING NO.	SHEET 12 OF 22																																		
DRAWING NO.	SHEET 12 OF 22																																				

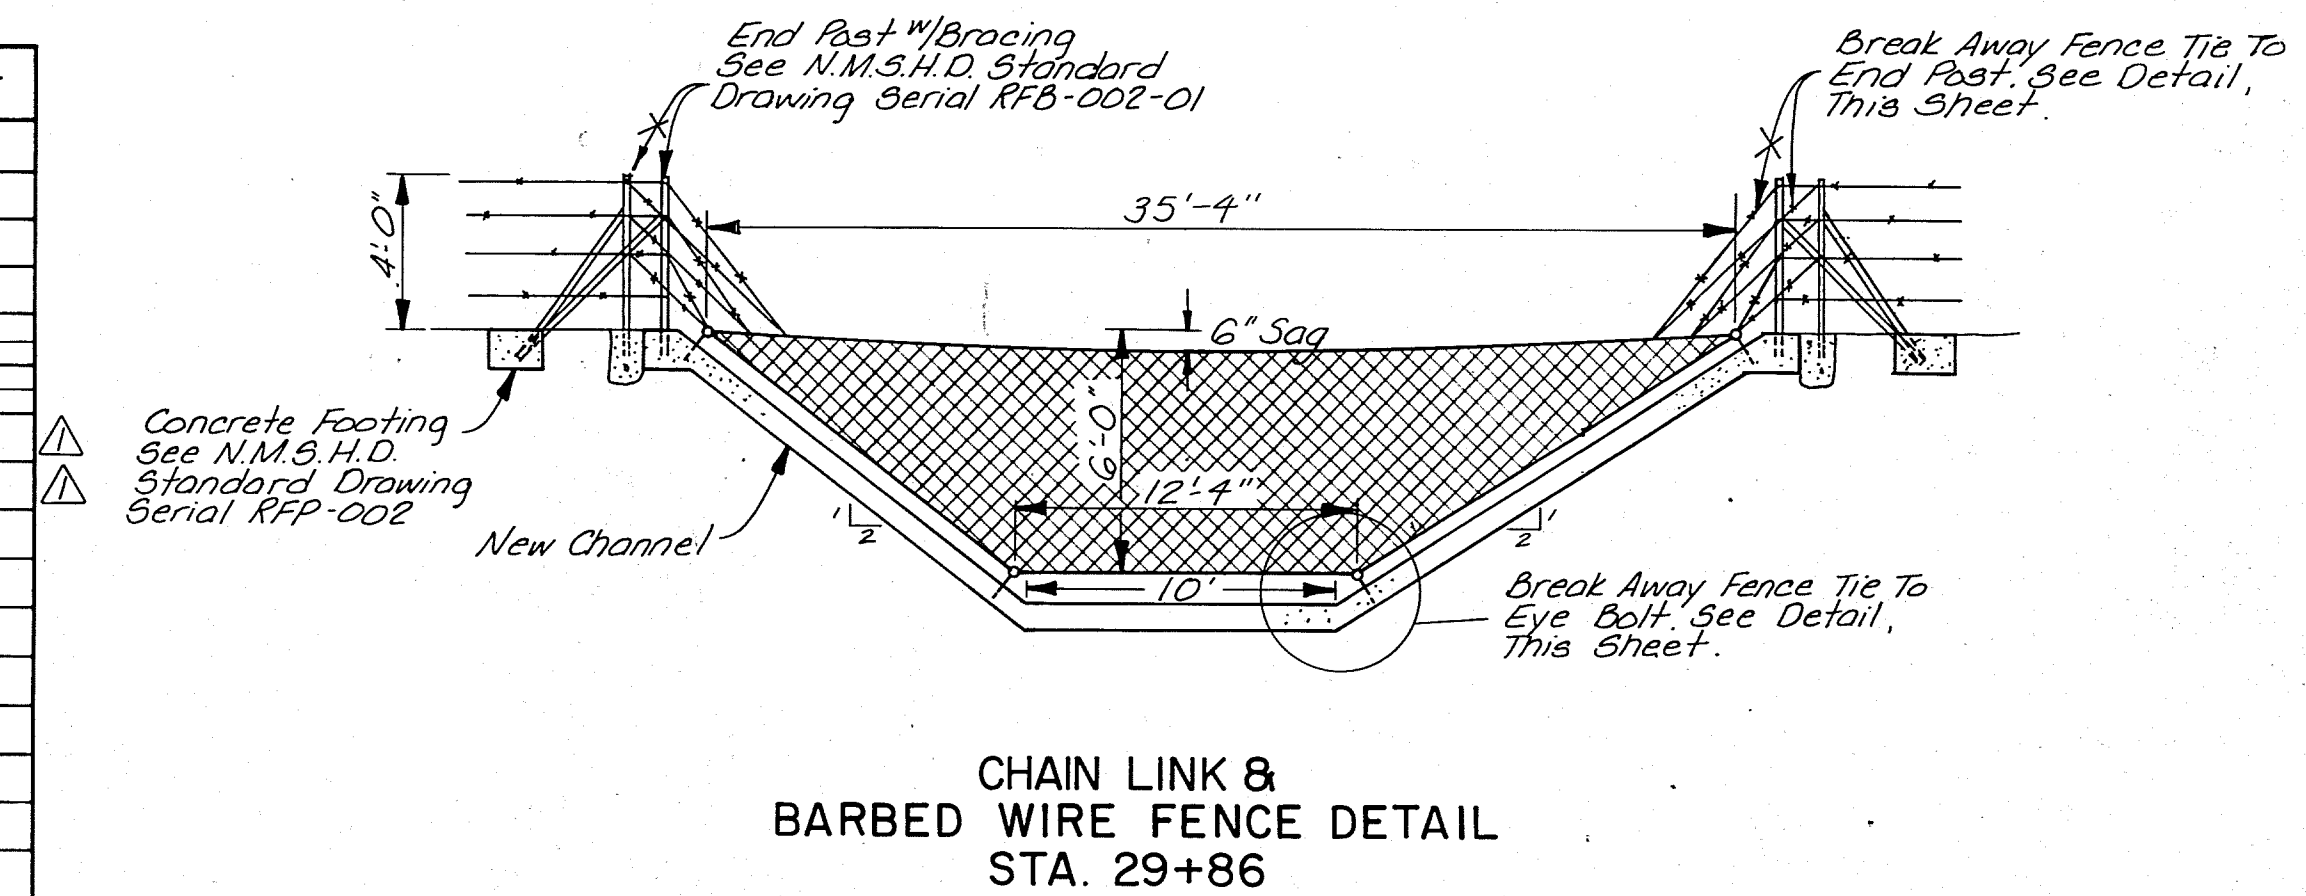[illegible]

			WALL NUMBER																
			1	2	3	4	5	6	1 △	2 △	3 △	4 △	5 △	6 △					
6L Bars	No. Required		—	—	—	—	—	—	—	—	—	—	—	—					
	Length		—	—	—	—	—	—	—	—	—	—	—	—					
6V Bars	No. Required		—	—	—	—	—	—	—	—	—	—	—	—					
	Length	From	—	—	—	—	—	—	—	—	—	—	—	—					
	Varies To	—	—	—	—	—	—	—	—	—	—	—	—	—					
5F Bars	No. Required		4	7	7	17	151	151	4	9	10	26	250	250					
	Hor. Length	From	3'-8"	5'-5"	5'-5"	5'-3"	6'-1"	6'-1"	5'-4"	5'-2"	5'-2"	5'-0"	5'-11"	5'-11"					
	Varies To	3'-7"	5'-7"	5'-3"	1'-4"	0'-5"	0'-5"	0'-5"	5'-3"	3'-4"	5'-0"	1'-3"	0'-5"	0'-5"					
	Ver. Length	From	4'-0"	2'-0"	4'-0"	3'-9"	4'-0"	4'-0"	4'-0"	4'-0"	4'-0"	4'-0"	4'-0"	4'-0"	4'-0"				
	Varies To	*	*	*	1'-2"	0'-6"	0'-6"	0'-6"	4'-0"	4'-0"	4'-0"	1'-5"	0'-6"	0'-6"					
5V Bars	No. Required		4	9	9	14	119	119	4	9	10	14	139	139					
	Length	From	2'-0"	4'-8"	4'-8"	4'-4"	5'-8"	5'-8"	2'-7"	5'-5"	5'-5"	4'-10"	6'-9"	6'-9"					
	Varies To	1'-11"	1'-11"	4'-4"	1'-3"	1'-3"	1'-3"	2'-6"	2'-9"	4'-10"	1'-9"	1'-9"	1'-9"	1'-9"					
5F Bars	No. Required		—	—	—	—	—	—	—	—	—	—	—	—					
	Length	From	—	—	—	—	—	—	—	—	—	—	—	—					
	Varies To	—	—	—	—	—	—	—	—	—	—	—	—	—					
4FC Bars	No. Required		4	9	9	119	119	119	4	9	10	14	250	250					
	Length	From	1'-6"	3'-2"	3'-2"	2'-11"	3'-10"	3'-10"	2'-2"	3'-11"	3'-11"	3'-9"	4'-7"	4'-7"					
	Varies To	1'-6"	1'-4"	3'-0"	1'-0"	1'-0"	1'-0"	2'-1"	2'-1"	3'-9"	—	1'-9"	1'-9"	1'-9"					
5L Bars	No. Required		4	9	9	25	226	226	4	9	10	26	250	250					
	Hor. Length	From	4'-7"	4'-7"	4'-7"	2'-6"	2'-6"	2'-6"	2'-6"	2'-6"	2'-6"	2'-6"	2'-6"	2'-6"					
	Varies To	*	*	*	0'-10"	*	*	*	*	*	*	*	*	*					
	Ver. Length	From	2'-4"	2'-4"	2'-4"	1'-6"	4'-7"	4'-7"	4'-7"	4'-7"	4'-7"	4'-7"	4'-7"	4'-7"					
	Varies To	*	*	*	0'-6"	0'-6"	0'-6"	0'-6"	*	*	*	*	*	*					
6H Bars	No. Required		4	7	7	8	8	8	6	7	7	7	8	8					
	Length	From	6'-0"	10'-1"	10'-0"	24'-11"	198'-6"	198'-6"	4'-9"	9'-1"	10'-0"	25'-3"	250'-0"	250'-0"					
	Varies To	6'-0"	1'-5"	1'-0"	1'-6"	13'-0"	13'-0"	4'-9"	2'-1"	10'-0"	1'-6"	16'-3"	16'-3"	16'-3"					
4FV Bars	No. Required		4	7	7	10	80	80	3	6	7								

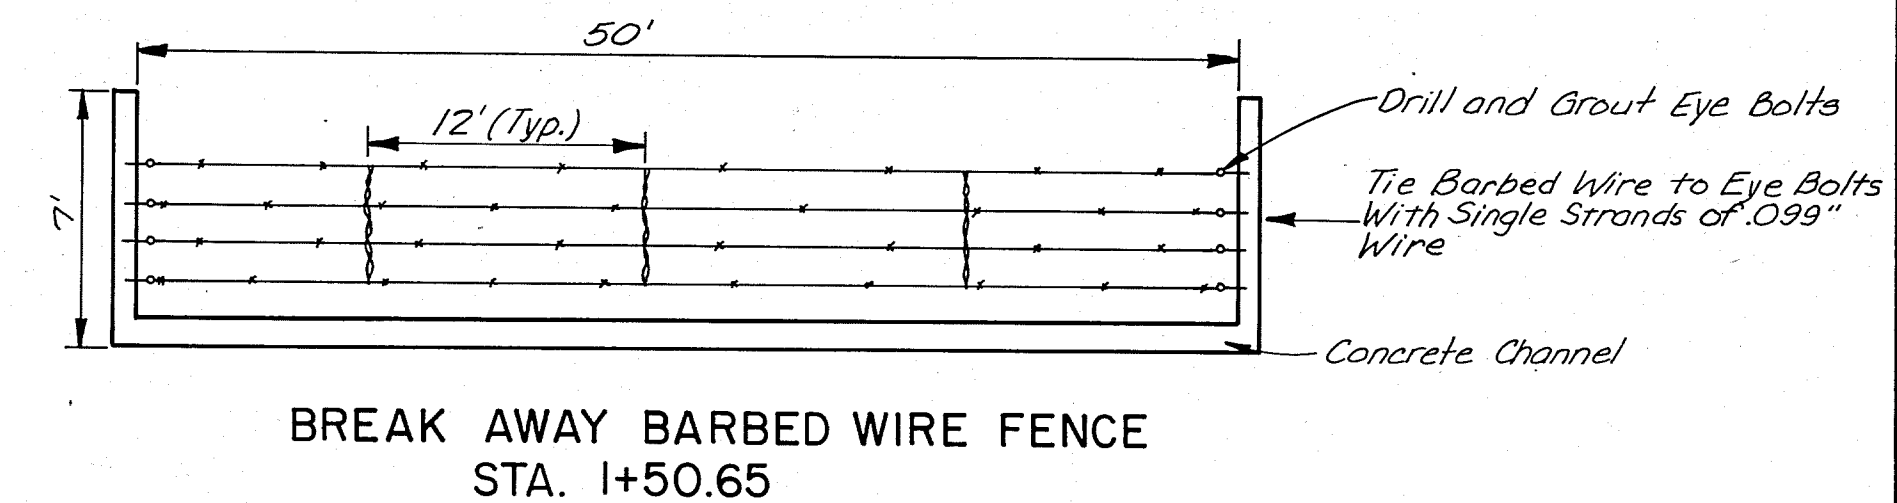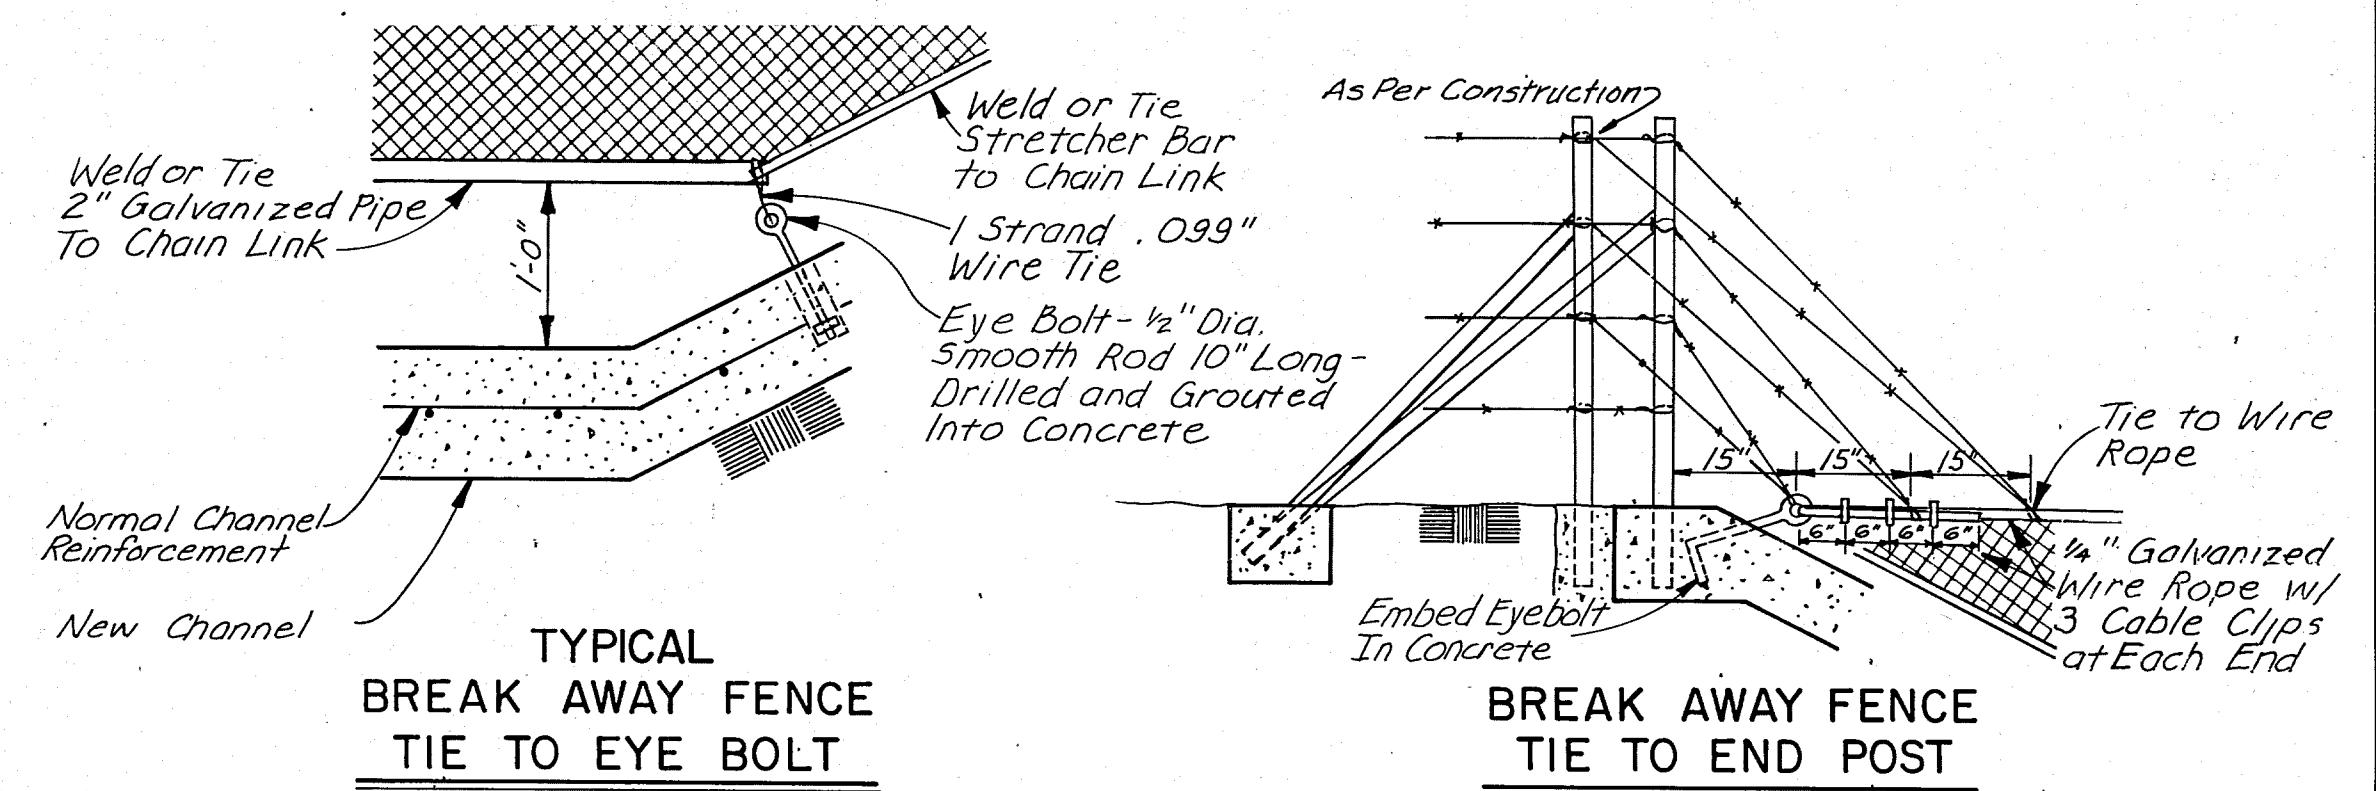


NOTE: Contractor Shall Supply Shop Drawings for the Steel Reinforcement for Approval by the Engineer.



RECORD DRAWINGS


	1	2	3	4	5	6	7	8	9	10	11	12
DATE	08		00	1				1	3	2	6	

PREPARED UNDER THE DIRECTION OF		ALBUQUERQUE METROPOLITAN ARROYO FLOOD CONTROL AUTHORITY																															
 TITLE: 7-BAR CHANNEL BAR SCHEDULE																																	
<table border="1" style="width: 100%; border-collapse: collapse;"> <tr> <th style="width: 16.6%;">APPROVALS</th> <th style="width: 16.6%;">ENGINEER</th> <th style="width: 16.6%;">DATE</th> <th style="width: 16.6%;">APPROVALS</th> <th style="width: 16.6%;">ENGINEER</th> <th style="width: 16.6%;">DATE</th> </tr> <tr><td> </td><td> </td><td> </td><td> </td><td> </td><td> </td></tr> <tr><td> </td><td> </td><td> </td><td> </td><td> </td><td> </td></tr> <tr><td> </td><td> </td><td> </td><td> </td><td> </td><td> </td></tr> <tr><td> </td><td> </td><td> </td><td> </td><td> </td><td> </td></tr> </table>				APPROVALS	ENGINEER	DATE	APPROVALS	ENGINEER	DATE																								
APPROVALS	ENGINEER	DATE	APPROVALS	ENGINEER	DATE																												
DRAWING NO.			SHEET 13 OF 22																														

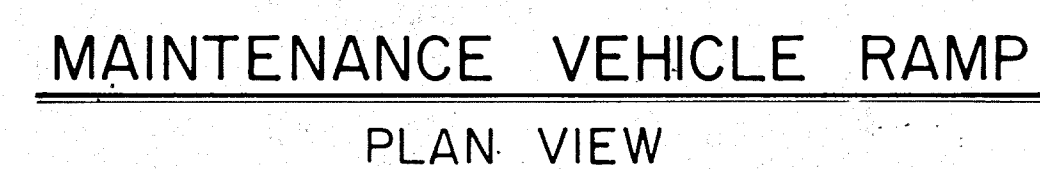[illegible]

CITY OF ALBUQUERQUE
THIS MICROIMAGE IS THE BEST
POSSIBLE REPRODUCTION DUE
TO THE POOR QUALITY OF THE
ORIGINAL DOCUMENT

RECORD DRAWINGS

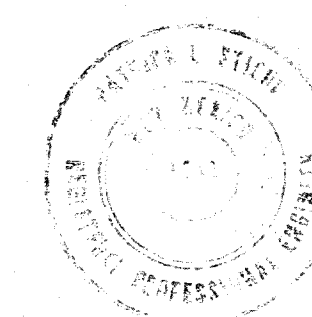

PREPARED UNDER THE
DIRECTION OF

ALBUQUERQUE METROPOLITAN
ARROYO FLOOD CONTROL
AUTHORITY

TITLE	7 BAR CHANNEL
-------	---------------

MAINTENANCE VEHICLE RAMP DETAILS

APPROVALS	ENGINEER	DATE	APPROVALS	ENGINEER	DATE
City Engineer			Liquid Waste		
A.C.E.-Design			Traffic		
A.C.E.-Hydrology			Water		

DRAWING NO.	
----------------	--

SHEET 14 OF 22










SCALE.

NO SCALE

JOB NO. 11791

FINAL SURVEY	BY	DATE
	SURVEYED	DATE
	PLOTTED	DATE
	NOTED	DATE

ORIGINAL SURVEY	BY	DATE
	SURVEYED	DATE
	PLOTTED	DATE
	NOTED	DATE

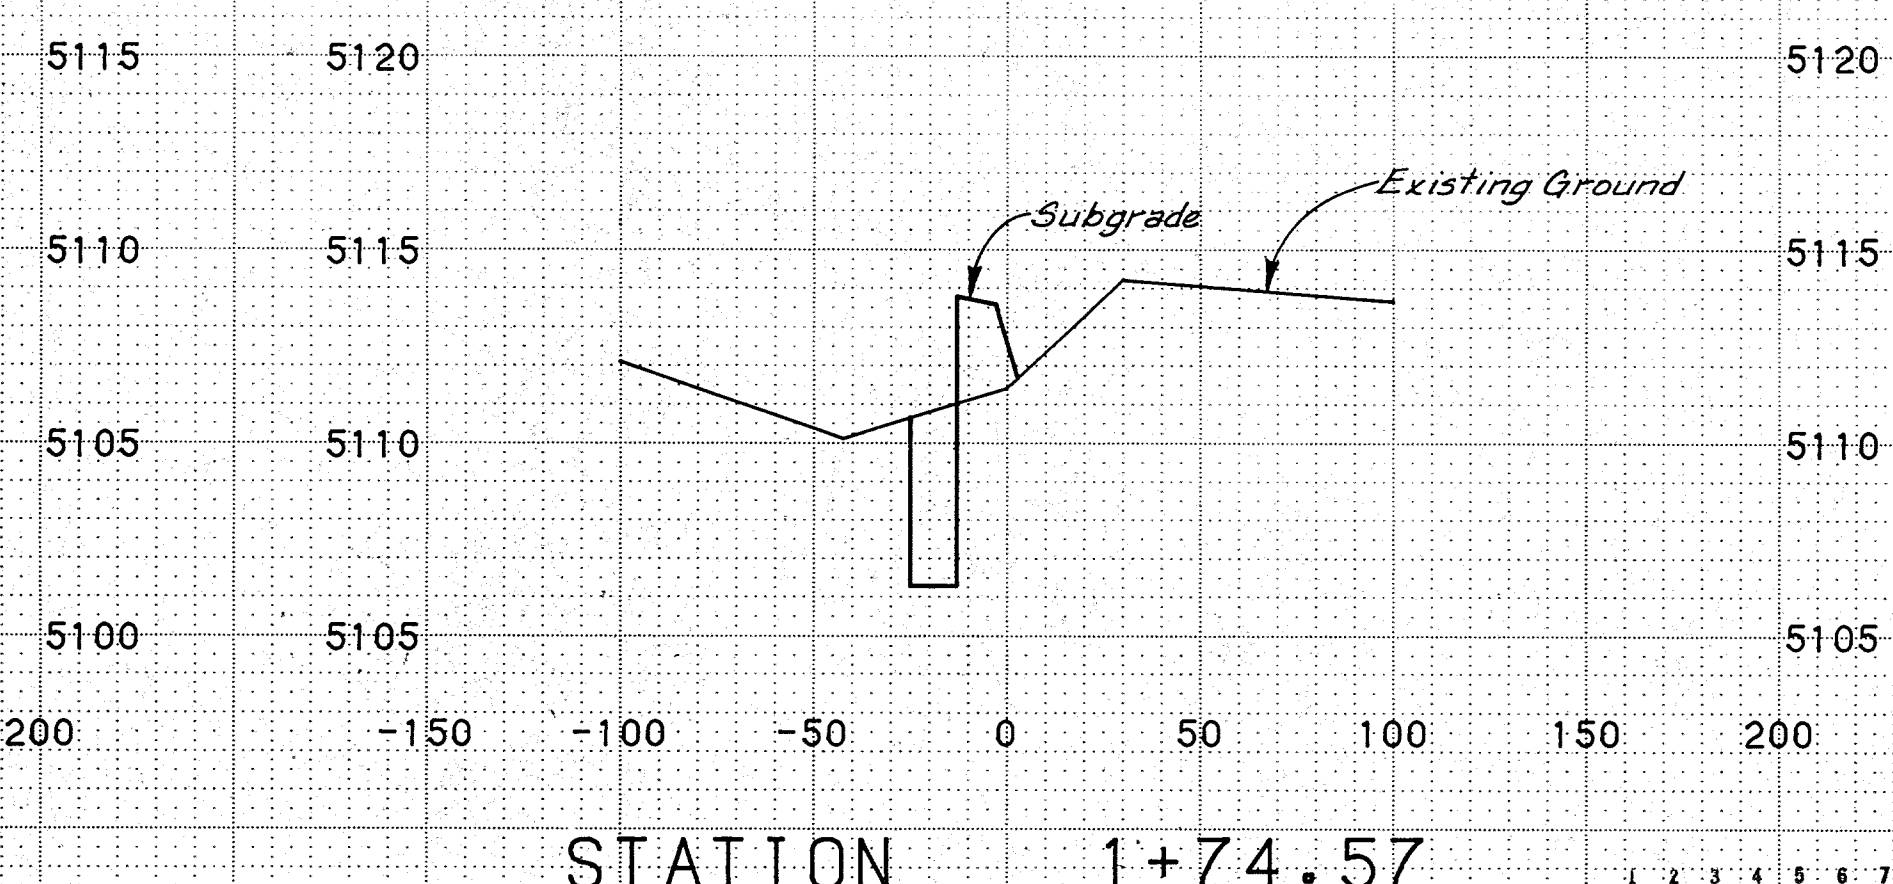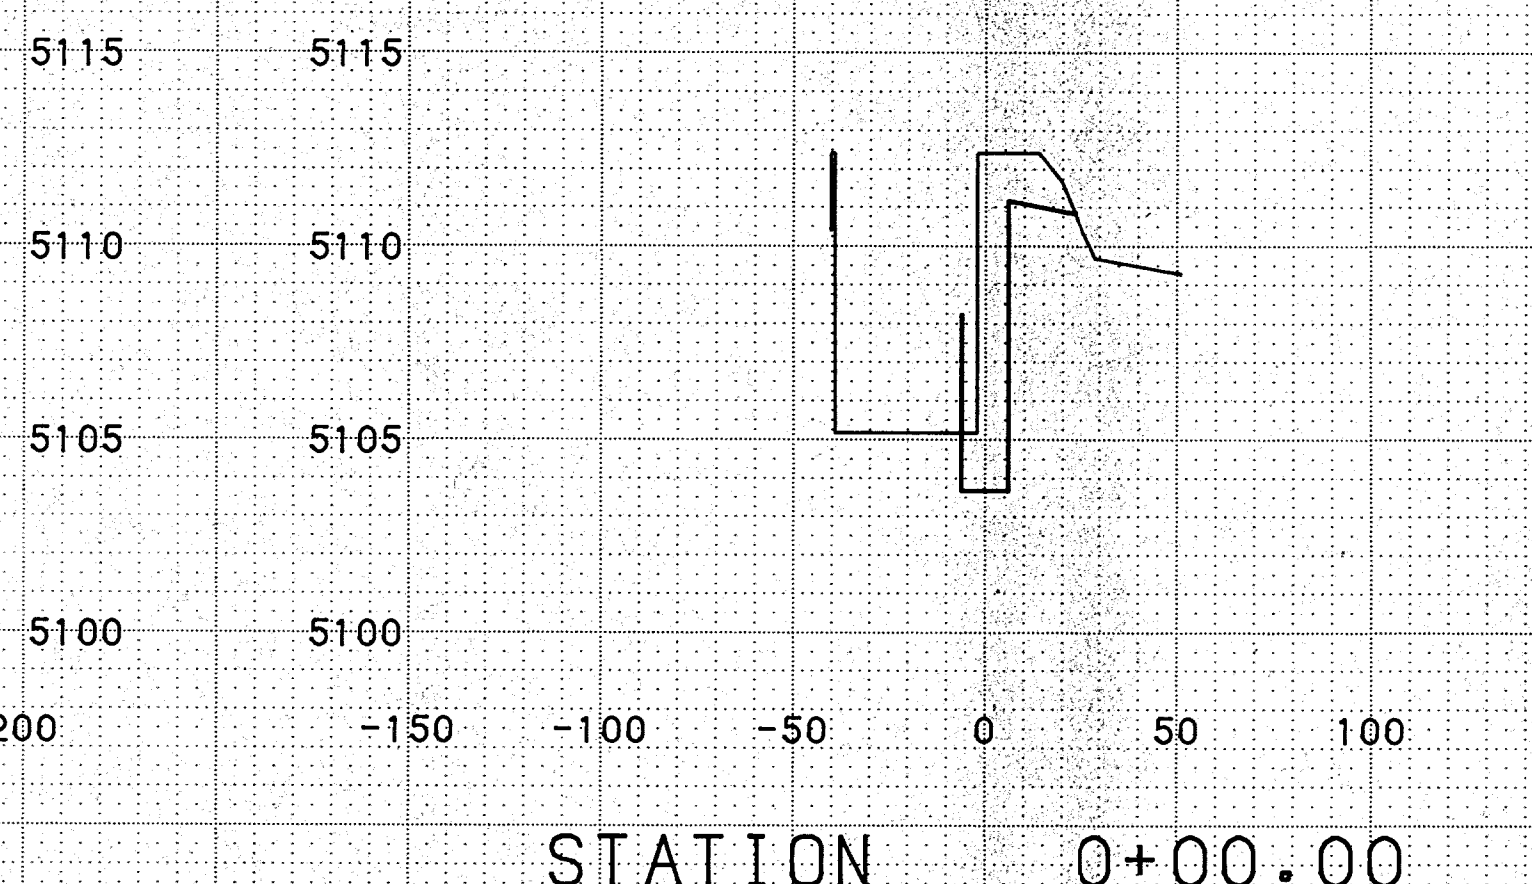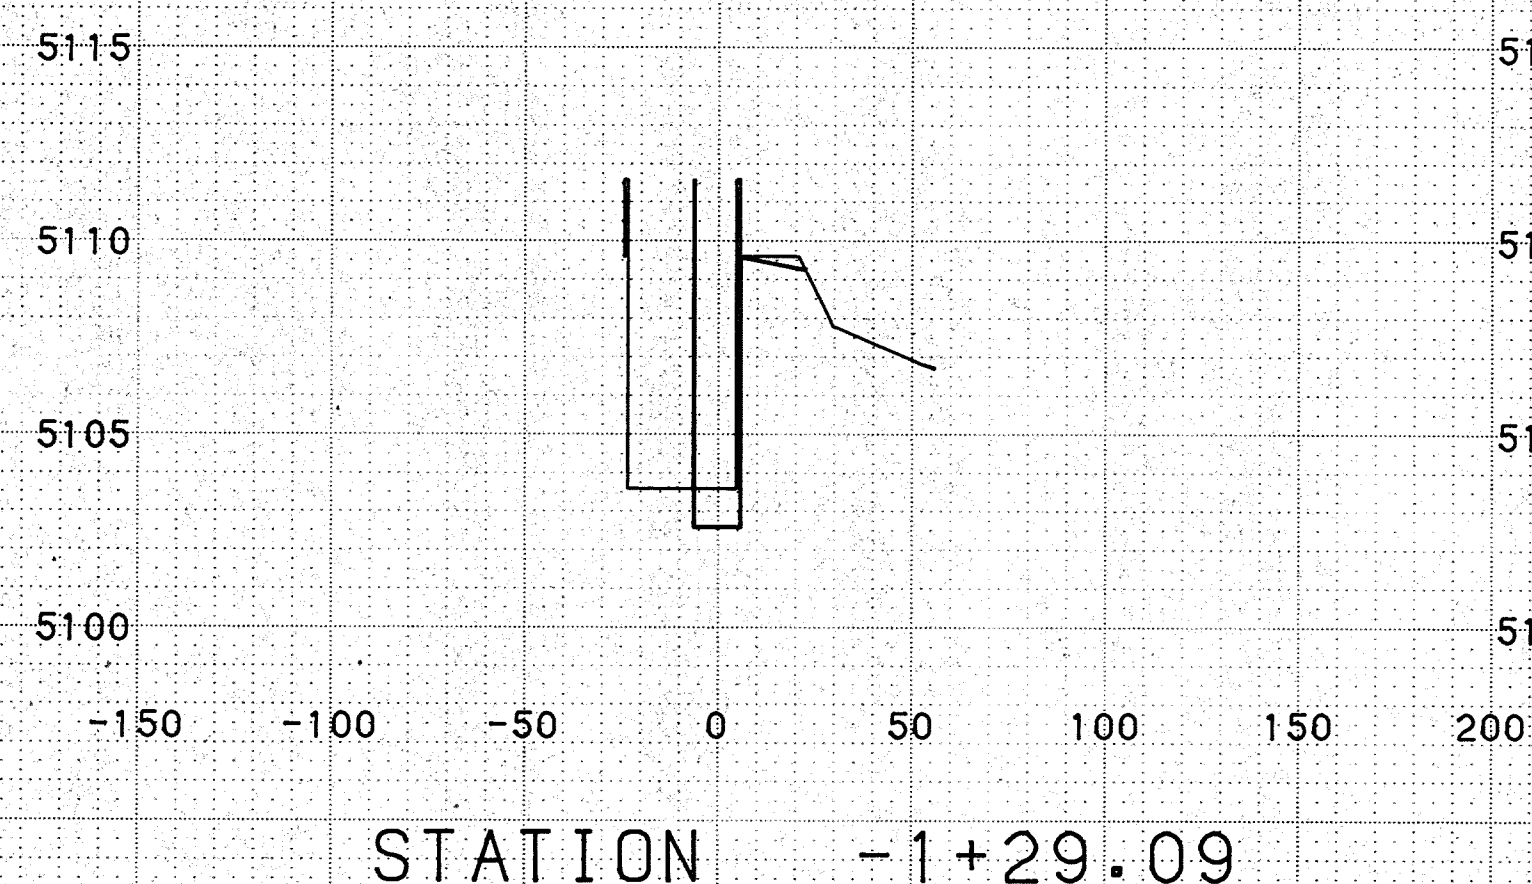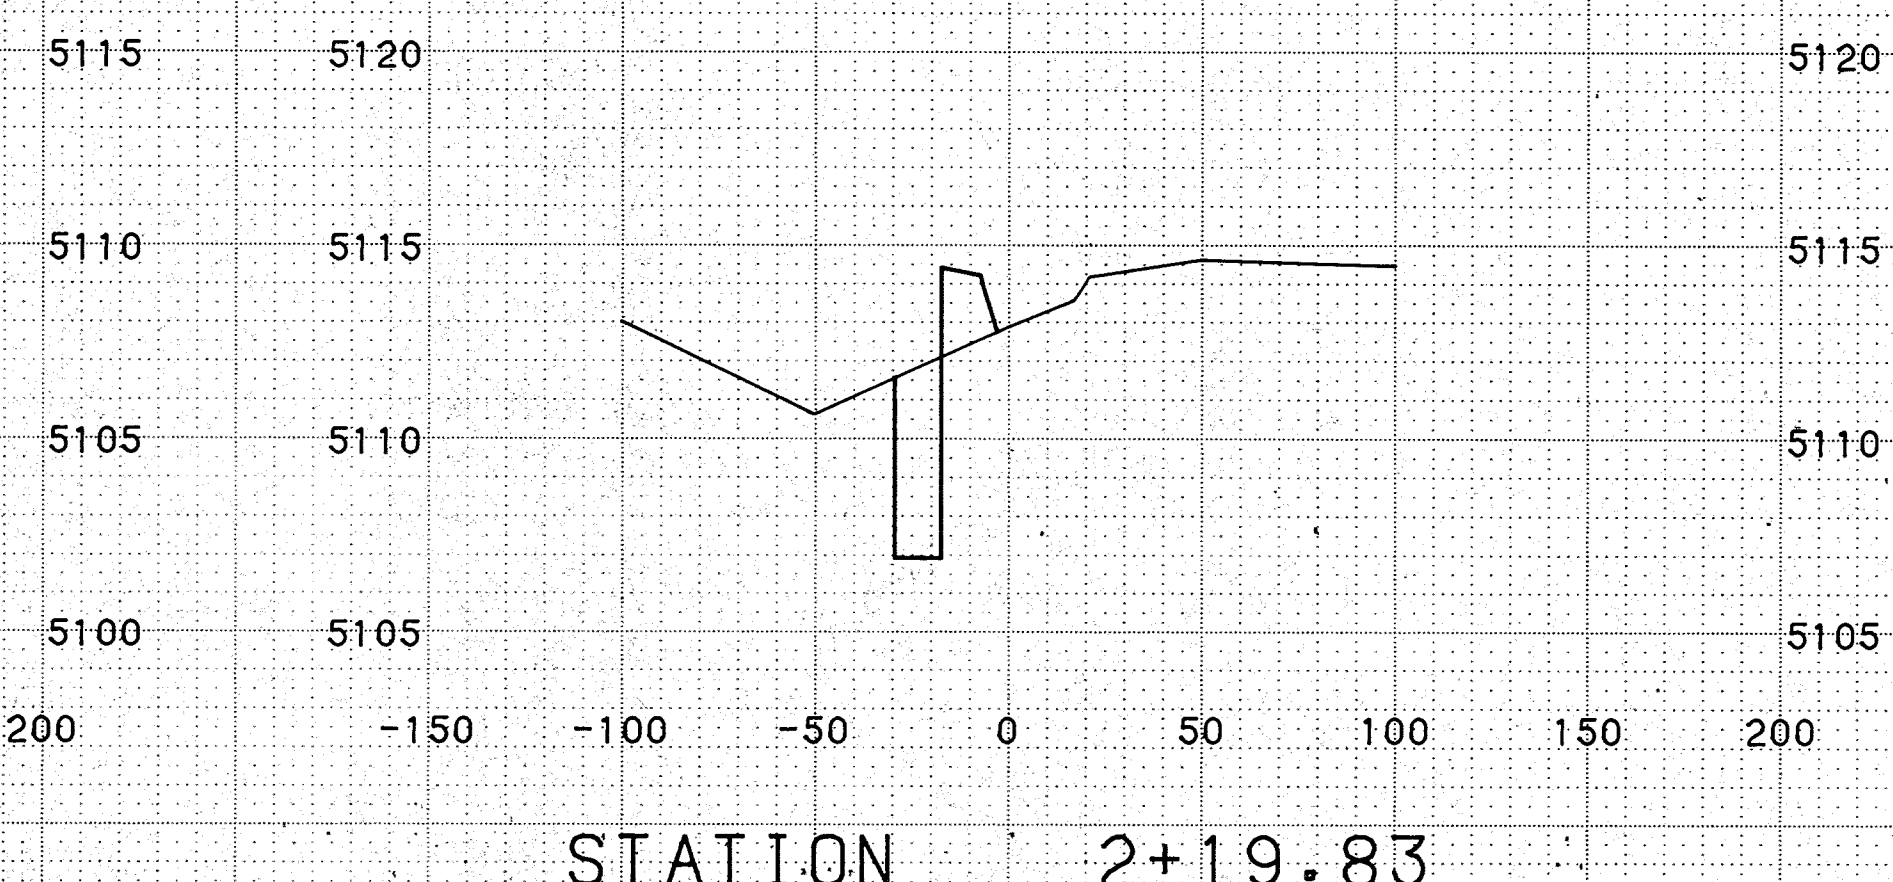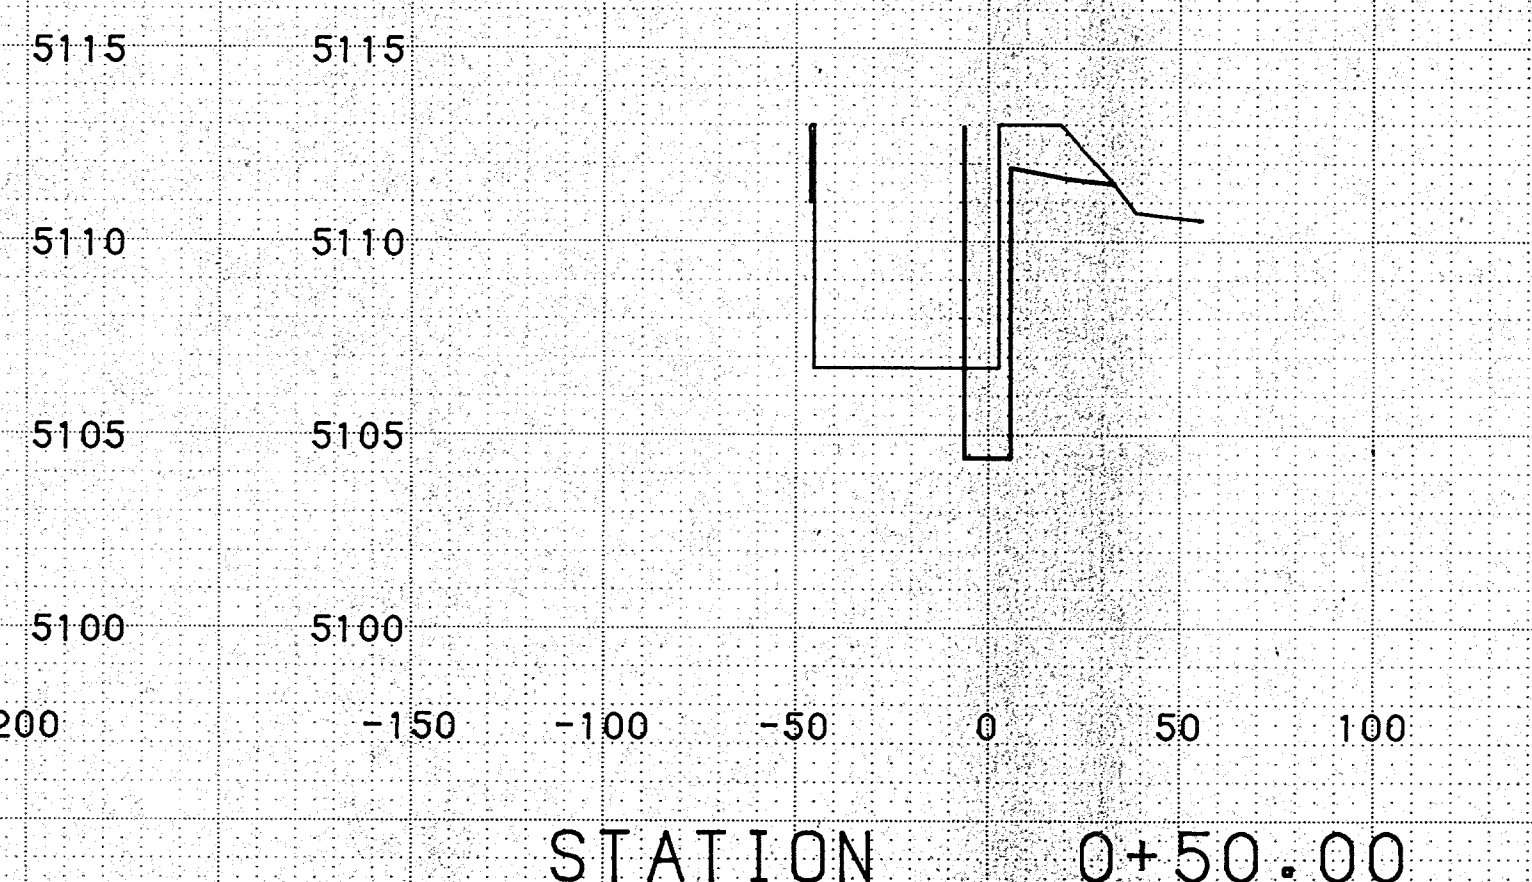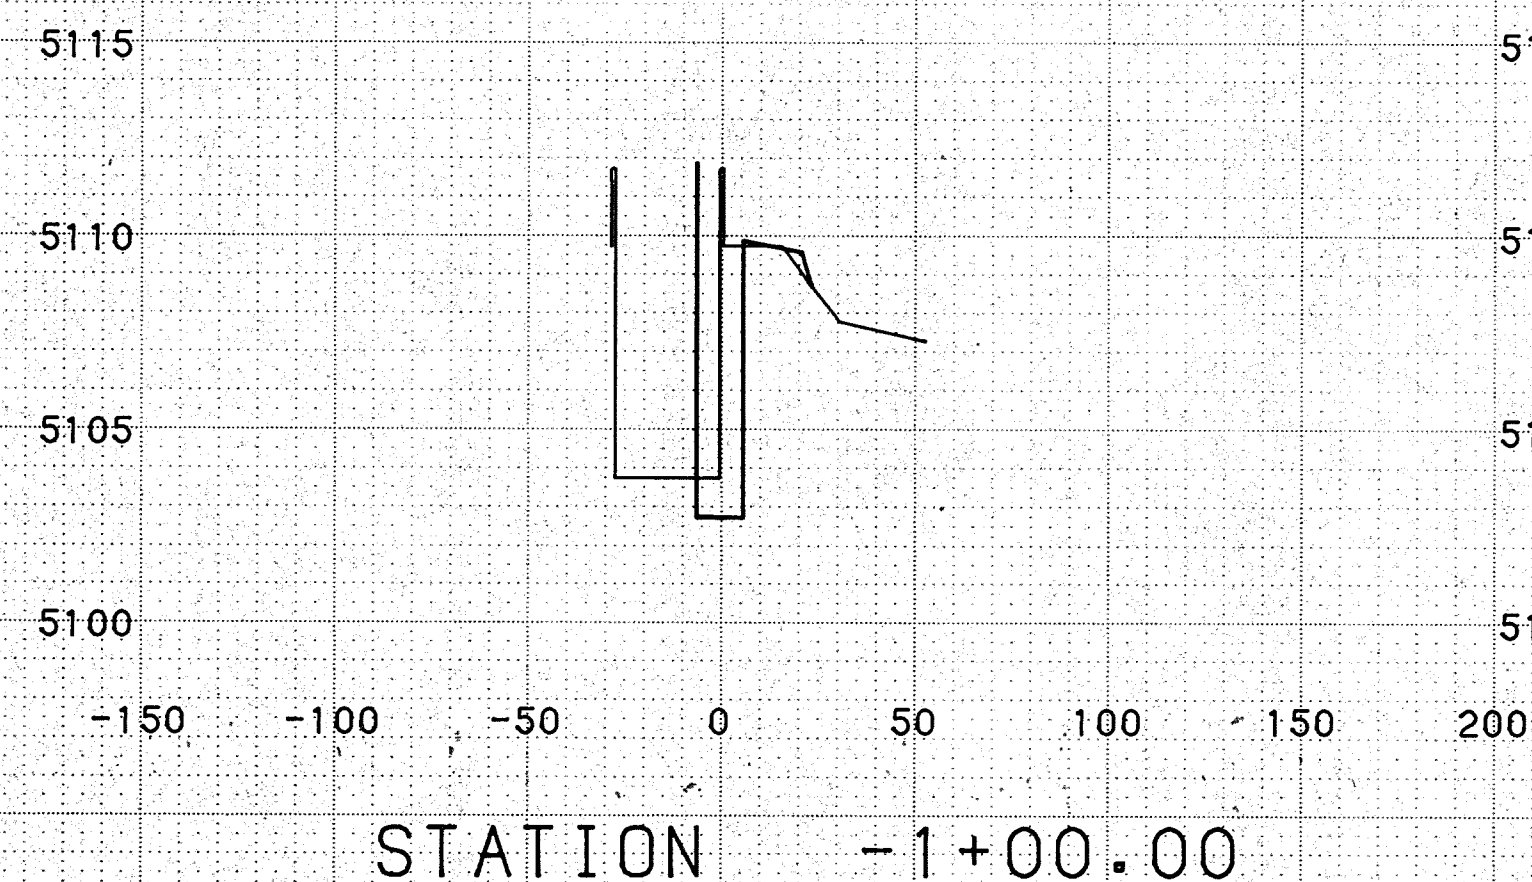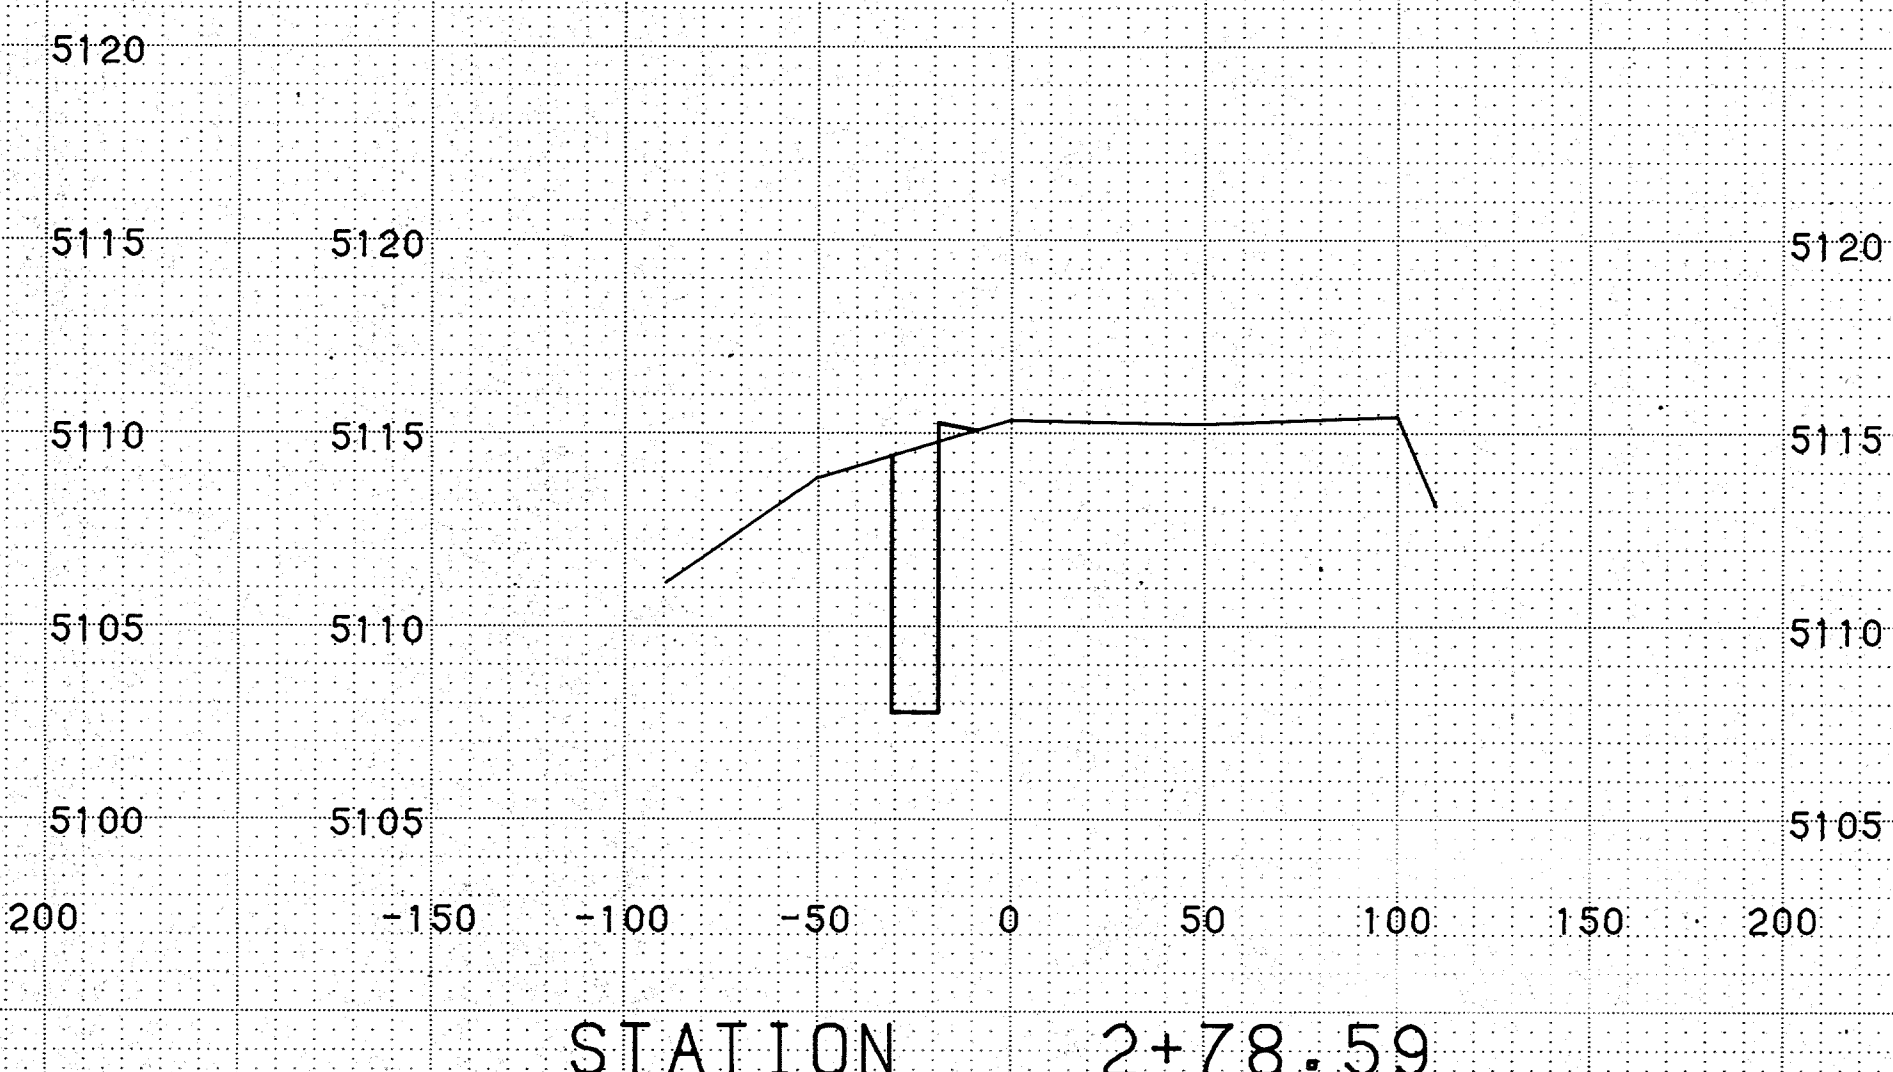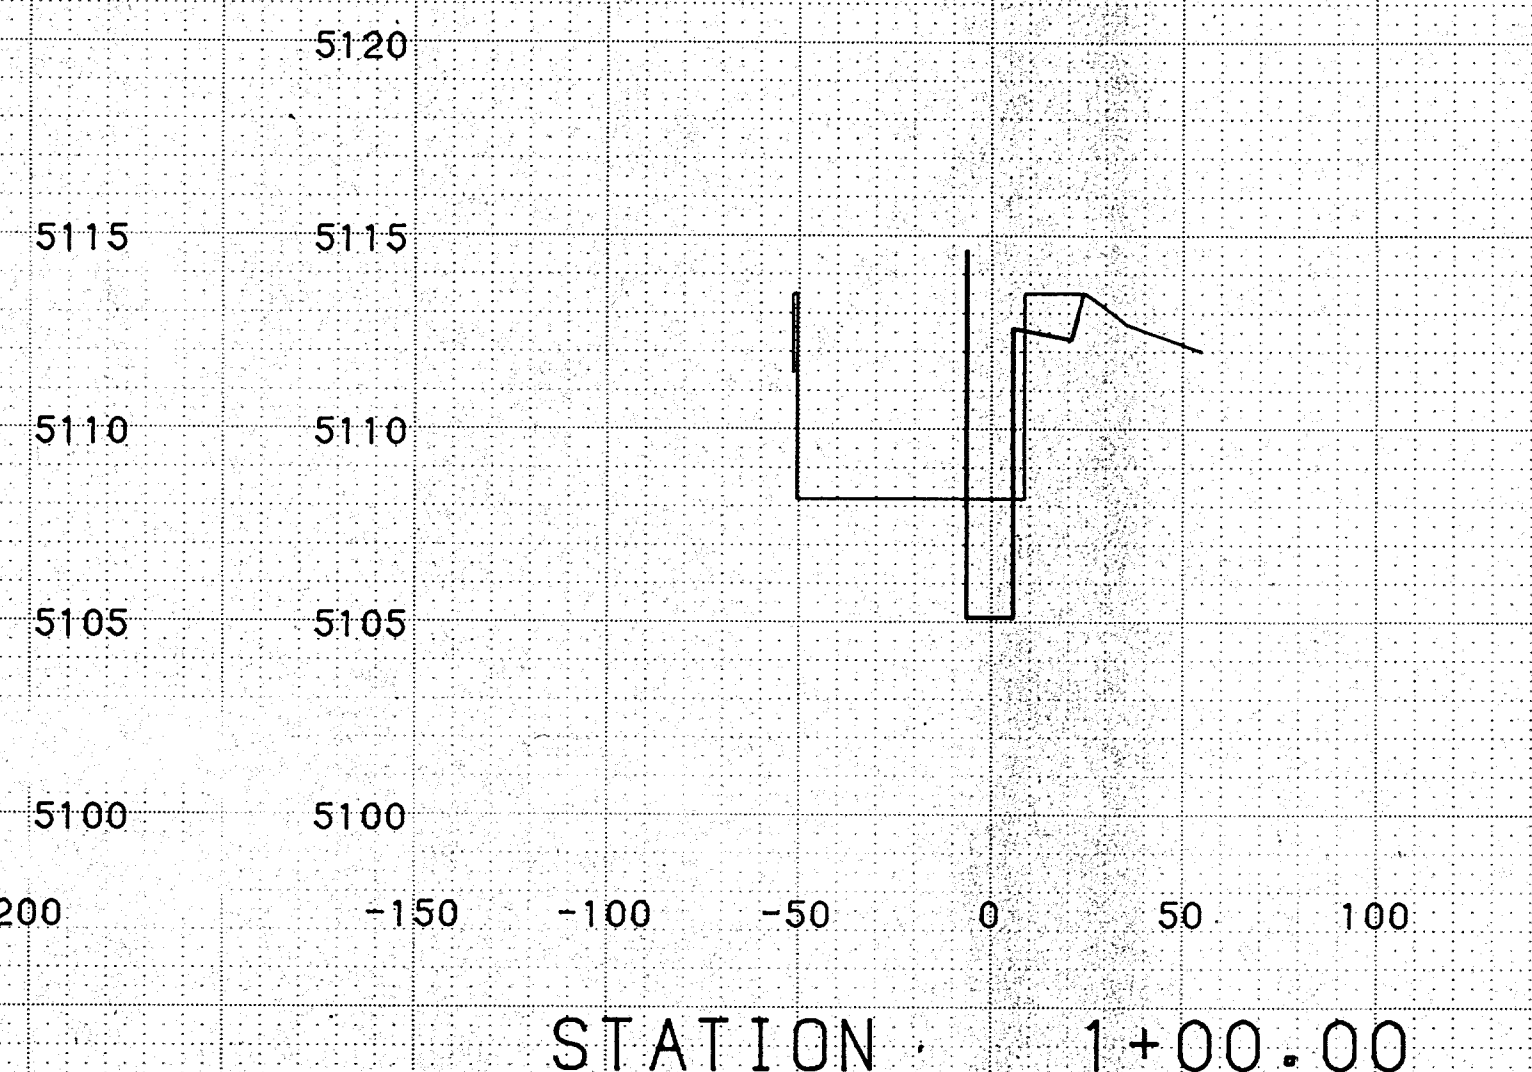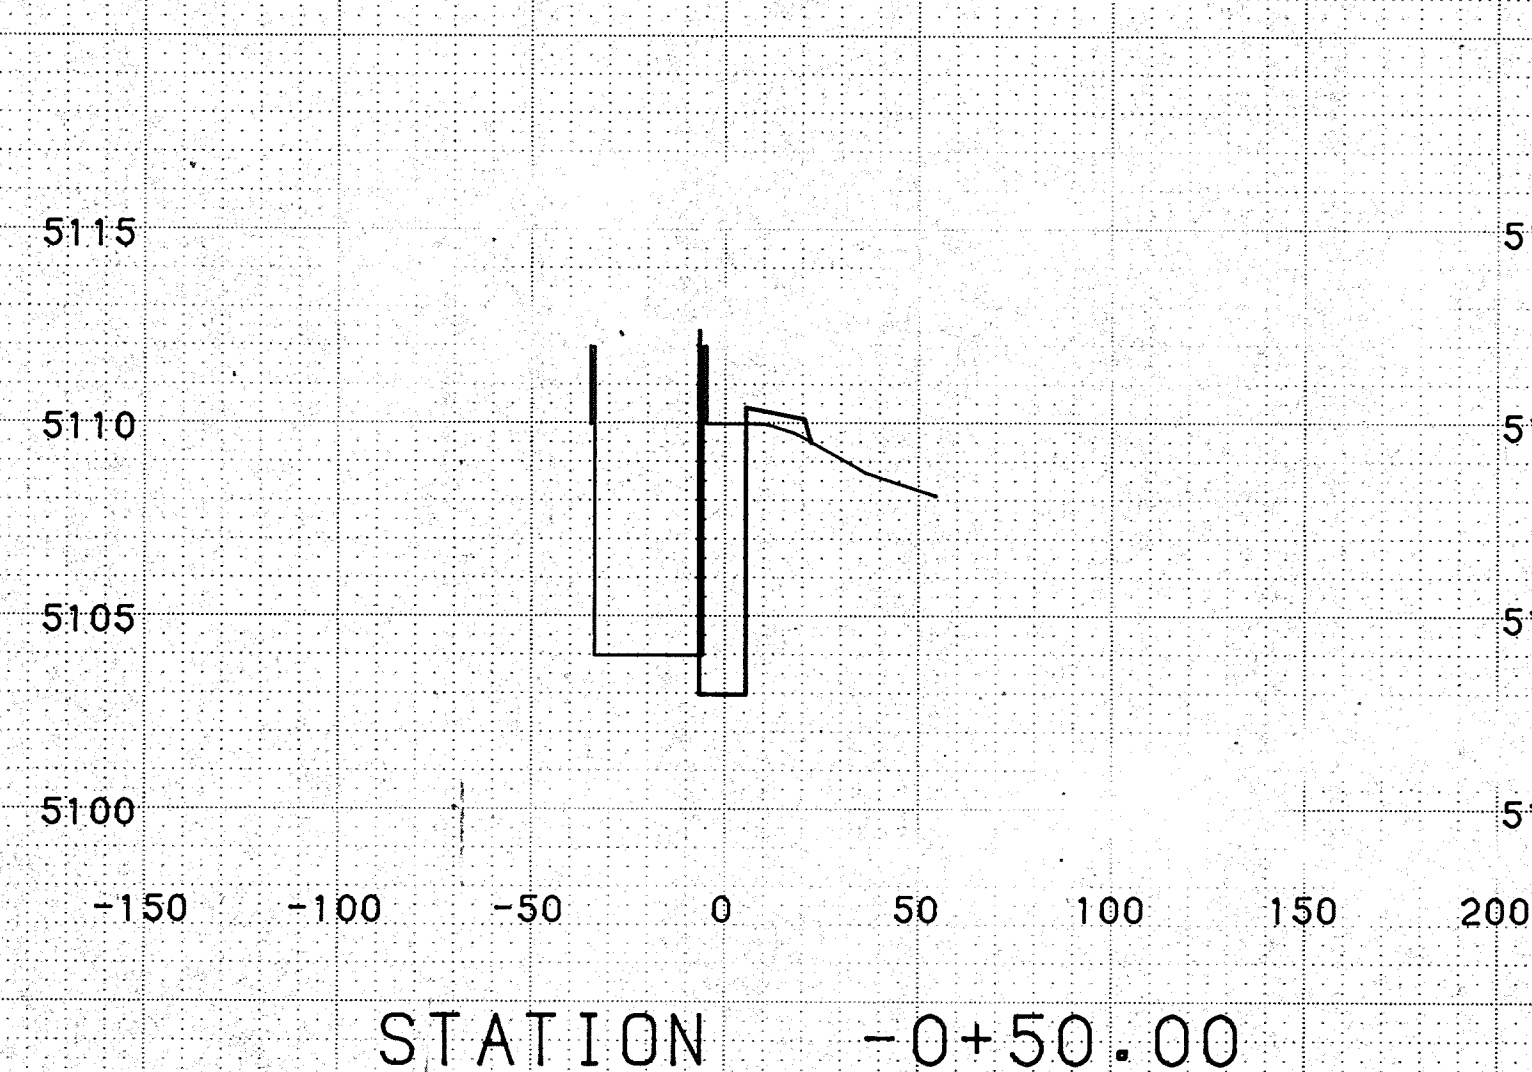

CITY OF ALBUQUERQUE
THIS MICROIMAGE IS THE BEST
POSSIBLE REPRODUCTION DUE
TO THE POOR QUALITY OF THE
ORIGINAL DOCUMENT


RECORD DRAWING
DATE

08 09 11 58 26

Sta. -1+29.09 to Sta. 2+78.59
7-BAR CHANNEL



JOB NO. 11791

SHEET 15 OF 22

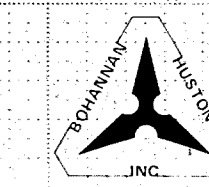

FINAL SURVEY NOTE BOOK NO.	SURVEYED PLOTTER TEMPLATE AREAS CHECKED	DATE	BY

ORIGINAL SURVEY NOTE BOOK NO.	SURVEYED PLOTTER TEMPLATE AREAS CHECKED	DATE	BY

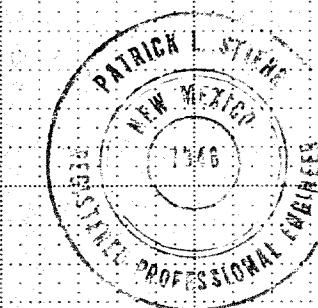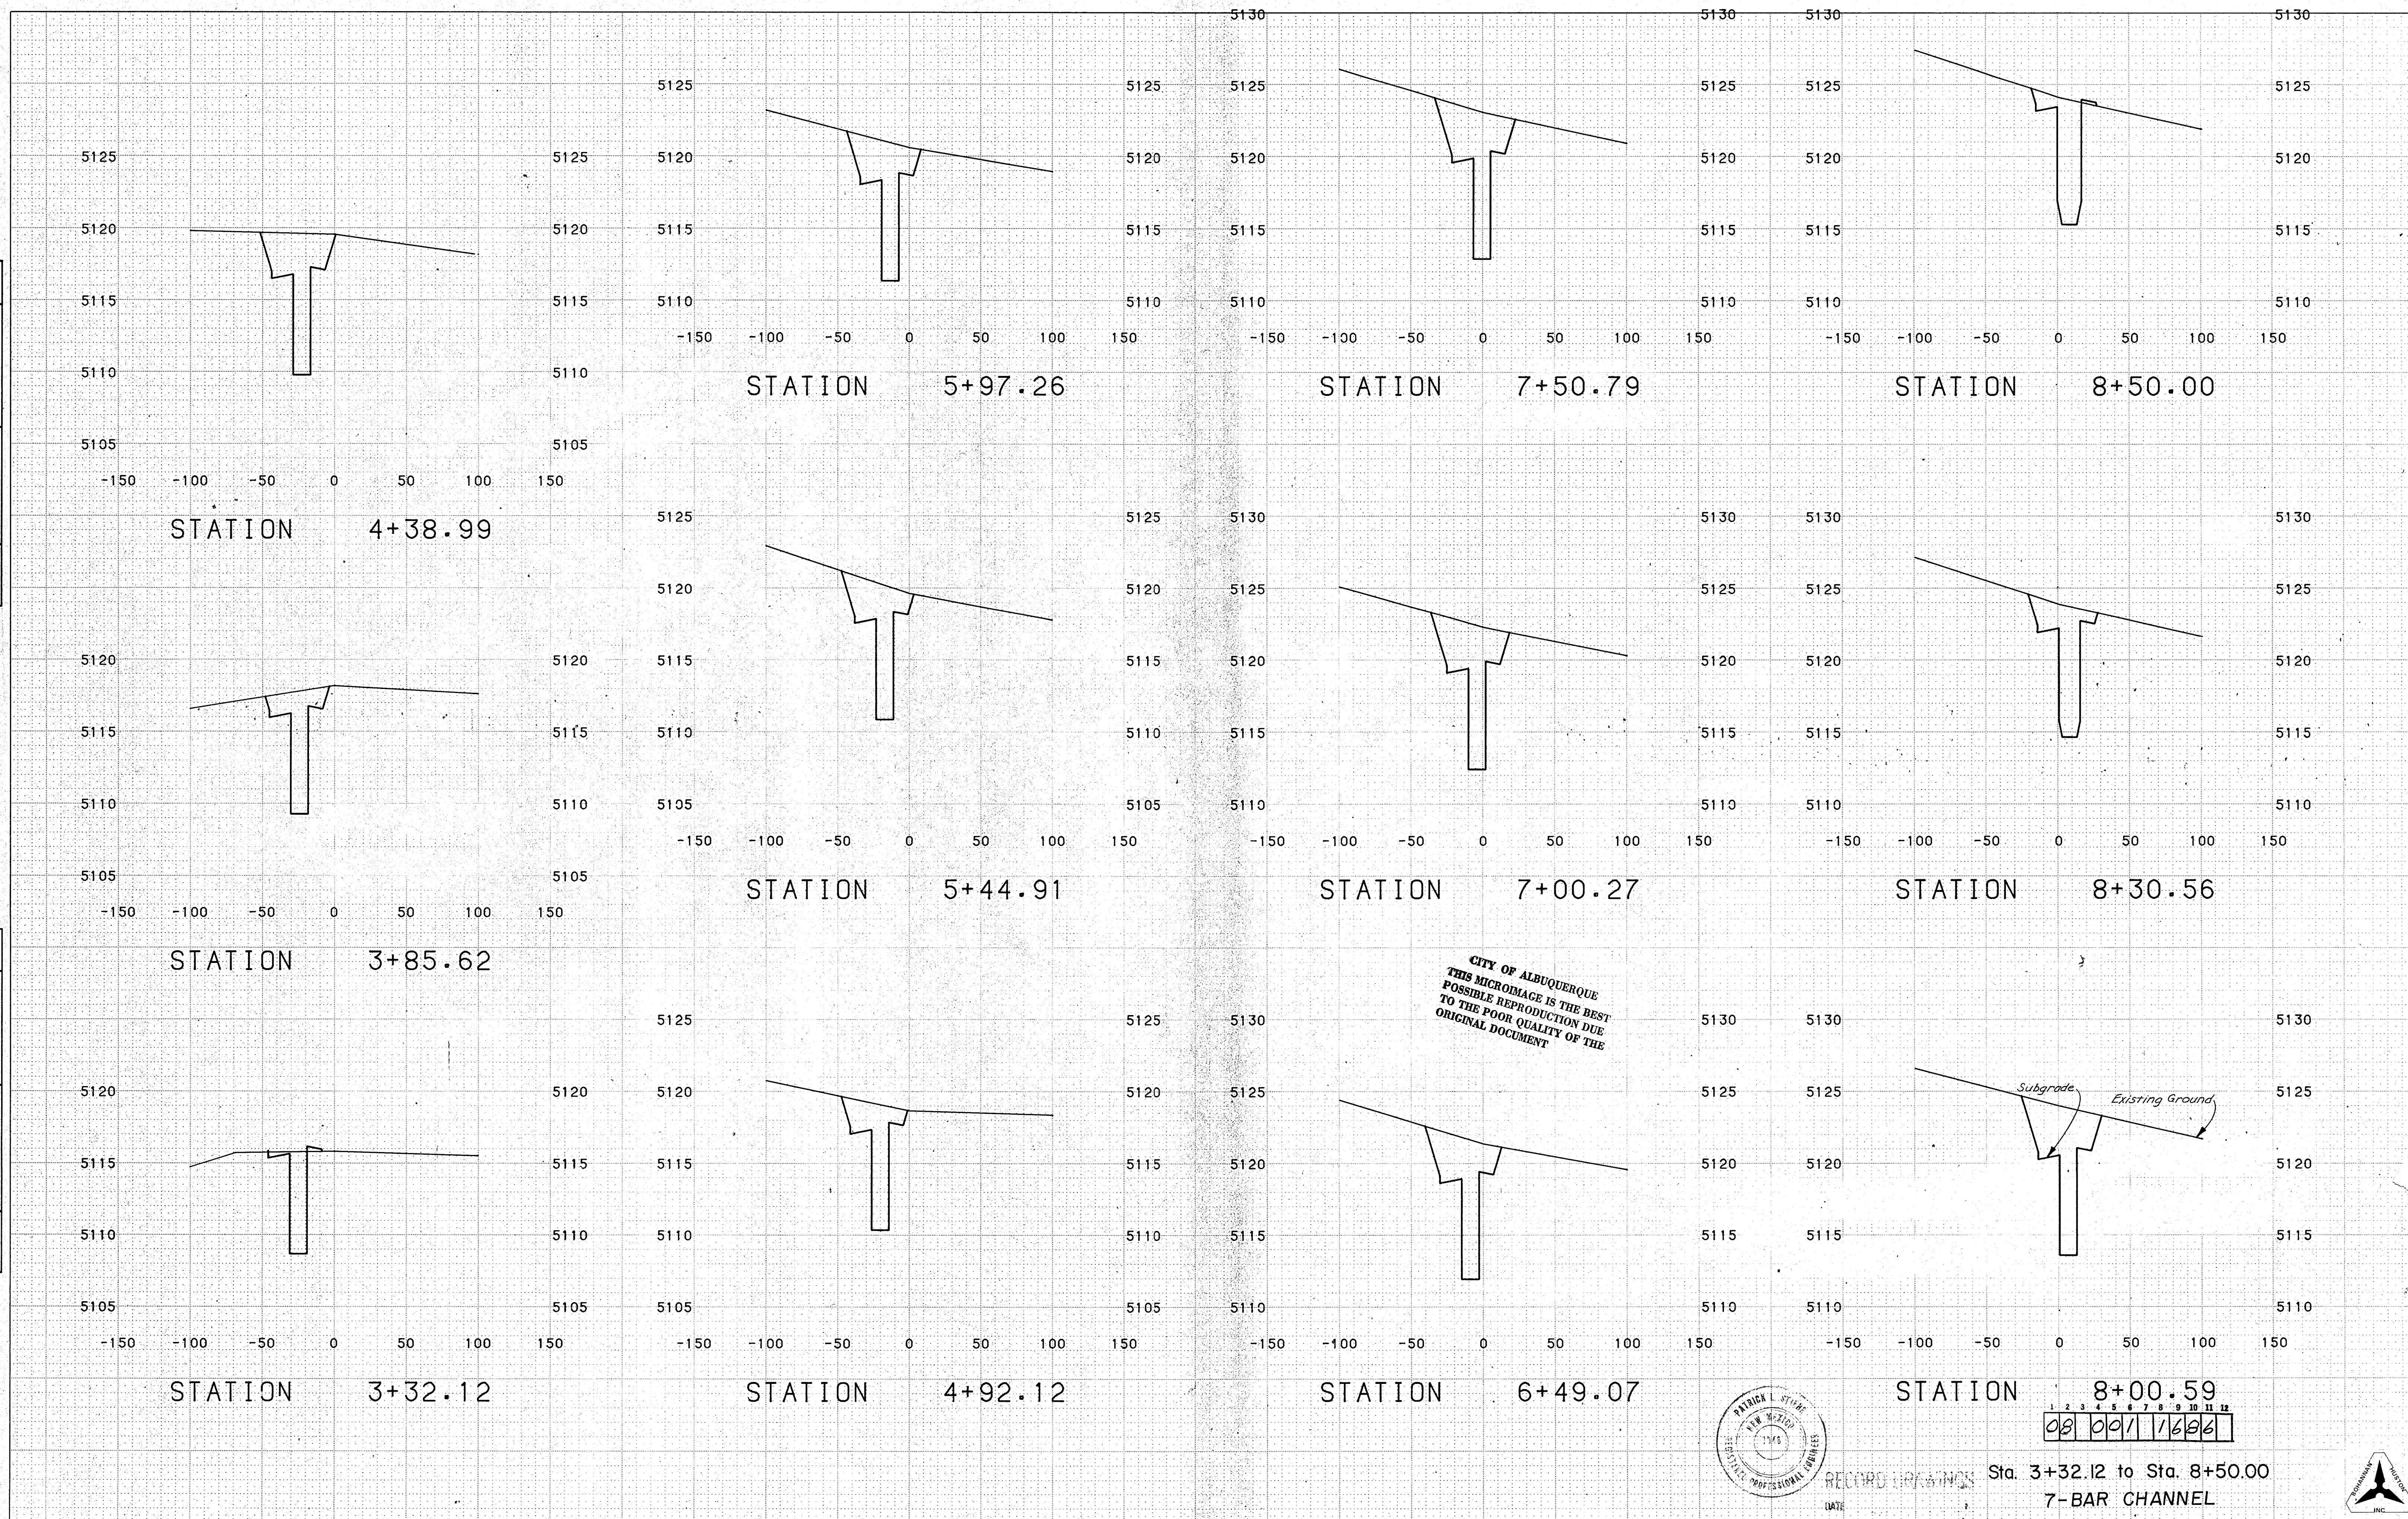


RECORD DRAWING
DATE

Sta. 3+32.12 to Sta. 8+50.00
7-BAR CHANNEL


JOB NO. 11791

SHEET 16 OF 22

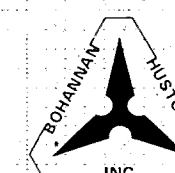


FINAL	DATE
SURVEY	BY
NOTE BOOK	
NO.	


ORIGINAL	DATE
SURVEY	BY
NOTE BOOK	
NO.	

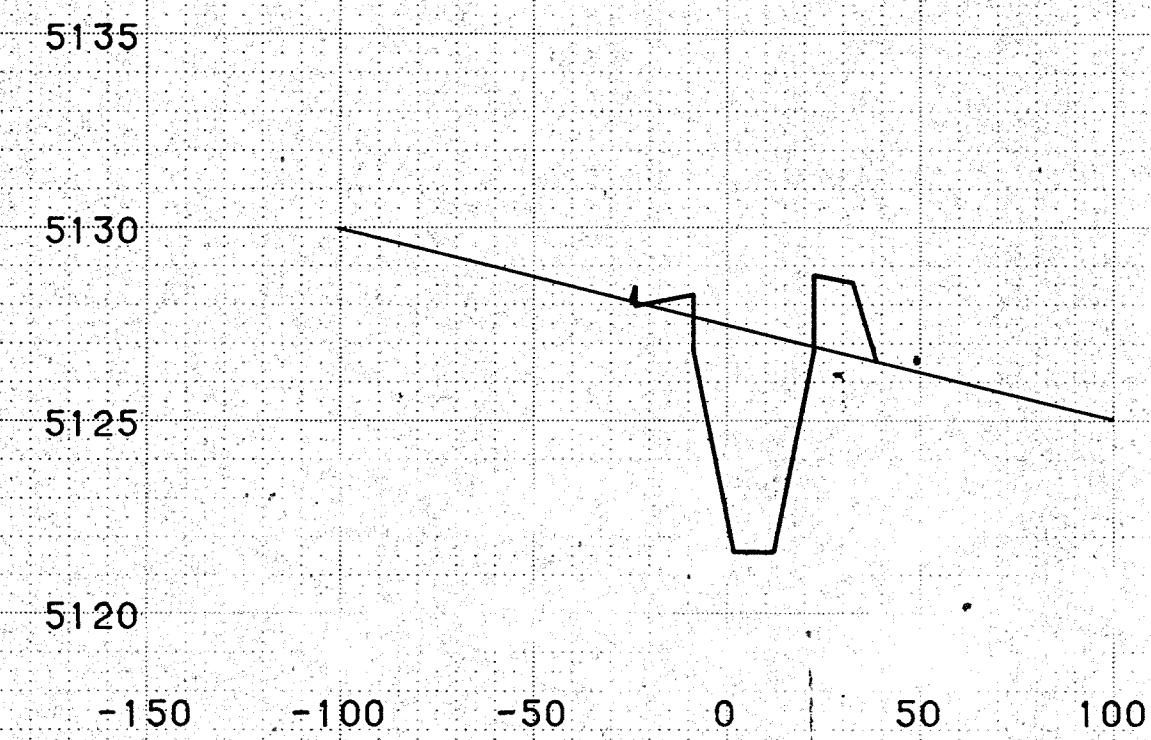


STATION 10+00.00

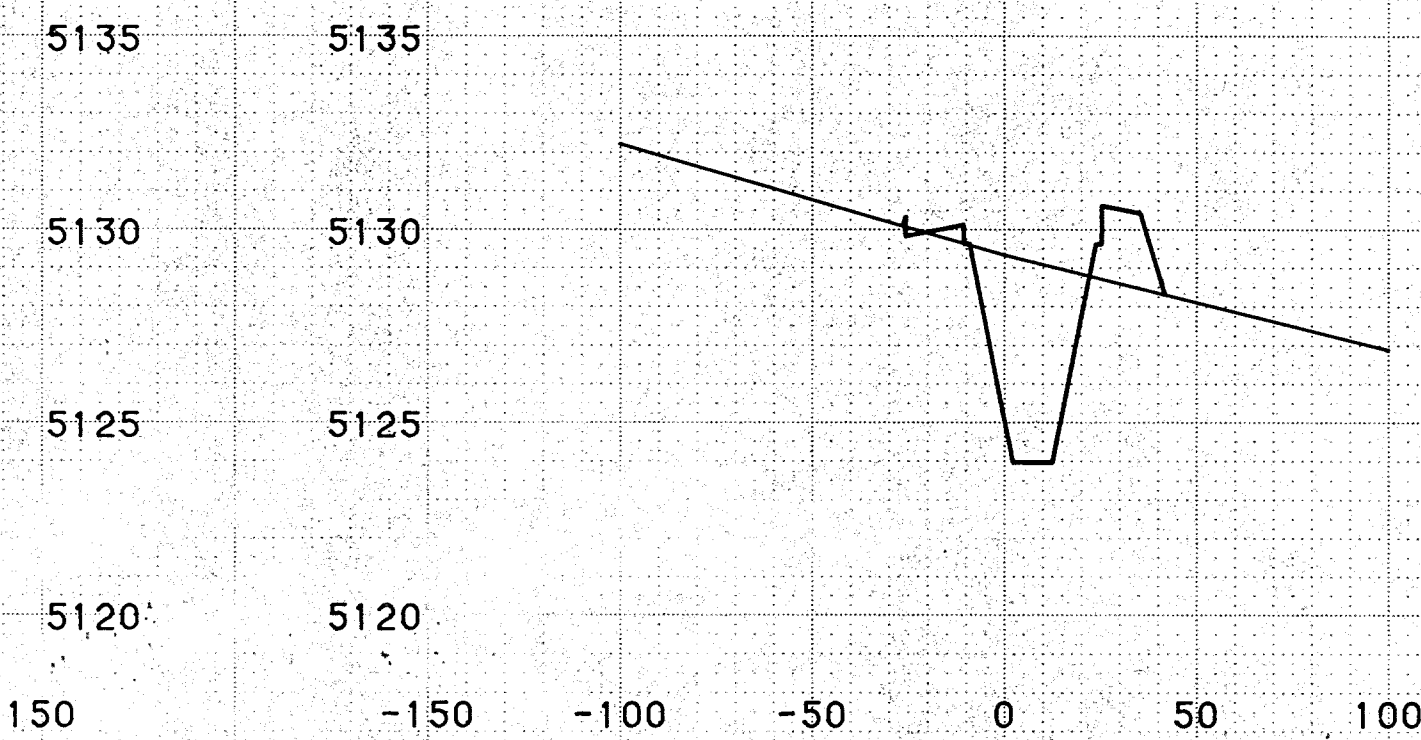


STATION 11+50.00

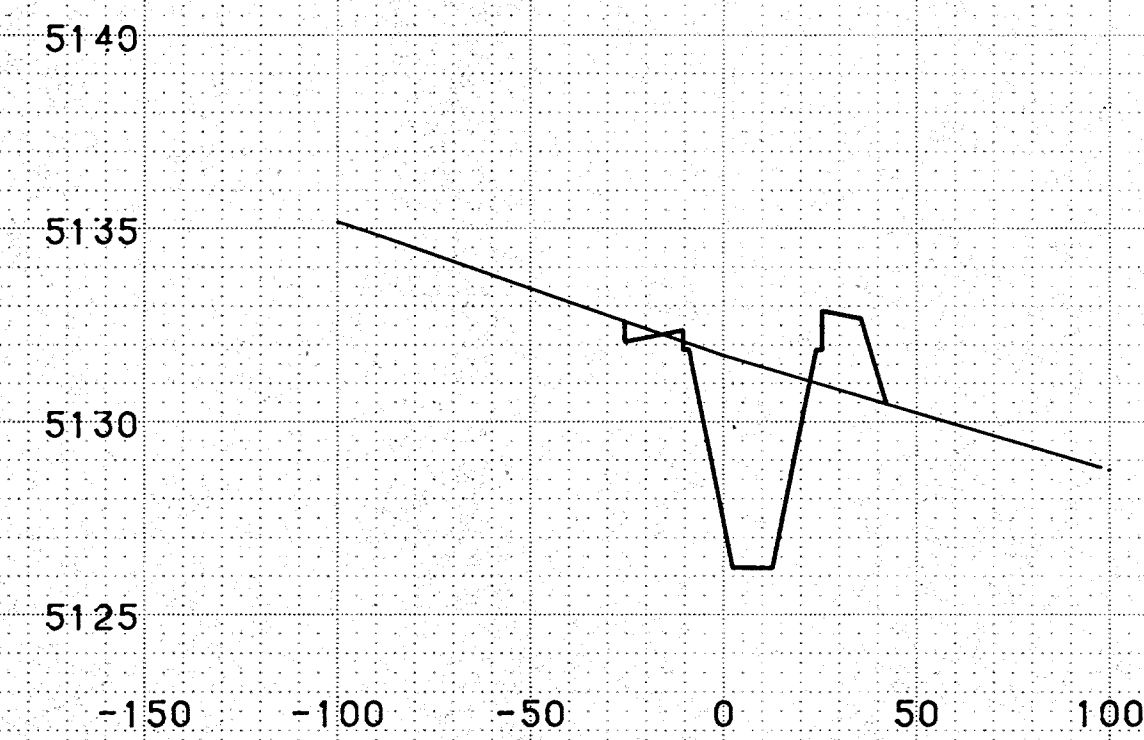


STATION 13+00.00

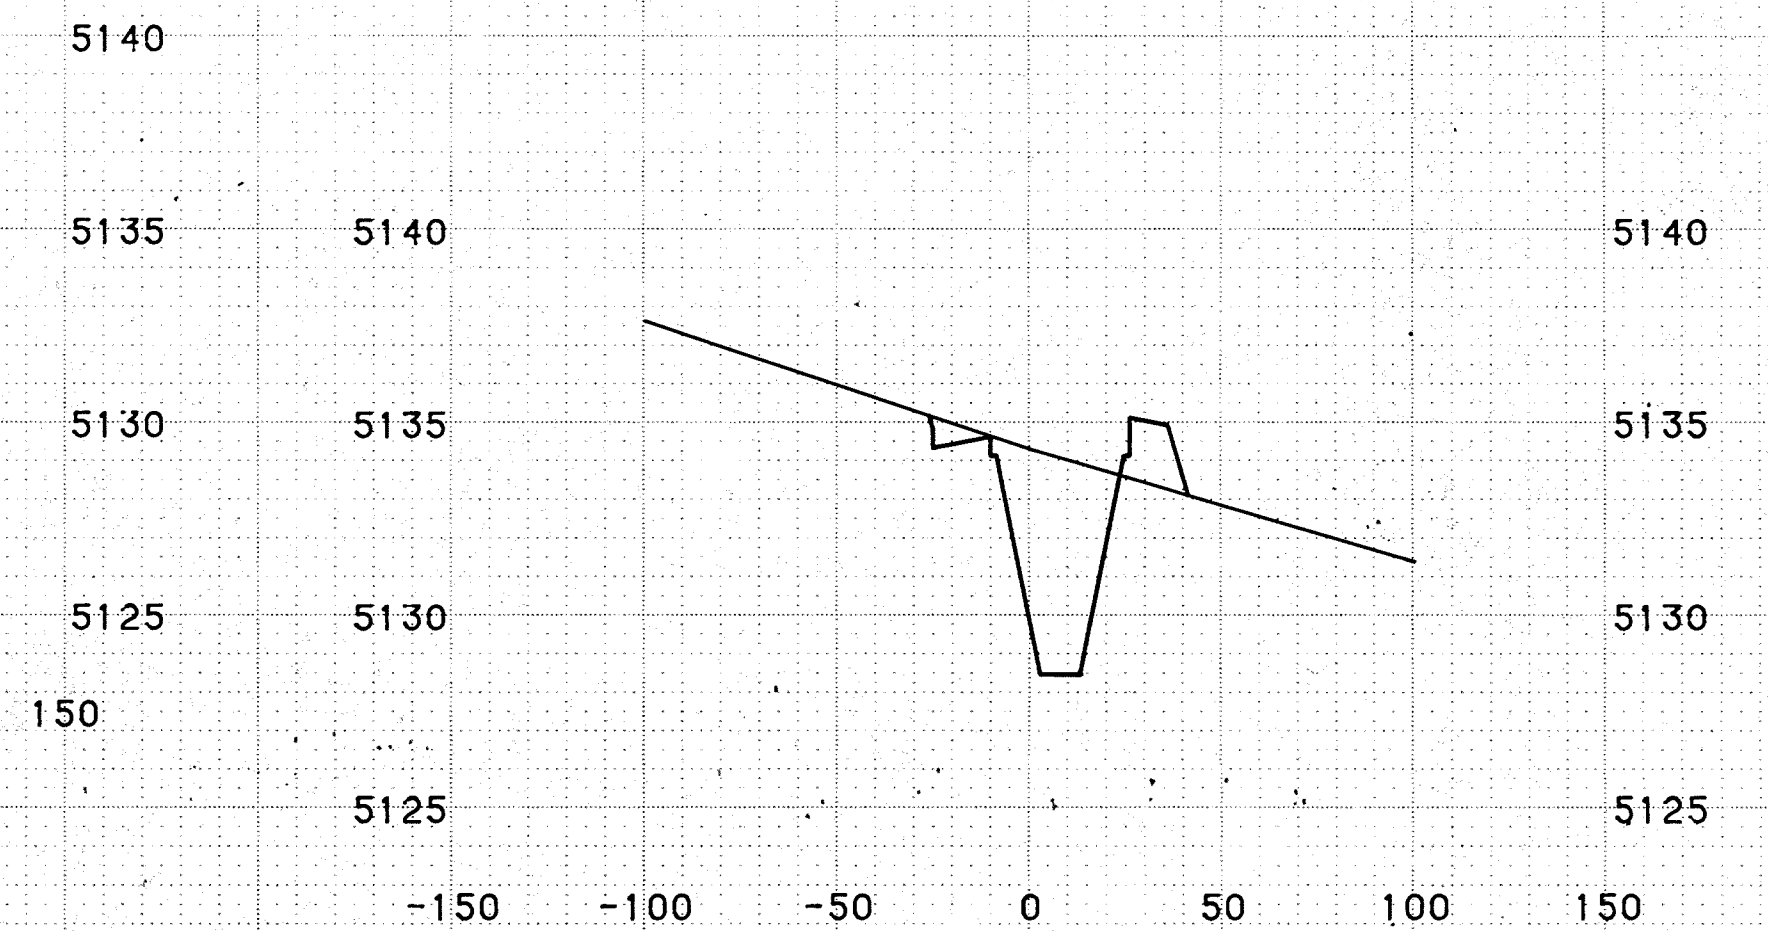


STATION 14+50.00

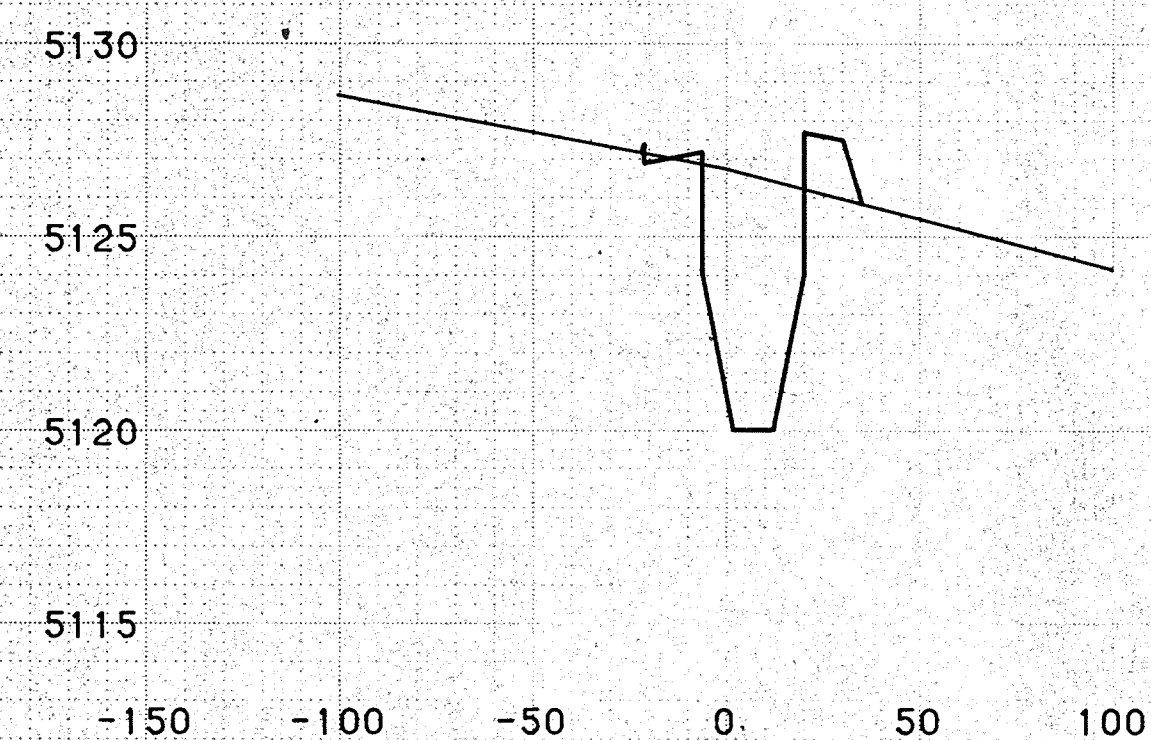


STATION 9+50.00

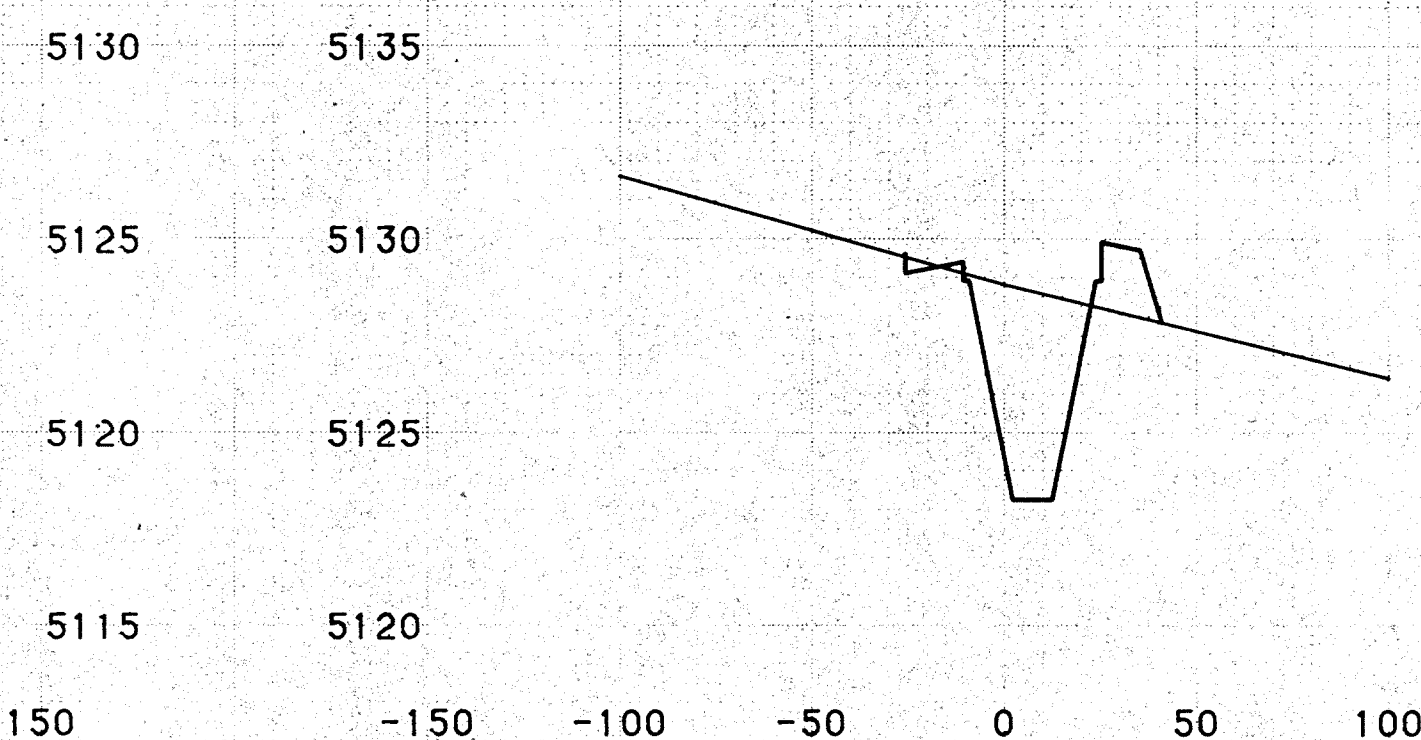


STATION 11+00.00

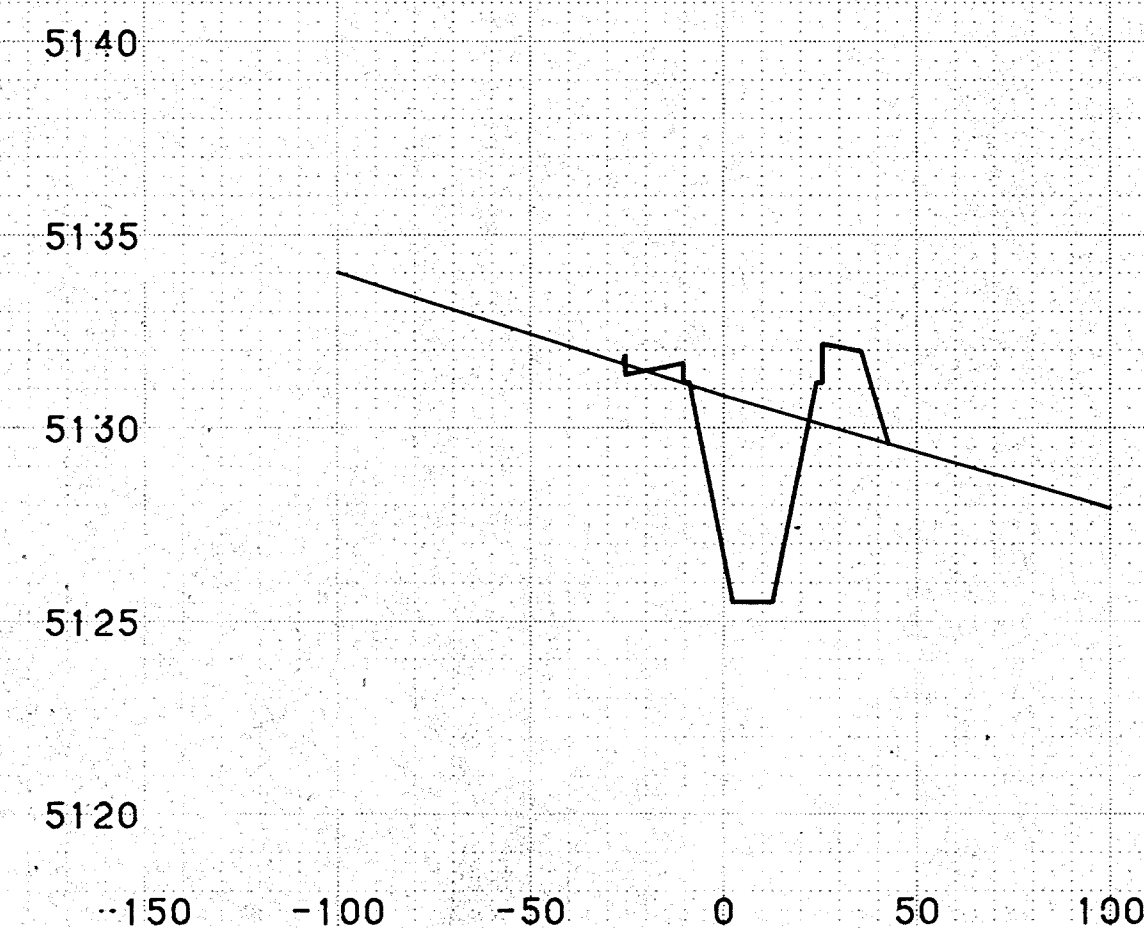


STATION 12+50.00

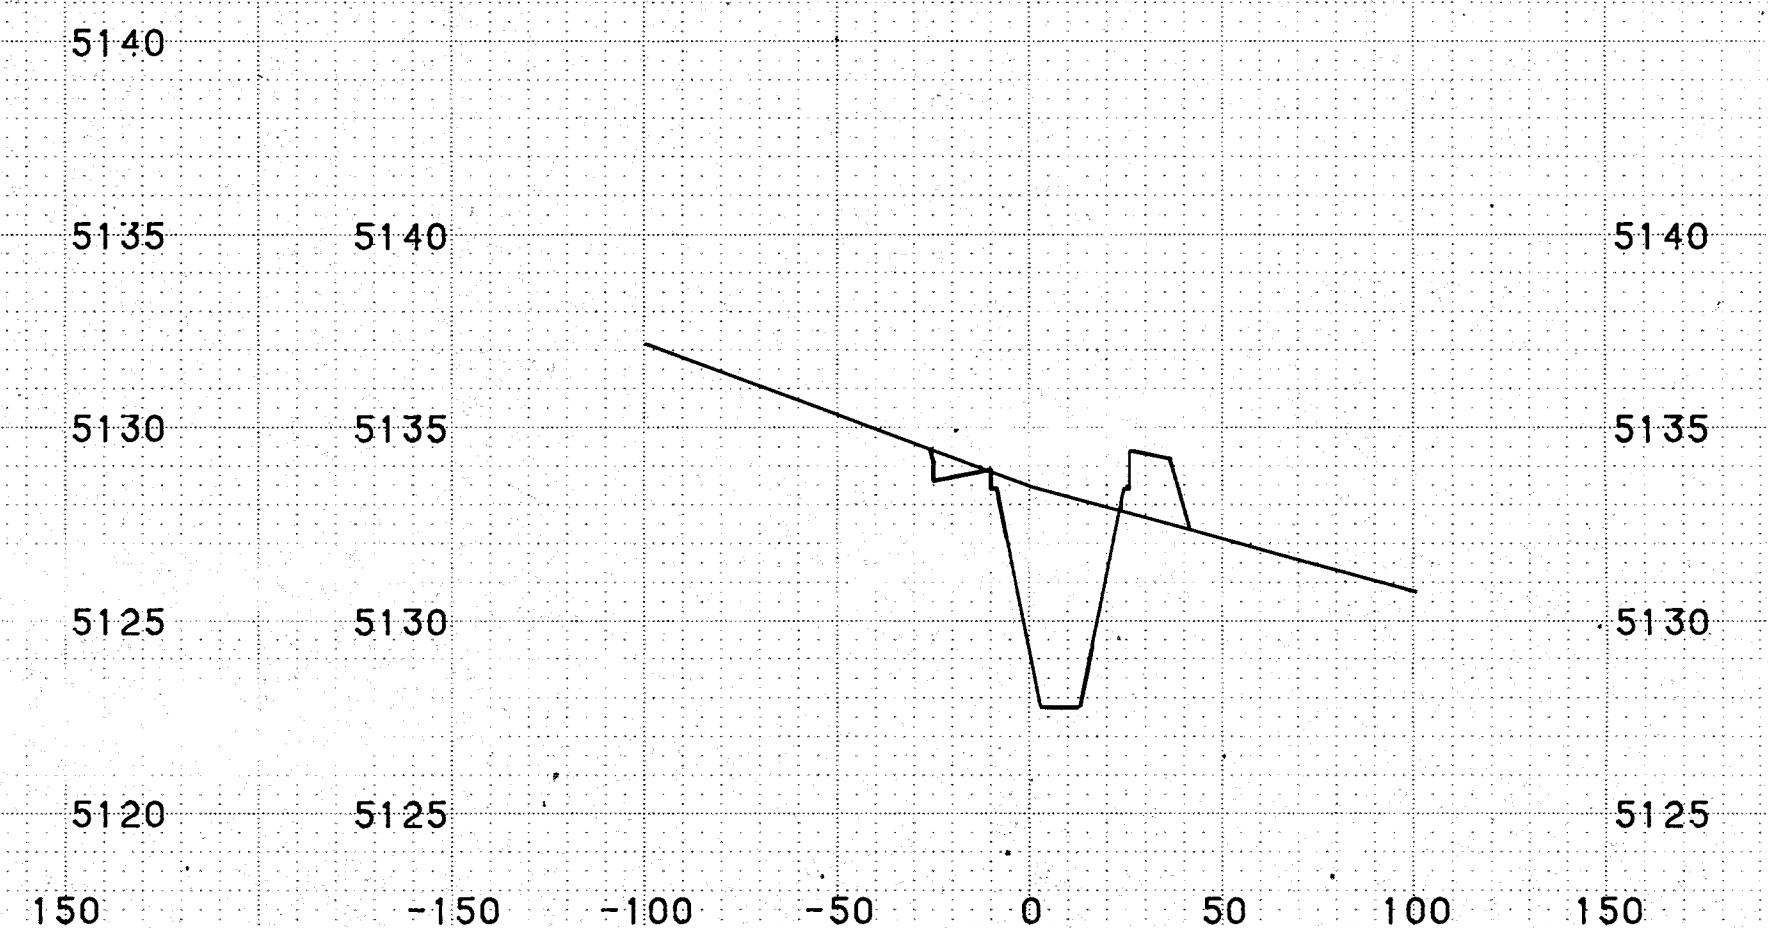


STATION 14+00.00

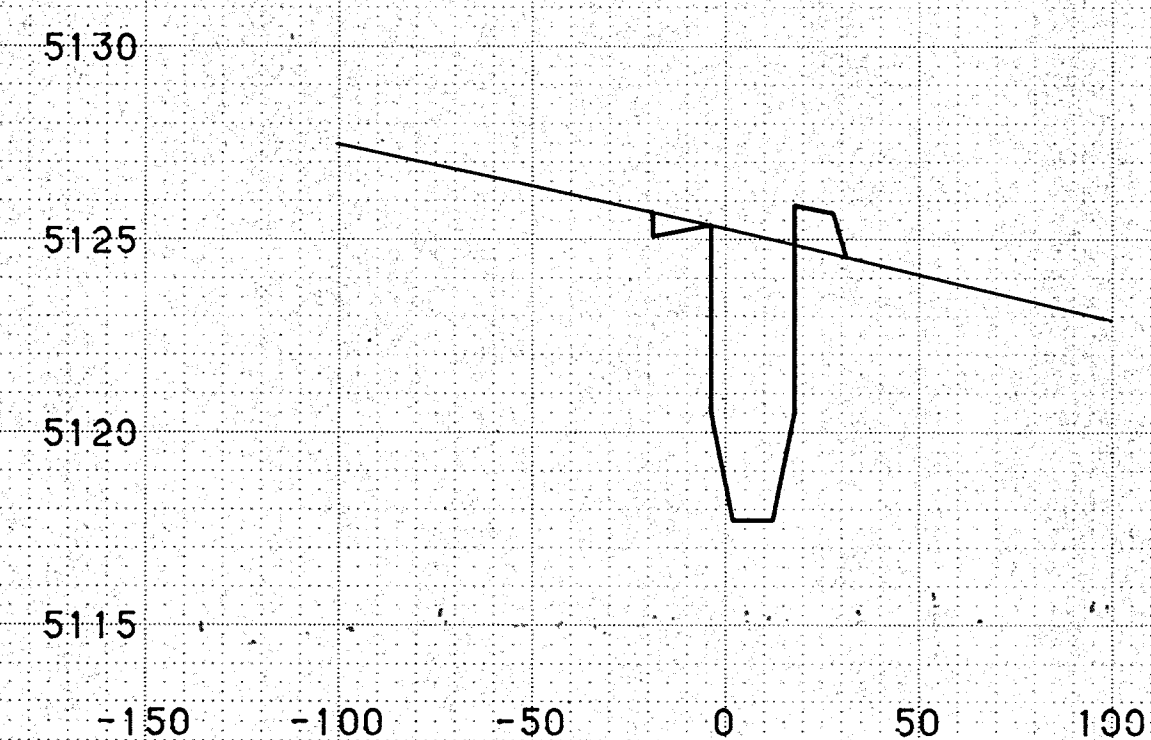


STATION 9+00.00

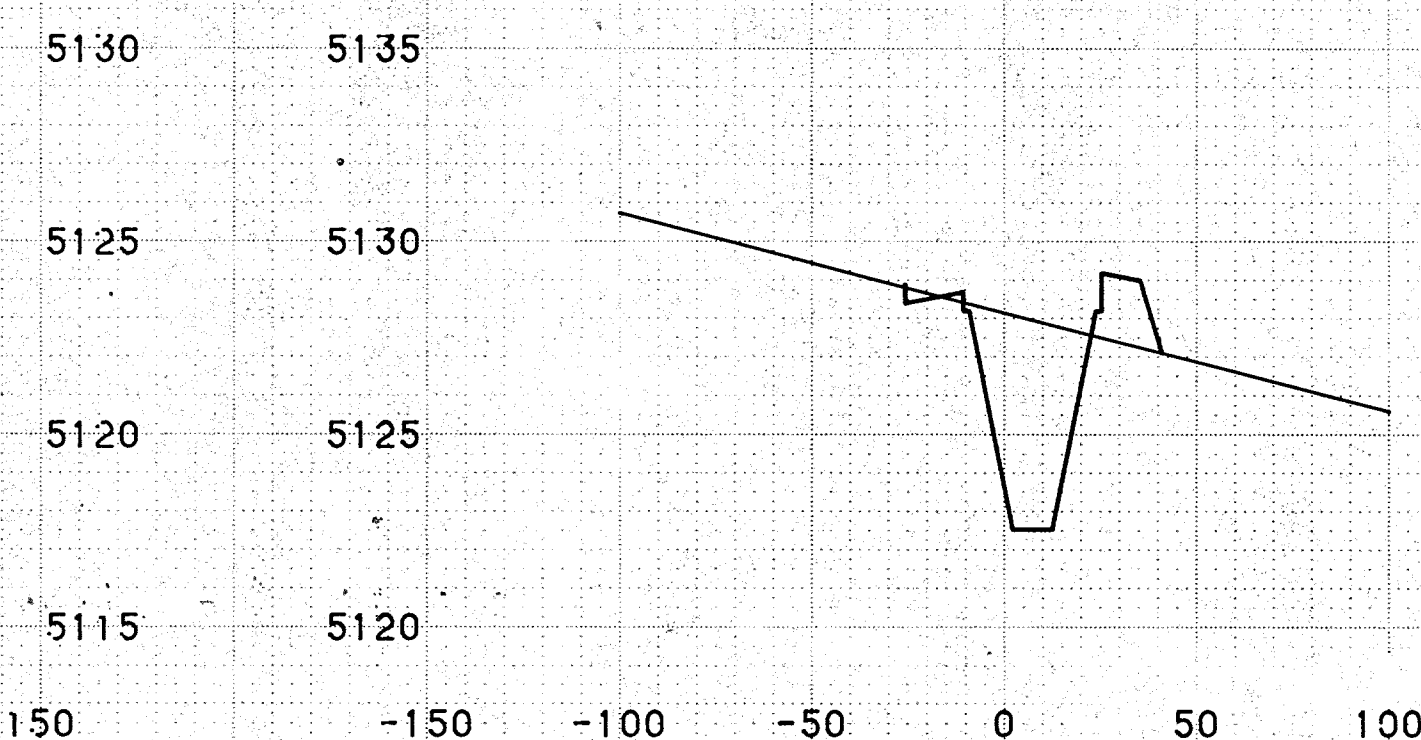

STATION 10+50.00

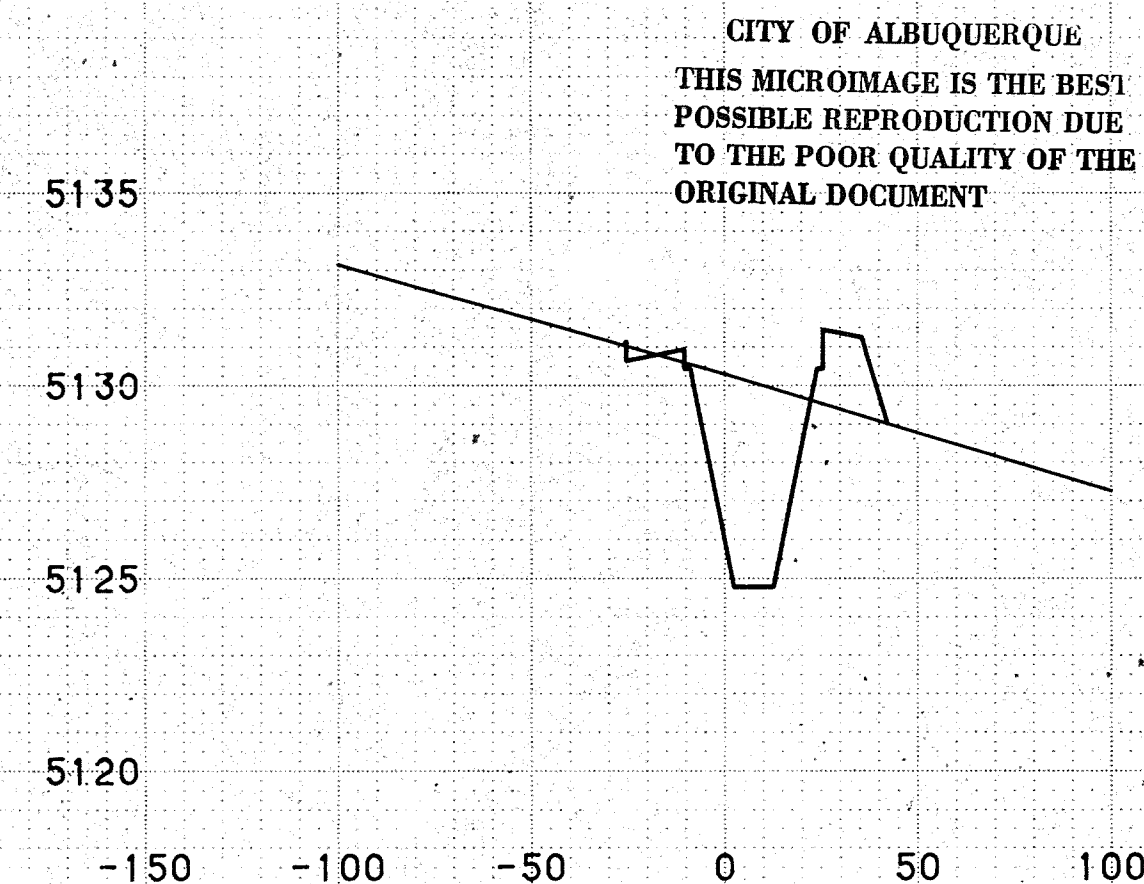


STATION 12+00.00

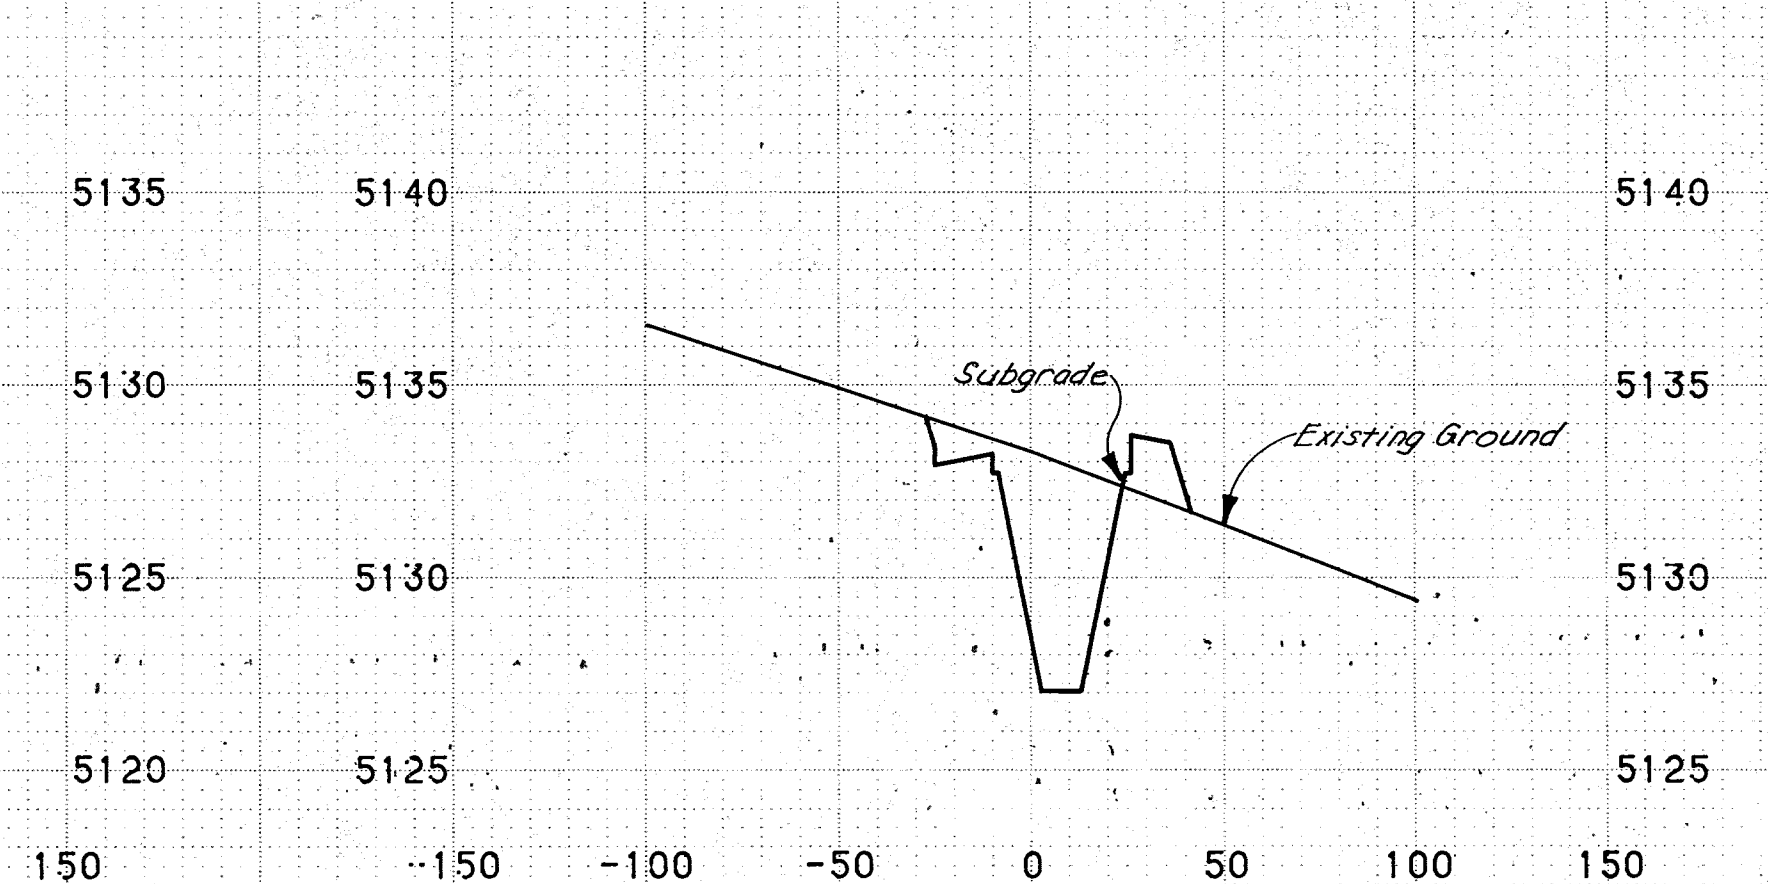

STATION 13+50.00


CITY OF ALBUQUERQUE
THIS MICROIMAGE IS THE BEST
POSSIBLE REPRODUCTION DUE
TO THE POOR QUALITY OF THE
ORIGINAL DOCUMENT

RECORD DRAWINGS
DATE

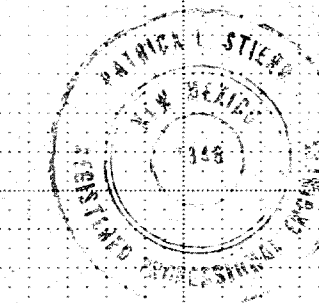


1 2 3 4 5 6 7 8 9 10 11 12
09 001 11786


Sta. 9+00.00 to Sta. 14+50.00
7-BAR CHANNEL

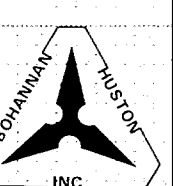

ORIGINAL						
SURVEY						
NOTE BOOK						
NO.						
	SURVEYED					
	PLOTTED					
	TEMPLATE					
	AREAS					
	AREAS CHECKED					
			BY			DATE

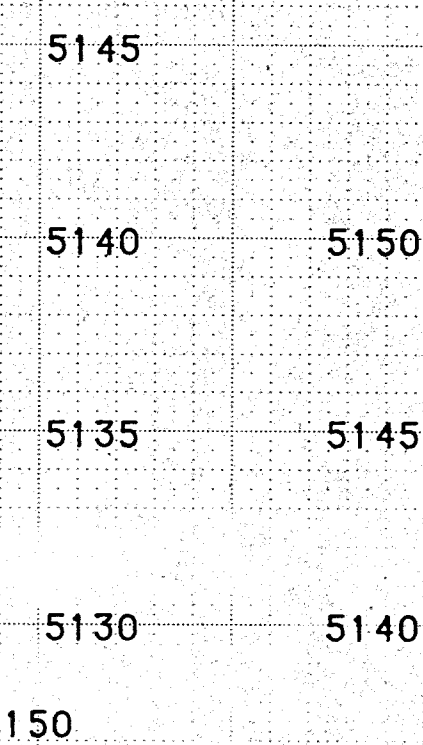



5150
5145
5140

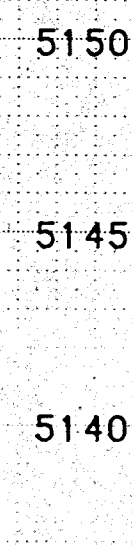


5165

5160



5155

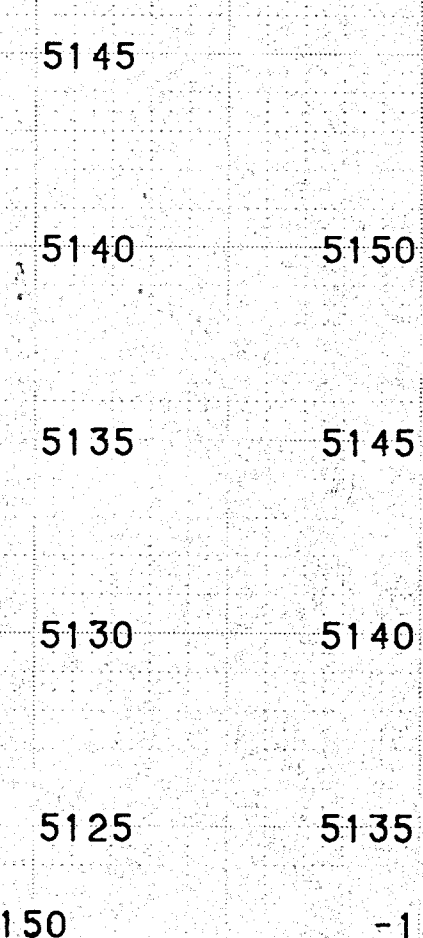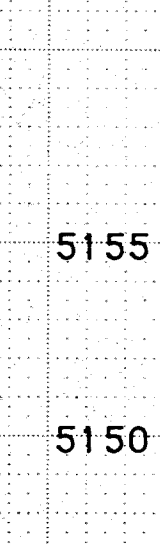

5150
5145
5140
5135
5130

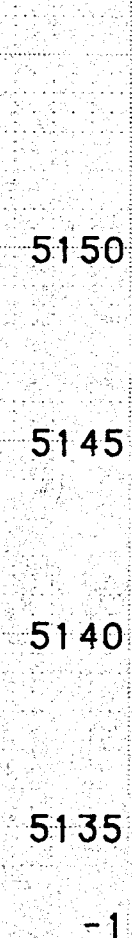


5165
5160
5155
5150

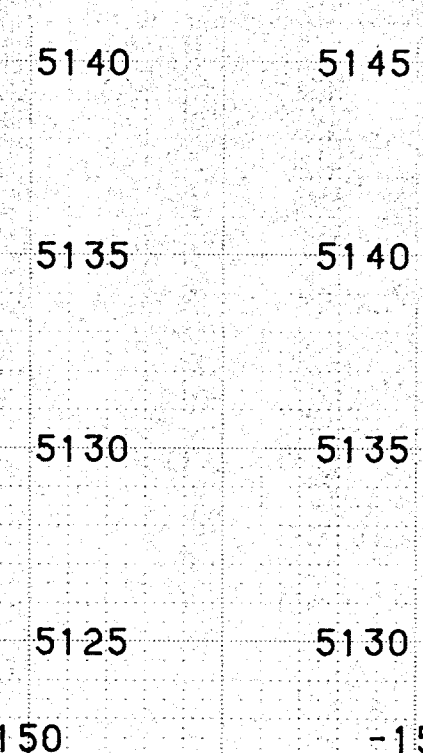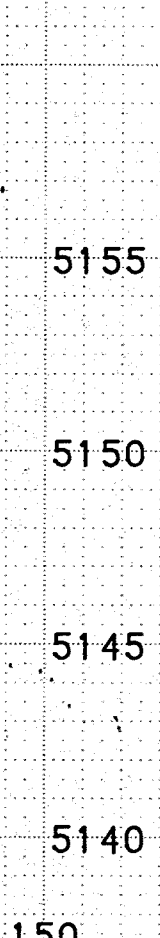

5145
5140
5135
5130
5125



5160
5155
5150
5145
-15

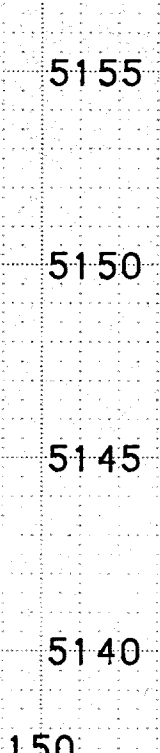

1	2	3	4	5	6	7	8	9	10	11	
0	8			0	0	1		1	8	8	6

CITY OF ALBUQUERQUE
THIS MICROIMAGE IS THE BEST
POSSIBLE REPRODUCTION DUE
TO THE POOR QUALITY OF THE
ORIGINAL DOCUMENT

RECORD DRAWINGS
DATE

A circular postmark from Prague, dated 1987. The text "PRAGUE" is at the top, "1987" is in the center, and "CZECH REPUBLIC" is at the bottom.

SHEET 18 OF 22


PLATE 3 CROSS SECTION - DOTTED
CHARLES BRUNING COMPANY
MADE IN U.S.A.

FINAL SURVEY	DATE	
	BY	
	SURVEYED	
	PLOTTED	
	NOTE BOOK	
	AREAS	
	CHECKED	
	NO.	


ORIGINAL SURVEY	DATE	
	BY	
	SURVEYED	
	PLOTTED	
	NOTE BOOK	
	AREAS	
	CHECKED	
	NO.	



STATION 22+05.81

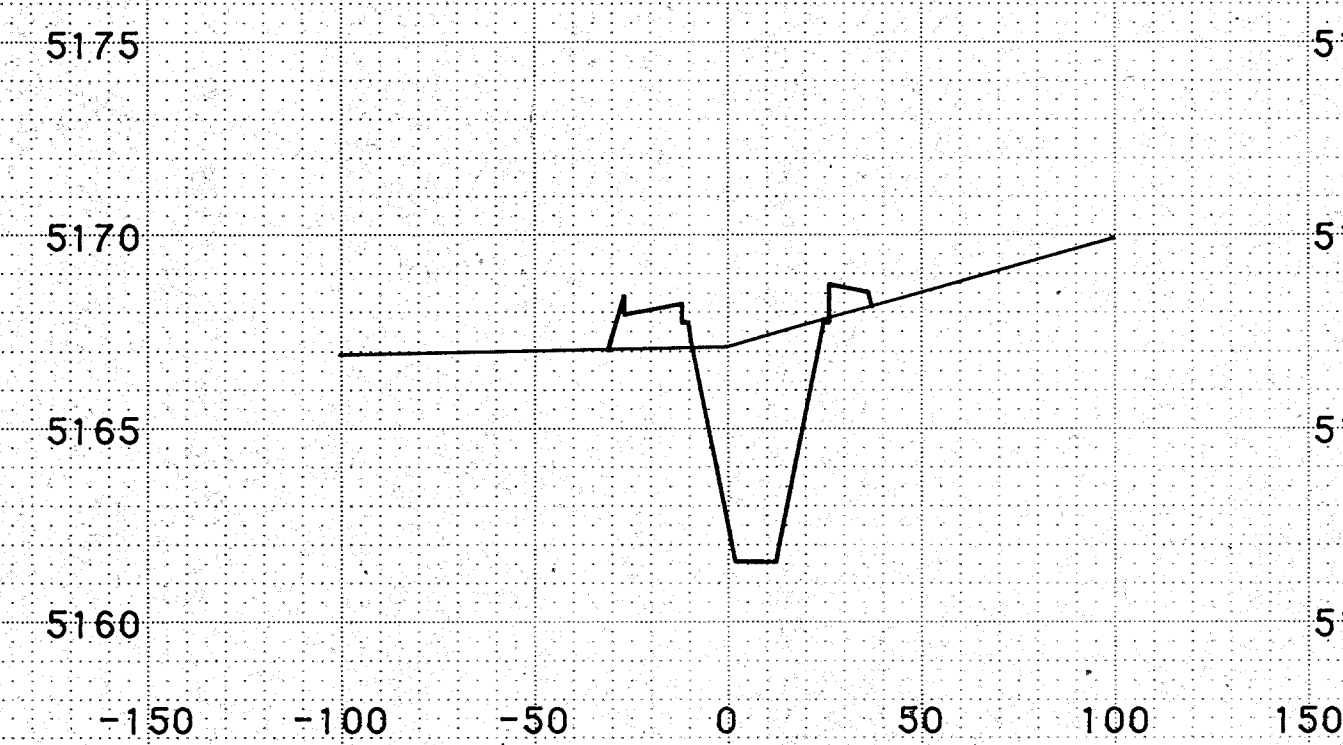


STATION 21+55.88

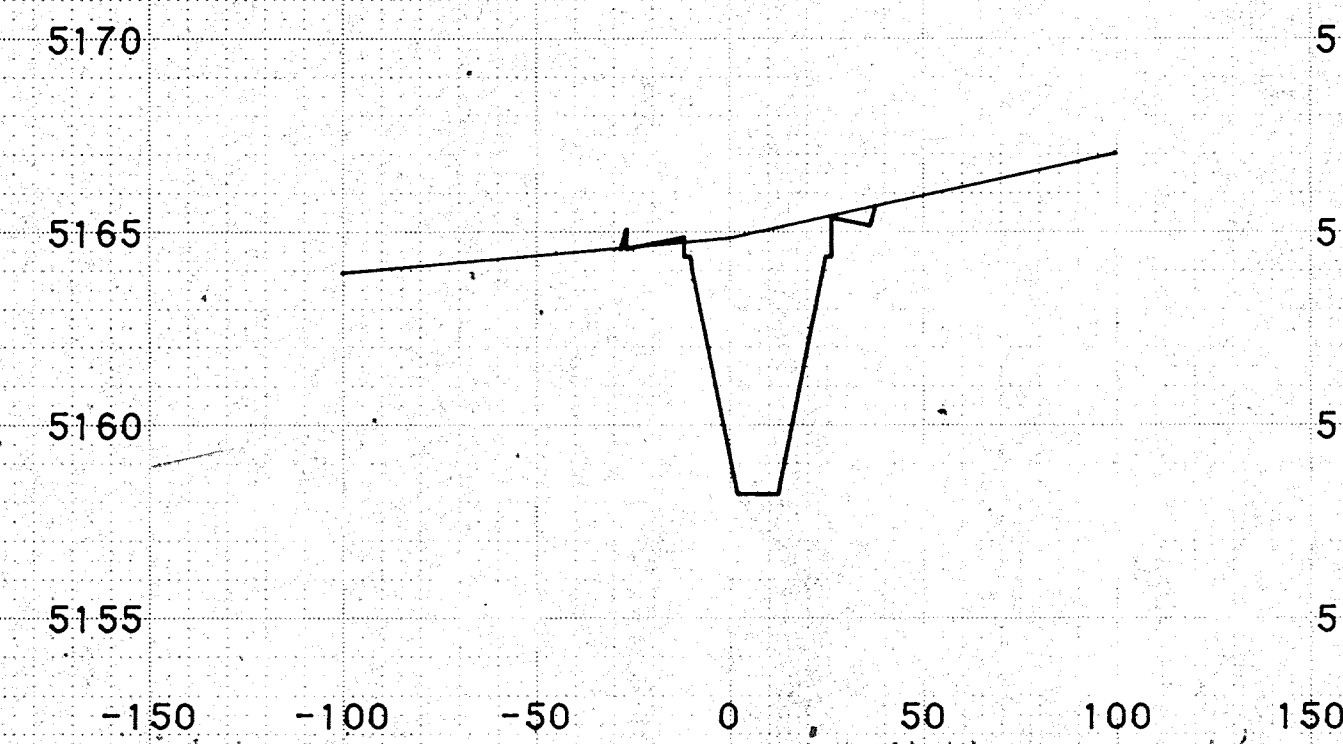


STATION 21+05.30




STATION 23+50.00

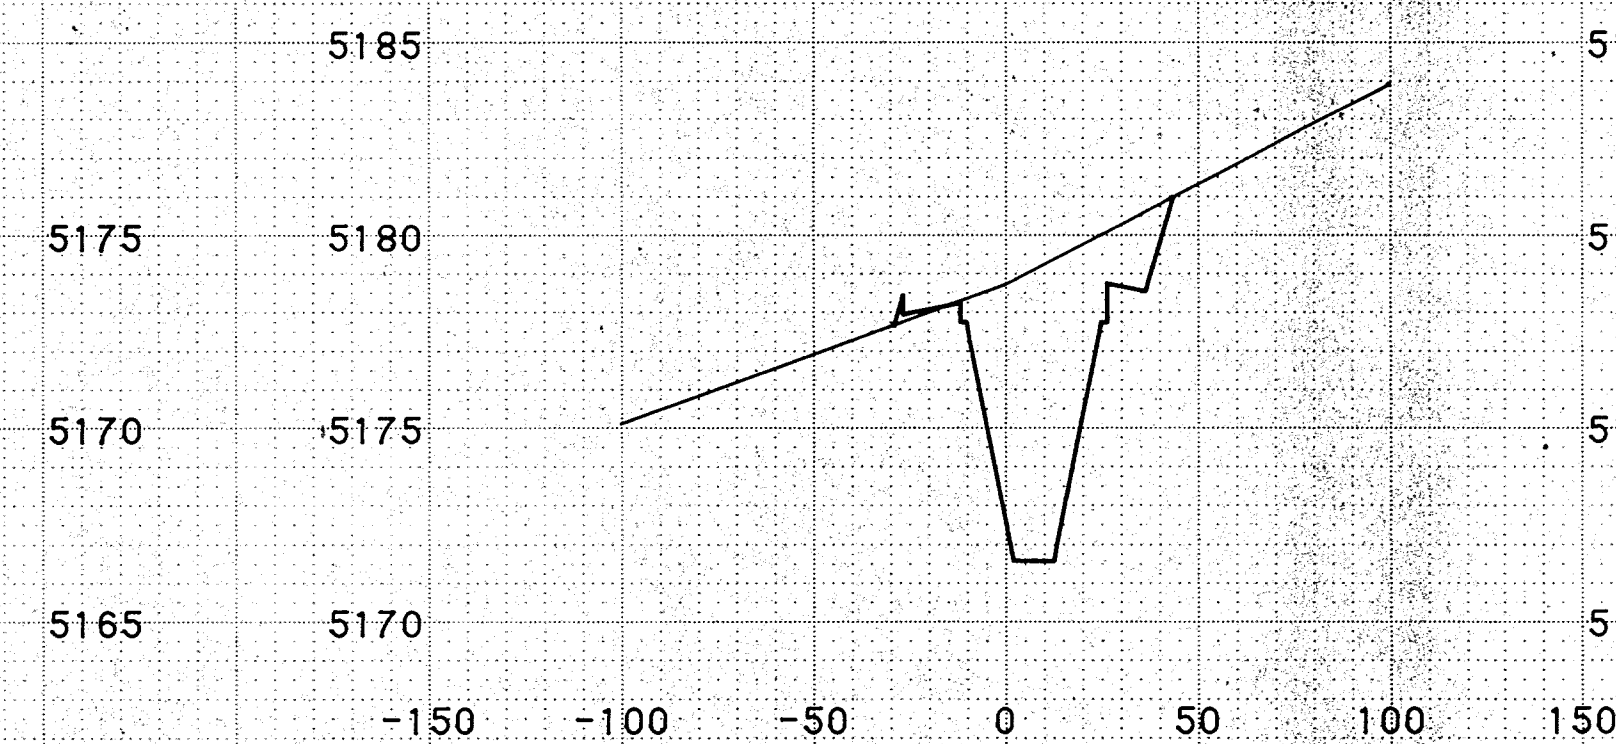


STATION 23+00.00

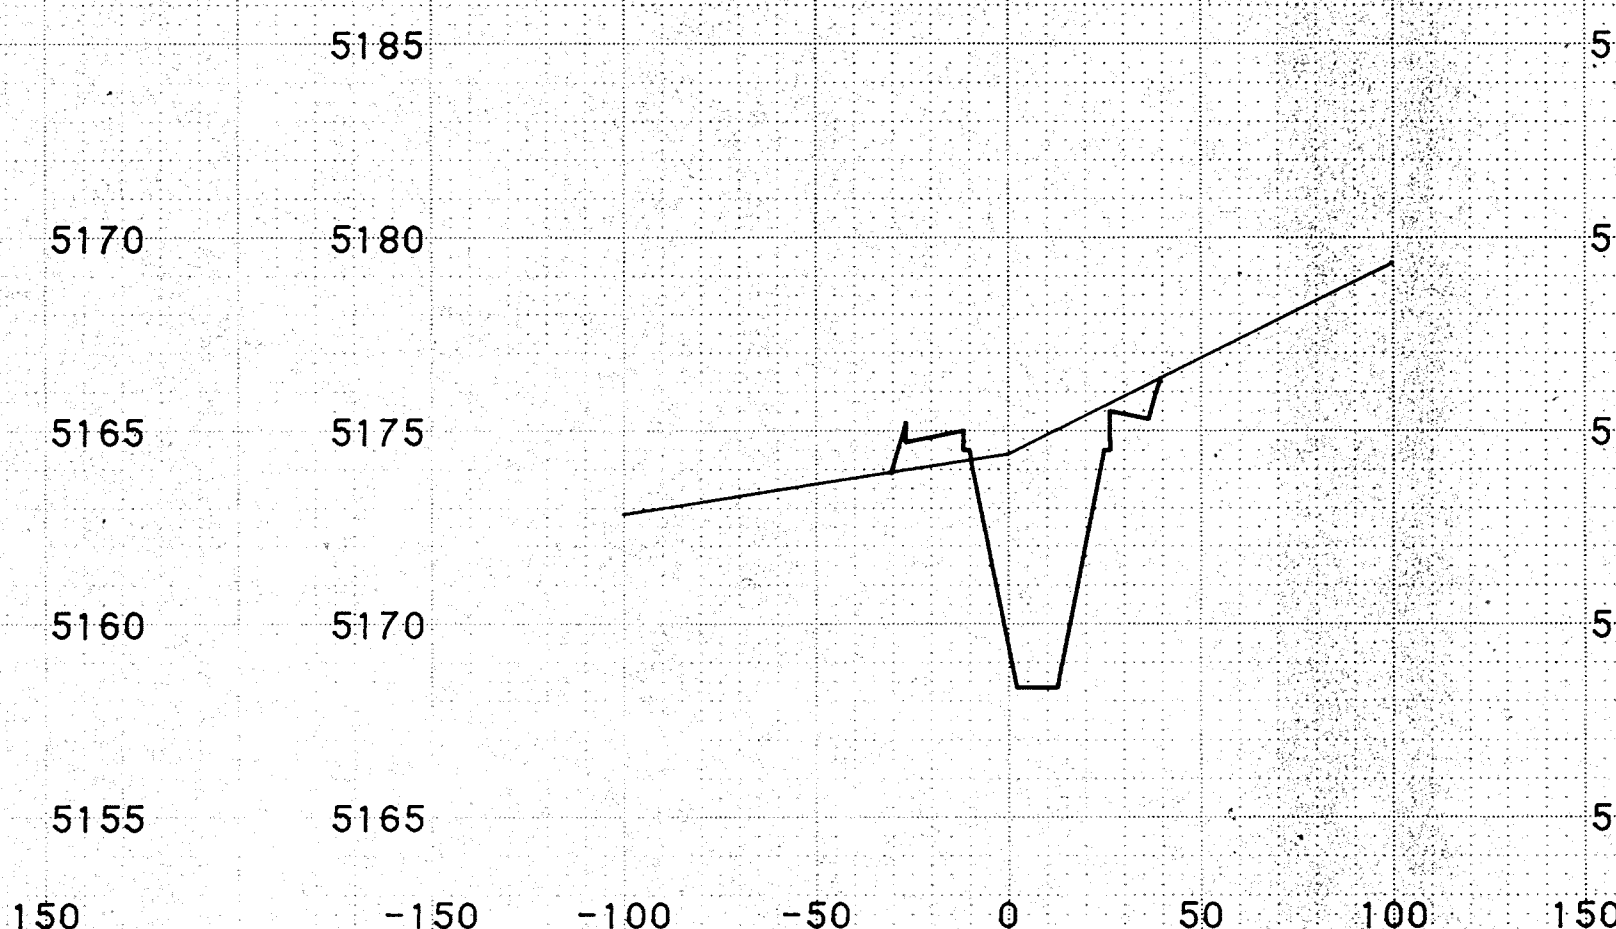


STATION 22+50.00

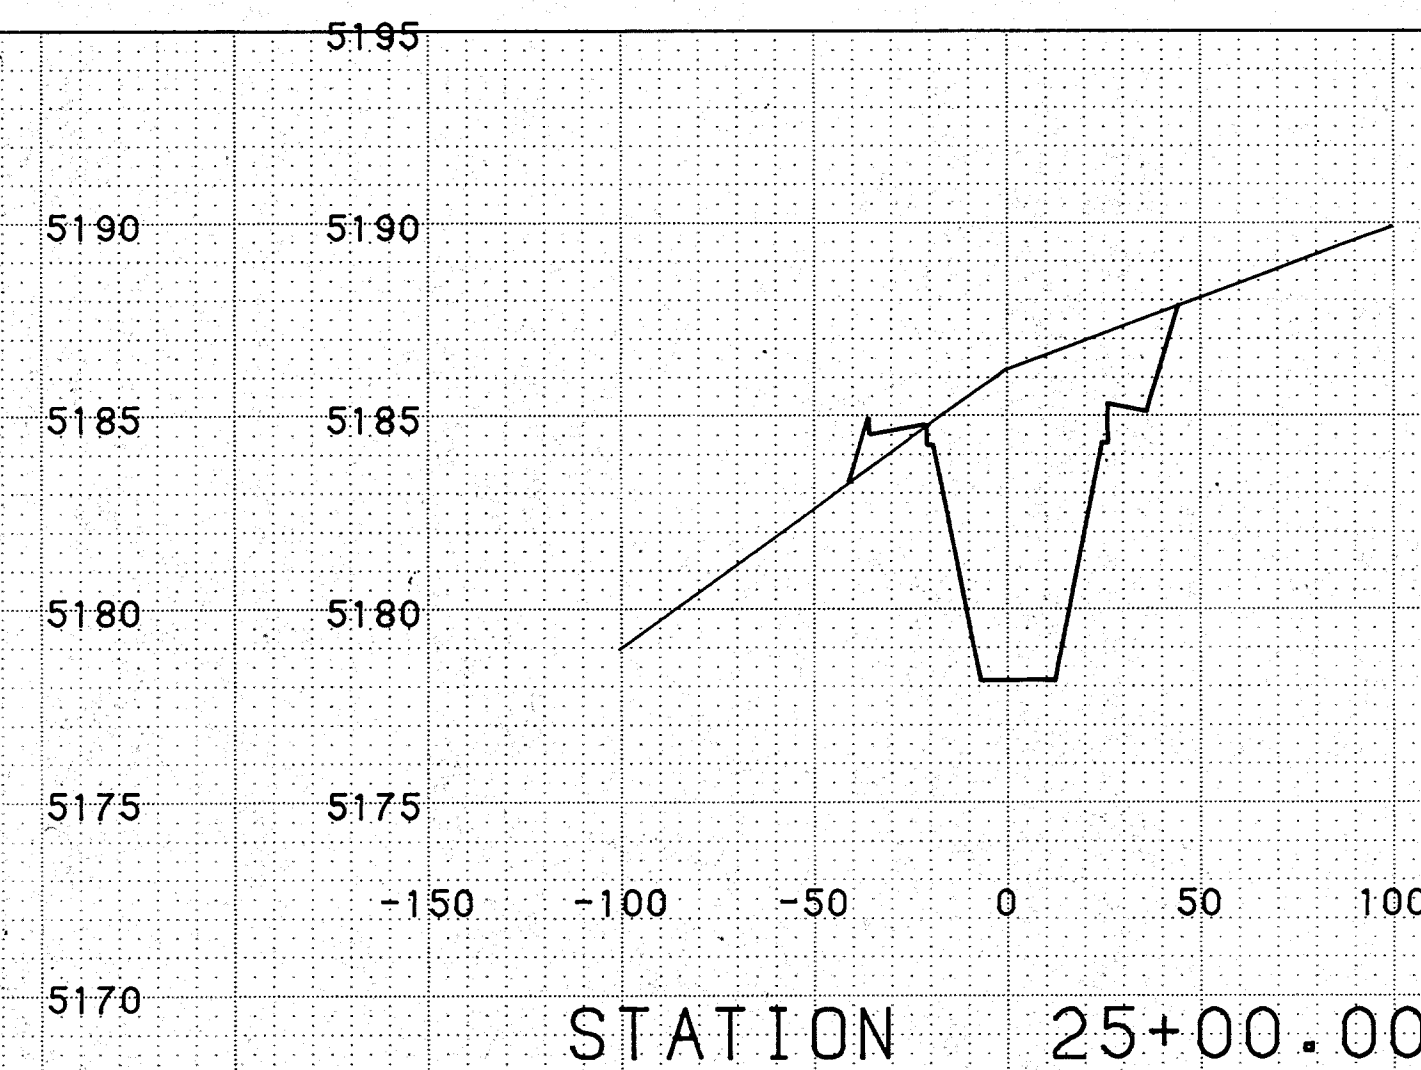


STATION 25+00.00

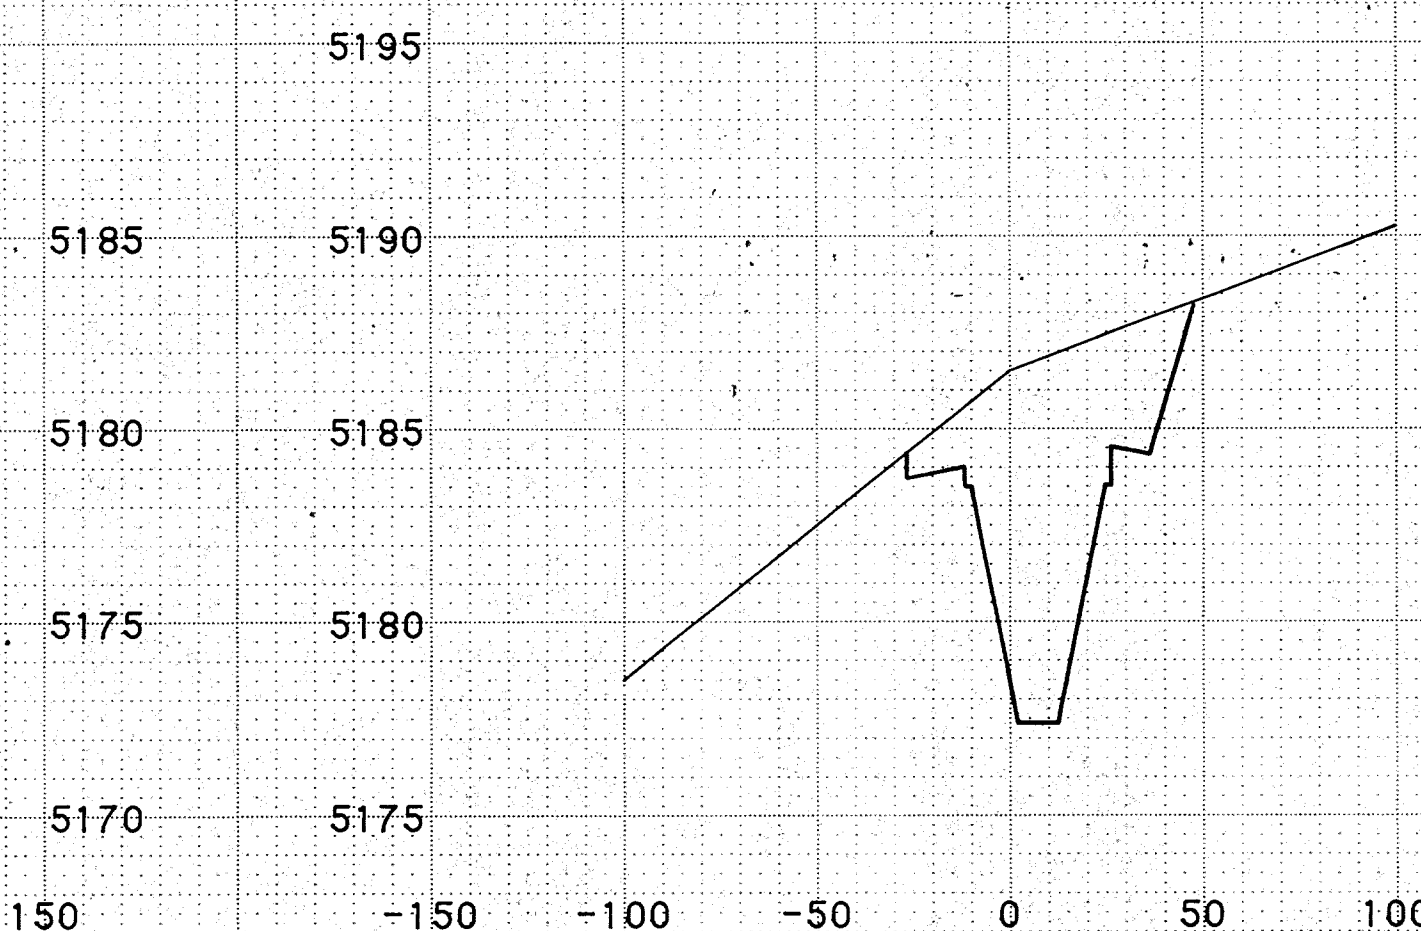


STATION 24+50.00

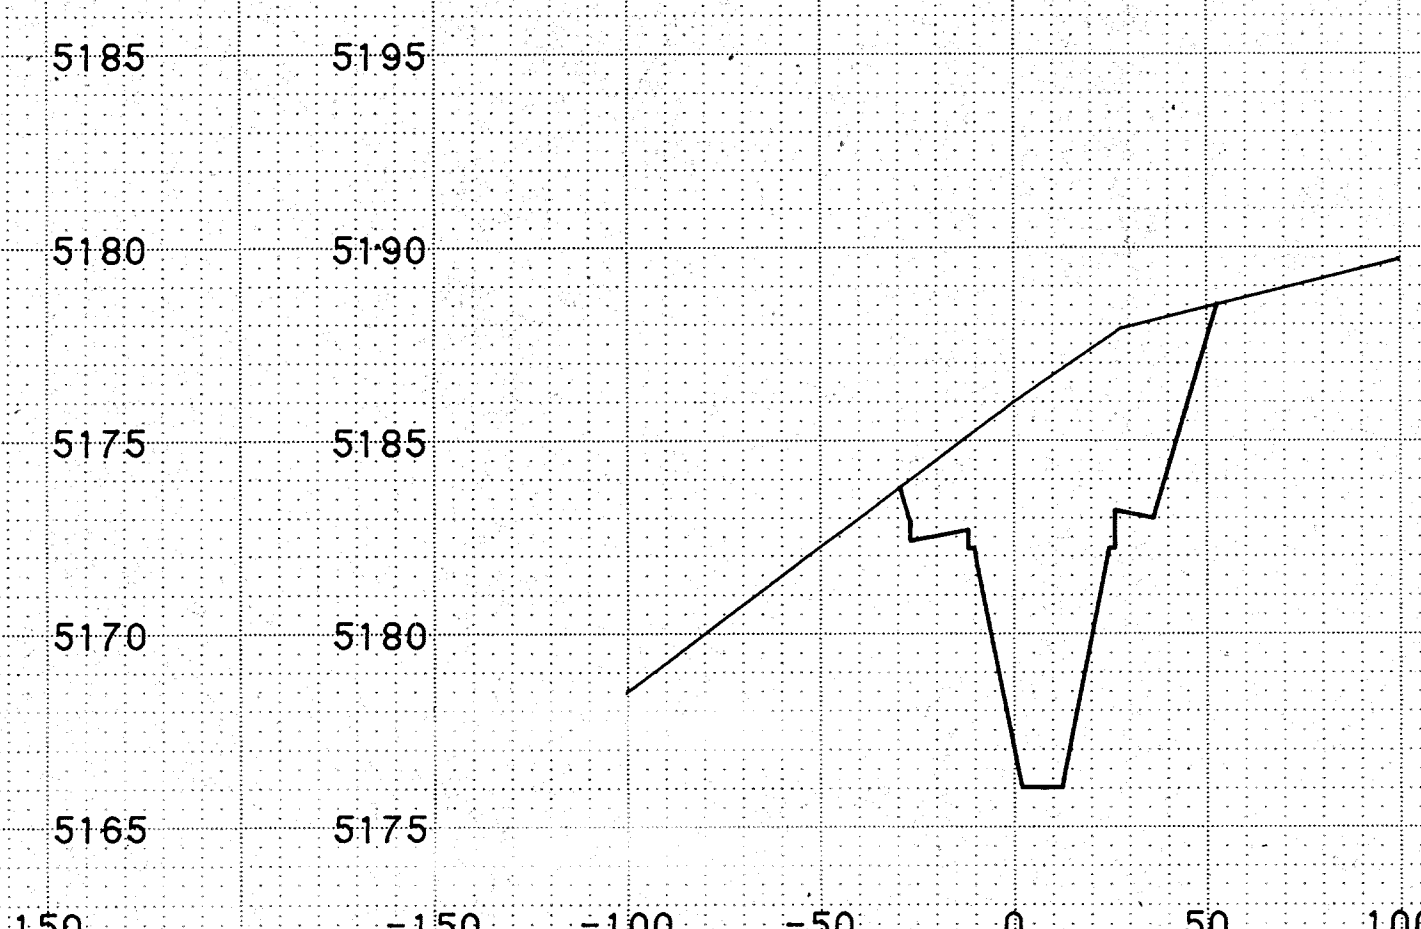

STATION 24+00.00

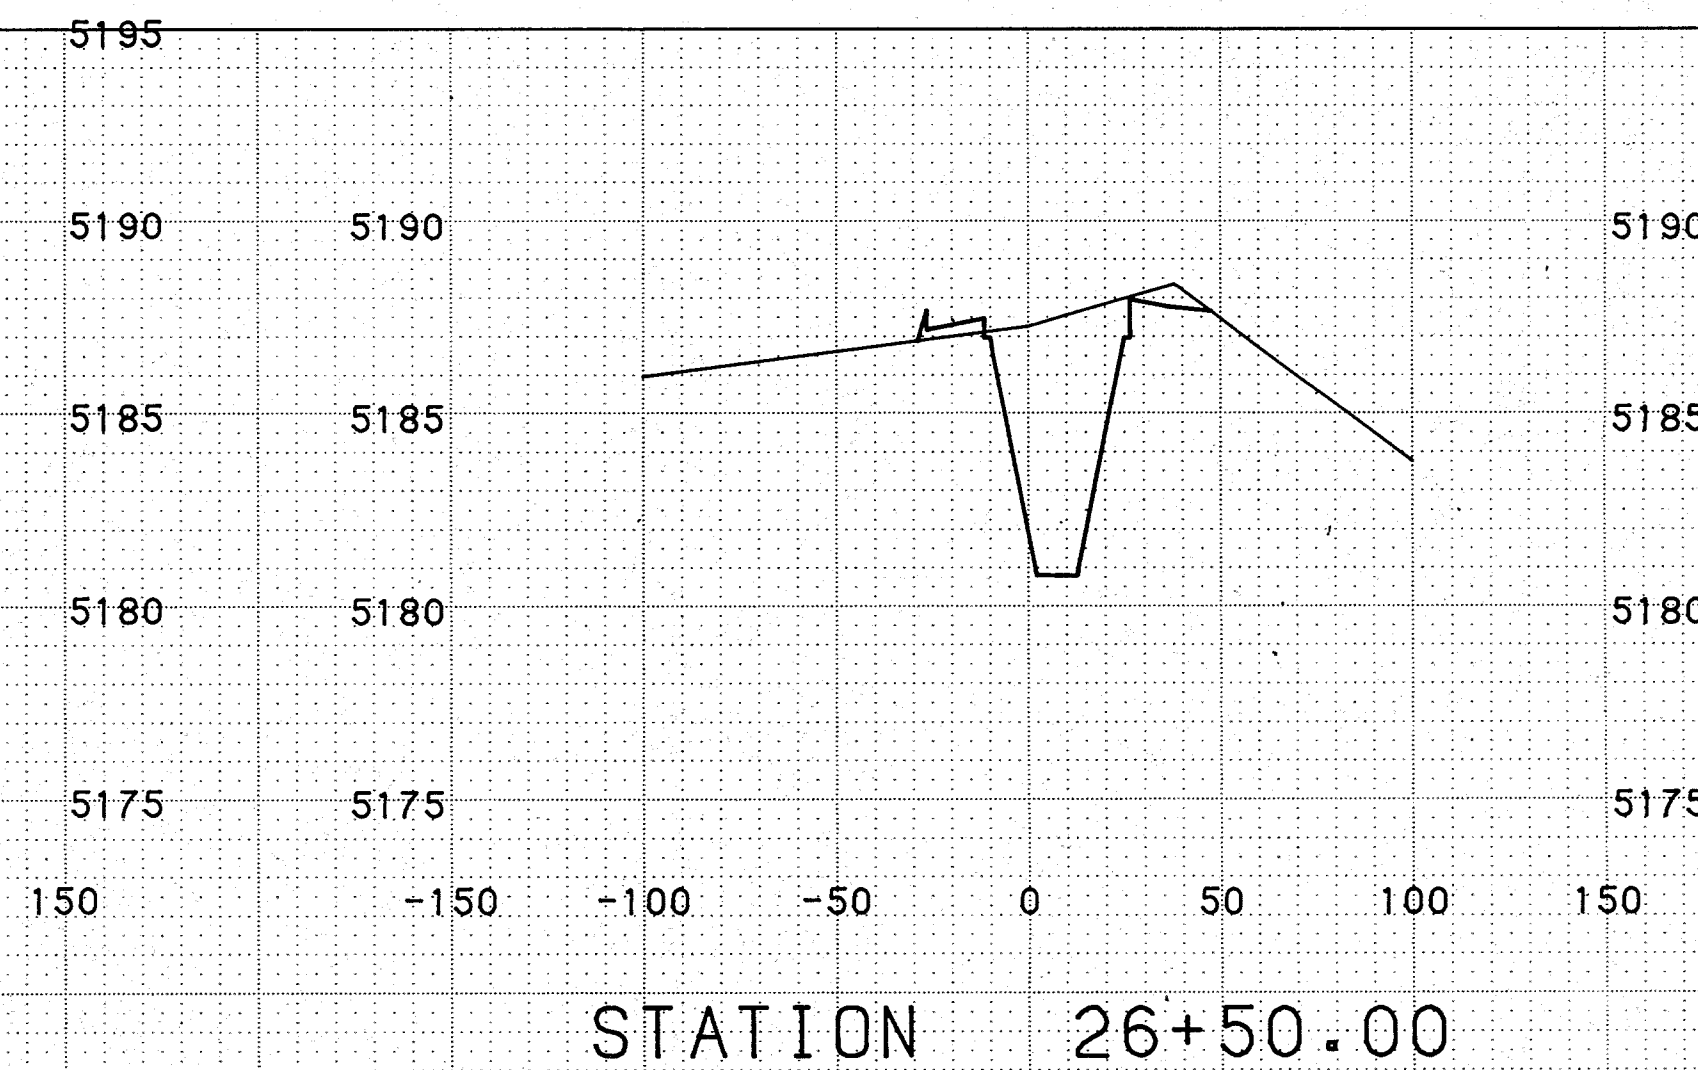


STATION 26+50.00

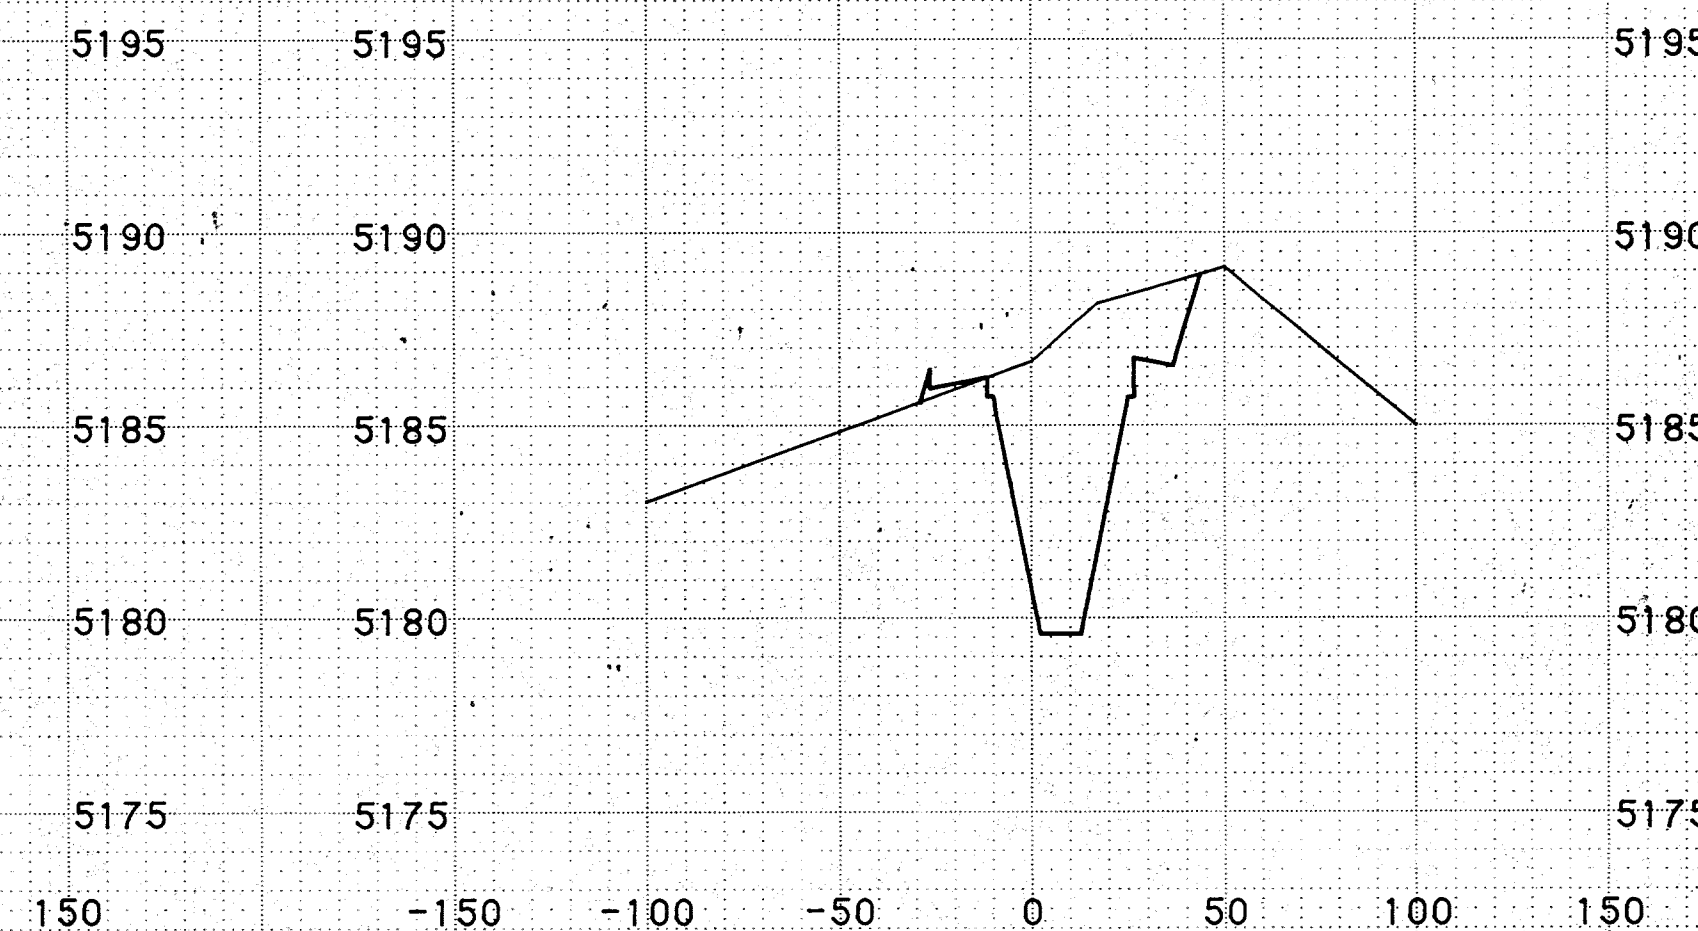

STATION 26+00.00

CITY OF ALBUQUERQUE
THIS MICROIMAGE IS THE BEST
POSSIBLE REPRODUCTION DUE
TO THE POOR QUALITY OF THE
ORIGINAL DOCUMENT

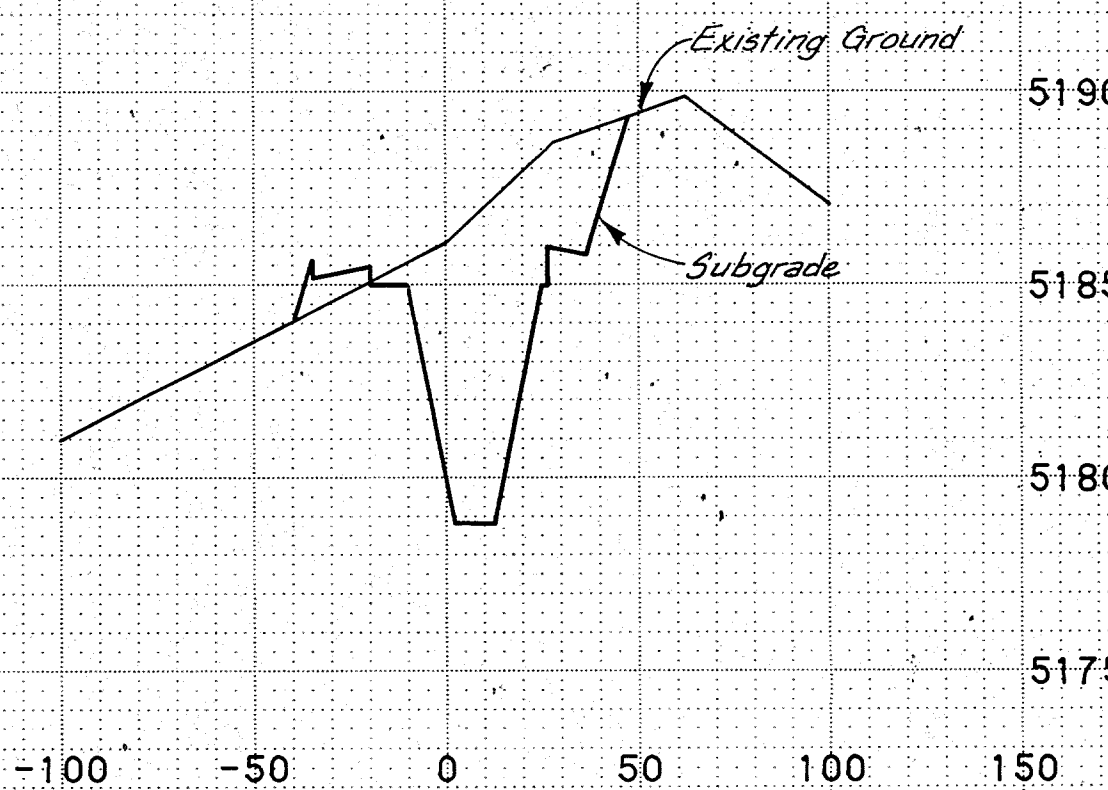


STATION 25+50.00

08 001 1/986


Sta. 21+05.30 to Sta. 26+50.00
7-BAR CHANNEL

RECORD DRAWING

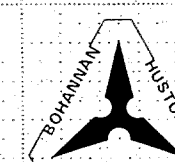


FINAL SURVEY NO.	SURVEYED PLOTED NOTE BOOK AREAS CHECKED	DATE
		BY


ORIGINAL SURVEY NO.	SURVEYED PLOTED NOTE BOOK AREAS CHECKED	DATE
		BY

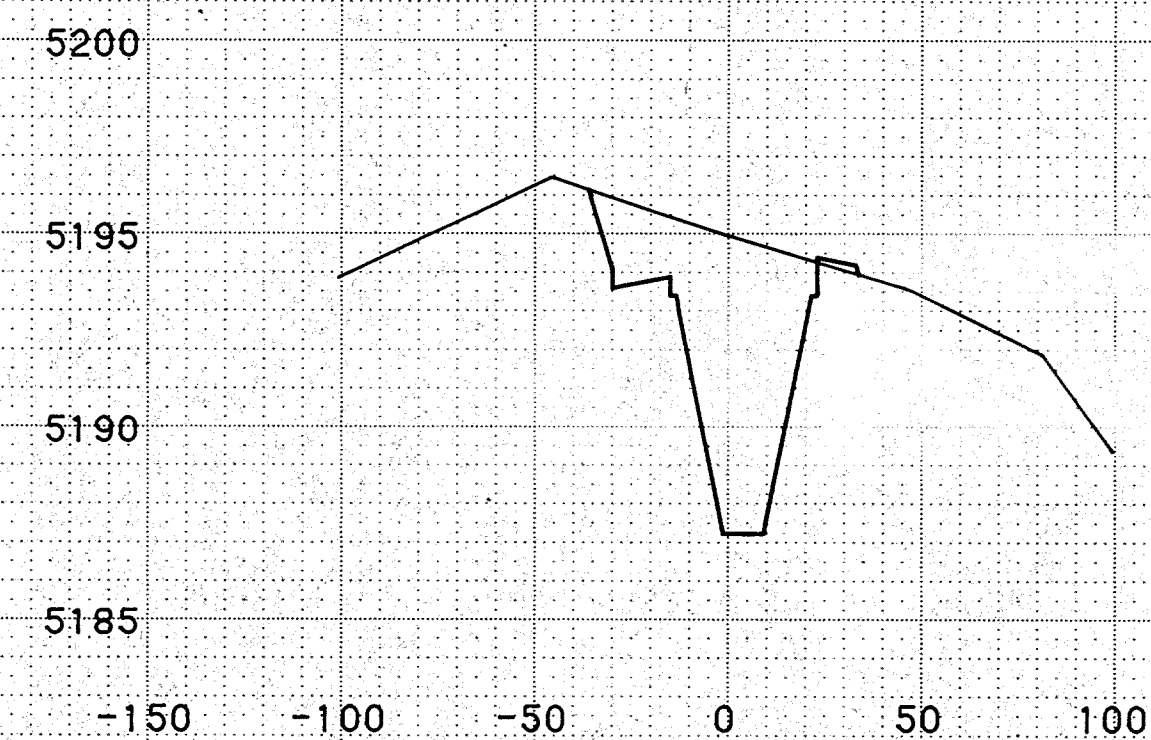


STATION 28+01.06

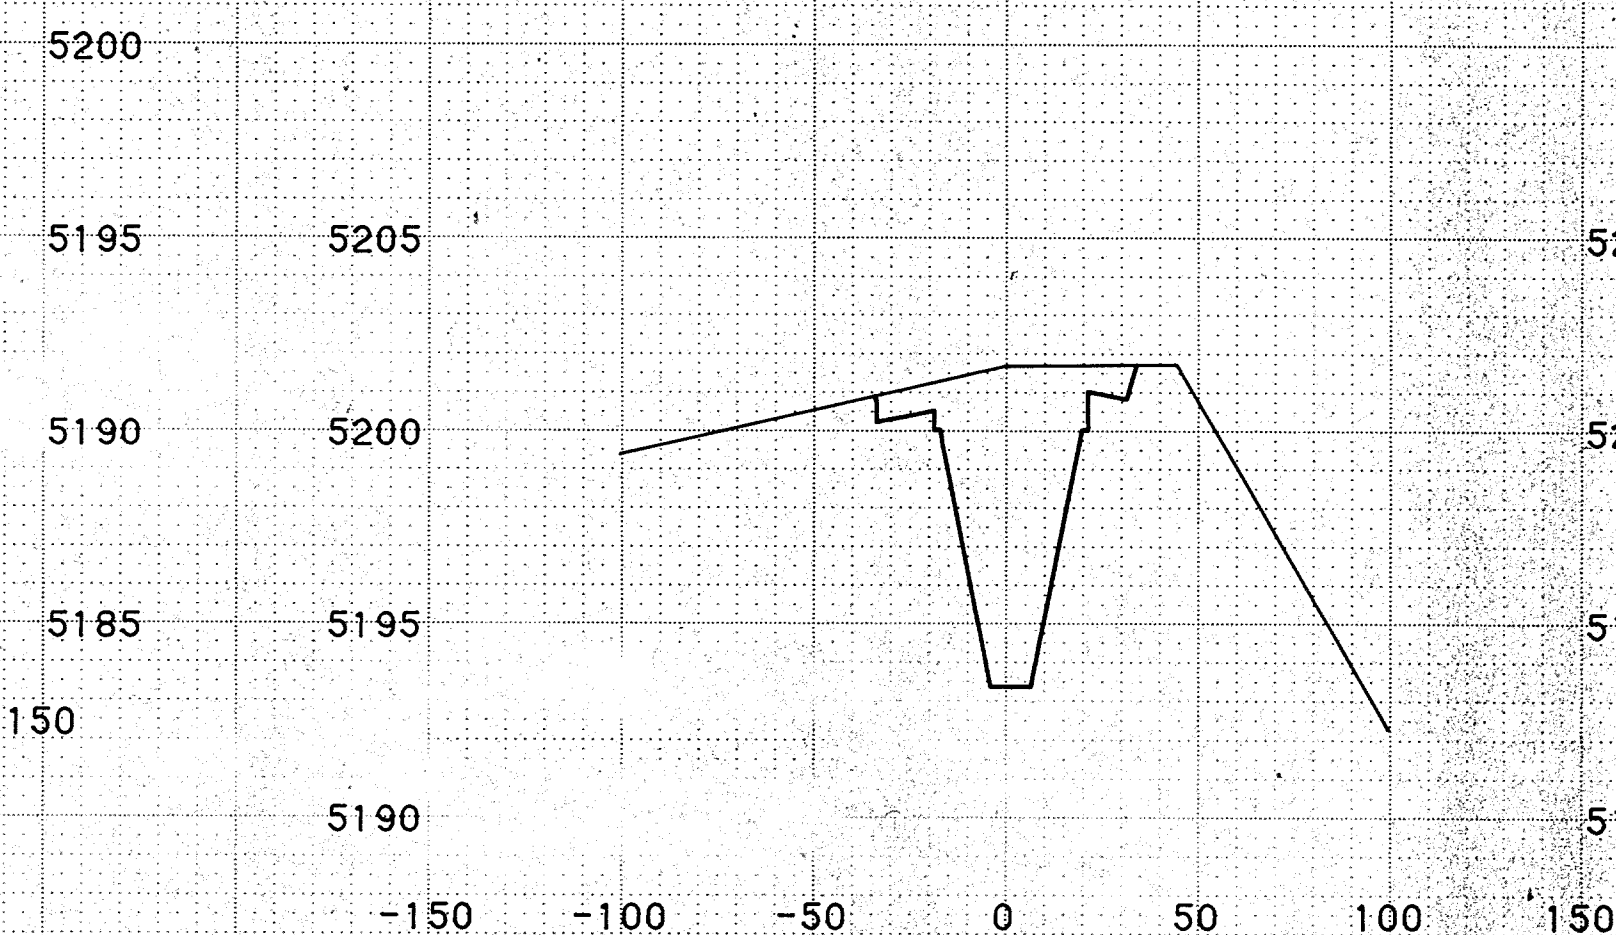

STATION 29+51.93

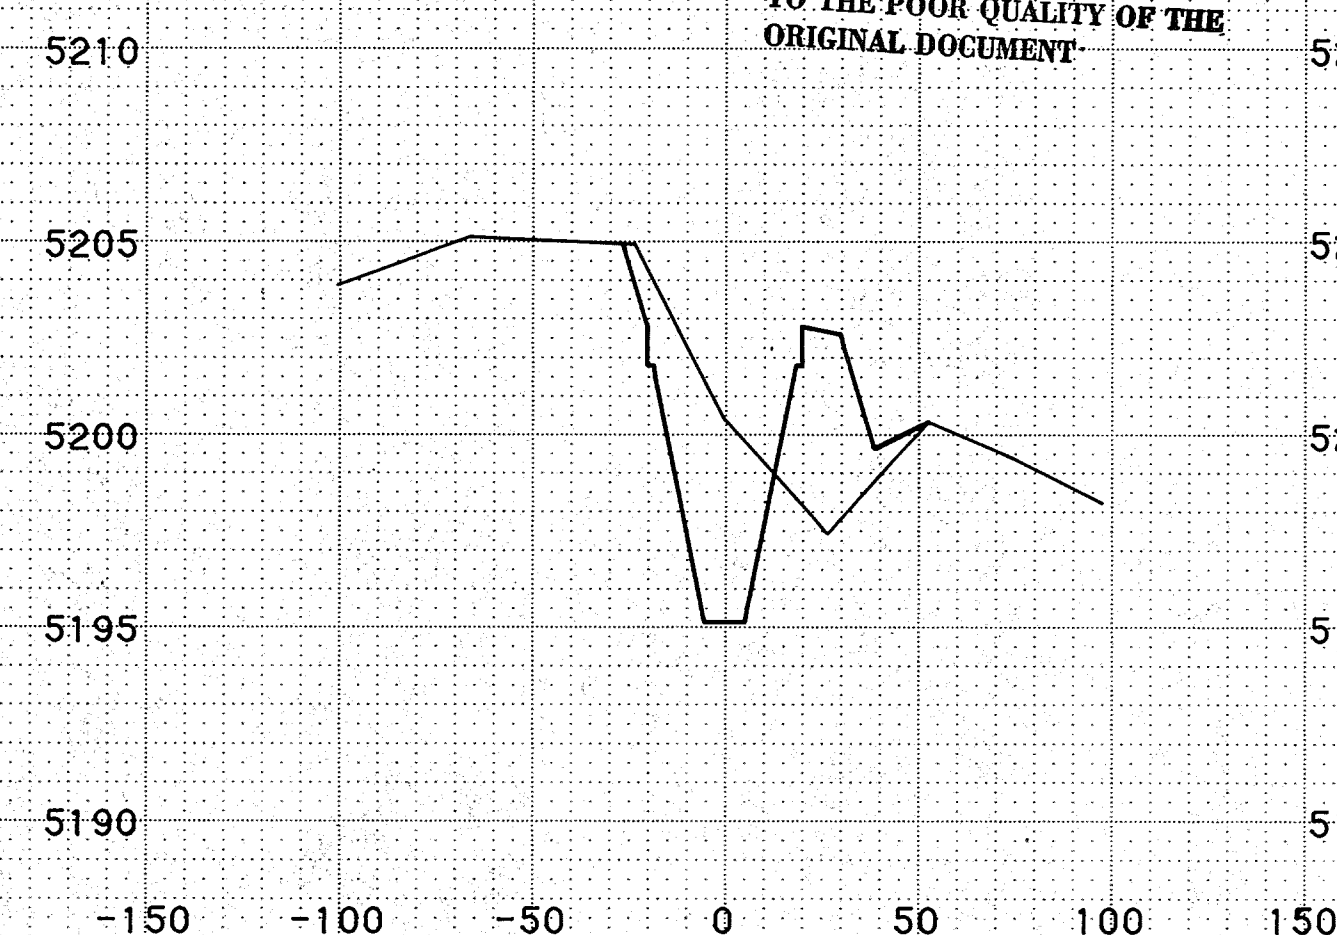


STATION 31+02.17

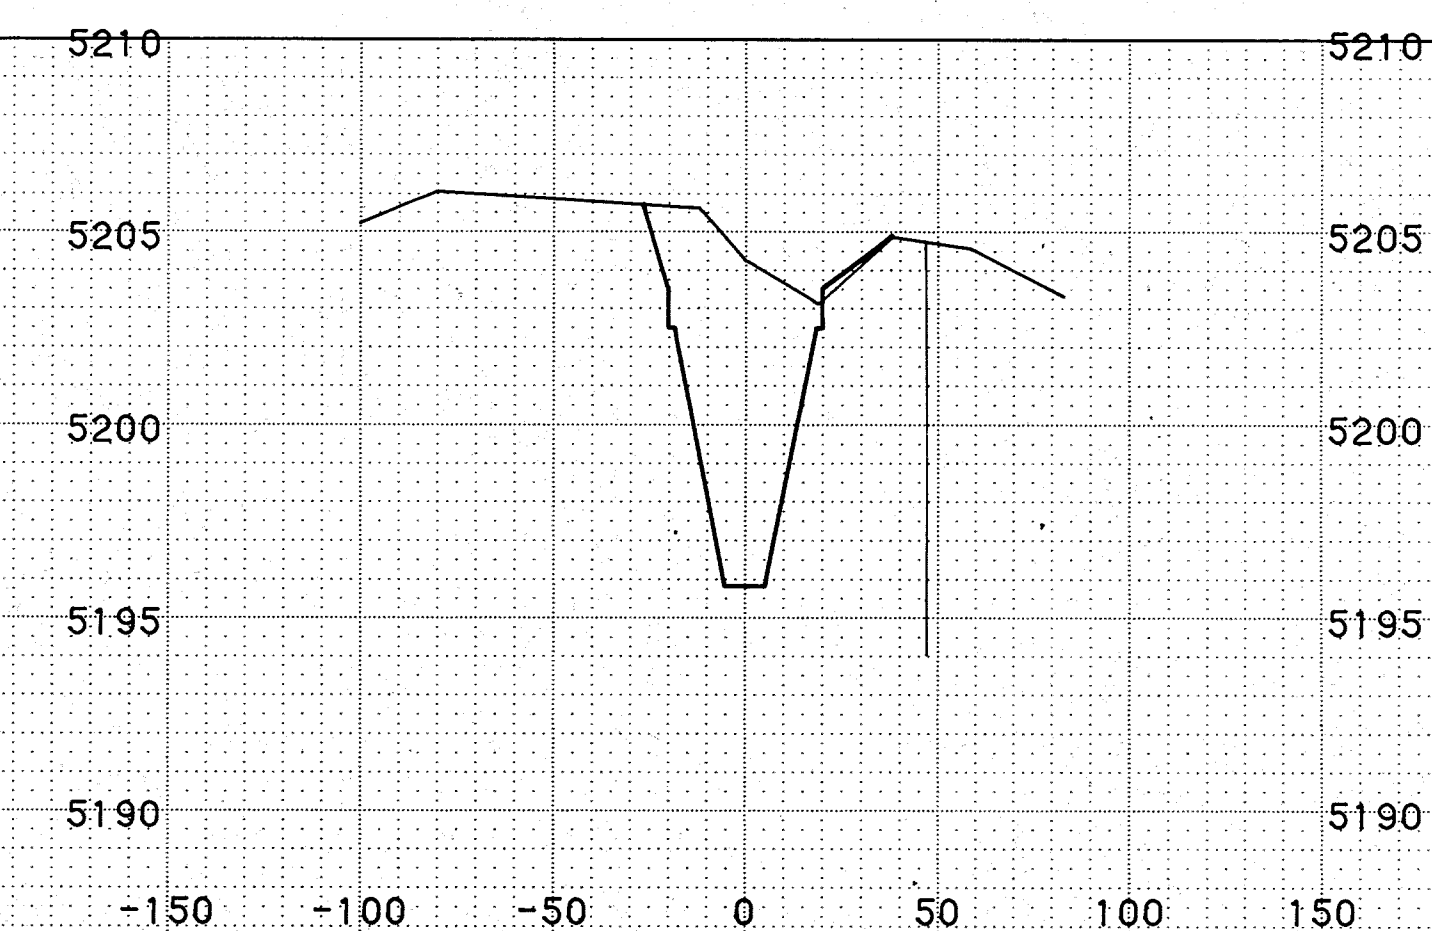

STATION 32+52.20



STATION 27+50.57

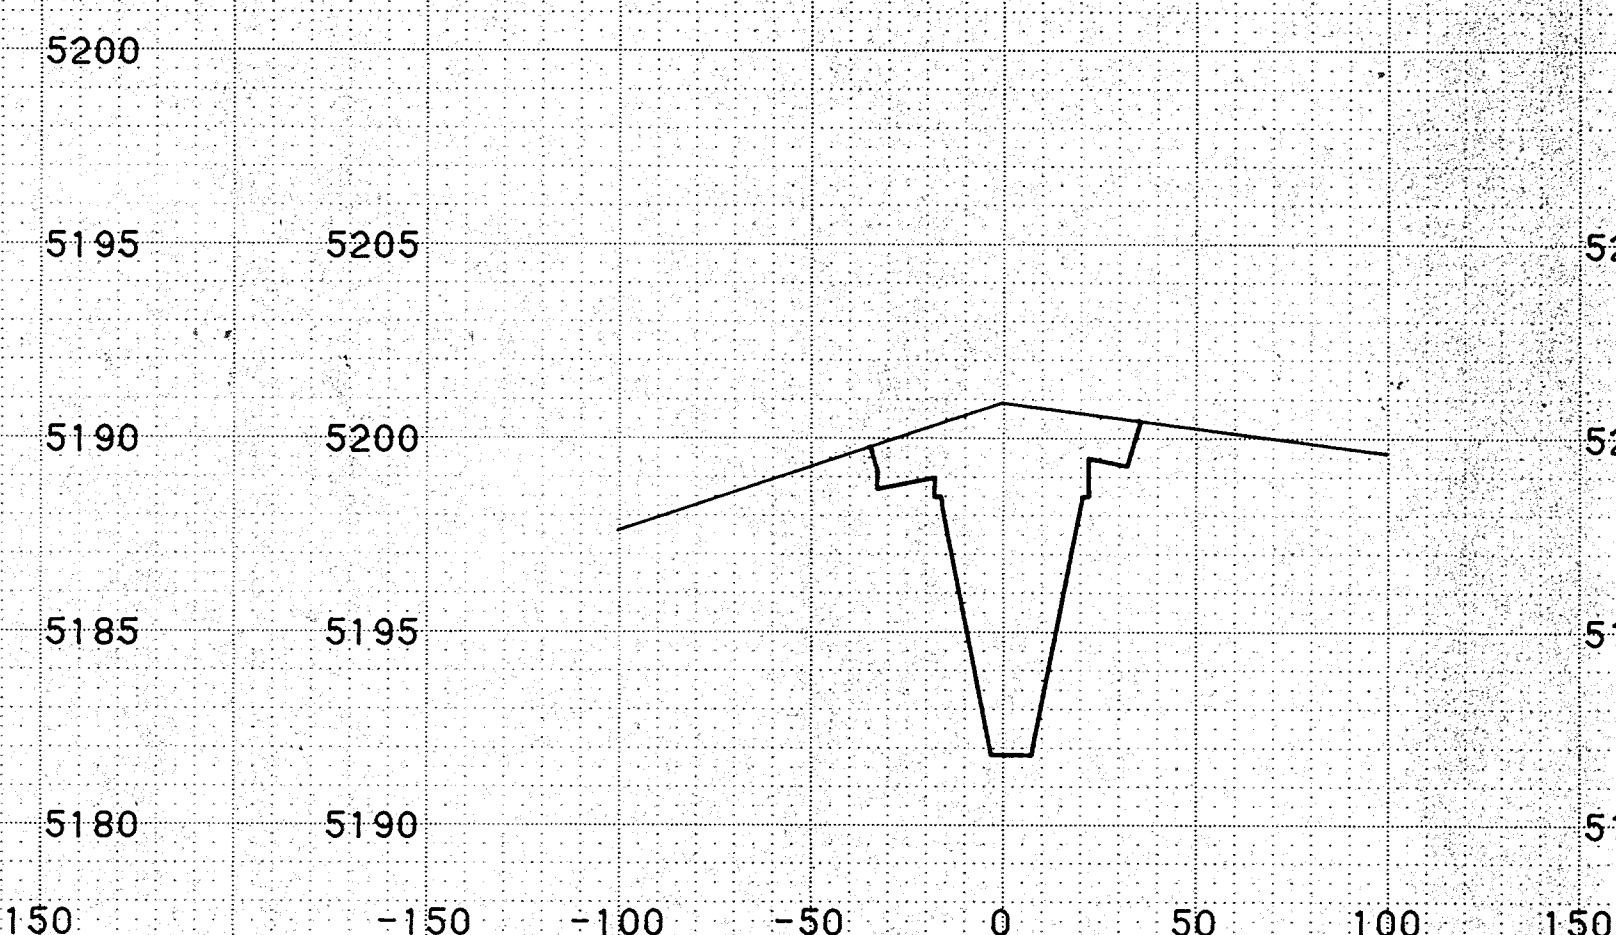


STATION 29+01.73




STATION 30+52.14



STATION 32+07.53

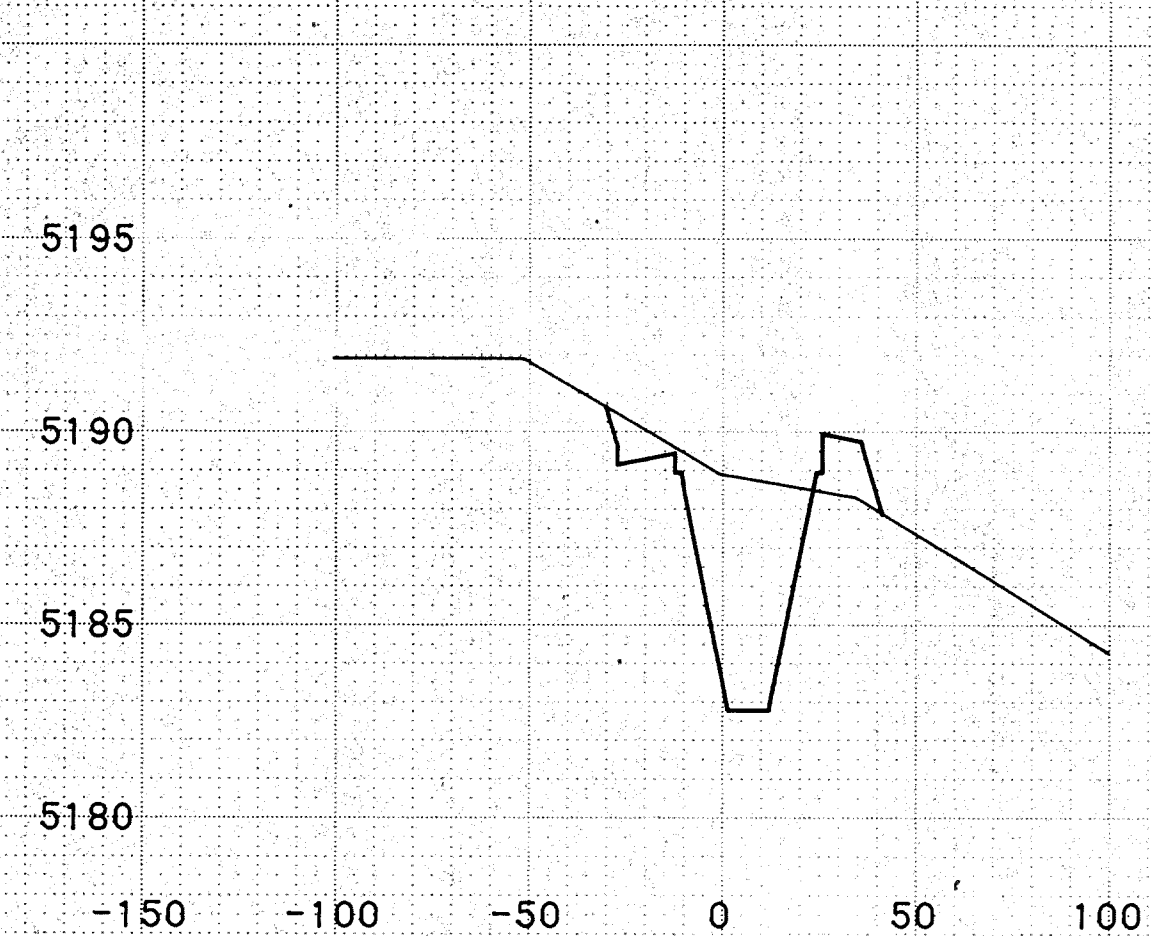


STATION 27+02.97

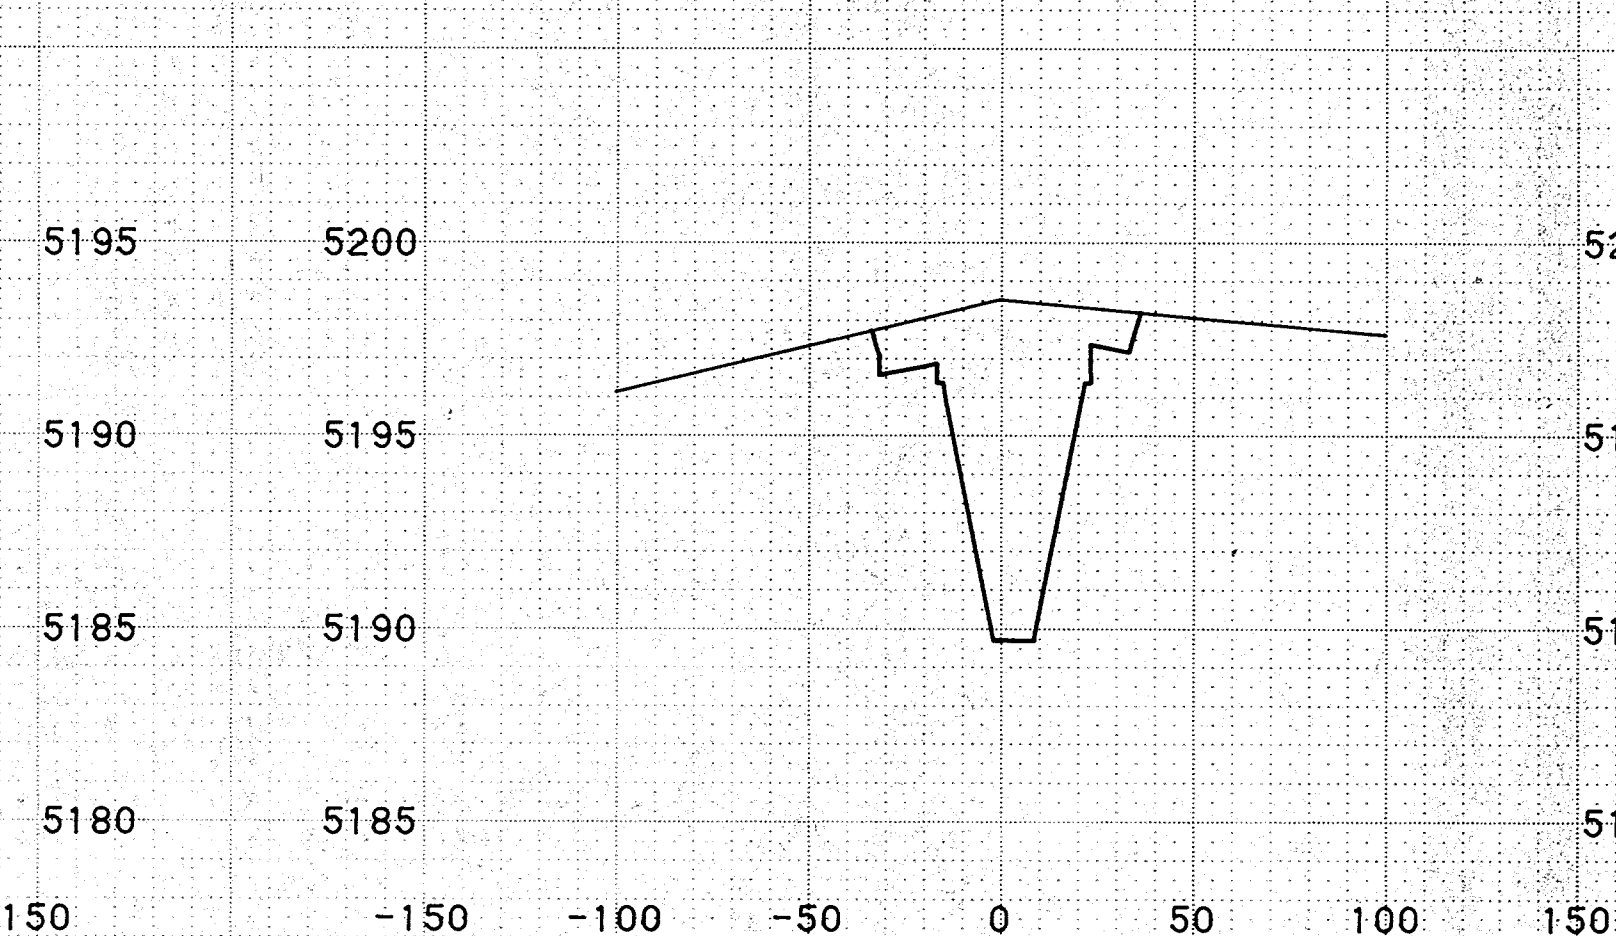

STATION 28+51.45




STATION 30+02.06

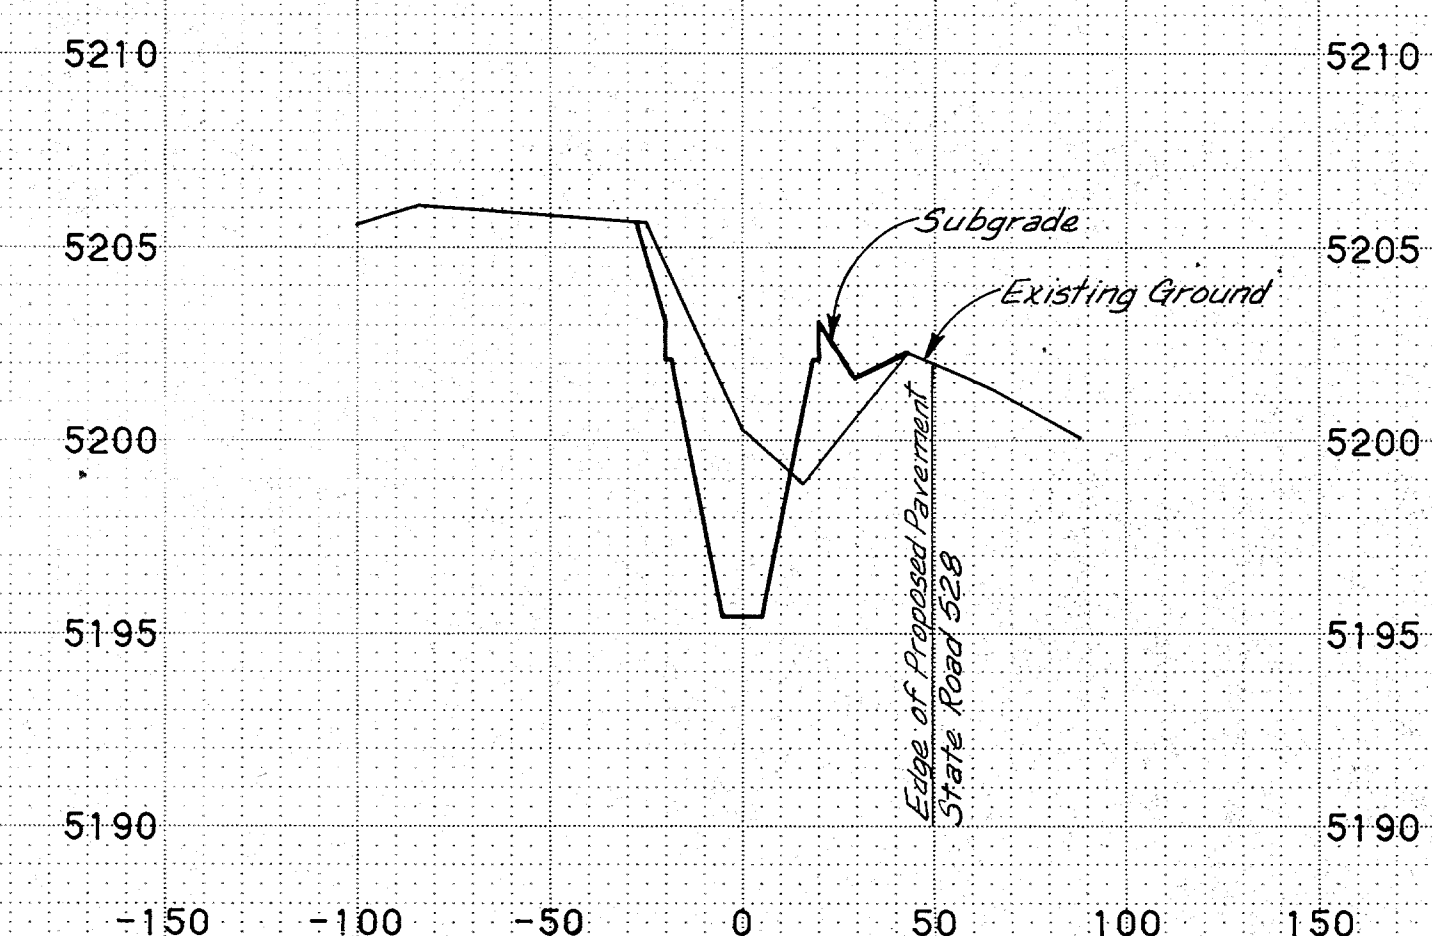

STATION 31+52.18

08 09 10 11 12

Sta. 27+02.97 to Sta. 32+52.20
7-BAR CHANNEL

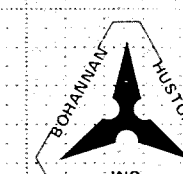


CITY OF ALBUQUERQUE
THIS MICROIMAGE IS THE BEST
POSSIBLE REPRODUCTION DUE
TO THE POOR QUALITY OF THE
ORIGINAL DOCUMENT




REDACTED

FINAL	DATE
SURVEY	BY
NOTE BOOK	
NO.	
AREAS CHECKED	


ORIGINAL	DATE
SURVEY	BY
NOTE BOOK	
NO.	
AREAS CHECKED	

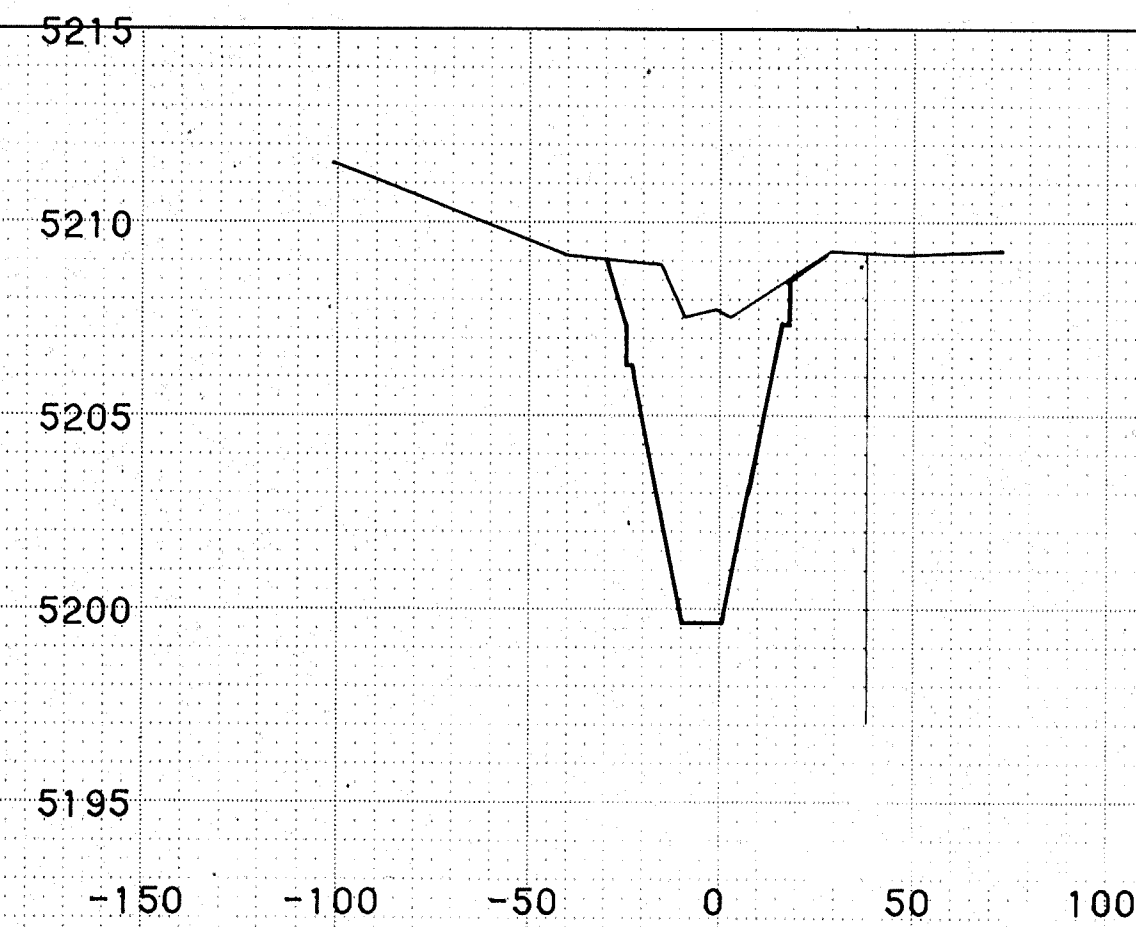


STATION 40+03.76

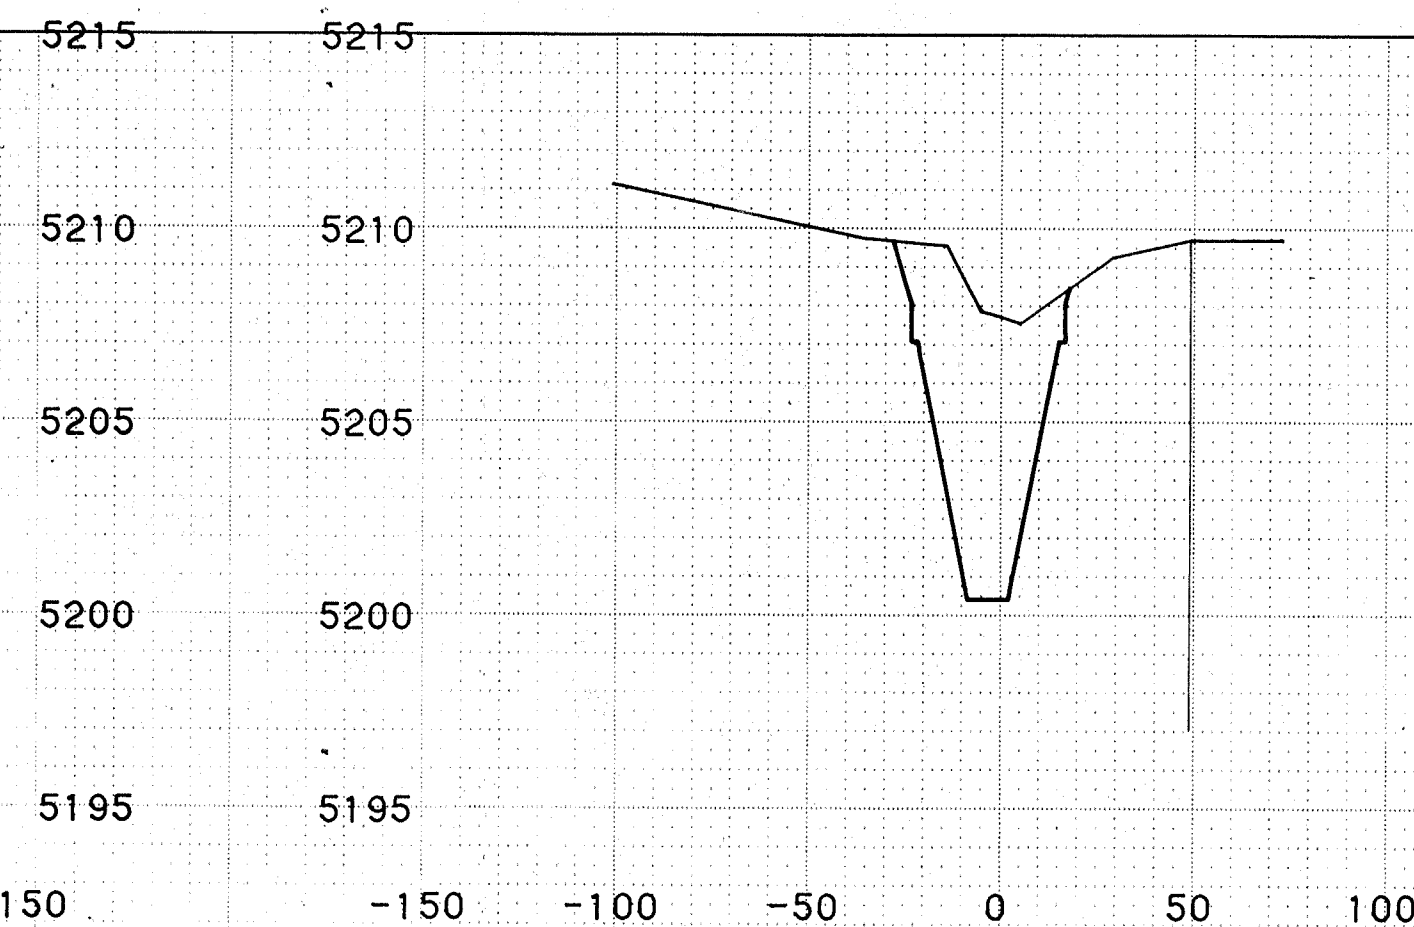


STATION 41+53.76

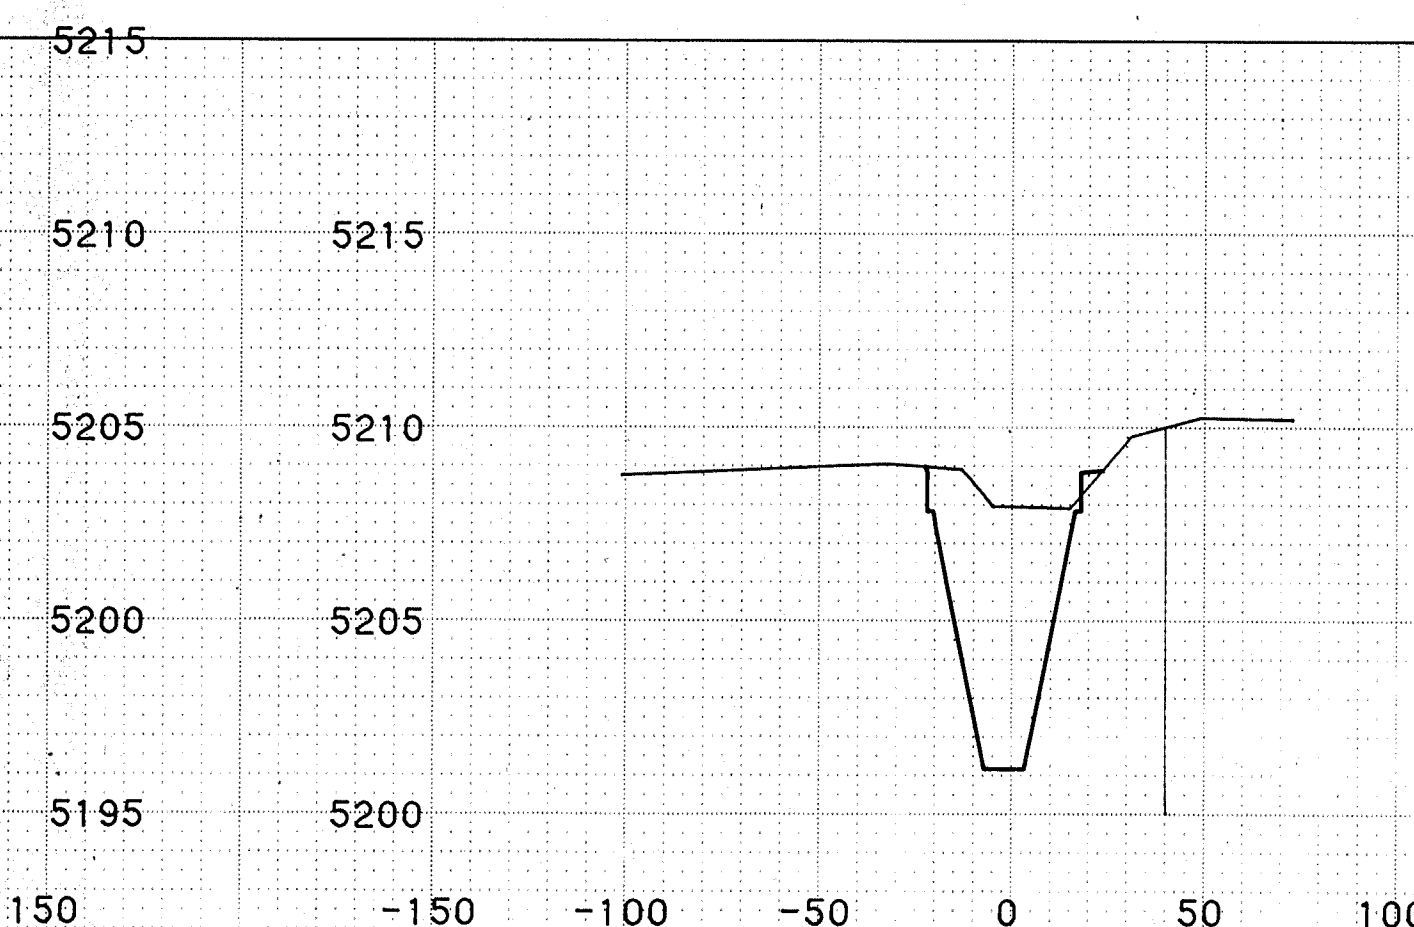


STATION 43+03.77

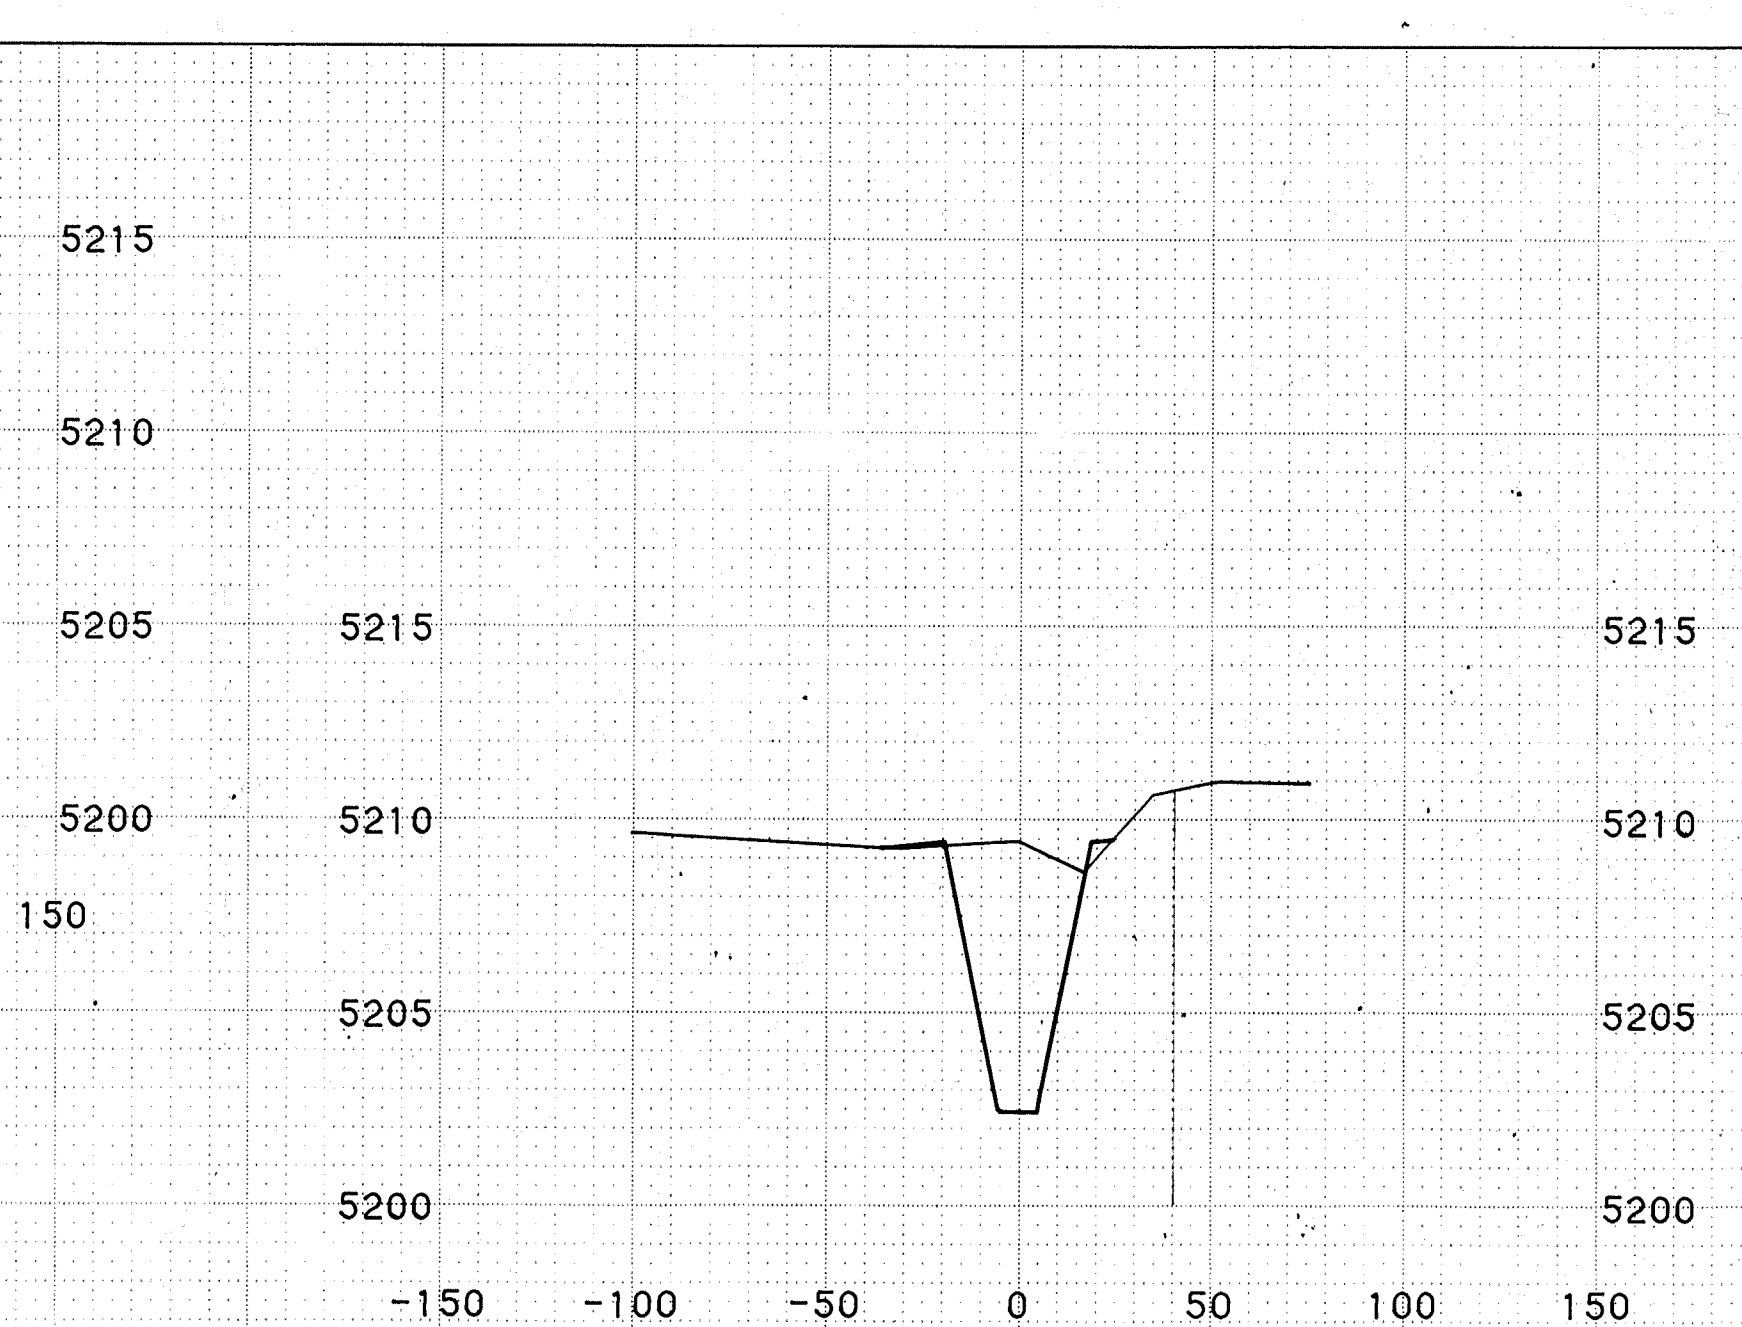


STATION 44+52.25

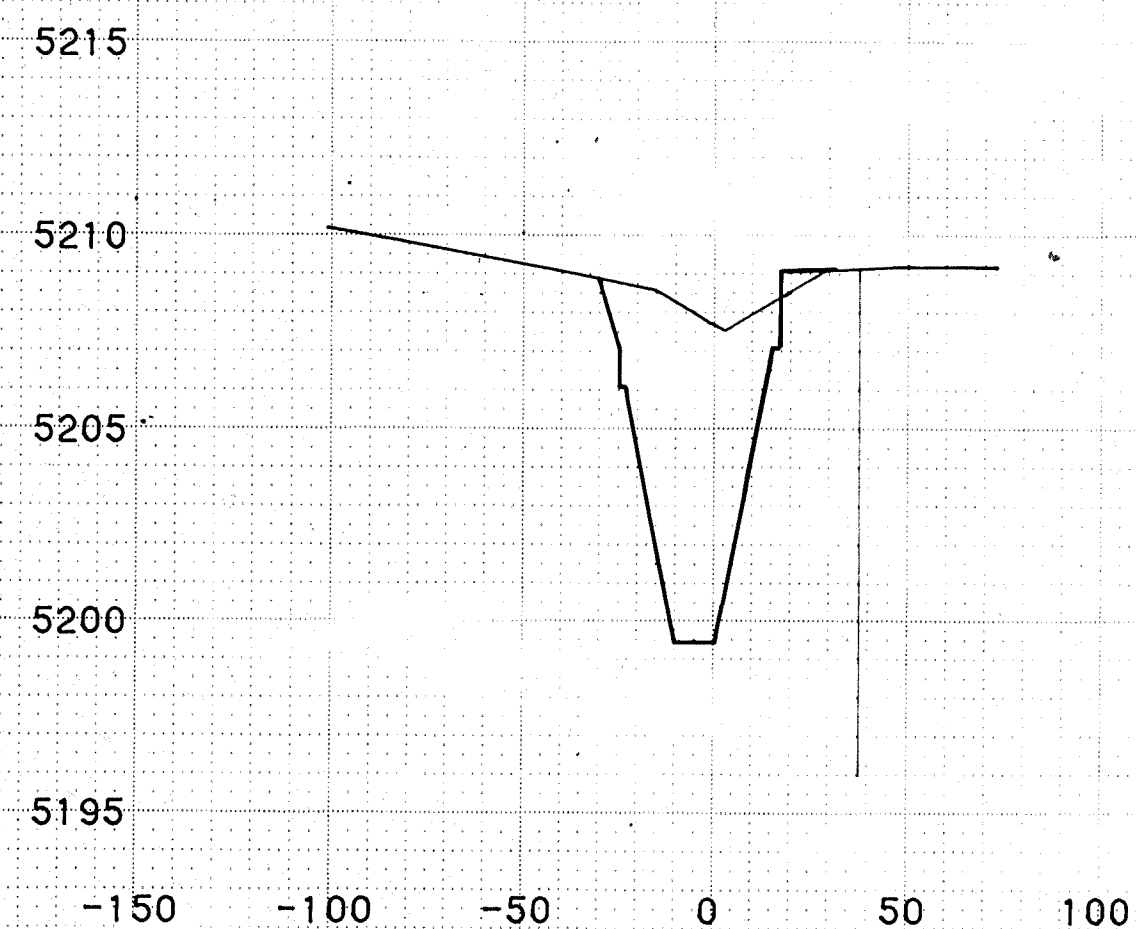


STATION 39+53.76

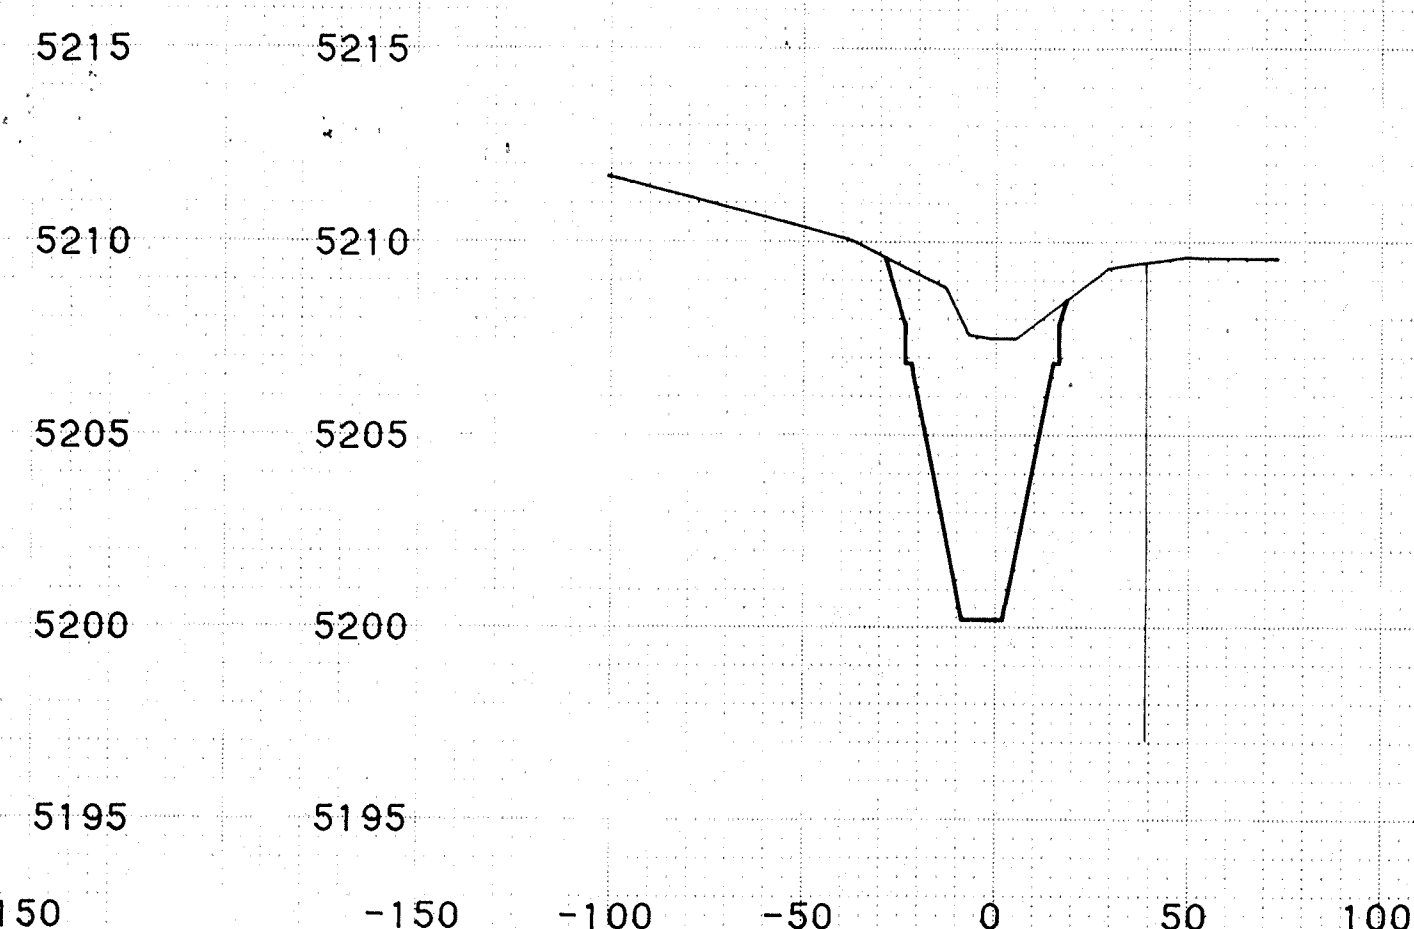


STATION 41+03.76

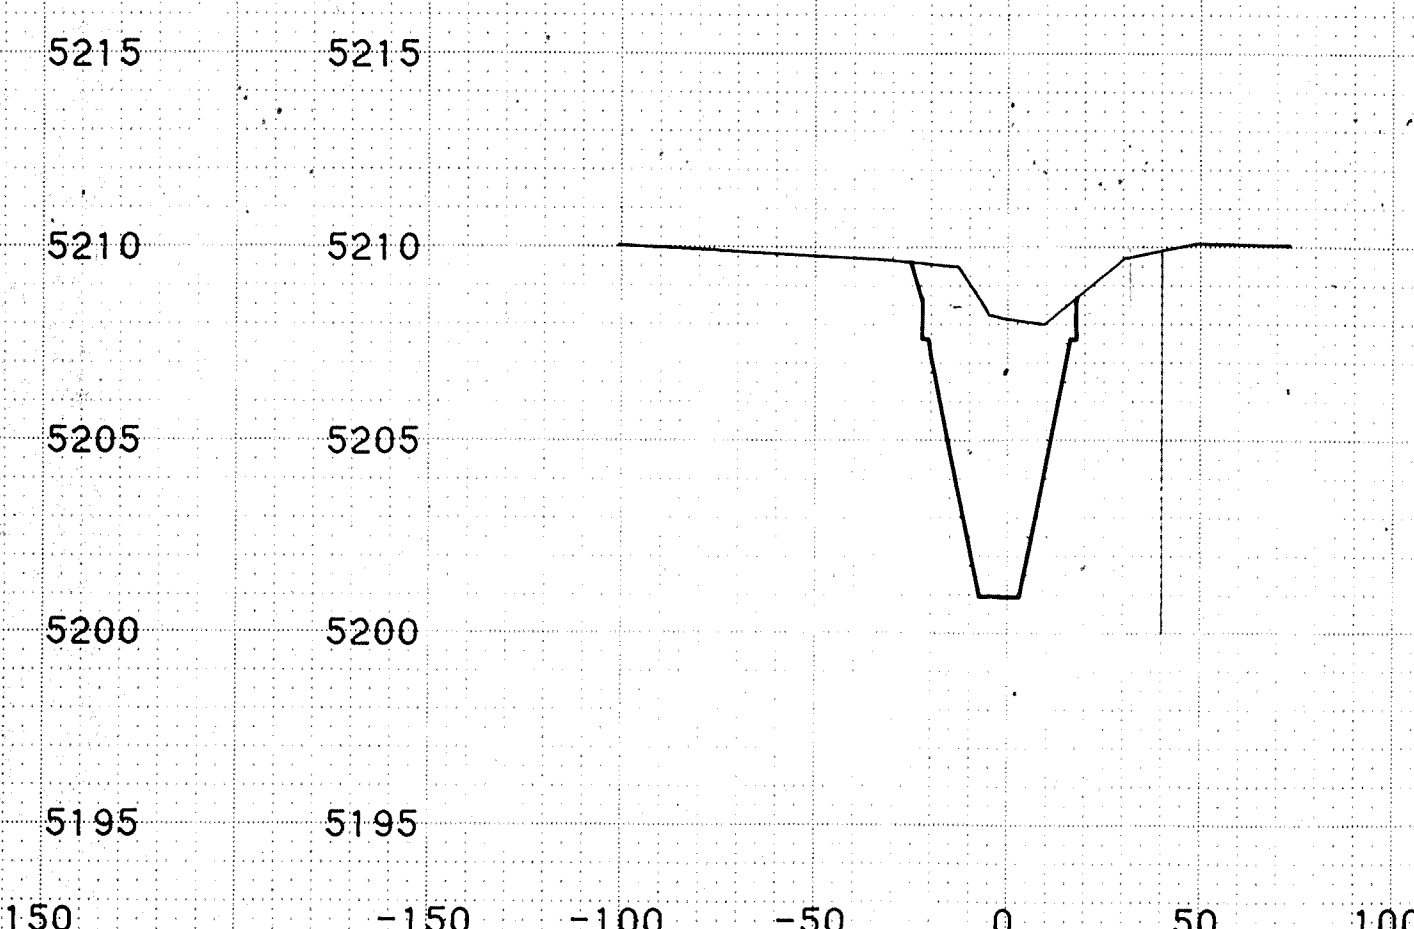


STATION 42+53.76

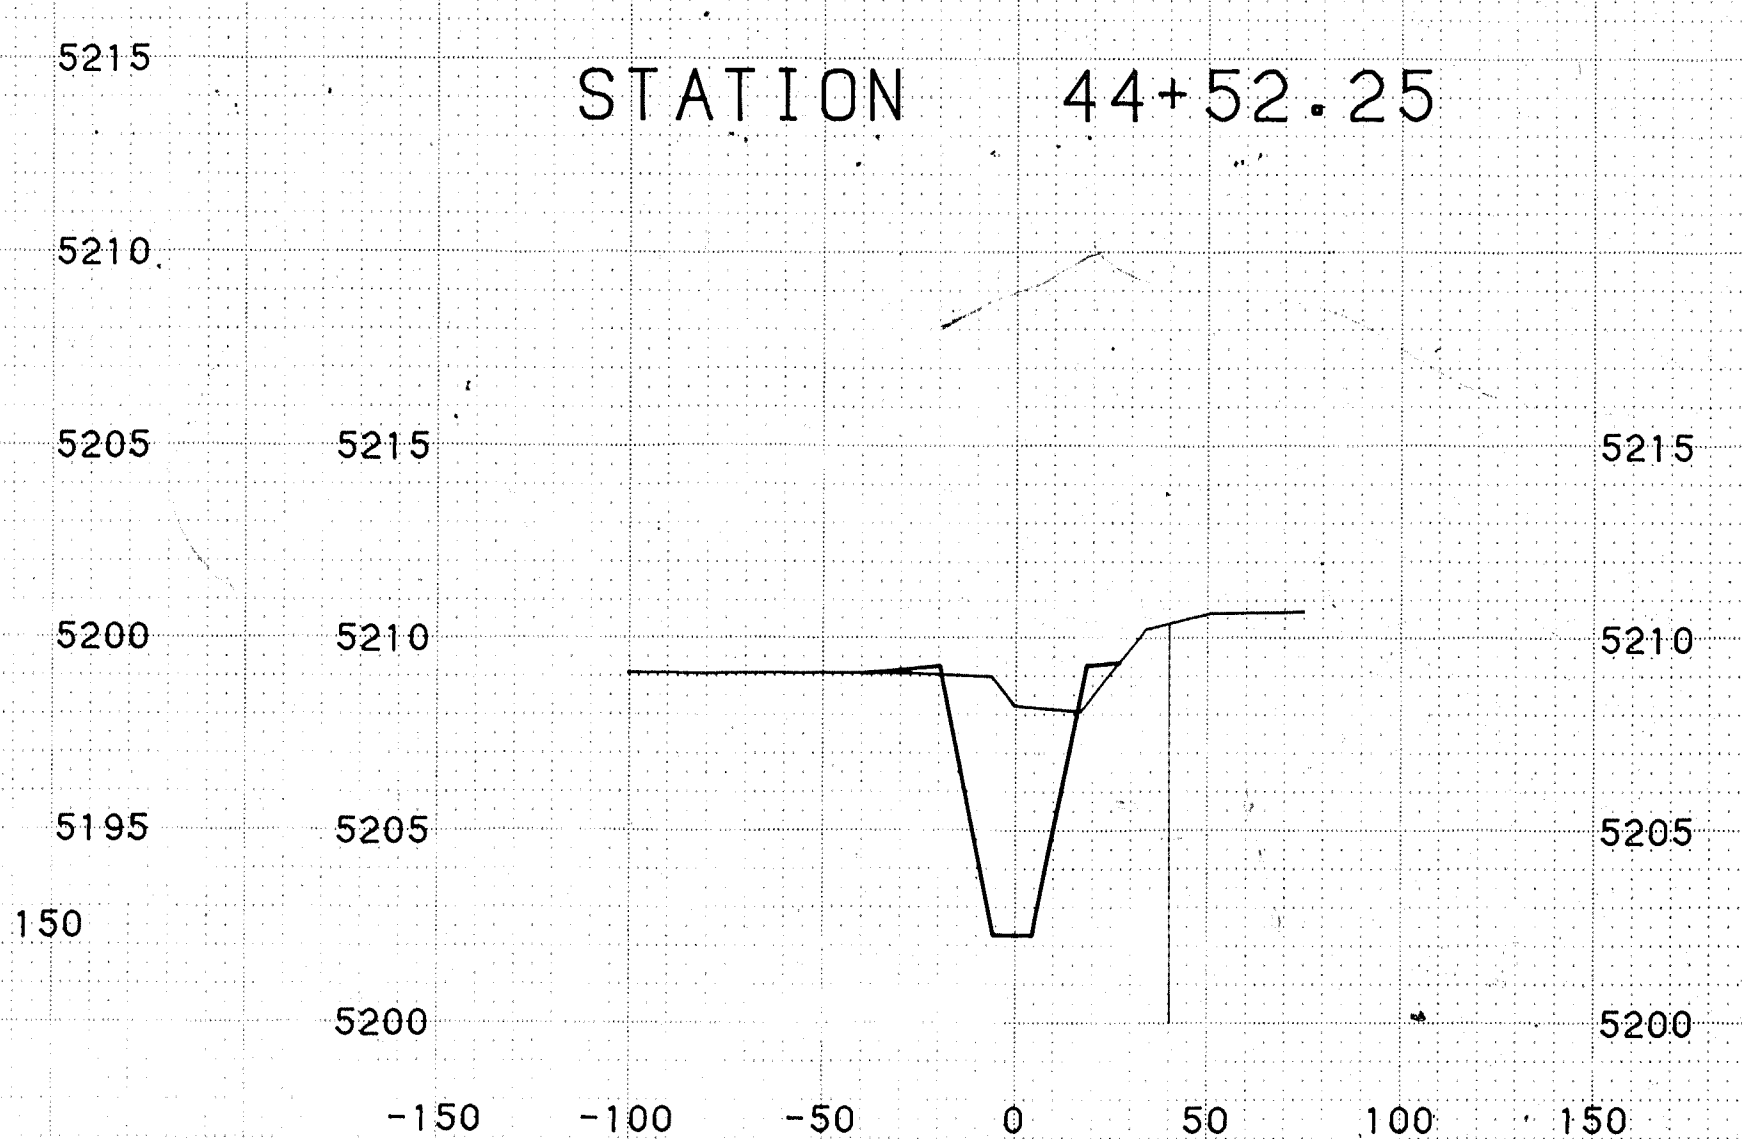


STATION 44+03.77

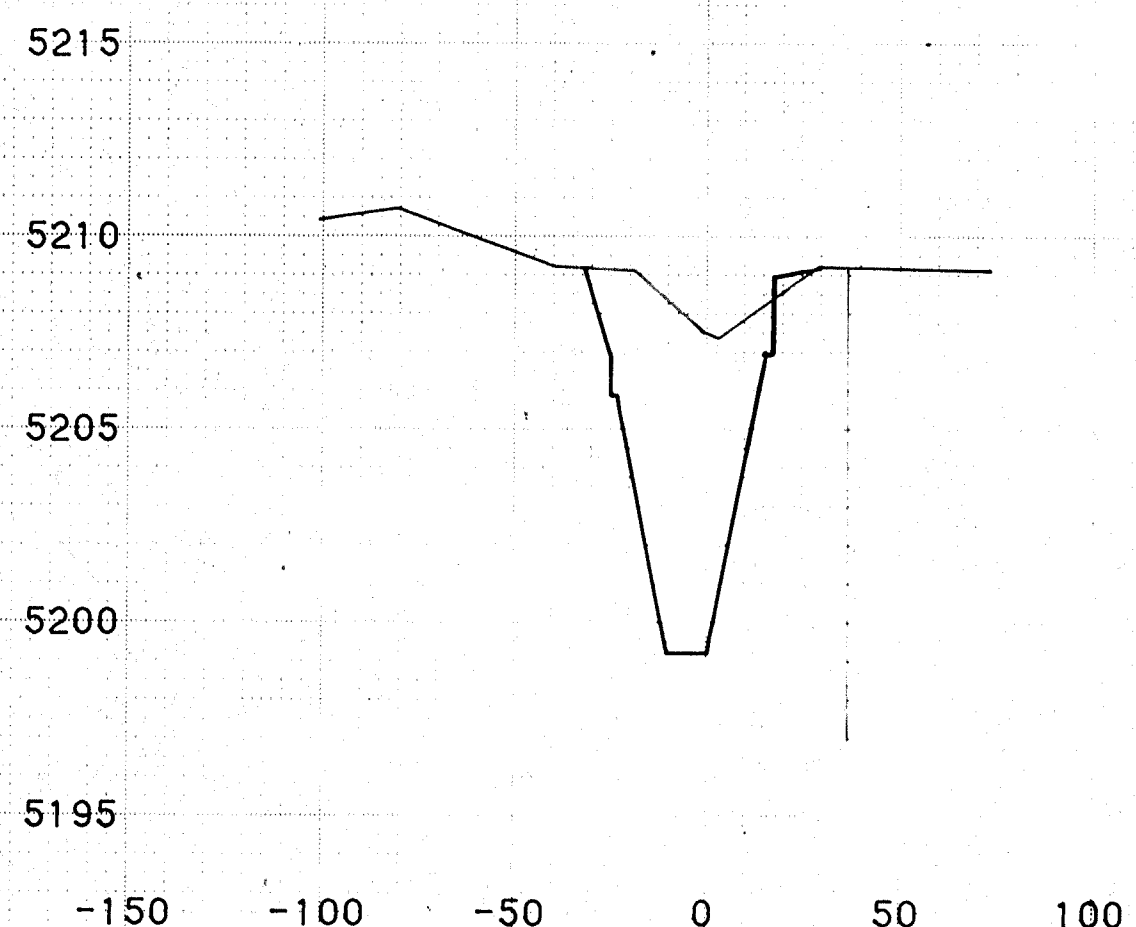


STATION 39+03.75

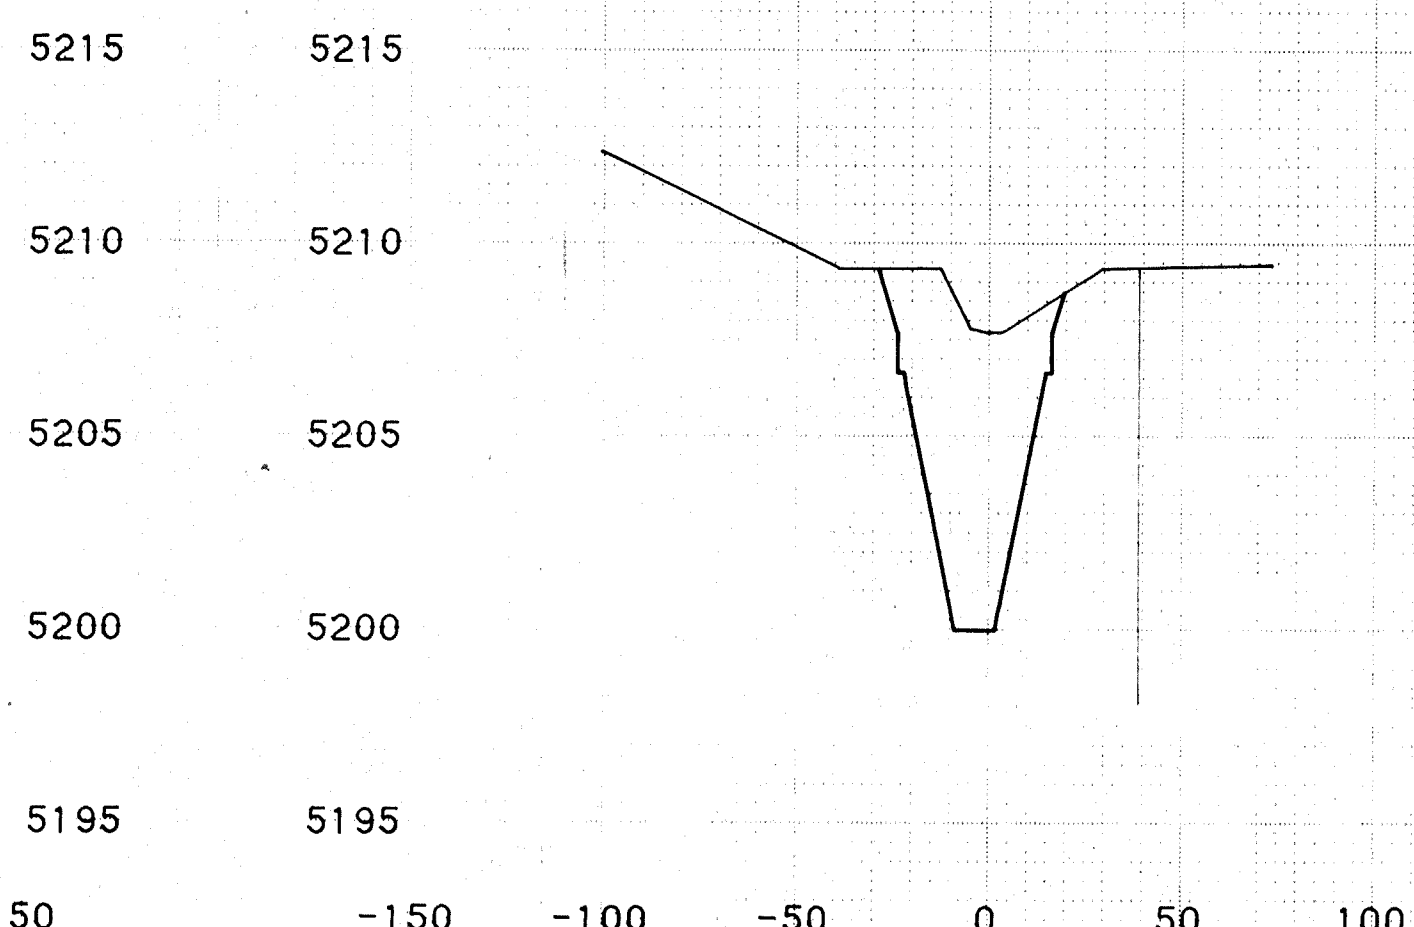

STATION 40+53.76

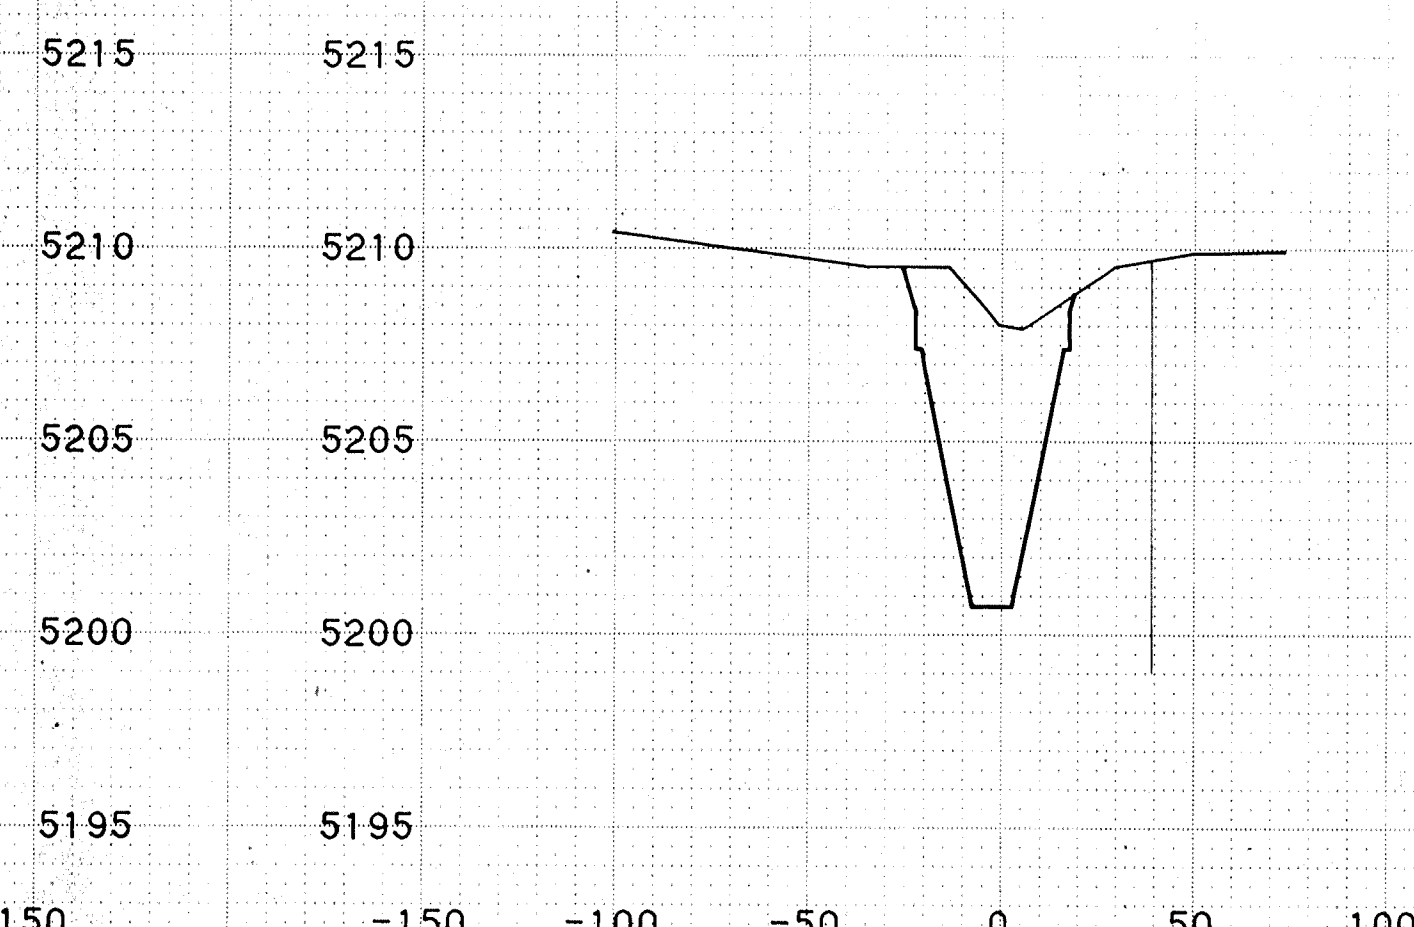

STATION 42+03.76

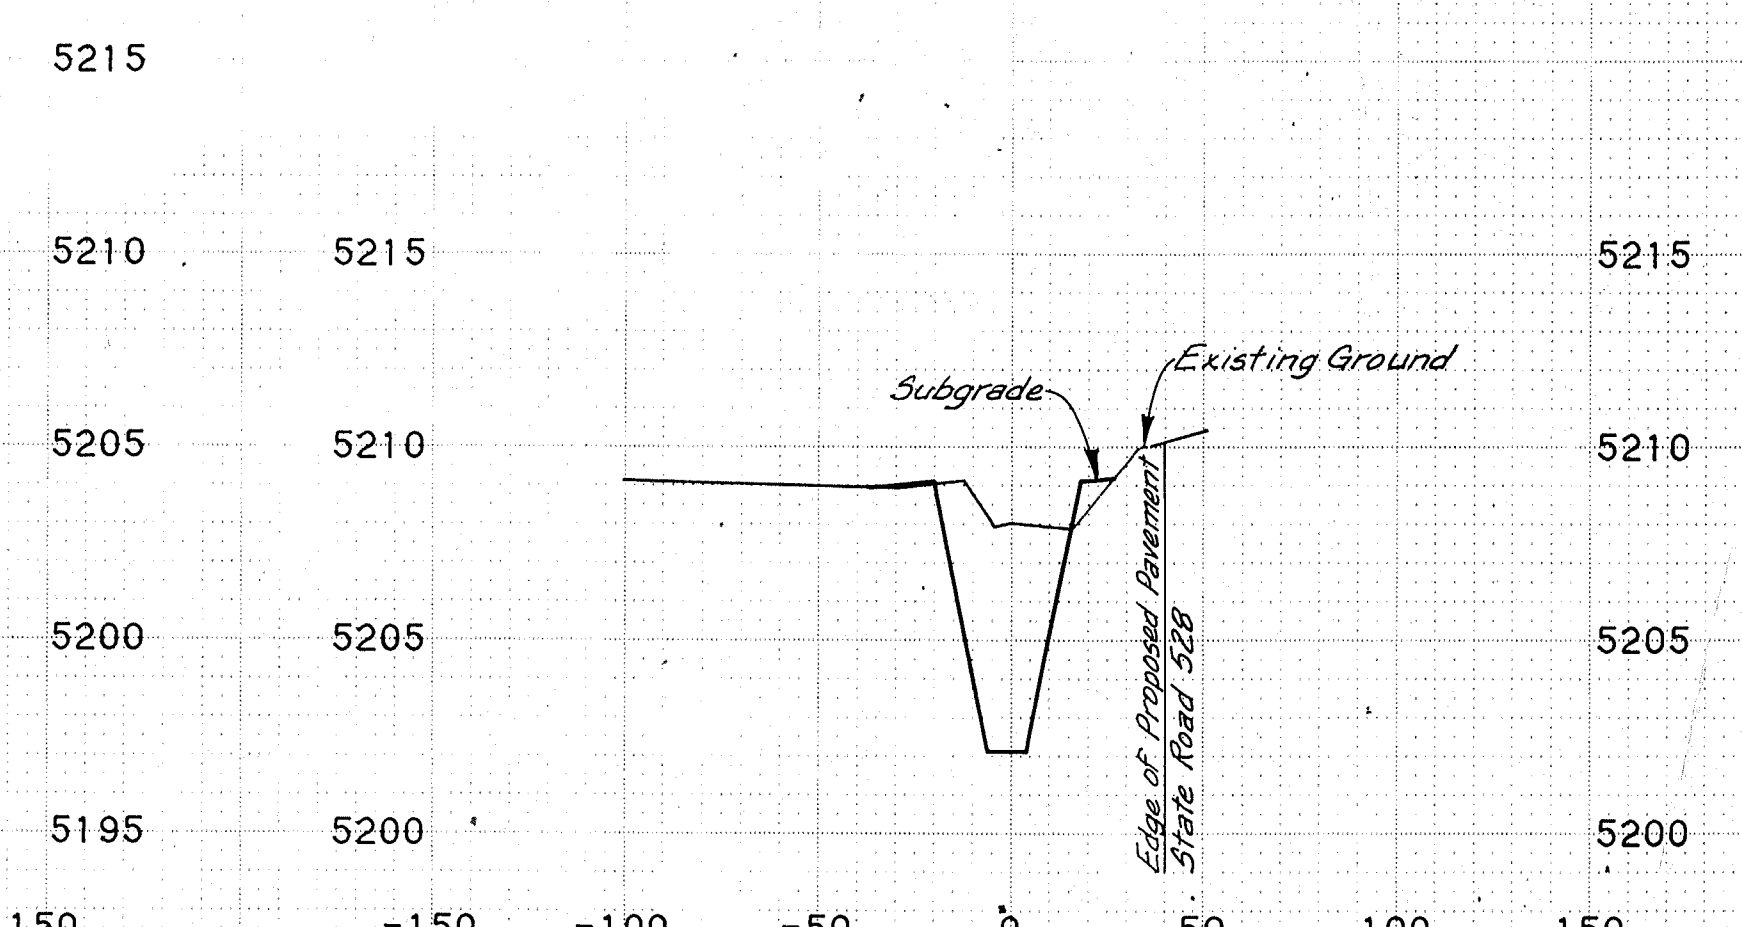


STATION 43+53.77

09 00 1 2236



Sta. 39+03.75 to Sta. 44+52.25
7-BAR CHANNEL

TRACT B
SUMMARY PLAT, SEVEN-BAR RANCH
(FILED: JUNE 8, 1981)
C18-96-4

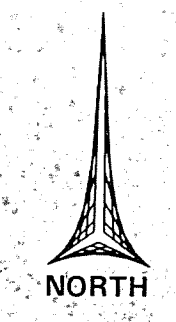

TANGENT DATA		
NR.	DISTANCE	BEARING
T1	56.45'	S89°53'09"E
T2	97.36'	S17°13'52"W

CURVE DATA					
NR.	RADIUS	ARC	CHORD	DELTA	TANGENT
C1	1532.50'	851.25'	840.35'	31°49'32"	436.92'
C2	1559.61'	584.33'	580.91'	21°28'00"	295.63'
C3	1477.50'	158.31'	158.24'	06°08'21"	79.23'

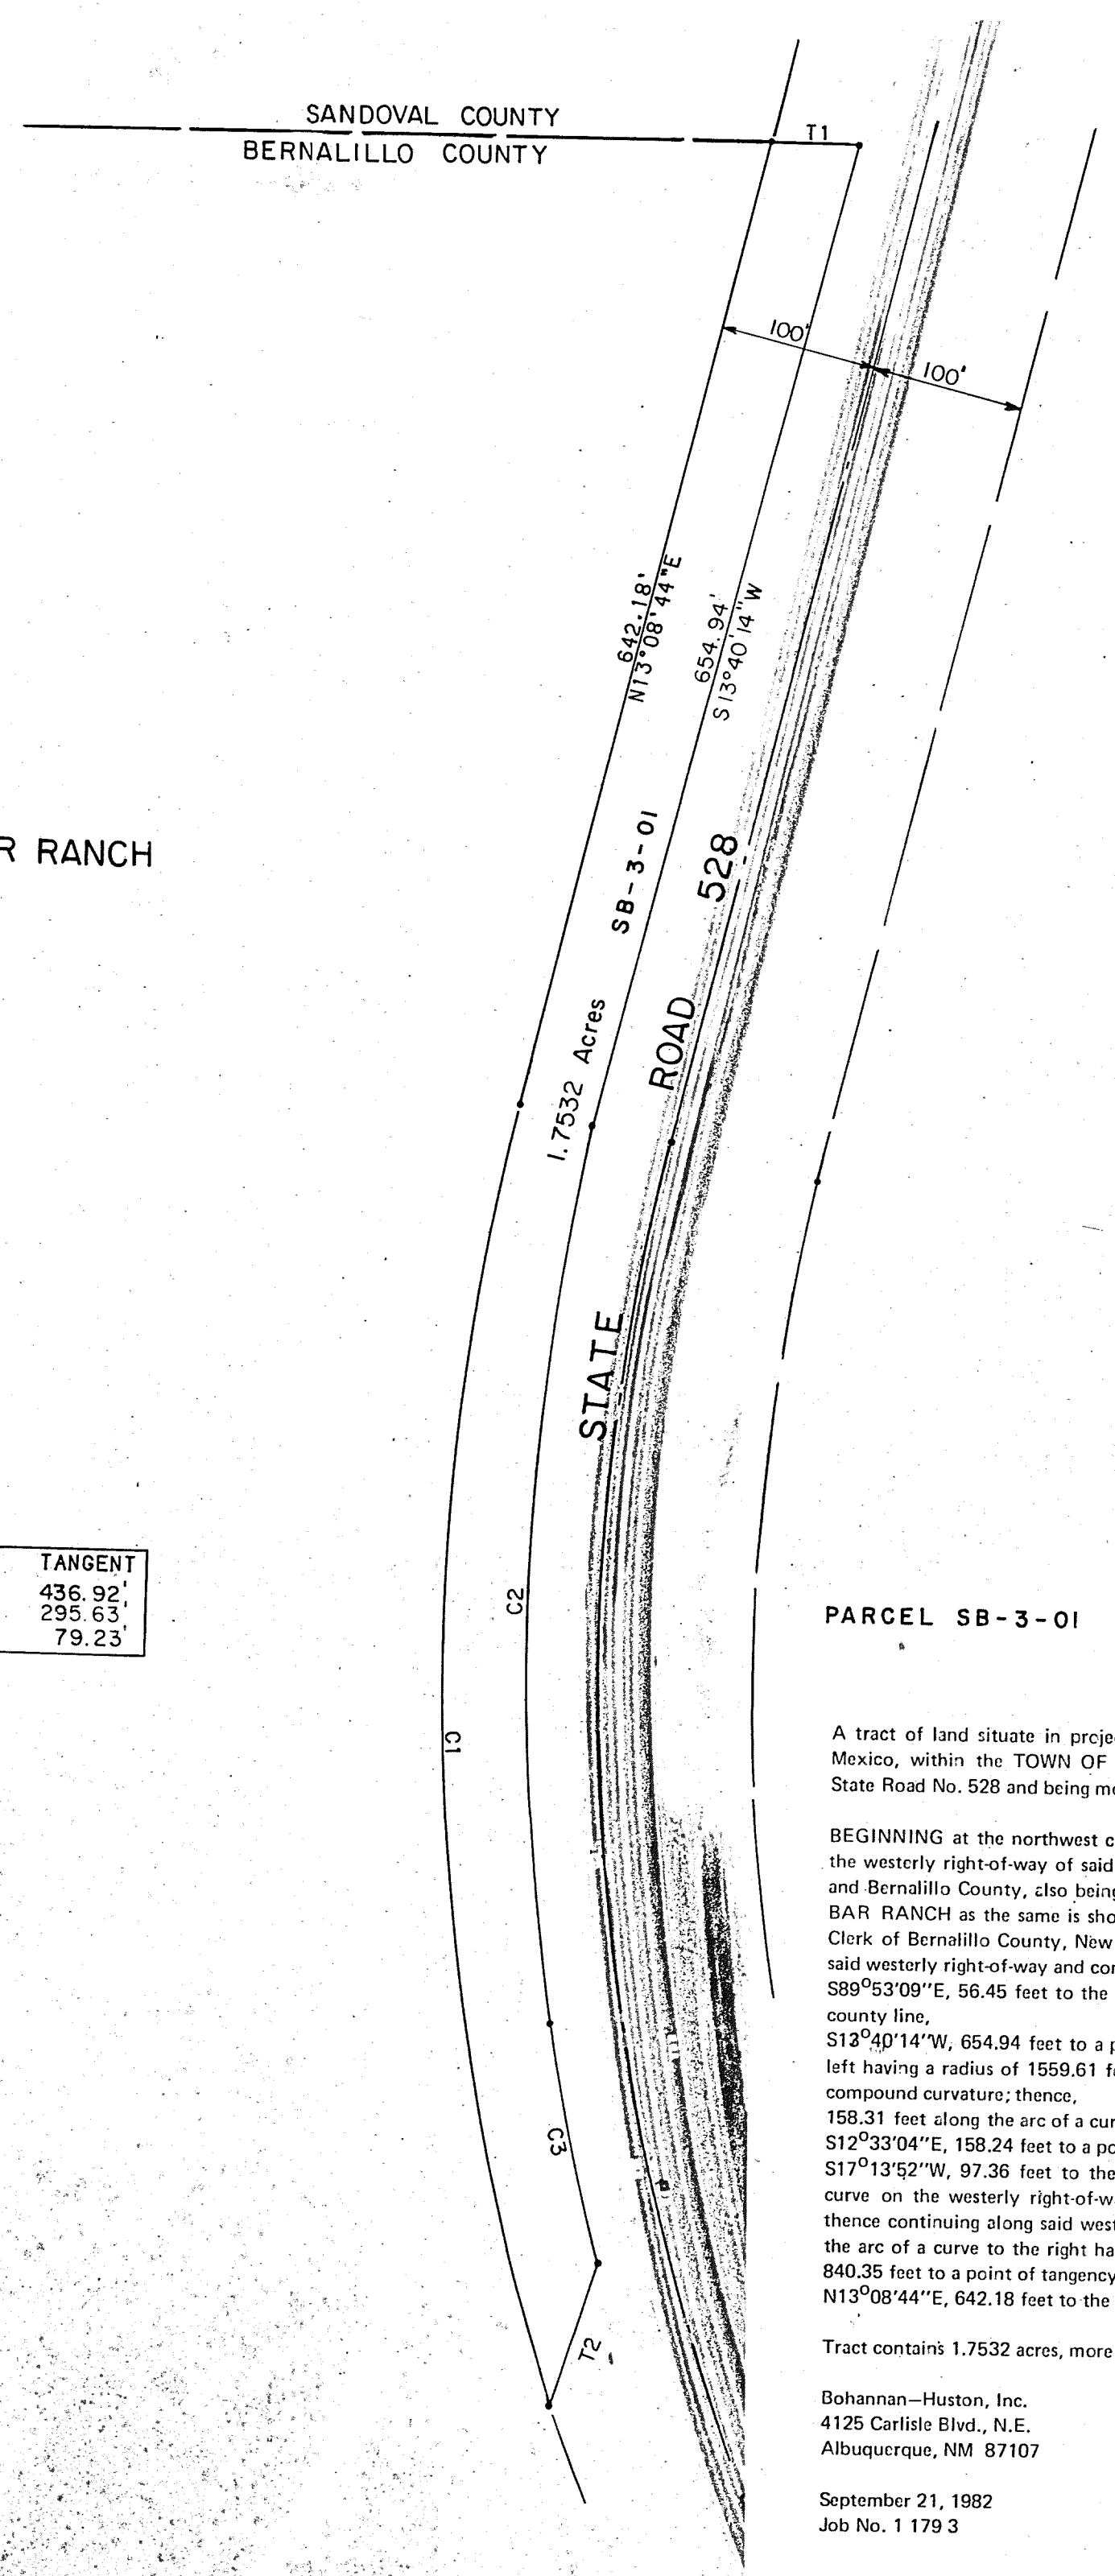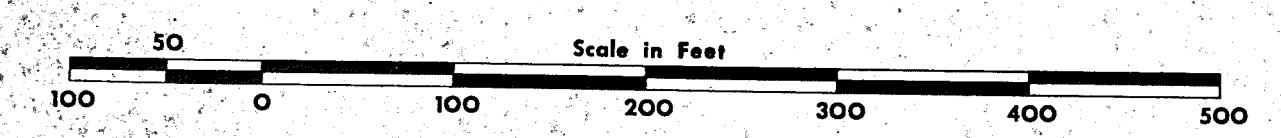

PARCEL SB-3-01

DESCRIPTION
PERMIT EASEMENT

A tract of land situate in projected Section 6, T11N, R3E, N.M.P.M., Bernalillo County, New Mexico, within the TOWN OF ALAMEDA GRANT, being a westerly portion of New Mexico State Road No. 528 and being more particularly described as follows:

BEGINNING at the northwest corner of the tract herein described, said corner being a point on the westerly right-of-way of said State Road and on the county line common to Sandoval County and Bernalillo County, also being the northeast corner of Tract B of SUMMARY PLAT, SEVEN BAR RANCH as the same is shown and designated on the plat filed in the office of the County Clerk of Bernalillo County, New Mexico, on June 8, 1981, and from said beginning point, leaving said westerly right-of-way and continuing along said county line, S89°53'09"E, 56.45 feet to the northeast corner of the tract herein described; thence leaving said county line, S12°40'14"W, 654.94 feet to a point on curve, thence, 584.33 feet along the arc of a curve to the left having a radius of 1559.61 feet and a chord bearing S01°15'06"W, 580.91 feet to a point of compound curvature; thence, 158.31 feet along the arc of a curve to the left having a radius of 1477.50 feet and a chord bearing S12°33'04"E, 158.24 feet to a point; thence, S17°13'52"W, 97.36 feet to the most southerly point of the tract herein described, a point on curve on the westerly right-of-way of said State Road and easterly boundary of said Tract B; thence continuing along said westerly right-of-way and said easterly boundary, 851.25 feet along the arc of a curve to the right having a radius of 1532.50 feet and a chord bearing N02°46'02"W, 840.35 feet to a point of tangency; thence, N13°08'44"E, 642.18 feet to the point and place of beginning.

Tract contains 1.7532 acres, more or less.

Bohannon-Huston, Inc.
4125 Carlisle Blvd., N.E.
Albuquerque, NM 87107

September 21, 1982
Job No. 1 179 3

A. Dwin Weaver
A. Dwin Weaver
N.M.P.L.S. No. 6544

1	2	3	4	5	6	7	8	9	10	11	12
08	00	1	2	3	8	6					

08-001-86

PARCEL SB-I-01 DESCRIPTION PERMANENT EASEMENT

A certain tract of land situate in projected Section 6, T11N, R3E, N.M.P.M., Bernalillo County, New Mexico, within the TOWN OF ALAMEDA GRANT and being a portion of TRACT B of SUMMARY PLAT, SEVEN BAR RANCH, as the same is shown and designated on the plat filed in the office of the County Clerk of Bernalillo County, New Mexico on June 8, 1981, and being more particularly described by plat bearings and ground distances as follows:

BEGINNING at the southwest corner of the tract herein described, being a point on the north-
erly boundary of the A.M.A.F.C.A. FLOOD DIVERSION NO. 2 DRAINAGE EASEMENT as the same is shown on said SUMMARY PLAT, SEVEN BAR RANCH, whence the northeast corner of said TRACT B bears N41°29'33"E, 3016.66 feet and from beginning point bearing said northerly boundary,
N30°34'14"W, 72.07 feet to a point of tangency; thence,
N30°34'43"W, 50.00 feet to a point of curvature; thence,
238.15 feet along the arc of a curve to the left having a radius of 783.65 feet and a chord bearing
N28°15'05"W, 237.24 feet to a point of tangency; thence,
N47°02'27"W, 47.79 feet to a point of tangency; thence,
N58°25'16"E, 507.31 feet to a point of tangency; thence,
S88°17'38"E, 1064.19 feet to a point of curvature; thence,
S38°88'88"E, 520.11 feet to a point of tangency; thence,
N41°53'36"E, 244.19 feet to a point of tangency; thence,
N48°06'24"W, 10.00 feet to a point of tangency; thence,
N41°53'36"E, 150.00 feet to a point of tangency; thence,
S48°06'24"E, 10.00 feet to a point of tangency; thence,
N41°53'36"E, 86.49 feet to a point of curvature; thence,
275.66 feet along the arc of a curve to the left having a radius of 541.80 feet and a chord bearing
N72°19'05"E, 272.70 feet to a point of tangency; thence,
N77°02'27"W, 50.00 feet to a point of tangency; thence,
93.22 feet along the arc of a curve to the left having a radius of 491.80 feet and a chord bearing
N68°57'24"E, 89.15 feet to a point of tangency; thence,
S68°58'44"E, 60.00 feet to a point of curvature; thence,
102.59 feet along the arc of a curve to the left having a radius of 551.80 feet and a chord bearing
N04°09'19"W, 102.44 feet to a point on curve on the easterly boundary of said Tract B and the
westerly right-of-way of State Road 528; thence continuing along said easterly boundary and said
westerly right-of-way,
246.03 feet along the arc of a curve to the left having a radius of 1532.50 feet and a chord bearing
S14°04'51"E, 245.77 feet to a point on curve; thence leaving said easterly boundary and said west-
erly right-of-way 306.74 feet along the arc of a curve to the right having a radius of 621.80 feet and
a chord bearing S27°48'26"W, 302.87 feet to a point of tangency; thence,
S41°53'36"W, 86.49 feet to a point of tangency; thence,
S48°06'24"E, 10.00 feet to a point of tangency; thence,
S41°53'36"W, 350.00 feet to a point of tangency; thence,
N48°06'24"W, 10.00 feet to a point of tangency; thence,
S41°53'36"W, 44.19 feet to a point of curvature; thence,
602.06 feet along the arc of a curve to the right having a radius of 692.50 feet and a chord bearing
S68°19'00"W, 582.28 feet to a point of tangency; thence,
N68°17'38"W, 840.70 feet to a point of tangency; thence,
S01°42'24"W, 5.00 feet to a point of tangency; thence,
N68°17'38"W, 207.76 feet to a point of curvature; thence,
427.44 feet along the arc of a curve to the left having a radius of 295.85 feet and a chord bearing
S47°24'29"W, 413.21 feet to a point of tangency; thence,
S17°28'34"E, 86.05 feet to the southeast corner of the tract herein described, also being a point on
the northerly boundary of said A.M.A.F.C.A. drainage easement; thence continuing along said
northerly boundary,
S72°31'29"W, 170.00 feet to the point and place of beginning.

Tract contains 7.6181 acres, more or less.

PARCEL SB-I-02 DESCRIPTION PERMANENT EASEMENT

A certain tract of land situate in projected Section 6, T11N, R3E, N.M.P.M., Bernalillo County, New Mexico, within the TOWN OF ALAMEDA GRANT and being a portion of Tract B of SUMMARY PLAT, SEVEN BAR RANCH, as the same is shown and designated on the plat filed in the office of the County Clerk of Bernalillo County, New Mexico, on June 8, 1981, and being more particularly described by plat bearings and ground distances as follows:

BEGINNING at the northeast corner of the tract herein described, whence the northeast corner of said Tract B bears N41°29'43"E, 3613.41 feet and from said beginning point running thence,
S07°54'14"E, 112.24 feet to a point on the northerly boundary of the A.M.A.F.C.A. FLOOD DIVERSION NO. 2 DRAINAGE EASEMENT as the same is shown on said SUMMARY PLAT; thence continuing along said northerly boundary,
S42°31'29"W, 75.00 feet to the northwest corner of said A.M.A.F.C.A. Drainage Easement; thence continuing along the westerly boundary of said A.M.A.F.C.A. Drainage Easement,
S47°28'31"E, 7.24 feet to the southeast corner of the tract herein described; thence leaving said westerly boundary,
S27°48'11"W, 45.70 feet to the southwest corner of the tract herein described; thence,
N17°11'49"W, 55.00 feet to the northwest corner; thence,
N72°48'11"E, 516.22 feet to the point and place of beginning.

Tract contains 0.6176 acre, more or less.

PARCEL SB-I-01 (Tb) DESCRIPTION TEMPORARY CONSTRUCTION EASEMENT

A certain tract of land situate in projected Section 6, T11N, R3E, N.M.P.M., Bernalillo County, New Mexico, within the TOWN OF ALAMEDA GRANT and being a portion of Tract B of SUMMARY PLAT, SEVEN BAR RANCH, as the same is shown and designated on the plat filed in the office of the County Clerk of Bernalillo County, New Mexico on June 8, 1981, and being more particularly described by plat bearings and ground distances as follows:

BEGINNING at the northeast corner of the A.M.A.F.C.A. FLOOD DIVERSION NO. 2 DRAINAGE EASEMENT as the same is shown on said SUMMARY PLAT, whence the northeast corner of said TRACT B bears N41°29'43"E, 3613.41 feet and from said beginning point, continuing along the northerly boundary of said A.M.A.F.C.A. drainage easement,
N77°28'31"W, 75.00 feet to a point of tangency; thence leaving said northerly boundary,
N17°11'49"W, 55.00 feet to a point of curvature; thence, 457.44 feet along the arc of a curve to the right having a radius of 295.85 feet and a chord bearing N47°24'39"E, 413.21 feet to a point of tangency; thence,
S88°17'38"E, 207.76 feet to a point of tangency; thence,
N01°42'24"E, 5.00 feet to a point of tangency; thence,
S88°17'38"E, 840.70 feet to a point of curvature; thence, 602.06 feet along the arc of a curve to the left having a radius of 692.50 feet and a chord bearing N68°19'00"E, 582.28 feet to a point of tangency; thence,
N41°53'36"E, 44.19 feet to a point of tangency; thence,
S48°06'24"E, 10.00 feet to a point of tangency; thence,
N41°53'36"E, 350.00 feet to a point of tangency; thence,
N48°06'24"W, 10.00 feet to a point of tangency; thence,
N41°53'36"E, 86.49 feet to a point of curvature; thence,
275.66 feet along the arc of a curve to the left having a radius of 541.80 feet and a chord bearing N72°19'05"E, 272.70 feet to a point of tangency; thence,
N77°02'27"W, 50.00 feet to a point of tangency; thence,
93.22 feet along the arc of a curve to the left having a radius of 491.80 feet and a chord bearing N68°57'24"E, 89.15 feet to a point of tangency; thence,
S68°58'44"E, 60.00 feet to a point of curvature; thence,
102.59 feet along the arc of a curve to the left having a radius of 551.80 feet and a chord bearing N04°09'19"W, 102.44 feet to a point on curve on the easterly boundary of said Tract B and the westerly right-of-way of State Road 528; thence continuing along said easterly boundary and said westerly right-of-way,
246.03 feet along the arc of a curve to the left having a radius of 1532.50 feet and a chord bearing S14°04'51"E, 245.77 feet to a point on curve; thence leaving said easterly boundary and said west-
erly right-of-way 306.74 feet along the arc of a curve to the right having a radius of 621.80 feet and a chord bearing S27°48'26"W, 302.87 feet to a point of tangency; thence,
S41°53'36"W, 86.49 feet to a point of tangency; thence,
S48°06'24"E, 10.00 feet to a point of tangency; thence,
S41°53'36"W, 350.00 feet to a point of tangency; thence,
N48°06'24"W, 10.00 feet to a point of tangency; thence,
S41°53'36"W, 44.19 feet to a point of curvature; thence,
602.06 feet along the arc of a curve to the right having a radius of 692.50 feet and a chord bearing S68°19'00"W, 582.28 feet to a point of tangency; thence,
N68°17'38"W, 840.70 feet to a point of tangency; thence,
S01°42'24"W, 5.00 feet to a point of tangency; thence,
N68°17'38"W, 207.76 feet to a point of curvature; thence,
427.44 feet along the arc of a curve to the left having a radius of 295.85 feet and a chord bearing S47°24'29"W, 413.21 feet to a point of tangency; thence,
S17°28'34"E, 86.05 feet to the southeast corner of the tract herein described, also being a point on the northerly boundary of said A.M.A.F.C.A. drainage easement; thence continuing along said northerly boundary,
S72°31'29"W, 170.00 feet to the point and place of beginning.

Tract contains 2.6983 acres, more or less.

PARCEL SB-I-02(T) DESCRIPTION TEMPORARY CONSTRUCTION EASEMENT

A certain tract of land situate in projected Section 6, T11N, R3E, N.M.P.M., Bernalillo County, New Mexico, within the TOWN OF ALAMEDA GRANT and being a portion of Tract B of SUMMARY PLAT, SEVEN BAR RANCH, as the same is shown and designated on the plat filed in the office of the County Clerk of Bernalillo County, New Mexico, on June 8, 1981, and being more particularly described by plat bearings and ground distances as follows:

BEGINNING at the most northerly corner of the tract herein described, whence the northeast corner of said Tract B bears N42°27'48"E, 3649.91 feet, and from said beginning point running thence,
S00°34'14"E, 28.70 feet to a point of tangency; thence,
S72°48'11"W, 464.83 feet to a point of tangency; thence,
S17°11'49"E, 55.00 feet to a point of tangency; thence,
N77°02'27"W, 467.70 feet to a point on the westerly boundary of the A.M.A.F.C.A. FLOOD DIVERSION NO. 2 DRAINAGE EASEMENT as the same is shown on said SUMMARY PLAT; thence continuing along said westerly boundary,
S47°28'31"E, 28.96 feet to a point of tangency; thence leaving said westerly boundary,
S72°48'11"W, 467.29 feet to a point of tangency; thence,
N17°11'49"W, 105.00 feet to a point of tangency; thence,
N72°48'11"E, 483.88 feet to the point and place of beginning.

Tract contains 0.5922 acre, more or less.

PARCEL SB-I-01 (Ta) DESCRIPTION TEMPORARY CONSTRUCTION EASEMENT

A certain tract of land situate in projected Section 6, T11N, R3E, N.M.P.M., Bernalillo County, New Mexico, within the TOWN OF ALAMEDA GRANT and being a portion of TRACT B of SUMMARY PLAT, SEVEN BAR RANCH, as the same is shown and designated on the plat filed in the office of the County Clerk of Bernalillo County, New Mexico on June 8, 1981, and being more particularly described by plat bearings and ground distances as follows:

BEGINNING at a point, whence the northeast corner of TRACT B bears N41°29'43"E, 3613.41 feet and from said beginning point, running thence,
S27°48'11"W, 51.39 feet to a point of tangency; thence,
N30°34'14"W, 48.97 feet to a point of tangency; thence,
N30°32'43"W, 80.00 feet to a point of curvature; thence, 222.96 feet along the arc of a curve to the left having a radius of 733.65 feet and a chord bearing N68°48'00"E, 480.10 feet to a point of tangency; thence,
N47°37'27"W, 129.99 feet to a point of tangency; thence,
N68°25'16"E, 527.72 feet to a point of tangency; thence,
S88°17'38"E, 1080.14 feet to a point of curvature; thence, 495.56 feet along the arc of a curve to the left having a radius of 570.00 feet and a chord bearing N68°48'00"E, 480.10 feet to a point of tangency; thence,
N41°53'36"E, 487.16 feet to a point of curvature; thence, 236.79 feet along the arc of a curve to the left having a radius of 480.00 feet and a chord bearing N27°45'40"E, 234.40 feet to a point of tangency; thence,
S77°12'27"E, 41.34 feet to a point on curve; thence, 275.66 feet along the arc of a curve to the right having a radius of 541.80 feet and a chord bearing S27°19'05"W, 272.70 feet to a point of tangency; thence,
S41°53'36"W, 86.49 feet to a point of tangency; thence,
N48°06'24"W, 10.00 feet to a point of tangency; thence,
S41°53'36"W, 350.00 feet to a point of tangency; thence,
N48°06'24"E, 10.00 feet to a point of tangency; thence,
S41°53'36"W, 44.19 feet to a point of curvature; thence, 602.06 feet along the arc of a curve to the right having a radius of 692.50 feet and a chord bearing S68°19'00"W, 582.28 feet to a point of tangency; thence,
N68°17'38"W, 840.70 feet to a point of tangency; thence,
S01°42'24"W, 5.00 feet to a point of tangency; thence,
N68°17'38"W, 207.76 feet to a point of curvature; thence,
427.44 feet along the arc of a curve to the left having a radius of 295.85 feet and a chord bearing S47°24'29"W, 413.21 feet to a point of tangency; thence,
S17°28'34"E, 86.05 feet to the southeast corner of the tract herein described, also being a point on the northerly boundary of said A.M.A.F.C.A. drainage easement; thence continuing along said northerly boundary,
S72°31'29"W, 170.00 feet to the point and place of beginning.

Tract contains 3.6083 acres, more or less.


Bohannon-Huston, Inc.
4125 Galileo Blvd., N.E.
Albuquerque, NM 87107

Job No. 1179 3
August 30, 1982

A. Dwain Weaver
N.M.P.L.S. No. 6544

TRACT B
SUMMARY PLAT, SEVEN BAR RANCH
(FILED: JUNE 8, 1981)
C18-96-4

TRACT B
SUMMARY PLAT, SEVEN BAR RANCH
(FILED: JUNE 8, 1981)
C18-96-4

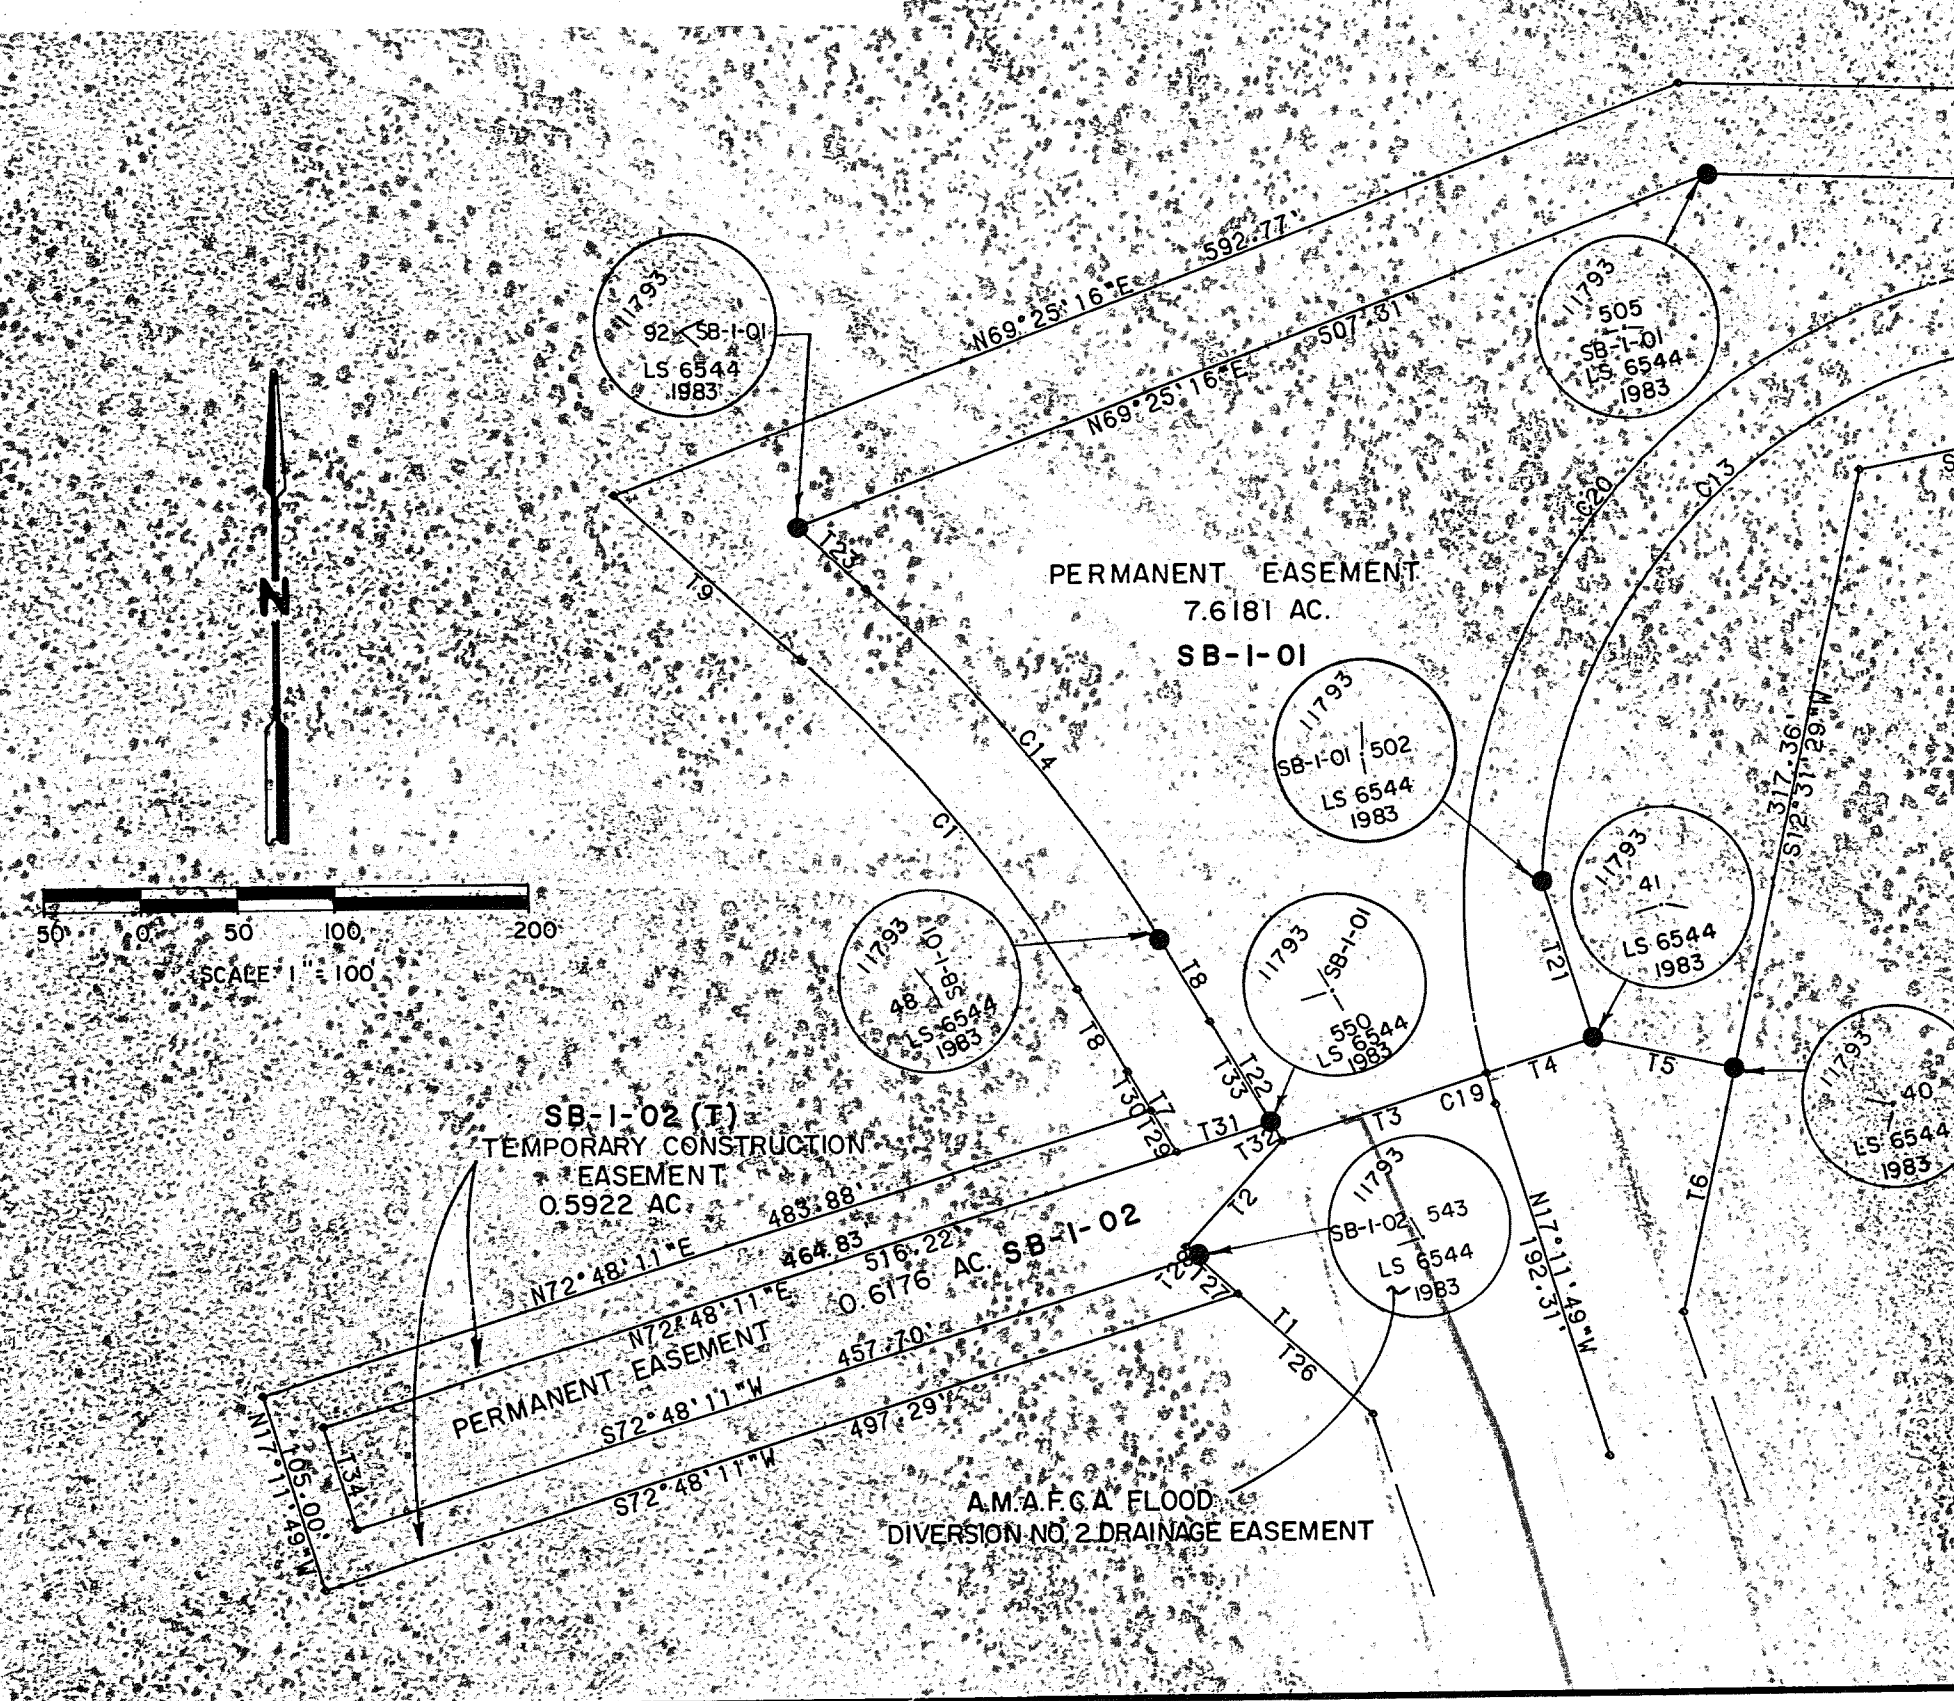


NR.	DISTANCE	BEARING
T1	129.90'	N47°28'31"W
T2	75.00'	N42°31'28"E
T3	111.58'	N72°31'28"E
T4	38.42'	N72°31'22"E
T5	75.00'	S77°28'31"E
T6	129.90'	S12°31'28"W
T7	48.97'	N30°34'14"W
T8	50.00'	N30°32'43"W
T9	129.99'	N47°57'27"W
T10	86.66'	N77°15'27"W
T11	60.00'	S88°49'44"E
T12	9.78'	S88°49'44"E
T13	50.22'	S88°49'44"E
T14	50.00'	N77°15'27"W
T15	41.34'	N77°15'27"W
T16	86.49'	S41°53'36"W
T17	10.00'	S48°06'24"E
T18	15.00'	N48°06'24"W
T19	44.19'	S41°53'36"W
T20	5.00'	S01°42'24"W
T21	86.05'	S17°28'34"E
T22	72.07'	N30°34'14"W
T23	47.79'	N47°57'27"W
T24	10.00'	N48°06'24"W
T25	86.49'	N41°53'36"E
T26	93.71'	N47°28'31"W
T27	28.95'	N47°28'31"W
T28	24.24'	N47°28'31"W
T29	25.70'	N30°34'14"W
T30	23.27'	N30°34'14"W
T31	51.39'	N72°48'11"E
T32	11.24'	N30°34'14"W
T33	60.83'	N30°34'14"W
T34	55.00'	N17°11'49"W

NR.	RADIUS	ARC	CHORD	DELTA	TANGENT
C1	733.65'	222.96'	222.10'	17°24'44"	112.34'
C2	570.00'	495.56'	480.10'	49°48'48"	264.67'
C3	480.00'	236.79'	234.40'	28°15'53"	120.86'
C4	491.80'	99.32'	89.15'	11°34'17"	49.83'
C5	551.80'	102.59'	102.44'	10°39'09"	51.44'
C6	480.00'	92.61'	92.46'	11°03'16"	46.45'
C7	1532.50'	158.20'	158.13'	05°54'53"	79.17'
C8	1532.50'	152.22'	152.16'	05°41'28"	76.17'
C9	1532.50'	87.84'	87.82'	03°17'02"	43.93'
C10	1532.50'	84.39'	84.39'	02°24'26"	32.20'
C11	621.80'	305.74'	302.67'	28°10'21"	156.03'
C12	692.50'	602.06'	583.28'	49°48'48"	321.54'
C13	295.85'	457.44'	413.21'	88°35'30"	288.66'
C14	783.65'	238.15'	237.24'	17°24'44"	120.00'
C15	617.50'	536.86'	520.11'	49°48'48"	286.72'
C16	541.80'	275.66'	272.70'	29°09'04"	140.88'
C17	640.00'	255.20'	251.55'	22°40'02"	128.28'
C18	730.00'	634.67'	614.86'	49°48'48"	338.96'
C19	335.85'	16.37'	16.37'	02°47'37"	8.19'
C20	335.85'	621.97'	536.82'	106°06'36"	446.57'
C21	657.50'	571.63'	553.80'	49°48'48"	305.29'
C22	581.80'	361.76'	353.98'	39°37'33"	186.94'
C23	581.80'	160.17'	159.67'	15°46'26"	80.60'

NOTE: Set 3" A.M.A.F.C.A. brass cap in
6" round concrete cylinder at corners
designated by ●

Date of survey: July, 1983

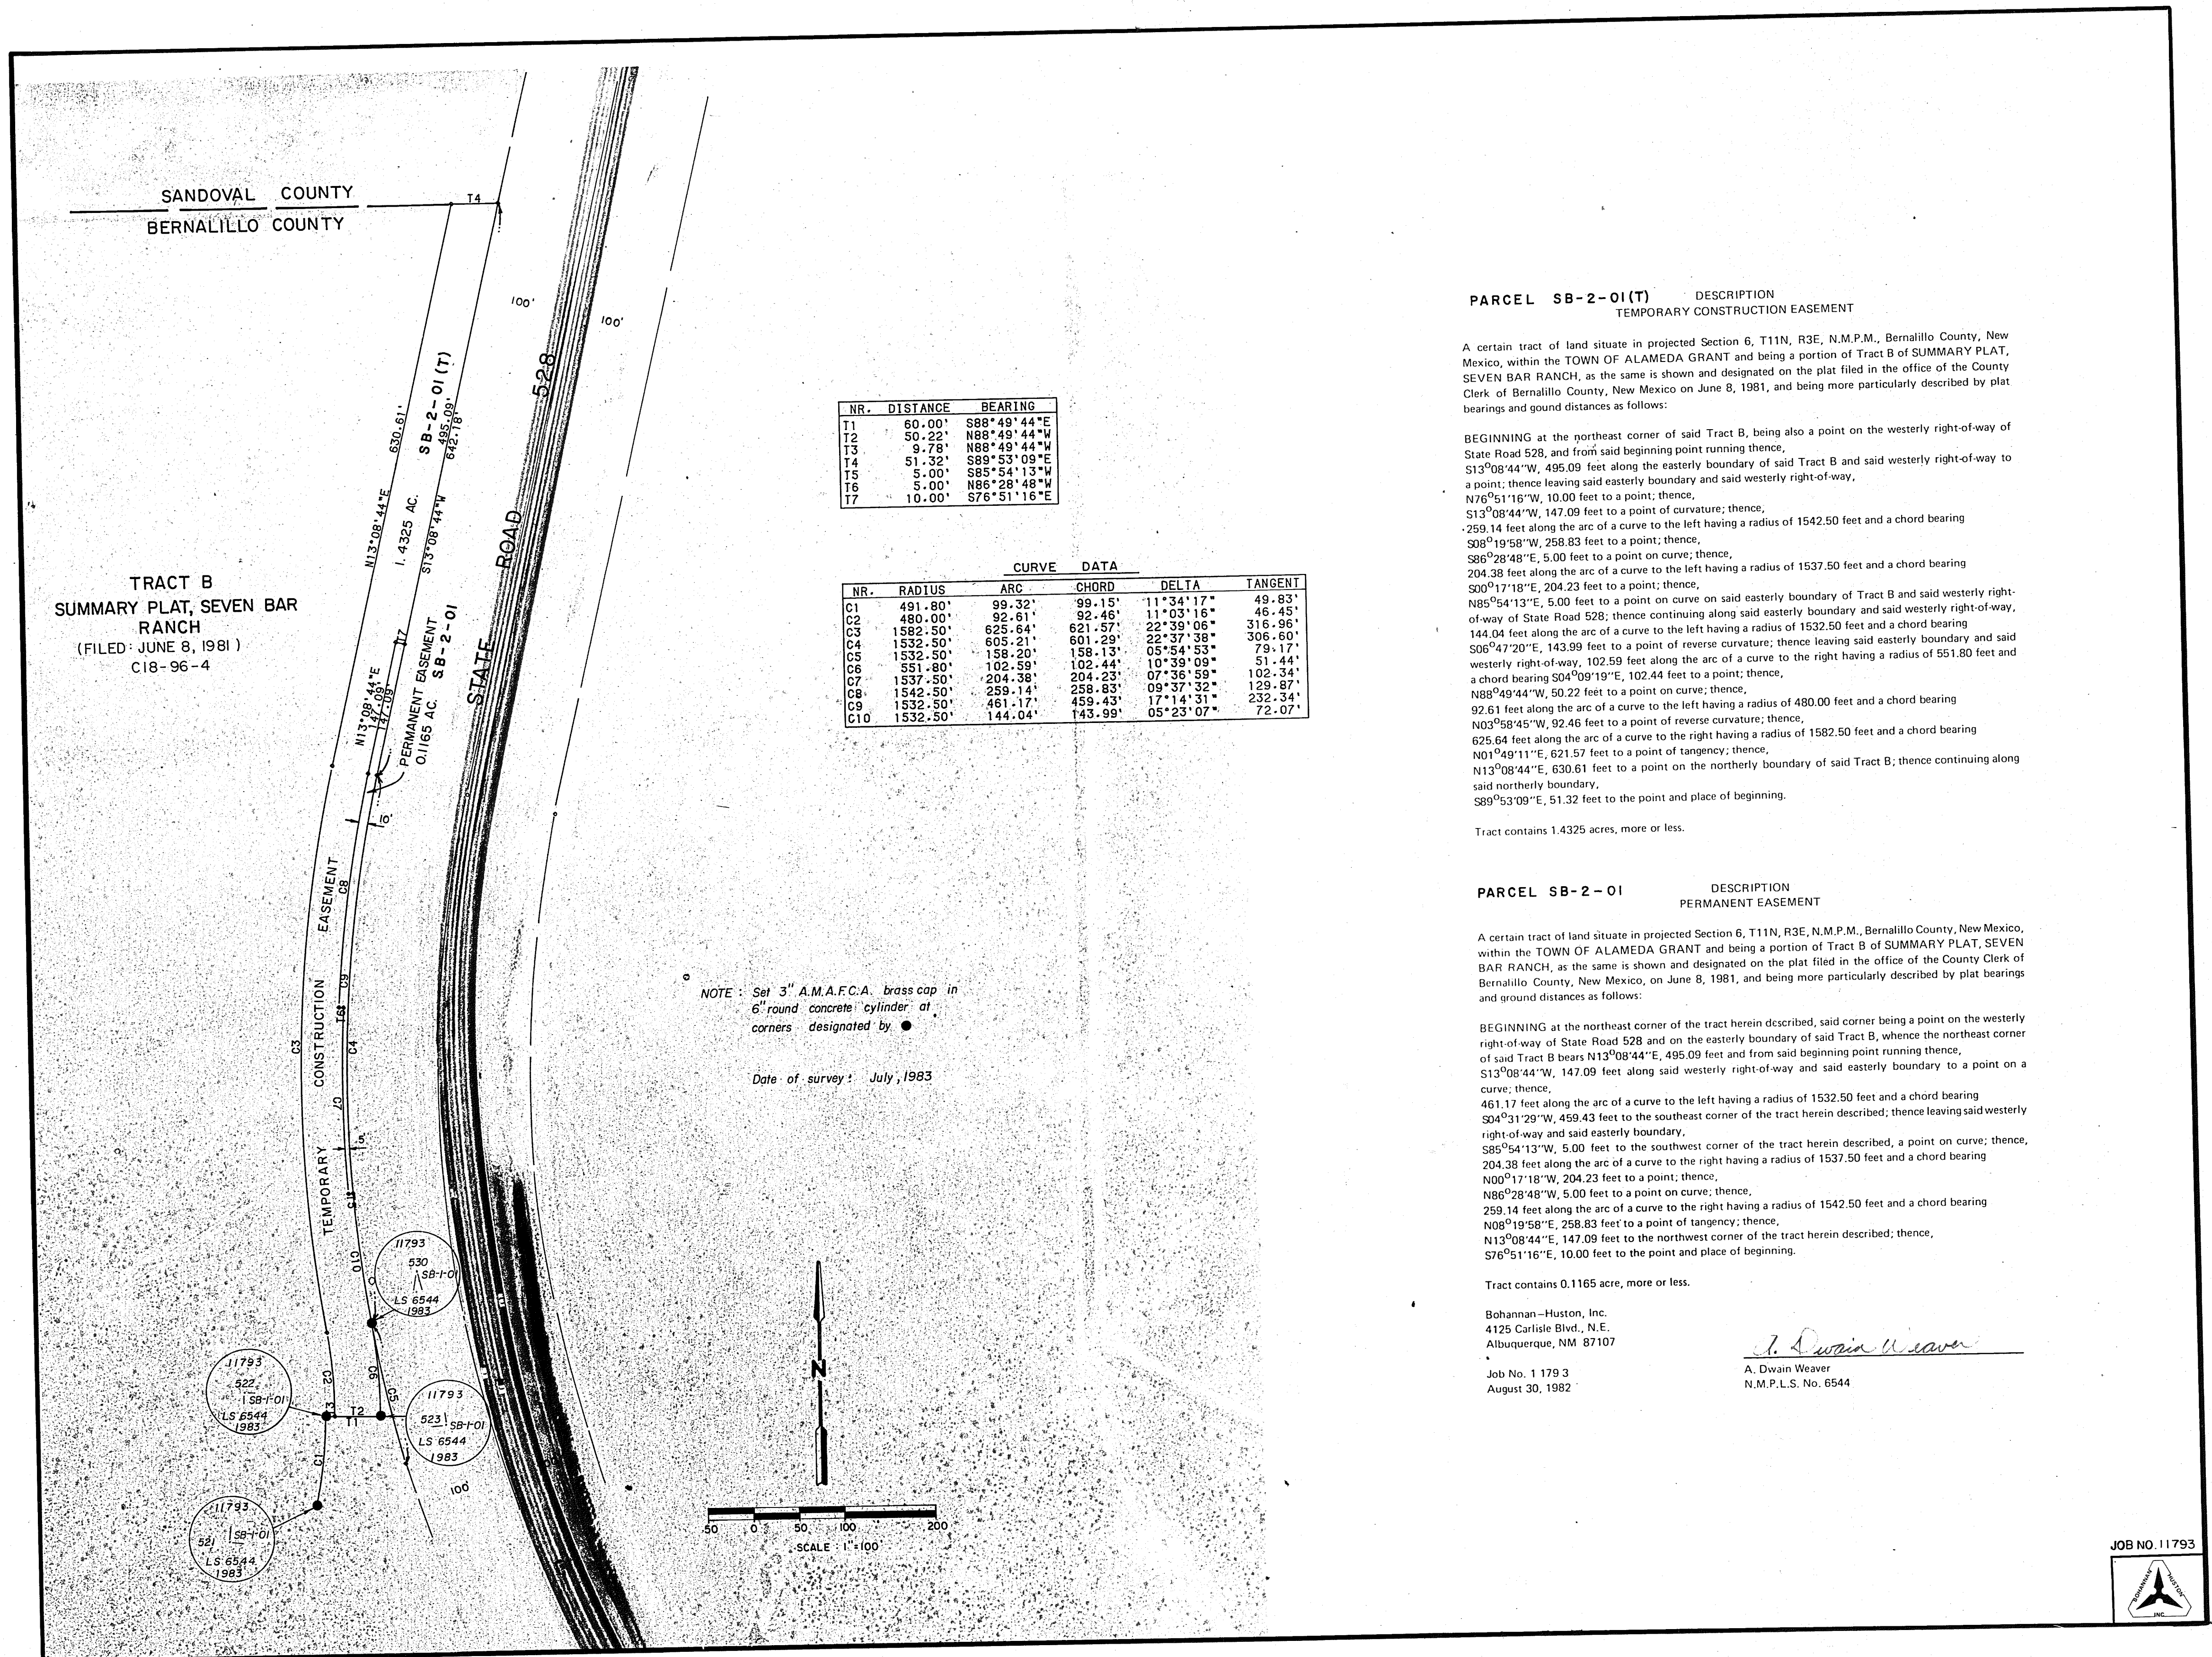

NR.	DISTANCE	BEARING
T1	60.00'	S88°49'44"E
T2	50.22'	N88°49'44"W
T3	9.78'	N88°49'44"W
T4	51.32'	S89°53'09"E
T5	5.00'	S85°54'13"W
T6	5.00'	N86°28'48"W
T7	10.00'	S76°51'16"E

CURVE DATA				
NR.	RADIUS	ARC	CHORD	DELTA
C1	491.80'	99.32'	99.18'	11°34'17"
C2	480.00'	92.61'	92.46'	11°03'16"
C3	1532.50'	625.64'	621.57'	22°39'06"
C4	1532.50'	605.21'	601.29'	22°37'38"
C5	1532.50'	158.20'	158.12'	05°54'53"
C6	551.80'	102.59'	102.44'	10°39'09"
C7	1537.50'	204.38'	204.23'	07°36'59"
C8	1542.50'	259.14'	258.83'	09°37'32"
C9	1532.50'	461.17'	459.43'	17°14'31"
C10	1532.50'	144.04'	143.99'	05°23'07"

PARCEL SB-2-01(T) DESCRIPTION
TEMPORARY CONSTRUCTION EASEMENT

A certain tract of land situate in projected Section 6, T11N, R3E, N.M.P.M., Bernalillo County, New Mexico, within the TOWN OF ALAMEDA GRANT and being a portion of Tract B of SUMMARY PLAT, SEVEN BAR RANCH, as the same is shown and designated on the plat filed in the office of the County Clerk of Bernalillo County, New Mexico on June 8, 1981, and being more particularly described by plat bearings and ground distances as follows:

BEGINNING at the northeast corner of said Tract B, being also a point on the westerly right-of-way of State Road 528, and from said beginning point running thence, S13°08'44"W, 495.09 feet along the easterly boundary of said Tract B and said westerly right-of-way to a point; thence leaving said easterly boundary and said westerly right-of-way, N13°08'44"E, 10.00 feet to a point; thence, S13°08'44"W, 147.09 feet to a point of curvature; thence, 259.14 feet along the arc of a curve to the left having a radius of 1542.50 feet and a chord bearing S08°19'58"W, 258.83 feet to a point; thence, S86°28'48"E, 5.00 feet to a point on curve; thence, 204.38 feet along the arc of a curve to the left having a radius of 1537.50 feet and a chord bearing S09°17'18"E, 204.23 feet to a point; thence, N85°54'13"E, 5.00 feet to a point on curve on said easterly boundary of Tract B and said westerly right-of-way of State Road 528; thence continuing along said easterly boundary and said westerly right-of-way, 144.04 feet along the arc of a curve to the left having a radius of 1532.50 feet and a chord bearing S06°47'20"E, 143.99 feet to a point of reverse curvature; thence leaving said easterly boundary and said westerly right-of-way, 102.59 feet along the arc of a curve to the right having a radius of 551.80 feet and a chord bearing S04°09'19"E, 102.44 feet to a point; thence, N88°49'44"W, 50.22 feet to a point on curve; thence, 92.61 feet along the arc of a curve to the left having a radius of 480.00 feet and a chord bearing N03°58'45"W, 92.46 feet to a point of reverse curvature; thence, 625.64 feet along the arc of a curve to the right having a radius of 1582.50 feet and a chord bearing N01°49'11"E, 621.57 feet to a point of tangency; thence, N13°08'44"E, 630.61 feet to a point on the northerly boundary of said Tract B; thence continuing along said northerly boundary, S89°53'09"E, 51.32 feet to the point and place of beginning.

Tract contains 1.4325 acres, more or less.

PARCEL SB-2-01 DESCRIPTION
PERMANENT EASEMENT

A certain tract of land situate in projected Section 6, T11N, R3E, N.M.P.M., Bernalillo County, New Mexico, within the TOWN OF ALAMEDA GRANT and being a portion of Tract B of SUMMARY PLAT, SEVEN BAR RANCH, as the same is shown and designated on the plat filed in the office of the County Clerk of Bernalillo County, New Mexico, on June 8, 1981, and being more particularly described by plat bearings and ground distances as follows:

BEGINNING at the northeast corner of the tract herein described, said corner being a point on the westerly right-of-way of State Road 528 and on the easterly boundary of said Tract B, whence the northeast corner of said Tract B bears N13°08'44"E, 495.09 feet and from said beginning point running thence, S13°08'44"W, 147.09 feet along said westerly right-of-way and said easterly boundary to a point on a curve; thence, 461.17 feet along the arc of a curve to the left having a radius of 1532.50 feet and a chord bearing S04°31'29"W, 459.43 feet to the southeast corner of the tract herein described; thence leaving said westerly right-of-way and said easterly boundary, S85°54'13"W, 5.00 feet to the southwest corner of the tract herein described, a point on curve; thence, 204.38 feet along the arc of a curve to the right having a radius of 1537.50 feet and a chord bearing N00°17'18"W, 204.23 feet to a point; thence, N86°28'48"W, 5.00 feet to a point on curve; thence, 259.14 feet along the arc of a curve to the right having a radius of 1542.50 feet and a chord bearing N08°19'58"E, 258.83 feet to a point of tangency; thence, N13°08'44"E, 147.09 feet to the northwest corner of the tract herein described; thence, S76°51'16"E, 10.00 feet to the point and place of beginning.


Tract contains 0.1165 acre, more or less.

Bohannon-Hurton, Inc.
4125 Carlisle Blvd., N.E.
Albuquerque, NM 87107

Job No. 11793
August 30, 1982

A. Dwan Weaver
A. Dwan Weaver
N.M.P.L.S. No. 6544

JOB NO. 11793

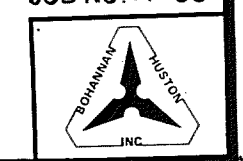

1 2 3 4 5 6 7 8 9 10 11 12
08 00 1 24 86



DESCRIPTION

A certain tract of land situate in projected Section 5, T11N, R3E, N.M.P.M., Bernalillo County, New Mexico, within the TOWN OF ALAMEDA GRANT and being a northerly portion of the Corrales Main Canal and TRACT D of SUMMARY PLAT, SEVEN BAR RANCH as the same is shown and designated on the plat filed in the office of the County Clerk of Bernalillo County, New Mexico on June 8, 1981, and being more particularly described by plat bearings and ground distances as follows:

BEGINNING at the northwest corner of the tract herein described, said corner being the northeast corner of TRACT C of said SUMMARY PLAT, SEVEN BAR RANCH, a point on the westerly right-of-way of said Corrales Main Canal and from beginning point running thence, S64°58'18"E, 123.33 feet to the northwest corner of said TRACT D; a point on the easterly right-of-way of the Corrales Main Canal; thence continuing along the northerly boundary of said TRACT D, S64°58'18"E, 512.56 feet to a point; thence, S64°56'06"E, 678.76 feet to a point; thence, S44°06'06"E, 172.50 feet to a point; thence, S65°05'14"E, 1247.87 feet to the northeast corner of said TRACT D, a point of curvature; thence, leaving the northerly boundary of said TRACT D, 55.06 feet along the arc of a curve to the right having a radius of 25.00 feet and a chord bearing S01°59'49"E, 44.59 feet to a point of tangency on the westerly right-of-way of Corrales Road; thence, S61°05'37"W, 74.63 feet along the westerly right-of-way of said Corrales Road to the southeast corner of the tract herein described; thence, N65°05'14"W, 1242.51 feet to a point; thence, N44°06'06"W, 172.64 feet to a point; thence, N64°56'06"W, 660.35 feet to a point; thence, N64°58'18"W, 530.40 feet to a point on the westerly boundary of said TRACT D and on the easterly boundary of said Corrales Main Canal; thence, N64°58'18"W, 120.53 feet to the southwest corner of the tract herein described, a point on a curve on the easterly boundary of said TRACT C and on the westerly right-of-way of said Corrales Main Canal; thence, continuing along the westerly boundary of said Corrales Main Canal and the easterly boundary of said TRACT C, 101.20 feet along the arc of a curve to the right, having a radius of 786.78 feet and a chord bearing N33°35'58"E, 101.13 feet to the point and place of beginning.

Tract contains 6.3155 acres, more or less.

NR.	DISTANCE	BEARING
T1	74.63'	S61°05'37"W

NR.	RADIUS	ARC	CHORD	DELTA	TANGENT
C3	666.78'	103.51'	103.40'	08°53'39"	51.86'
C4	25.00'	55.06'	44.59'	126°30'51"	49.26'



1	2	3	4	5	6	7	8	9	10	11	12
0	8	0	0	1	2	6	8	6			

