



City of Albuquerque

P.O. BOX 1293 ALBUQUERQUE, NEW MEXICO 87103

July 9, 1992

Joe Kelley, P.E.
Bohannon-Huston, Inc.
7500 Jefferson Street, NE
Albuquerque, New Mexico 87109

RE: DRAINAGE REPORT FOR RIVERVIEW ESTATES (C-12/D1K)
ENGINEER'S STAMP DATED JUNE 26, 1992

Dear Mr. Kelley:

Based on the information provided, the report is approved for work order sign-off.

Prior to sign-off on the Final Plat, financial guarantees should be in place with DRC.

We look forward to receiving your Certification of Grading prior to release of the financial guarantees.

If you should have any questions, please do not hesitate to call me at 768-2650.


Cordially,

Gilbert Aldaz, P.E. P.S.
Civil Engineer/Hydrology


xc: Clifford E. Anderson, AMAFCA
Roger Green, DRC Chairman


GA
(WP+3301)

PUBLIC WORKS DEPARTMENT

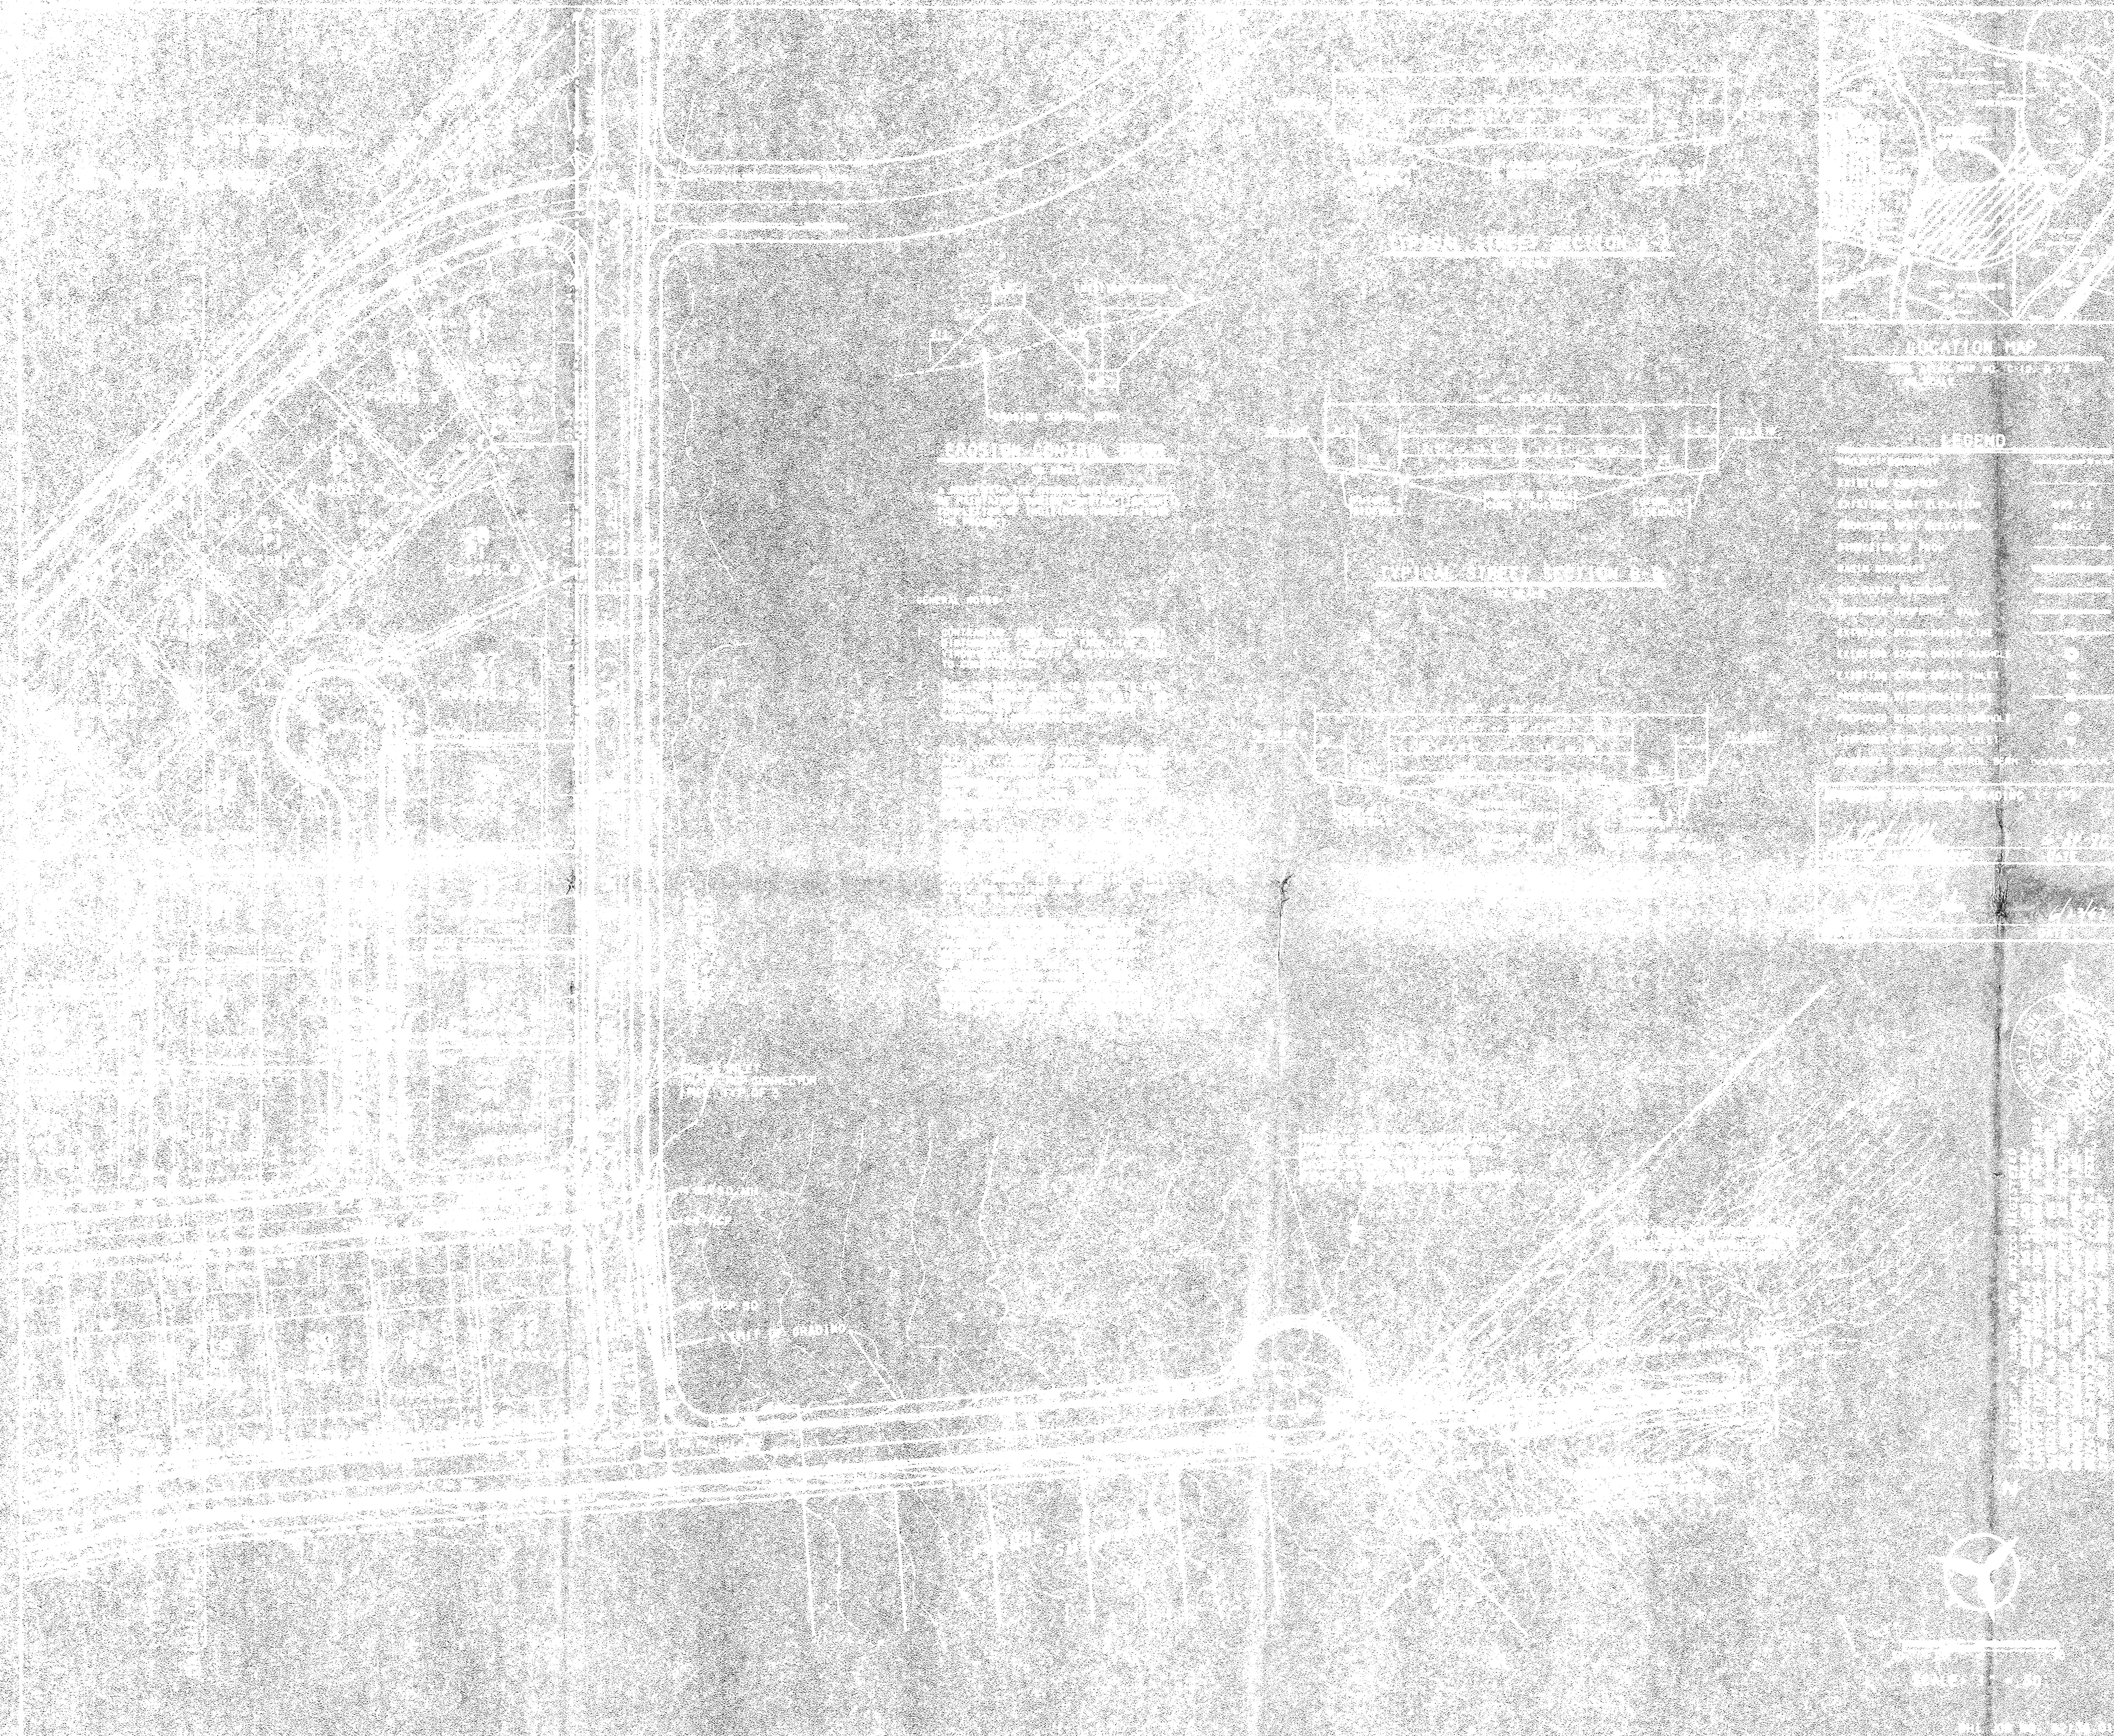

1. NAME OF THE PARTY OR ORGANIZATION THE UNITED STATES OF AMERICA		2. NAME OF THE INDIVIDUAL JOHN EDGAR HOOVER	
3. ADDRESS WASHINGTON, D. C. 20535		4. CITY WASHINGTON	
5. STATE D. C.		6. ZIP CODE 20535	
7. DATE OF BIRTH NOVEMBER 7, 1895		8. SEX MALE	
9. OCCUPATION DIRECTOR, FBI		10. EDUCATION B.S. COLLEGE OF WILLIAMSBURG, VIRGINIA	
11. MARITAL STATUS MARRIED		12. NUMBER OF CHILDREN 2	
13. RACE WHITE		14. RELIGION PROTESTANT	
15. SOCIAL SECURITY NUMBER 1-100-100000		16. DATE OF DEATH NOVEMBER 7, 1967	
17. CAUSE OF DEATH HEART DISEASE		18. PLACE OF DEATH WASHINGTON, D. C.	
19. DATE OF BURIAL NOVEMBER 10, 1967		20. PLACE OF BURIAL ARLINGTON NATIONAL CEMETERY	
21. NAME OF BURIAL HOME ARLINGTON NATIONAL CEMETERY		22. NAME OF FUNERAL HOME ARLINGTON NATIONAL CEMETERY	
23. NAME OF MINISTER ARLINGTON NATIONAL CEMETERY		24. NAME OF CEMETERY ARLINGTON NATIONAL CEMETERY	
25. NAME OF FUNERAL HOME ARLINGTON NATIONAL CEMETERY		26. NAME OF MINISTER ARLINGTON NATIONAL CEMETERY	
27. NAME OF CEMETERY ARLINGTON NATIONAL CEMETERY		28. NAME OF FUNERAL HOME ARLINGTON NATIONAL CEMETERY	
29. NAME OF MINISTER ARLINGTON NATIONAL CEMETERY		30. NAME OF CEMETERY ARLINGTON NATIONAL CEMETERY	
31. NAME OF FUNERAL HOME ARLINGTON NATIONAL CEMETERY		32. NAME OF MINISTER ARLINGTON NATIONAL CEMETERY	
33. NAME OF CEMETERY ARLINGTON NATIONAL CEMETERY		34. NAME OF FUNERAL HOME ARLINGTON NATIONAL CEMETERY	
35. NAME OF MINISTER ARLINGTON NATIONAL CEMETERY		36. NAME OF CEMETERY ARLINGTON NATIONAL CEMETERY	
37. NAME OF FUNERAL HOME ARLINGTON NATIONAL CEMETERY		38. NAME OF MINISTER ARLINGTON NATIONAL CEMETERY	
39. NAME OF CEMETERY ARLINGTON NATIONAL CEMETERY		40. NAME OF FUNERAL HOME ARLINGTON NATIONAL CEMETERY	
89. NAME OF MINISTER ARLINGTON NATIONAL CEMETERY		90. NAME OF CEMETERY ARLINGTON NATIONAL CEMETERY	
91. NAME OF FUNERAL HOME ARLINGTON NATIONAL CEMETERY		92. NAME OF MINISTER ARLINGTON	

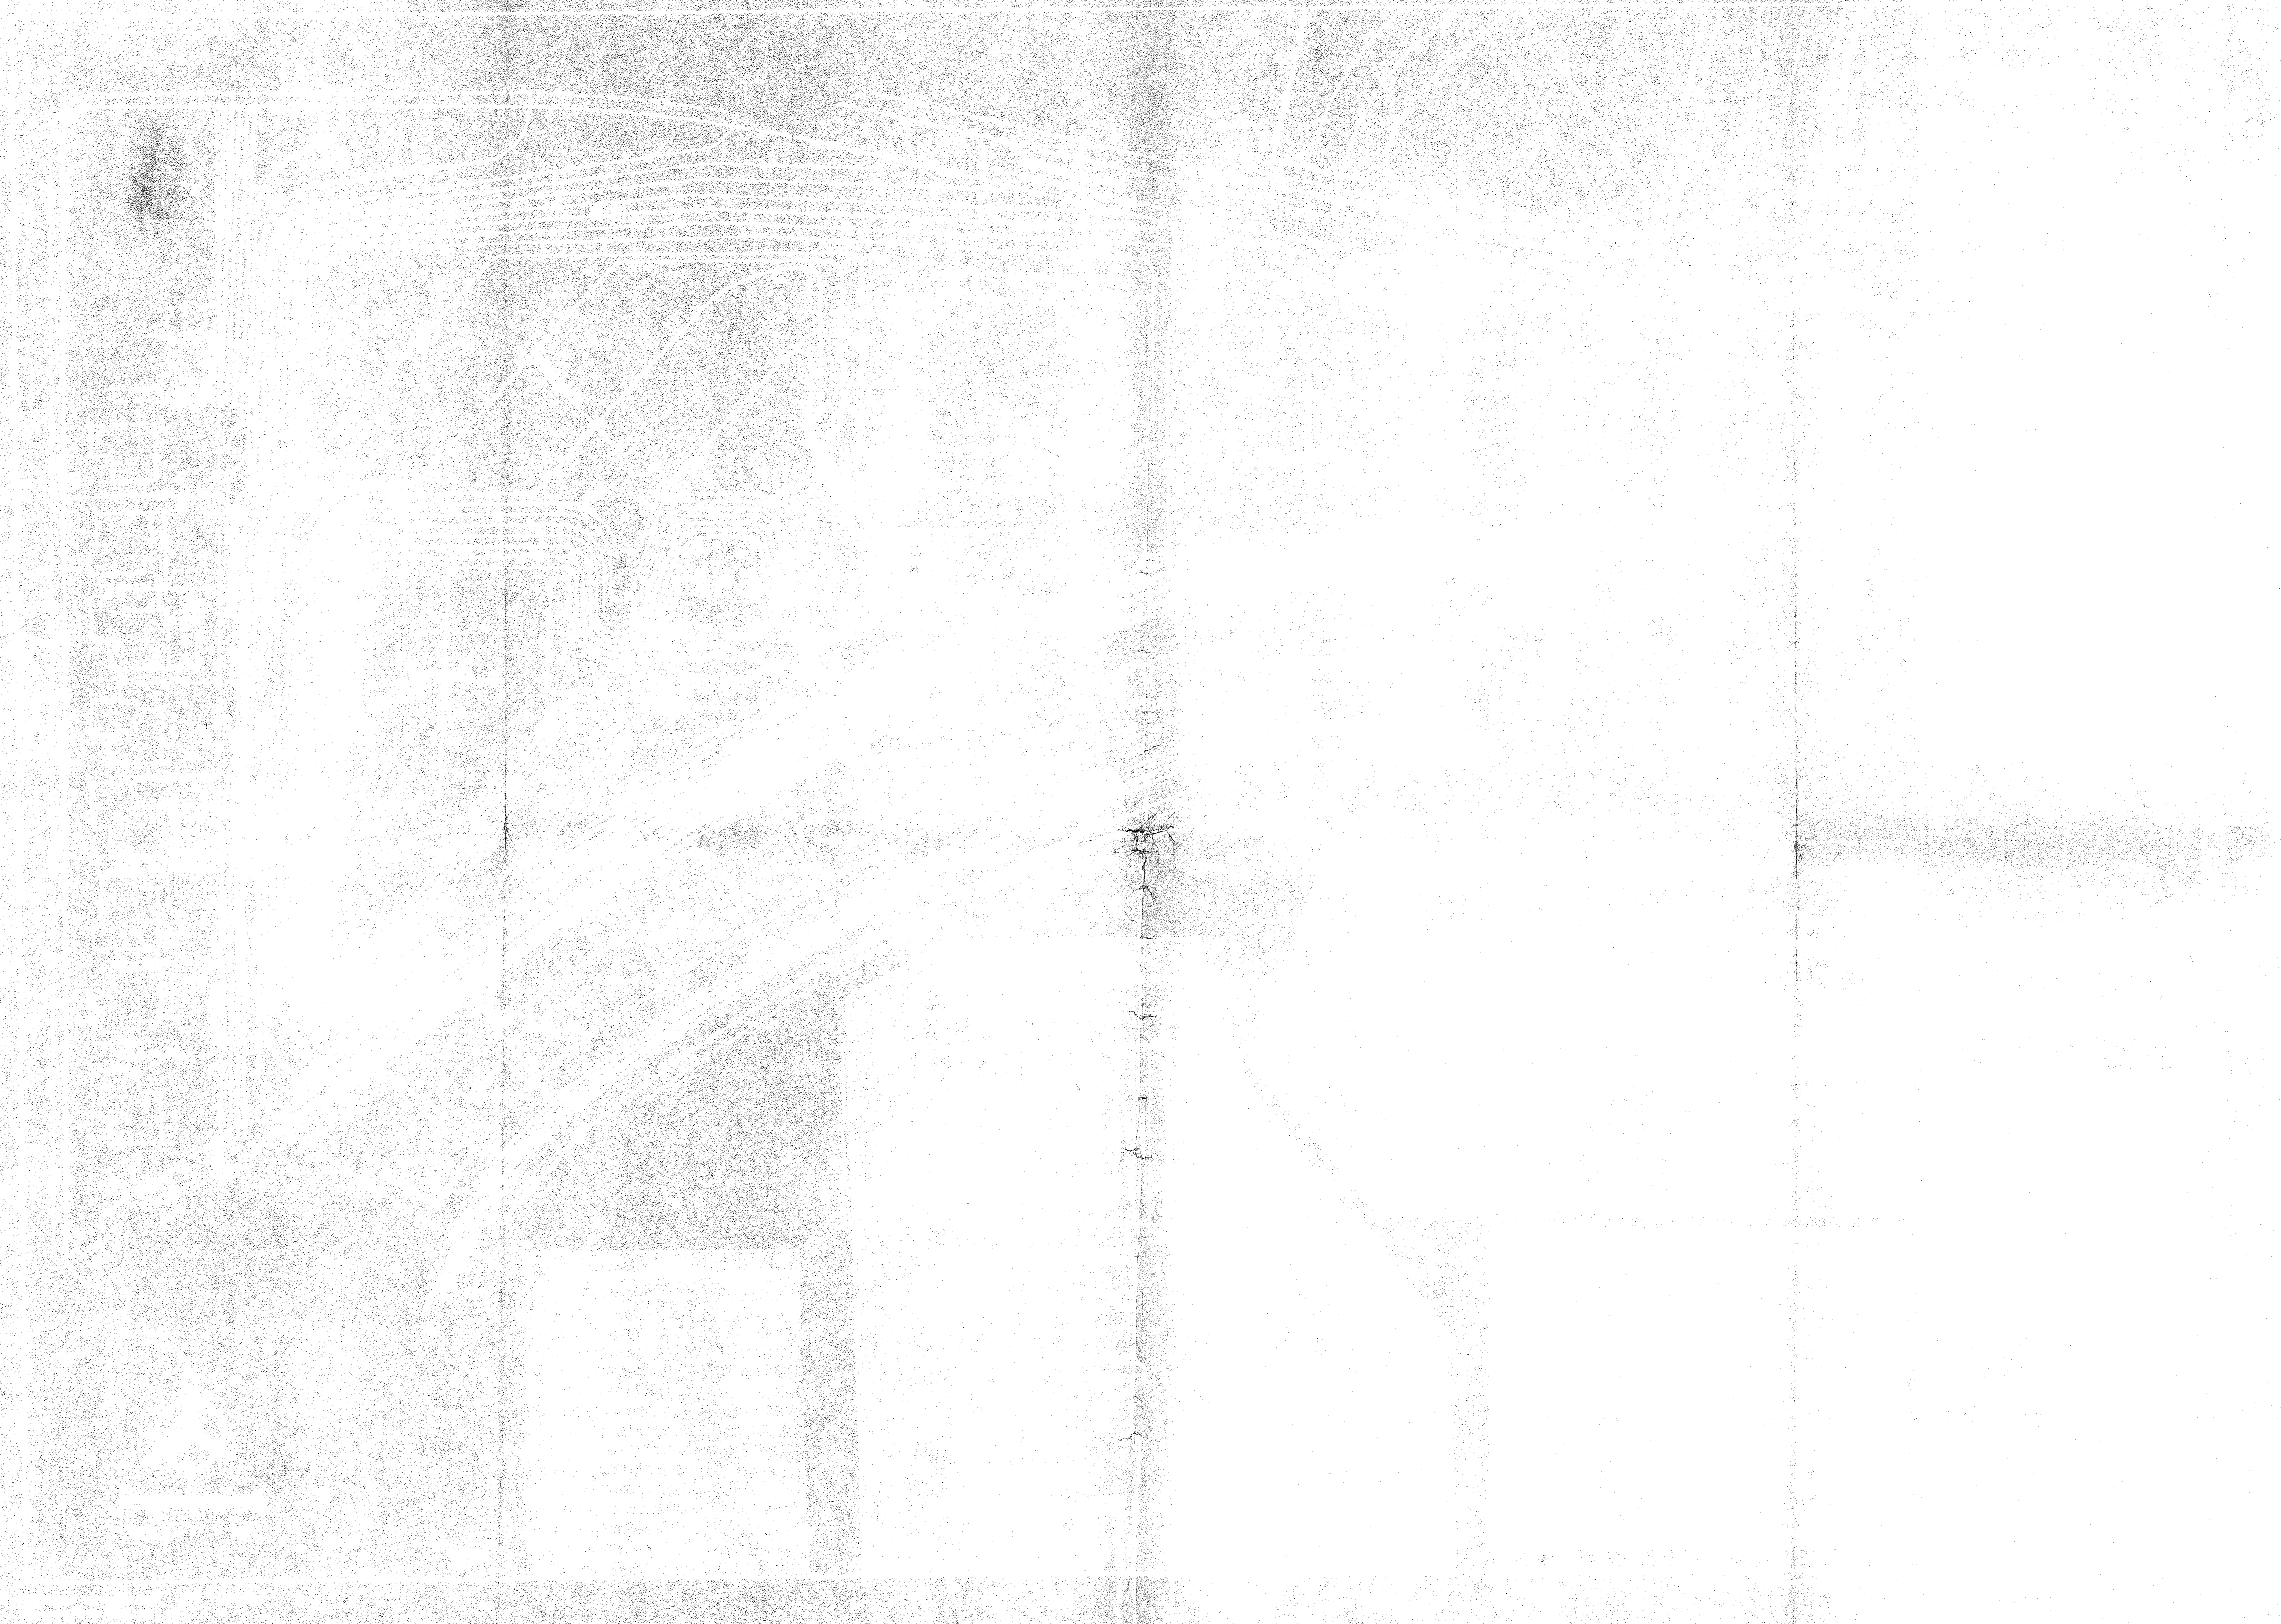

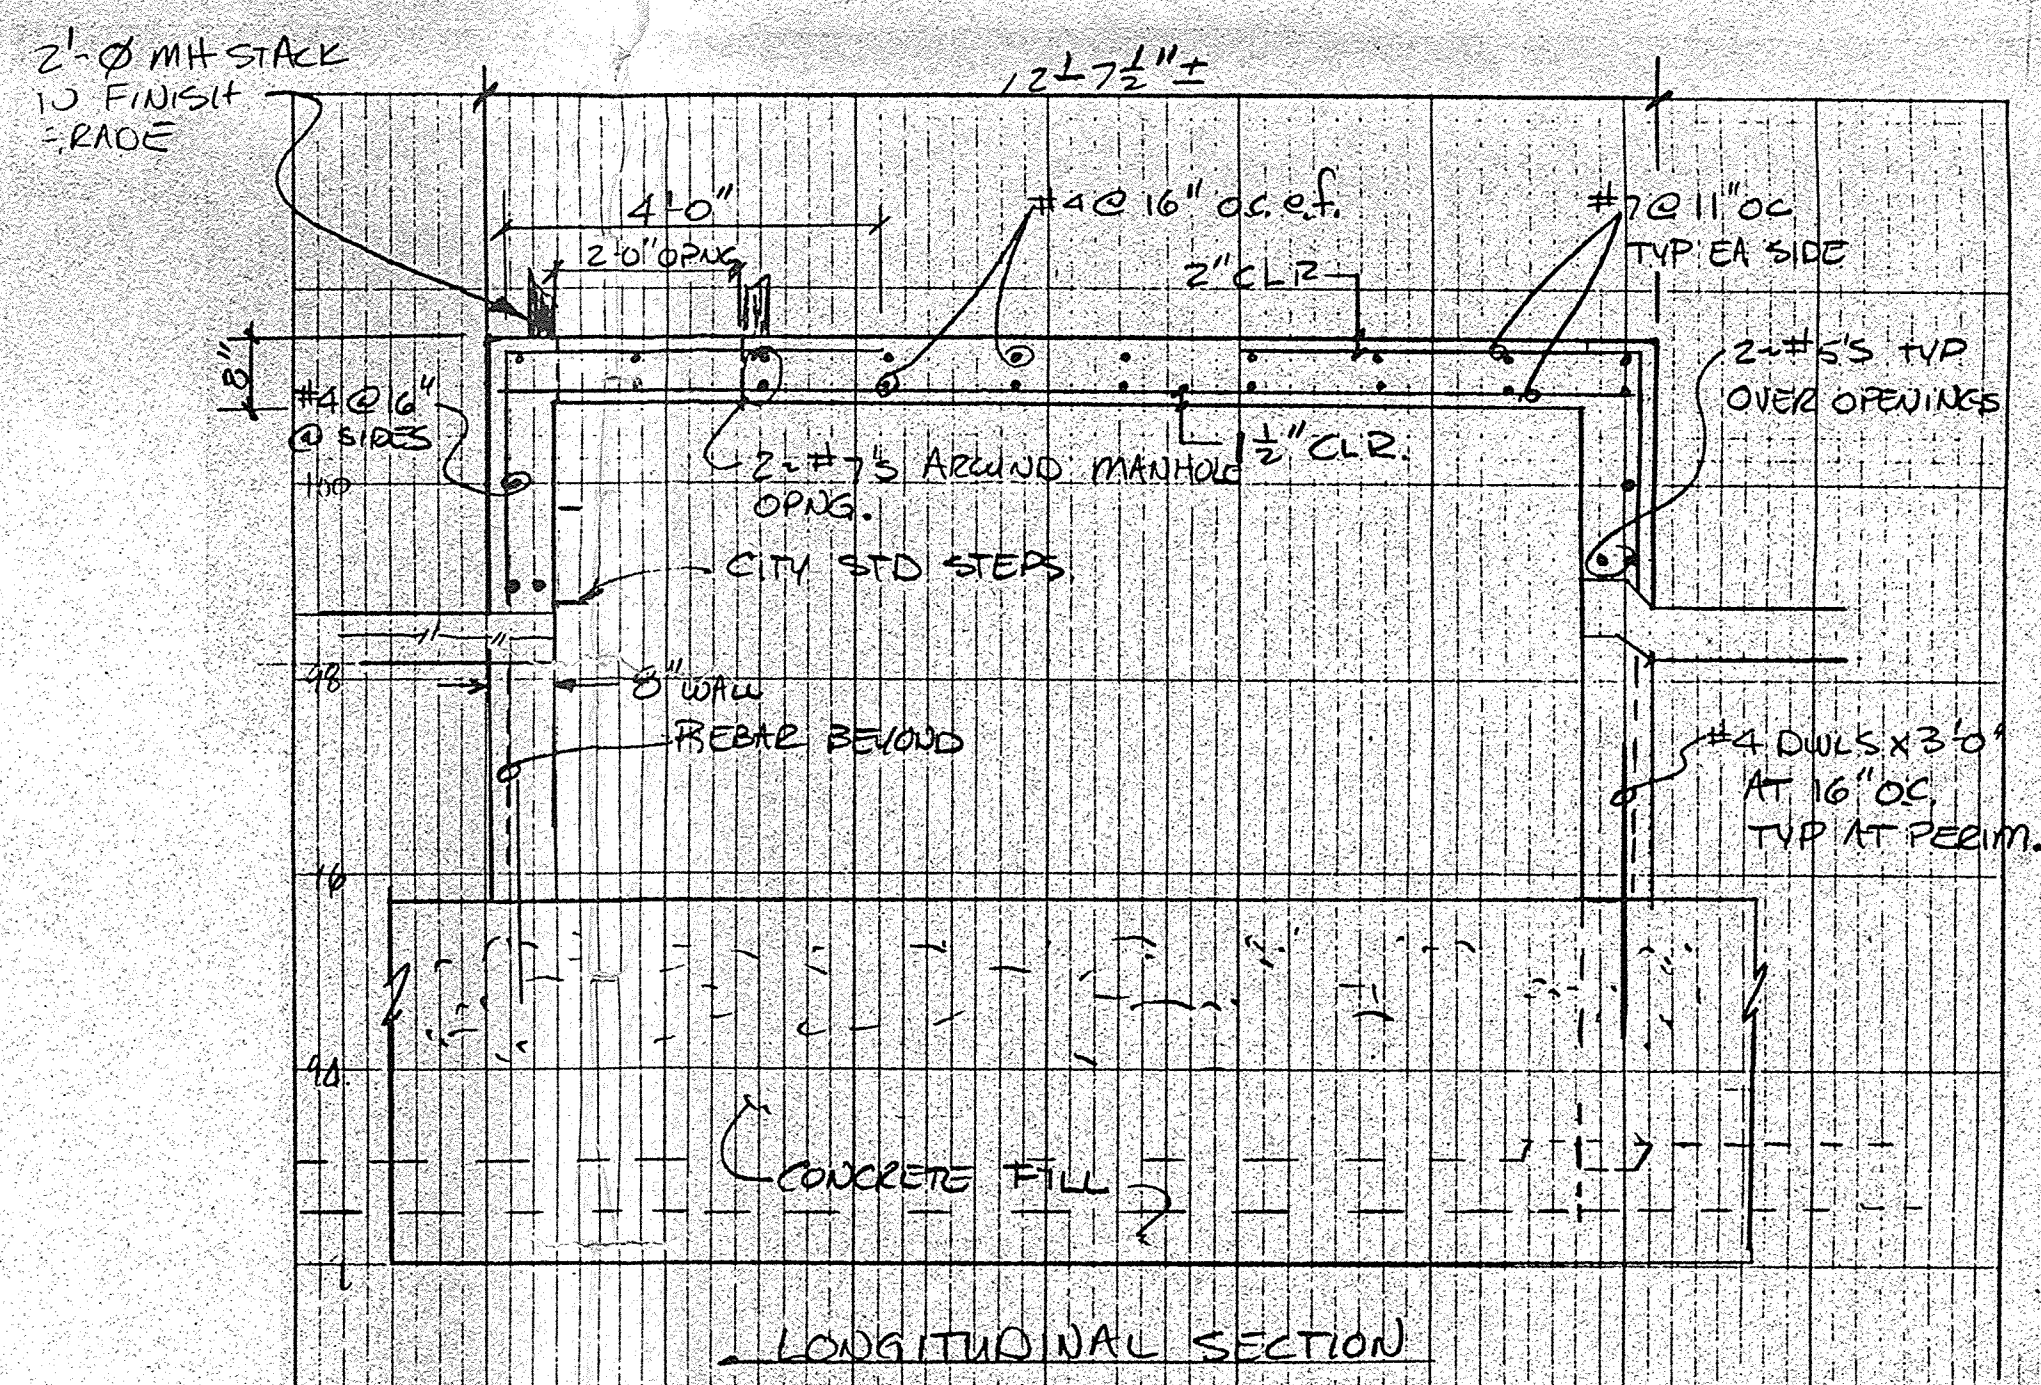[illegible]

		CITY OF ALBUQUERQUE PUBLIC WORKS DEPARTMENT ENGINEERING GROUP					
RIVERVIEW ESTATES OFF-SITE GRADING PLAN							
APPROVALS	ENGINEER	DATE	APPROVALS	ENGINEER	DATE		
DRC CHAIRMAN			WATER				
TRANSPORTATION			WASTE WATER				
HYDROLOGY	<i>H. Olney</i>	<i>5-20-93</i>	<i>ANARCA</i>	<i>C. R. [Signature]</i>	<i>5/17/93</i>		
DRAWING NO.	4460.90		MAP NO.	D-12		SHEET	25A OF 26