

CITY OF ALBUQUERQUE

Planning Department
Alan Varela, Interim Director



Mayor Timothy M. Keller

January 18, 2022

Scott Eddings, P.E.
Huitt-Zollars
333 Rio Rancho Blvd., Suite 101
Rio Rancho, NM 87124

**RE: Winrock Town Center Park
2100 Louisiana Blvd.
Drainage Report Stamp Date: 1/17/2022
Hydrology File: J19D058G**

Dear Mr. Eddings:

Based upon the information provided in your submittal received 1/18/2022, the Drainage Implementation Report Amendment is approved for action by the DRB for Site Plan for Building Permit and Platting.

Please note that for Building Permit and/or Work Order full detailed Grading and Drainage Plans will be required for review and approval prior to these actions moving forward.

As a reminder, if the project total area of disturbance (including the staging area and any work within the adjacent Right-of-Way) is 1 acre or more, then an Erosion and Sediment Control (ESC) Plan and Owner's certified Notice of Intent (NOI) is required to be submitted to the Stormwater Quality Engineer (Doug Hughes, PE, jhughes@cabq.gov, 924-3420) 14 days prior to any earth disturbance.

If you have any questions, please contact me at 924-3986 or earmijo@cabq.gov.

Sincerely,

Ernest Armijo, P.E.
Principal Engineer, Planning Dept.
Development Review Services



City of Albuquerque

Planning Department

Development & Building Services Division

DRAINAGE AND TRANSPORTATION INFORMATION SHEET (REV 11/2018)

Project Title: Winrock Town Center Park **Building Permit #:** _____ **Hydrology File #:** J19D058G
DRB#: _____ **EPC#:** _____ **Work Order#:** _____
Legal Description: Winrock Center Addition Parcel Z
City Address: 2100 Louisiana Blvd

Applicant: Huitt-Zollars, Inc **Contact:** Scott Eddings
Address: 333 Rio Rancho Blvd, NE Suite 101
Phone#: 505-235-7211 **Fax#:** _____ **E-mail:** seddings@huitt-zollars.cc
Owner: Winrock Partners LLC **Contact:** Fred Gorenz
Address: 100 Sun Avenue
Phone#: 505-881-0100 **Fax#:** _____ **E-mail:** fgornenz@goodmanrealty.com

TYPE OF SUBMITTAL: ☒ PLAT (___# OF LOTS) ___ RESIDENCE ☒ DRB SITE ___ ADMIN SITE

IS THIS A RESUBMITTAL?: ☒ Yes ___ No

DEPARTMENT: ___ TRAFFIC/ TRANSPORTATION ☒ HYDROLOGY/ DRAINAGE

Check all that Apply:

TYPE OF SUBMITTAL:

___ ENGINEER/ARCHITECT CERTIFICATION
___ PAD CERTIFICATION
☒ CONCEPTUAL G & D PLAN
___ GRADING PLAN
___ DRAINAGE MASTER PLAN
___ DRAINAGE REPORT
___ FLOODPLAIN DEVELOPMENT PERMIT APPLIC
___ ELEVATION CERTIFICATE
___ CLOMR/LOMR
___ TRAFFIC CIRCULATION LAYOUT (TCL)
___ TRAFFIC IMPACT STUDY (TIS)
☒ OTHER (SPECIFY) Drainage Implementation Plan Amendment 1
☐ PRE-DESIGN MEETING?

TYPE OF APPROVAL/ACCEPTANCE SOUGHT:

___ BUILDING PERMIT APPROVAL
___ CERTIFICATE OF OCCUPANCY
___ PRELIMINARY PLAT APPROVAL
___ SITE PLAN FOR SUB'D APPROVAL
☒ SITE PLAN FOR BLDG. PERMIT APPROVAL
___ FINAL PLAT APPROVAL
___ SIA/ RELEASE OF FINANCIAL GUARANTEE
___ FOUNDATION PERMIT APPROVAL
___ GRADING PERMIT APPROVAL
___ SO-19 APPROVAL
___ PAVING PERMIT APPROVAL
___ GRADING/ PAD CERTIFICATION
___ WORK ORDER APPROVAL
___ CLOMR/LOMR
___ FLOODPLAIN DEVELOPMENT PERMIT
___ OTHER (SPECIFY) _____

DATE SUBMITTED: December 19, 2021 **By:** Scott Eddings

COA STAFF:

ELECTRONIC SUBMITTAL RECEIVED: _____

FEE PAID: _____

Ernest Armijo, P.E.
City of Albuquerque
600 2nd NW
Albuquerque, NM 87102

RE: Winrock Submittal Review

Dear Mr. Armijo:

In response to your review comments dated, January 13, 2022 we are replying with the following:

Comment # 1: Please add a description in the opening narrative how the drainage is expected to flow with the new Town Center improvements. In the original Conceptual Drainage Plan you submitted last year, which I commented on, you planned on draining to the decorative ponds and I had a problem with that based on no volumes were calculated and no excess volumes were given in these ponds to accept this drainage. In a later meeting at my office you explained that the ponds would no longer be used for this purpose and would only take rainfall that landed within them. Please explain this in your narrative so there is no confusion as to how drainage will be handled in and around these ponds.

- Verbiage has been added to the Purpose Section and Exhibit 10 has been added with the necessary calculations.


Comment # 2: On the exhibit sheets when existing drainage easements are called out on the plan it appears that the line work outlining the easement is turned off as the leaders are pointing at empty space or one side of a curb. If you call out easements please show where these are.

- Easements are now showing.

Comment # 3: On Exhibit 4 the profile of Storm Drain AP-B 500 only the surface, EGL and HGL are shown, there is no storm drain line shown.

- The storm drain is now visible.

Respectfully yours
Huitt-Zollars, Inc

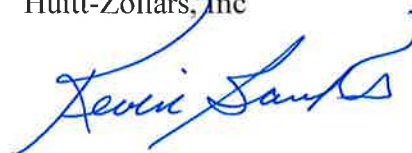

Kevin Banks, P.E.

WINROCK TOWN CENTER DRAINAGE IMPLEMENTATION PLAN AMENDMENT 1


PREPARED FOR:



Project Location:

Albuquerque, New Mexico

January 2022

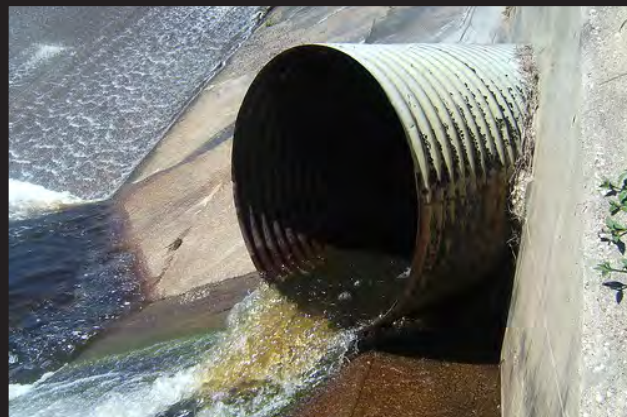

PREPARED BY:

HUITT-ZOLLARS

333 RIO RANCHO DRIVE NE, SUITE 101

RIO RANCHO, NM 87124

505.892.5141; FAX 505.892.3259

WWW.HUITT-ZOLLARS.COM



**WINROCK TOWN CENTER
DRAINAGE IMPLEMENTATION PLAN AMENDMENT 1**

**CITY OF ALBUQUERQUE
DRB PROJECT NO. PR2018-001579**

PREPARED FOR:



PREPARED BY:

HUITT-ZOLIARS
333 RIO RANCHO BLVD., SUITE 101
RIO RANCHO, NEW MEXICO 87124

January 17, 2022

DRB Application Numbers SI-2021-00304 & SI-2021-00035



WINROCK TOWN CENTER DRAINAGE IMPLEMENTATION PLAN AMENDMENT 1

I, Scott A. Eddings, being first duly sworn upon my oath, state that I am a registered professional engineer, qualified in civil engineering and that the accompanying report was prepared by me or under my supervision and is true and correct to the best of my knowledge and belief.

01/17/22



Purpose.....	1
Executive Summary	1
Qualification & Disclaimers	1
Special Conditions	2
Infrastructure Requirements by Phase	2
Ownership & Maintenance Responsibilities	2

EXHIBITS

Exhibit 1 – Basin Map and Ultimate Storm Drain Network.....	3
Exhibit 2 – Storm Drain AP-B 100	3
Exhibit 3 – Storm Drain AP-B 200 & 201	3
Exhibit 4 – Storm Drain AP-B 400 & 500	3
Exhibit 5 – Storm Drain AP-D 100.....	3
Exhibit 6 – Storm Drain AP-D 300.....	3
Exhibit 7 – Storm Drain AP-D 400 & 500	3
Exhibit 8 – Storm Drain AP-A 100 Existing Conditions	3
Exhibit 9 – Storm Drain AP-A 100 Improved	3
Exhibit 10 – Decorative Ponds Run off Volumes and Capacities	3



PURPOSE

The purpose of this Drainage Implementation Plan Amendment 1 is to: 1) Provide an overall map of the proposed drainage improvements for Winrock Town Center, 2) Identify the specific components of the drainage improvements, 3) Relate individual development tracts to associated drainage improvements, and 4) Identify the proposed drainage flows at major analysis points.

This Drainage Implementation Plan Amendment 1 presents a summary for the “Drainage Implementation Plan for Winrock Town Center” (DIP) and “Drainage Master Plan for Winrock Town Center” to facilitate planning and implementation of required storm drainage infrastructure for the development of this project.

This Drainage Implementation Plan Amendment 1 is intended to amend the DIP for minor drainage infrastructure modifications required as part of the Road E and Park Improvements, while the “Drainage Master Plan for Winrock Town Center” provides the design requirements for those improvements. As part of these improvements the decorative ponds will only collect the rainfall runoff within them (See Exhibit 10 for calculations).

EXECUTIVE SUMMARY

The “Drainage Implementation Plan for Winrock Town Center” was completed by Huitt-Zollars, Inc. in May 2019. The purpose of the DIP was to relate individual development tracts to associated drainage improvements.

The “Drainage Master Plan for Winrock Town Center” was completed by Isaacson & Arfman, PA with a final revision date of June 26, 2015. The purpose of the Drainage Master Plan was to provide analysis and a drainage framework for Winrock Town Center. All hydrology calculations were completed for the 100-year, 6-hour storm. The Drainage Master Plan defines allowable peak flowrates at major analysis points as shown on Exhibit 1. Site hydrology calculations from the Drainage Master Plan are accepted as-is for use in this Drainage Implementation Plan Amendment 1.

QUALIFICATION & DISCLAIMERS

The calculations and designs in the Drainage Master Plan provides adequate detail to ensure that the overall drainage system is sufficient to safely convey the 100-year storm event. Design of these drainage systems should be considered 50% complete for construction purposes, however, the detail required for construction is not presented in the Drainage Master Plan. Final hydraulic design calculations must be provided for all storm drainage improvements at the time of final engineering design.



This Drainage Implementation Plan Amendment 1 utilizes Bentley StormCAD V8i for the hydraulic modeling of the storm drain pipe system. For headloss calculations at junctions, the HEC-22 Energy Method (Third Edition) was chosen to comply with City of Albuquerque DPM requirements.

The City of Albuquerque approval of the DIP established the basis of hydraulic design of future improvement projects in Winrock Town Center.

SPECIAL CONDITIONS

Portions of the storm drain network have changed since the Drainage Master Plan was completed. The proposed changes will be implemented without altering the peak flowrates at the major analysis points. Please refer to Exhibit 2 through Exhibit 7 for detailed information regarding the updated storm drain network.

As presented within the DIP the existing storm drain network AP-A may have been incorrectly modeled for the revised flowrates in previous analyses. The existing storm drain pipes were originally designed to convey 46 CFS. With the revised development in that area, the peak flowrate of AP-A increased to 82 CFS which causes the existing pipes to have insufficient capacity during the 100-year storm event. Refer to Exhibit 8 for the existing condition of network AP-A. As a future solution to correct this pipe network, the storm drain should be upsized and/or replaced with an alternate material to safely convey the 100-year peak flowrate. Refer to Exhibit 9 for the proposed improvements to network AP-A.


INFRASTRUCTURE REQUIREMENTS BY PHASE

The storm drain systems presented in the Drainage Master Plan are intended to provide overall site storm water management and storm water quality control. The development of each phase will require final design of the onsite drainage system to convey flows to major analysis points. As part of Work Order approval for each phase, a detailed drainage report will be prepared to detail the hydraulics shown in this Drainage Implementation Plan Amendment 1, as well as address all grading and drainage criteria per the City of Albuquerque DPM, such as storm water quality and surface flow hydraulics. Please refer to Exhibit 1 for phasing of the proposed storm drain network.

OWNERSHIP & MAINTENANCE RESPONSIBILITIES

This drainage system, in its entirety, shall be dedicated to the City of Albuquerque. Maintenance of the system will be the responsibility of the developer as part of the TIDD agreement and defined by the TIDD infrastructure MOU.

Plotted: 12/20/2021 8:18:08 PM, By: Edginga, Scott
S:\projects\12202021\12202021-01 - Winrock Town Center Road E05 Design\05.13 Drainage\05.13.3 Report\Exhibit\CRANRAME EXHIBIT 1
Last Saved: 12/20/2021 8:14:03 PM, as: edginga

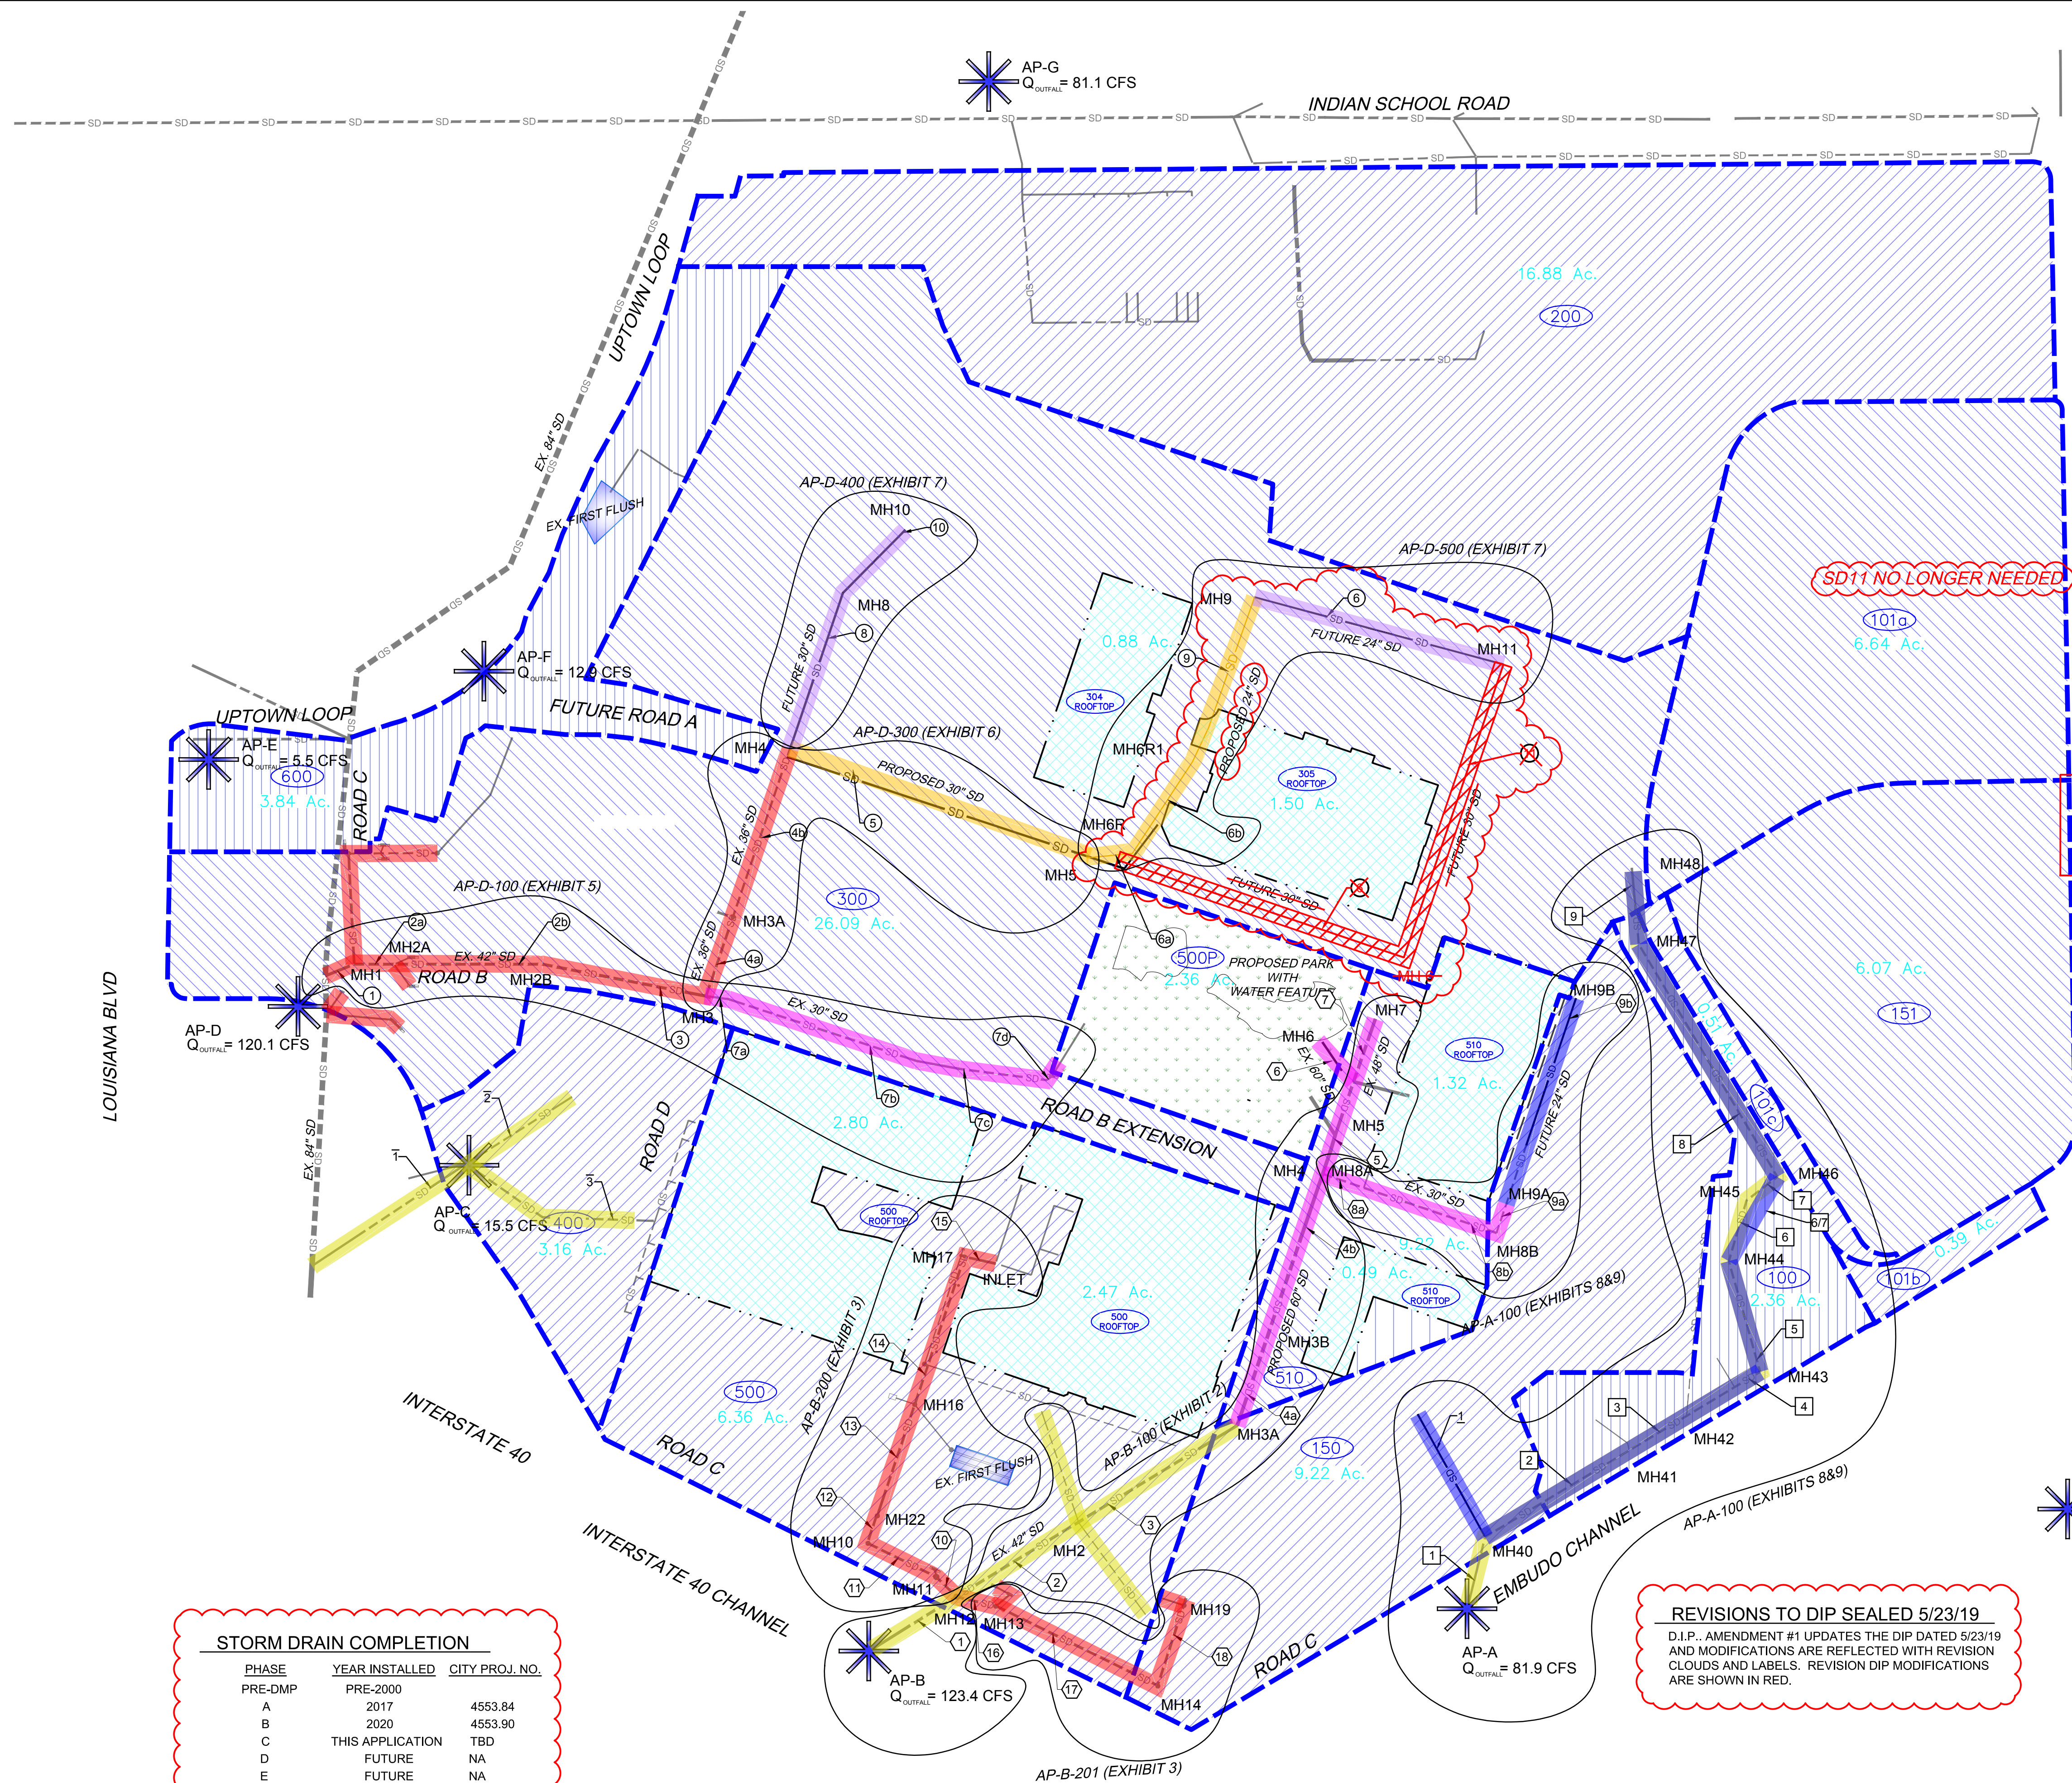

STORM DRAIN COMPLETION		
PHASE	YEAR INSTALLED	CITY PROJ. NO.
PRE-DMP	PRE-2000	
A	2017	4553.84
B	2020	4553.90
C	THIS APPLICATION	TBD
D	FUTURE	NA
E	FUTURE	NA

REVISIONS TO DIP SEALED 5/23/19
D.I.P. - AMENDMENT #1 UPDATES THE DIP DATED 5/23/19
AND MODIFICATIONS ARE REFLECTED WITH REVISION
CLOUDS AND LABELS. REVISION DIP MODIFICATIONS
ARE SHOWN IN RED.

BASIN	STORM DRAIN NO.	PIPE DIAMETER (in)	FLOW RATE (cfs)	CONSTRUCTION PHASE
150	1	24	10	E
100	1	36	82	E
100	2	48	71	E
100	3	48	71	E
100	4	36	51	E
100	5	36	51	E
100	6	36	51	E
100	7	36	51	E
100	8	36	51	E
100	9	36	30	E
300	1	42	120	A
300	2	42	113	A
300	3 a-b	42	94	A
300	4	36	70	A
300	5	30	28	C
300	6 a-b	30 24	14	B C
300	7 a-e	30	24	B
300	7 f-h	30	24	C
300	8	30 30	42	C C
300	9	24	14	D
300	10	24	14	D
300	11	24	14	D
400	1	24	15	PRE- DMP
400	2	18	7	PRE- DMP
400	3	18	8	PRE- DMP
500	1	42	123	PRE- DMP
500	2	42	85	PRE- DMP
500	3 a-b	42	75	PRE- DMP
500	4	60	75	B
500	5	60	58	B B
500	6	60	51	C
500	7	60	51	C
500	8	60	51	C B
500	9	48	8	C
500	10 a-b	36-30	17	B
500	11	24	10	B/E
500	12	36	24	A
500	13	36	22	A
500	14	36	22	A
500	15	36	22	A
500	16	36	14	A
500	17	36	10	A
500	18	24	10	A

PHASE	DESIGNATION
PRE-DMP	
A	
B	
C	
D	
E	

LEGEND	
DRAINAGE BASIN BOUNDARY PER DMP	
DRAINAGE BASIN BOUNDARY PER DMP	
EXISTING STORM DRAIN LINE - PUBLIC	
EXISTING STORM DRAIN LINE - PRIVATE	
PROPOSED STORM DRAIN LINE - PUBLIC	
PROPOSED STORM DRAIN LINE - PRIVATE	
FUTURE STORM DRAIN LINE - PUBLIC	
FUTURE STORM DRAIN LINE - PRIVATE	
REMOVE STORM DRAIN LINE - PRIVATE	
REMOVE STORM DRAIN LINE - PRIVATE (FUTURE PHASE)	
PHASE B LIMITS	
EXISTING FIRST FLUSH FACILITY	

AP-# ANALYSIS POINT PER WINROCK TOWN CENTER DMP
PREPARED BY ISAACSON&ARFMAN
DATED 6/26/15

Designed By:
HUITT-ZOLIARS
Huitt-Zoliars, Inc. Rio Rancho
333 Rio Rancho Drive NE, Suite 101
Rio Rancho, New Mexico 87124
Phone (505) 892-5141 Fax (505) 892-3259


WINROCK TOWN CENTER D.I.P. - AMENDMENT NO. 1			
TITLE: BASIN MAP AND ULTIMATE STORM DRAIN NETWORK			
Design Review Committee	City Engineer	Ms./Day/Yr.	Ms./Day/Yr.
Last Update			
City Project No.	Zone Map No.	Sheet	Of
J-19-Z			EXHIBIT 1

AS BUILT INFORMATION			
CONTRACTOR	WORK BY	DATE	DATE
INSPECTOR	INSPECTED BY	DATE	DATE
ACCEPTANCE BY	ACCEPTANCE BY	DATE	DATE
VERIFICATION BY	VERIFICATION BY	DATE	DATE
MICRO-FILM INFORMATION			
RECORDED BY	RECORDED BY	DATE	DATE
BENCH MARKS			
FOUND MONUMENT "20_H18"	STANDARD 3 1/4" ALUMINUM DISC (FOUND IN PLACE)	DATE	DATE
SURVEY INFORMATION			
FIELD NOTES	BY	DATE	DATE
NO.	NO.	NO.	NO.
ENGINEER'S SEAL			
NO.	DATE	REVISIONS	BY
DESIGNED BY: KB	DATE: December 19, 2021	DESIGN	DATE: December 19, 2021
DRAWN BY: LT	DATE: December 19, 2021		DATE: December 19, 2021
DWG NAME: DRAINAGE EXHIBIT 1 SUBMITTAL	DATE: December 19, 2021		DATE: December 19, 2021
CHECKED BY: SE	DATE: December 19, 2021		DATE: December 19, 2021


Plotted: 1/17/2022 4:13:59 PM, By:Edwards, Scott
H:\proj\R313479.01 - Winrock Town Center Road EUS Design\05.13 Drainage\05.13.3 Report\Exhibit\DRAINAGE EXHIBIT
Last Saved: 1/17/2022 3:58:27 PM, Last Saved By: Edwards, Scott



STORM DRAIN AP-B 400 & 500

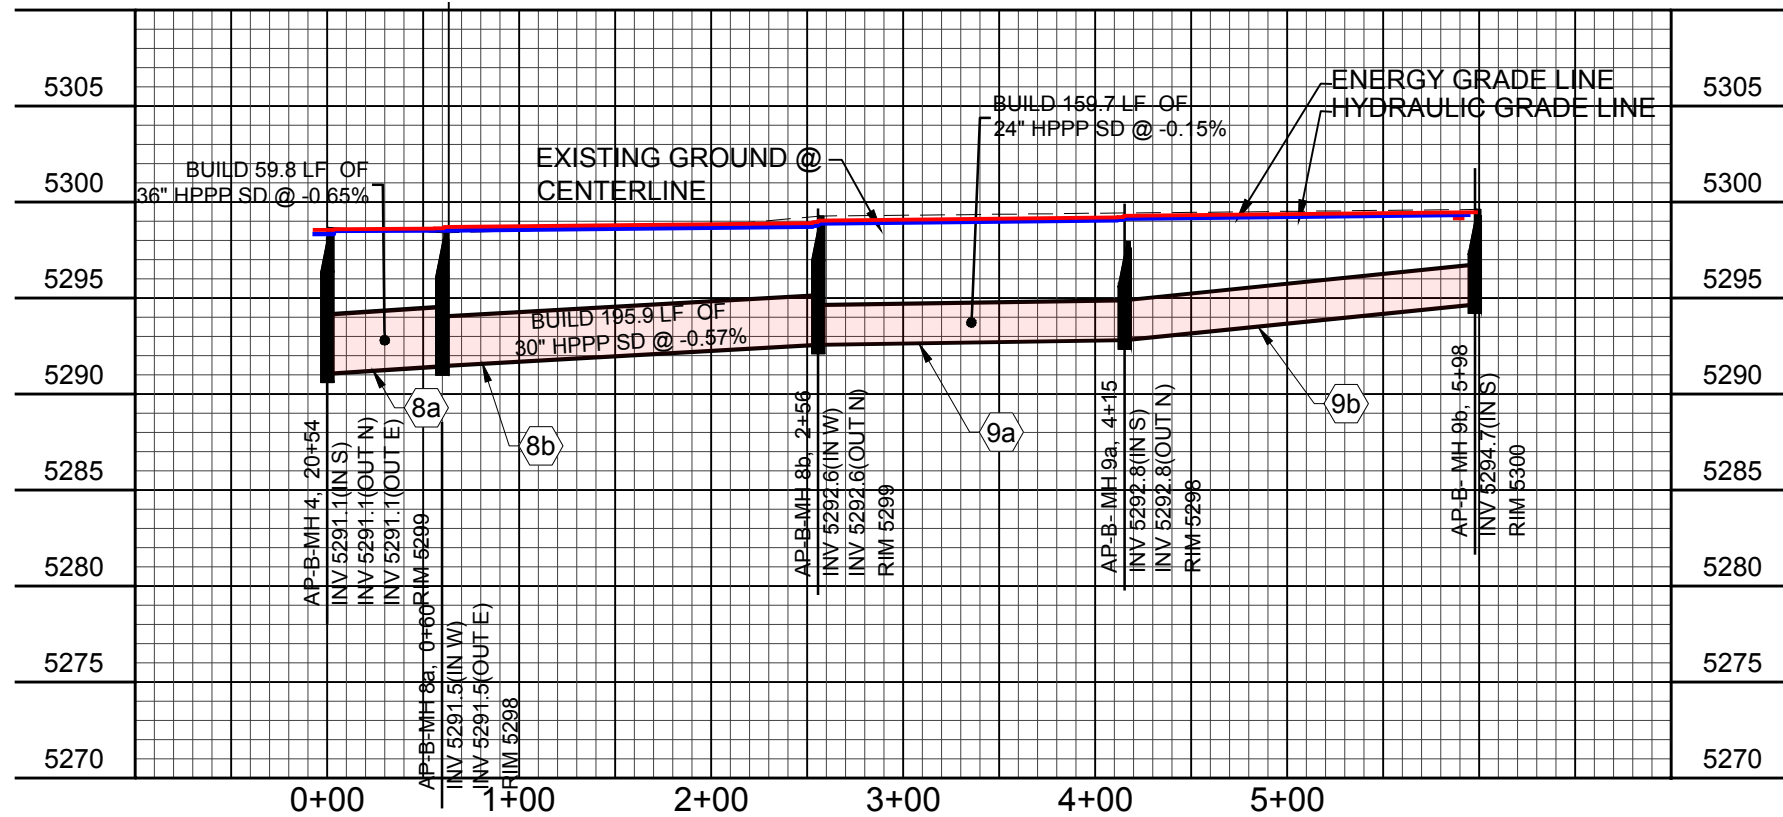

PROFILE VIEW: STORM DRAIN AP-B 400

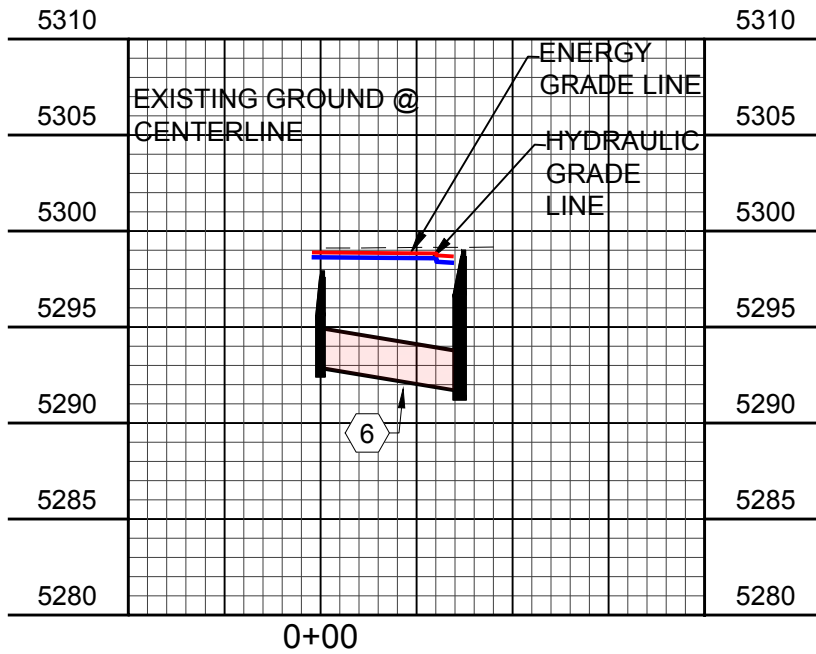

PROFILE VIEW: STORM DRAIN AP-B 500

STORM CAD OUTPUT

Label	Start Node	Stop Node	Diameter (in)	Length (ft)	Allowable Flow (cfs)	Velocity (ft/s)	Invert (Start) (ft)	Invert (Stop) (ft)	Elevation Ground (Start) (ft)	Elevation Ground (Stop) (ft)	Hydraulic Grade Line (In) (ft)	Hydraulic Grade Line (Out) (ft)	Energy Grade Line (In) (ft)	Energy Grade Line (Out) (ft)
LINE 8A	MH 8A	MH 4	36.0	59.8	17.0	3.46	5,291.49	5,291.10	5,298.68	5,298.50	5,298.50	5,298.48	5,298.59	5,298.57
LINE 8B	MH 8B	MH 8A	30.0	196.0	17.0	3.46	5,292.60	5,291.49	5,299.20	5,298.68	5,298.69	5,298.50	5,298.88	5,298.68
LINE 9A	MH 9A	MH 8B	24.0	159.0	9.5	3.02	5,293.20	5,292.60	5,299.18	5,299.20	5,299.03	5,298.86	5,299.17	5,299.00
LINE 9B	MH 9B	MH 9A	24.0	183.0	9.5	3.02	5,294.70	5,293.20	5,300.00	5,299.18	5,299.30	5,299.11	5,299.45	5,299.29

Label	Start Node	Stop Node	Diameter (in)	Length (ft)	Flow (cfs)	Velocity (ft/s)	Invert (Start) (ft)	Invert (Stop) (ft)	Elevation Ground (Start) (ft)	Elevation Ground (Stop) (ft)	Hydraulic Grade Line (In) (ft)	Hydraulic Grade Line (Out) (ft)	Energy Grade Line (In) (ft)	Energy Grade Line (Out) (ft)
LINE 6	MH 6	MH 5	60.0	46.0	24.0	9.2	5291.5	5291.0	5298.4	5297.4	5294.2	5294.3	5294.3	5294.3
Line 6A	MH 6a	MH 6	24.0	120.0	24.0	11.1	5292.9	5291.5	5299.0	5298.4	5294.6	5293.8	5296.0	5294.3
Line 6B	INLET 6b	MH 6a	24.0	71.0	24.0	7.6	5293.5	5292.9	5300.0	5299.0	5296.6	5296.1	5297.5	5296.7

AS BUILT INFORMATION				BENCH MARKS				SURVEY INFORMATION				ENGINEER'S SEAL			
CONTRACTOR	DATE	WORK BY	DATE	FOUND MONUMENT "20_H18"	DATE	FIELD NOTES	NO.	NO.	DATE	BY	REMARKS	BY	DATE	REMARKS	BY
INSPECTOR'S	DATE	ACCEPTANCE BY	DATE	STANDARD 3 1/4" ALUMINUM DISC (FOUND IN PLACE)											
VERIFICATION BY	DATE	VERIFICATION BY	DATE	NEW MEXICO STATE PLANE COORDINATES (CENTRAL ZONE-N.A.D. 1983)											
DRAWN BY	DATE	DRAWN BY	DATE	E=1,493,154.978											
MICRO-FILM INFORMATION				PUBLISHED E=5283.22 (NAD 1988)				DESIGNED BY: KB				DATE: December 19, 2021			
RECORDED BY				GROUND TO GRID FACTOR=0.99961580				DRAWN BY: LT				DATE: December 19, 2021			
NO.				DELTA ALPHA ANGLE=0°11'00.11"				DWG NAME: DRAINAGE EXHIBIT 2-9.dwg PROJ #:				R313479.01			
								CHECKED BY: SE				DATE: December 19, 2021			

Designed By:

HUITT-ZOLIARS

Huitt-Zoliars, Inc. Rio Rancho
333 Rio Rancho Drive NE, Suite 101
Rio Rancho, New Mexico 87124
Phone (505) 892-5141 Fax (505) 892-3259



WINROCK TOWN CENTER
PHASE C INFRASTRUCTURE IMPROVEMENTS

TITLE: **STORM DRAIN AP-B 400 & 500**

Design	Review	Committee	City	Engineer	Mo./Day/Yr.	Mo./Day/Yr.

City	Project No.	Zone	Map No.	Sheet	Of
	-		J-19-Z		


EXHIBIT 4

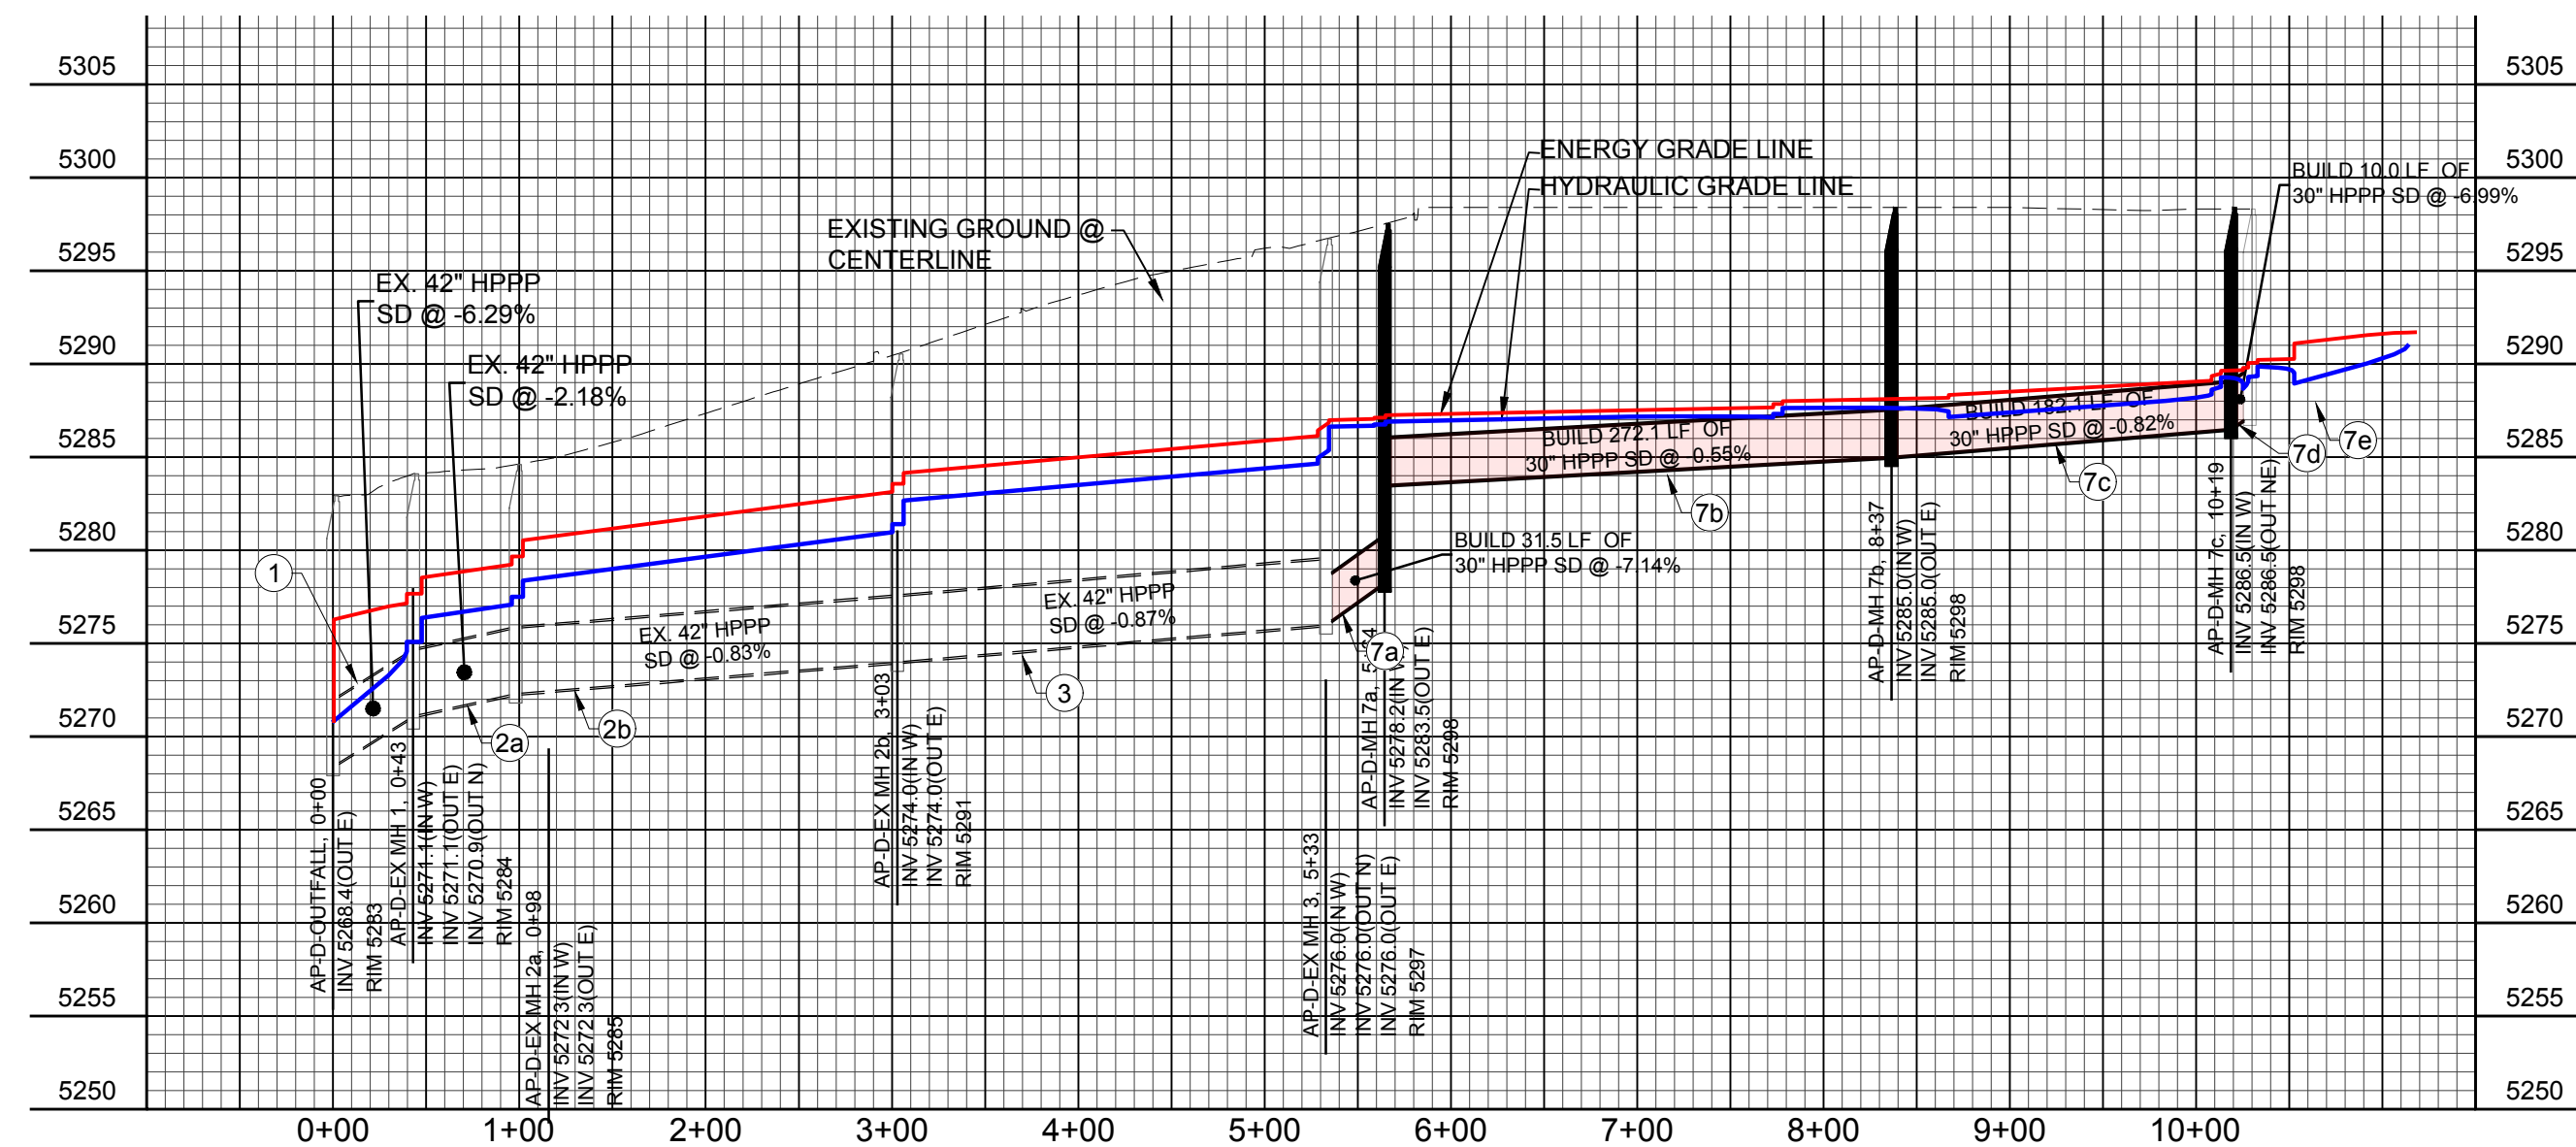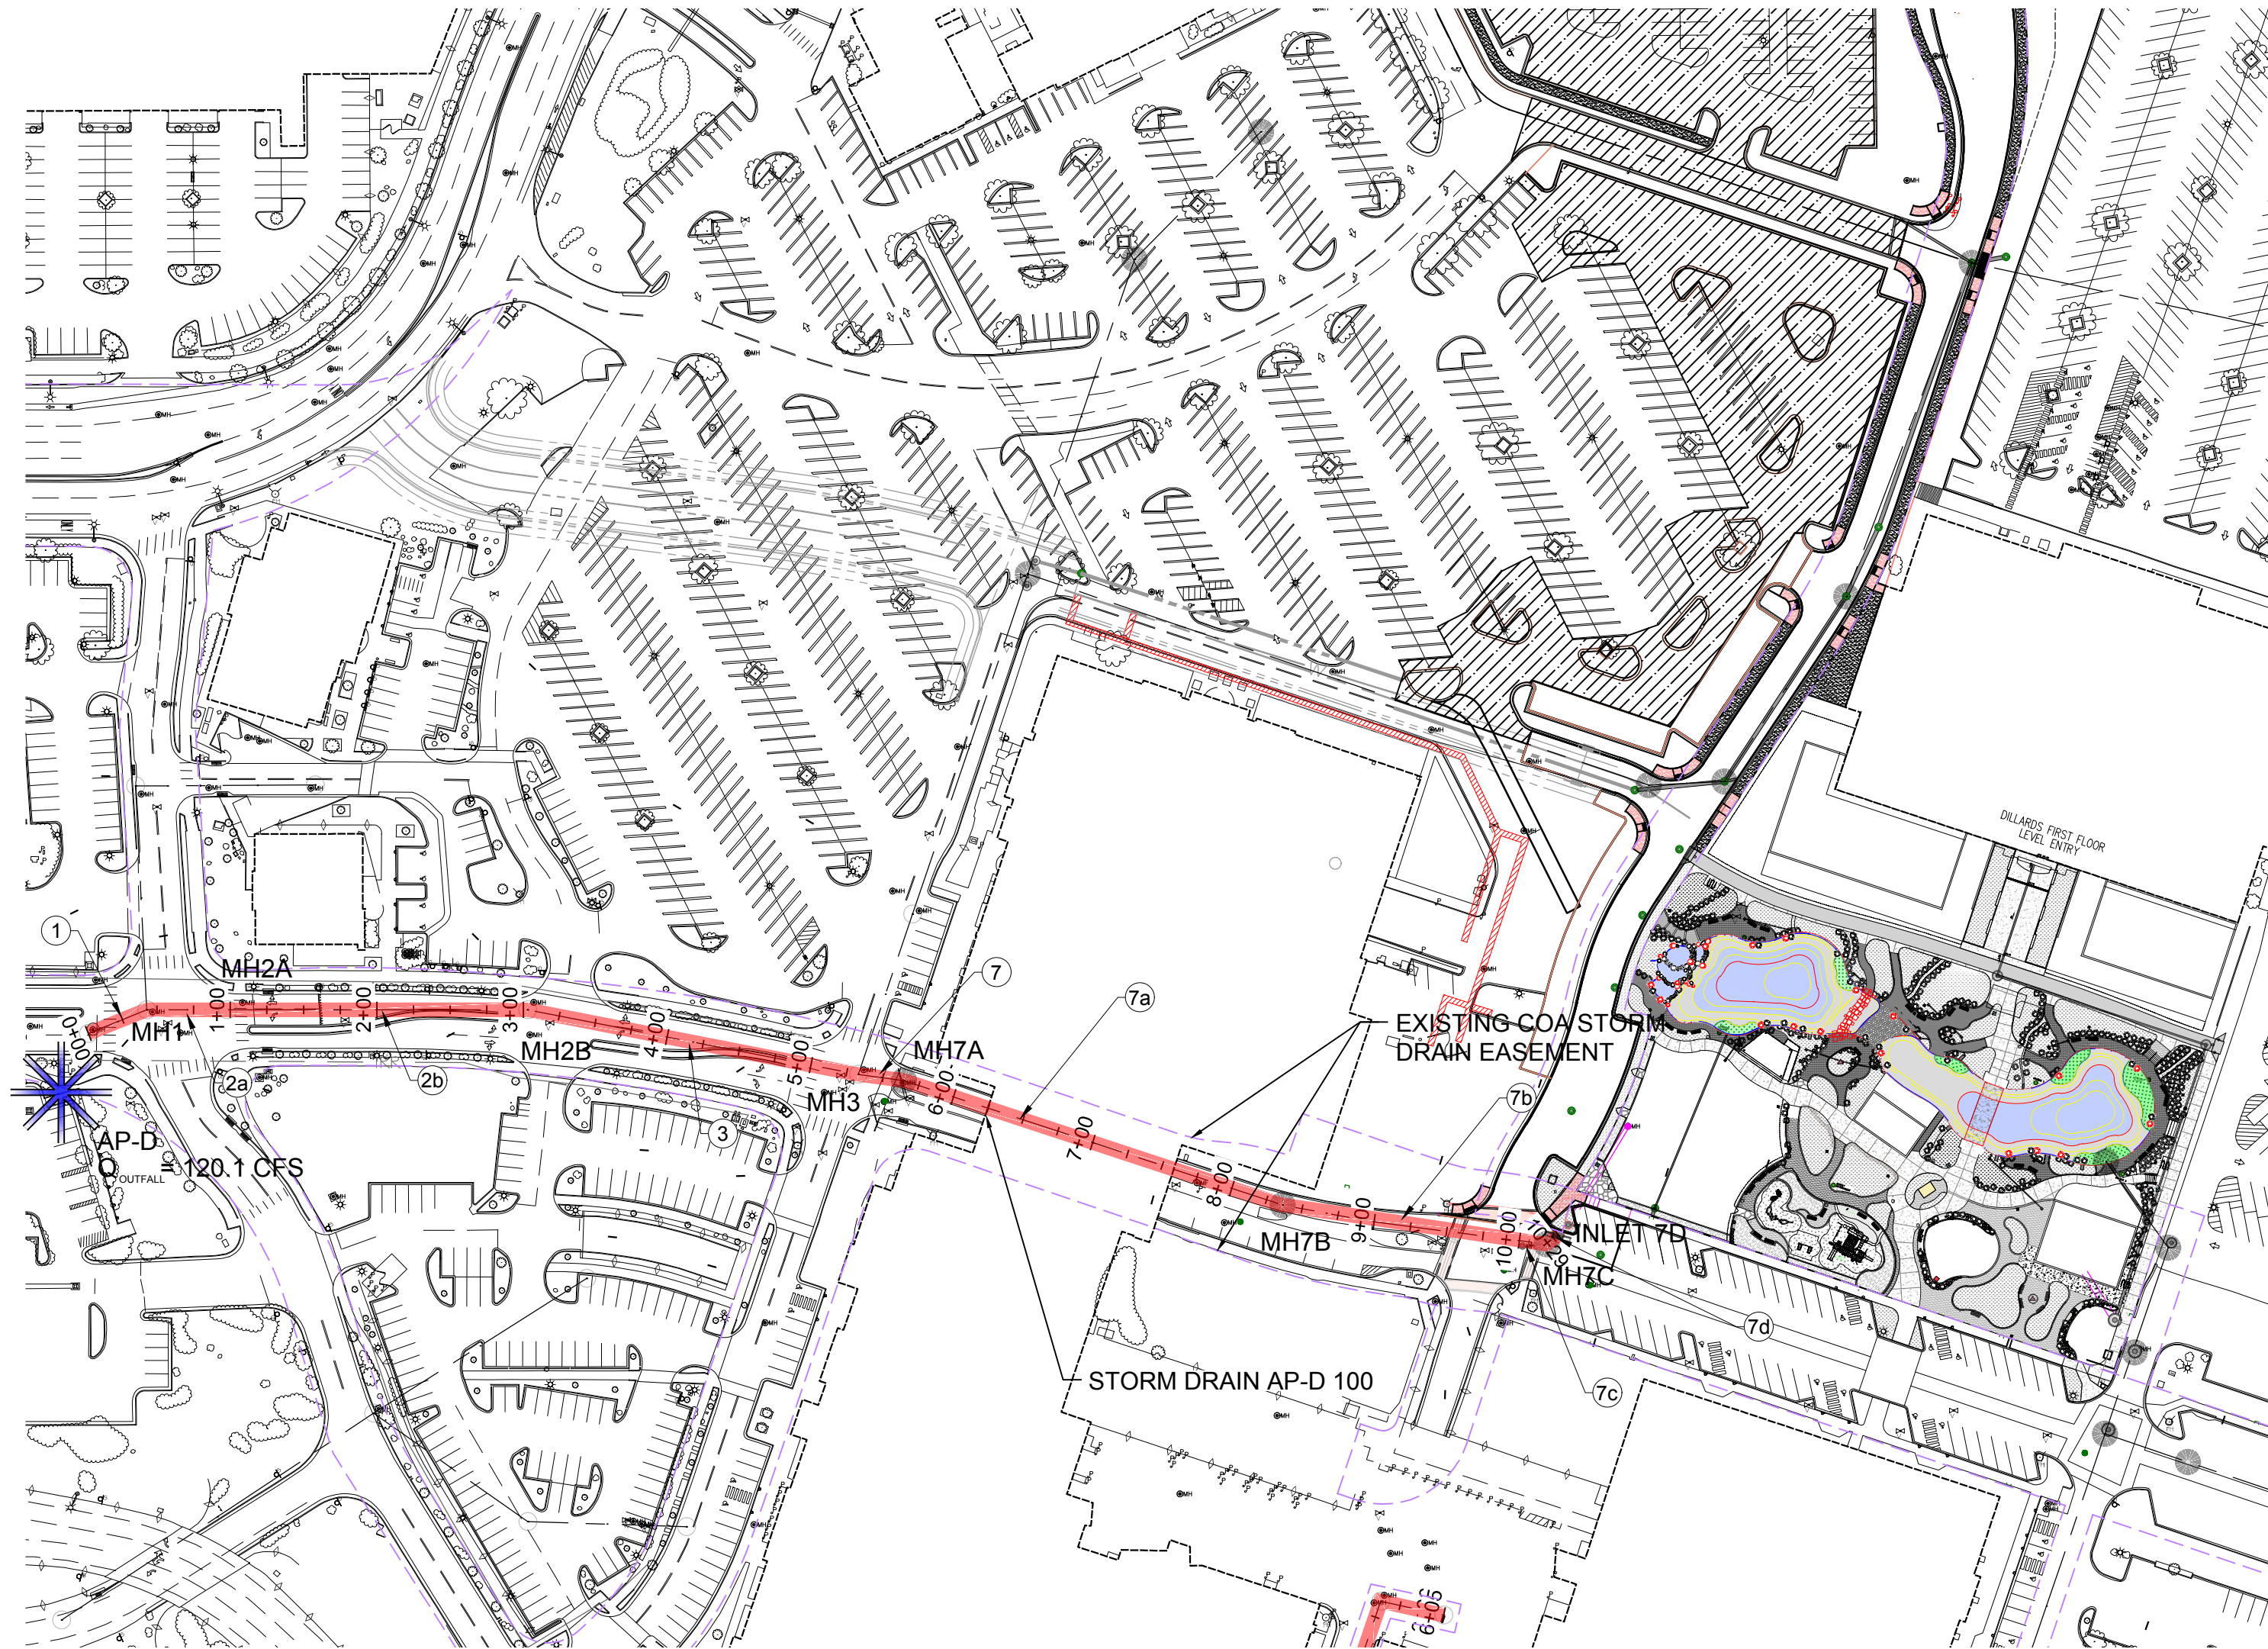

Label	Start Node	Stop Node	Diameter (in)	Length (ft)	Flow (cfs)	Velocity (ft/s)	Invert (Start) (ft)	Invert (Stop) (ft)	Elevation Ground (Start) (ft)	Elevation Ground (Stop) (ft)	Hydraulic Grade Line (In) (ft)	Hydraulic Grade Line (Out) (ft)	Energy Grade Line (In) (ft)	Energy Grade Line (Out) (ft)
LINE 1	MH 1	AP-D	42	42.9	120.1	25.98	5271.1	5268.4	5284.1	5282.94	5274.36	5270.63	5277.52	(N/A)
LINE 2A	MH 2A	MH 1	42	55.4	113.4	11.92	5272.3	5271.1	5284.59	5284.1	5276.91	5276.19	5279.56	5277.52
LINE 2B	MH 2	MH 2A	42	204.6	113.4	11.92	5274	5272.3	5290.53	5284.59	5280.9	5278.24	5283.55	5279.56
LINE 3	EX MH 12	MH 2	42	230.1	93.8	9.88	5276	5274	5296.69	5290.53	5284.69	5282.63	5286.51	5283.55
LINE 7A	MH 7A	EX MH 12	24	31.4	23.5	7.89	5283.4	5283.18	5296.91	5296.69	5286.56	5286.34	5287.72	5286.92
LINE 7B	MH 7B	MH 7A	24	213.5	23.5	7.48	5285	5283.5	5297.26	5296.91	5288.56	5287.2	5289.61	5287.72
LINE 7C	MH 7C	MH 7B	24	225.4	23.5	7.48	5286.5	5285	5295.3	5297.26	5290.52	5289.08	5291.57	5289.61
LINE 7D	MH 7D	MH 7C	24	28.2	23.5	3.73	5287.2	5286.5	5294.87	5295.3	5291.61	5291.58	5291.87	5291.7

CENTER										IMPROVEMENTS									
P-D 100																			
Mo./Day/Yr.		Mo./Day/Yr.		Mo./Day/Yr.		Mo./Day/Yr.		Mo./Day/Yr.		Mo./Day/Yr.		Mo./Day/Yr.		Mo./Day/Yr.		Mo./Day/Yr.		Mo./Day/Yr.	
No.		Sheet		Of		EXHIBIT 5													

Plotted: 1/17/2022 4:18:44 PM, By:Edwards, Scott
2:30:00 R313479.01 - Winrock Town Center Road E05 Drainage05.13.3 Report/Exhibit/Drainage Exhibit
Last Saved: 1/17/2022 4:17:46 PM, Settings

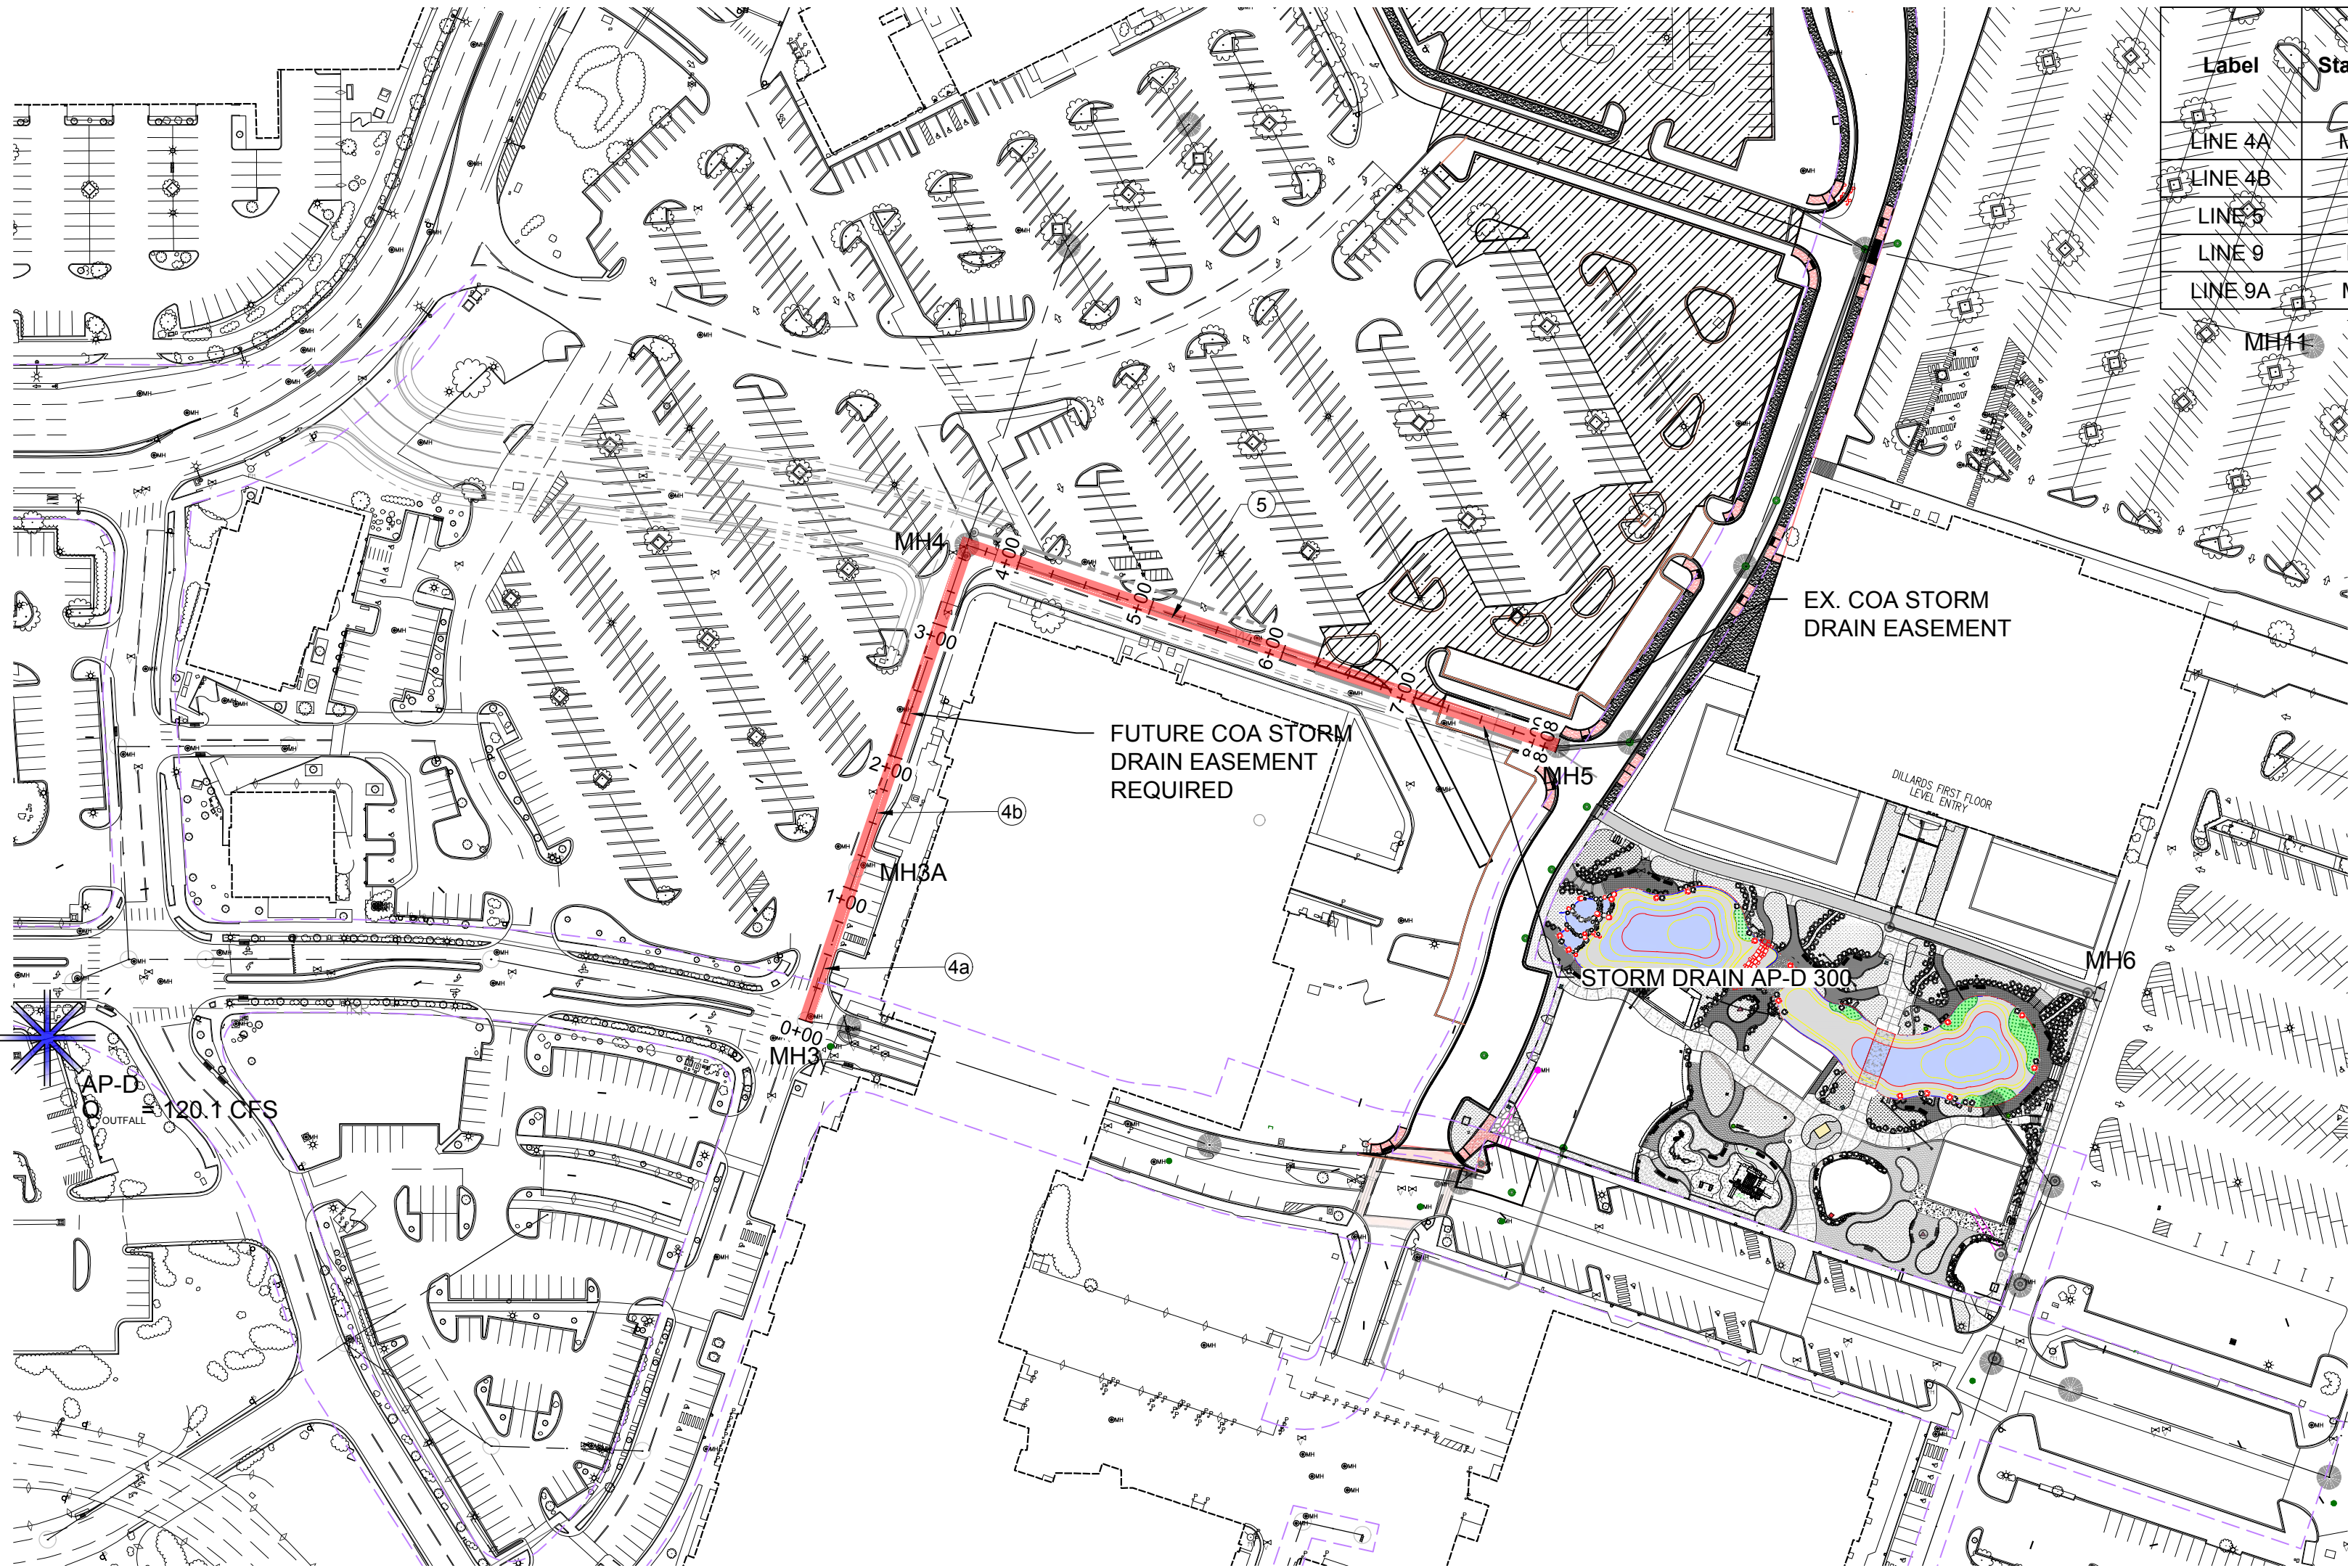


STORM DRAIN AP-D 300

STORM CAD OUTPUT

Label	Start Node	Stop Node	Diameter (in)	Length (ft)	Flow (cfs)	Velocity (ft/s)	Invert (Start) (ft)	Invert (Stop) (ft)	Elevation Ground (Start) (ft)	Elevation Ground (Stop) (ft)	Hydraulic Grade Line (In) (ft)	Hydraulic Grade Line (Out) (ft)	Energy Grade Line (In) (ft)	Energy Grade Line (Out) (ft)
LINE 4A	MH 4A	EX MH 12	36	118.6	70.3	9.95	5278.25	5276	5291.13	5288.62	5294.74	5296.06	5289.29	5287.7
LINE 4B	MH 4	MH 4A	36	242	70.3	9.95	5283	5278.25	5288.62	5286.92	5296.06	5296.69	5286.77	5286
LINE 5	MH 5	MH 4	30	447.6	28	5.7	5288.2	5283	5292.79	5291.26	5298	5294.74	5292.19	5290.95
LINE 9	MH 9	MH 5	24	361	28	13.03	5294	5288.2	5297.44	5293.02	5303	5298	5295.83	5292.28
LINE 9A	MH 11	MH 9	24	424.3	14	8.03	5296.92	5294	5298.87	5297.57	5303.8	5303	5298.27	5297.39


AS BUILT INFORMATION		BENCH MARKS		SURVEY INFORMATION		ENGINEER'S SEAL		REVISIONS		DESIGNED BY: KB		DRAWN BY: LT		CHECKED BY: SE	
CONTRACTOR	DATE	FOUND MONUMENT "20_H18"	DATE	NO.	BY	NO.	DATE	NO.	DATE	REMARKS	BY	NO.	DATE	REMARKS	BY
WORK BY	DATE	STANDARD 3 1/4" ALUMINUM DISC (FOUND IN PLACE)	DATE												
INSPECTOR'S	DATE	NEW MEXICO STATE PLANE COORDINATES (CENTRAL ZONE-N.A.D. 1983)	DATE												
ACCEPTANCE BY	DATE	N=1,483,154.978	DATE												
VERIFICATION BY	DATE	E=1,545,048.210	DATE												
DRAWING NO.	DATE	PUBLISHED EL=5283.22 (NAD 1988)	DATE												
MICRO-FILM INFORMATION		GROUND TO GRID FACTOR=0.999661580													
RECORDED BY	DATE	DELTA ALPHA ANGLE=0°11'00.11"													
NO.															

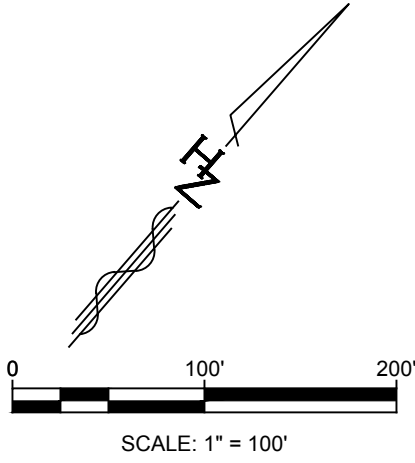


Designed By:
HUITT-ZOLIARS
Huitt-Zollars, Inc. Rio Rancho
333 Rio Rancho Drive NE, Suite 101
Rio Rancho, New Mexico 87124
Phone (505) 892-5141 Fax (505) 892-3259

WINROCK TOWN CENTER PHASE C INFRASTRUCTURE IMPROVEMENTS			
TITLE: STORM DRAIN AP-D 300			
Design Review Committee	City Engineer	Ms./Day/Yr.	
		Last Update	
City Project No.	Zone Map No.	Sheet	Of
-	J-19-Z		EXHIBIT 6


PROFILE VIEW: STORM DRAIN AP-D 300

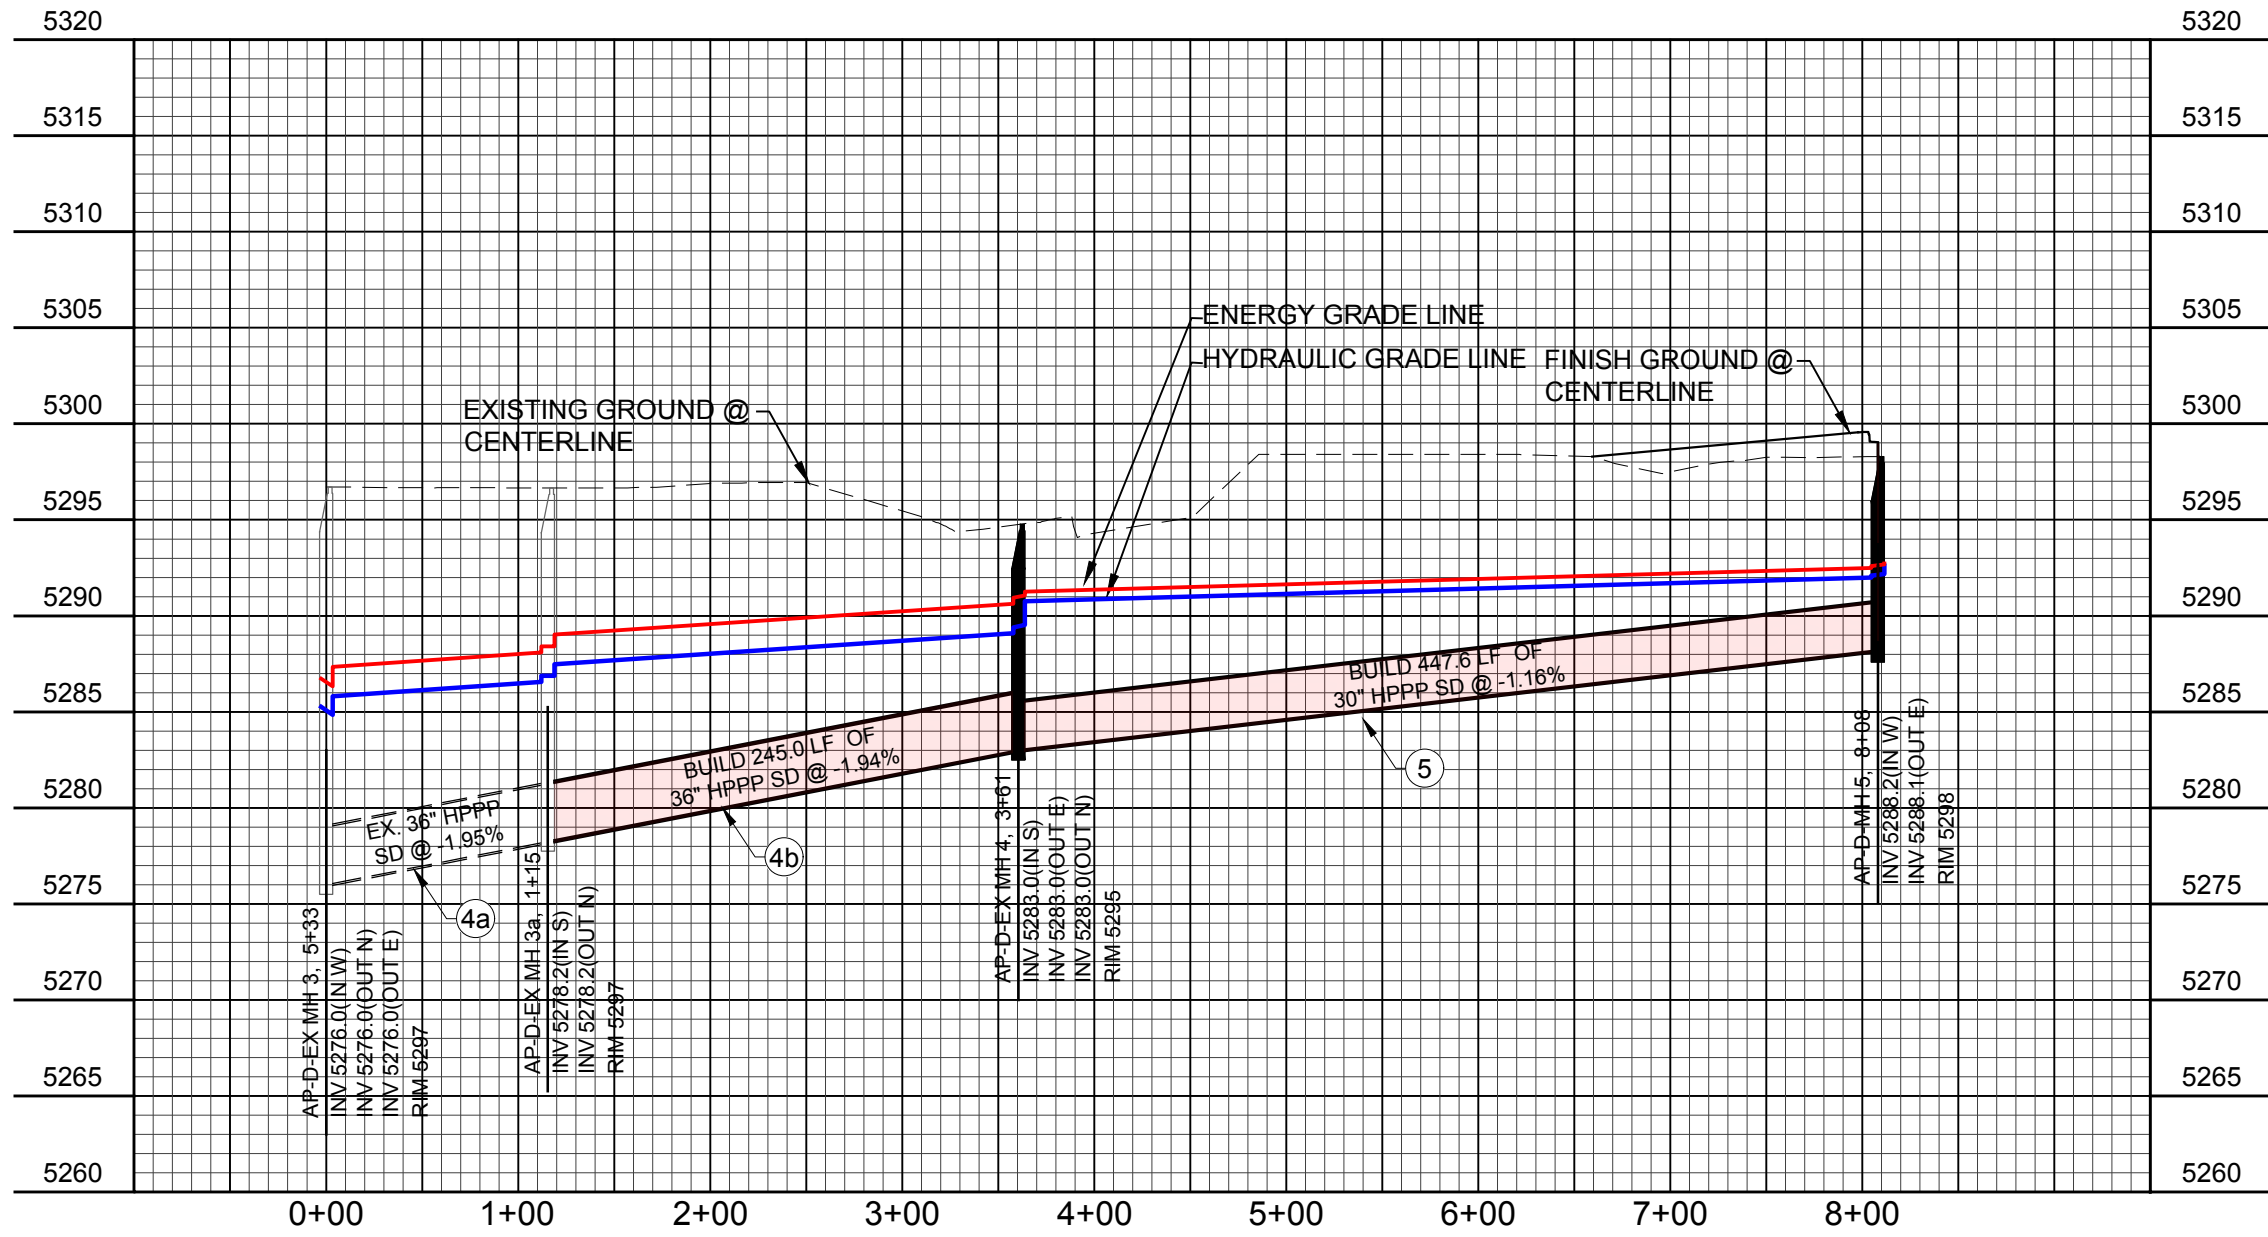

Plotted: 12/20/2021 9:15:48 PM, By: Edings, Scott
2:91081R313479.01 - Winrock Town Center Road E05 Design05.13 Drainage05.13.3 Report/Exhibit/Drainage EXHIBIT
Last Saved: 12/20/2021 5:11:10 PM, sddings

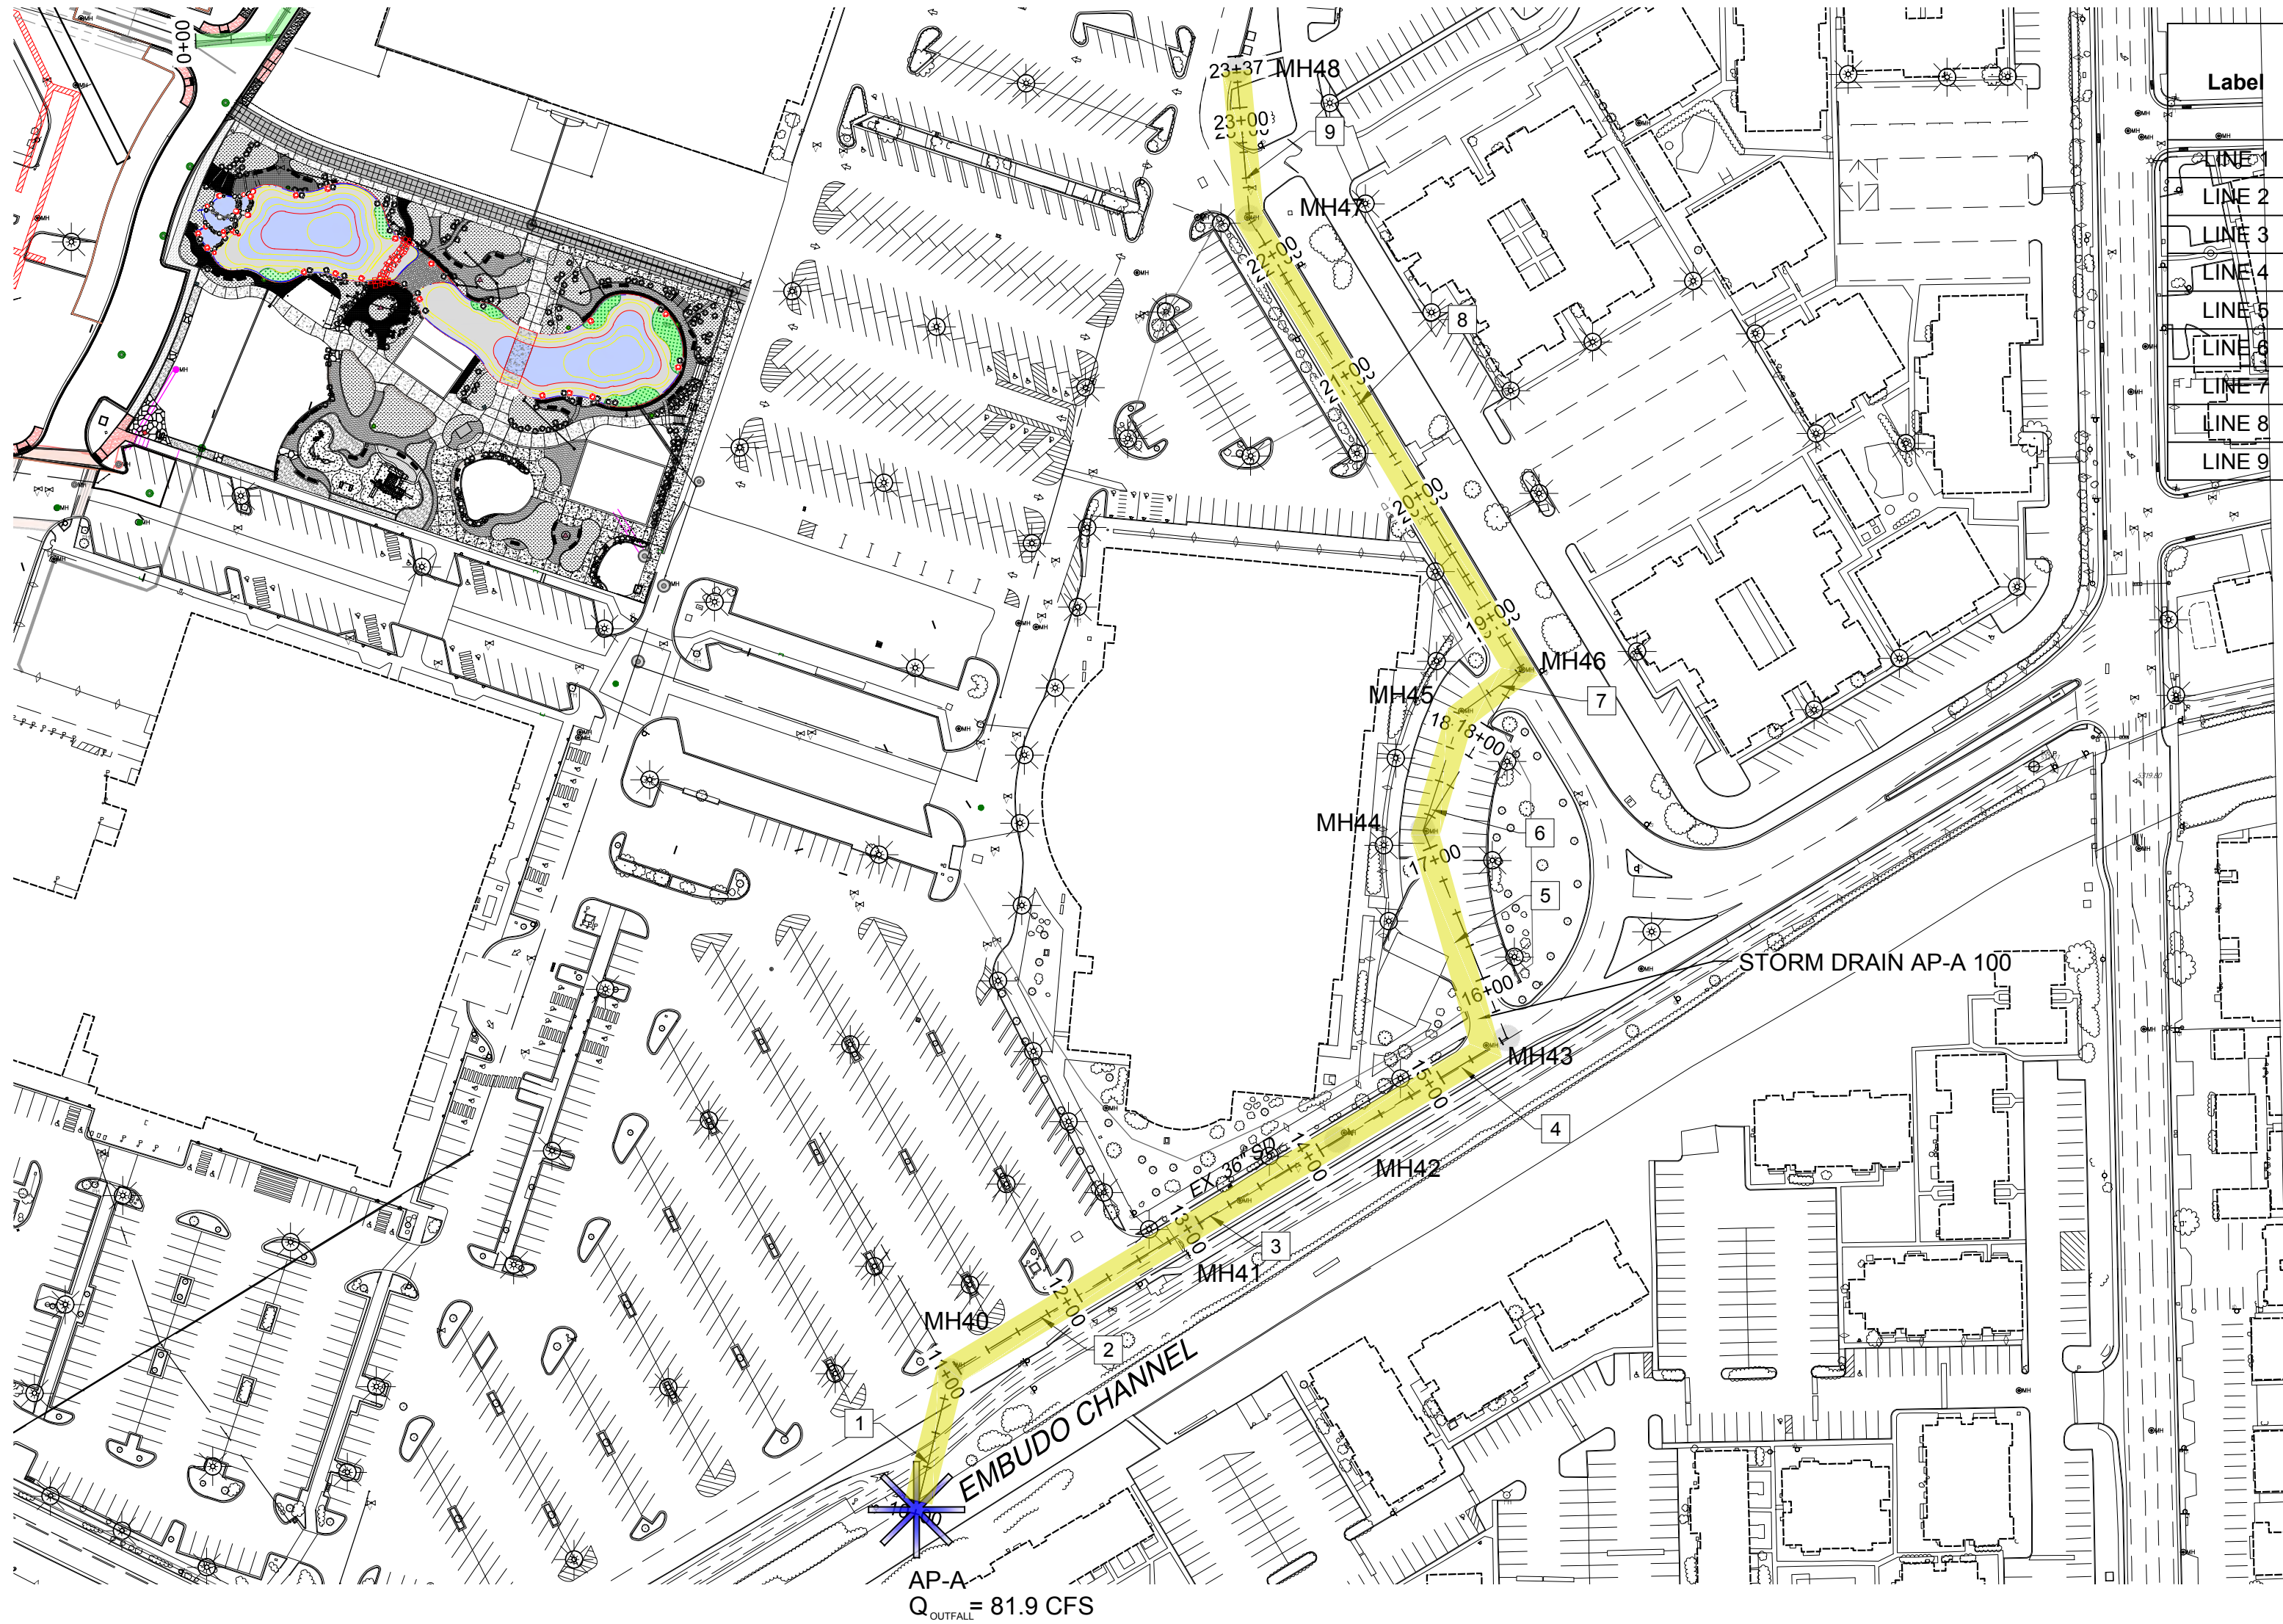

STORM DRAIN AP-A 100 EXISTING CONDITIONS

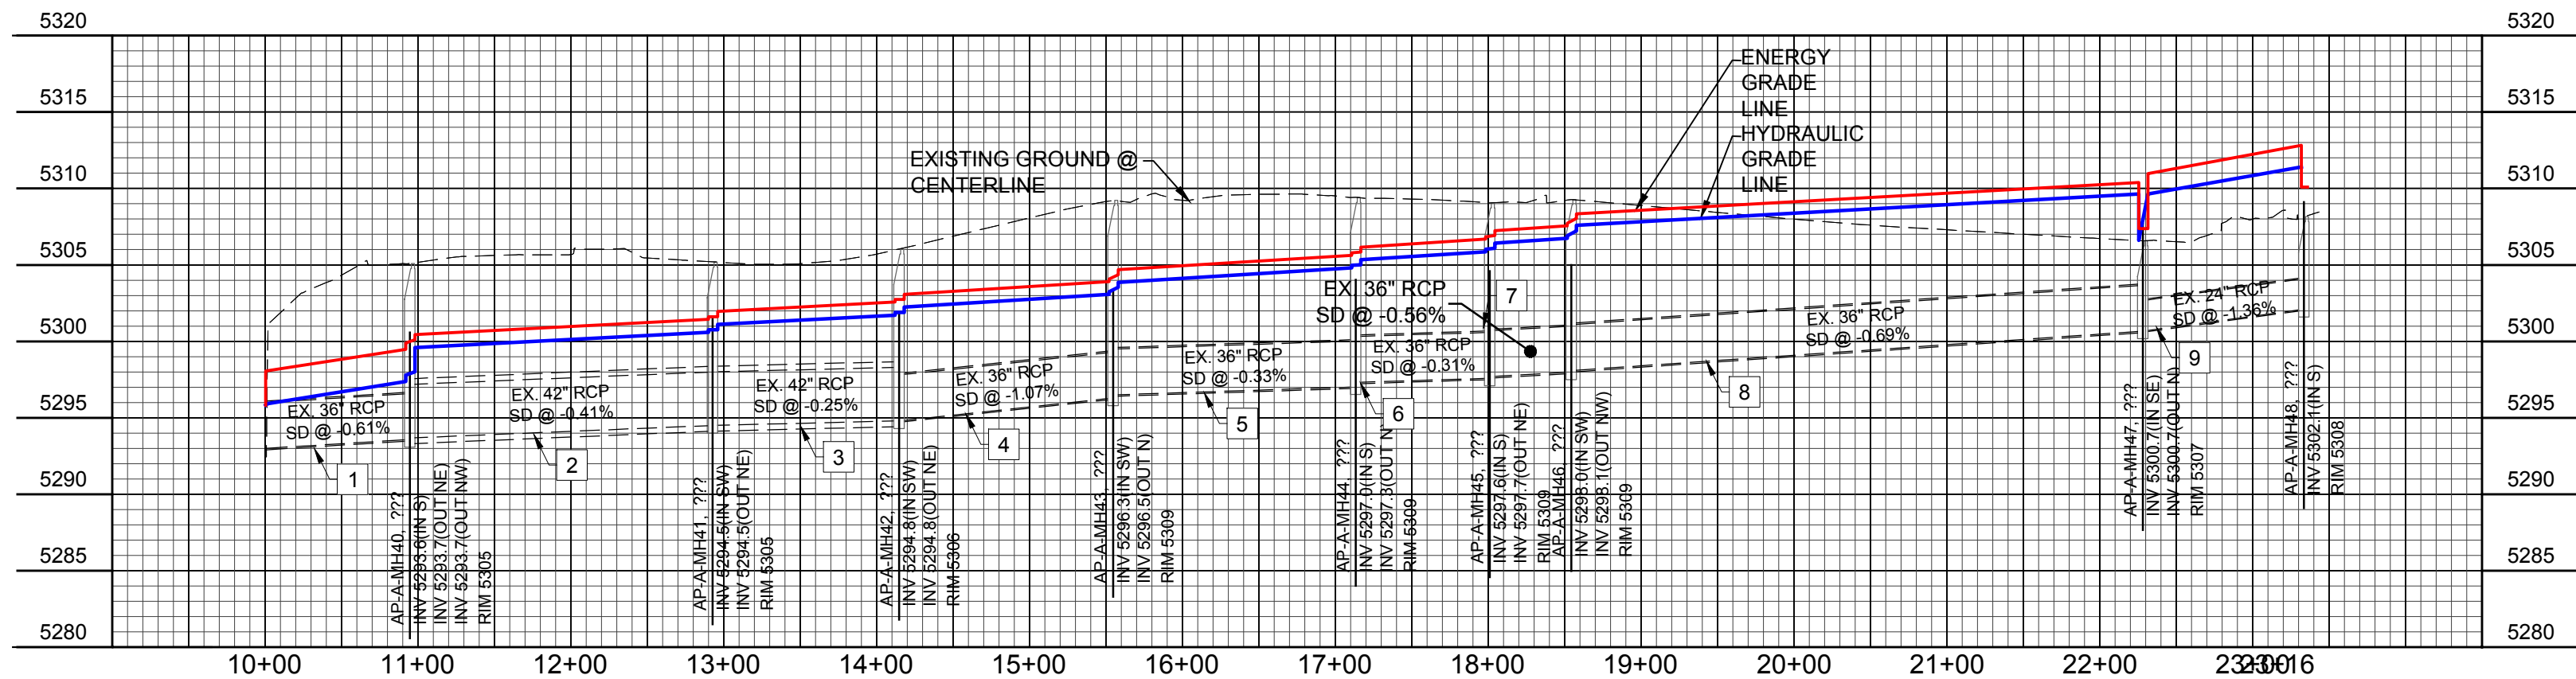


PROFILE VIEW: STORM DRAIN AP-A 100

STORM CAD OUTPUT

Label	Start Node	Stop Node	Diameter (in)	Length (ft)	Flow (cfs)	Velocity (ft/s)	Invert (Start) (ft)	Invert (Stop) (ft)	Elevation Ground (Start) (ft)	Elevation Ground (Stop) (ft)	Hydraulic Grade Line (In) (ft)	Hydraulic Grade Line (Out) (ft)	Energy Grade Line (In) (ft)	Energy Grade Line (Out) (ft)
LINE 1	MH 40	AP-A	36.0	94.6	81.9	11.59	5,293.58	5,293.00	5,305.13	5,302.00	5,297.34	5,295.79	5,299.42	5,298.01
LINE 2	MH 41	MH 40	42.0	198.0	71.4	7.42	5,294.50	5,293.58	5,305.55	5,305.13	5,300.54	5,299.54	5,301.40	5,300.40
LINE 3	MH 42	MH 41	42.0	122.0	71.4	7.42	5,295.00	5,294.50	5,306.53	5,305.55	5,301.67	5,301.06	5,302.53	5,301.91
LINE 4	MH 43	MH 42	36.0	140.0	51.4	7.27	5,296.30	5,295.00	5,308.94	5,306.53	5,303.04	5,302.20	5,303.86	5,303.03
LINE 5	MH 44	MH 43	36.0	158.7	51.4	7.27	5,297.02	5,296.30	5,309.32	5,308.94	5,304.76	5,303.82	5,305.58	5,304.64
LINE 6	MH 45	MH 44	36.0	87.6	51.4	7.27	5,297.59	5,297.02	5,309.34	5,309.32	5,305.82	5,305.30	5,306.64	5,306.12
LINE 7	MH 46	MH 45	36.0	53.4	51.4	7.27	5,298.09	5,297.59	5,309.44	5,309.34	5,306.70	5,306.38	5,307.52	5,307.20
LINE 8	MH 47	MH 46	36.0	373.8	49.4	6.99	5,300.67	5,298.09	5,306.57	5,309.44	5,309.59	5,307.54	5,310.35	5,308.30
LINE 9	MH 48	MH 47	24.0	105.3	30.1	9.58	5,302.10	5,300.67	5,308.62	5,306.57	5,311.36	5,309.49	5,312.78	5,310.92

AS BUILT INFORMATION		BENCH MARKS		SURVEY INFORMATION		ENGINEER'S SEAL		REVISIONS		DESIGNED BY: KB		DRAWN BY: LT		CHECKED BY: SE	
CONTRACTOR	DATE	FOUND MONUMENT "20_H18"	DATE	NO.	BY	NO.	DATE	NO.	DATE	REMARKS	BY	DATE	DATE	DATE	DATE
WORK BY	DATE	STANDARD 3 1/4" ALUMINUM DISC (FOUND IN PLACE)	DATE												
INSPECTOR'S	DATE	NEW MEXICO STATE PLANE COORDINATES (CENTRAL ZONE-NAD 1983)	DATE												
ACCEPTANCE BY	DATE	N=1,483,154.978	DATE												
VERIFICATION BY	DATE	E=1,545,048.210	DATE												
DRAWN BY	DATE	PUBLISHED EL=5283.22 (NAD 1988)	DATE												
PROJ. NO.	DATE	GROUND TO GRID FACTOR=0.999661680	DATE												
MICRO-FILM INFORMATION		DELTA ALPHA ANGLE=0°11'00.11"													
RECORDED BY		NO.													

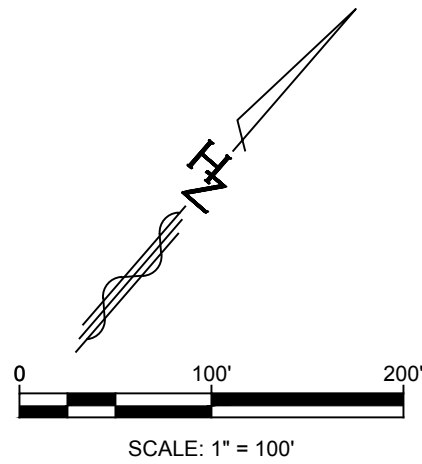

Designed By:
HUITT-ZOLIARS
Huitt-Zollars, Inc. Rio Rancho
333 Rio Rancho Drive NE, Suite 101
Rio Rancho, New Mexico 87124
Phone (505) 882-5141 Fax (505) 892-3259

WINROCK TOWN CENTER PHASE C INFRASTRUCTURE IMPROVEMENTS			
TITLE: STORM DRAIN AP-A 100 EX. CONDITIONS			
Design Review Committee	City Engineer	Ms./Day/Yr.	
		Ms./Day/Yr.	
City Project No.	Zone Map No.	Sheet	Of
-	J-19-Z		EXHIBIT 8

City Project No.	Zone Map No.	Sheet	Of
-	J-19-Z		EXHIBIT 9

DECORATIVE PONDS			
LAND TREATMENT AREAS			
Area	Sq. Ft.	%	Acres
Total	82903		
Isolated	4126		
Contributory	78777		1.81
concrete	7800	16.7%	0.30
roof	5328		
landscape	65649	83.3%	1.51
		100.00%	1.81

EXHIBIT 10.1

PONDS DRAINAGE AREA/ AREA = 1.81 ac.

DRAINAGE ZONE 3

PRECIPITATION: 360 = 2.60 in.
 1140 = 3.10 in.
 10day = 4.90 in.

EXCESS PRECIPITATION:

PEAK DISCHARGE:

TREATMENT A	0.66 in.	1.87	cfs/ac.
TREATMENT B	0.92 in.	2.60	cfs/ac.
TREATMENT C	1.29 in.	3.45	cfs/ac.
TREATMENT D	2.36 in.	5.02	cfs/ac.

EXISTING CONDITIONS:

AREA

TREATMENT A	0.00 ac.
TREATMENT B	0.00 ac.
TREATMENT C	0.00 ac.
TREATMENT D	1.81 ac.

PROPOSED CONDITIONS:

AREA

TREATMENT A	0.00 ac.
TREATMENT B	0.76 ac.
TREATMENT C	0.76 ac.
TREATMENT D	0.30 ac.

EXISTING EXCESS PRECIPITATION:

Weighted E = (0.66)x(0.00)+(0.92)x(0.00)+(1.29)x(0.00)+(2.36)x(1.81)/ 1.81 ac.
= 2.36 in.
V100-360 = (2.36)x(1.81)/ 12 = 0.355967 ac-ft = 15506 cf

EXISTING PEAK DISCHARGE:

Q100 = (1.87)x(0.00)+(2.60)x(0.00)+(3.45)x(0.00)+(5.02)x(1.81)= 9.09 cfs

PROPOSED EXCESS PRECIPITATION:

Weighted E = (0.66)x(0.00)+(0.92)x(0.76)+(1.29)x(0.76)+(2.36)x(0.30)/ 1.81 ac.
= 1.31 in.
V100-360 = (1.31)x(1.81)/ 12.0 = 0.198046 ac-ft = 8627 cf
V100-1440 = (0.20)+(0.30)x(3.10 - 2.60)/ 12 = 0.210546 ac-ft = 9171 cf
V100-10day = (0.20)+(0.30)x(4.90 - 2.60)/ 12 = 0.255546 ac-ft = 11132 cf


PROPOSED PEAK DISCHARGE:

Q100 = (1.87)x(0.00)+(2.60)x(0.76)+(3.45)x(0.76)+(5.02)x(0.30)= 6.07 cfs

Decorative Ponds Stage/Storage/Surface Area Relationship

POND 1				
Elevation	Surface Area (SQ FT) (ACRES)		Incremental Volume (Acre-Feet)	Total Volume (Acre-Feet)
5289	615	0.01	0.02	0.02
5290	1434	0.03		
5291	2815	0.06	0.05	0.07
5292	3855	0.09	0.08	0.15
5293	5128	0.12	0.10	0.25
5294	6018	0.14	0.13	0.38
5295	7107	0.16	0.15	0.53
				Total 1.63 ac.ft.


POND 2				
Elevation	Surface Area (SQ FT) (ACRES)		Incremental Volume (Acre-Feet)	Total Volume (Acre-Feet)
5287	800	0.02	0.02	0.02
5288	1125	0.03		
5289	1658	0.04	0.03	0.05
5290	2811	0.06	0.05	0.10
5291	5355	0.12	0.09	0.20
5292	7163	0.16	0.14	0.34
5293	8757	0.20	0.18	0.52
5294	12549	0.29	0.24	0.77
5295	17077	0.39	0.34	1.10

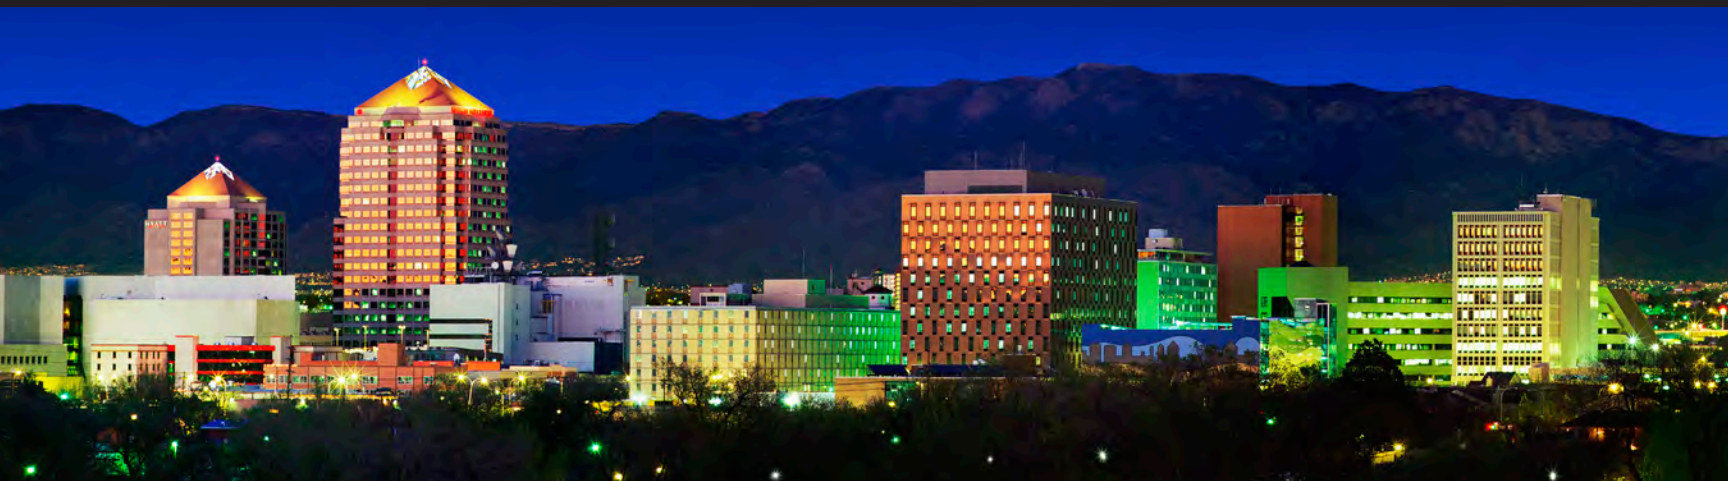

Our *commitment* is to understand the needs of our clients and to meet those needs by delivering professional services with the highest level of *quality & integrity*.

HUITT-ZOLLARS

Plotter: 11/3/2021 7:14:59 PM, By:Edings, Scott
Last Saved: 11/3/2021 6:21:49 PM, Loadings
Last Saved: 11/3/2021 6:21:49 PM, Loadings

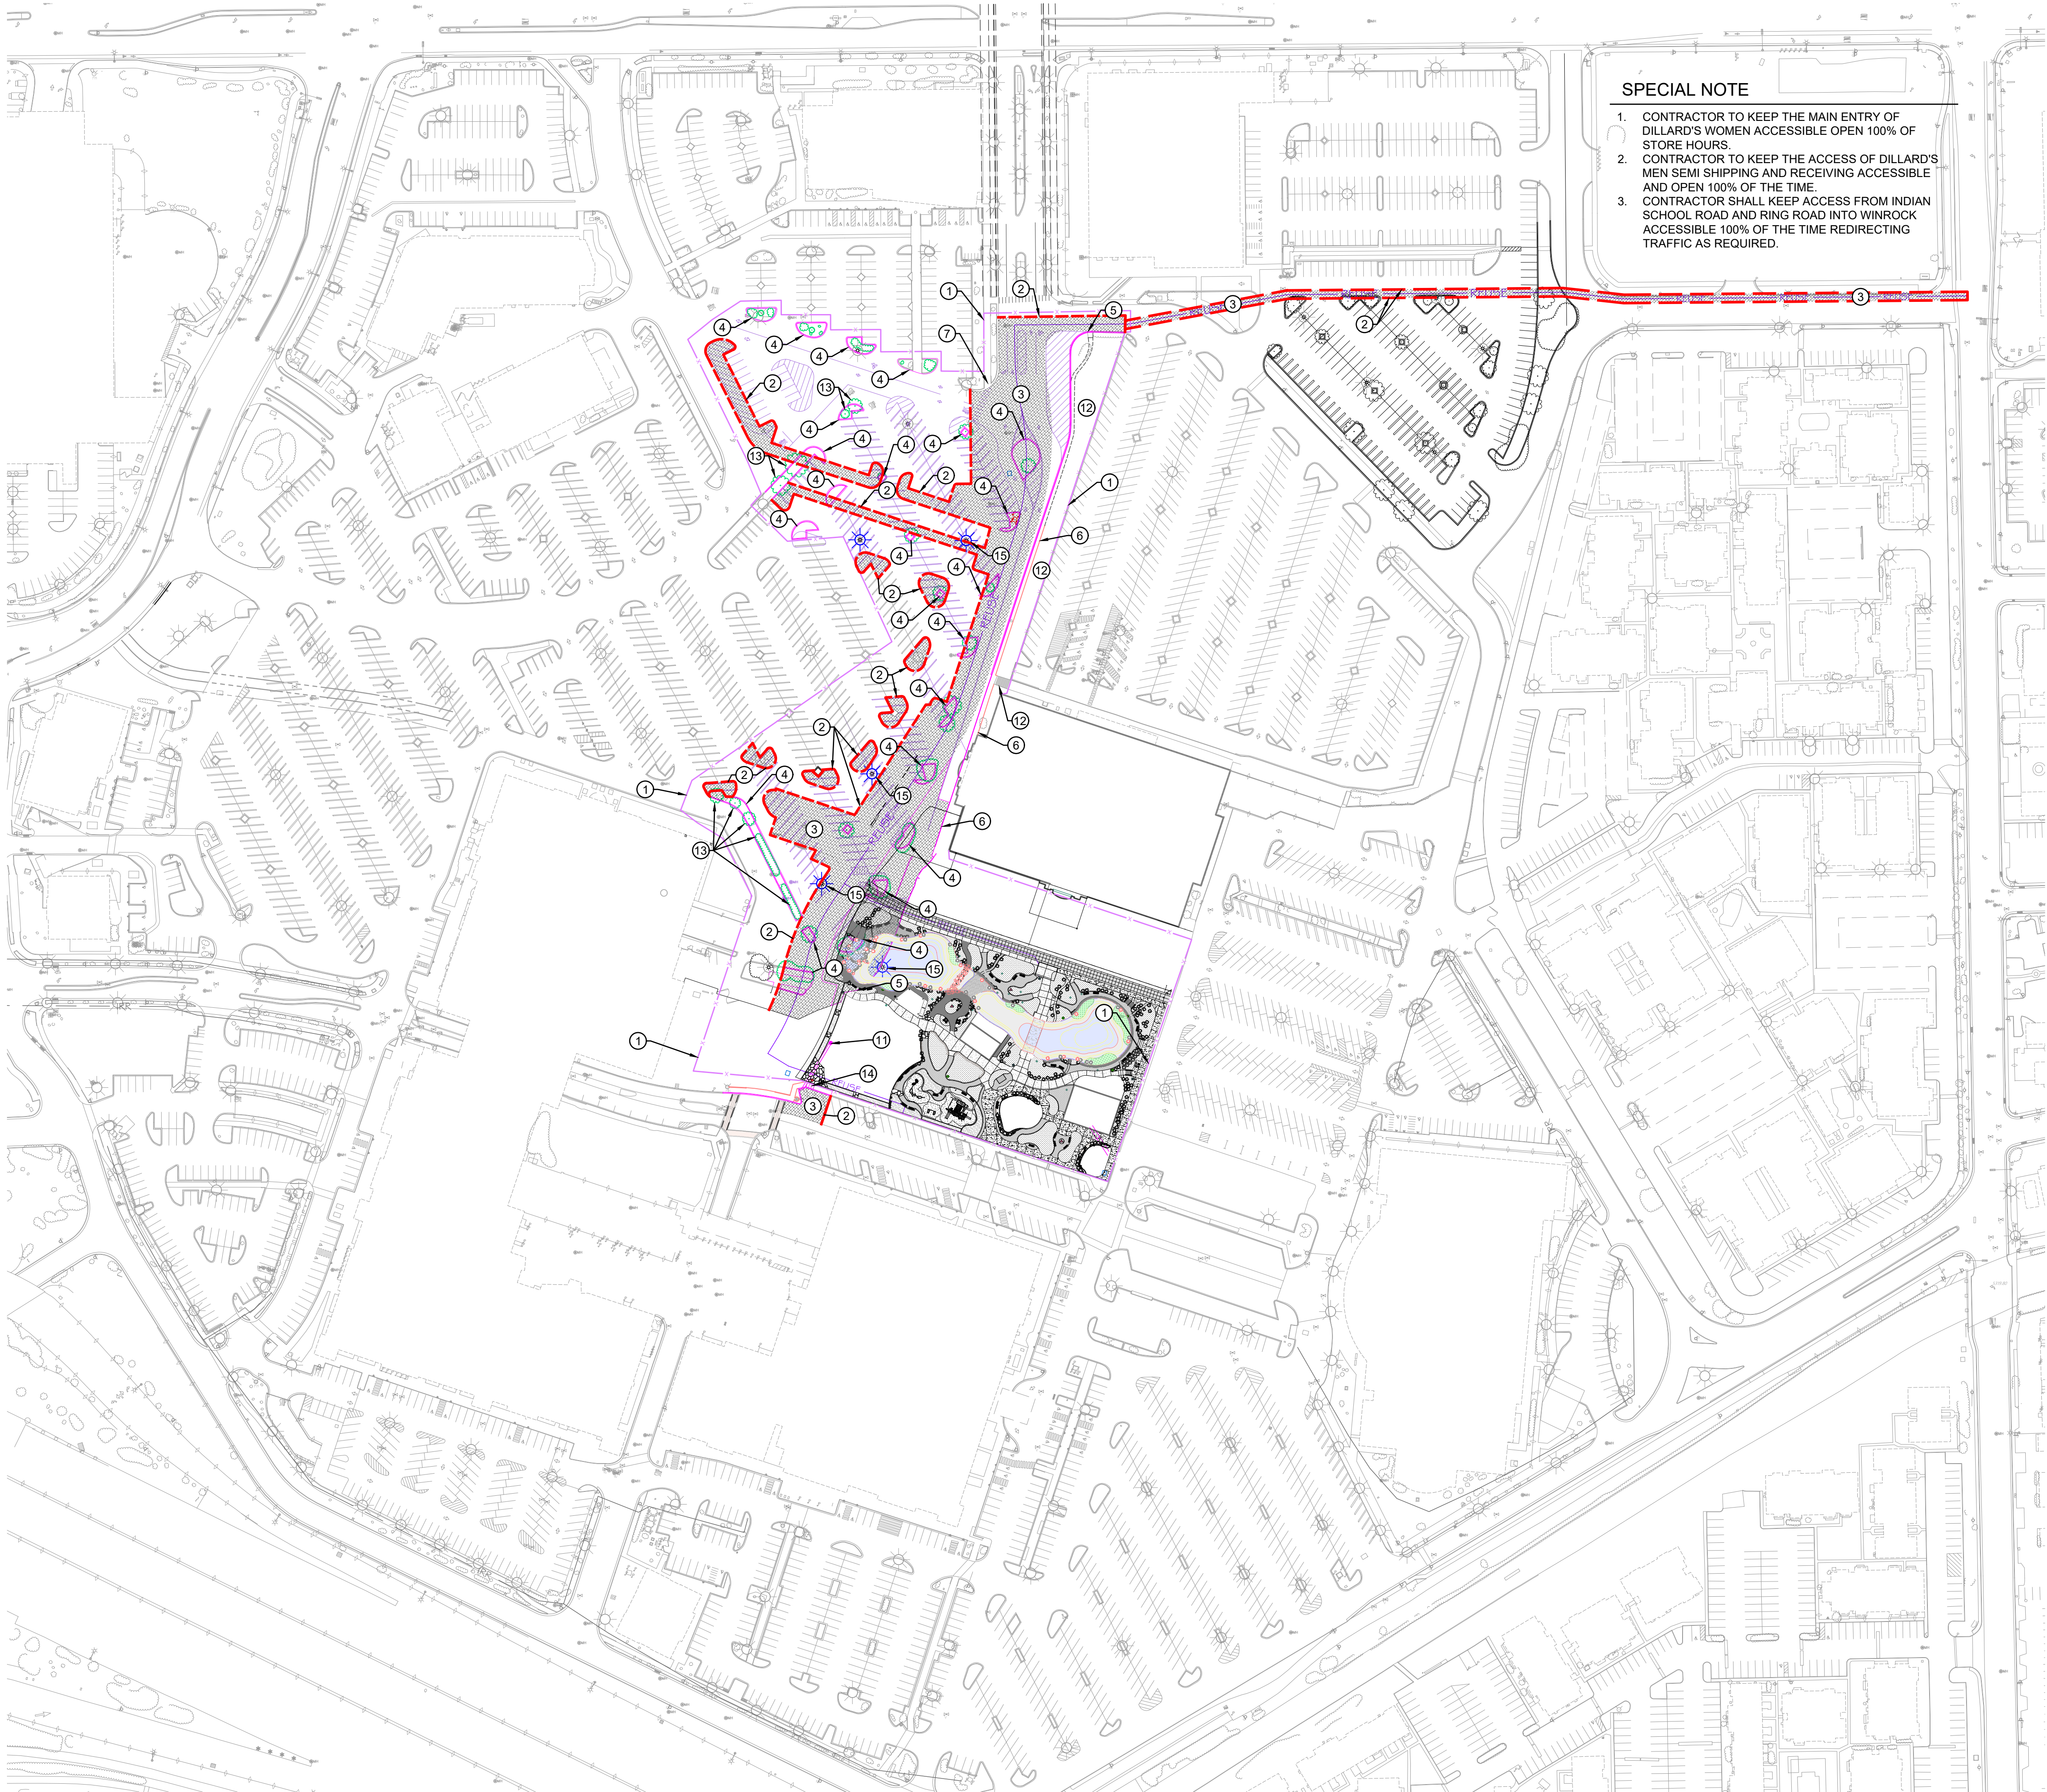

SPECIAL NOTE

1. CONTRACTOR TO KEEP THE MAIN ENTRY OF DILLARD'S WOMEN ACCESSIBLE OPEN 100% OF STORE HOURS.
2. CONTRACTOR TO KEEP THE ACCESS OF DILLARD'S MEN SEMI SHIPPING AND RECEIVING ACCESSIBLE AND OPEN 100% OF THE TIME.
3. CONTRACTOR SHALL KEEP ACCESS FROM INDIAN SCHOOL ROAD AND RING ROAD INTO WINROCK ACCESSIBLE 100% OF THE TIME REDIRECTING TRAFFIC AS REQUIRED.

CONSTRUCTION NOTES

1. INSTALL SIX FOOT SCREENED CONSTRUCTION FENCE. COORDINATE WITH OWNER FOR SETUPS AND WORK ZONES.
2. NEAT CUT EXISTING ASPHALT.
3. REMOVE AND DISPOSE EXISTING ASPHALT PAVEMENT.
4. REMOVE EXISTING RAISED MEDIAN.
5. REMOVE EXISTING CONC. CURB AND GUTTER.
6. REMOVE EXISTING SIDEWALK.
7. REMOVE EXISTING PEDESTRIAN RAMP.
8. REMOVE EXISTING PUBLIC WATERLINE AND APPURTENANCES. PER APPROVED WORK ORDER.
9. REMOVE EXISTING PRIVATE SANITARY SEWER LINE. SEWER BYPASS PUMPING REQUIRED.
10. REMOVE EXISTING PUBLIC STORM DRAIN - PER APPROVED WORK ORDER.
11. REMOVE EXISTING STORM WATER QUALITY INLET - PER APPROVED WORK ORDER.
12. PROTECT IN PLACE - DO NOT DISTURB.
13. REMOVE EXISTING TREES/VEGETATION/IRRIGATION. IRRIGATION CUT/CAP AND MAINTAIN SERVICE.
14. REMOVE EXISTING SIDEWALK CULVERTS.
15. REMOVE EXISTING LIGHT POLE/FND/CONDUCTORS.

LEGEND

- NEW RIGHT-OF-WAY
- EX. RIGHT-OF-WAY
- EX. CURB & GUTTER
- EX. CURB & GUTTER TO BE REMOVED
- EX. CONC. SIDEWALK TO BE REMOVED
- EX. CONCRETE TO BE REMOVED
- EX. ASPHALT MILL AND RECONSTRUCT
- EX. ASPHALT MILL AND INLAY
- EX. TRAFFIC SIGNAL
- EX. SIGN TO REMAIN
- EX. SIGN TO BE REMOVED
- EX. STREET LIGHT
- EX. BOLLARD TO BE REMOVED
- EX. GAS VALVE
- EX. WATER VALVE
- EX. FIRE HYDRANT
- EX. PULLBOX
- EX. STORM DRAIN MANHOLE
- EX. STORM DRAIN PIPE
- EX. GAS LINE
- EX. WATER
- EX. SEWER LINE
- EX. UNDERGROUND ELECTRIC
- EX. OVERHEAD ELECTRIC
- EX. FIBER OPTIC
- EX. CABLE TV
- EX. TELECOM
- CENTERLINE
- EX. FENCE
- 4" SOLID WHITE OR YELLOW STRIPE TO REMAIN
- EX. 4" DASHED WHITE STRIPE TO REMAIN
- EX. 4" SOLID WHITE OR YELLOW STRIPE TO BE REMOVED
- EX. 4" DASHED WHITE STRIPE TO BE REMOVED




HUITT-ZOLIARS
Huitt-Zollars, Inc. Albuquerque
6501 Americas Pkwy NE, Suite 550
Albuquerque, New Mexico 87110
Phone (505) 883-8114 Fax (505) 883-5022

WINROCK TOWN CENTER
PARK & ROAD E


TITLE: MISCELLANEOUS SURFACE REMOVALS

Design Review Committee		City Engineer		Mo./Day/Yr.		Mo./Day/Yr.			
			Last Update						
City Project No.			Zone Map No.		Sheet			Of	
XXXX.XX			J-19-Z		12			34	

Plotted: 11/3/2021 7:20:27 PM, By:Edginga, Scott
Last Saved: 11/3/2021 6:45:55 PM, Loadings


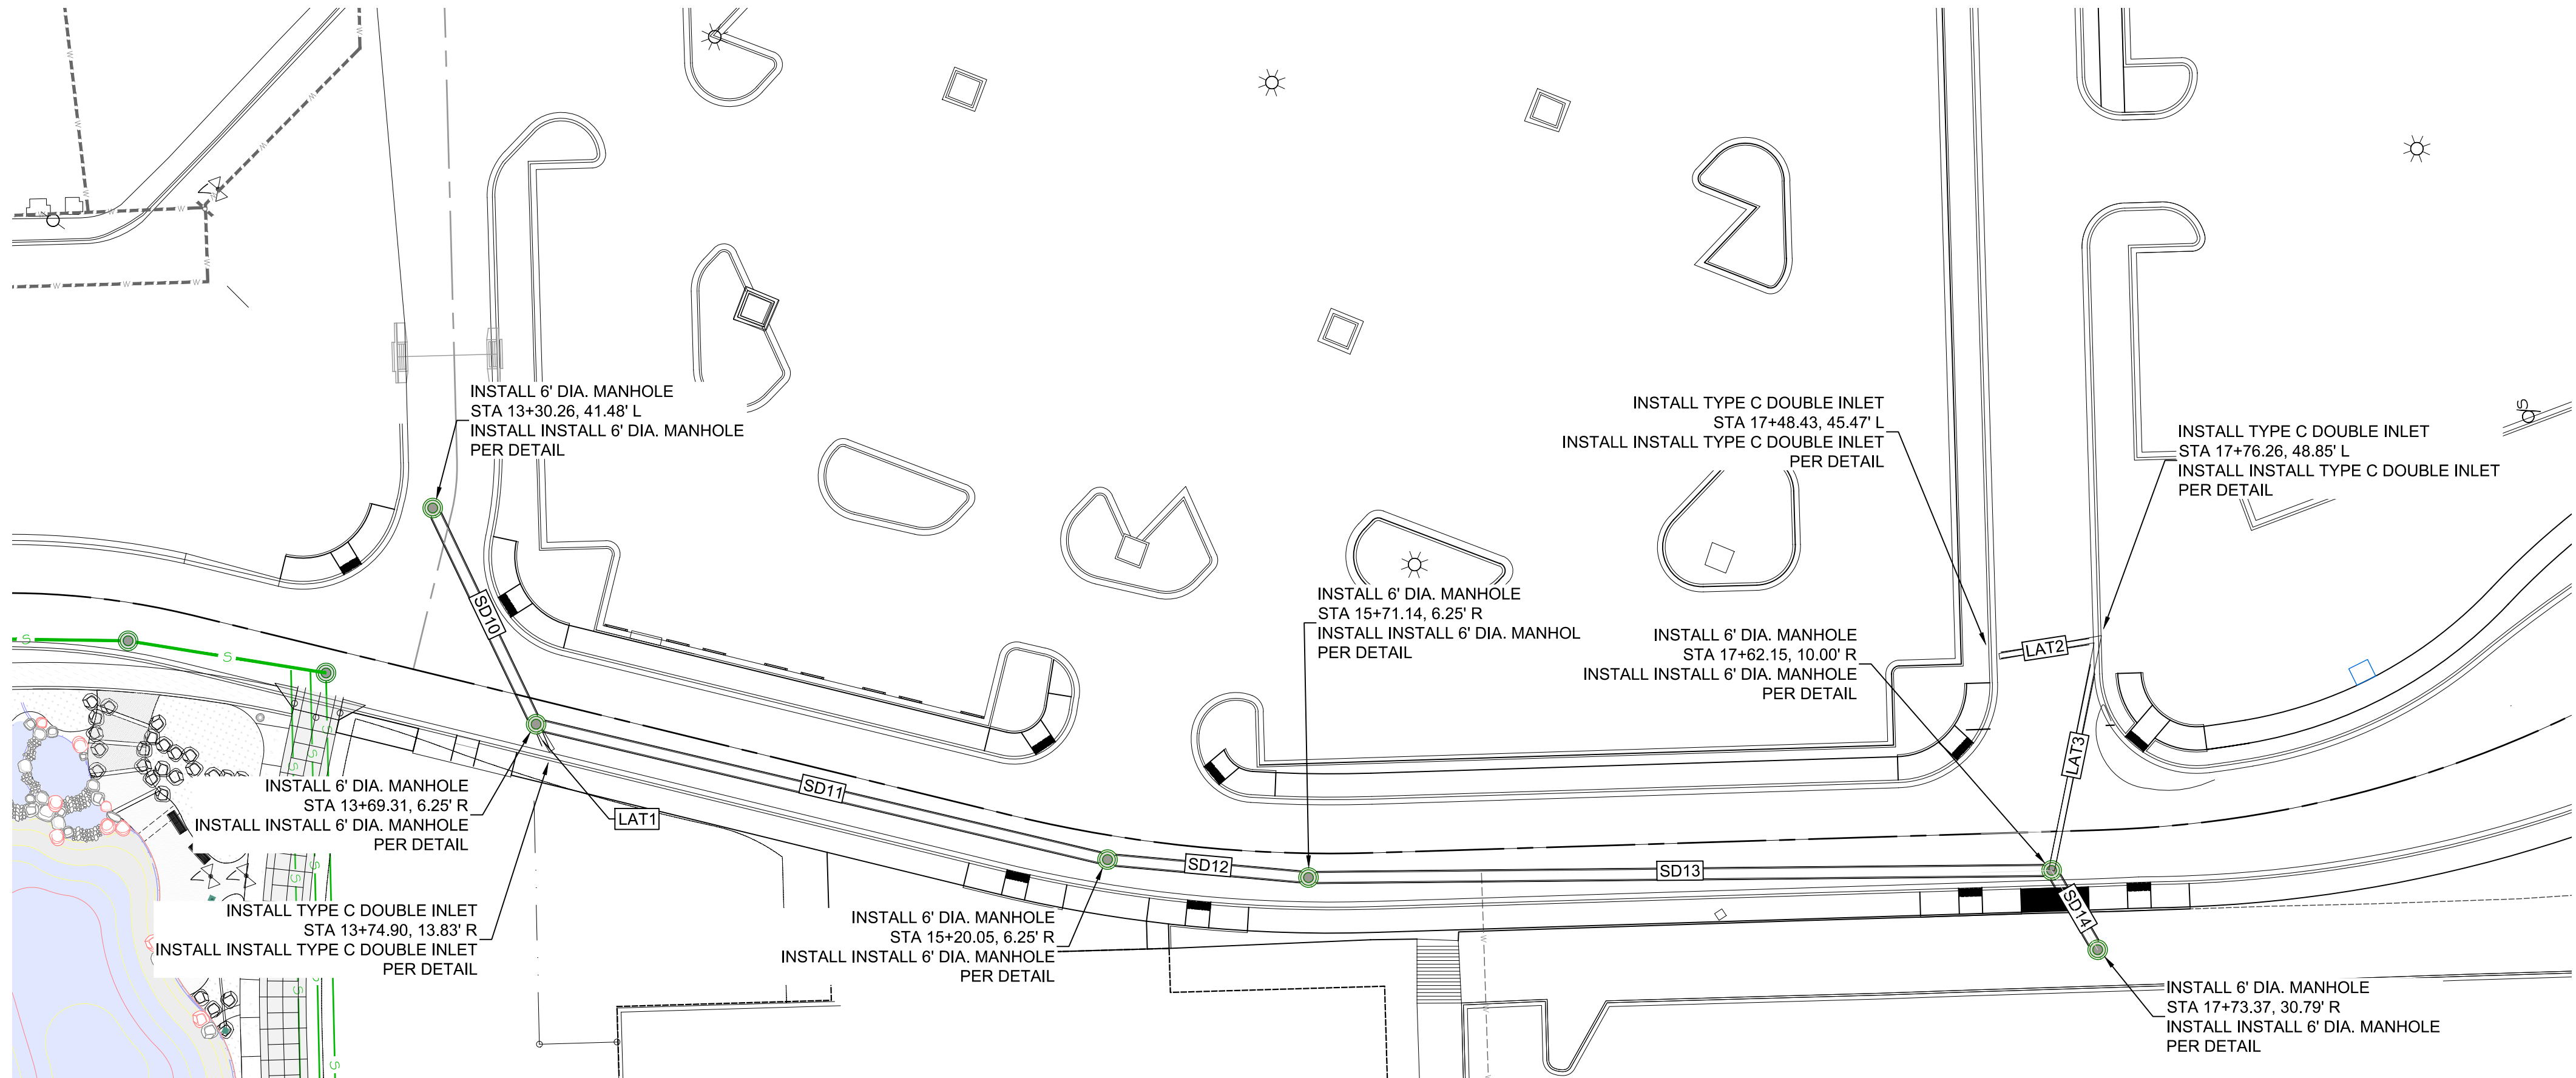


ROAD E

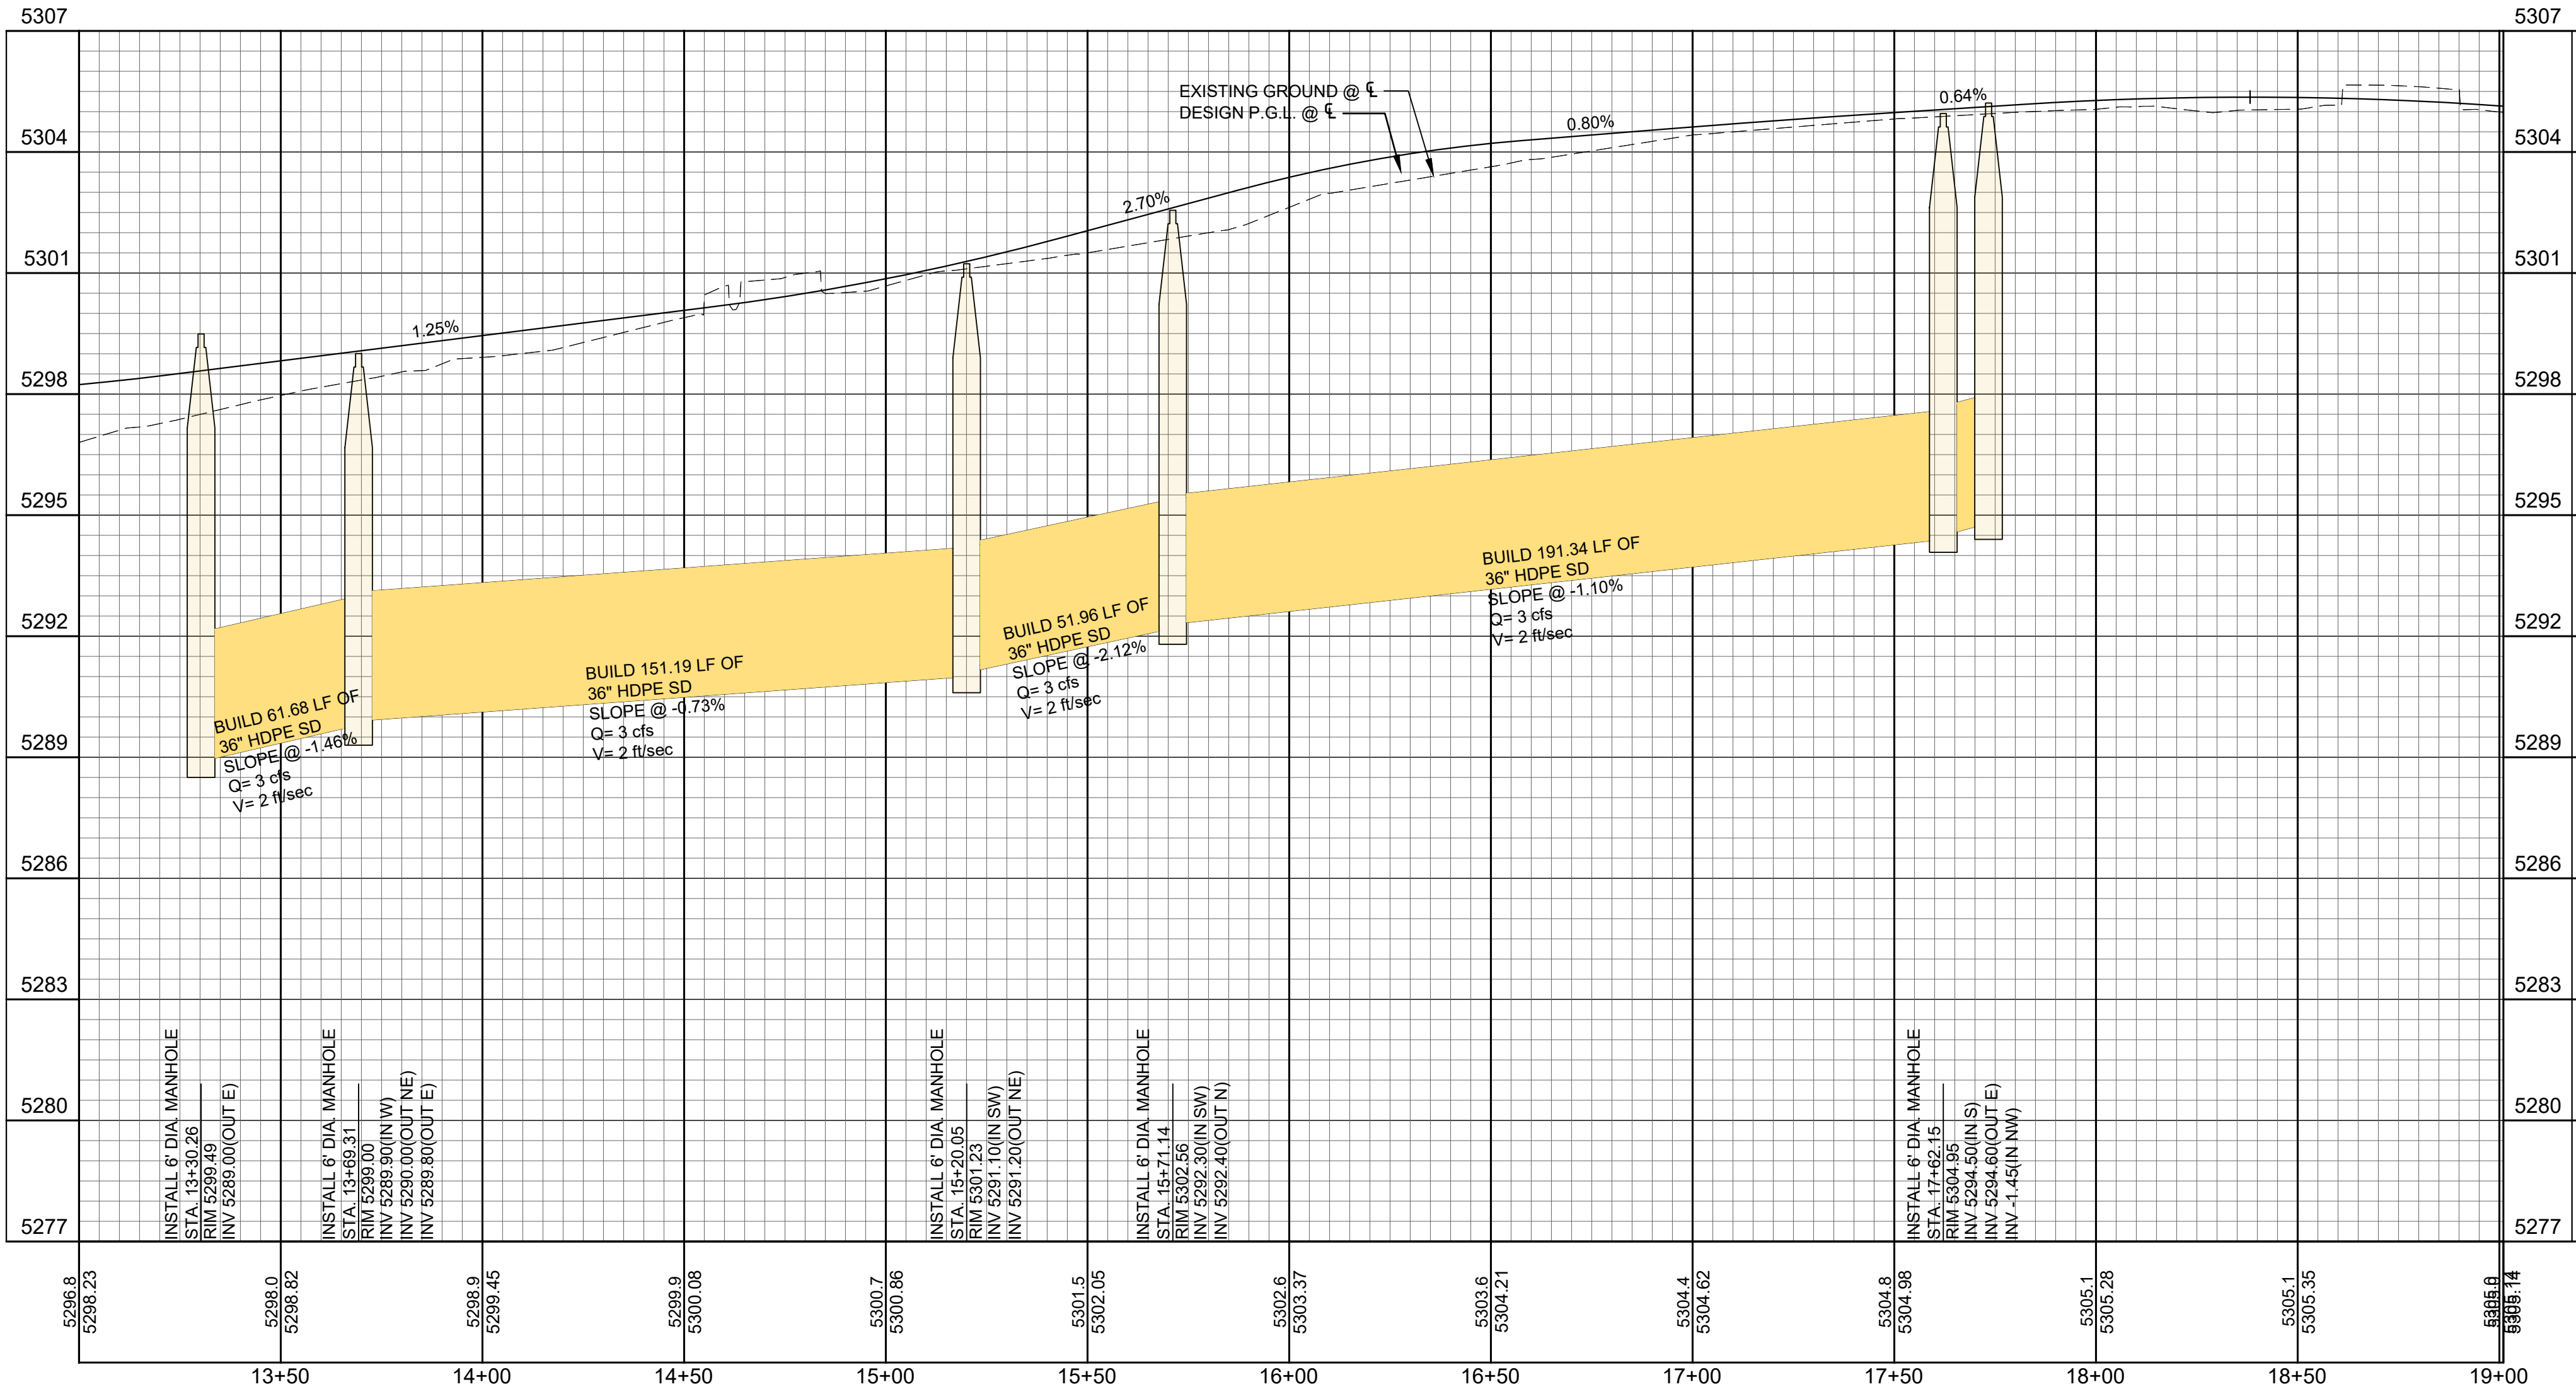

STORM DRAIN DATA				
PIPE	PIPE DIA	BEARING	LENGTH	SLOPE
SD10	36"	N84° 26' 15"E	61.68'	-1.46%
SD11	36"	N33° 19' 22"E	151.19'	-0.73%
SD12	36"	N25° 06' 39"E	51.96'	-2.12%
SD13	36"	N19° 26' 55"E	191.34'	-1.10%
SD14	36"	N79° 52' 02"E	23.62'	-1.27%

STORM DRAIN DATA				
PIPE	PIPE DIA	BEARING	LENGTH	SLOPE
LAT1	18"	N87° 21' 50"E	9.42'	1.00%
LAT2	18"	N11° 14' 26"E	27.88'	0.00%
LAT3	18"	S58° 27' 42"E	60.49'	1.00%

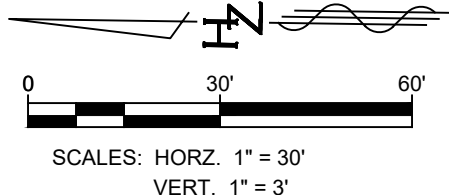 

HUITT-ZOLIARS
Huitt-Zollars, Inc.
6501 Americas Pkwy NE, Suite 550
Albuquerque, New Mexico 87110
Phone (505) 883-8114 Fax (505) 883-5022


WINROCK TOWN CENTER
PARK & ROAD E

TITLE:
ROAD E STORM DRAIN PLAN & PROFILE

Design Review Committee	City Engineer	Mo./Day/Yr.	Mo./Day/Yr.
City Project No.	Zone Map No.	Sheet	Of
XXXX.XX	J-19-Z	27	34

AS BUILT INFORMATION		BENCH MARKS		SURVEY INFORMATION		ENGINEER'S SEAL	
CONTRACTOR	DATE	FOUND MONUMENT "1" H19A	DATE	FIELD NOTES		PRELIMINARY	
WORKING BY	DATE	A CITY OF ALBUQUERQUE BRASS DISK SET IN A CONCRETE POST		BY		NOT FOR CONSTRUCTION	
INSPECTED BY	DATE	0.1 FEET BELOW GROUND LEVEL AND IS STAMPED "1-H19A, 1989"		NO.		BIDDING, OR PERMIT PURPOSES,	
ACCEPTANCE BY	DATE	X = 1548358.44				FOR REVIEW ONLY.	
VERIFICATION BY	DATE	Y = 1493076.47				SCOTT A. EDDINGS	
DESIGNED BY	DATE	ELEVATION IS 5265.611 (NVD 1988)				12856	
DRAWN BY	DATE					Date: 11/3/21	
RECORDED BY	DATE					HUITT-ZOLIARS, INC.	
NO.						Consulting Engineers	

Plotted: 11/2/2021 7:18:37 PM, By:Edingsa, Scott
Last Saved: 10/25/2021 7:46:00 PM, Caddings
AutoCAD/Sheet Set/Grading PLAN.dwg

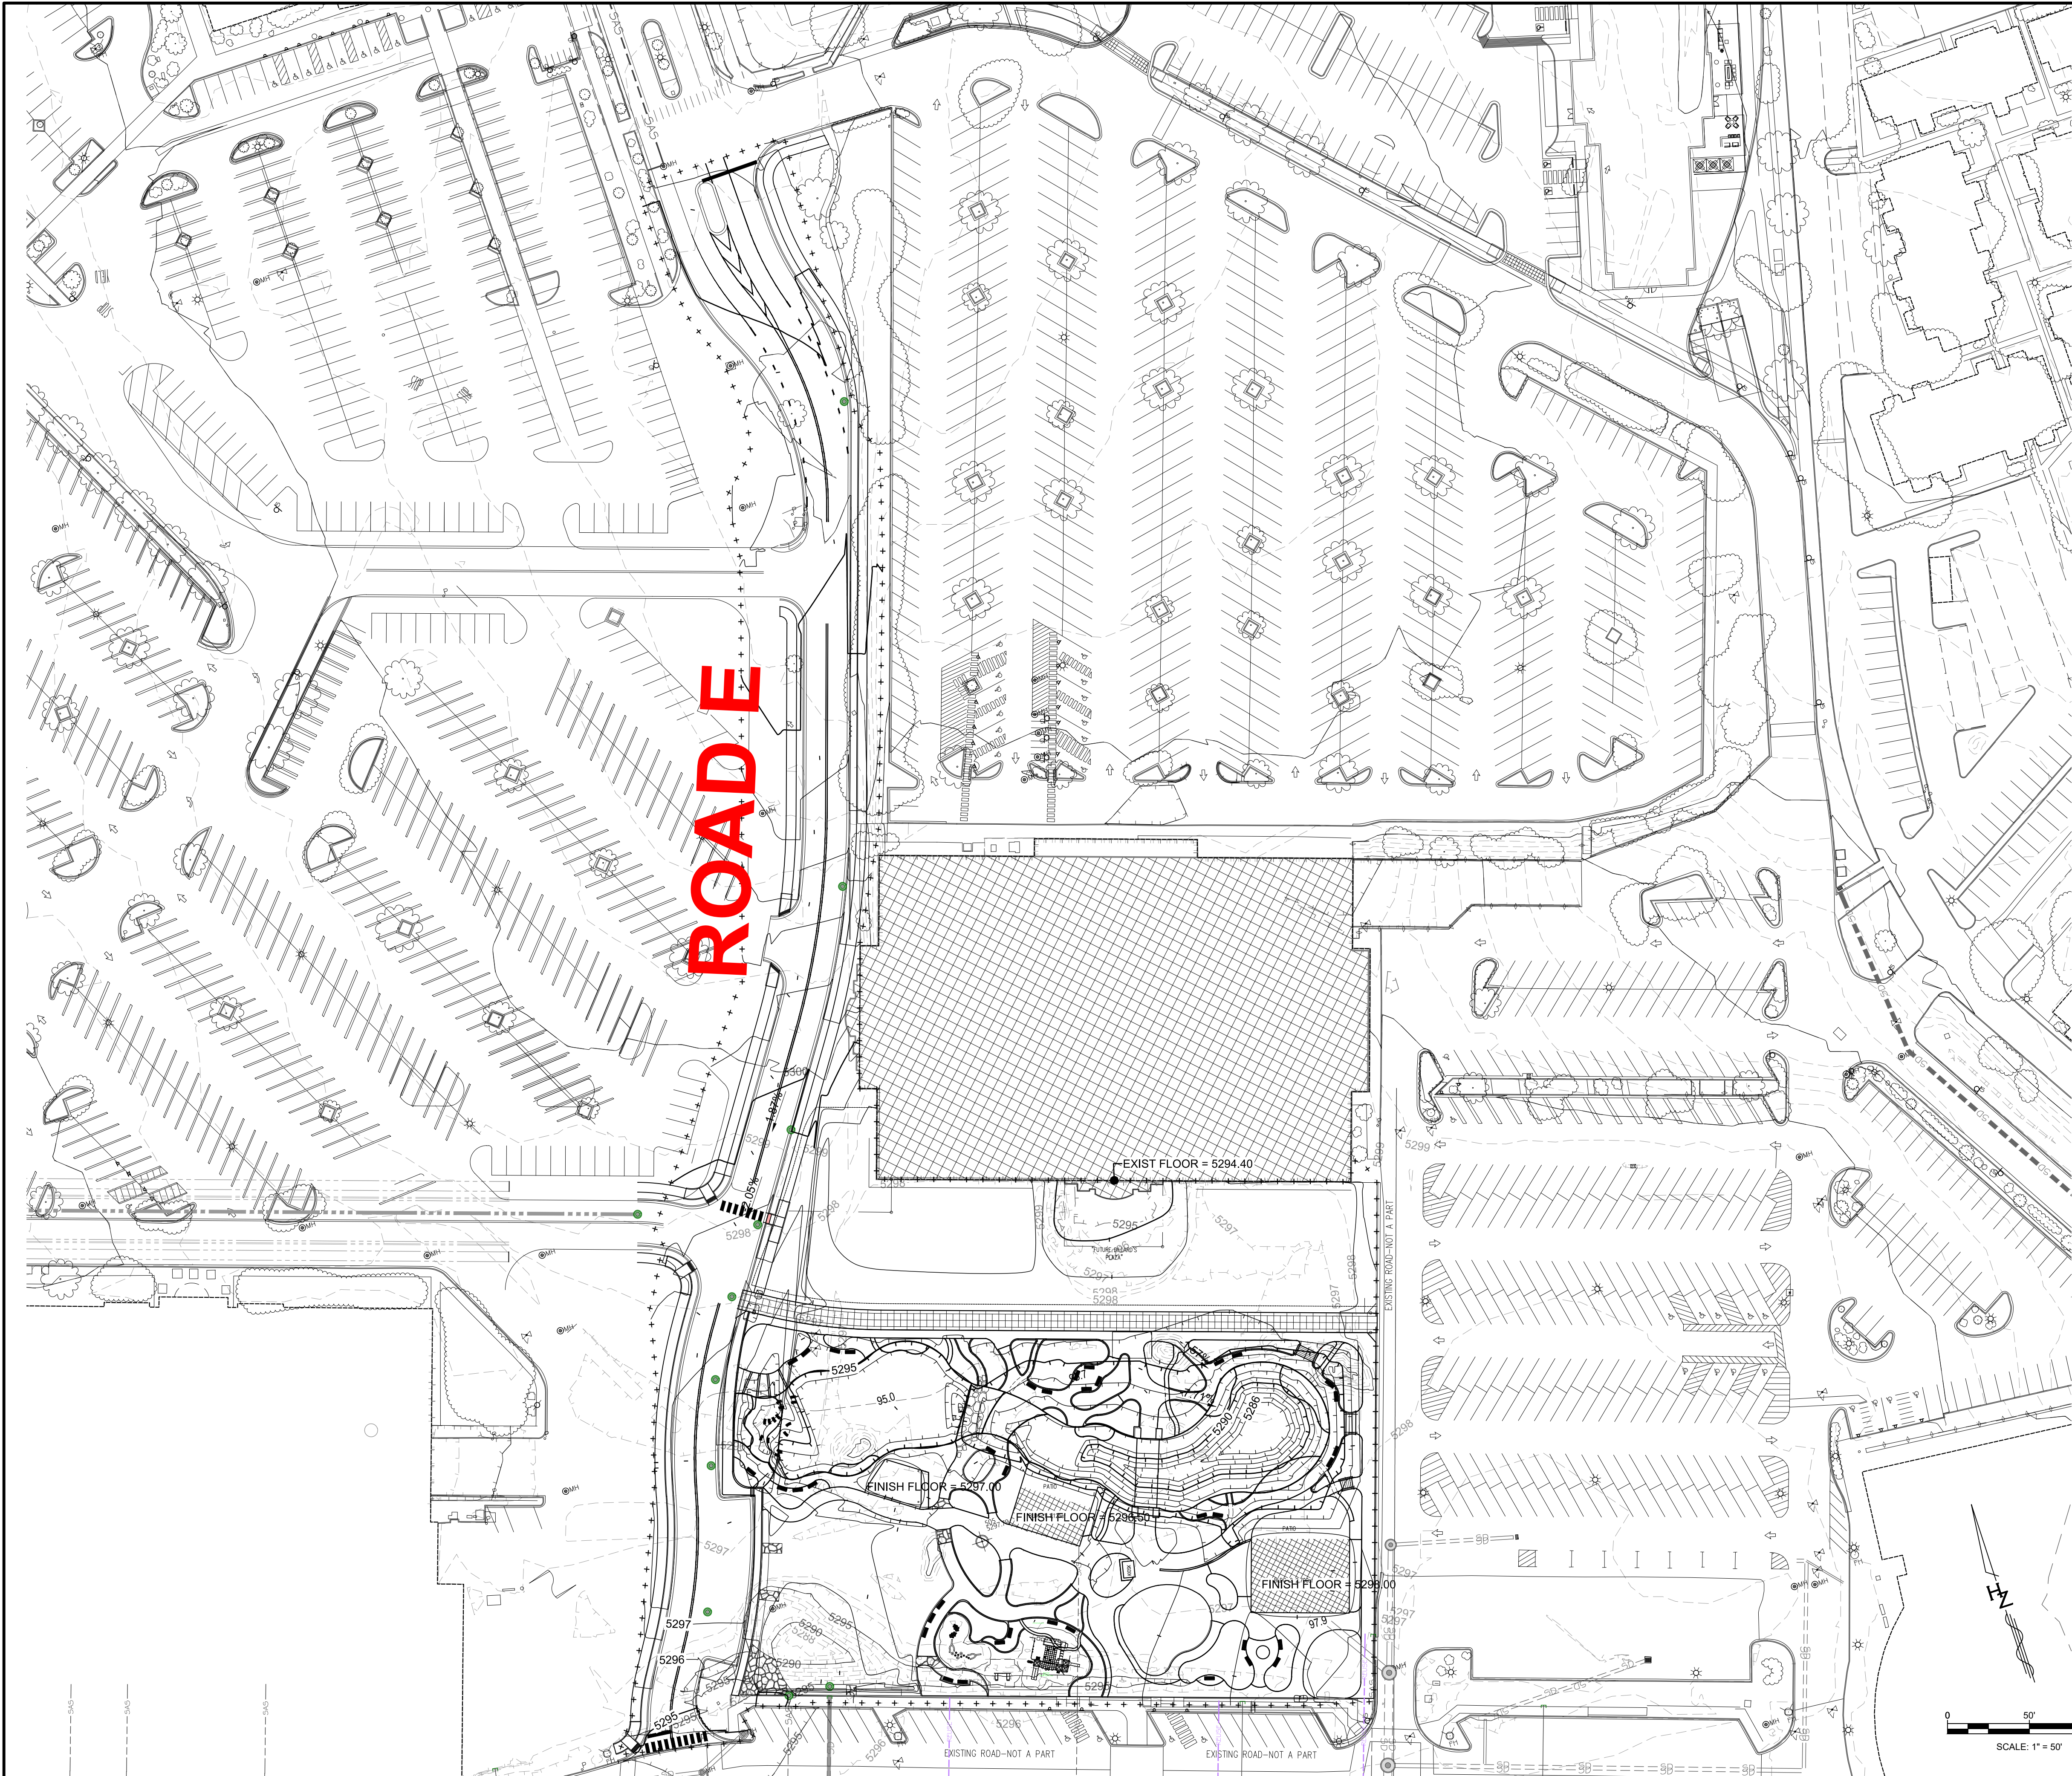

LEGEND

- EXISTING (INDEX) CONTOUR
- EXISTING (INTERMEDIATE) CONTOUR
- PROPOSED (INDEX) CONTOUR
- PROPOSED (INTERMEDIATE) CONTOUR
- WATER BLOCK
- NEW CURB & GUTTER
- FUTURE CURB & GUTTER
- XX.XXTP TOP OF PAVEMENT
- XX.XXTC TOP OF CURB ELEVATION
- XX.XXFL FLOW LINE ELEVATION
- XX.XXTOC TOP OF CONCRETE
- FLOW DIRECTION
- GRADING LIMITS
- GRAVEL MULCH

GENERAL NOTES

- ALL DISTURBED COMMERCIAL LOTS AND NON-RESIDENTIAL LOTS AREAS NOT PROPOSED TO BE IMPROVED SHALL BE STRAW CRIMPED W/ NATIVE SEEDING PER COA SPECIFICATION 1011 & 1012.
- SEE PLAT FOR LOT DIMENSIONS.
- EARTHWORK SHALL BE PERFORMED IN ACCORDANCE WITH THE GEOTECHNICAL INVESTIGATION FOR THIS PROJECT.
- CONTRACTOR SHALL PREPARE AND PROCESS DUST CONTROL AND EROSION SEDIMENT CONTROL PLAN THROUGH CITY OF ALBUQUERQUE.
- THE STORM WATER POLLUTION PREVENTION PLAN SHALL BE MAINTAINED AT ALL TIMES DURING CONSTRUCTION PROJECT.



HUITT-ZOLIARS
Huitt-Zollars, Inc. Albuquerque
6501 Americas Pkwy NE, Suite 550
Albuquerque, New Mexico 87110
Phone (505) 883-8114 Fax (505) 883-5022

**WINROCK TOWN CENTER
PARK & ROAD E**

TITLE: ROAD E GRADING PLAN

Design Review Committee	City Engineer	Mo./Day/Yr.	Mo./Day/Yr.
City Project No.	Zone Map No.	Sheet	Of
XXXX.XX	J-19-Z	20	34

SURVEY INFORMATION		BENCH MARKS		AS BUILT INFORMATION	
FIELD NOTES		FOUND MONUMENT "1" H19A		CONTRACTOR	
NO.	DATE	BY	DATE	WORK	DATE
				INSPECTED BY	DATE
				ACCEPTANCE BY	DATE
				VERIFICATION BY	DATE
				DRAWING BY	DATE
				DESIGNED BY	DATE
				MICRO-FILM INFORMATION	
				ELEVATION IS 5295.611 (NWD 1988)	DATE
				RECORDED BY	DATE
				NO.	