NOTE: SEE STORAGE UNIT DESIGN CALCS FOR OVERTURNING AND SLIDING CALCULATIONS INDICATING FOUNDATIONS ARE NOT REQUIRED.

NOTE: LEVELING PLANKS ARE PROVIDED FOR CONVENIENCE OF INSTALLATION AND CUSTOMER ACCESS.

GENERAL NOTES:

A. IF THIS SHEET IS NOT 24" X 36" IN SIZE THEN IT IS A REDUCED SIZE PLOT. USE GRAPHIC SCALE ACCORDINGLY.

B. FLOOR PLANS ARE DRAWN TO SCALE BASED UPON FIELD MEASUREMENTS AND AVAILABLE DRAWINGS.

C. GENERAL CONTRACTOR AND SUBCONTRACTORS SHALL FIELD VERIFY ALL DIMENSIONS. NOTIFY ARCHITECT/ENGINEER IMMEDIATELY OF ANY DISCREPANCIES FOUND.

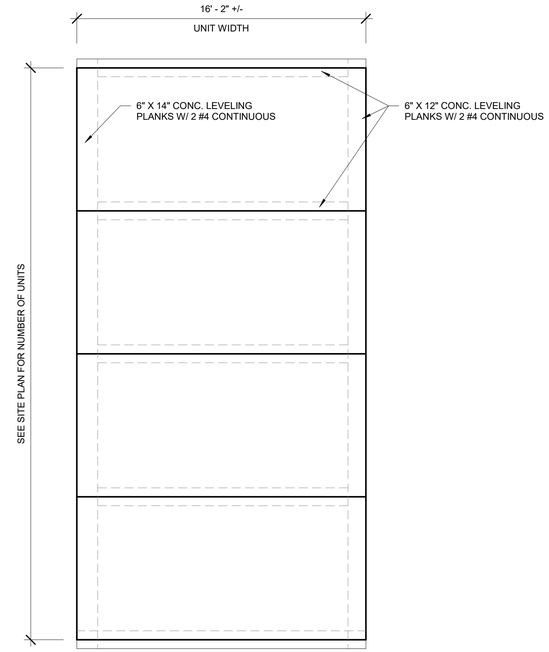

A3 TYPICAL LEVELING PLAN - UNITS P1-P24

SCALE: 1/4" = 1'-0"

0 1' 2' 4' 8' 12'

1/4"=1'-0"

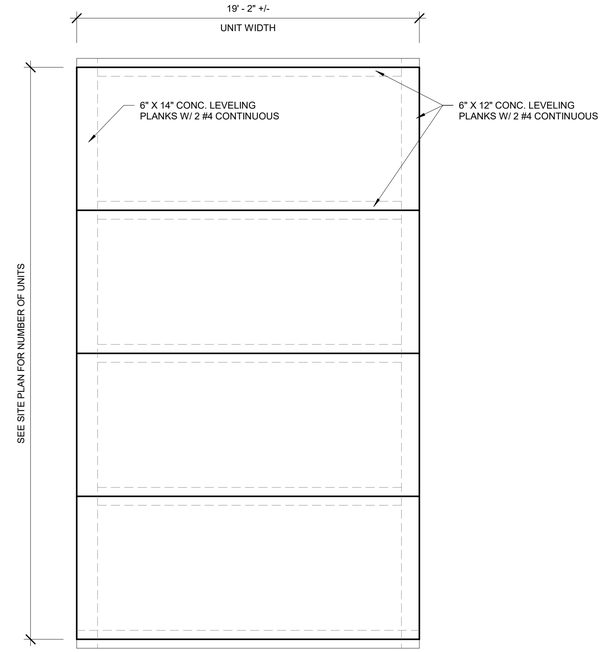

A1 TYPICAL LEVELING PLAN - UNITS Q1-Q33

SCALE: 1/4" = 1'-0"

0 1' 2' 4' 8' 12'

1/4"=1'-0"

DWL ARCHITECTS

DWL Architects & Planners, Inc. of NM

202 Central Ave. S.E.
East Courtyard
Albuquerque,
New Mexico, 87102

PH (505) 242-6202
Fax (505) 242-4159
w.eastman@dwlnm.com

DAVID R. SULLENS NEW MEXICO 13512 REGISTERED PROFESSIONAL ENGINEER

2/17/2025

FEBRUARY, 2025

STORAGE CONTAINER UNITS
NORTH COORS SELF STORAGE FACILITY
615 COORS BLVD NW
ALBUQUERQUE, NEW MEXICO 87121

ISSUE/REVISION

No.	Description	Date

PROJECT NUMBER:
Project Number

CAD DWG FILE:
DWL-NM_

DRAWN BY:
D. ROMERO

CHECKED BY:
D. SULLENS

SHEET TITLE:

CONTAINER LEVELING PLAN

S 101

OF SHEET

2/6/2025 2:35:41 PM