HYDROLOGY

F13/D3

ONE PLAN

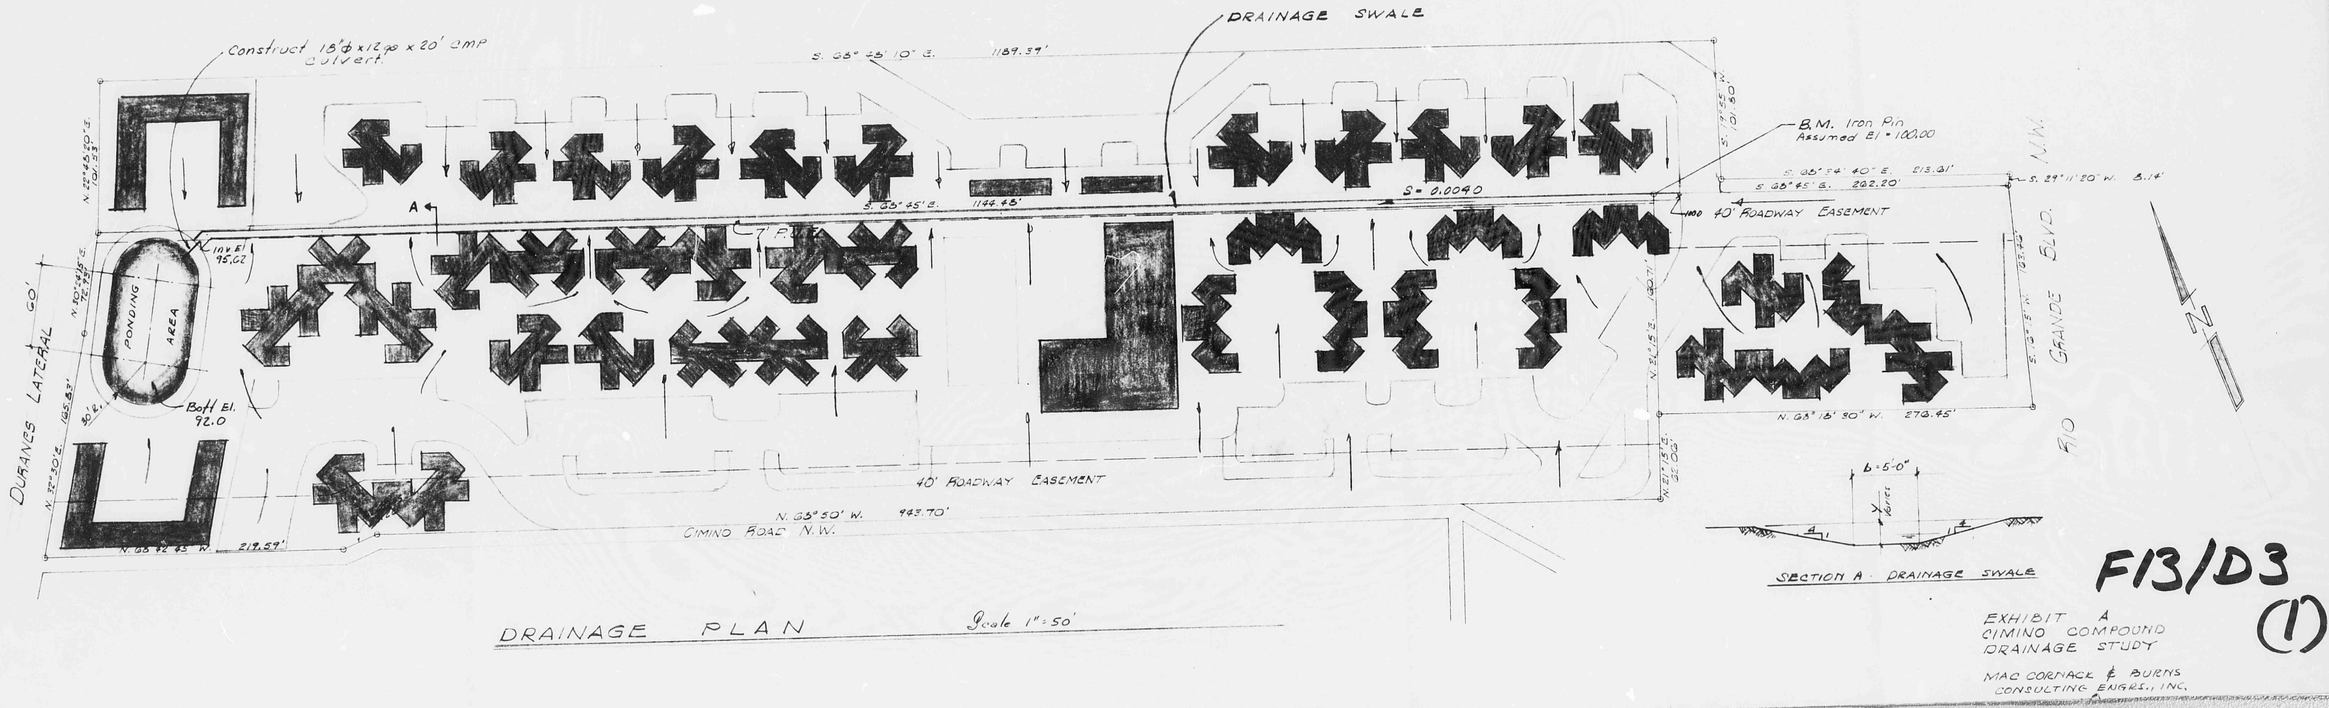

DRAINAGE PLAN Scale 1" = 50'

F13/D3
(1)

EXHIBIT A
CIMINO COMPOUND
DRAINAGE STUDY

MAC CORMACK & BURNS
CONSULTING ENGRS., INC.