
HYDROLOGY

G22/D13
2 PLANS


G22/D13


2 Plans


PLAN SHOT IN TWO SECTIONS.

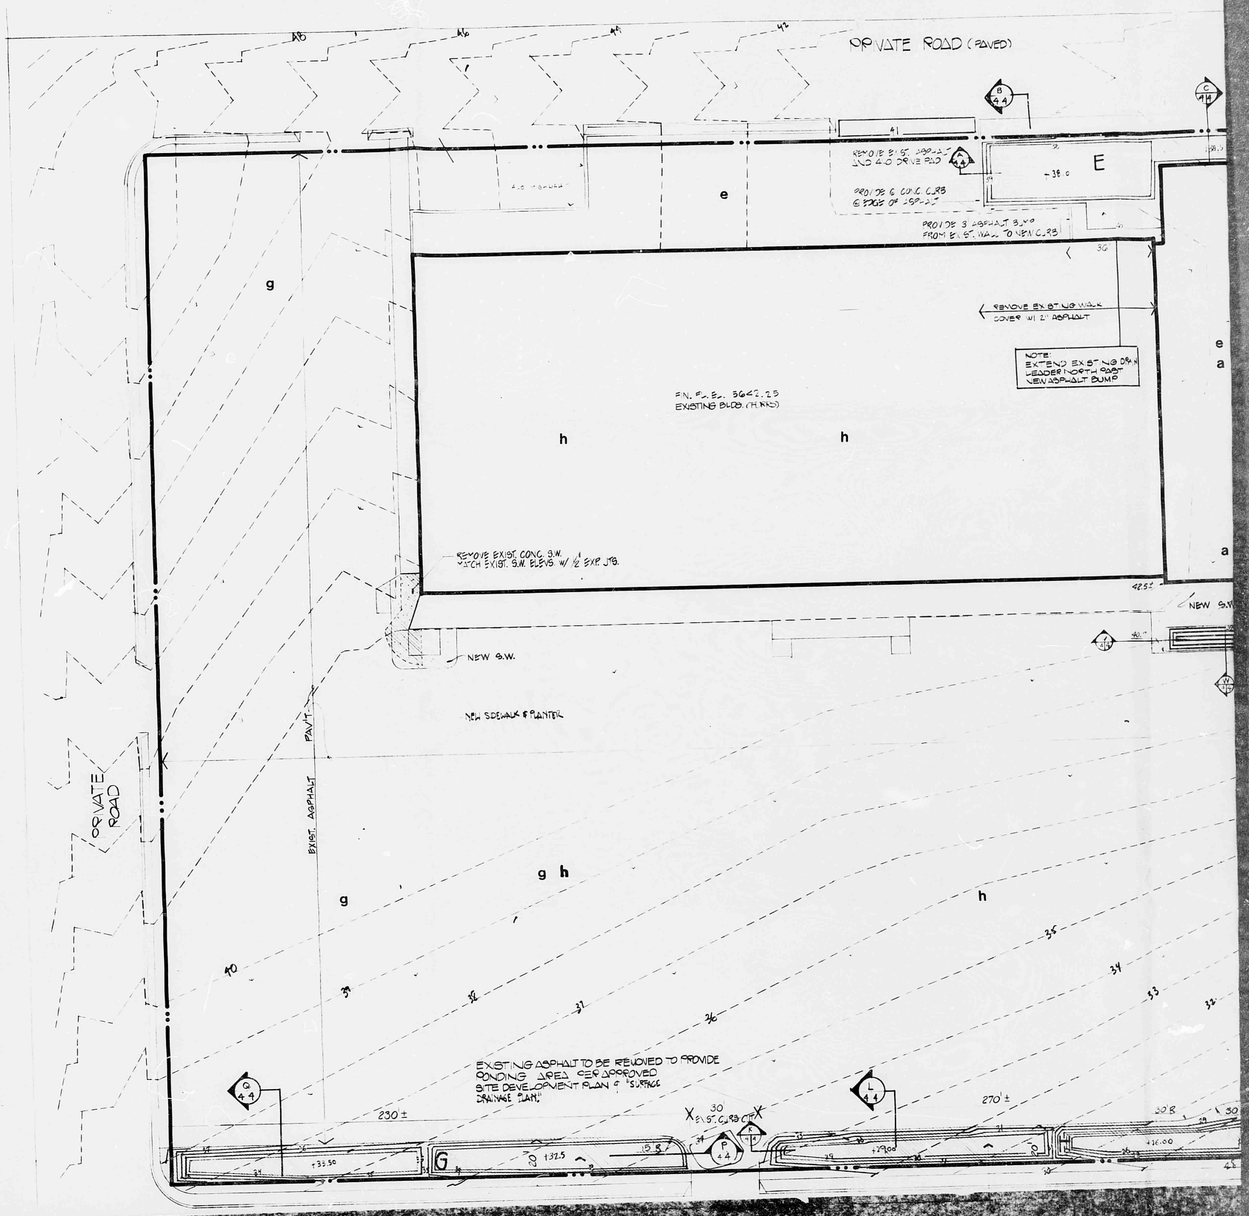



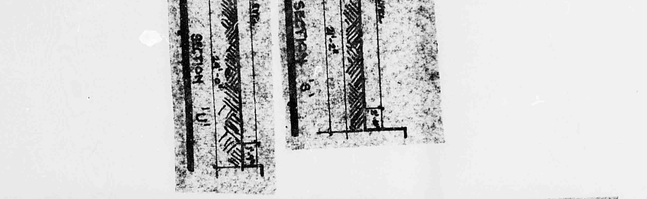


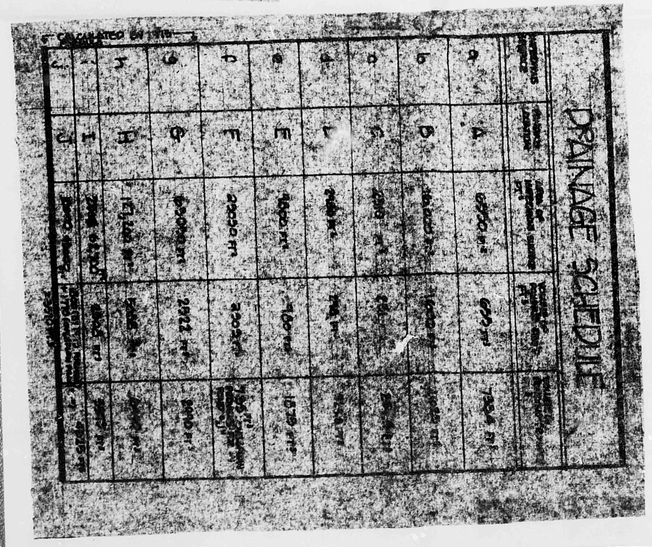

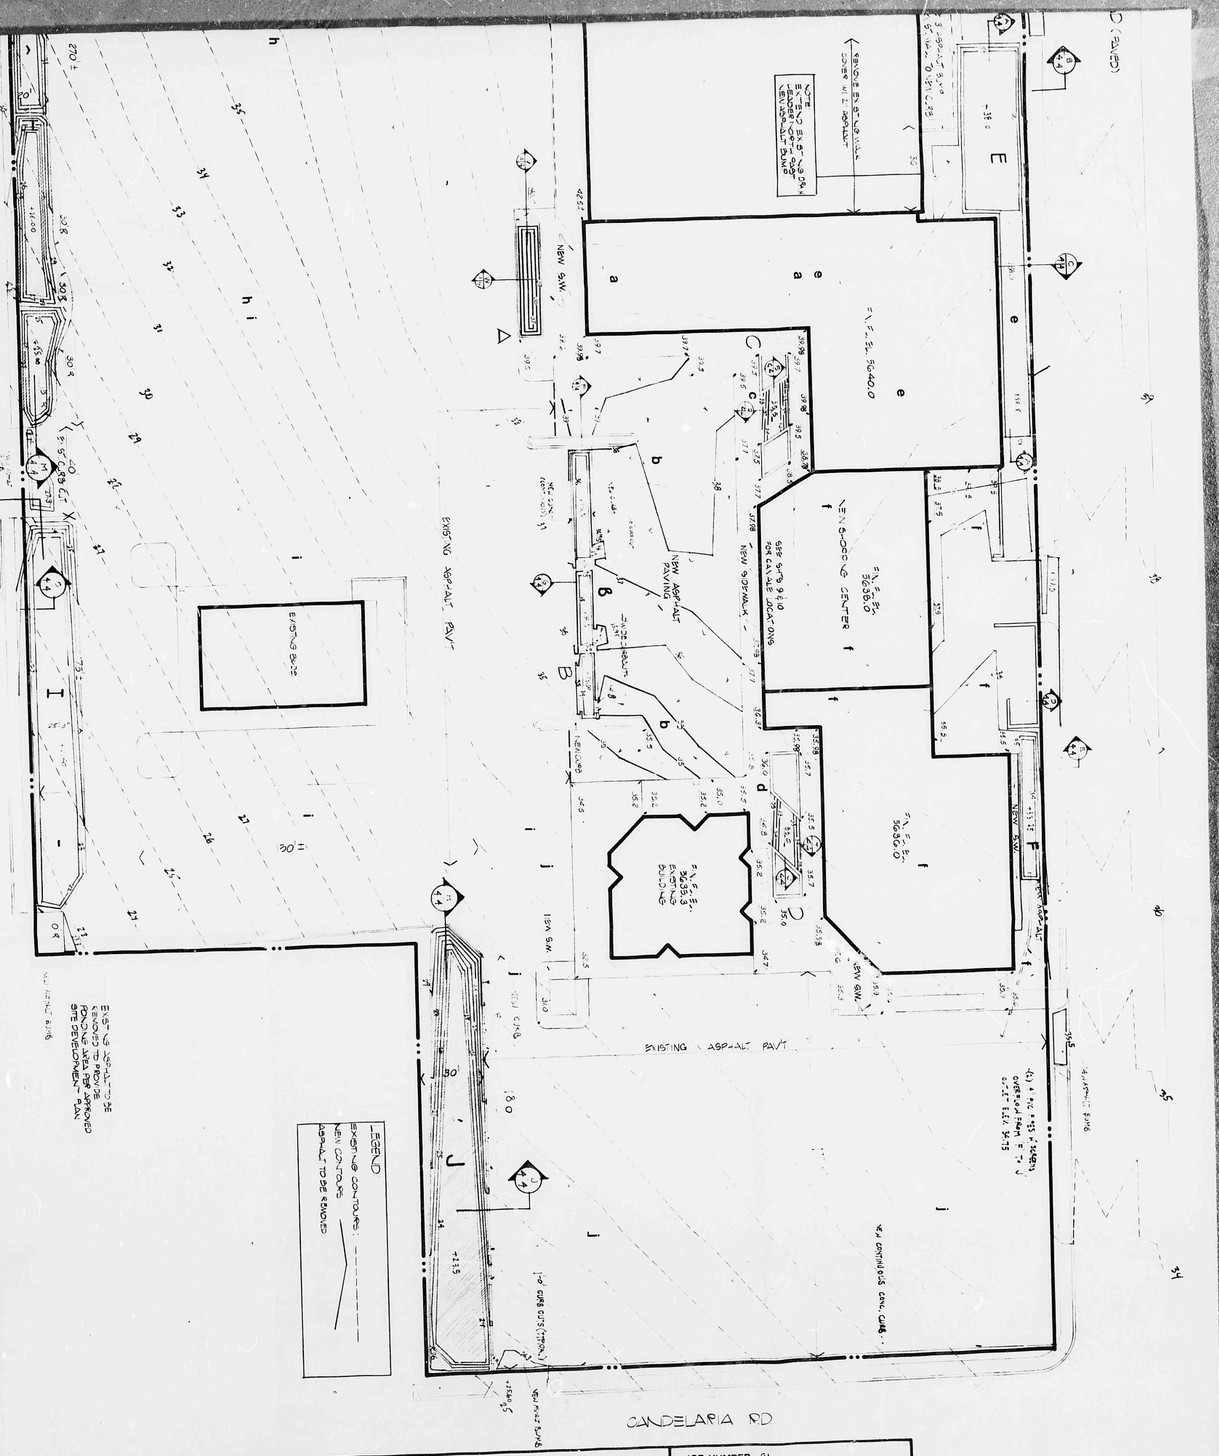

SHEET 4 OF 20	GATHMAN·MATOTAN ARCHITECTS·PLANNERS INC. TELEPHONE (505) 265-8329 230 TRUMAN N.E., ALBUQUERQUE, NEW MEXICO 87108	PROJECT TINNIN CENTER OWNER R.P. TINNIN TITLE SITE PLAN DRAINAGE	JOB NUMBER 21 DATE JUNE, 1978 REV AUG 28-78 JC REV Aug 30-78 JC DRAWN B.C.V. CHECKED

PLAN SHOT IN TWO SECTIONS.

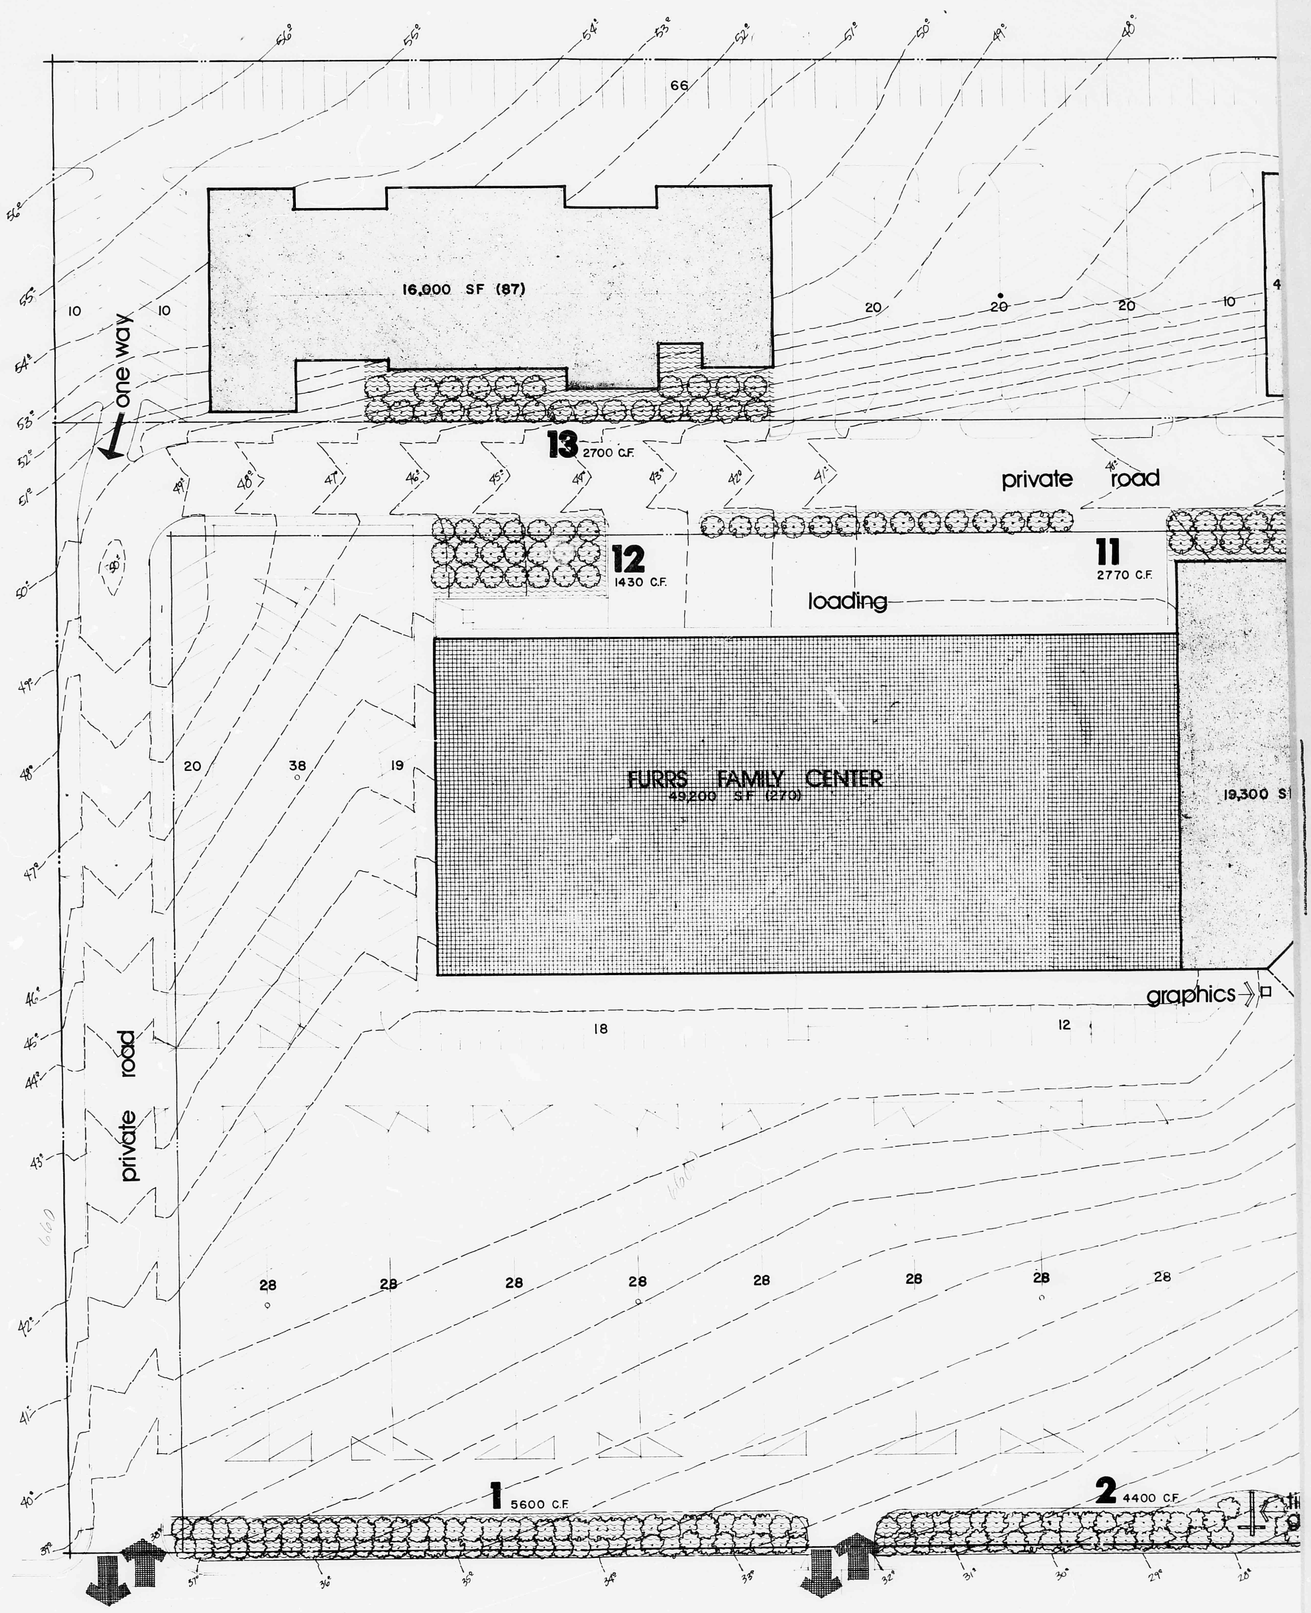


TINNIN CENTER DRAINAGE STUDY

DRAINAGE APPROVAL

I CERTIFY THAT THE DEVELOPMENT
WILL BE IN ACCORDANCE WITH THE
DATED DECEMBER 6, 1975 AS PREARE
CUNICO, REGISTERED PROFESSIONAL E

FOR DEAN & HUNT

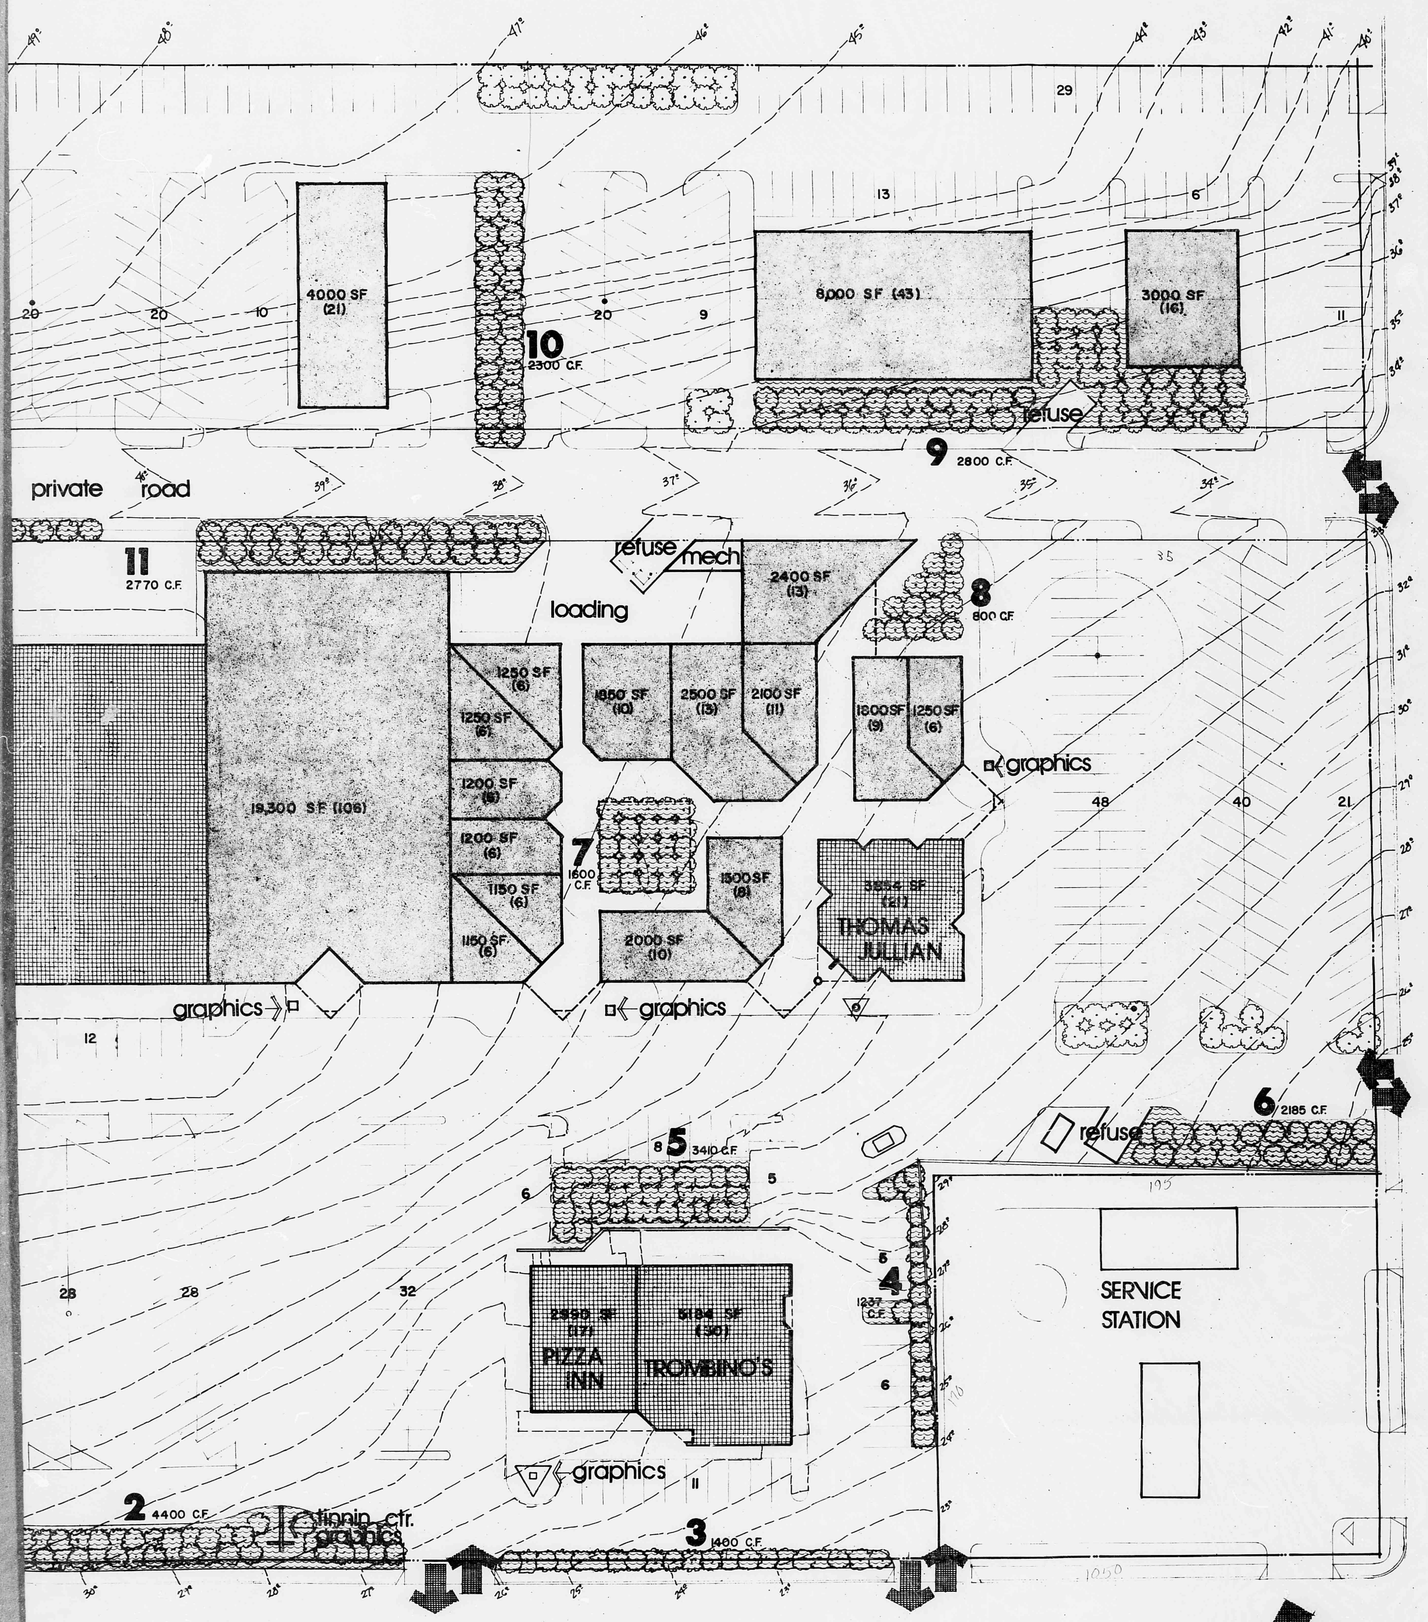

INDICATES PONDING AREA

DRAINAGE APPROVAL

I CERTIFY THAT THE DEVELOPMENT OF THIS TRACT WILL BE IN ACCORDANCE WITH THE DRAINAGE REPORT DATED DECEMBER 6, 1975 AS PREARED BY JOHN J. CUNICO, REGISTERED PROFESSIONAL ENGINEER, N.M. Nº4042

FOR DEAN & HUNT

APPROVED A.M.A.F.C.A.

ONE INCH EQUALS 30'-0"

DRAINAGE STUDY

TINNIN CENTER

job no : 79-80
drawn by : JB
checked : SLH
date : 12/12/75

revisions : 12/1/76 GENERAL
12/22/75 - UPDATE PER DRAINAGE REPORT
MISC. CORRECTIONS

dean and hunt associates ltd
architects planners
201 truman north east
albuquerque new mexico
phone 505 255 4094
87108

sheet no: