HYDROLOGY

H11/D15
4 PLANS

H 11/D15

4 Plans

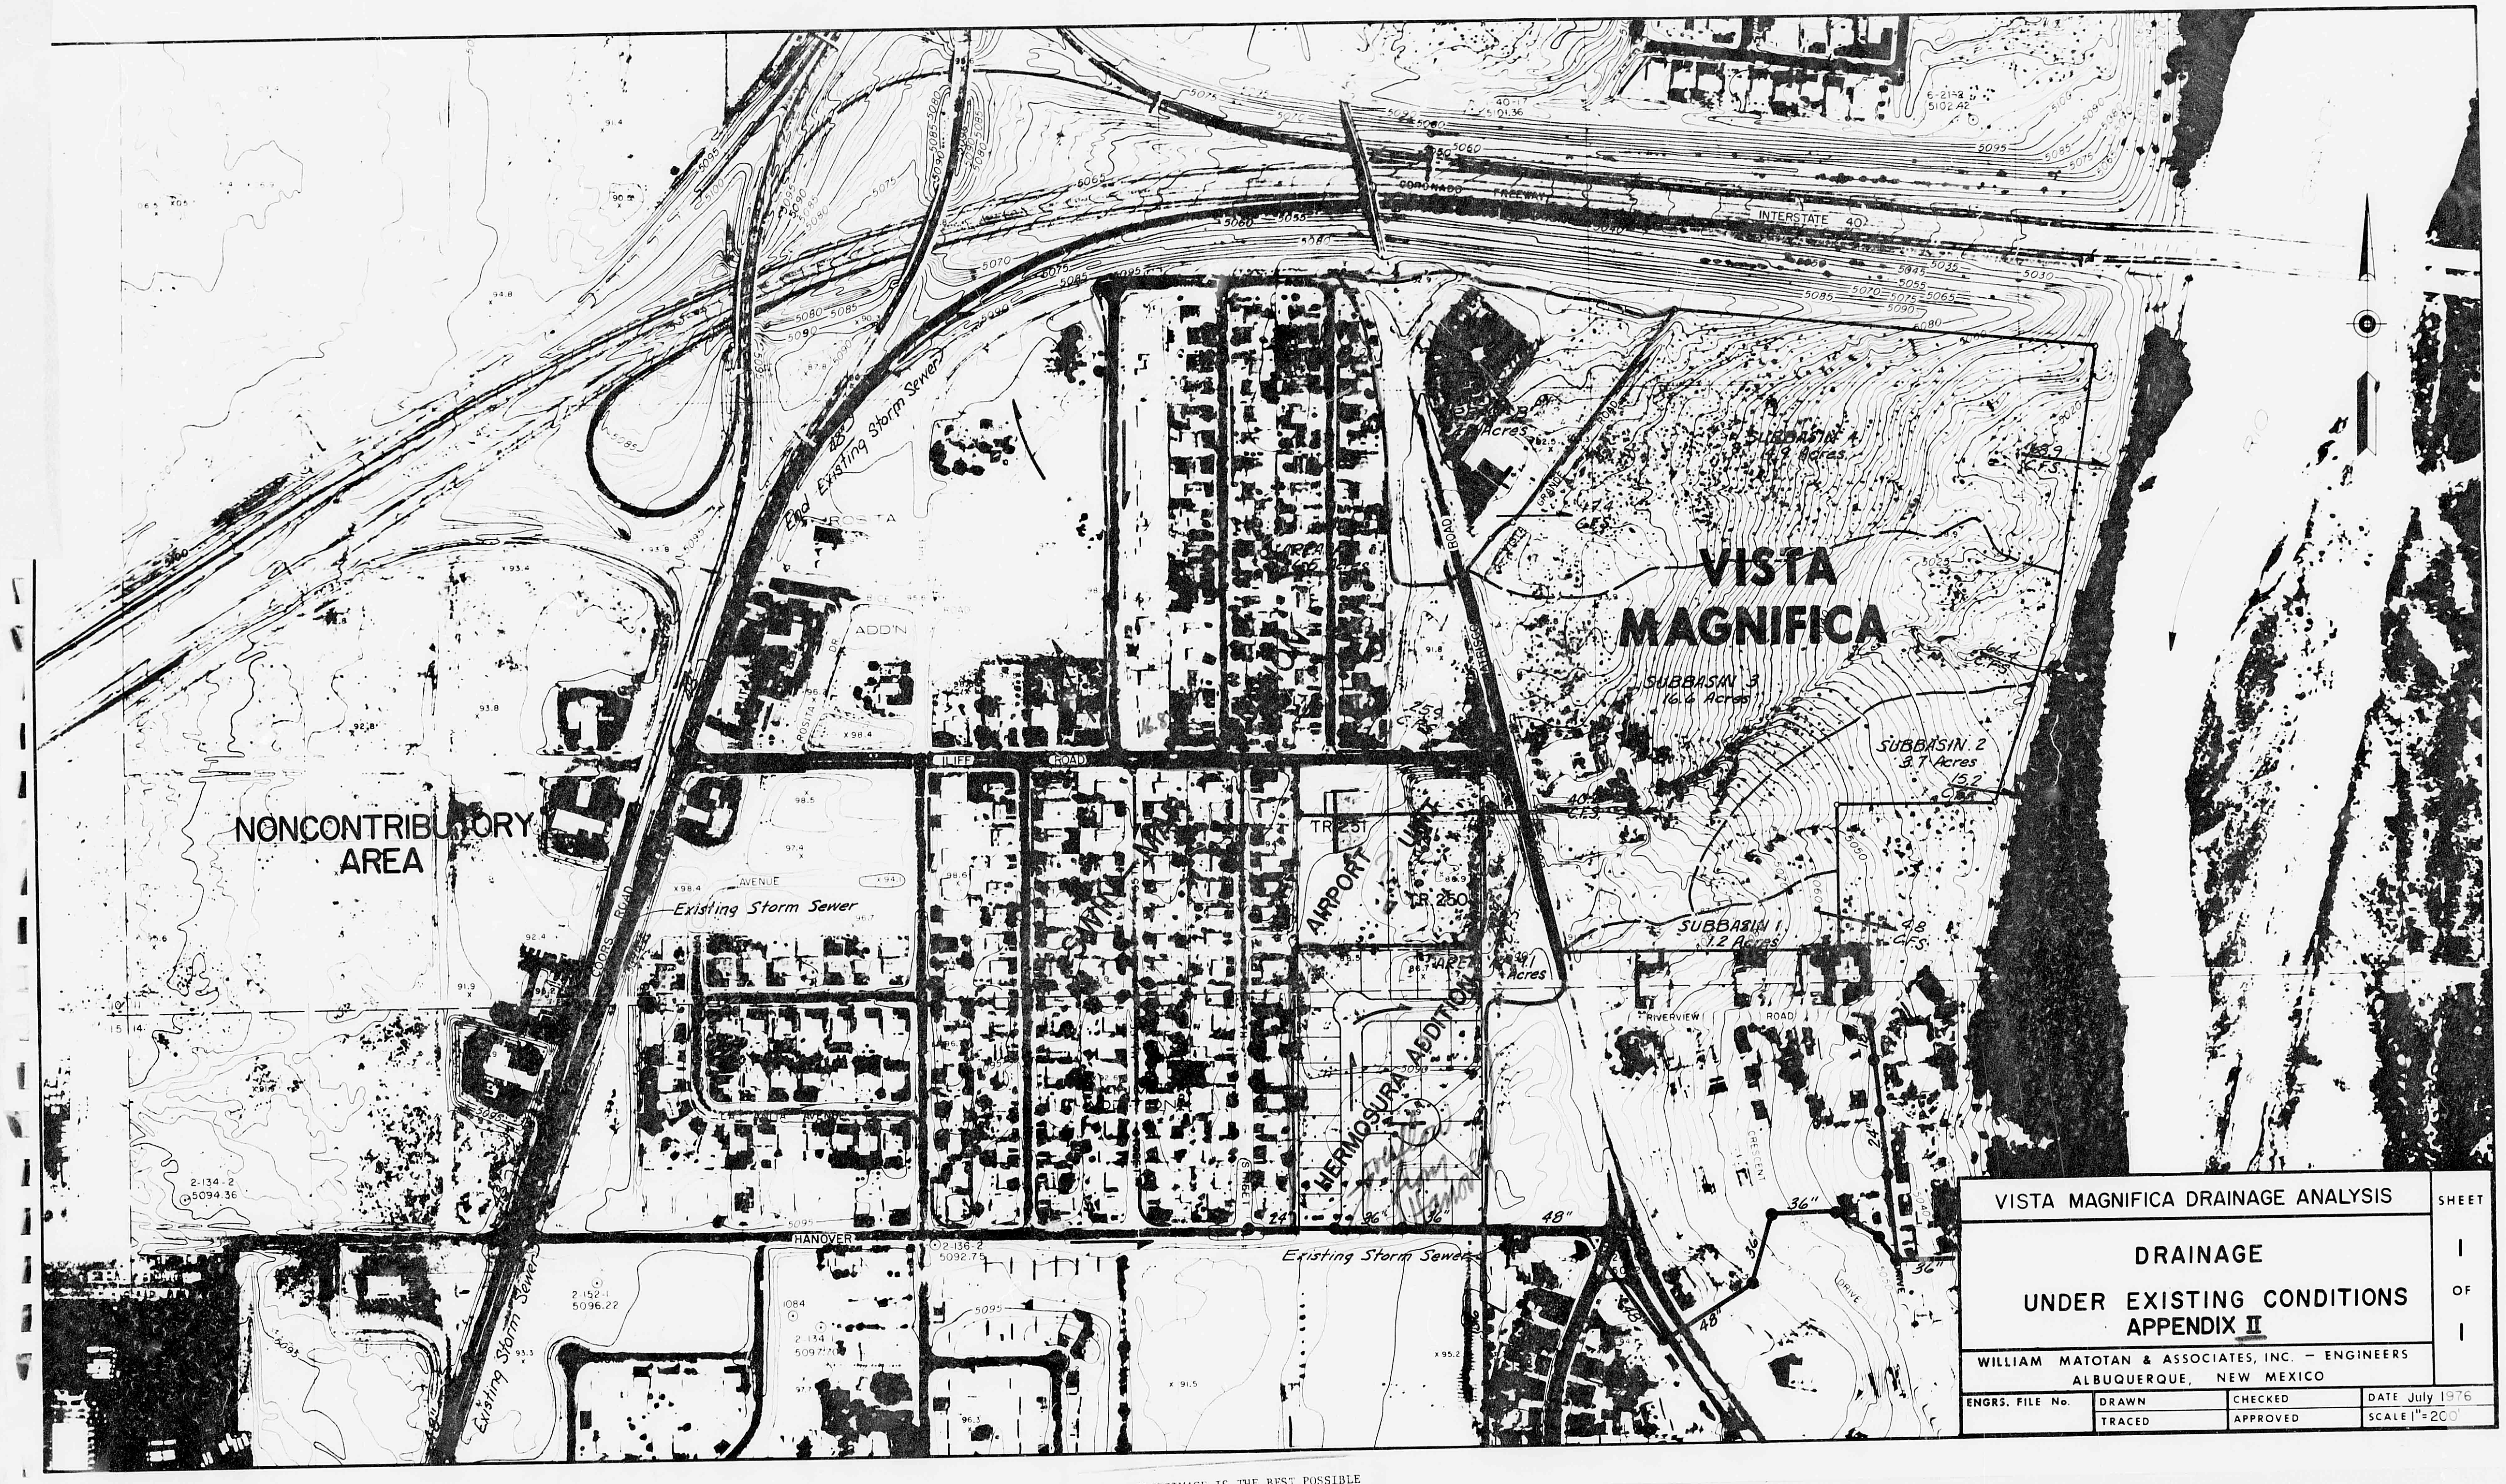

VISTA MAGNIFICA DRAINAGE ANALYSIS

SHEET 1 OF 1

DRAINAGE
UNDER EXISTING CONDITIONS
APPENDIX II

WILLIAM MATOTAN & ASSOCIATES, INC. – ENGINEERS
ALBUQUERQUE, NEW MEXICO

ENGRS. FILE No.	DRAWN	CHECKED	DATE July 1976
	TRACED	APPROVED	SCALE 1"=200'

THIS MICROIMAGE IS THE BEST POSSIBLE REPRODUCTION DUE TO THE POOR QUALITY OF THE ORIGINAL DOCUMENT

DRAINAGE PLAN

LEGAL DESCRIPTION

Tract lettered "D" of the Correction Plat VISTA MAGNIFICA, Albuquerque, New Mexico, as the same is shown and designated on said Correction Plat, filed in the office of the County Clerk of Bernalillo County, New Mexico on January 7, 1981.

Said tract containing 2.0558 ac.

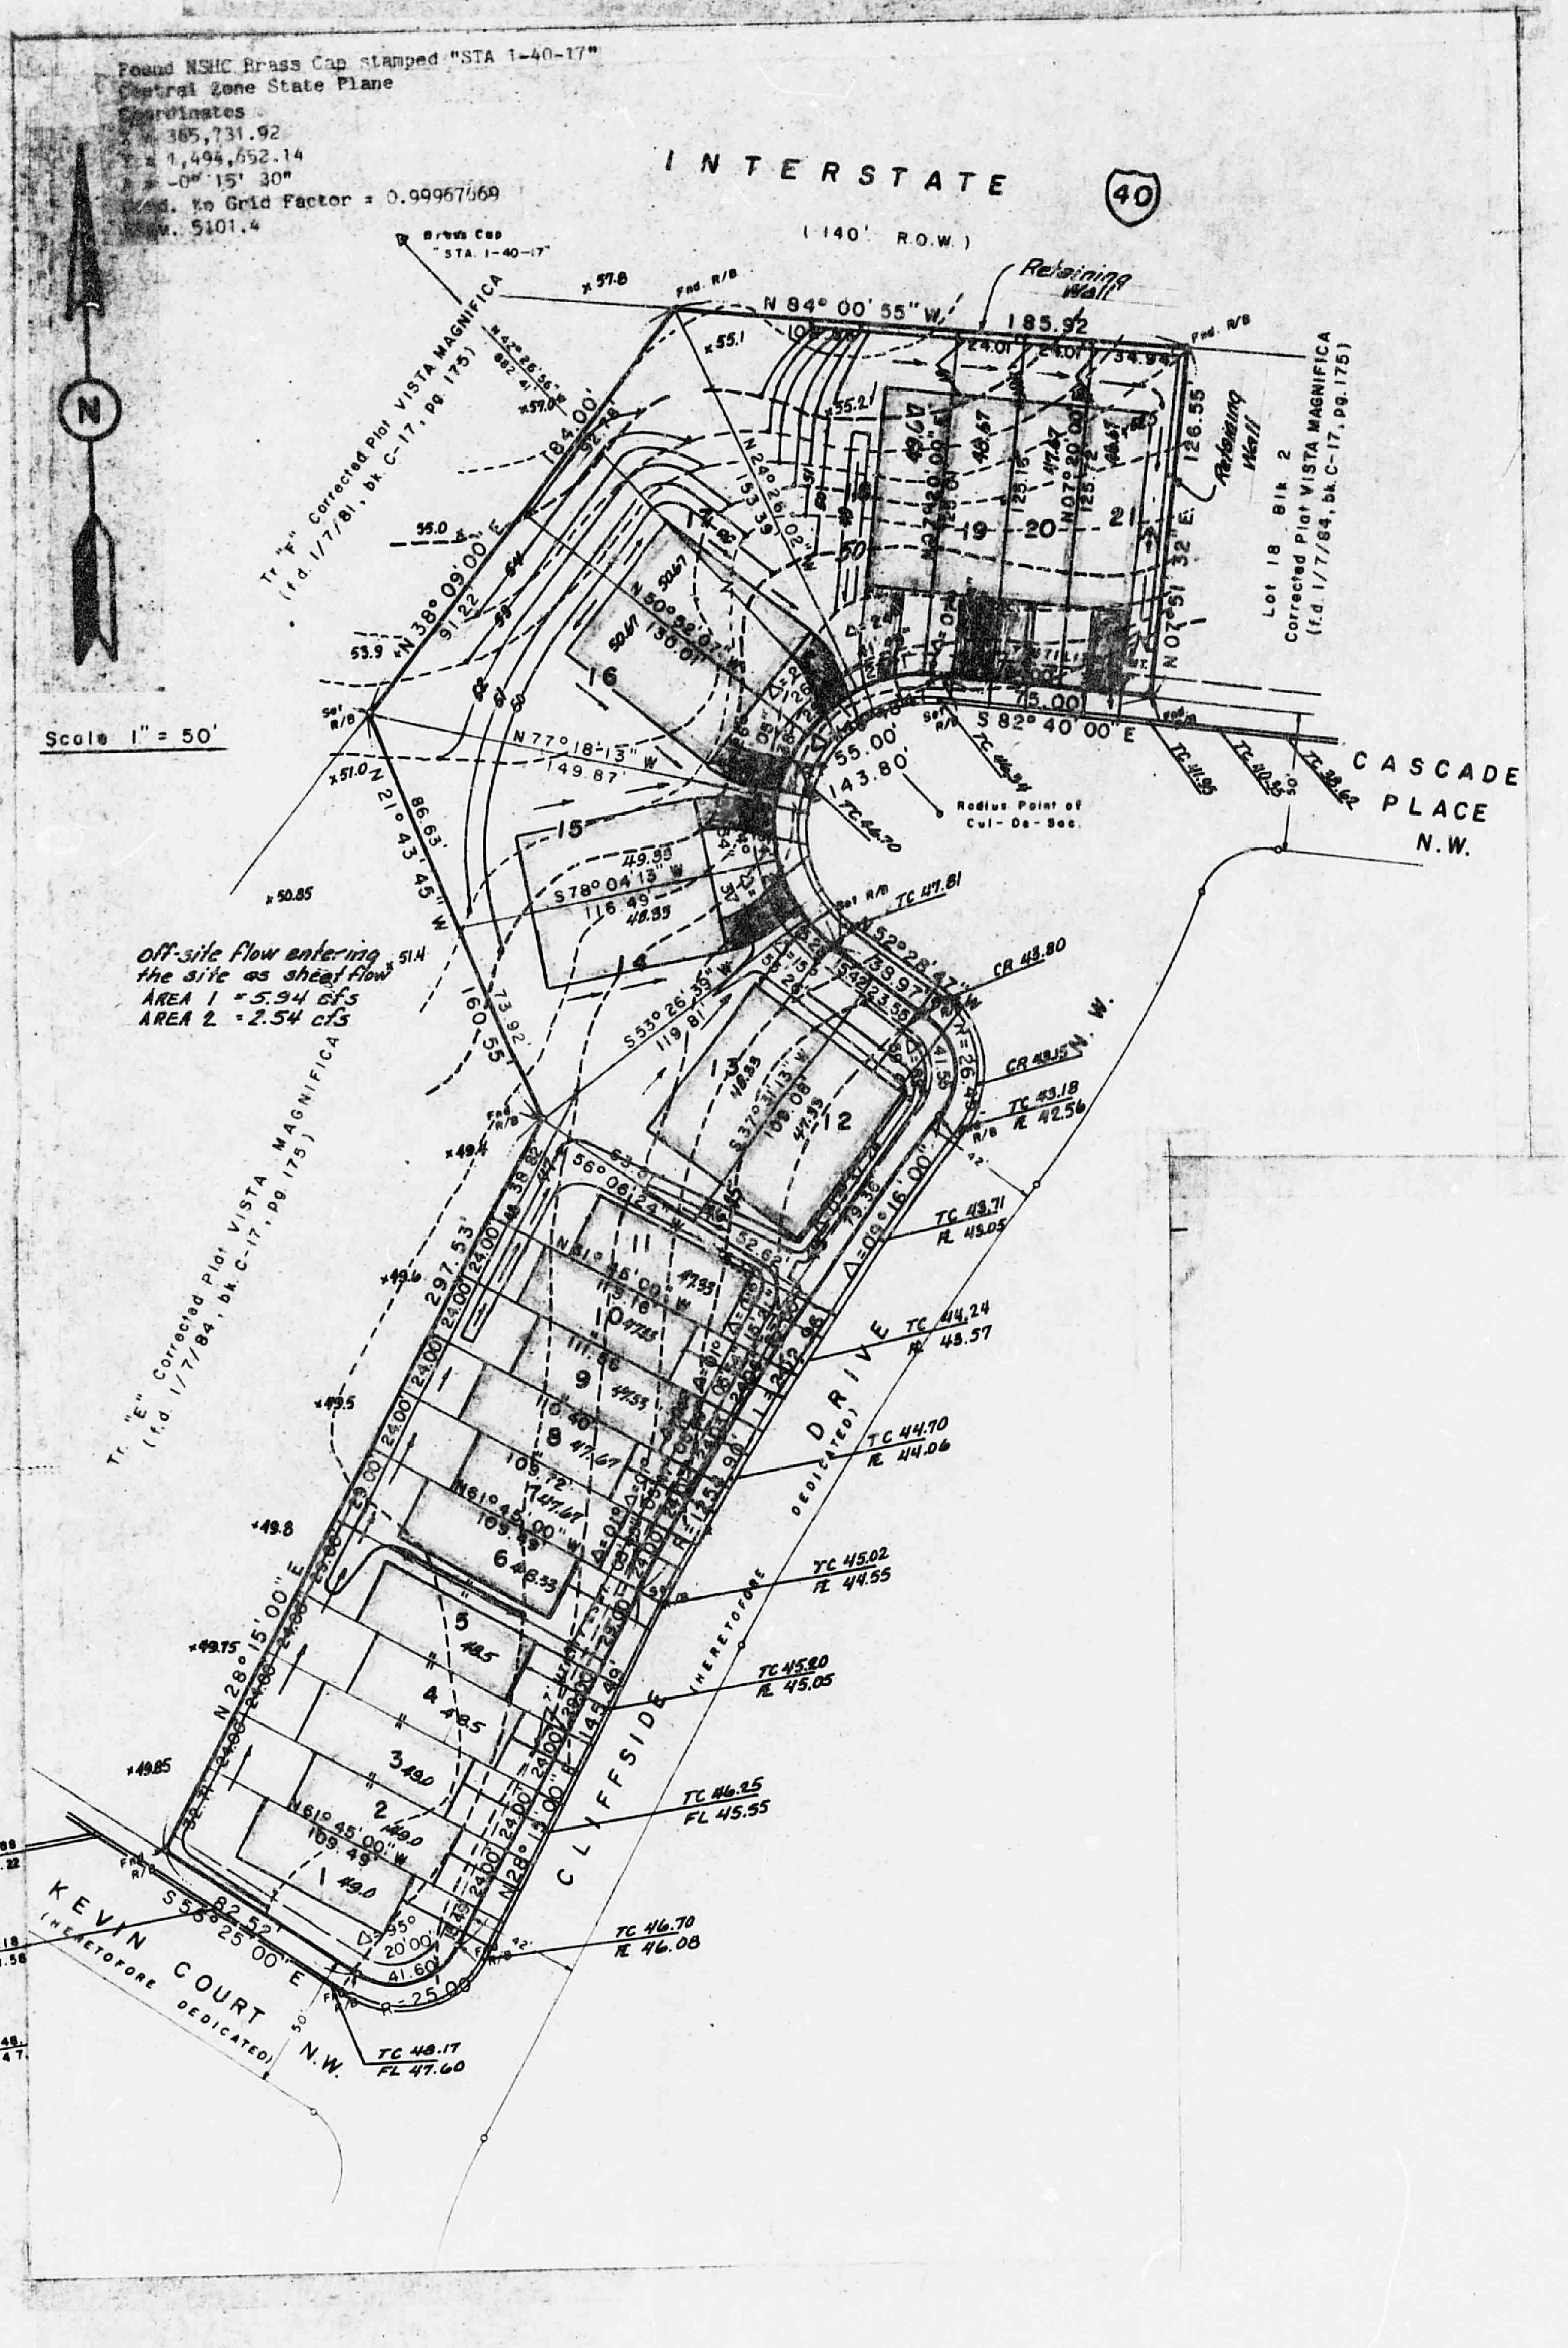

BENCHMARK DATA

TO CONVERT TO CITY DATUM ELEVATION
ADD 40.49' TO SHOWN ELEVATIONS.

City Bench mark used 22-J-11
Located Southeast Curb at Atrisco N.W. and
Riverview Ct. N.W. Elevation 5088.12

LEGEND

———	PROPERTY LINE
47.67	BUILDING PAD ELEV.
→	DIRECTION OF FLOW
TC	TOP OF CURB ELEV.
FL	FLOW LINE ELEV.
---- ----	EXISTING CONTOUR
—— ——	PROPOSED CONTOUR
×	EXISTING SPOT ELEVATION
●	PROPOSED SPOT ELEVATION

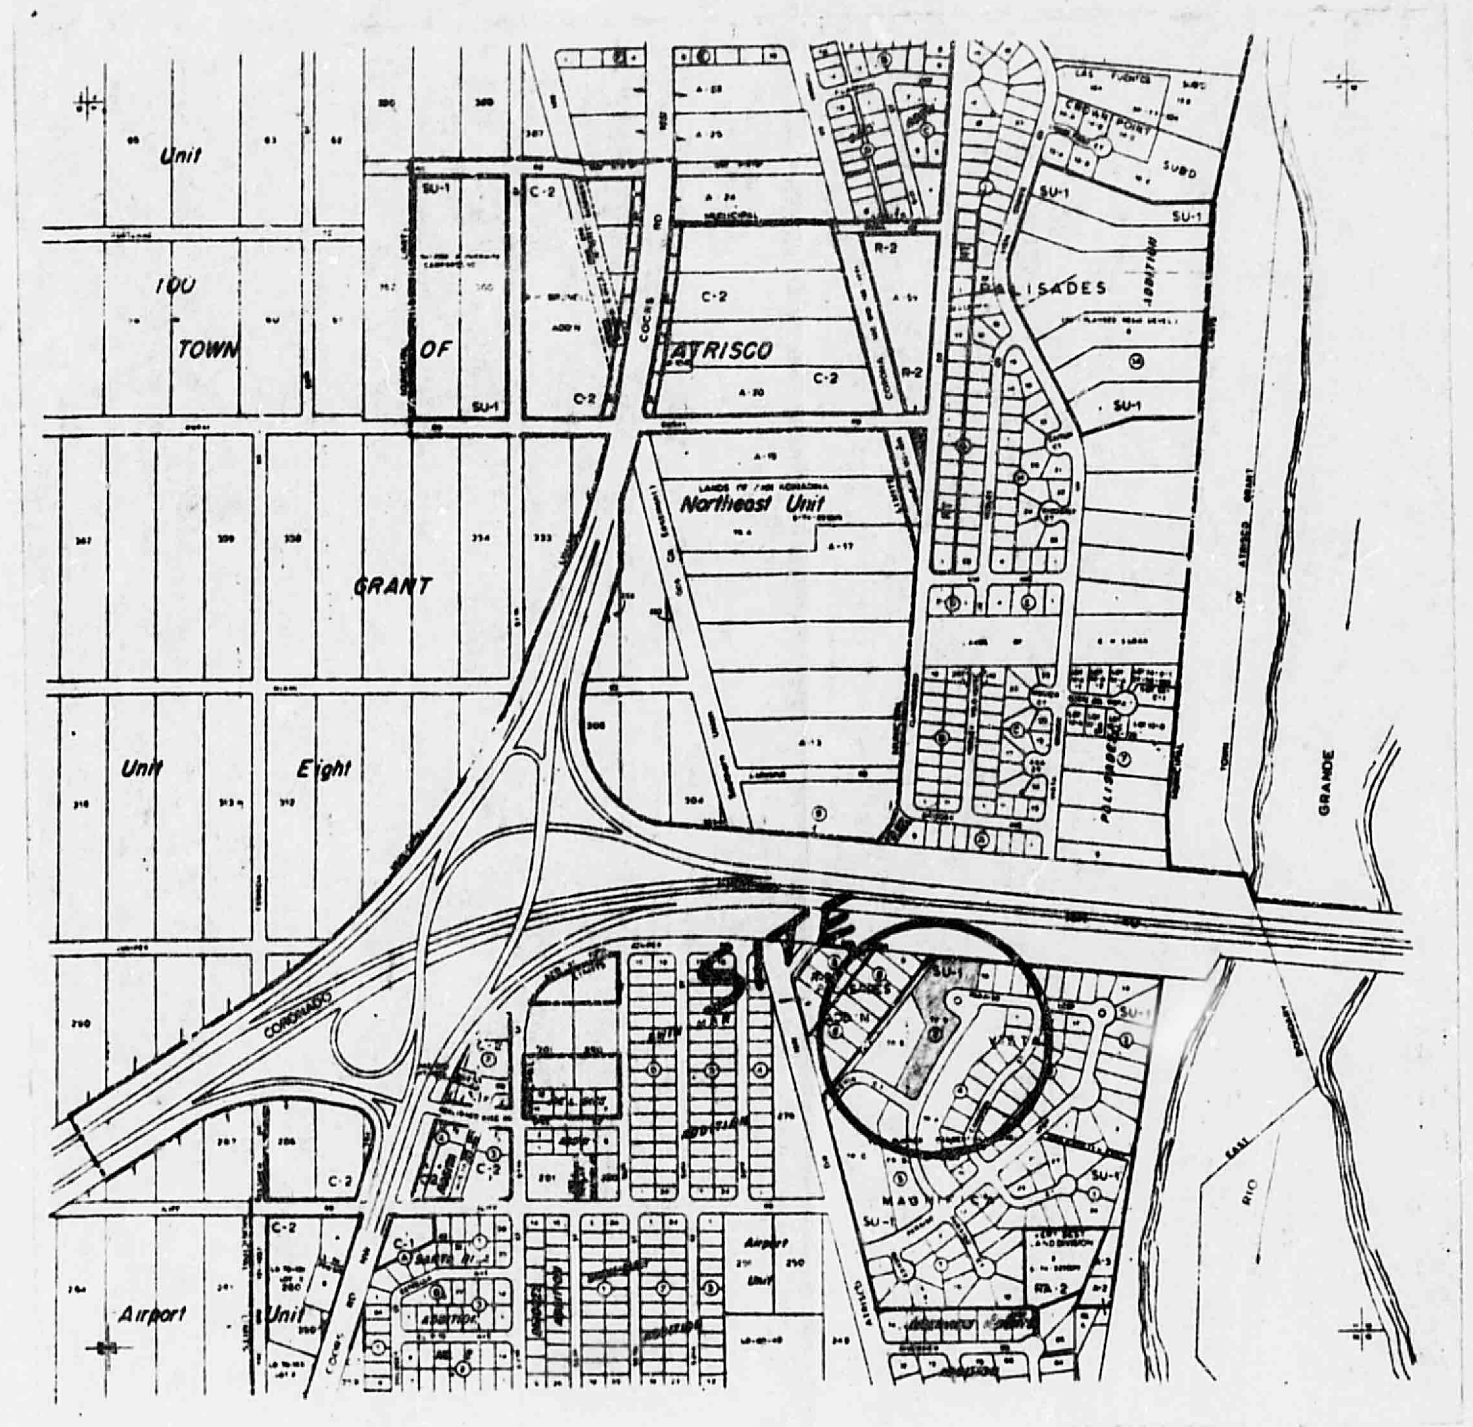

H-11-Z

VICINITY MAP

RECEIVED
MAY 25 1984
HYDROLOGY SECTION

FRANK D. LOVELACE
NEW MEXICO
6512
REGISTERED PROFESSIONAL ENGINEER
3-5-84

Revised May 25, 1984

T10N R2E Sec. 11

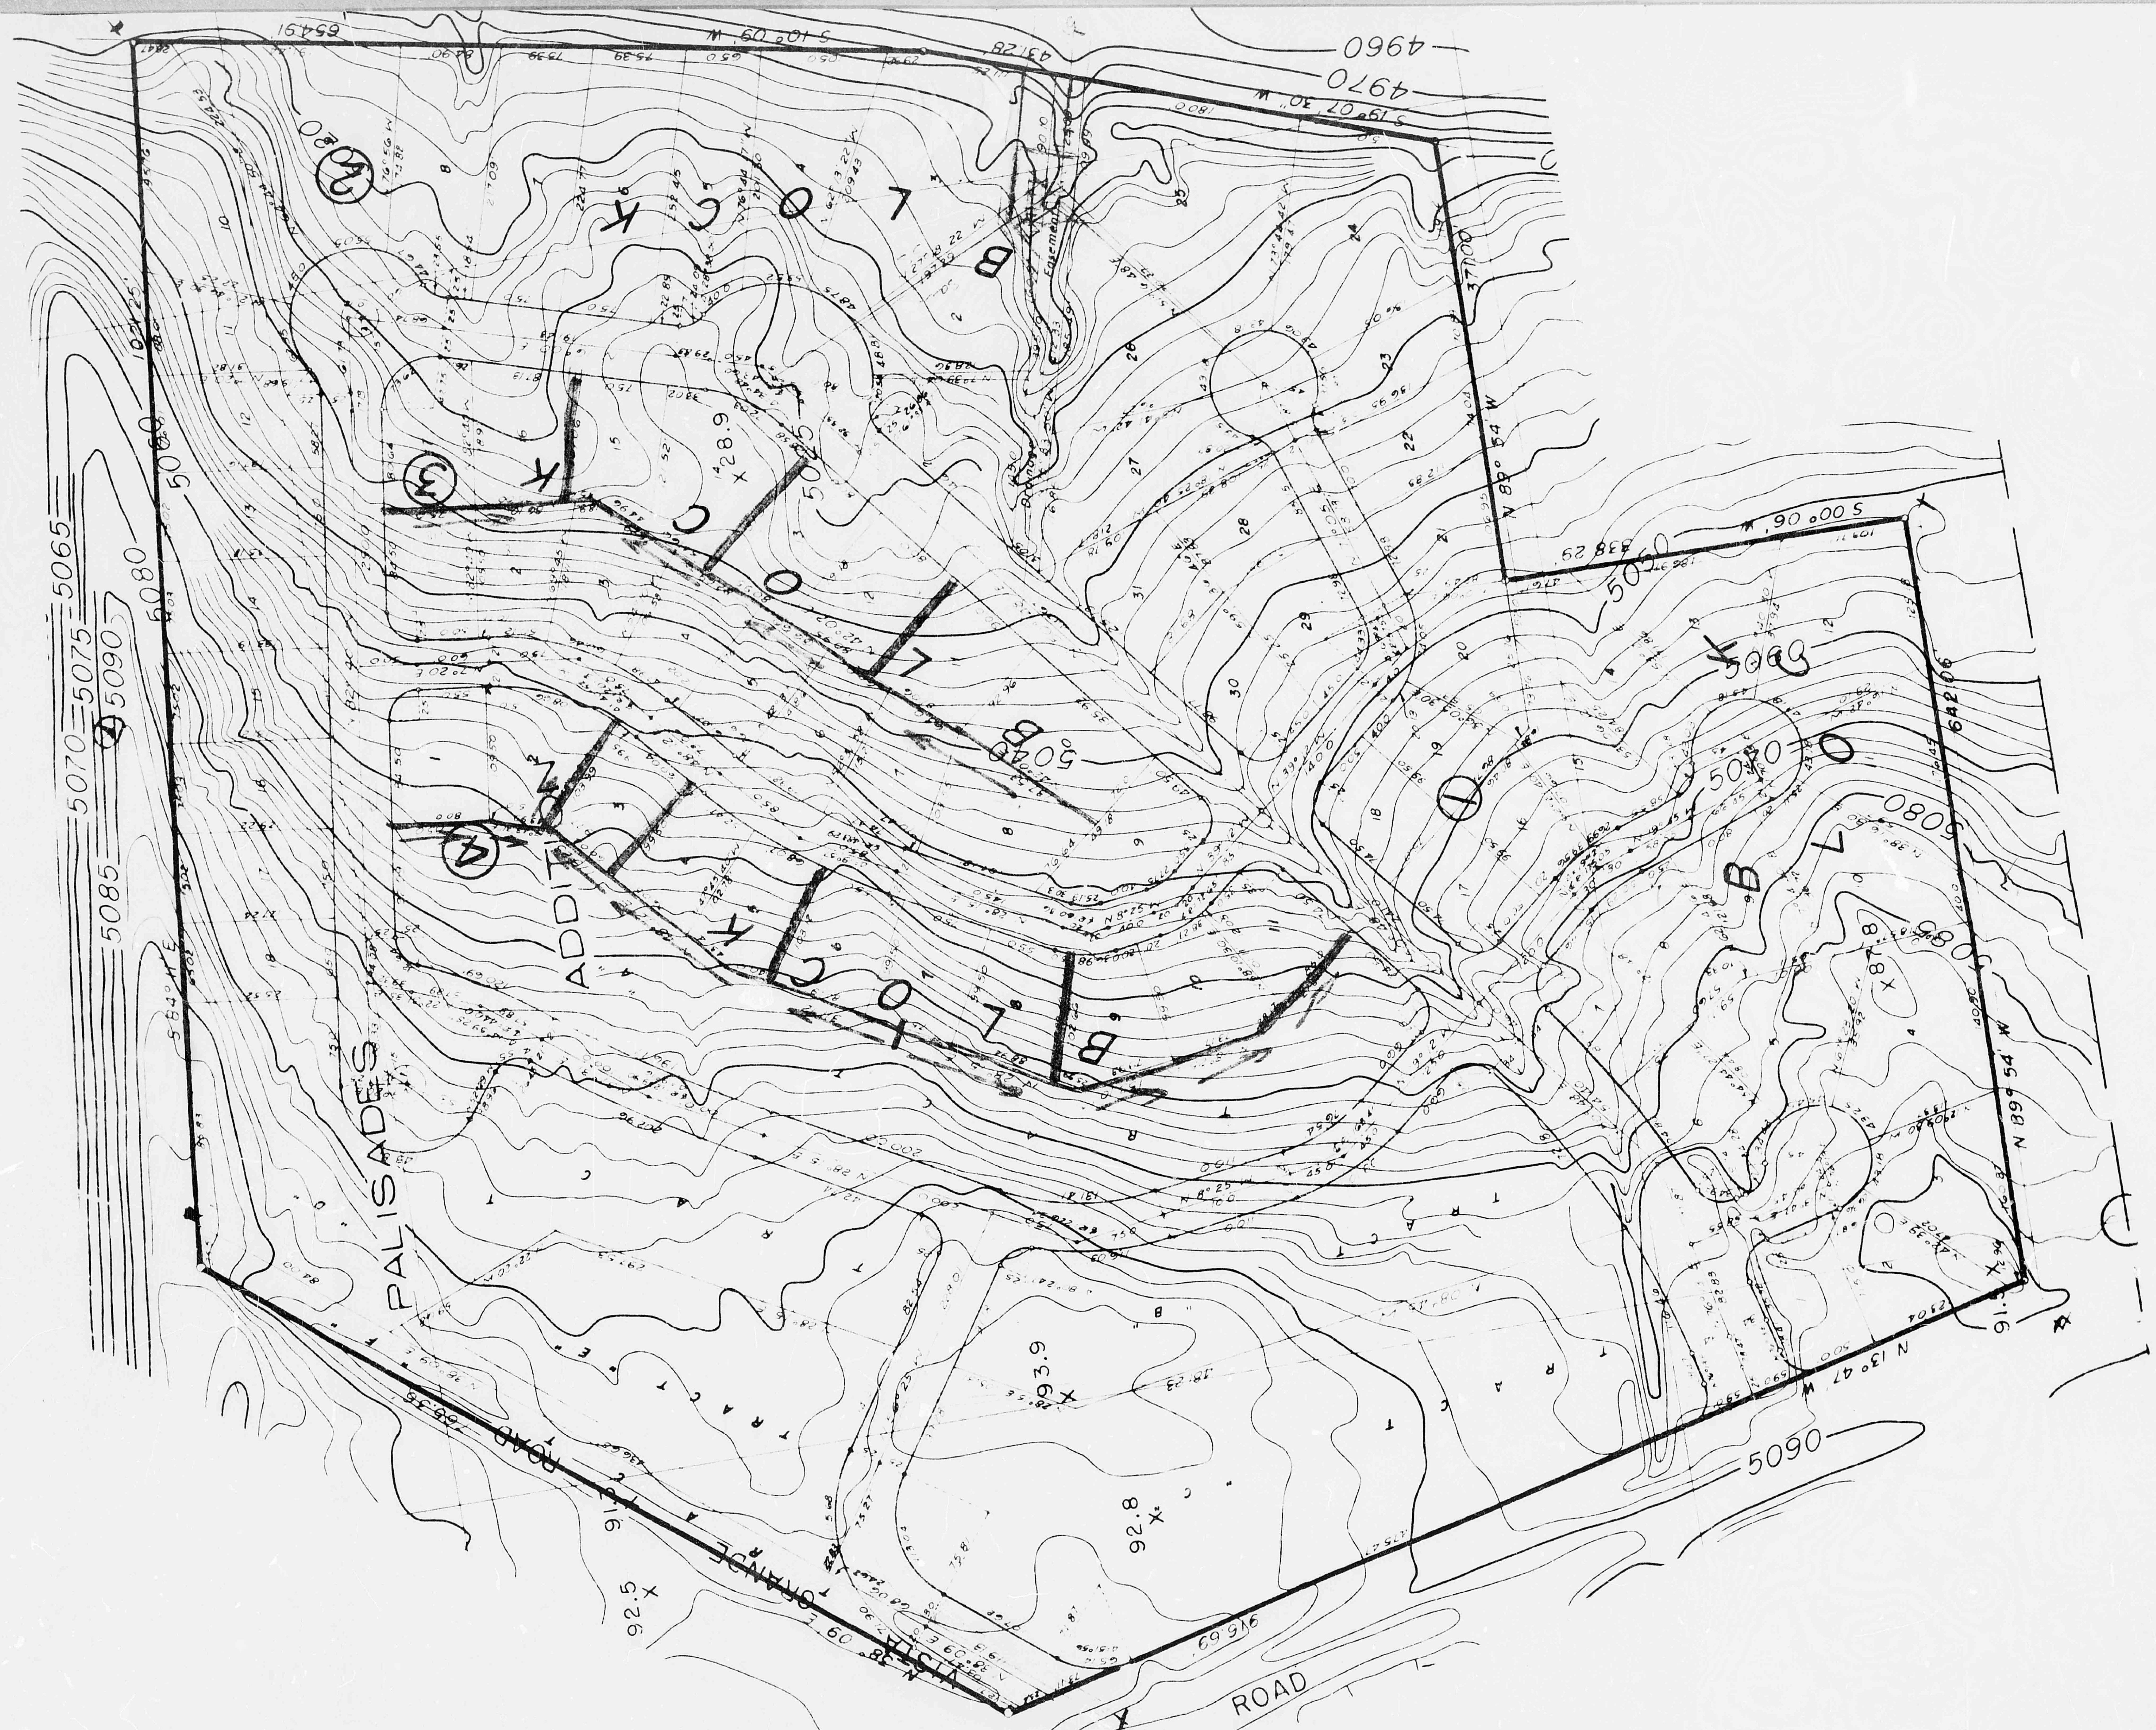
BLOCK ②
BLOCK ③
BLOCK ④
BLOCK ①
BLOCK
PALISADES
ADDITION
TRACT
TRACT
TRACT
VISTA GRANDE ROAD
ROAD
Easement
S 10° 09' W
S 19° 07' 30" W
N 89° 54' W
S 00° 06' W
N 89° 54' W
N 13° 47' W
4960
4970
5060
5065
5075
5090
5070
5080
5085
5040
5050
5060
5080
5090
×28.9
×93.9
92.8 ×
92.5 ×
×87.8

PLAN SHOT IN TWO SECTIONS.

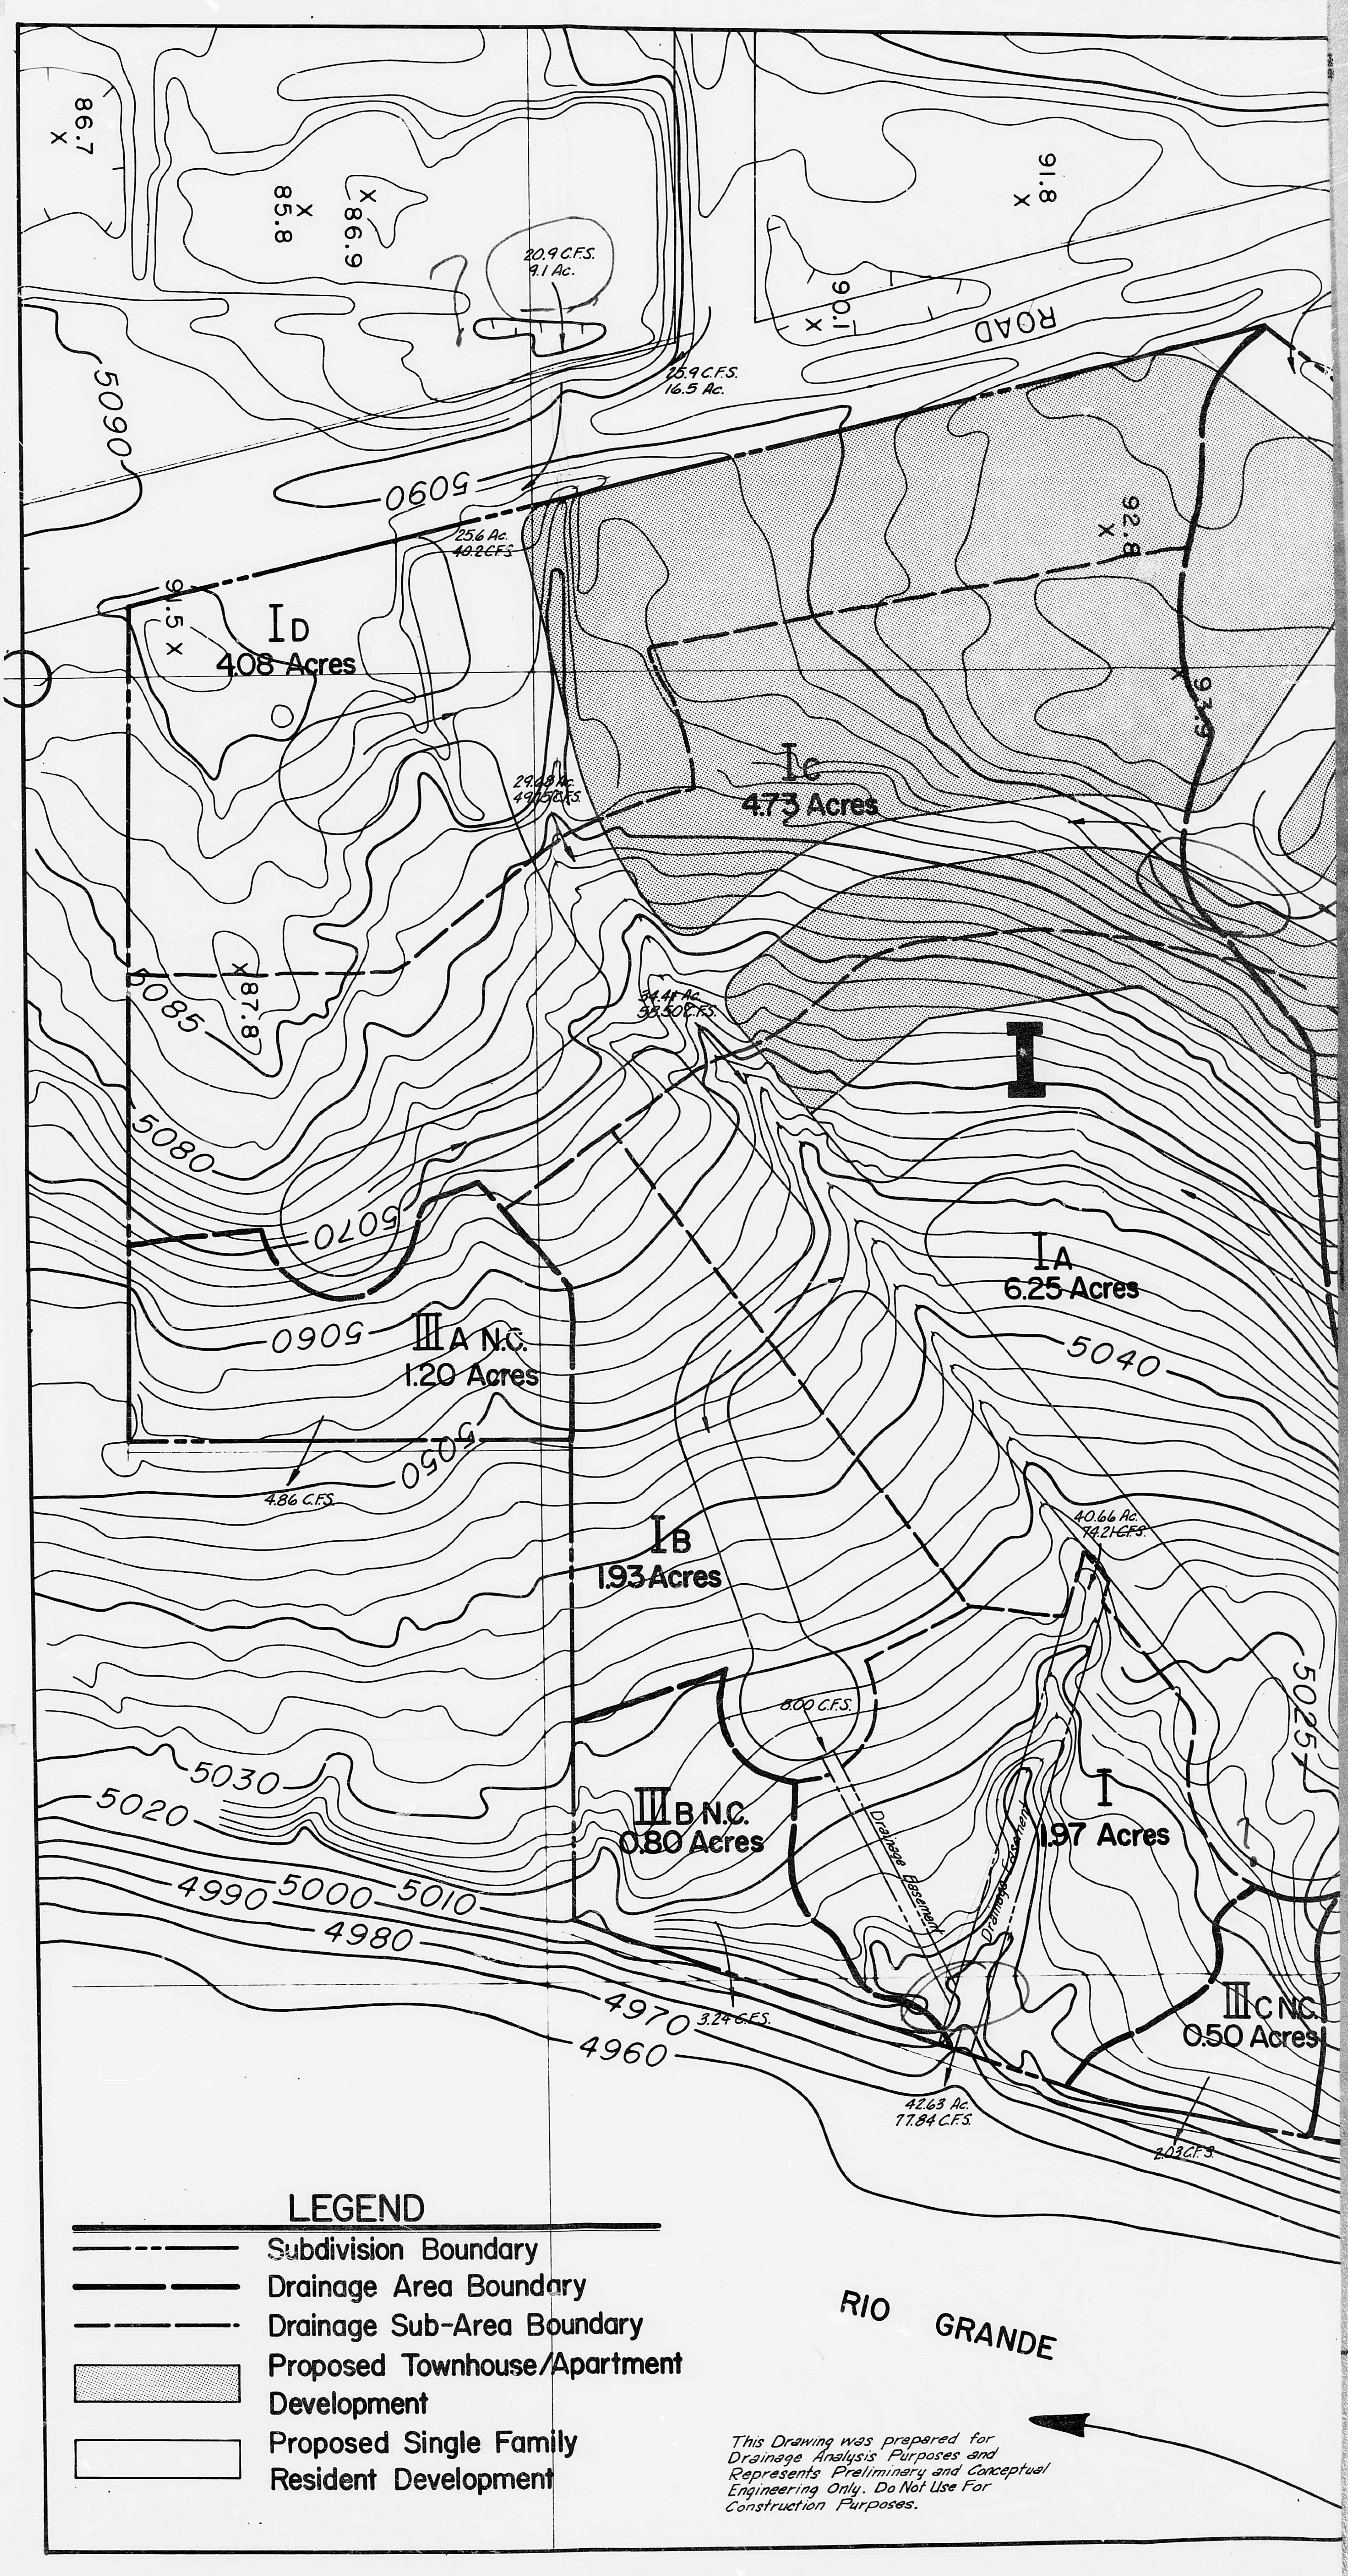

This Drawing was prepared for Drainage Analysis Purposes and Represents Preliminary and Conceptual Engineering Only. Do Not Use For Construction Purposes.

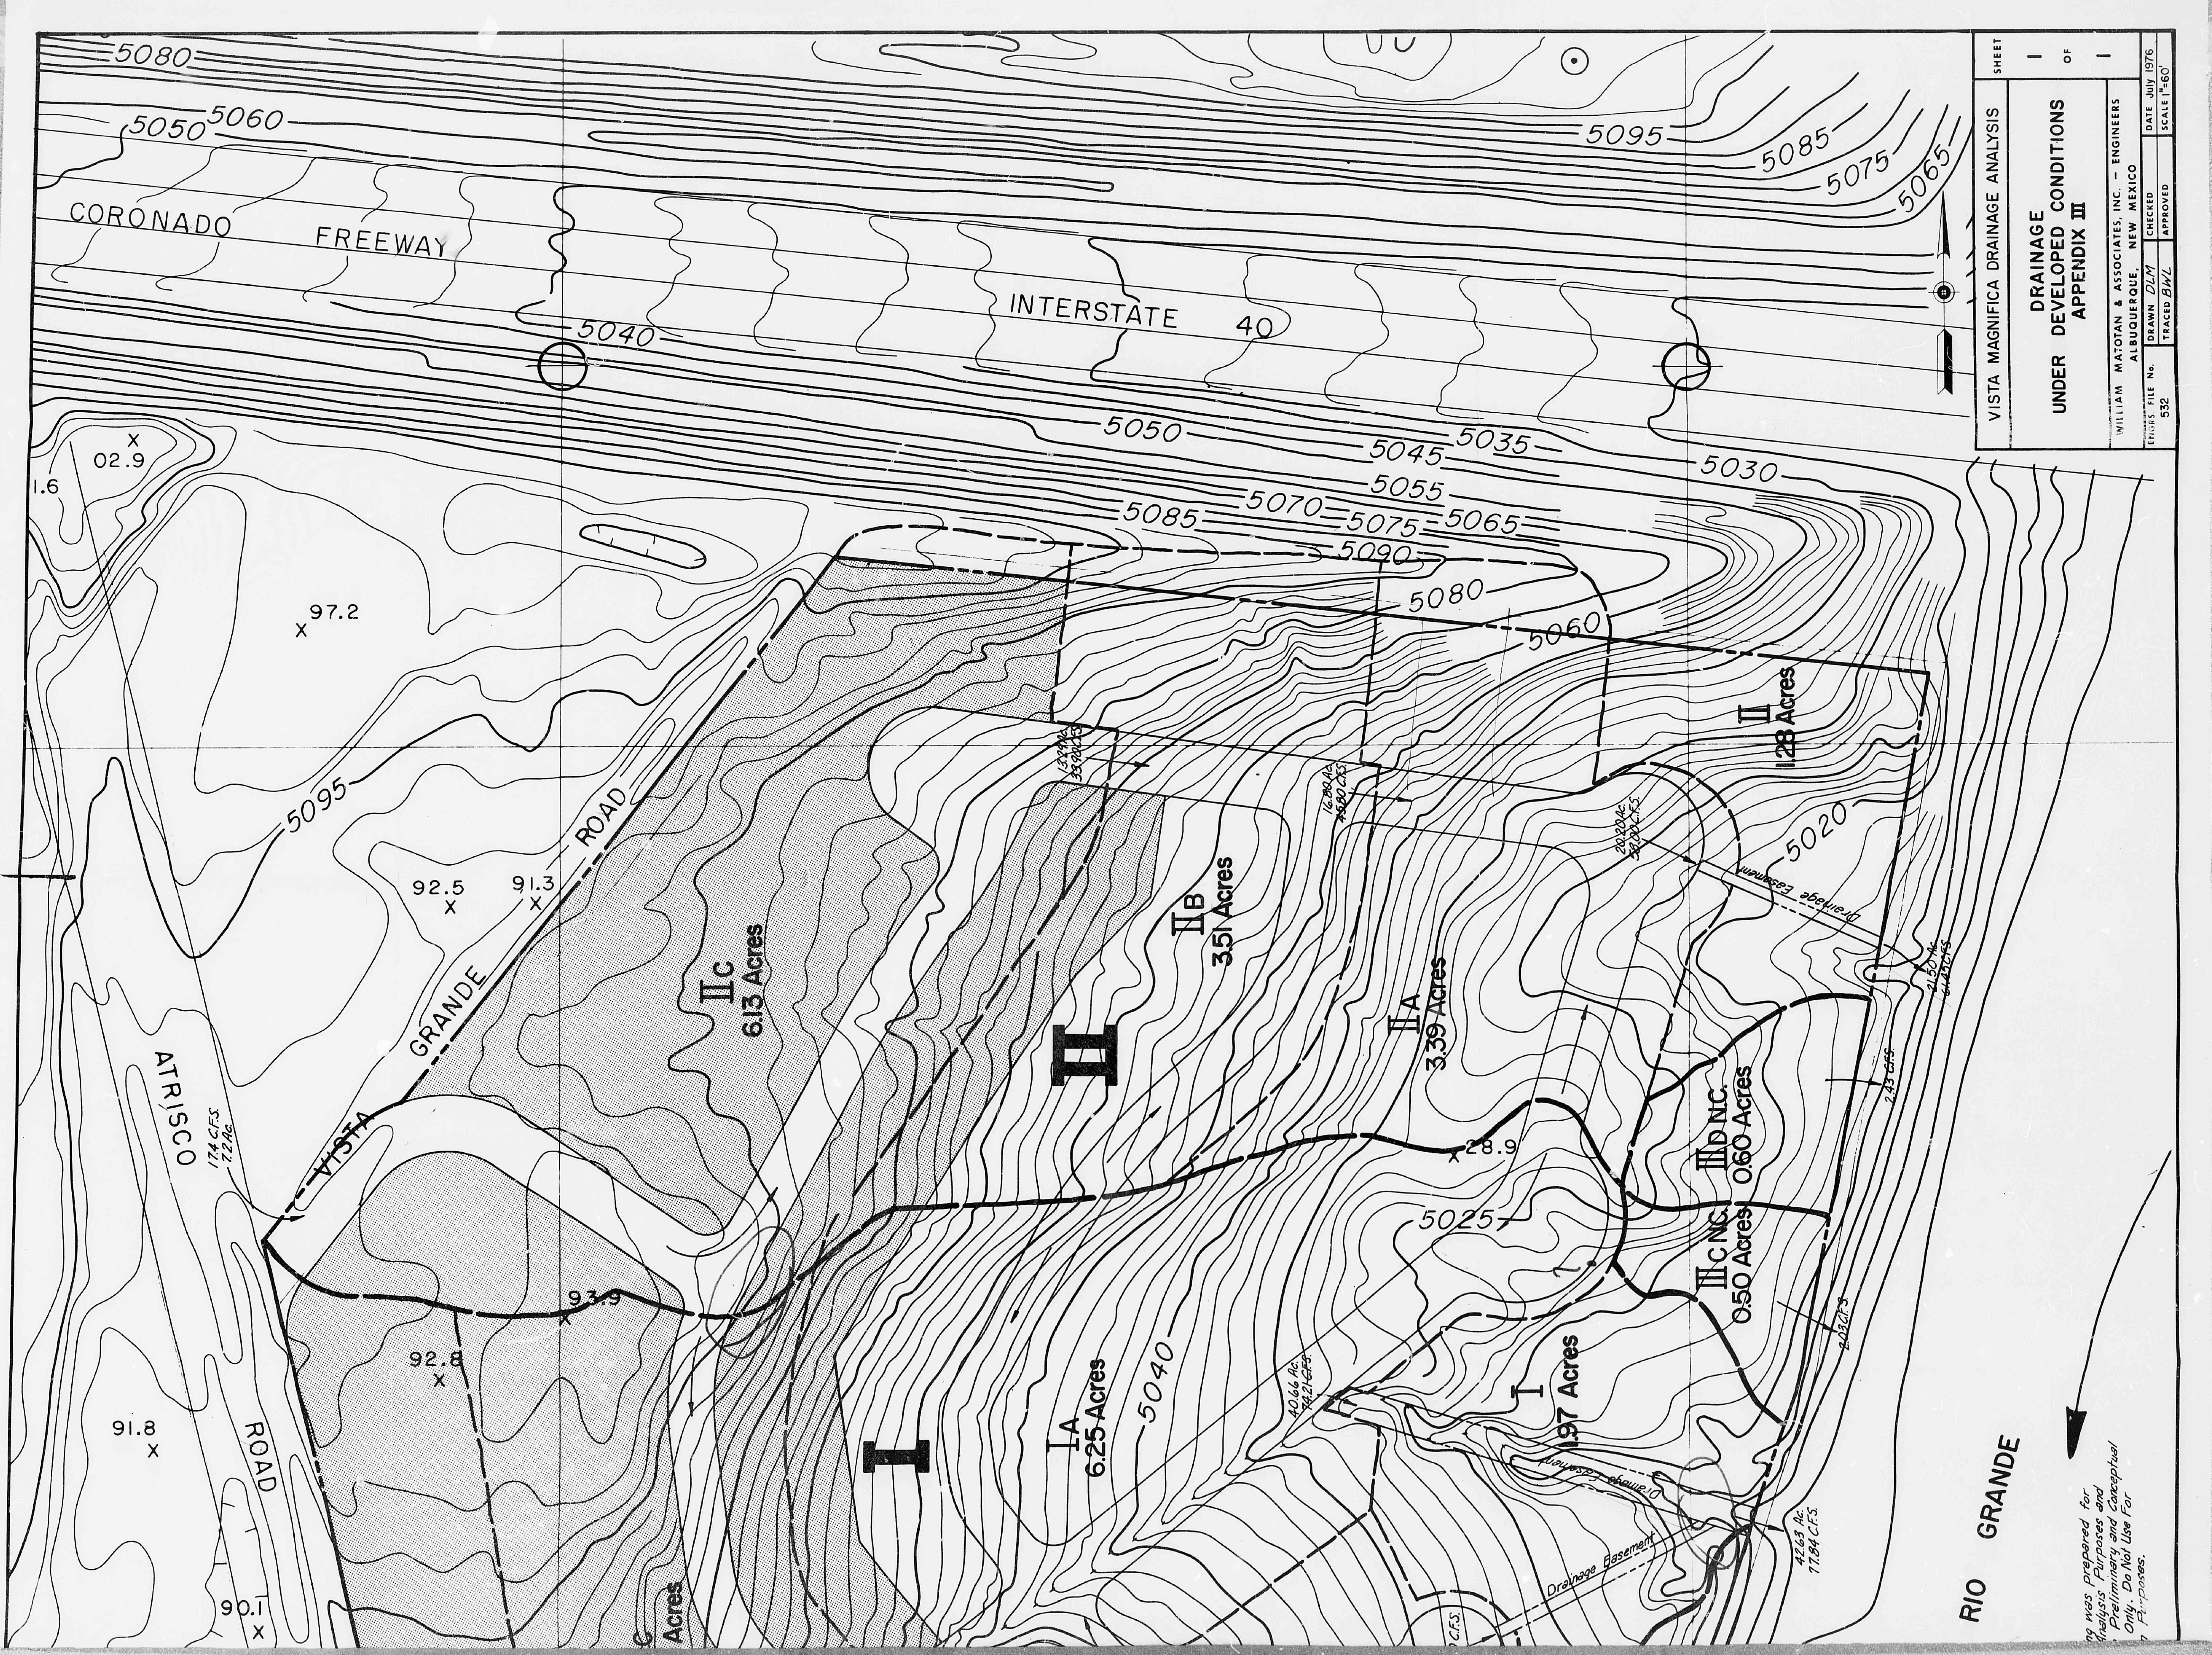

VISTA MAGNIFICA DRAINAGE ANALYSIS

SHEET 1 OF 1

DRAINAGE
UNDER DEVELOPED CONDITIONS
APPENDIX III

WILLIAM MATOTAN & ASSOCIATES, INC. – ENGINEERS
ALBUQUERQUE, NEW MEXICO

ENGRS. FILE No. 532	DRAWN DLM	CHECKED	DATE July 1976
	TRACED BWL	APPROVED	SCALE 1"=60'

ng was prepared for
Analysis Purposes and
Preliminary and Conceptual
Only. Do Not Use For
Purposes.