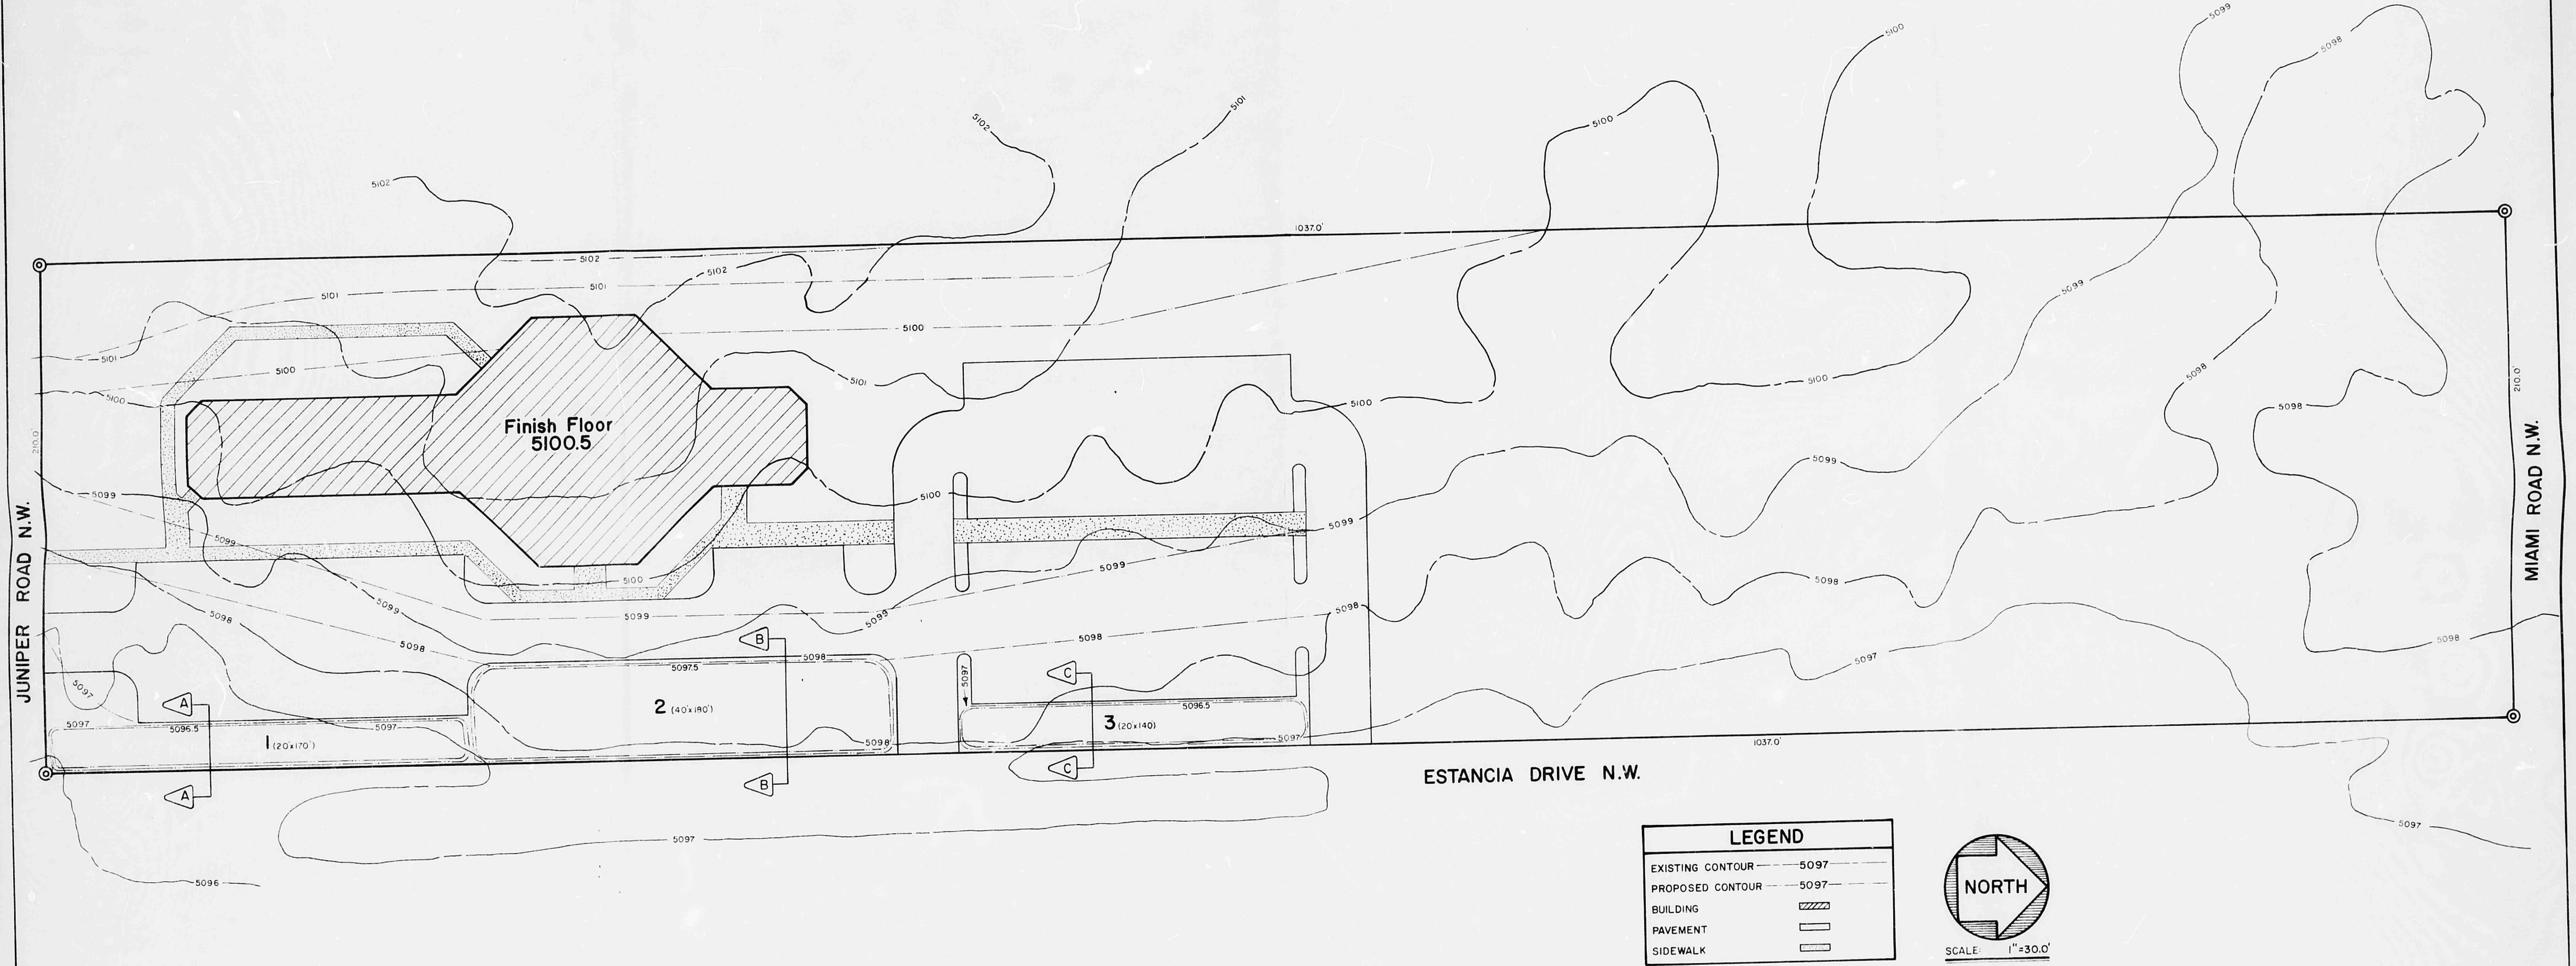

LEGEND

EXISTING CONTOUR	— — —5097— — —
PROPOSED CONTOUR	—·—5097—·—
BUILDING	▨
PAVEMENT	▭
SIDEWALK	▒

SCALE: 1" = 30.0'

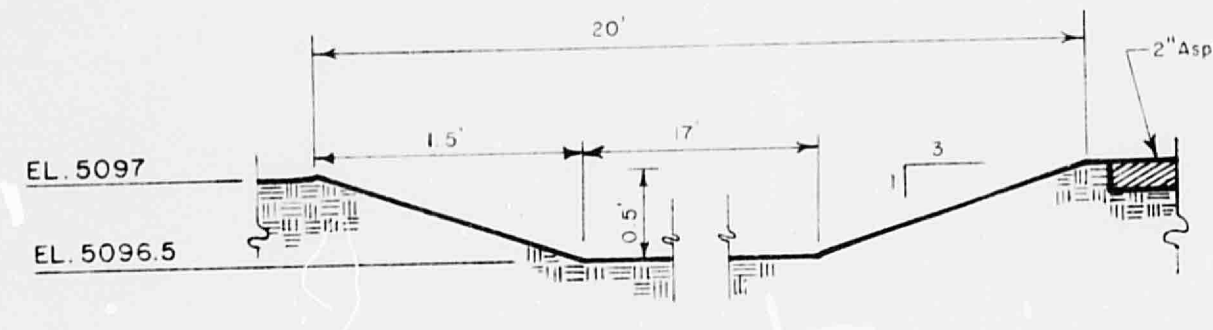

SECTION A-A SCALE: 1" = 1.0'

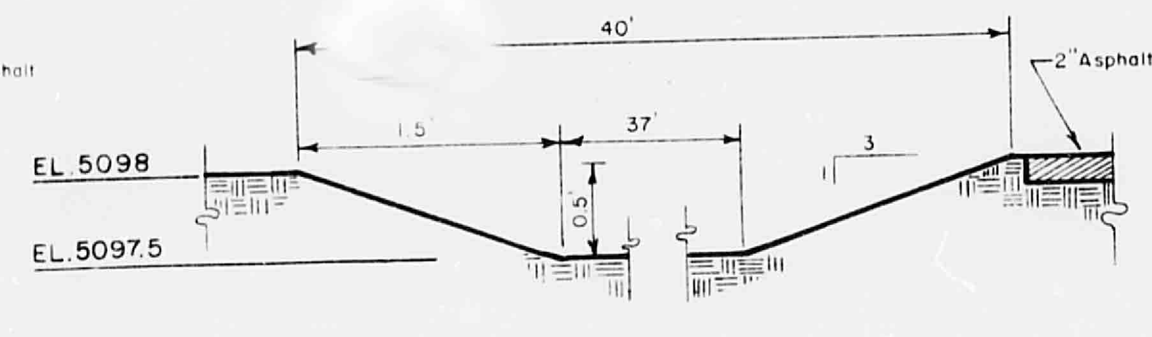

SECTION B-B SCALE: 1" = 1.0'

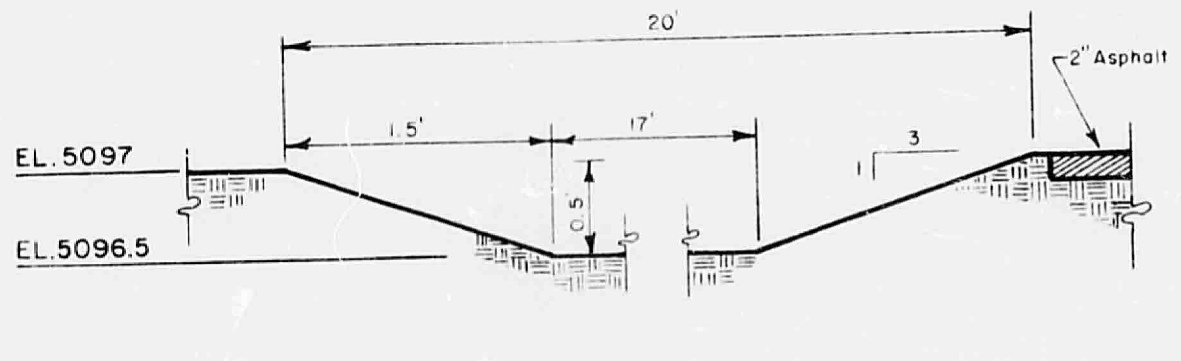

SECTION C-C SCALE: 1" = 1.0'

RECEIVED
APR 19 1982
ENGINEERING

H-II

DRAWN	J.P.
CHECKED	R.L.H.
APPOVED	
REVISIONS	

SEVENTH DAY ADVENTEST CHURCH
TRACK 313 UNIT 8
TOWN OF ATRISCO GRANT

DRAINAGE PLAN

RAY HARRISON & ASSOCIATES

HYDROLOGY

H11/D18
5 PLANS

H11/D18

5 Plans

PLAN SHOT IN TWO SECTIONS.

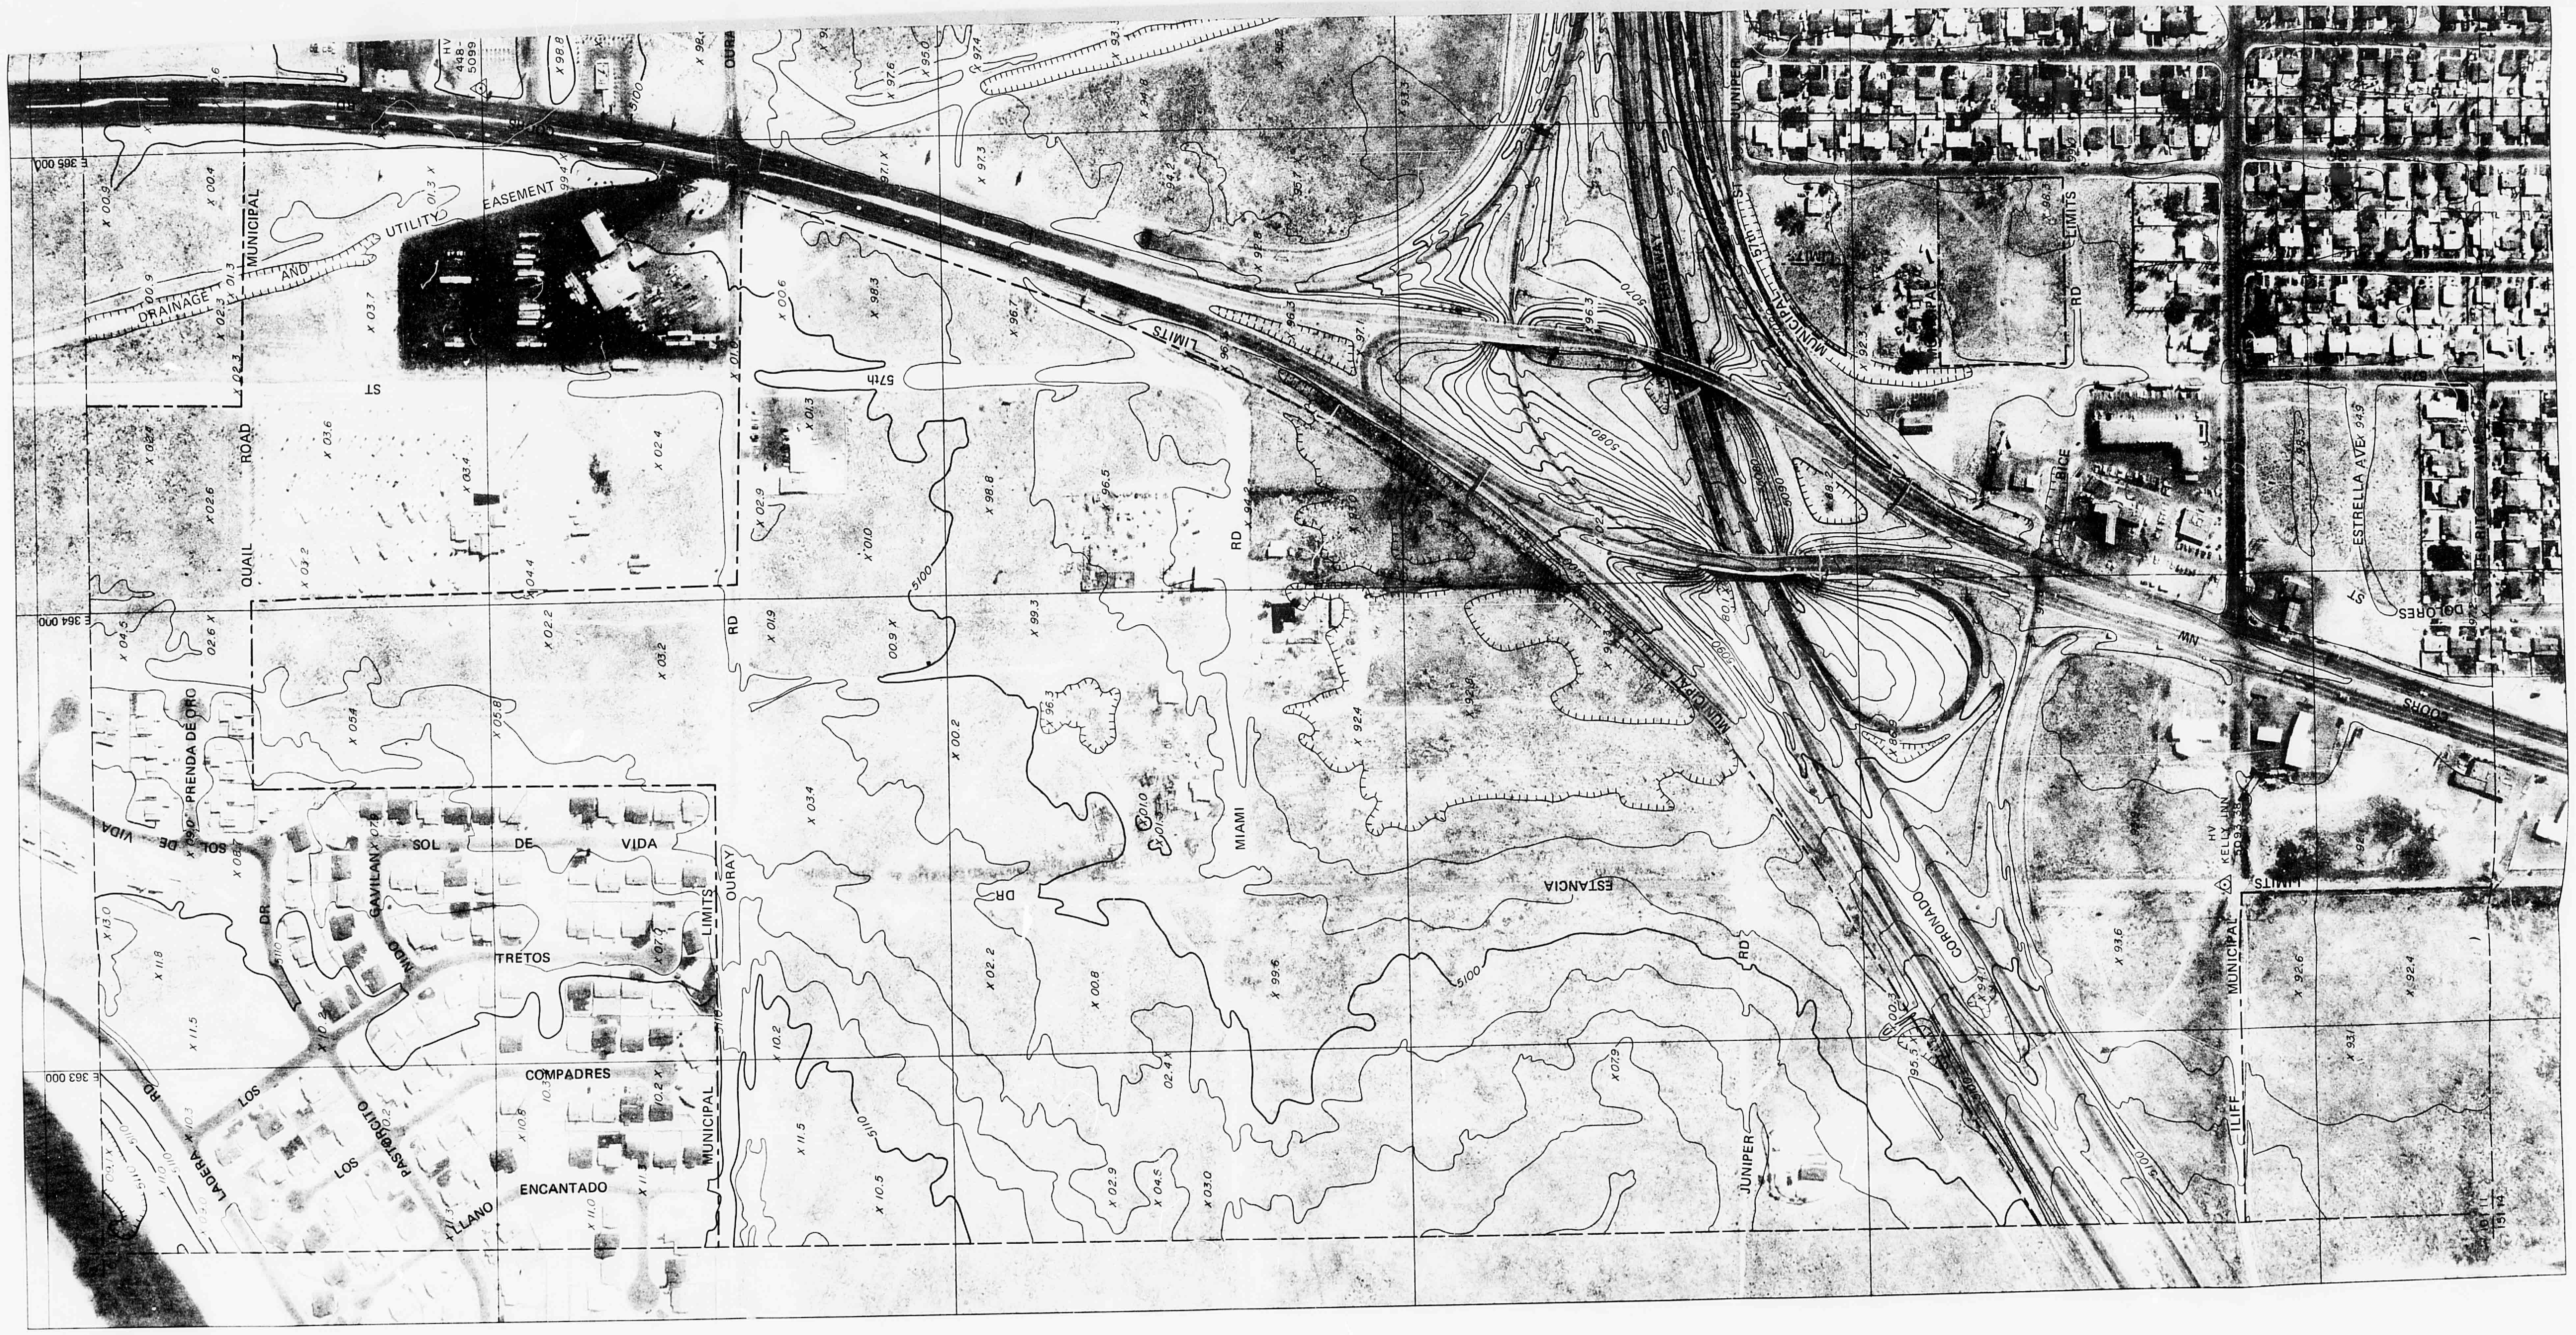

LEGEND

△	Horizontal Control Point
△	Horizontal & Vertical Control Points
⊙	Vertical Control & Bench Marks
⊡	Analytically Derived Control
+	Section Corner
—¦—	Projected Section Corner
═	Section Line & Projected Section Line
═	Township & Range Line & Projected Line
— - —	Municipal Boundary Line
—‥—	Grant Line
—5230—	Index Contour
—	Intermediate Contour
⬭	Depression Contour
x 23.6	Spot Elevation

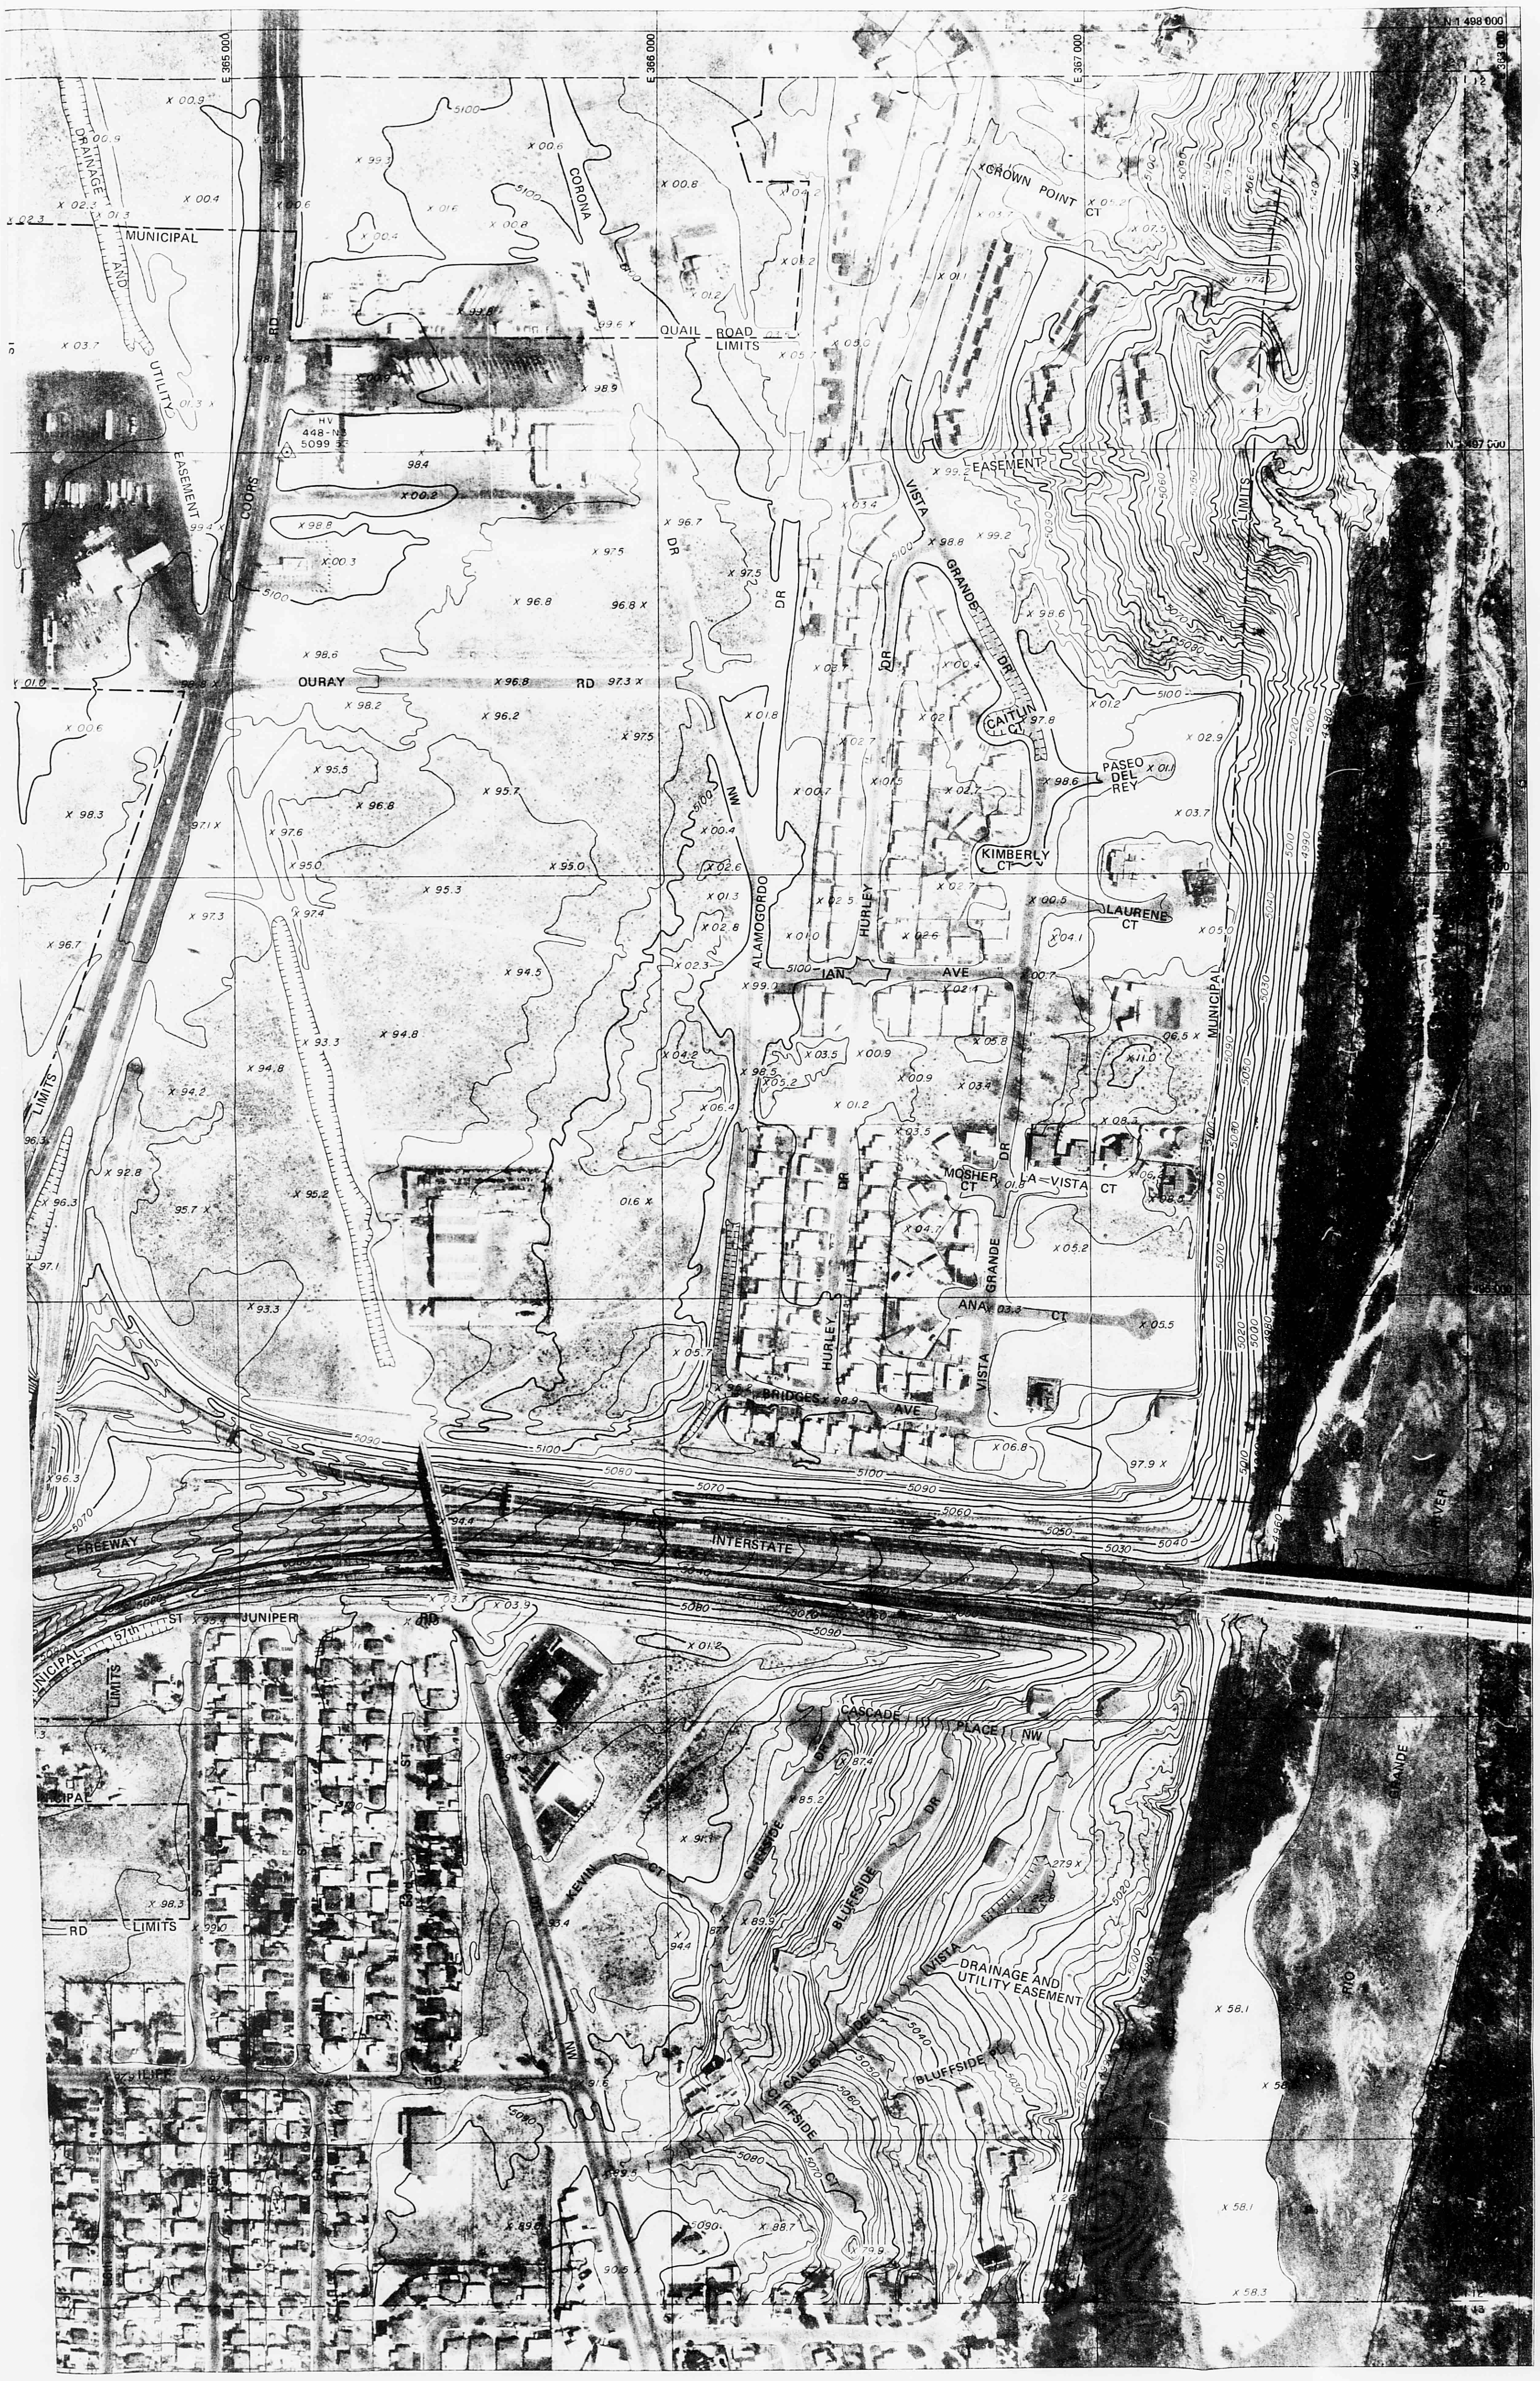

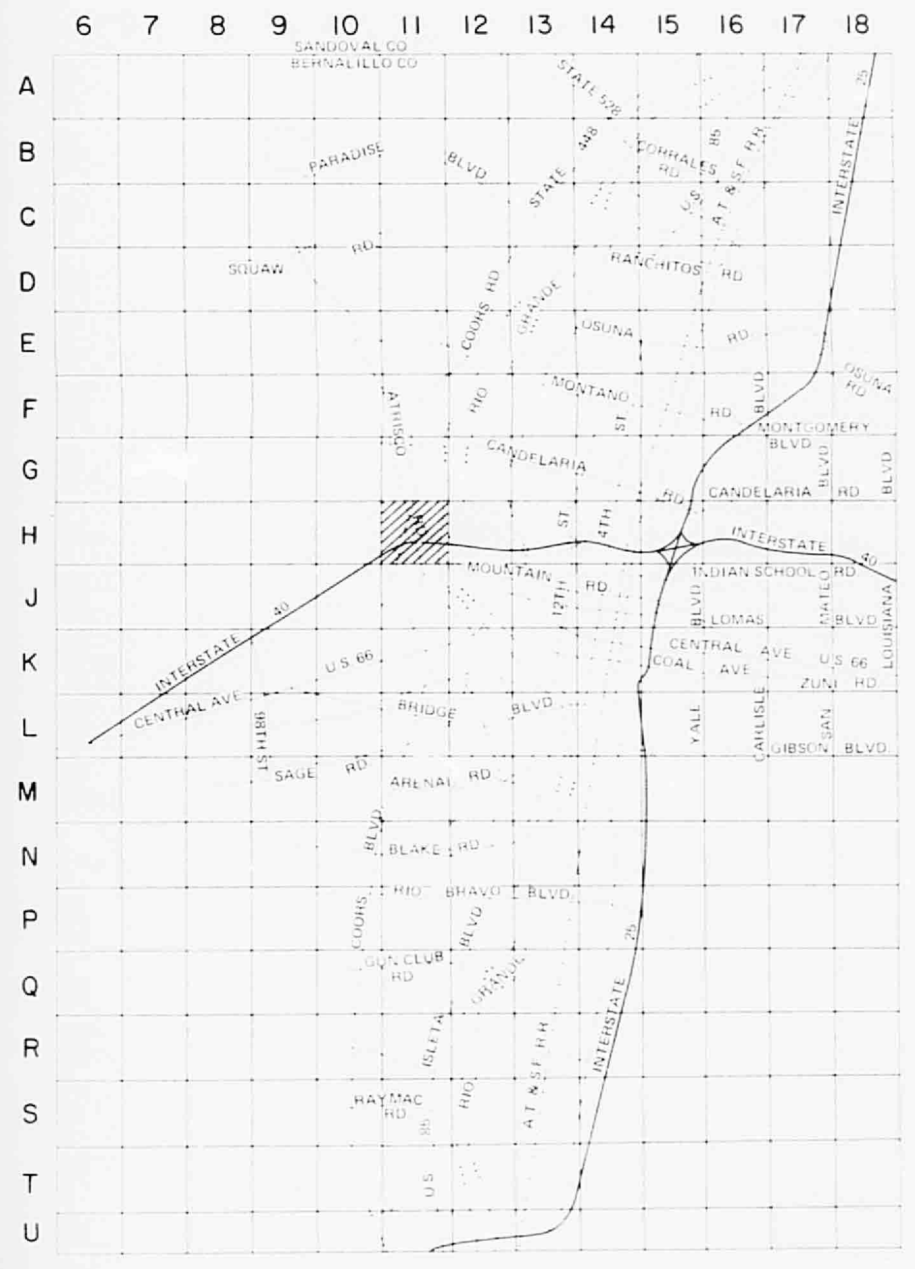

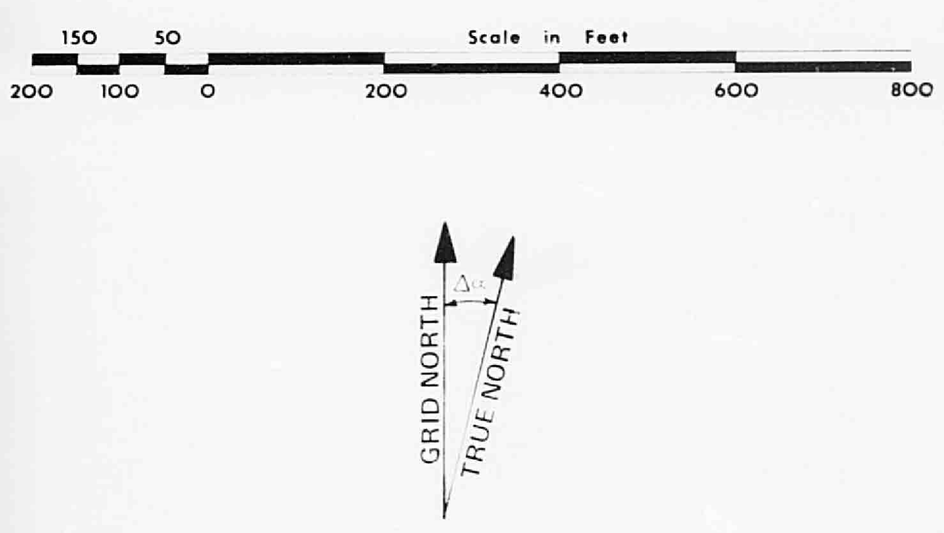

Δα = 00°15′33″

SCALE: 1″ = 200′ (1:2400)
VERTICAL DATUM – SEA LEVEL DATUM OF 1929
CONTOUR INTERVAL – 2 FT.

1000 FOOT GRID BASED ON NEW MEXICO STATE PLANE
COORDINATE SYSTEM, CENTRAL ZONE, NORTH AMERICAN
1927 DATUM.

CITY OF ALBUQUERQUE
PUBLIC WORKS DEPARTMENT

A PORTION OF METROPOLITAN ALBUQUERQUE

ALBUQUERQUE
BERNALILLO COUNTY, NEW MEXICO

TOPOGRAPHIC ORTHOPHOTO MAP NO.

H-11

COMPILED BY PHOTOGRAMMETRIC METHODS
FROM AERIAL PHOTOGRAPHS TAKEN IN MARCH, 1980,
BY BOHANNAN - HUSTON, INCORPORATED

THIS MAP COMPLIES WITH NATIONAL MAP ACCURACY STANDARDS

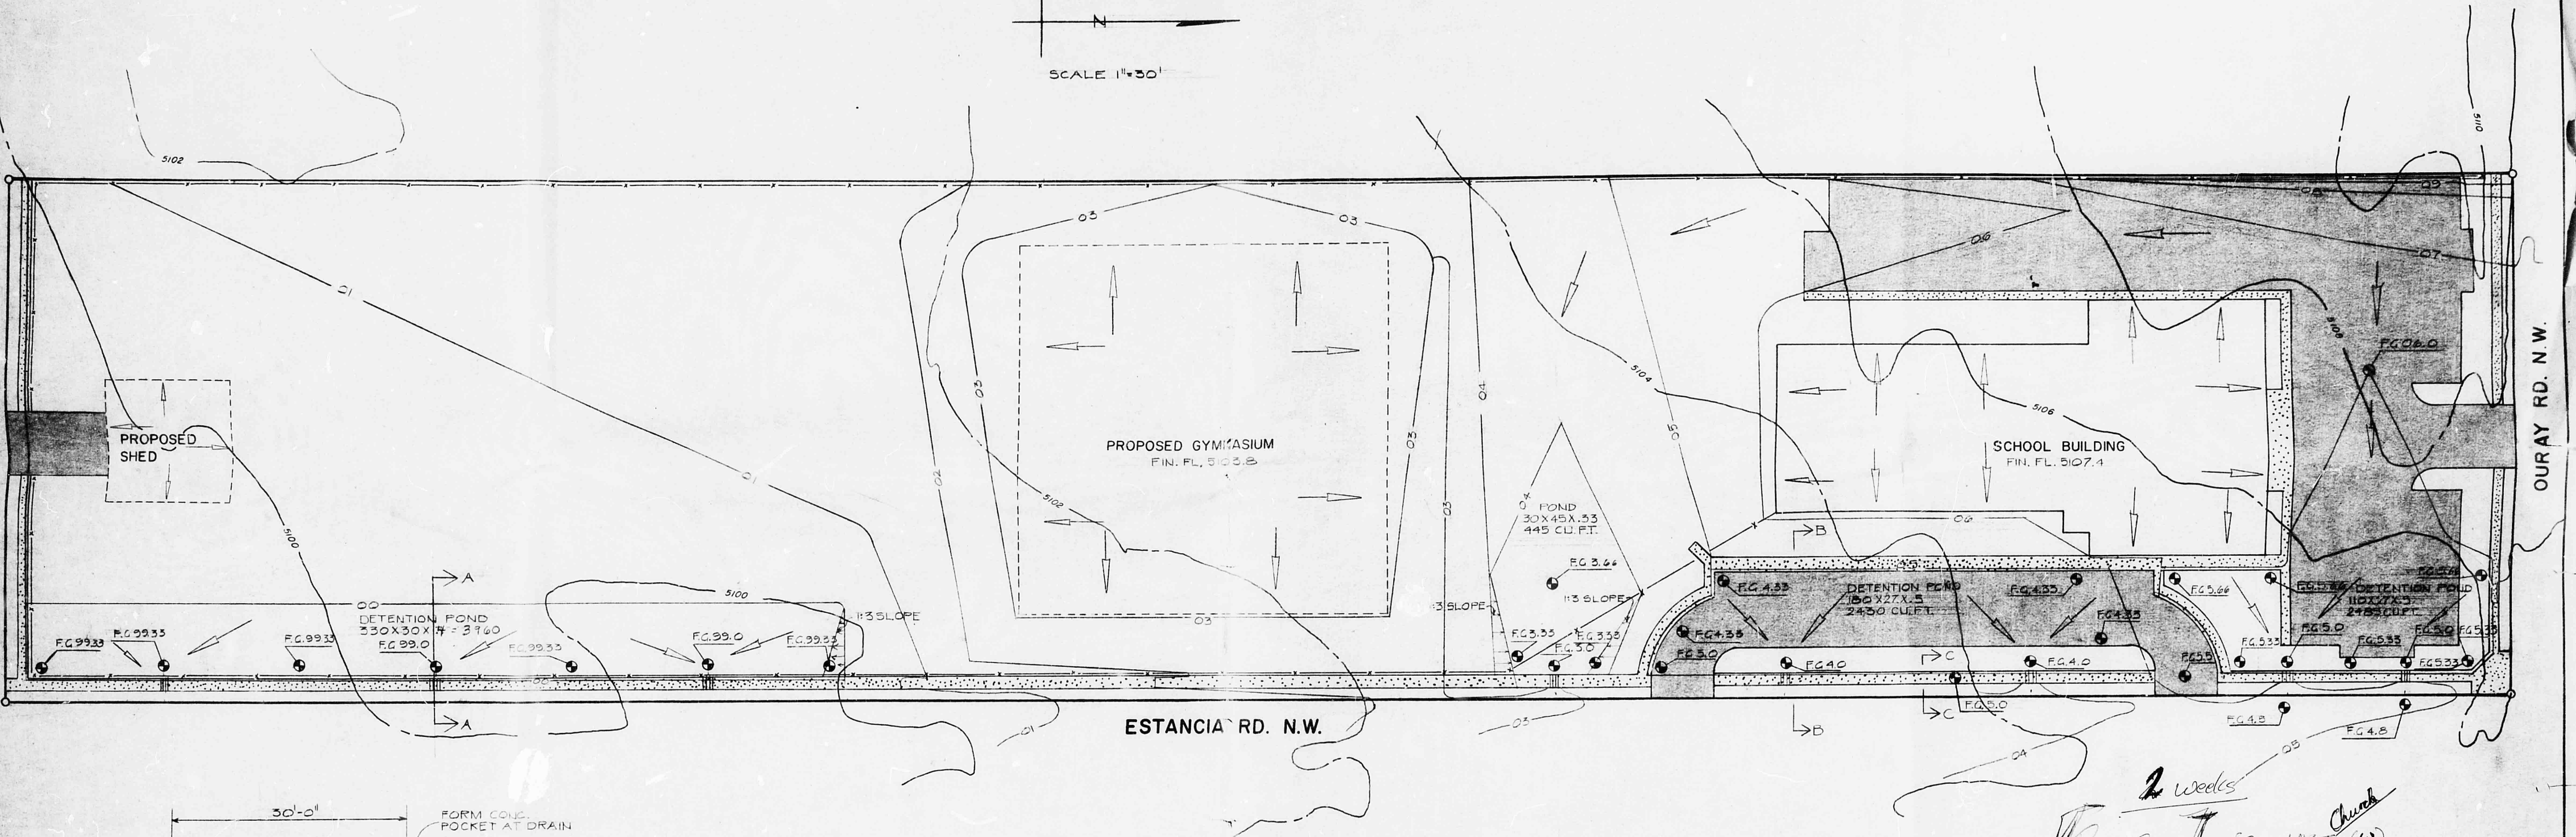

2 weeks

[Rev. Bell] 836-1845 Church (W)
892-0608 (H)

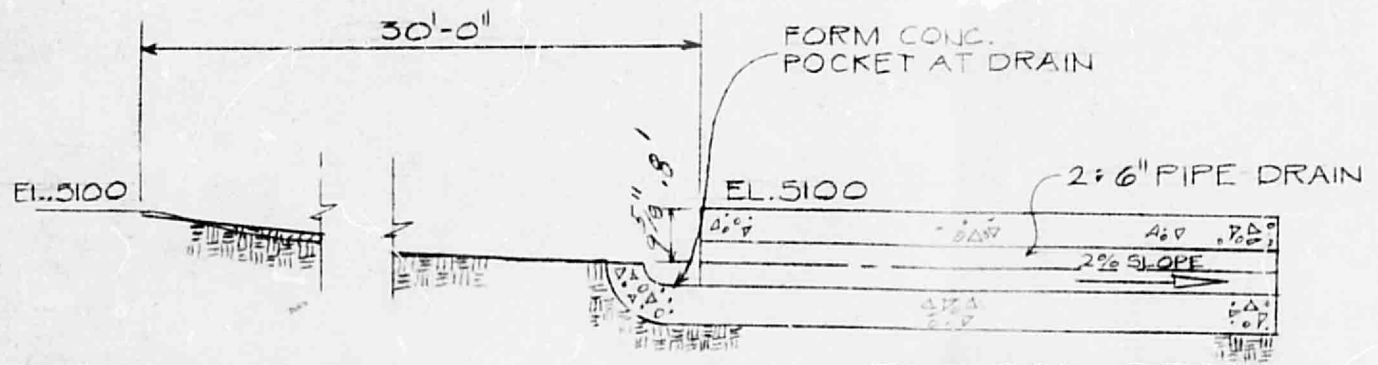

SECTION A-A **TYPICAL DRAIN**

SCALE 1/2"=1'-0"

LEGEND	
Existing Contour	— — 5100 —
Proposed Contour	—— 07 ——
Building	☐
Pavement	▨
Sidewalk	▨
Drainage Flow	→
Finish Grade	F.G.05.3 ●

RECEIVED
APR 19 1982
ENGINEERING

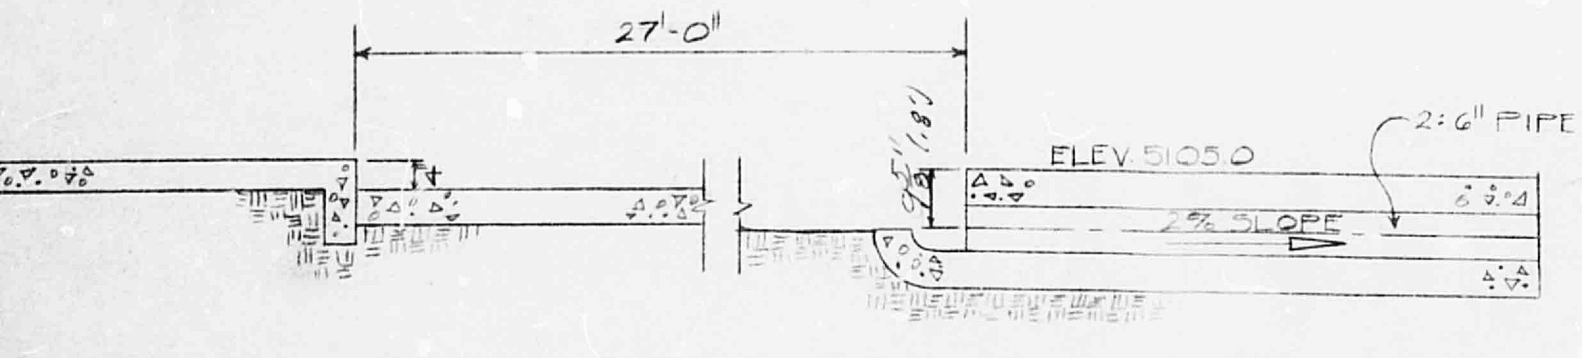

SECTION B-B

SCALE 1/2"=1'-0"

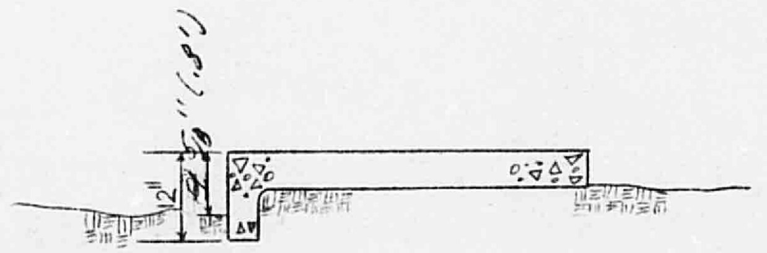

SECTION C-C

SCALE 1/2"=1'-0"

SDA
Church + School
Drainage

DRAWN BY	R.D. ZAMORA
CHECKED	R.L. HARRISON
APPOVED	OK Clyde Vigil
REVISIONS	REL. 7/1/81

SEVENTH DAY ADVENTEST CHURCH SCHOOL
TRACT 339 UNIT EIGHT
TOWN OF ATRICO GRANT

DRAINAGE PLAN

RAY HARRISON & ASSOCIATES

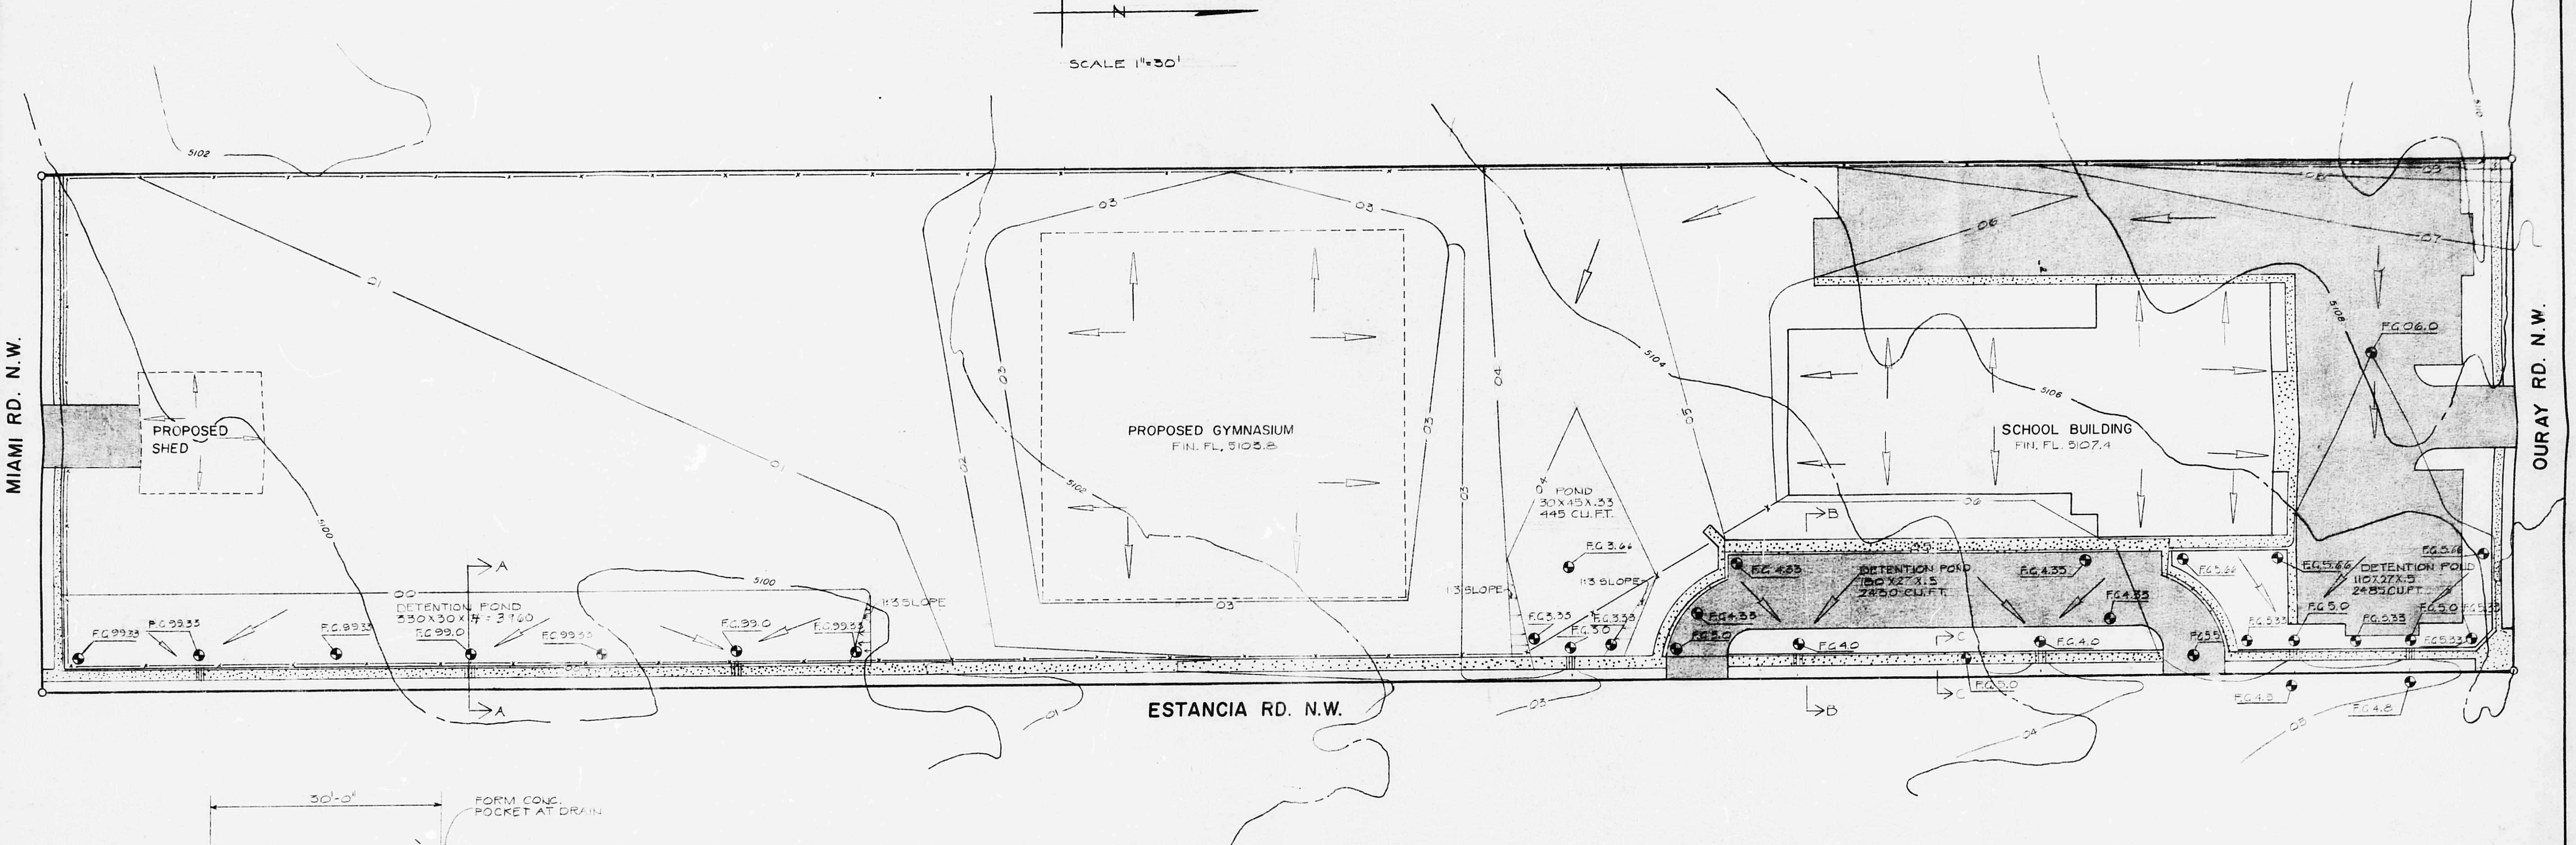

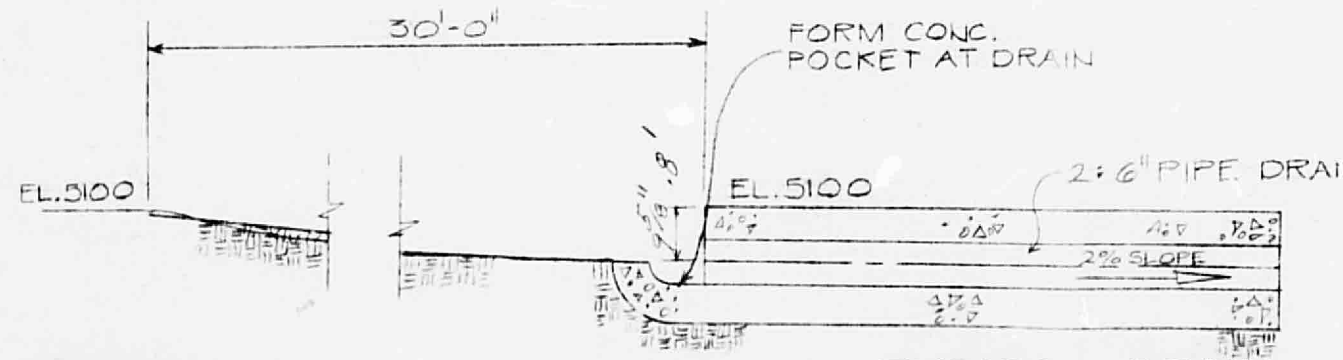

SECTION A-A

TYPICAL DRAIN

SCALE 1/2"=1'-0"

LEGEND

Existing Contour	——— – ——5100——
Proposed Contour	———07———
Building	☐
Pavement	▨
Sidewalk	▒
Drainage Flow	——▷
Finish Grade	F.G. 05.3 ◐

RECEIVED

APR 19 1982

ENGINEERING

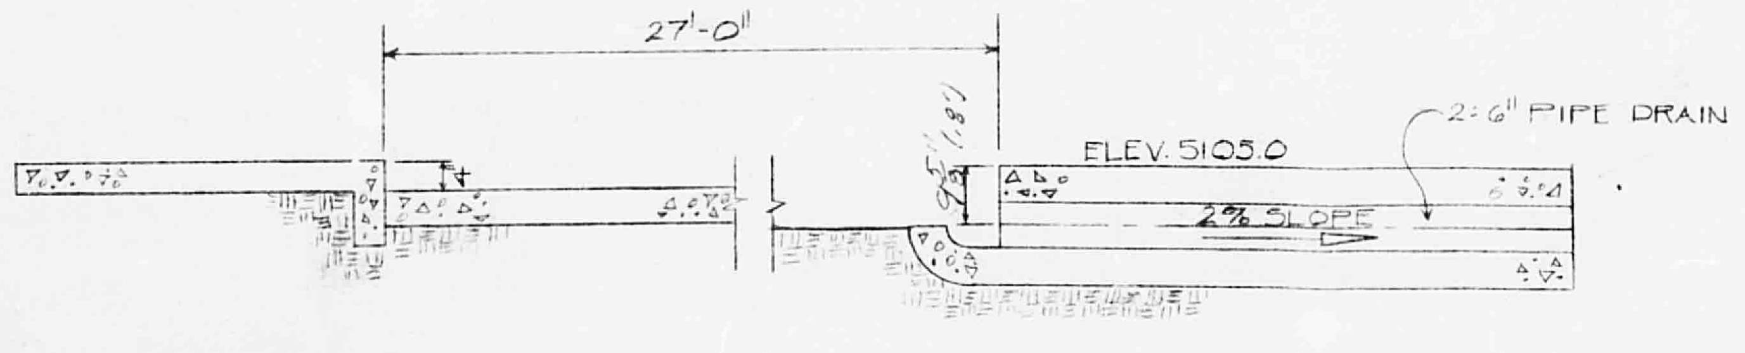

SECTION B-B

SCALE 1/2"=1'-0"

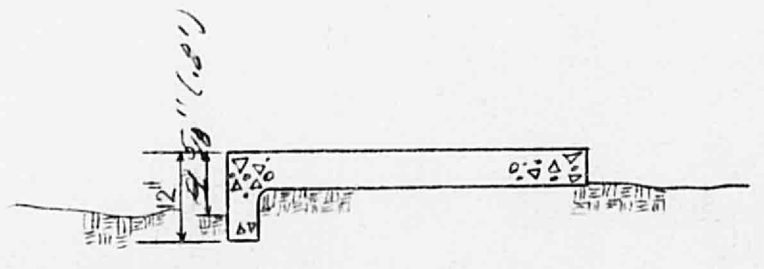

SECTION C-C

SCALE 1/2"=1'-0"

DRAWN BY R.D. ZAMORA
CHECKED R.L. HARRISON
APPOVED OK Clyde Vigil
REVISIONS REL. 7/1/81

SEVENTH DAY ADVENTEST CHURCH SCHOOL
TRACT 339 UNIT EIGHT
TOWN OF ATRICO GRANT

DRAINAGE PLAN

RAY HARRISON & ASSOCIATES

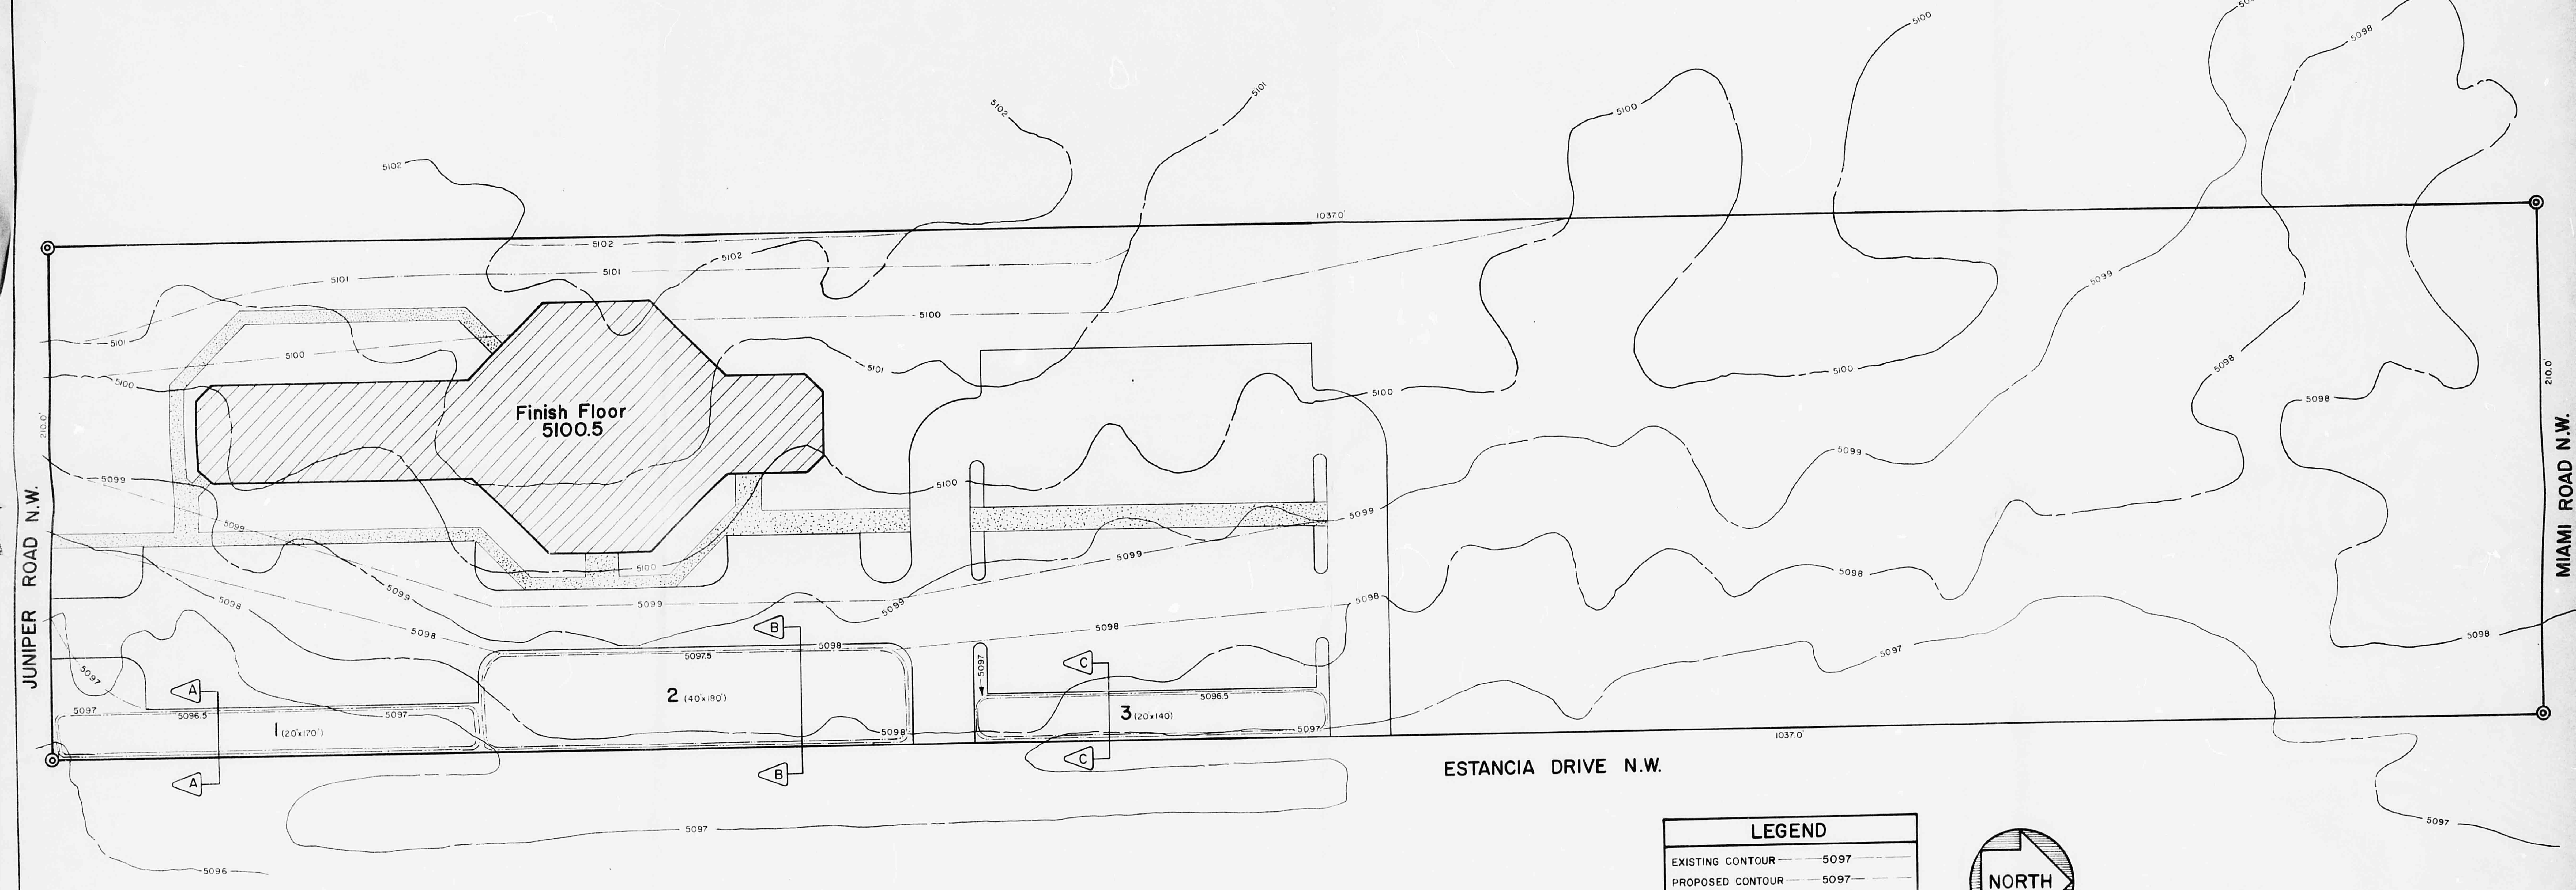

LEGEND	
EXISTING CONTOUR	——5097——
PROPOSED CONTOUR	– –5097– –
BUILDING	▨
PAVEMENT	▭
SIDEWALK	▭

NORTH

SCALE: 1"=30.0'

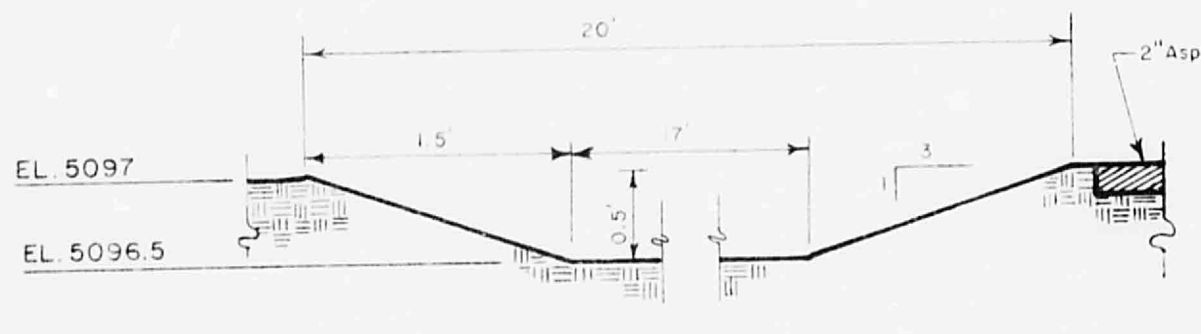

SECTION A-A SCALE: 1"=1.0'

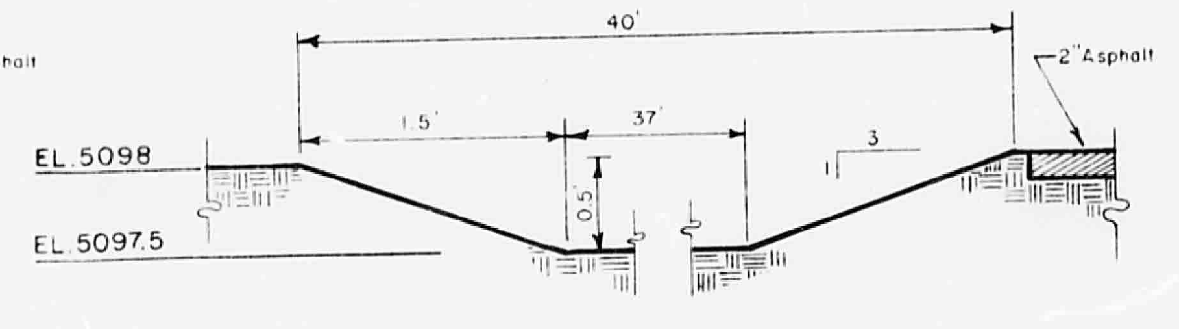

SECTION B-B SCALE: 1"=1.0'

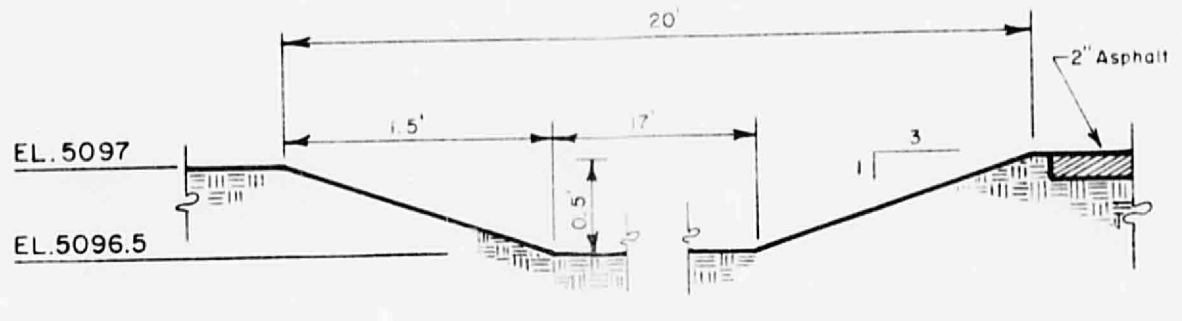

SECTION C-C SCALE: 1"=1.0'

RECEIVED
APR 19 1982
ENGINEERING

H-11

DRAWN	J.P.
CHECKED	R.L.H.
APPOVED	
REVISIONS	

SEVENTH DAY ADVENTEST CHURCH
TRACK 313 UNIT 8
TOWN OF ATRISCO GRANT

DRAINAGE PLAN

RAY HARRISON & ASSOCIATES