HYDROLOGY

H23/D3
7 PLANS

H23/D3

7 Plans

PLATE 6
Arroyo
Cross Sections


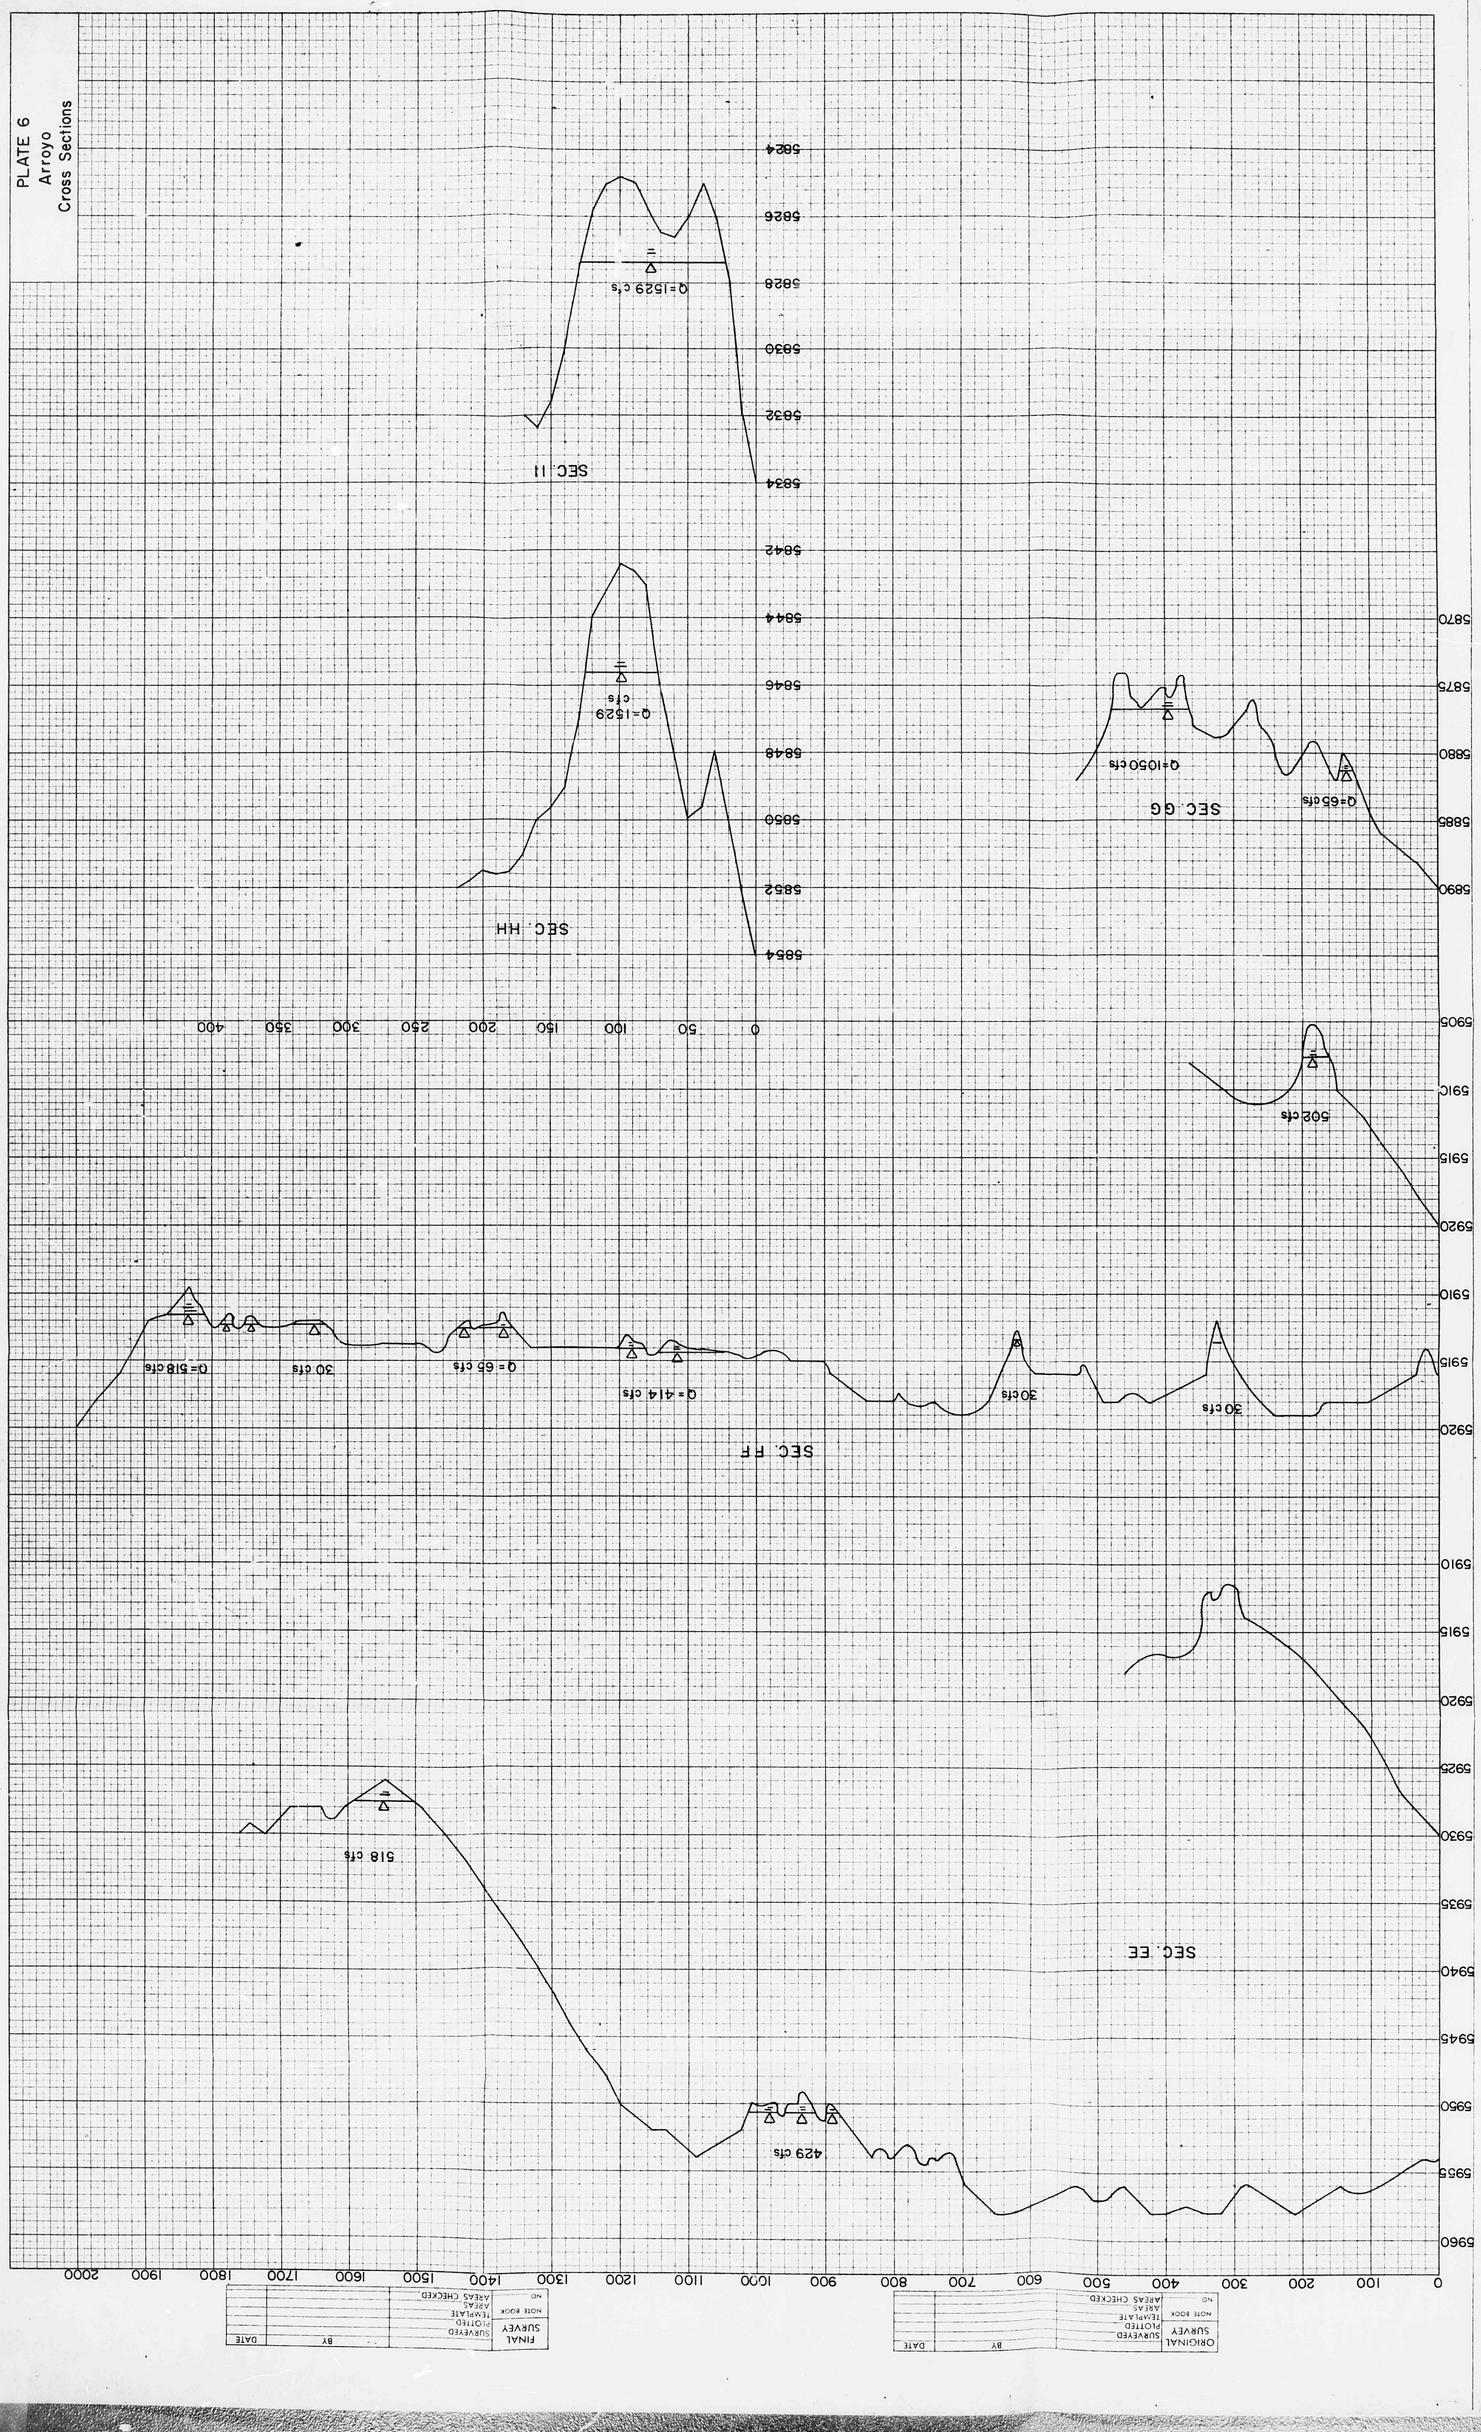


PLATE 5
Arroyo
Cross Sections

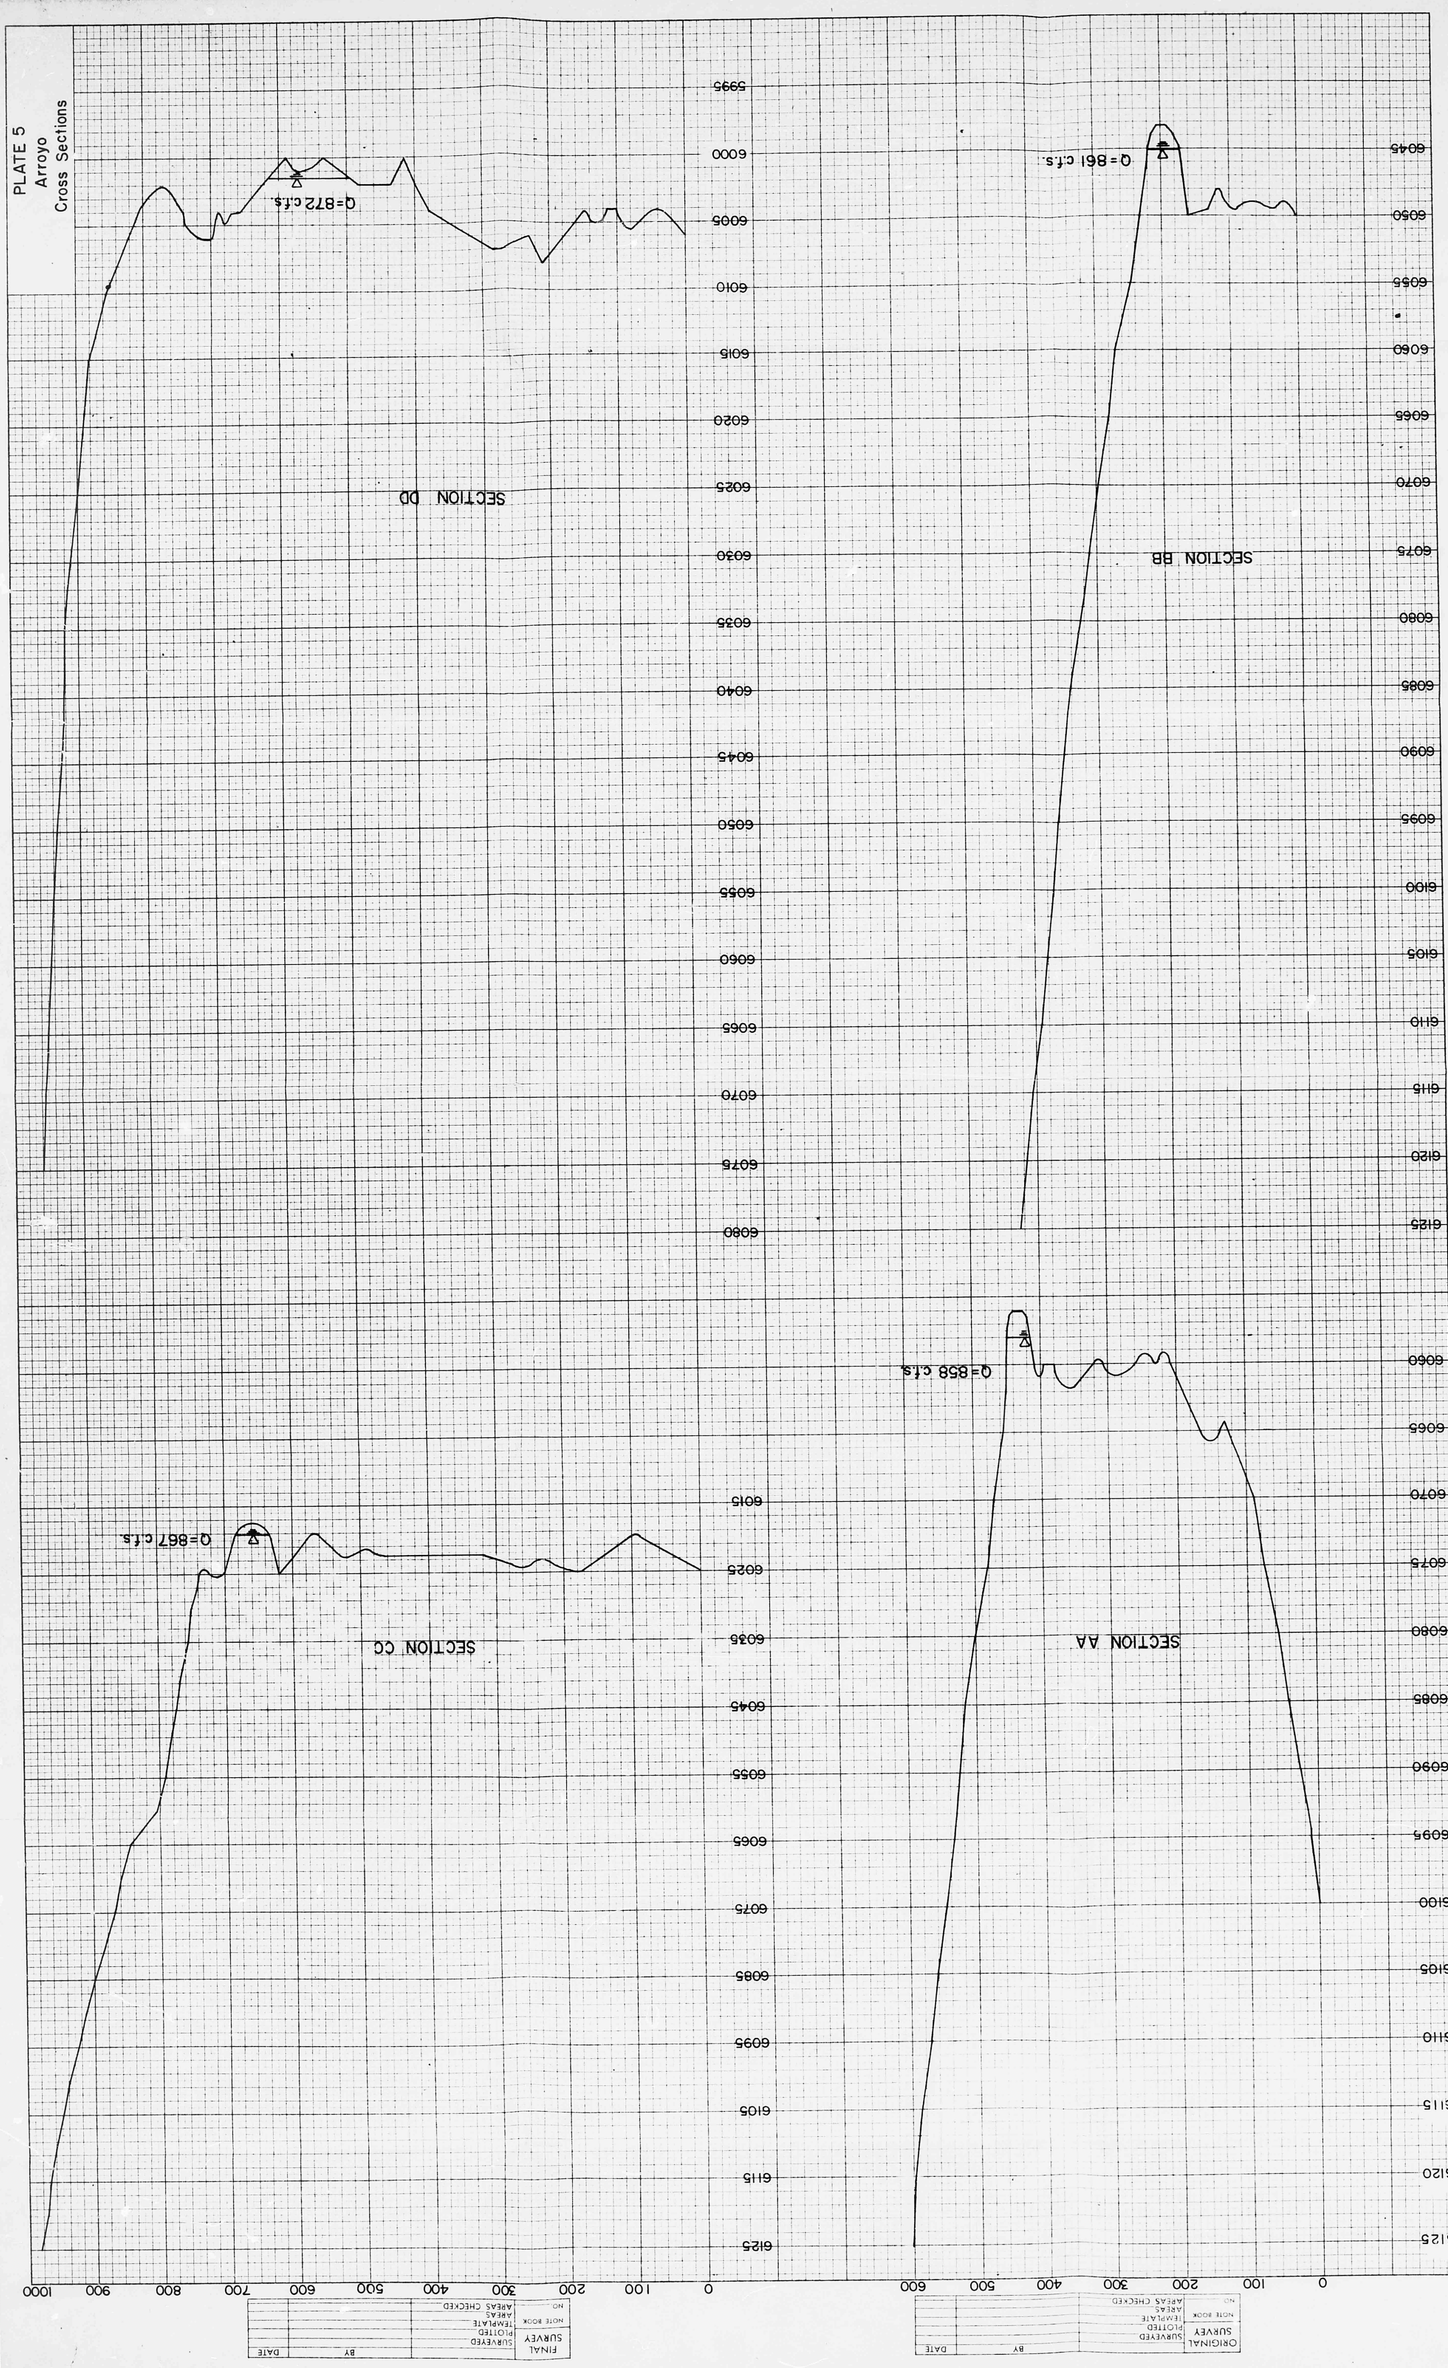

FINAL SURVEY	SURVEYED
	PLOTTED
NOTE BOOK	TEMPLATE
NO.	AREAS CHECKED

DATE BY


ORIGINAL SURVEY	SURVEYED
	PLOTTED
NOTE BOOK	TEMPLATE
NO.	AREAS CHECKED

DATE BY

PLATE 5 CROSS SECTION OF A R R O Y O
USE WITH MANUAL AND PAMPHLET NO. 1 A
EUGENE DIETZGEN CO


PLATE 4

FLOOD PLAIN LAYOUT & DRAINAGE IMPROVEMENTS after DEVELOPMENT

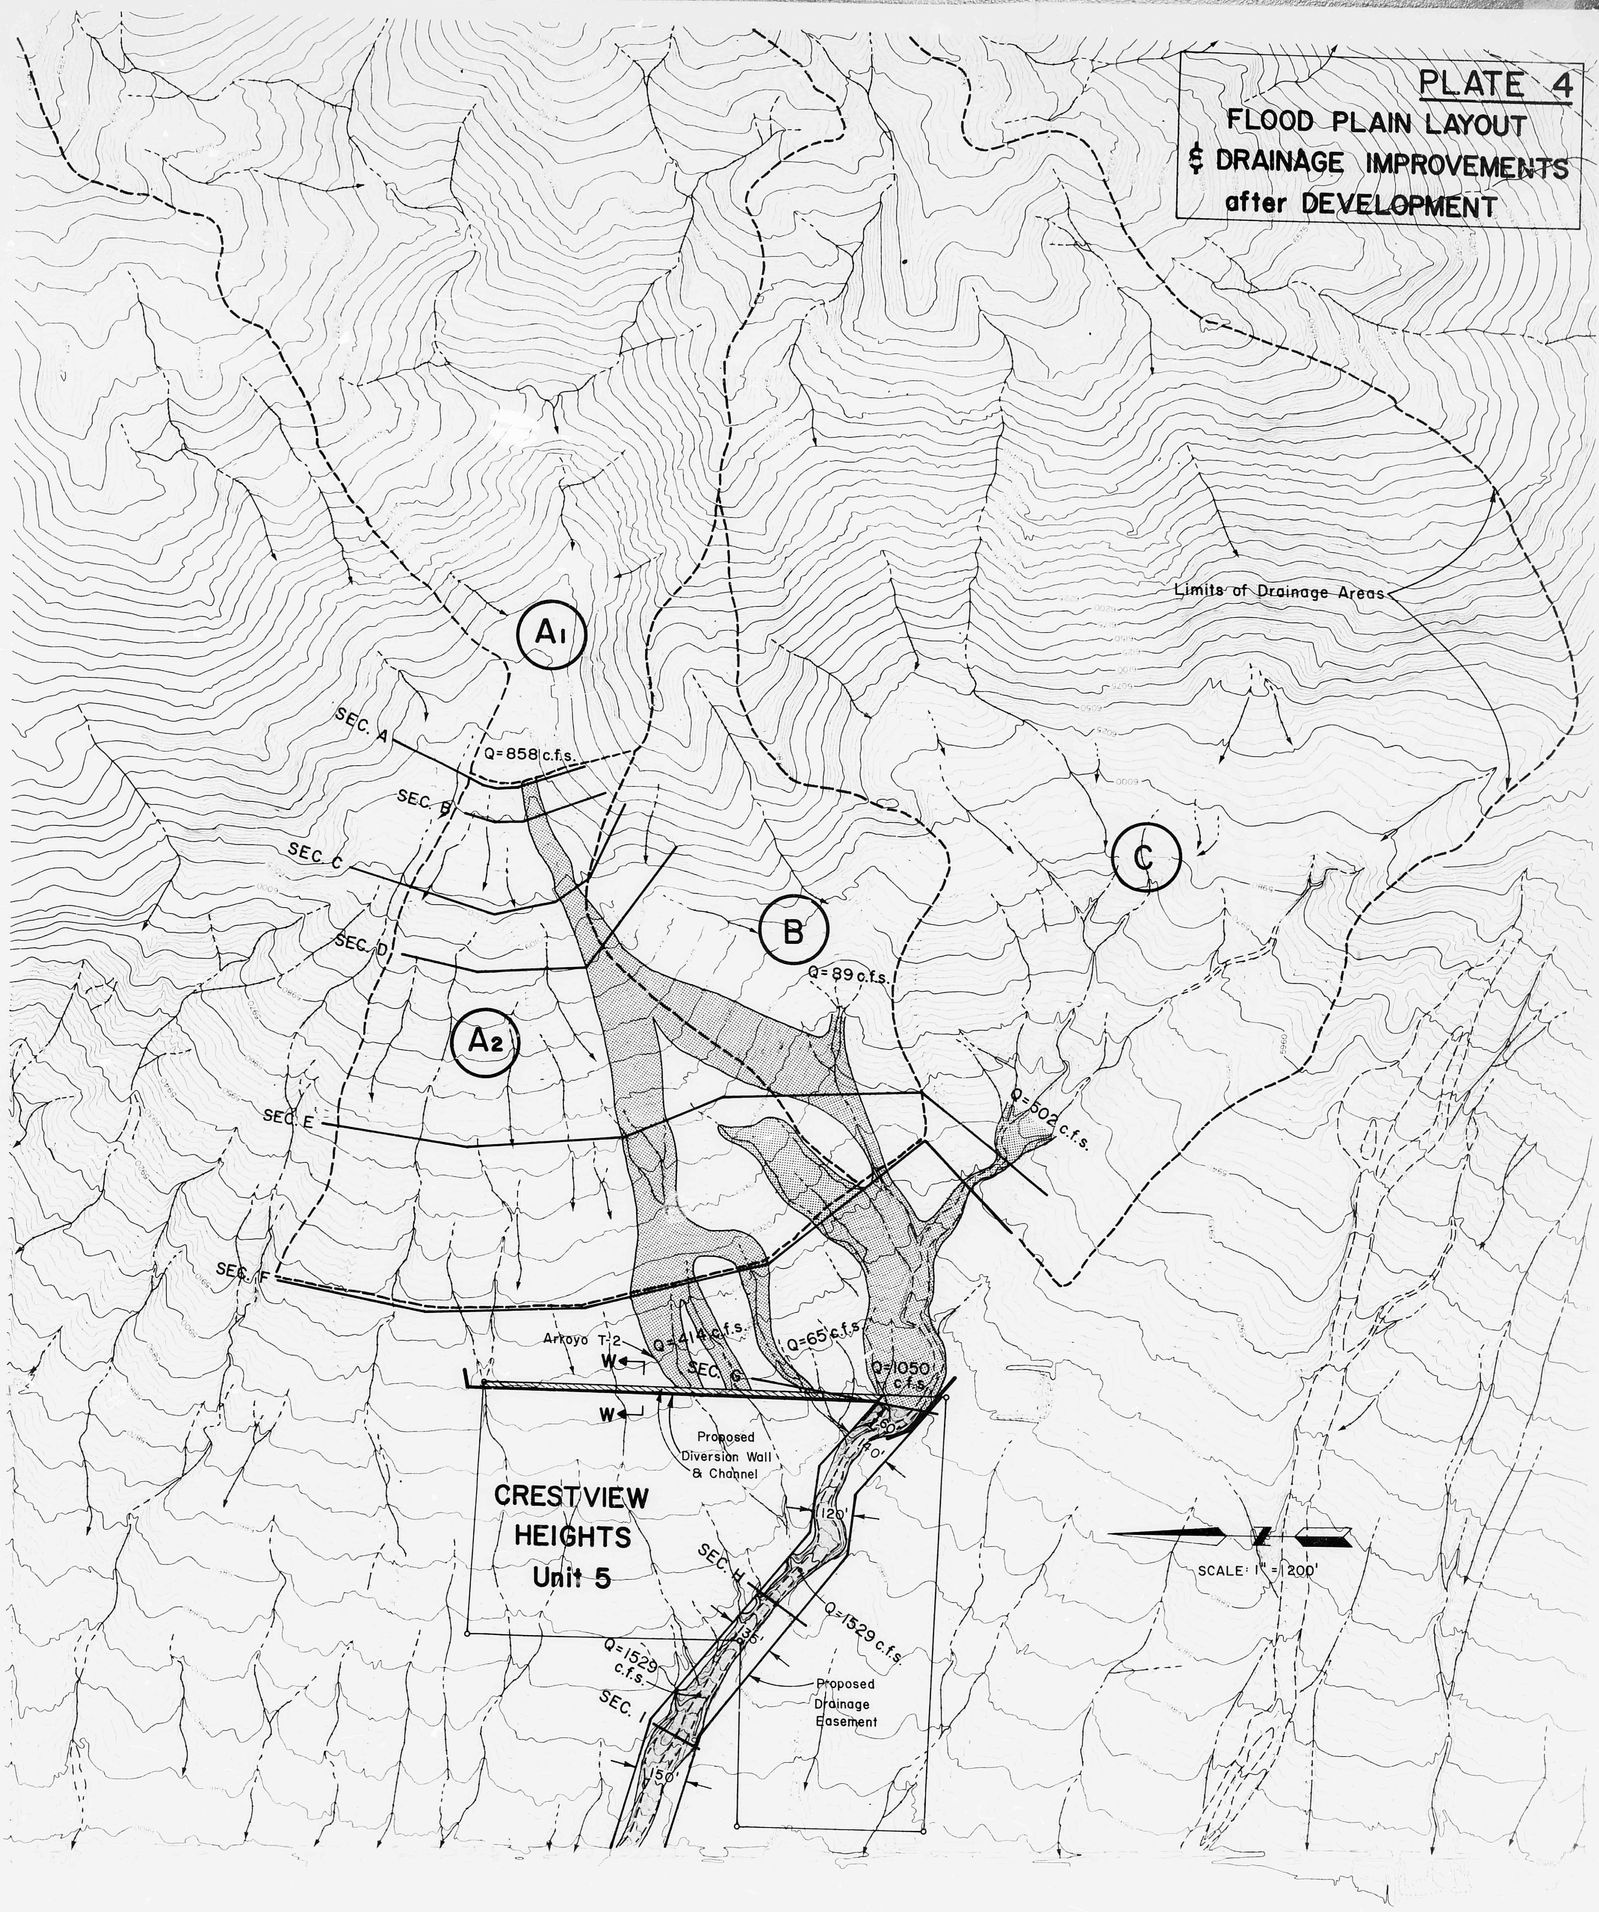

LEGEND

- Property Line
- Easement Boundary & Sec. Line
- Drainage Area Limit
- (A) Drainage Area Designation
- Proposed Improved Drainage Channel and Diversion Wall

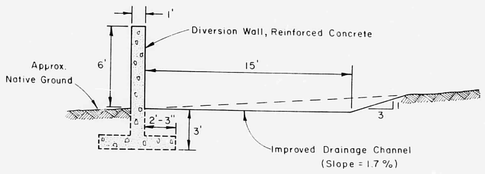

SECTION W-W
Scale: 1" = 5'

NOTES:


1) The flood plains indicated on this map are based solely on the contours given. Field inspections of the area have suggested that contour resolution may be inadequate in critical areas for accurate flood routing. Therefore, all proposed drainage improvements have been based on estimated worst case conditions, and for this reason, the diversion wall and channel has been extended the full length of the property.


2) The intention of this drawing is to illustrate an engineering concept. It is not intended to serve as a detailed construction plan.


BOHANNAN WESTMAN HUSTON

PROPOSED REPLAT
CRESTVIEW HEIGHTS, UNIT 5
&
CASA GRANDE PARK

SCALE: 1"=100' APRIL 1977

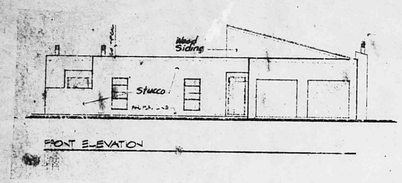

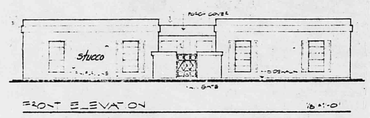

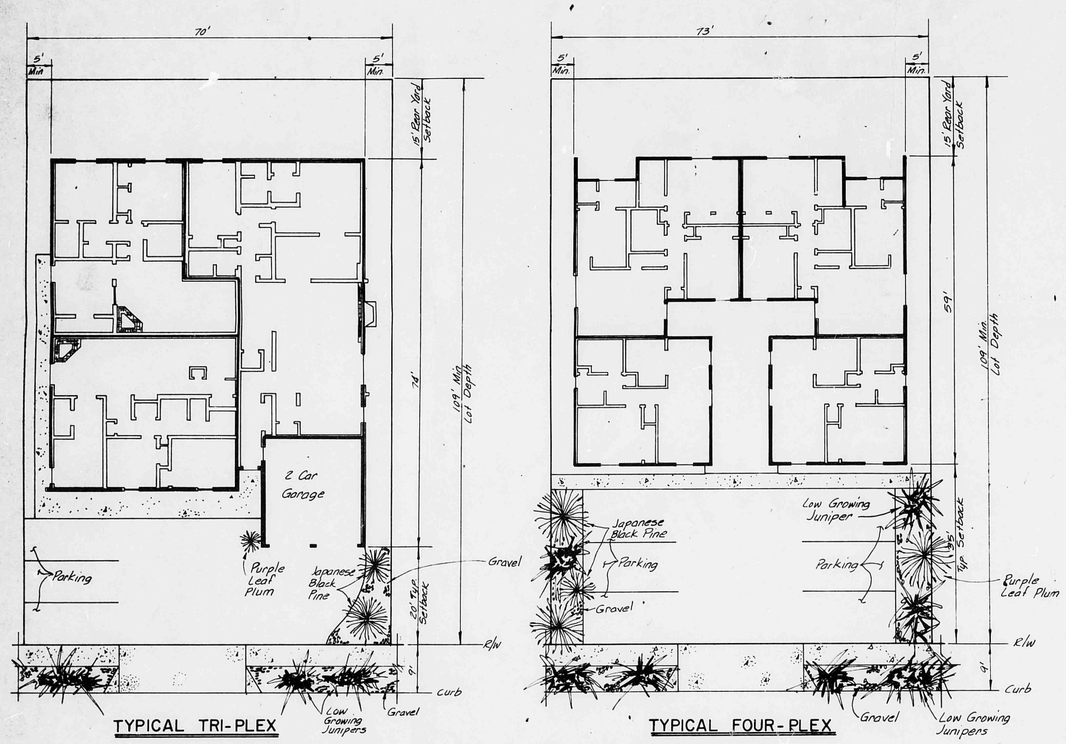


TYPICAL TRI-PLEX

TYPICAL FOUR-PLEX

TYPICAL LOT & SUGGESTED LANDSCAPE PLANS


- ALL LANDSCAPING TO BE DONE BY OWNERS.

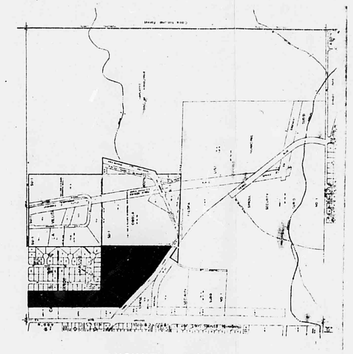

VICINITY MAP

LEGEND

- BASIN BOUNDARY
- Q=8.7cfs — DEVELOPED FLOW RATES AND DIRECTION
- ① — BASIN NUMBER
- WATER BLOCK
- Q=29.3cfs — UNDEVELOPED FLOW RATES AND DIRECTION
- BACKYARDS DISCHARGING DIRECTLY TO THE ARROYO.

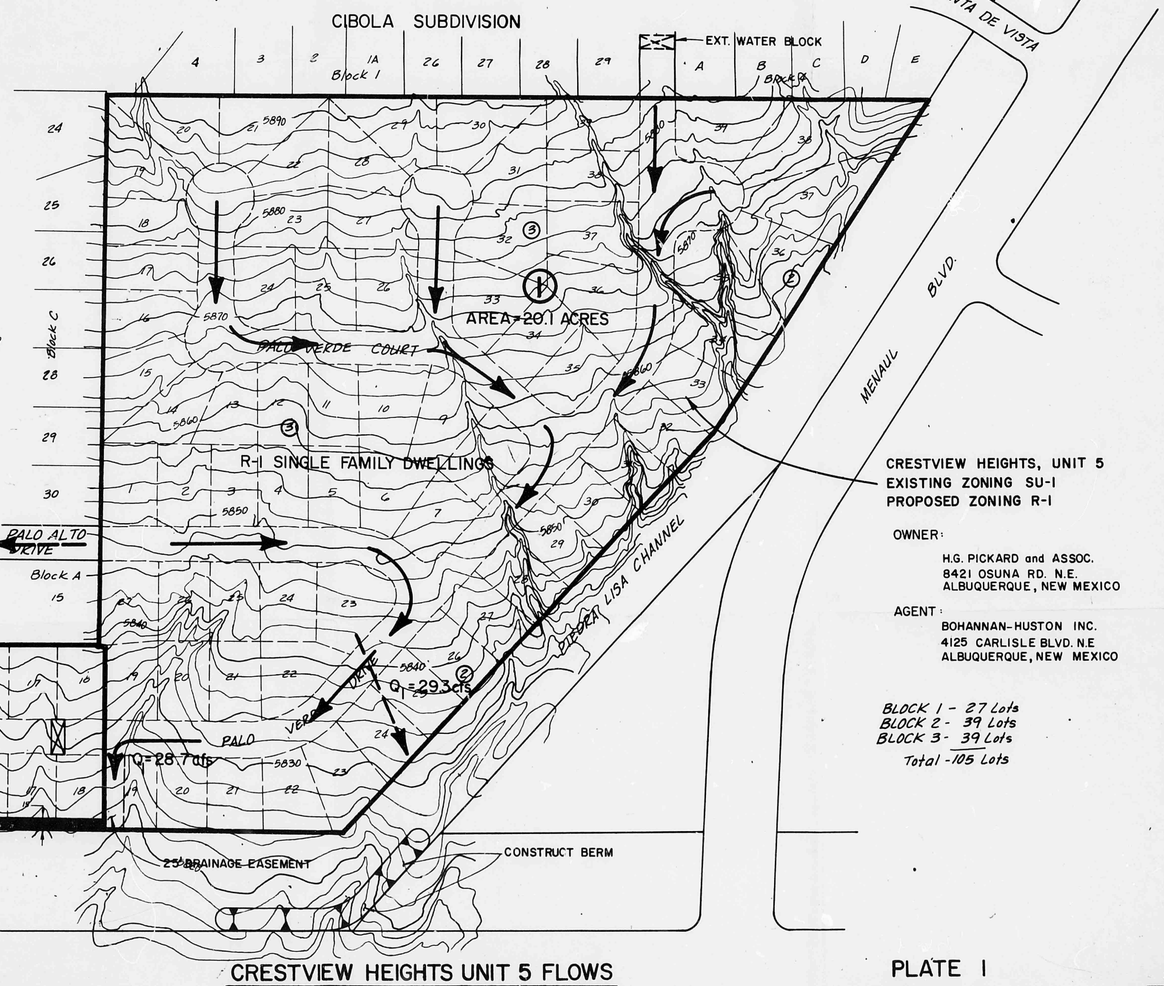

Q_B= TOTAL DISCHARGE FROM BACKYARDS OF LOTS 1-18, BLOCK 2.

CRESTVIEW HEIGHTS, UNIT 5
EXISTING ZONING SU-1
PROPOSED ZONING R-1

OWNER:
H.G. PICKARD and ASSOC.
8421 OSUNA RD. N.E.
ALBUQUERQUE, NEW MEXICO

AGENT:
BOHANNAN-HUSTON INC.
4125 CARLISLE BLVD. N.E
ALBUQUERQUE, NEW MEXICO

BLOCK 1 - 27 Lots
BLOCK 2 - 39 Lots
BLOCK 3 - 39 Lots
Total -105 Lots

CASA GRANDE PARK FLOWS


13.6 cfs UNDEVELOPED
13.3 cfs DEVELOPED

CRESTVIEW HEIGHTS UNIT 5 FLOWS

29.3 cfs UNDEVELOPED
28.7 cfs DEVELOPED

PLATE 1
DRAINAGE PATTERNS AND FLOW RATES

77-117

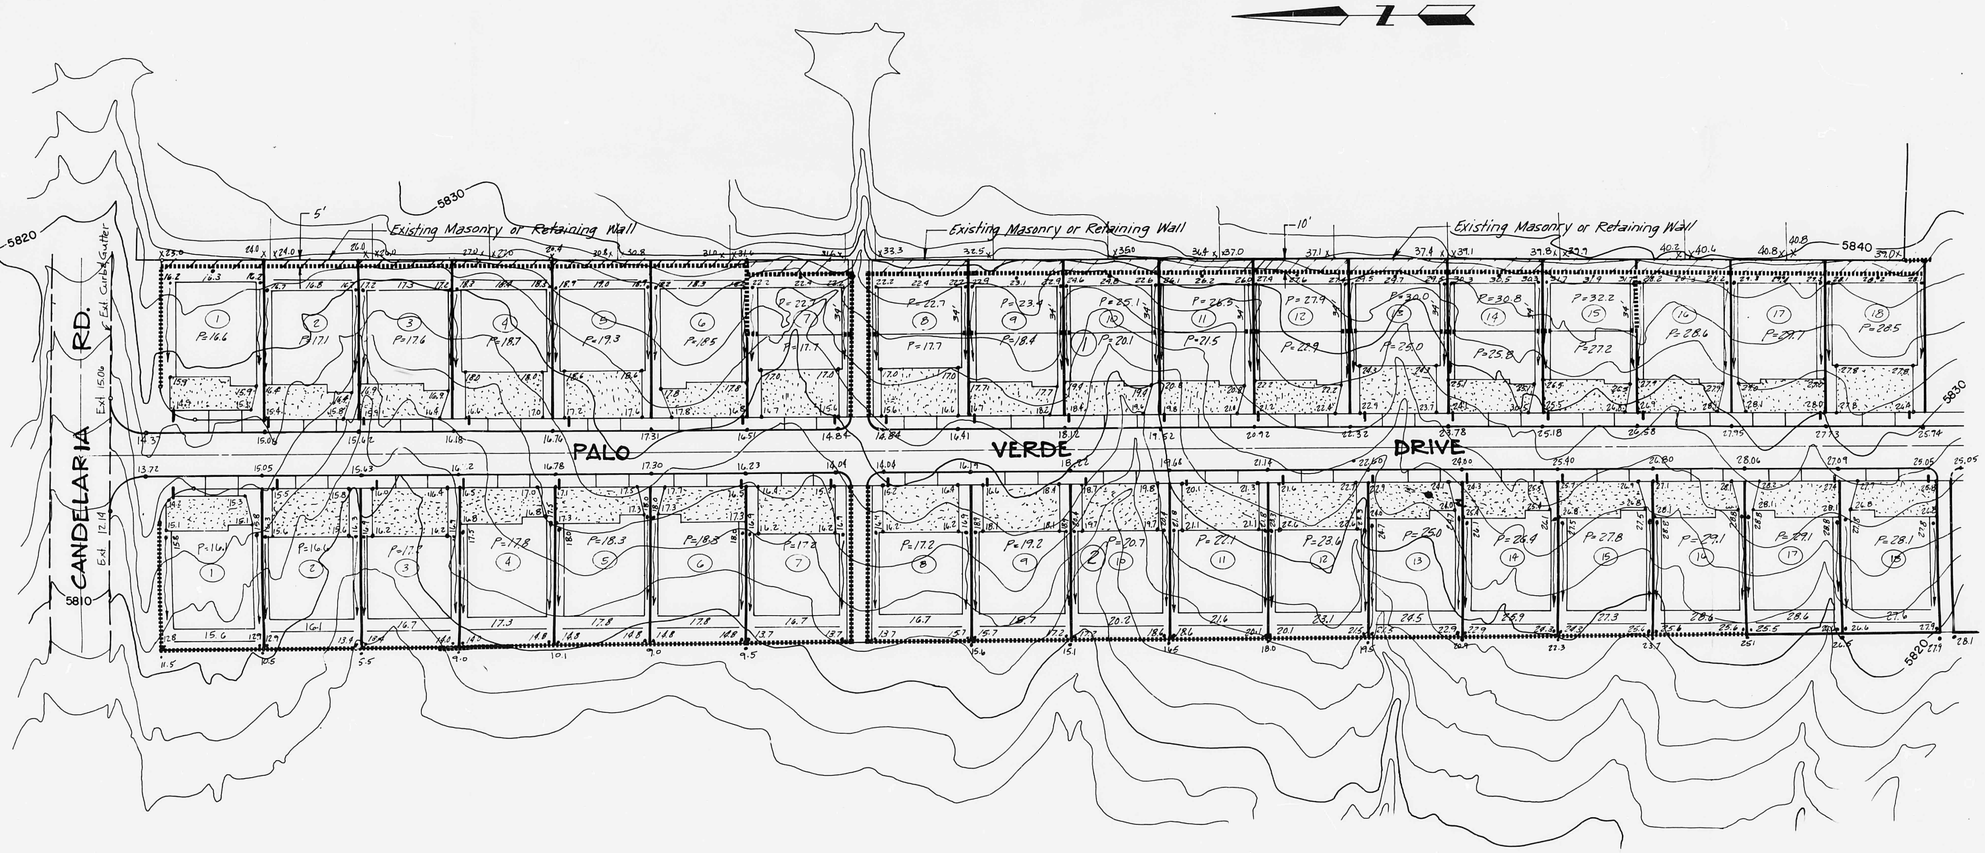

NOTES:

1. Backyard slopes in areas 10'-0" beyond the house shall not exceed 3:1 (horizontal : vertical).
2. Sideyard slopes in areas 5'-0" beyond the house shall not exceed 3:1 (horizontal : vertical).
3. Provide Drainage opening .5' above finished backyard grade in lots 1-18, Block 2.
4. Walls adjacent to ponds shall be grout filled to a level at least 2' above the backyard ground elevation, and all walls shall have the first two courses above the foundation grout filled.
5. See Sheet 13 for details of front yard ponding areas.
6. Provide drainage openings at grade for side yard retaining walls for split level pads.

—LEGEND—

- Retaining Wall
- Masonry Wall
- Flow Path
- (2) Block Number
- P=24.2 House Pad Elevation
- (13) Lot Number
- 17.9 Slope Break W/Elevation
- • 18.1 Spot Elevation
- 3:1 Slope Area
- Paved Parking Area, by homebuilder & Curb Outlet (See Sheet 13 for Details)
  - T.C. Elevations
  - Parking Lot Curb Outlet
  - Paved Parking Area
  - Standard Curb & Gutter
- X 30.8 Existing Spot Elevation

Date	Revision	By
5/78	Change to Flat Pads	MJI
10/78	Change to Splits	MJI

CRESTVIEW HEIGHTS UNIT 5

Project No.

Seal

GRADING PLAN

ALBUQUERQUE, NEW MEXICO


Job No. 77-117.1	Sheet 4 Of 15
Drawn By D.A.	Date OCT., 1977
Checked By M.J.I.	Scale 1"=50'


HYDROLOGY

2 of 2


H23/D3
7 PLANS

RECEIVED
NOV 02 1978
CITY ENGINEERS

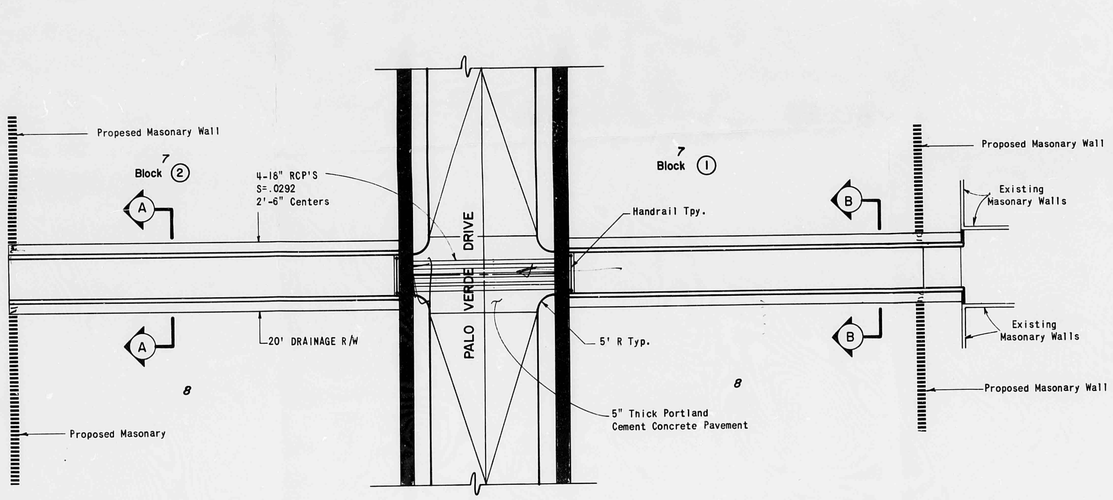


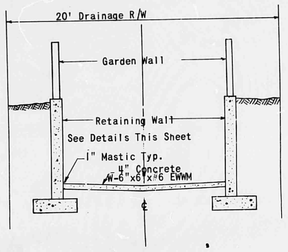


SECTION A-A
NO SCALE

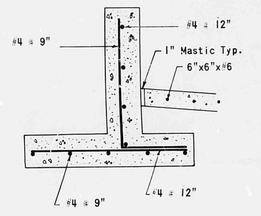

REBAR DETAIL
NO SCALE

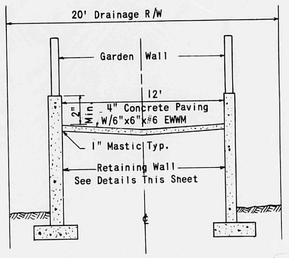

SECTION B-B
NO SCALE

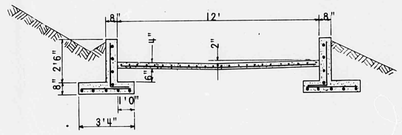

RETAINING WALL DETAIL
NO SCALE

NOTES:

Basc Width #4 @ 9" Vertical Bars In Wall Every Other Bar

Weep Holes @ 10' O.C. With Gravel Pocket

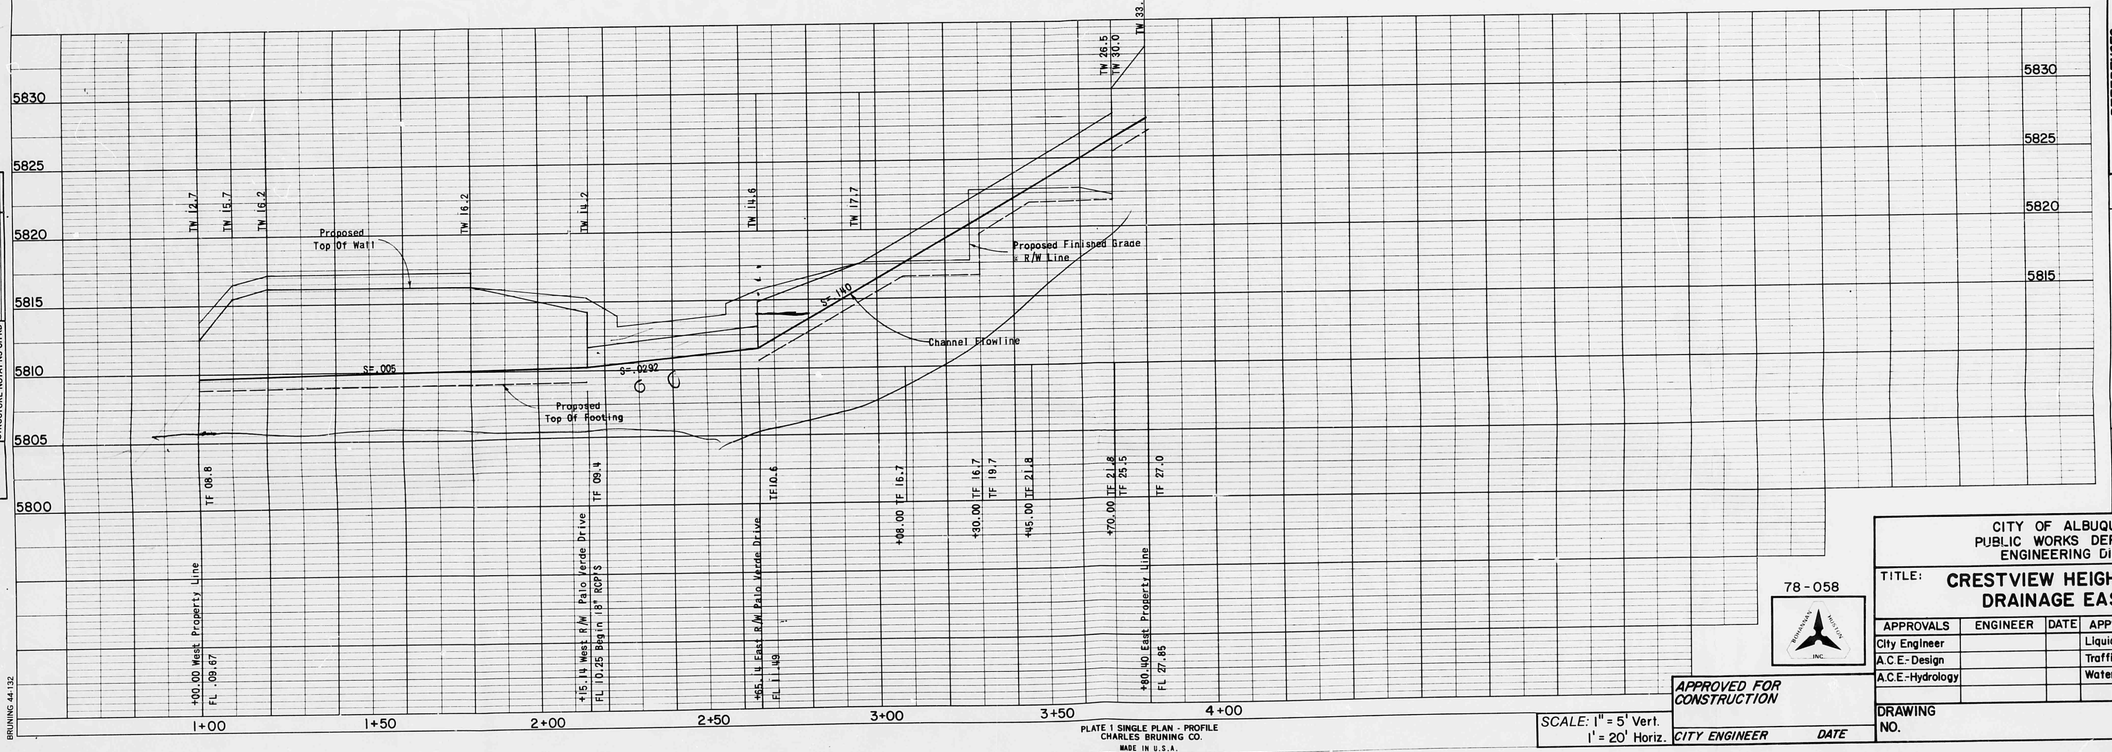


PLATE 1 SINGLE PLAN - PROFILE
CHARLES BRUNING CO.
MADE IN U.S.A.

BRUNING 44-132

PLAN
SURVEYED
PLOTTED
ALIGNMENT CHECKED
RC CR MAS REVISED
NOTE BOOK
NO.
BY
DATE

PROFILE
SURVEYED
PLOTTED
GRADES CHECKED
B.M.s NOTED
STRUCTURE NOTATIONS CHKD
NOTE BOOK
NO.
BY
DATE

SURVEY INFORMATION
FIELD NOTES
NO. BY DATE

BENCH MARKS

AS-BUILT INFORMATION
CONTRACTOR
WORK ACCEPTED BY DATE
WORK CORRECTED BY DATE

MICRO-FILM INFORMATION
RECORDED BY DATE
NO.

REFERENCES
MAP NO. H-23
EST. NO.
W.O. NO.

REVISIONS
NO. DATE REMARKS BY
DESIGN DATE OCT. 1978
DESIGNED BY MJJ
DRAWN BY DJ, JMH DATE OCT. 1978
CHECKED BY KPB DATE OCT. 1978

CITY OF ALBUQUERQUE
PUBLIC WORKS DEPARTMENT
ENGINEERING DIVISION

TITLE: CRESTVIEW HEIGHTS, UNIT 5
DRAINAGE EASEMENT

78-058


APPROVALS	ENGINEER	DATE	APPROVALS	ENGINEER	DATE
City Engineer			Liquid Waste		
A.C.E.-Design			Traffic		
A.C.E.-Hydrology			Water		

APPROVED FOR CONSTRUCTION
CITY ENGINEER DATE


SCALE: 1" = 5' Vert.
1' = 20' Horiz.

DRAWING NO.


SHEET 1 OF 1

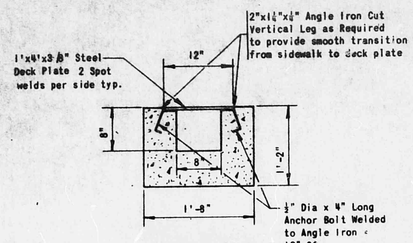

SECTION C-C

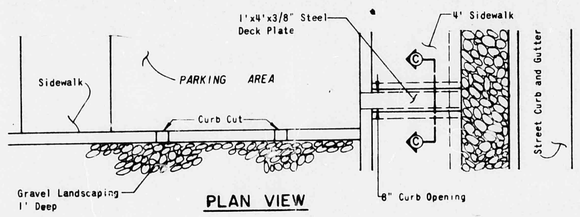


PLAN VIEW

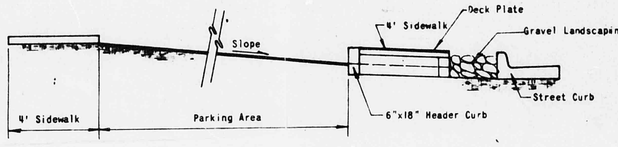


FRONT VIEW

PARKING AREA DETAIL

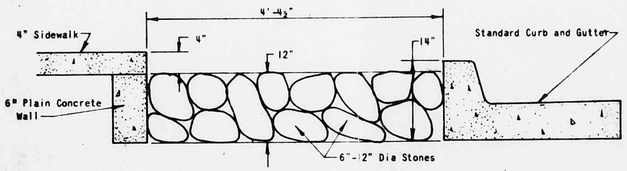


TYPICAL LANDSCAPE AREA IN PALO VERDE DRIVE R/W

(LOTS 1 thru 18, BLKS. 1 & 2)

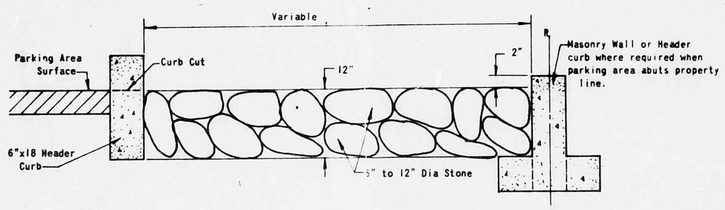


TYPICAL SIDE LOT LANDSCAPE AREA FROM STREET R/W TO SET-BACK LINE

(LOTS 1 thru 18, BLKS. 1 & 2)

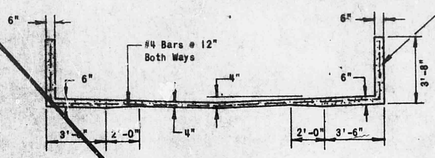


Modified Type B Drainage Easement Lining

SECTION D-D

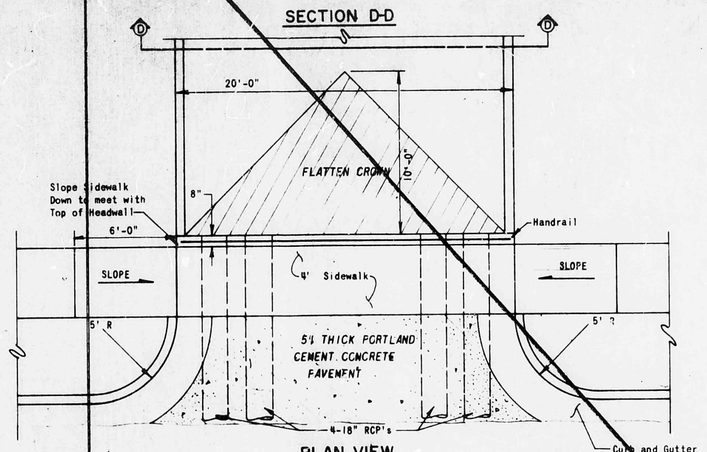

PLAN VIEW

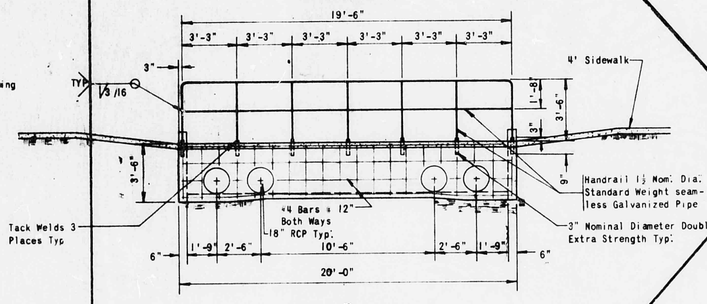

FRONT VIEW


HEADWALL DETAIL

NOTES

1. ALL CONCRETE SHALL BE S.S. C 3000.
2. HANDRAIL DIMENSIONS GIVEN TO CENTER OF PIPE.
3. ALL PIPE BENDS SHALL HAVE A 6" RADIUS.
4. ALL STEEL REINFORCEMENT SHALL BE GRADE 40 DEFORMED BARS, UNLESS OTHERWISE NOTED.


48 HOURS PRIOR TO ANY EXCAVATION, CONTRACTOR MUST CONTACT LINE AND CABLE LOCATING SERVICE, 765-1234, FOR LOCATION OF EXISTING UTILITIES.

NOTE: DECK PLATE SHALL HAVE A RAISED PATTERN, NON-SKID SURFACE.

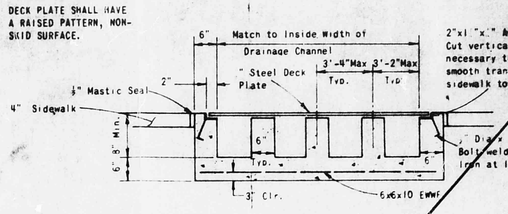


NOTE: SUPPORT AND END WALLS SHALL BE MONOLITHIC WITH FLOOR. SUPPORT WALLS SHALL BE EVENLY SPACED.

SECTION A-A

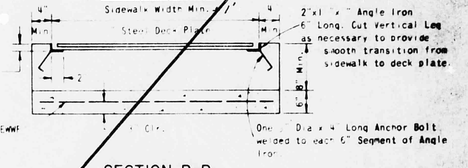


SECTION B-B

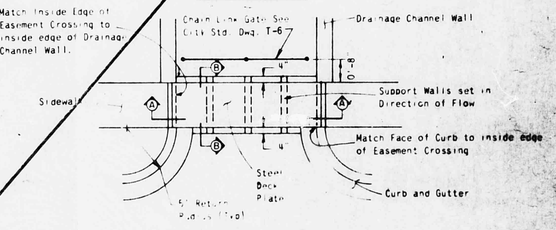


EASEMENT CROSSING


NO SCALE

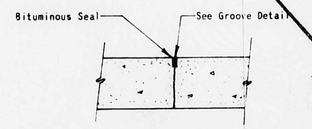

CONTRACTION JOINT DETAIL

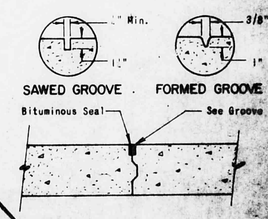

CONTRUCTION JOINT DETAIL

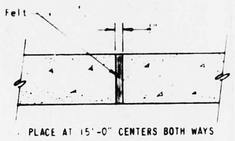

EXPANSION JOINT DETAIL

PORTLAND CEMENT CONCRETE PAVEMENT JOINTING DETAILS

APPROVAL:

ASSIST. CITY ENGR. - DESIGN — DATE 3-1-78

TRAFFIC ENGINEER — DATE 3-1-78

HYDROLOGY ENGINEER — DATE 3-1-78

CITY ENGINEER — DATE

C-72-77

CRESTVIEW HEIGHTS UNIT 5

DRAINAGE DETAILS

ALBUQUERQUE, NEW MEXICO

Job No. 77-117.1	Sheet No. 13 of 15
Drawn By JRJ	Date OCT., 1977
Checked By MJI	Scale No Scale