HYDROLOGY

J18/D17
ONE PLAN

J18/D17

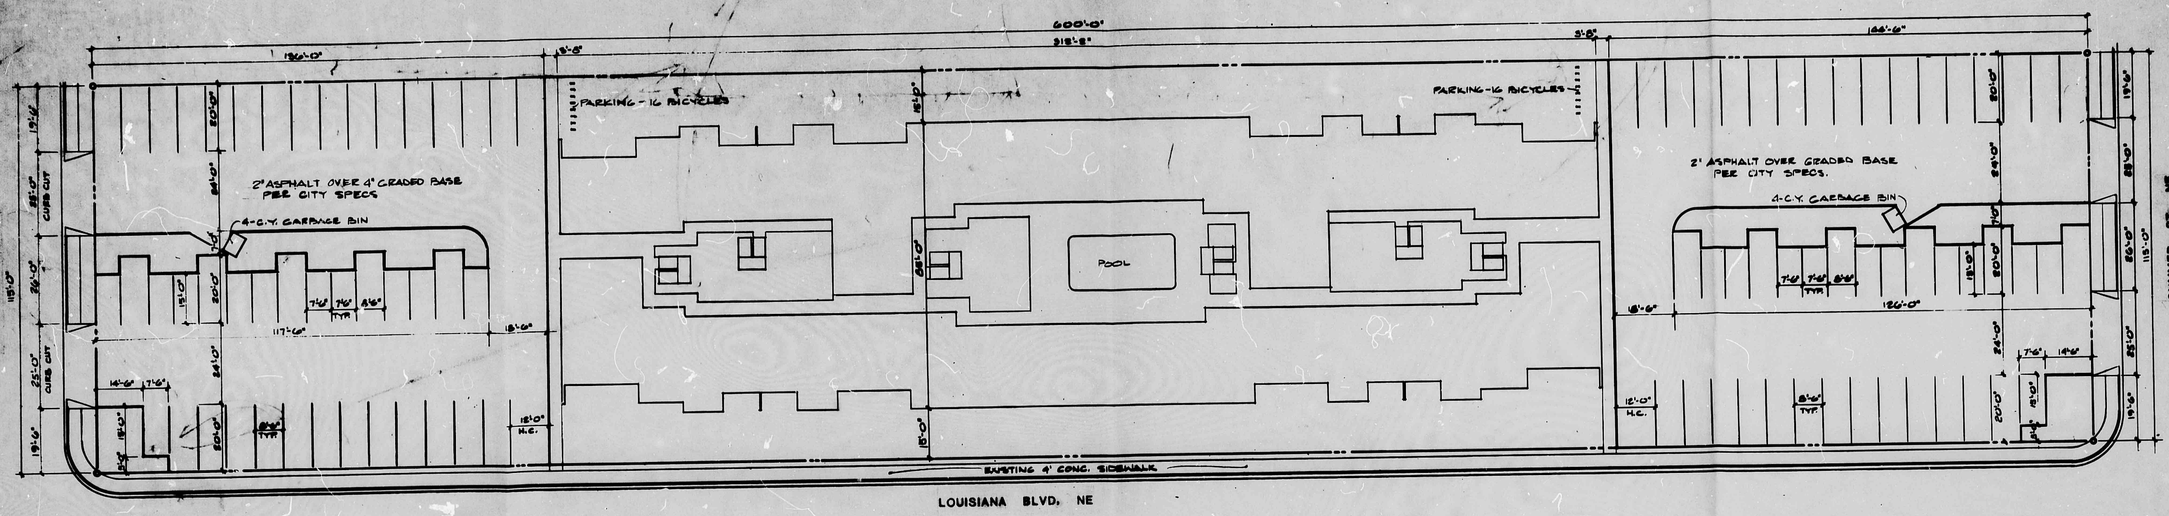

SITE PLAN

NORTH SCALE: 1"- 20'

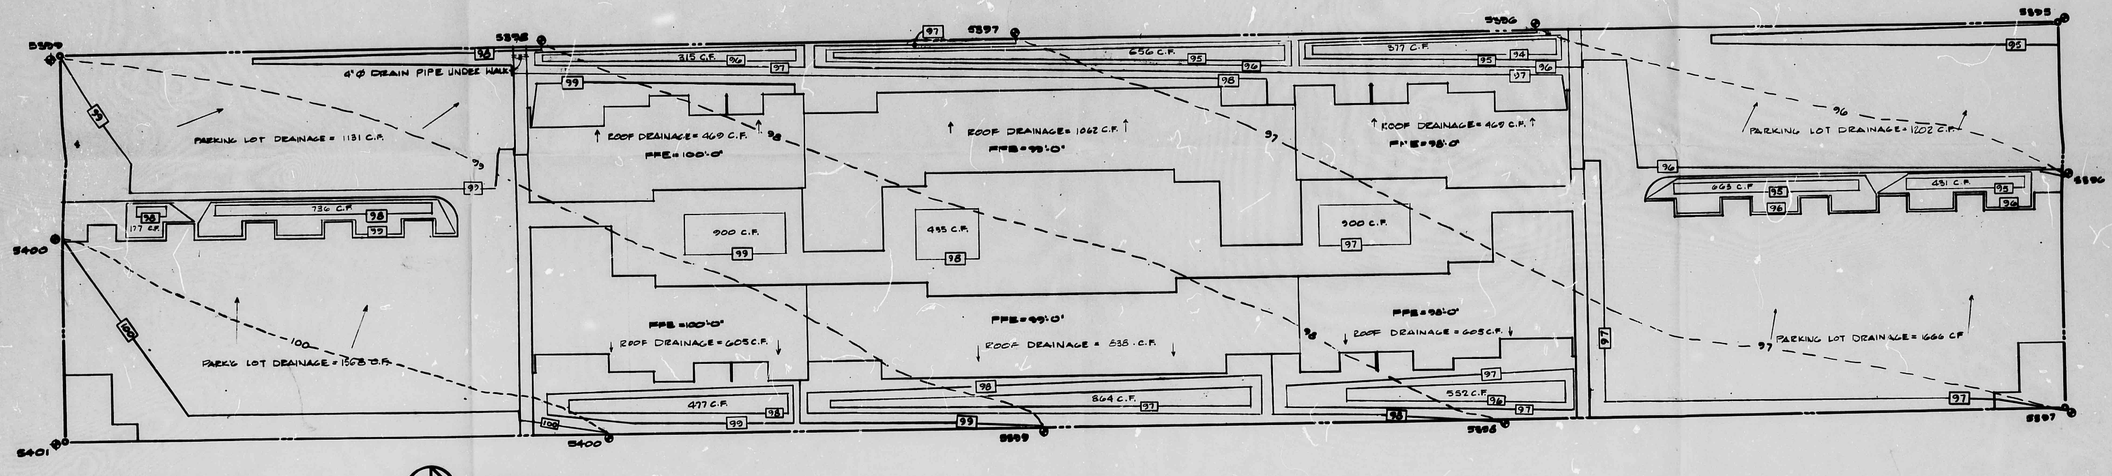

GRADING PLAN

NORTH SCALE: 1"- 20'

J18/D17 (1)

REX / NORTON ARCHITECTS
5505 MARBLE AVENUE, N.E. SUITE 10
ALBUQUERQUE, NEW MEXICO 87110
TELEPHONE (505) 268-0800

STATE OF NEW MEXICO
ALAN M. REX
NO. 552
REGISTERED ARCHITECT

job title
THE LOUISIANNE APARTMENTS
FOR DEAN CONSTRUCTION CO.
1505 LOUISIANA BLVD., N.E.

sheet title
SITE & GRADING PLANS

job nr = 76-08
date = 6/77
drawn =
check =
appr =

revisions

sheet 1 of