CITY OF ALBUQUERQUE

Planning Department
[illegible]

Mayor Timothy M. Keller

[illegible]28, 2023

[illegible]
[illegible]
128 [illegible]
[illegible], [illegible] 87108

RE: Hiland Plaza
500 Central Ave. SE
Permanent C.O. – Accepted
Engineer's Certification Date: 08/11/23
Engineer's Stamp Date: 11/04/21
Hydrology File: K17D120

[illegible]:

[illegible] 1293

[illegible]08/22/2023 [illegible]08/25/2023, [illegible]

[illegible]

[illegible], [illegible] [illegible]924-3995 [illegible].

[illegible] 87103

[illegible],

[illegible]

[illegible]
[illegible], [illegible]
[illegible]

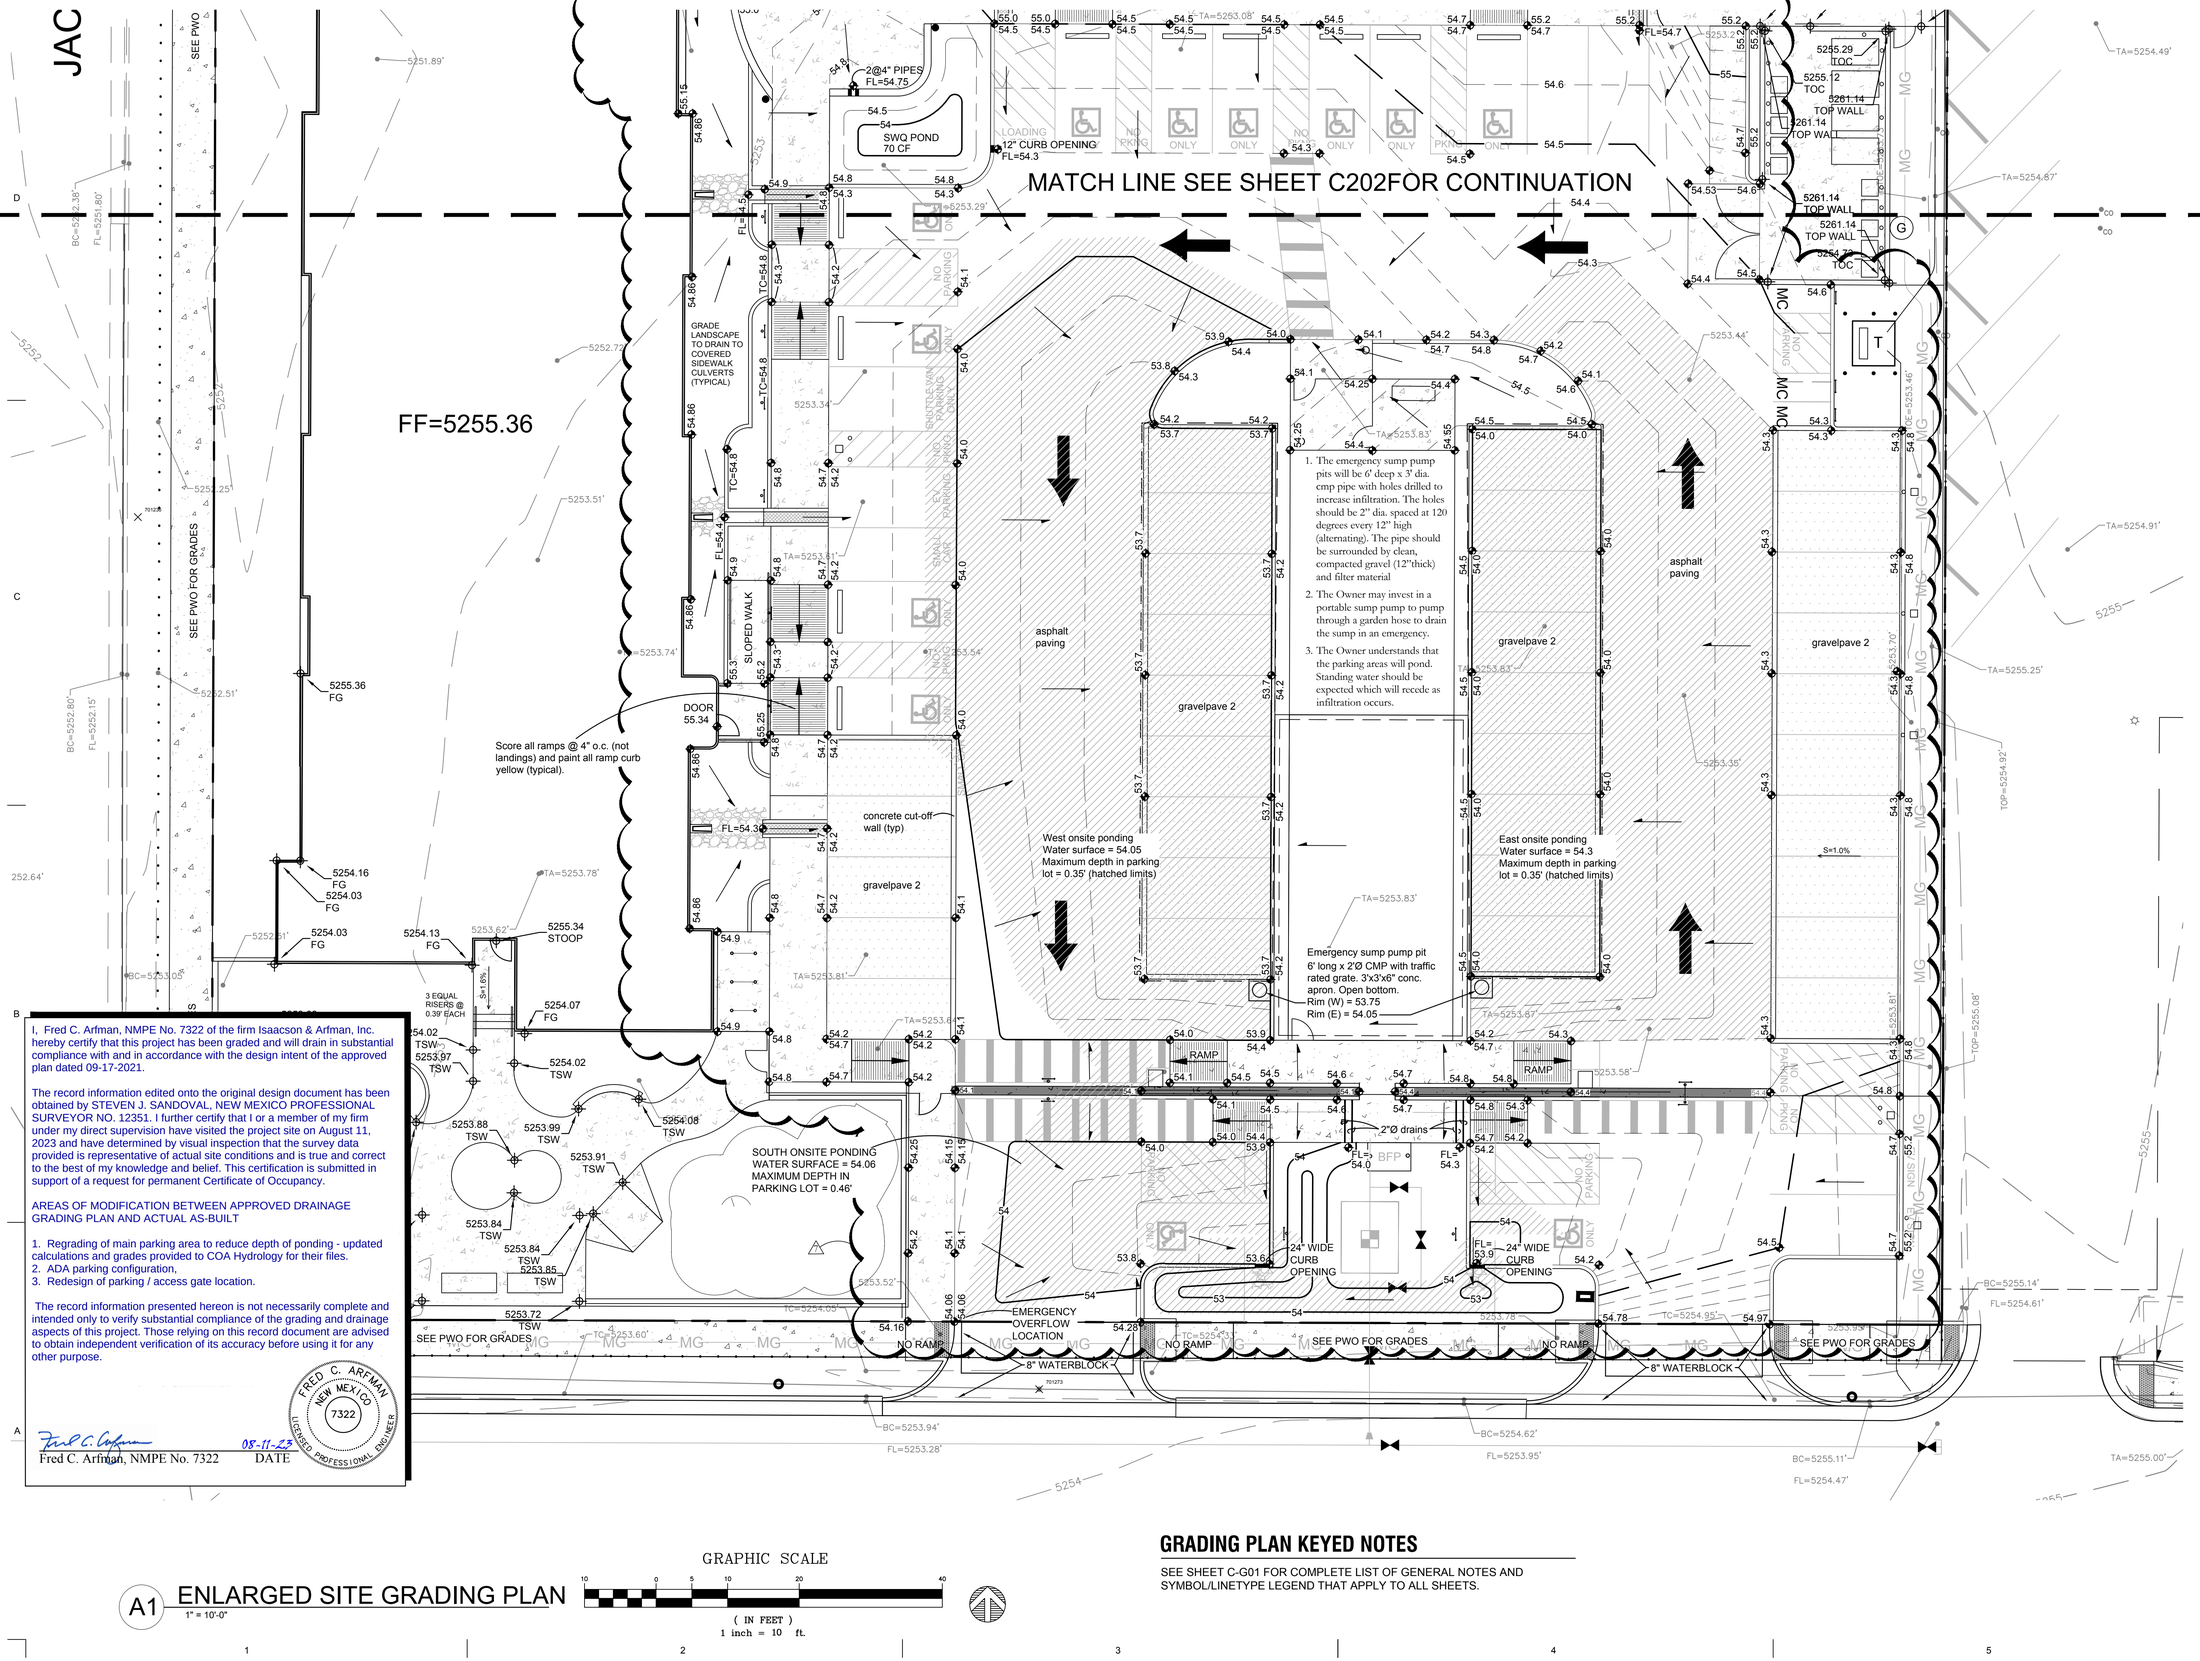

I, Fred C. Arfman, NMPE No. 7322 of the firm Isaacson & Arfman, Inc. hereby certify that this project has been graded and will drain in substantial compliance with and in accordance with the design intent of the approved plan dated 09-17-2021.

The record information edited onto the original design document has been obtained by STEVEN J. SANDOVAL, NEW MEXICO PROFESSIONAL SURVEYOR NO. 12351. I further certify that I or a member of my firm under my direct supervision have visited the project site on August 11, 2023 and have determined by visual inspection that the survey data provided is representative of actual site conditions and is true and correct to the best of my knowledge and belief. This certification is submitted in support of a request for permanent Certificate of Occupancy.

AREAS OF MODIFICATION BETWEEN APPROVED DRAINAGE GRADING PLAN AND ACTUAL AS-BUILT

1. Regrading of main parking area to reduce depth of ponding - updated calculations and grades provided to COA Hydrology for their files.
2. ADA parking configuration,
3. Redesign of parking / access gate location.

The record information presented hereon is not necessarily complete and intended only to verify substantial compliance of the grading and drainage aspects of this project. Those relying on this record document are advised to obtain independent verification of its accuracy before using it for any other purpose.

FRED C. ARFMAN NEW MEXICO 7322 LICENSED PROFESSIONAL ENGINEER

08-11-23

Fred C. Arfman, NMPE No. 7322 DATE

A1 ENLARGED SITE GRADING PLAN
1" = 10'-0"

GRAPHIC SCALE
10 0 5 10 20 40
(IN FEET)
1 inch = 10 ft.

GRADING PLAN KEYED NOTES

SEE SHEET C-G01 FOR COMPLETE LIST OF GENERAL NOTES AND SYMBOL/LINETYPE LEGEND THAT APPLY TO ALL SHEETS.

THE HARTMAN + MAJEWSKI
DESIGN GROUP
Architects • Engineers • Interior Design
Planners • Urban Designers • LEED®
120 Vassar Dr SE Suite 100
Albuquerque New Mexico 87106
T 505 242 6880 • F 505 242 6881

CONSULTANT
Isaacson & Arfman, Inc.
Civil Engineering Consultants
128 Monroe Street NE
Albuquerque, NM 87108
505-268-8828 | www.iacivil.com

STAMP

Original approved plans stamped by
David Aube, PE
NMPE 14221
The Hartman + Majewski Design Group
Stamp Date 2021.11.04

Revisions to the approved plans stamped by Fred C. Arfman, PE
NMPE 7322
Isaacson & Arfman, Inc.
Stamp Date 2022 .08.15

PERMIT SET

PROJECT NAME

HILAND PLAZA

5000 CENTRAL AVENUE NE
ALBUQUERQUE, NM 87108

REVISIONS

NO.	DATE	DESCRIPTION
7	08/10/22	ASI 006

Copyright: Design Group

Drawn by	BJB
Checked by	FCA
Date	July 15, 2022
Project number	IA# 2511

SHEET TITLE

ENLARGED
SITE GRADING PLAN

SHEET NUMBER

C-203
ASI #6

GRADING PLAN GENERAL NOTES

1. SEE SHEET C-G01 FOR COMPLETE LIST OF GENERAL NOTES AND SYMBOL/LINETYPE LEGEND THAT APPLY TO ALL SHEETS.

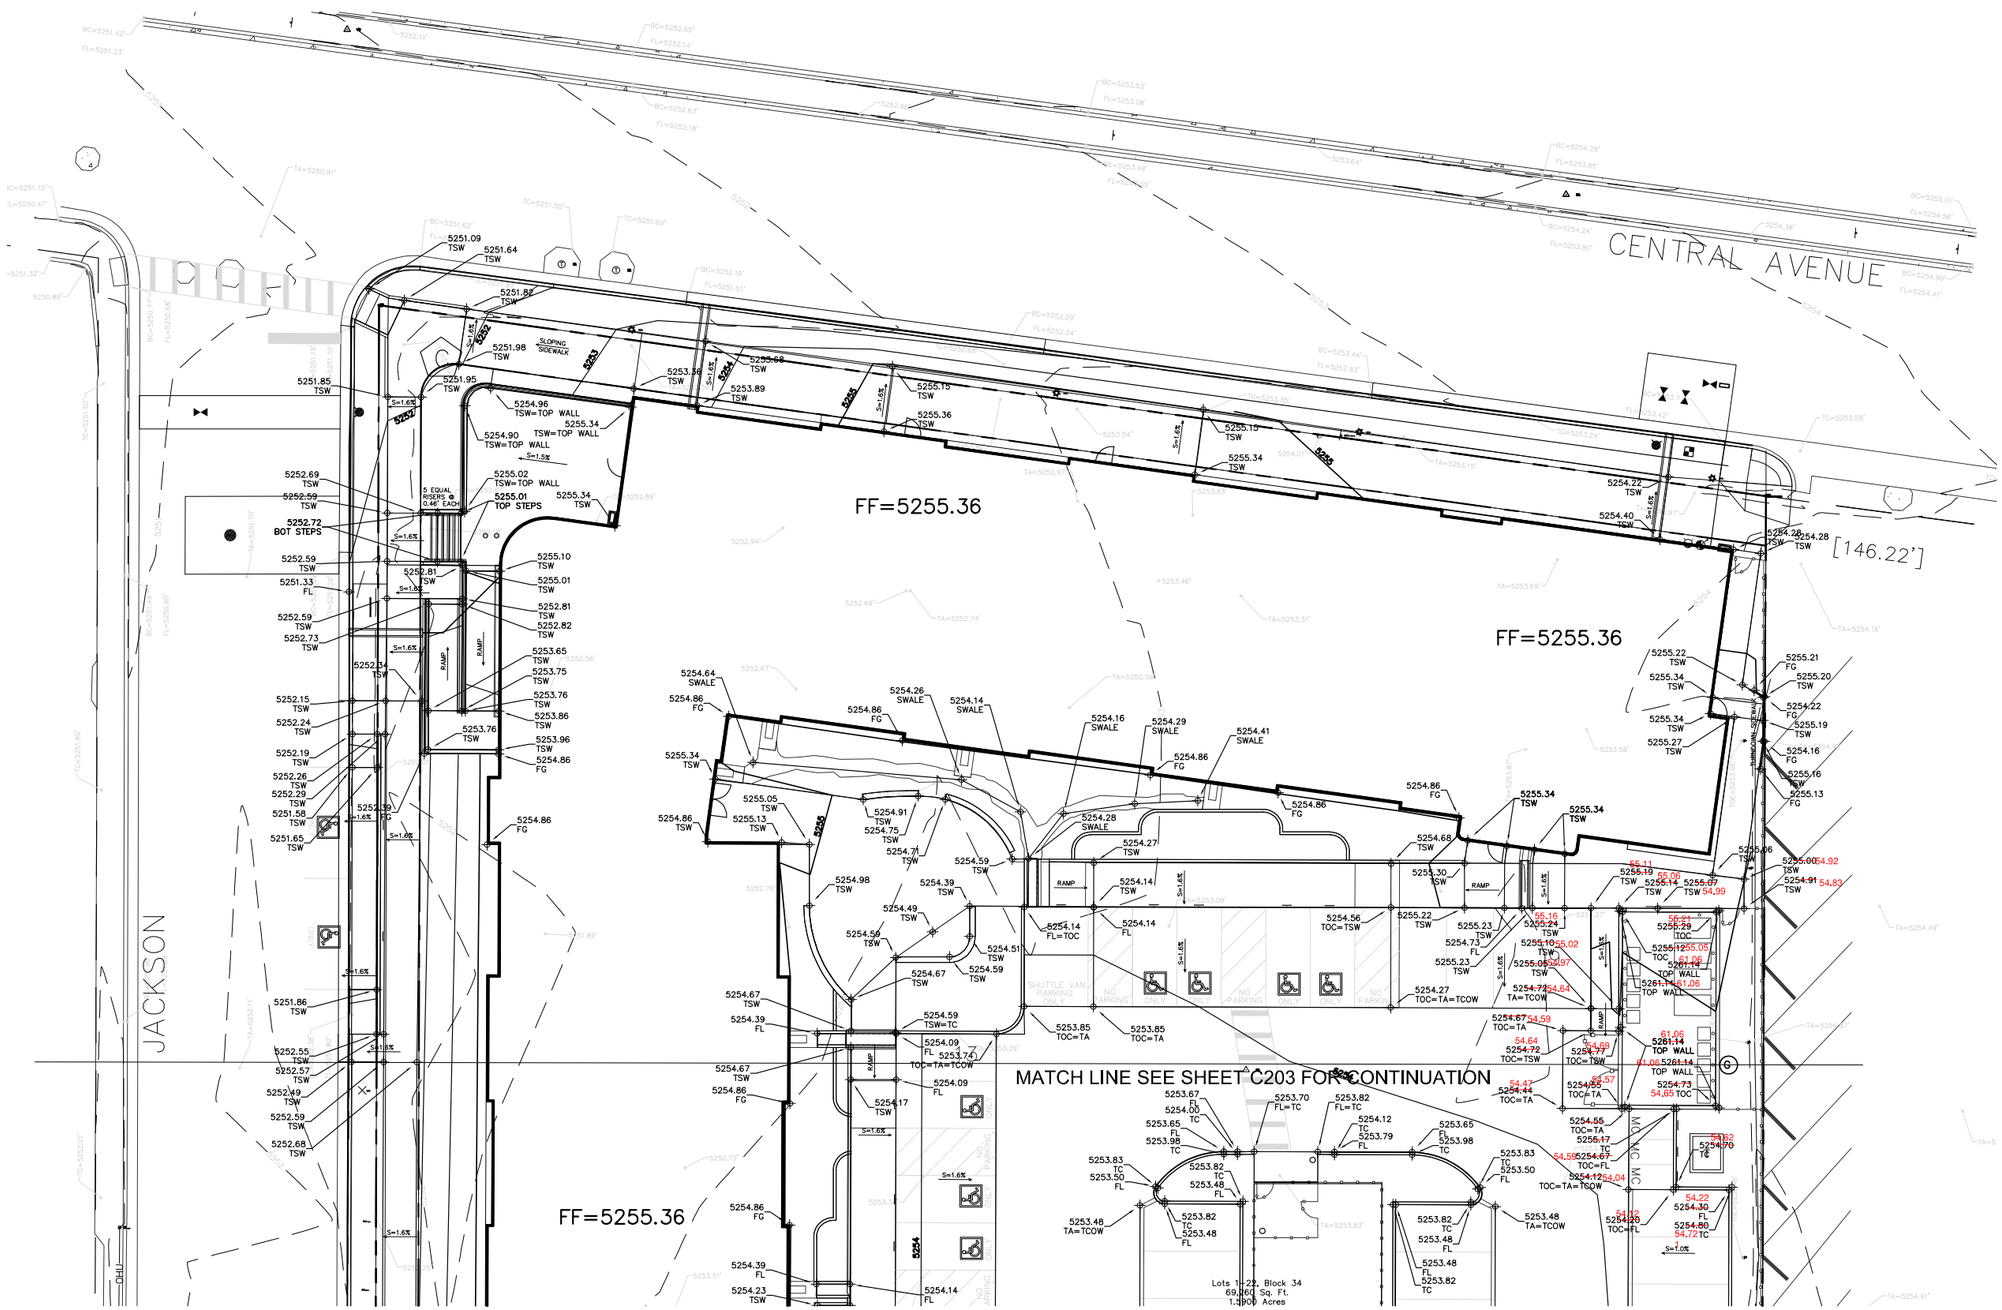

A1 ENLARGED SITE GRADING PLAN
1" = 10'-0"

GRAPHIC SCALE
10 0 5 10 20 40
(IN FEET)
1 inch = 10 ft.

09/16/2021

THE HARTMAN • MAJEWSKI
DESIGN GROUP
Architects • Engineers • Interior Design
Planners • Urban Designers • LEED®
120 Vassar Dr SE Suite 100
Albuquerque New Mexico 87106
T 505 242 6880 • F 505 242 6881

CONSULTANT

STAMP

David Aube

PERMIT SET

PROJECT NAME

HILAND PLAZA

5000 CENTRAL AVENUE NE
ALBUQUERQUE, NM 87108

REVISIONS

NO.	DATE	DESCRIPTION

Copyright: Design Group

Drawn by	DAA
Checked by	DAA
Date	September 20, 2021
Project number	2574

SHEET TITLE

ENLARGED
SITE GRADING PLAN

SHEET NUMBER

C-202

GRADING PLAN GENERAL NOTES

1. SEE SHEET C-G01 FOR COMPLETE LIST OF GENERAL NOTES AND SYMBOL/LINETYPE LEGEND THAT APPLY TO ALL SHEETS.

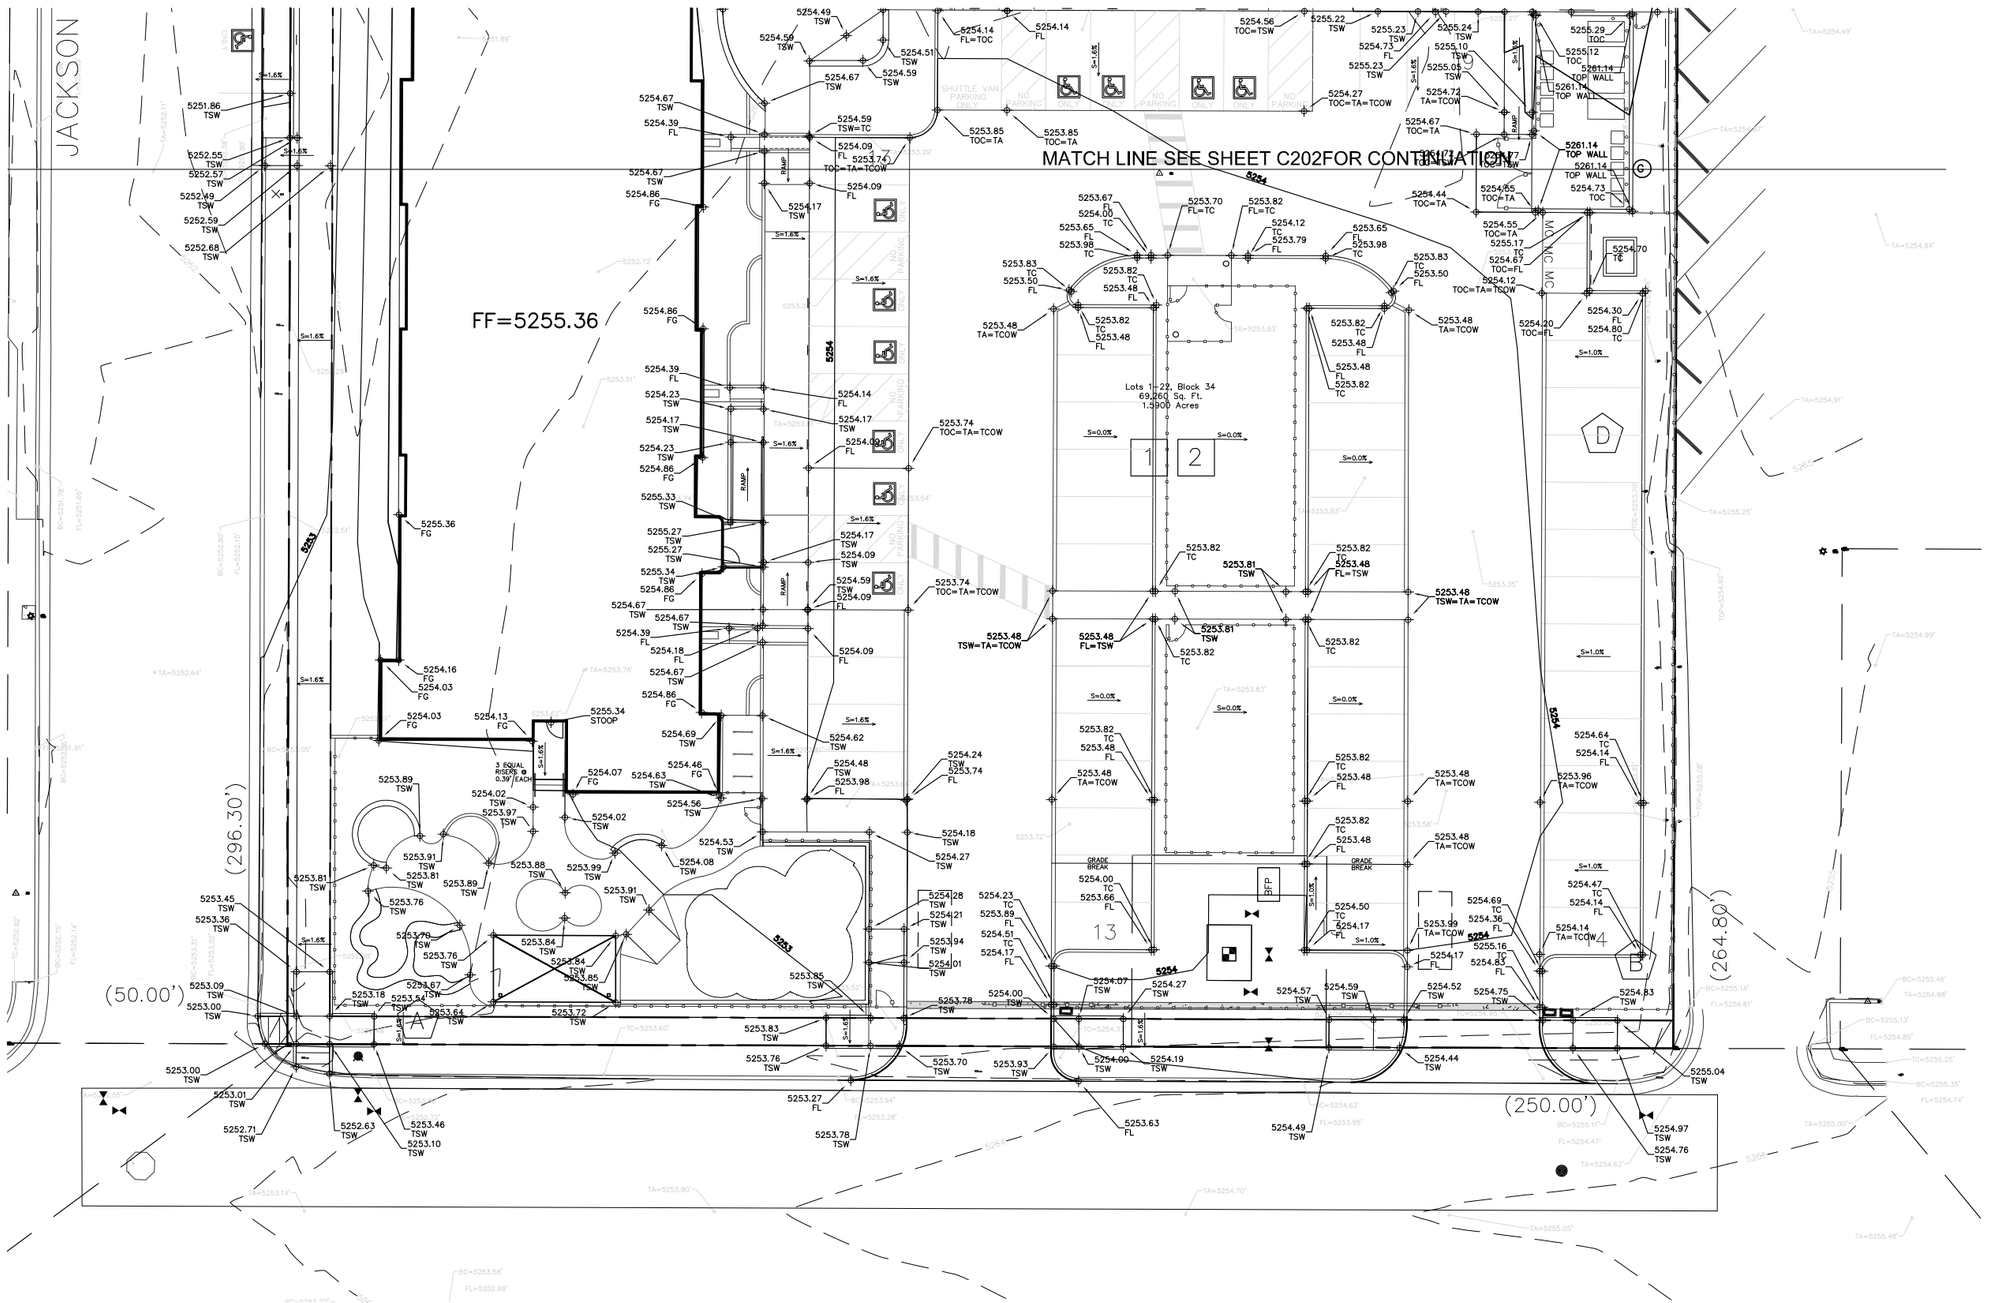

A1 ENLARGED SITE GRADING PLAN
1" = 10'-0"

GRAPHIC SCALE
10 0 5 10 20 40
(IN FEET)
1 inch = 10 ft.

THE HARTMAN • MAJEWSKI
DESIGN GROUP
Architects • Engineers • Interior Design
Planners • Urban Designers • LEED®
120 Vassar Dr SE Suite 100
Albuquerque New Mexico 87106
T 505 242 6880 • F 505 242 6881

CONSULTANT

STAMP

DAVID A. AUBE — STATE OF NEW MEXICO — 14221 — REGISTERED PROFESSIONAL ENGINEER

David Aube

PERMIT SET

PROJECT NAME

HILAND PLAZA

5000 CENTRAL AVENUE NE
ALBUQUERQUE, NM 87108

REVISIONS

NO.	DATE	DESCRIPTION

Copyright: Design Group

Drawn by	DAA
Checked by	DAA
Date	September 20, 2021
Project number	2574

SHEET TITLE

ENLARGED
SITE GRADING PLAN

SHEET NUMBER

C-203

09/16/2021