HYDROLOGY

L22/D39
ONE PLAN

SITE PLAN
REPLAT OF BLOCK B
OF REPLAT OF PORTIONS OF TRACTS M-1 & L
CANYON ACRES

DRAINAGE SCHEDULE

NO	LOT "1" AREA	DEPTH	FT³	LOTS "2"3"4 & "5 AREA	DEPTH	FT³	LOT "6" AREA	DEPTH	FT³
A	886.3	.6'	532.0	851.5	.6'	510.9	935.6	.45'	416.5
B	459.0	.6'	275.4	385.6	.6'	231.4	795.6	.45'	358.0
C	148.0	.5'	74.0	148.0	.6'	88.8	299.2	.45'	134.7
D	103.5	.5'	51.8	109.5	.6'	65.7	27.0	.45'	12.2
E	70.5	.33'	23.3	70.5	.33'	23.3	70.5	.33'	23.3
F	681.5	.5'	340.8	681.5	.5'	340.8	681.5	.5'	340.8
M	206.4	.33'	68.1	206.4	.33'	68.1	206.4	.33'	68.1
TOTAL	2561.7		1368.4	2453.0		1329.0	3009.9		1353.6

SCALE: 1"=200'

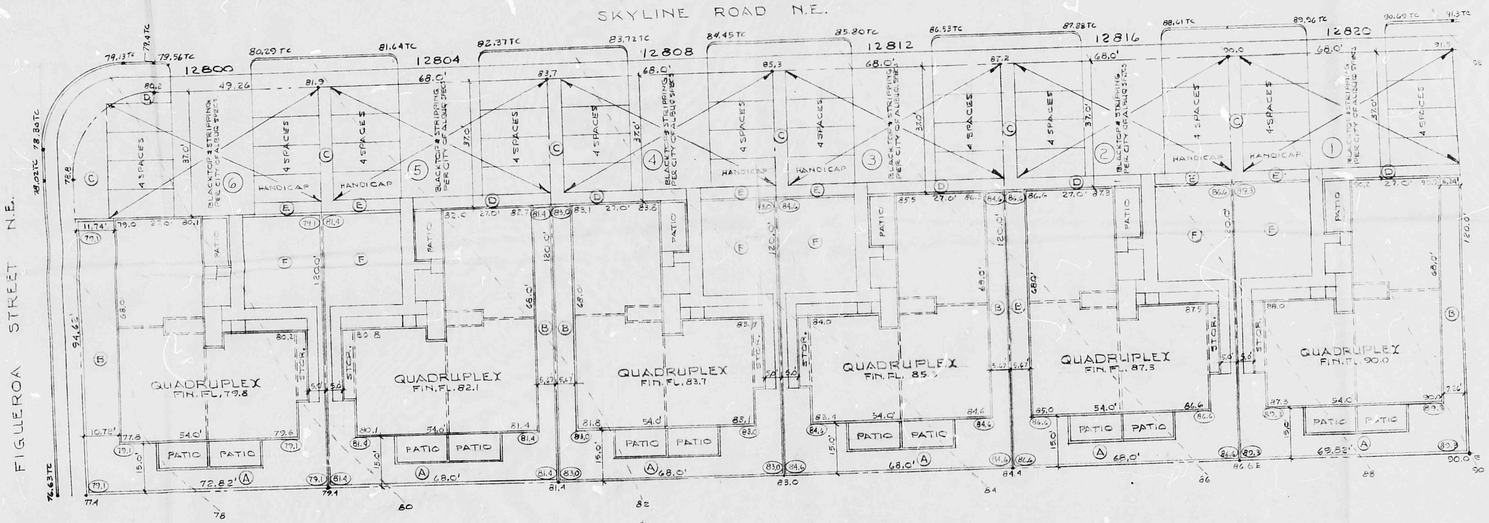

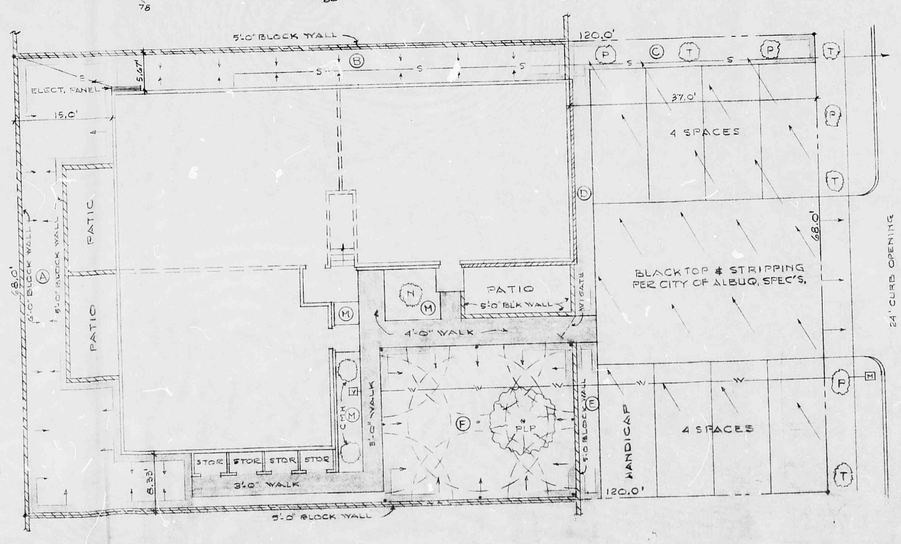

TYPICAL SITE PLANTING & DRAINAGE PLAN
SCALE: 1"=10'

NOTE:
1. SEE DRAINAGE SCHEDULE FOR INDIVIDUAL LOT PONDING
2. LOTS "2, "3, "4, & "5 ARE IDENTICAL
3. FINISH GRADE ELEV. (84.0) ETC.

PLANTING SCHEDULE
PLP = PURPLE LEAF PLUM
CM.H = C. M. HOLLY
N = NANDINA
P = PFITZER
T = TAMMY JUNIPER

DRAWN BY: P.W. ROBINSON 7/26/77

INDEX OF DRAWINGS

SHEET NO	DESCRIPTION
1 OF 5	SITE, GRADING & LANDSCAPING PLAN
2 OF 5	FLOOR & ELECTRICAL PLAN
3 OF 5	FOUNDATION & MECHANICAL PLAN
4 OF 5	ELEVATIONS & ROOF FRAMING
5 OF 5	CROSS SECTIONS & CABINET DETAILS

THIS MICROIMAGE IS THE BEST POSSIBLE REPRODUCTION DUE TO THE POOR QUALITY OF THE ORIGINAL DOCUMENT

422/D39 (1)

SITE & GRADING & LANDSCAPING PLAN

SHEET 1 OF 5

FOUR-PLEX APARTMENTS FOR ROBERSON CONST. CO., INC.
SKYLINE ROAD N.E.
ALBUQUERQUE, NEW MEXICO

DRAWN BY: P.W.R. DATE: 7/26/77
APPROVED BY: DATE:

REGISTERED ARCHITECT STATE OF NEW MEXICO NO. 262 ROBERT LINTON WARING