


A13 MOTORCYCLE SIGNAGE ELEVATIONS 3/4"=1'-0"

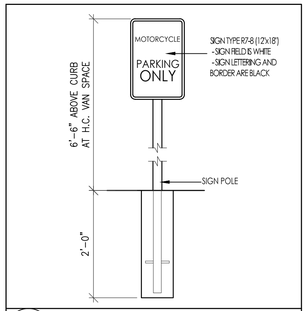


A19 PAVING MARKING DETAIL N.T.S.




A18 PAVEMENT MARKING DETAIL NTS

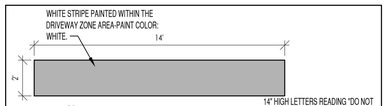


A17 ONE WAY ELEVATIONS 3/4"=1'-0"

A16 DO NOT ENTER ELEVATIONS 3/4"=1'-0"

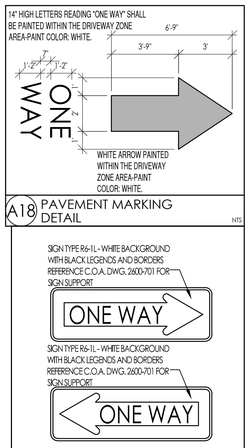


A15 BIKE RACK ELEVATION 3/4"=1'-0"




A14 BIKE RACK PLAN DPM 2020-06-02 FIGURE 7.4.115 1/2"=1'-0"

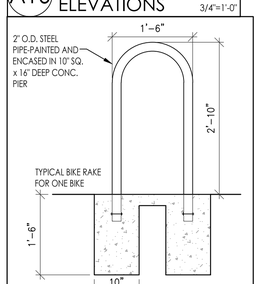


A12 WHEEL BUMPER DETAIL NTS

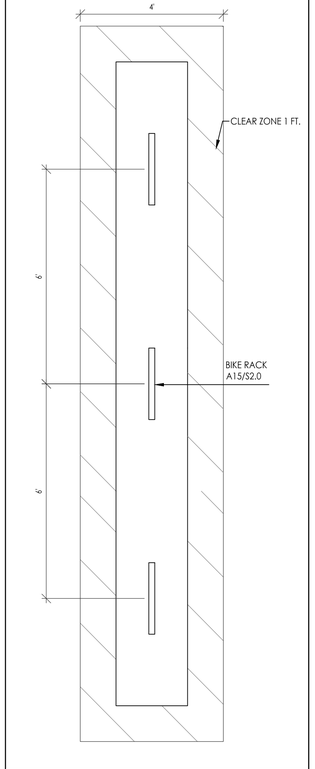


A11 TYPICAL SIDEWALK DETAIL N.T.S.

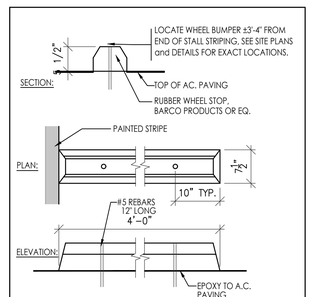


A9 CONCETE CURB/SIDEWALK ASPHALT PAVING DETAIL N.T.S.

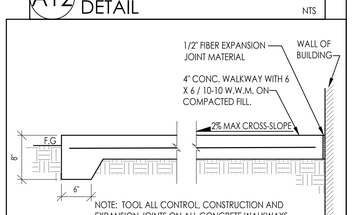


A10 CONCRETE CURB & GUTTER DETAIL N.T.S.

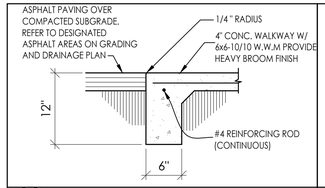


A7 ACCESSIBLE AISLE NOT TO SCALE

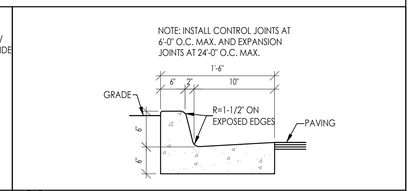


A8 ACCESSIBLE RAMP NOT TO SCALE

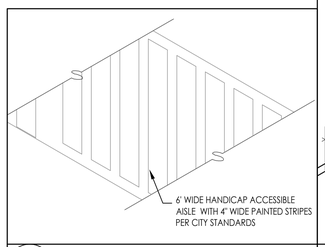


A3 ENCLOSURE CMU WALL DETAIL 3/4"=1'-0"

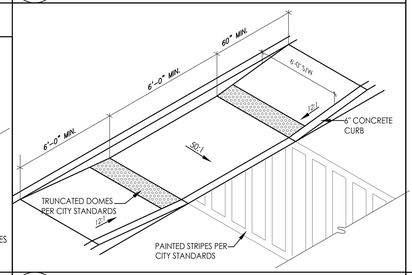


A5 HC PARKING SIGNAGE ELEVATIONS 3/4"=1'-0"

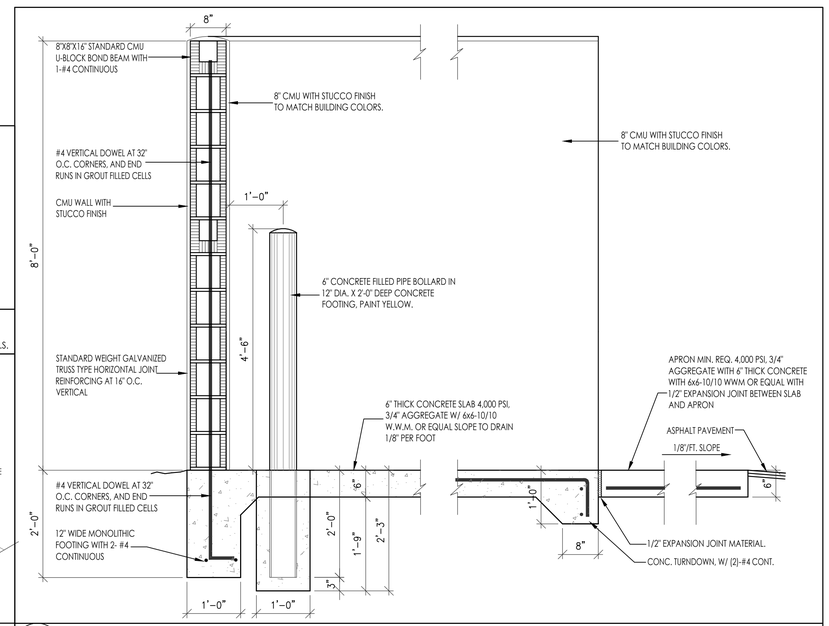


A6 HC PARKING MARKING PLAN 3/4"=1'-0"

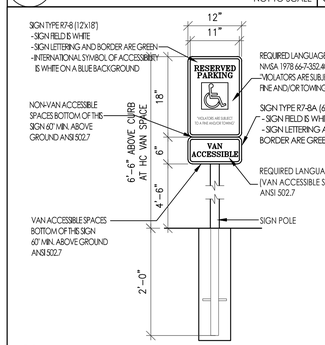


A4 HC PARKING STRIPING PLAN 1/4"=1'-0"

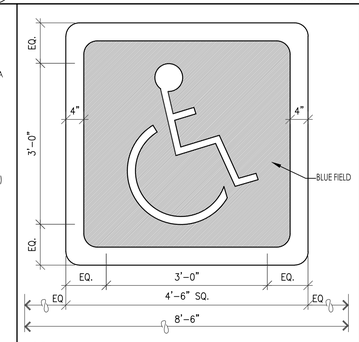


A2 REFUSE ENCLOSURE ELEVATION 1/4"=1'-0"

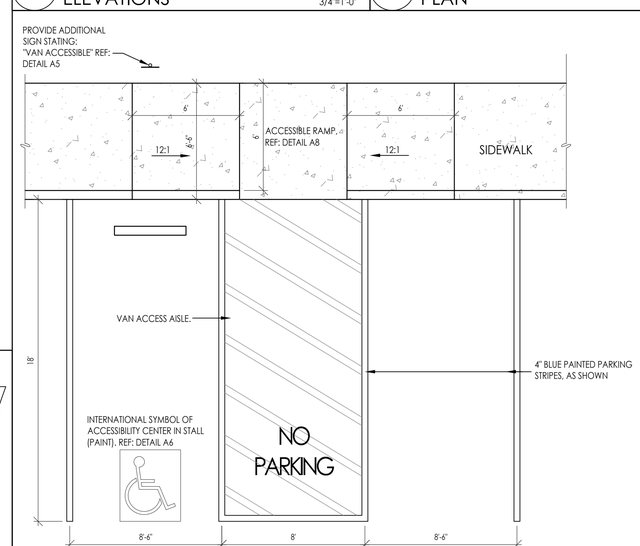


A1 REFUSE ENCLOSURE PLAN 1/4"=1'-0"

MESA DEL SOL SELF STORAGE
SITE DETAILS
5500 TURING DR SE
ALBUQUERQUE, NM 87106
PROJECT #2322

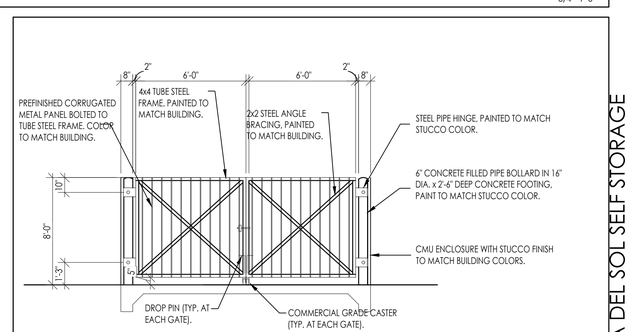REVISION DATE

STATE OF NEW MEXICO
RICHARD P. BENNETT
NO. 1240
9/19/24
REGISTERED ARCHITECT

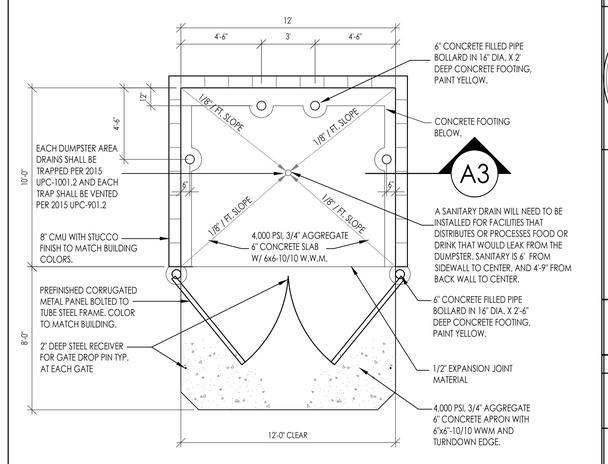RBA ARCHITECTURE, PC
SITE PLANNING DESIGN
1104 Park Ave. SW
Albuquerque, NM 87102
(505)243-1991(505)842-6430
www.rbaDP.com

DATE
09-12-2024

SHEET NUMBER
AS-2.0