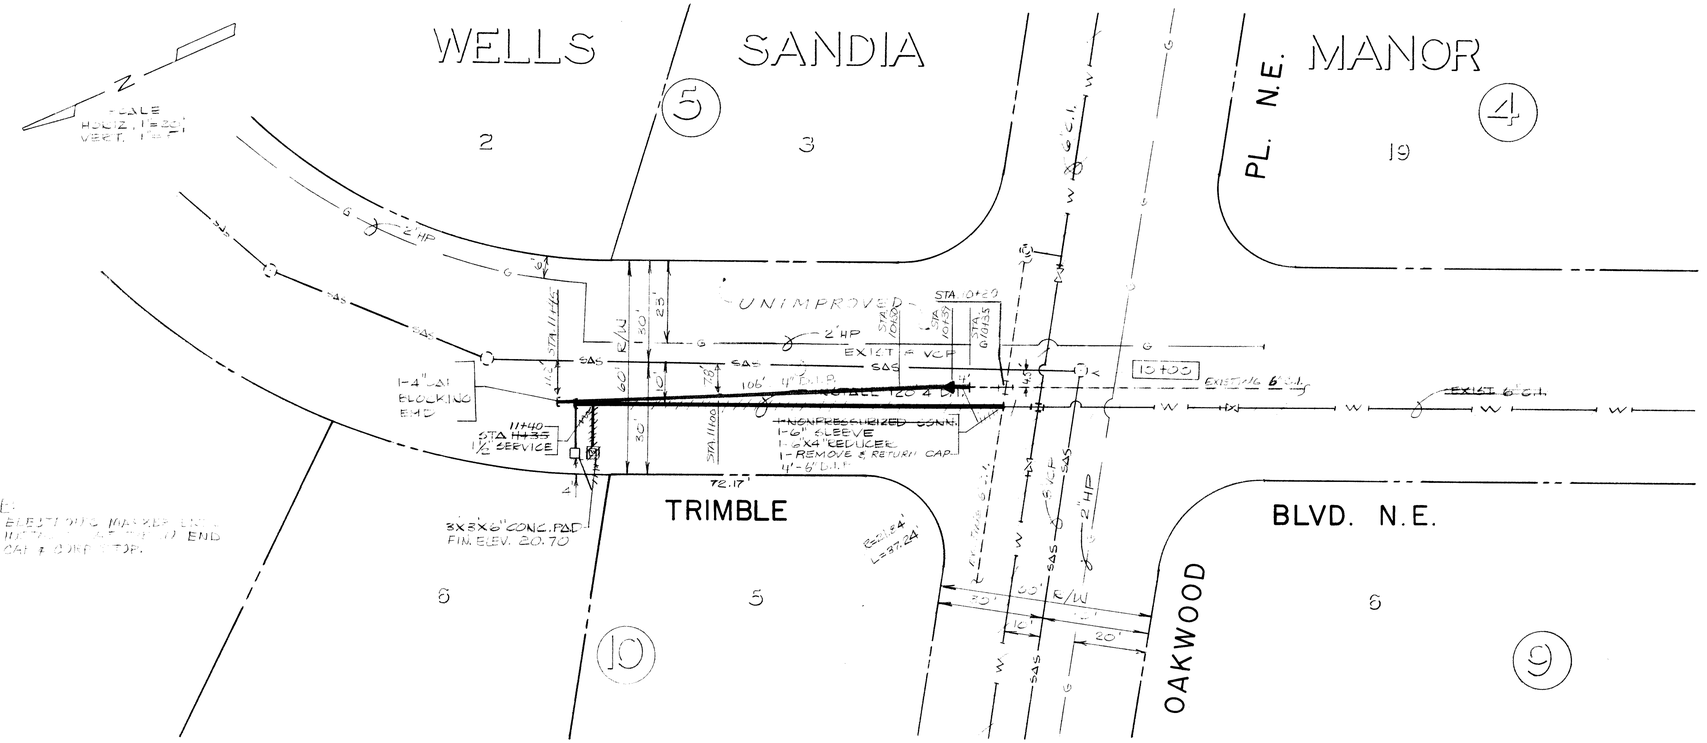

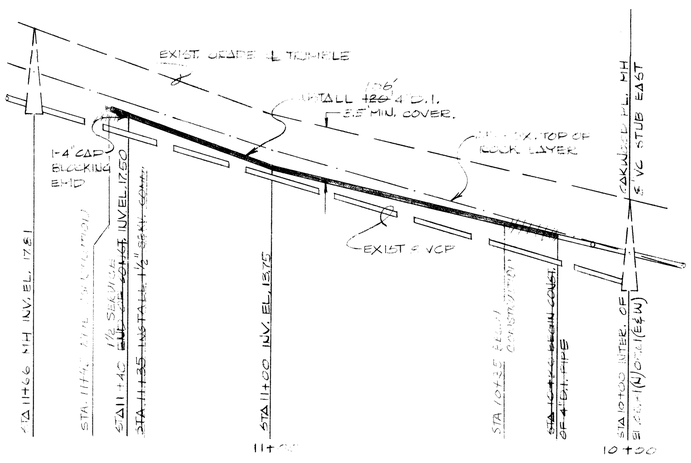

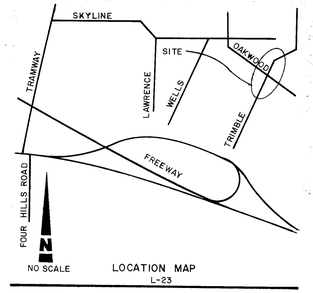

LOCATION MAP
L-23

"NOTICE TO CONTRACTORS"

1.) New Mexico Standard Specification for Public Works Construction - 1979 Edition will be referred to hereon as the "Standard Specification."

2.) All work detailed on these plans to be performed under contract shall, except as otherwise stated or provided for hereon, be constructed in accordance with "Contract Documents for City-Wide Utilities and Cash Paving No. 30 and the Standard Specification."

3.) Two working days prior to any excavation, contractor must contact Line Locating Service, 765-1234, for location of existing utilities.

4.) Prior to construction, the contractor shall excavate and verify the horizontal and vertical locations of all obstructions. Should a conflict exist, the contractor shall notify the engineer or surveyor so that the conflict can be resolved with minimum amount of delay.

THE FOLLOWING NOTES APPLY WHEN CHECKED

- ☐ All utilities and utility service lines shall be installed prior to paving.
- ☑ Backfill compaction shall be according to specified street use. (RESIDENTIAL)
- ☐ Tack coat requirements shall be determined by the City Engineer.
- ☐ Sidewalks and wheelchair ramps within the curb returns shall be constructed wherever a new curb return is constructed.
- ☐ If curb is depressed for a drivepad, the drivepad shall be constructed prior to acceptance of the curb and gutter.
- ☐ All storm drainage facilities shall be completed prior to final acceptance.
- ☑ Road excavation shall be restored.

L-23, 5756.62' LOCATED AT THE INTERSECTION OF SKYLINE RD. AND LAWRENCE RD. N.E. IN THE SOUTHEAST QUADRANT OF THE INTERSECTION, A 'D' CHISELED ON TOP OF CONCRETE CURB AT THE ECE CURB RETURN.

N/A

20 1205 0181

APPROVED FOR CONSTRUCTION
DATE 12-7-81

APPROVED FOR CONSTRUCTION
Richard S Keller 11/6/81
CITY ENGINEER DATE

WATERLINE EXTENSION ON TRIMBLE BLVD. FROM OAKWOOD PL. NORTH.

9/18/81 18 Aug 81

NM TW Kennedy 8/31/81 8-20-81

1205 L-23