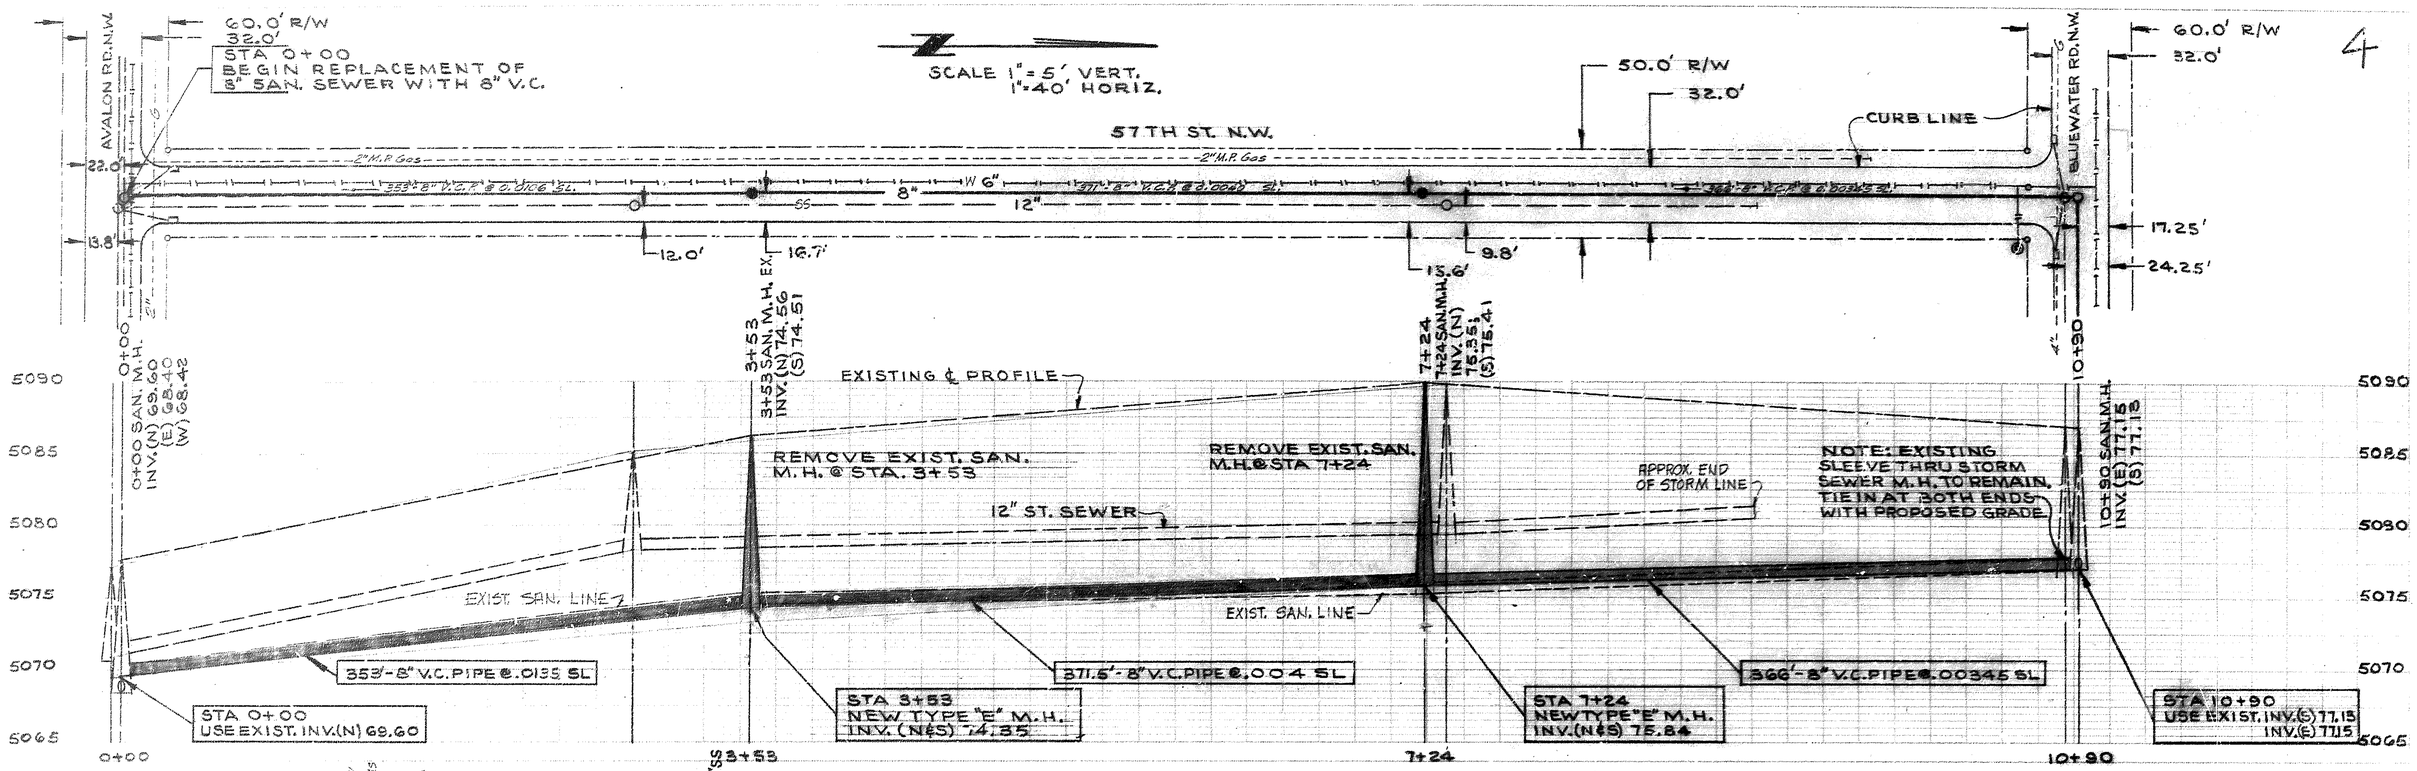

0	1	1	1	2	0		0	1	6	9		0	5													5	7	1	1	1	

01 58112
01 58111
01 53 0169
01 53 0169
58112

SAS-53-69
MAP K-11-N
J-11-S

CITY OF ALBUQUERQUE
PUBLIC WORKS DEPARTMENT
ENGINEERING DIVISION

TITLE SAN SEWER REPLACEMENT ON 57TH ST. FROM AVALON TO 1ST M.H. NORTH OF CLOUDCROFT PL.

SUBMITTED BY ____ DATE ____ TITLE ____	APPROVED BY J.J.B. DATE 7/16/69 TITLE ACE	PRELIMINARY DRWG. DATE
DESIGNED BY ____ DATE ____ TITLE ____	APPROVED BY R.B.L. DATE 7/16/69 TITLE CSE	CONSTRUCTION DRWG. X DATE 7/23/69
DRAWN BY E.E. LORECHT DATE 7-8-69 TITLE DFTSM	APPROVED BY [illegible] DATE 7-22-69 TITLE CE	AS BUILT DRWG. DATE
CHECKED BY [illegible] DATE 7/18/69 TITLE [illegible]	APPROVED BY ____ DATE ____ TITLE ____	FILE NO.
REV. BY ____ DATE ____	NOTES:	
REV. BY ____ DATE ____	NOTES:	SHEET NO. 1 OF 2 SHEETS

W-120

2

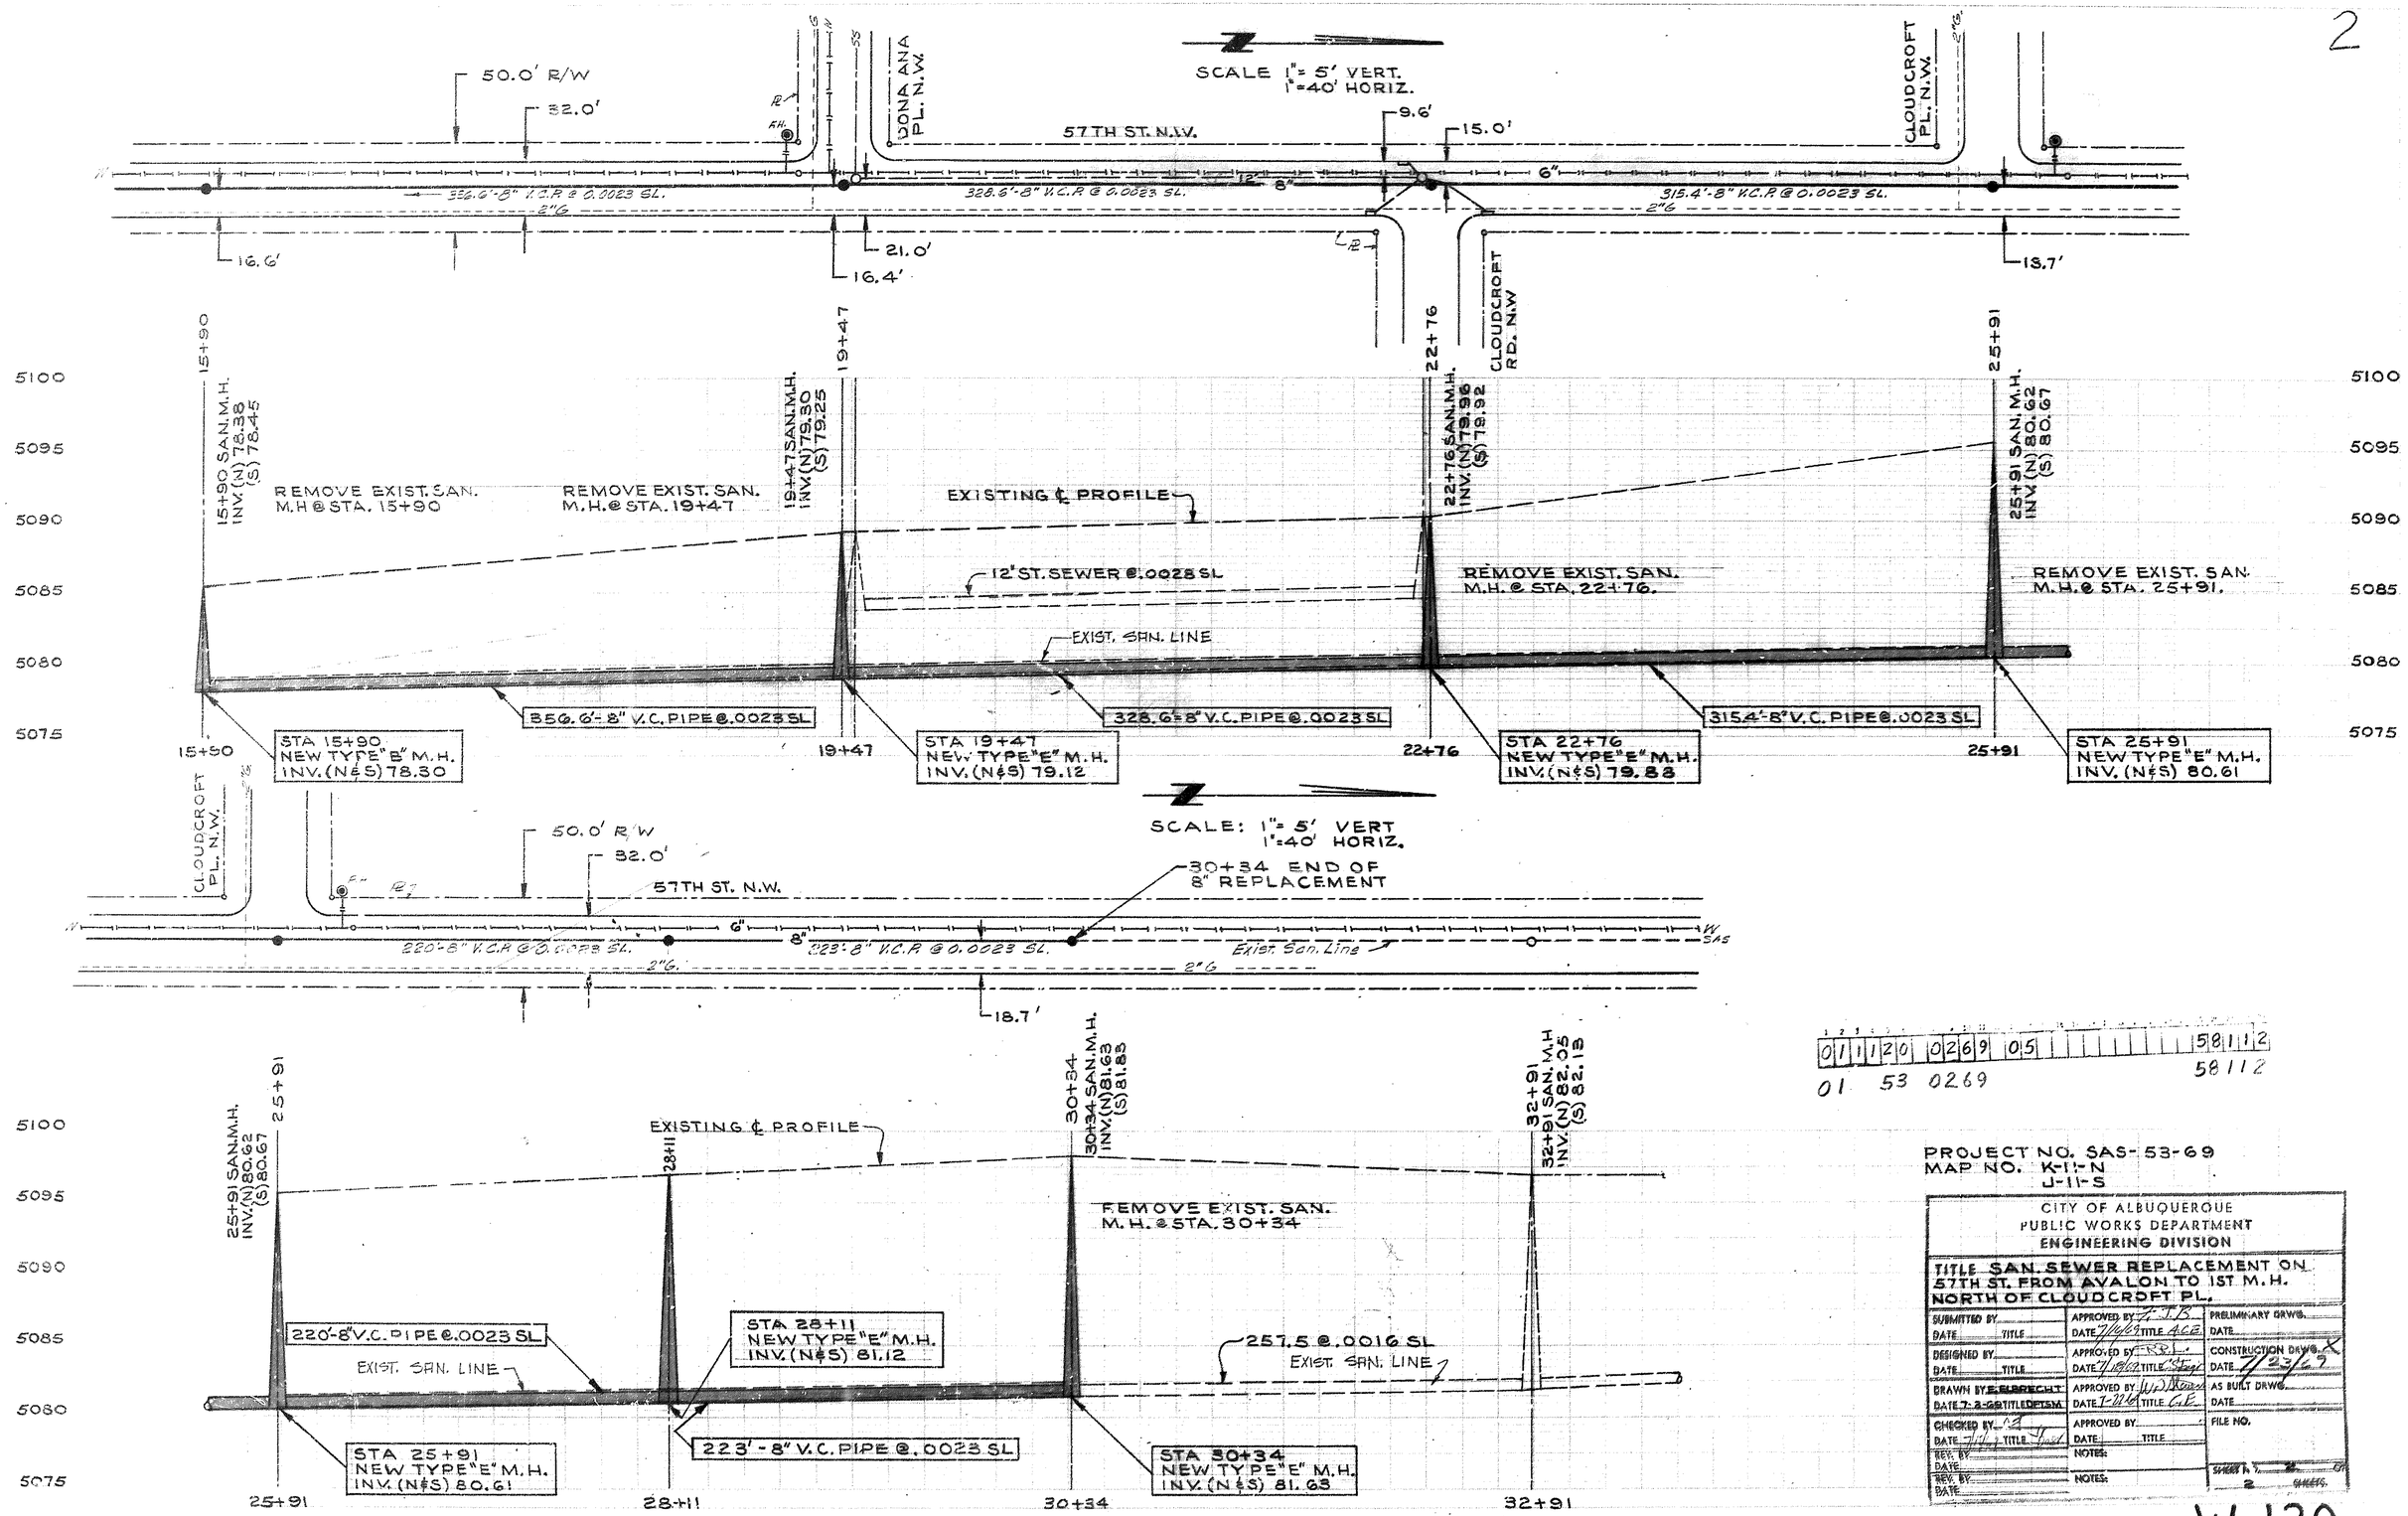

01 53 0269

58112

PROJECT NO. SAS-53-69
MAP NO. K-11-N
J-11-S

CITY OF ALBUQUERQUE
PUBLIC WORKS DEPARTMENT
ENGINEERING DIVISION

TITLE SAN. SEWER REPLACEMENT ON 57TH ST. FROM AVALON TO 1ST M.H. NORTH OF CLOUDCROFT PL.

SUBMITTED BY ____ DATE ____ TITLE ____	APPROVED BY F.J.B. DATE 7/16/62 TITLE A.C.E.	PRELIMINARY DRWG. DATE ____
DESIGNED BY ____ DATE ____ TITLE ____	APPROVED BY R.B.L. DATE 7/18/62 TITLE Engr.	CONSTRUCTION DRWG. X DATE 7/23/62
DRAWN BY E. ELBRECHT DATE 7-2-62 TITLE DFTSM	APPROVED BY W.D. Stone DATE 7-18-62 TITLE C.E.	AS BUILT DRWG. DATE ____
CHECKED BY ____ DATE ____ TITLE ____	APPROVED BY ____ DATE ____ TITLE ____	FILE NO.
REV. BY ____ DATE ____	NOTES:	SHEET 2 OF 2 SHEETS
REV. BY ____ DATE ____	NOTES:	

W-120