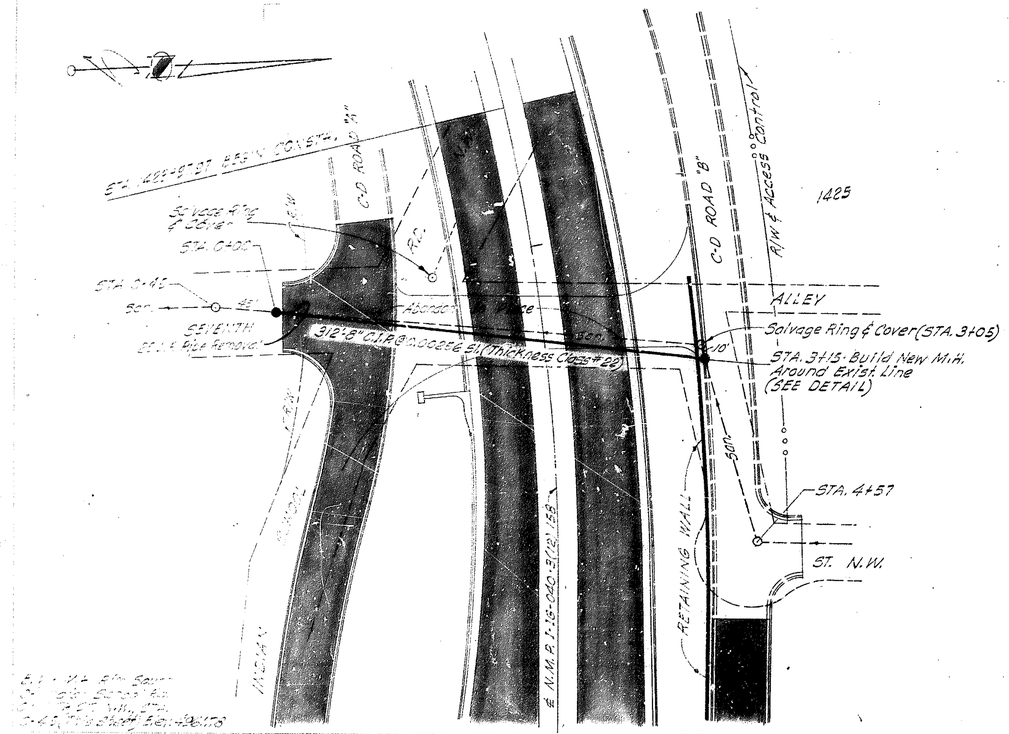

STD. TYPE "B"
M.H. DETAIL
AT RETAINING WALL
Not To Scale

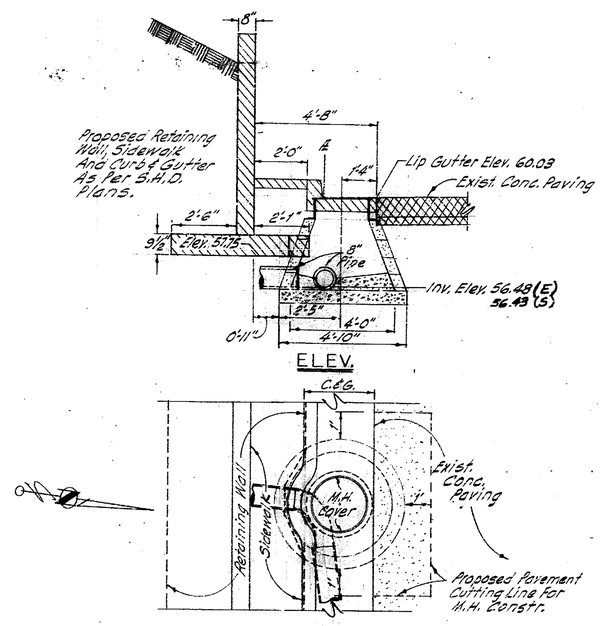

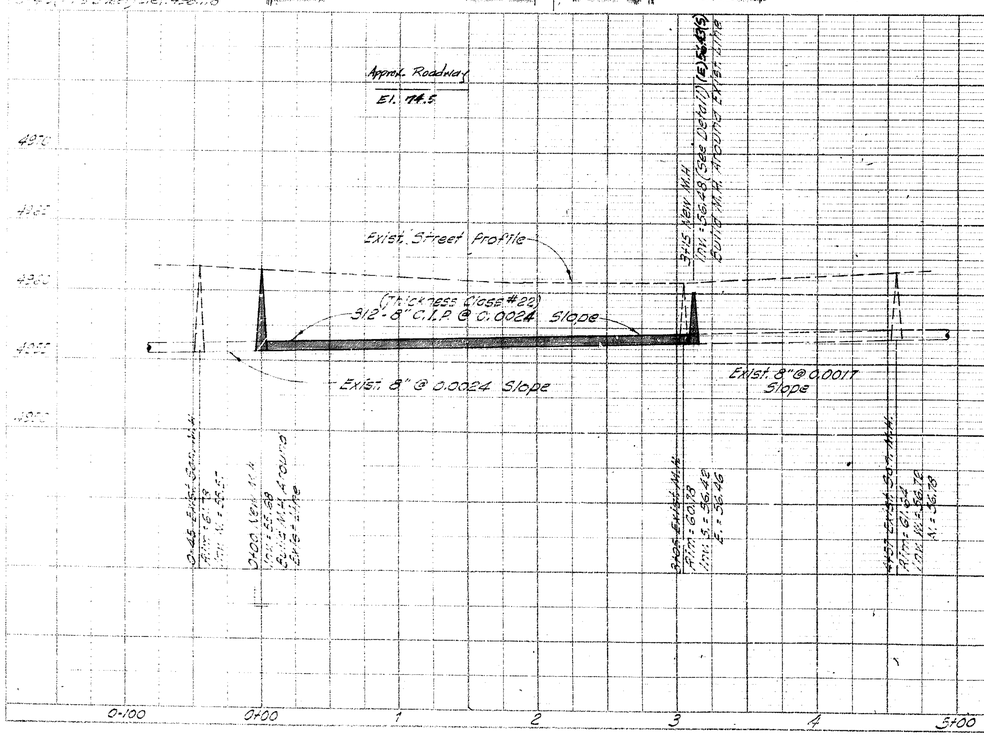

REV.	BY	DATE

CITY OF ALBUQUERQUE
NEW MEXICO
PUBLIC WORKS DEPARTMENT
DIVISION OF ENGINEERING
FIELD AND DESIGN SECTION

TITLE: SAN. SEWER RELOCATION AT I-040 AND SEVENTH ST. N.W.

DESIGNED BY		DRAWN BY	FRED GOMEZ
DATE		DATE	MAY 31, 1967
RECOMMENDED BY		APPROVED BY	W. O. Marsh
DATE	5-31-67	DATE	6-1-67
FILE NO.		SHEET	1 OF 1 SHEETS

1	2	3	4	5	6	7	8	9	10	11	12	13	14	15	16	17	18	19	20	21	22	23	24	25	26	27	28	29	30
0	1	2	3	1	1		0	1	6	7		0	4										5	9	1	4	2		

PLATE 1-PLAN-PROFILE D.P.R.&R.K. STANDARD
105 ARENHUIF VELLUM-MADE AND PRINTED IN U.S.A.
EUGENE DIETZGEN CO.

MW-311

T.B.M.: M.H. Rim 400' East of 6TH St. N.W. Elev. 4961.05

2

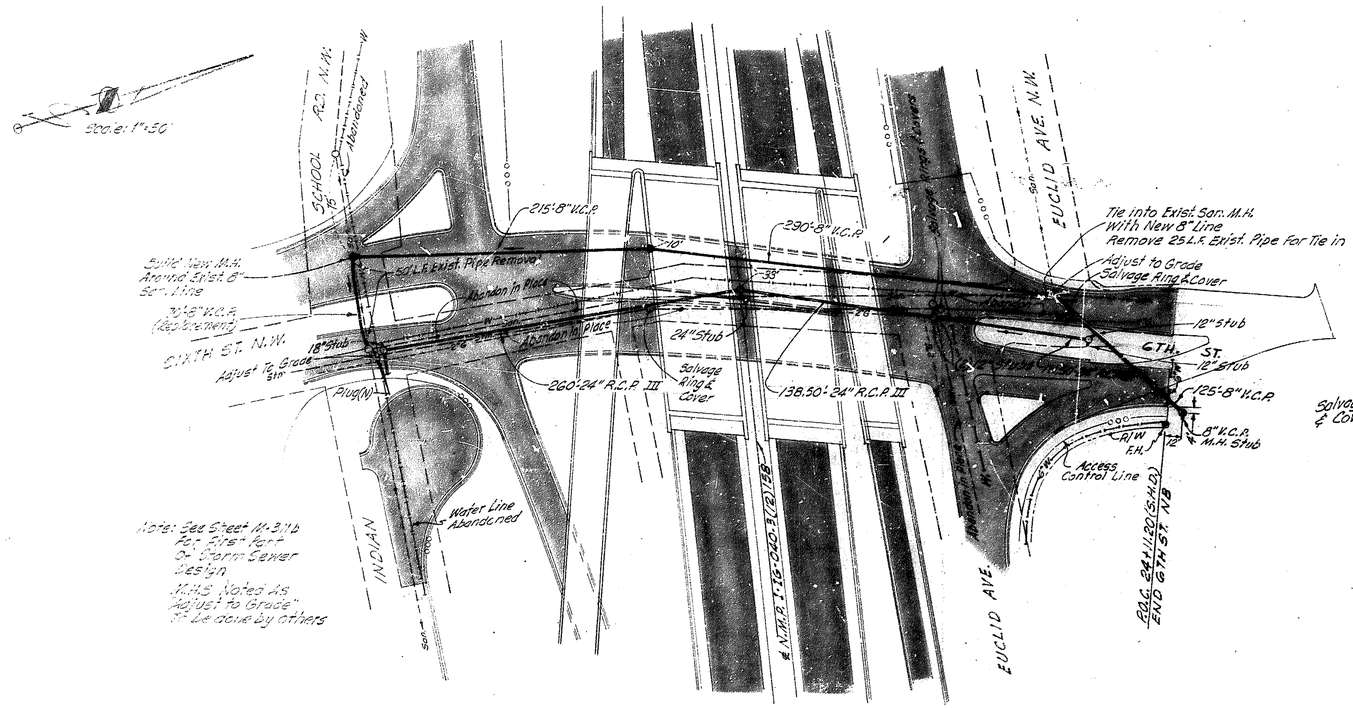

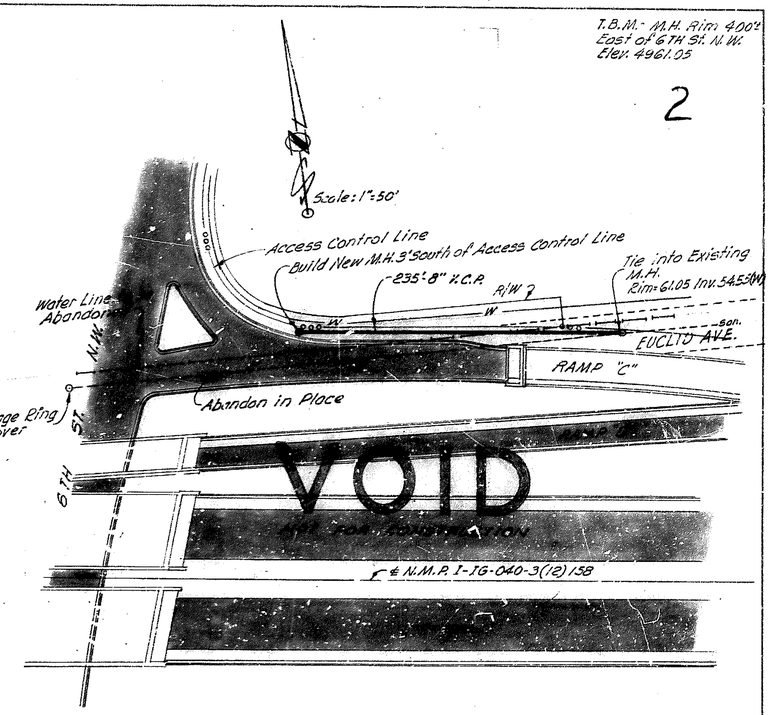

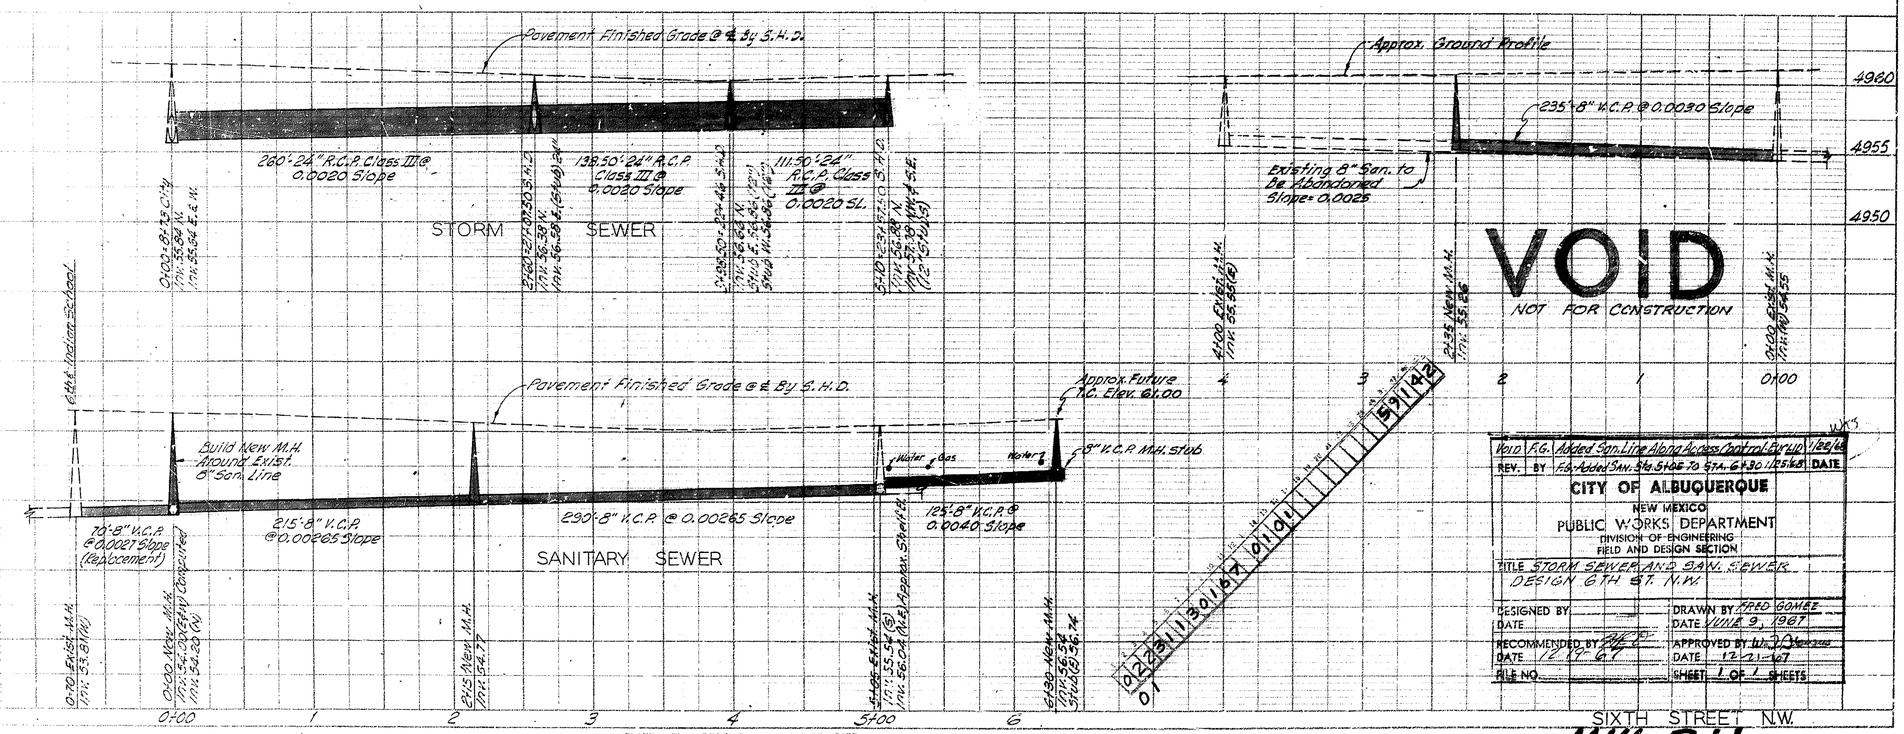

REV.	BY		DATE
VOID	F.G.	Added San. Line Along Access Control Line	1/22/68
	F.G.	Added San. Sta. 5+06 To Sta. 6+30	12/5/68

CITY OF ALBUQUERQUE
NEW MEXICO
PUBLIC WORKS DEPARTMENT
DIVISION OF ENGINEERING
FIELD AND DESIGN SECTION

TITLE STORM SEWER AND SAN. SEWER DESIGN 6TH ST. N.W.

DESIGNED BY ____ DRAWN BY FRED GOMEZ
DATE ____ DATE JUNE 9, 1967
RECOMMENDED BY ____ APPROVED BY ____
DATE ____ DATE 12-21-67
FILE NO. ____ SHEET 1 OF 1 SHEETS

PLATE 1-PLAN-PROFILE 8 1/2" x 11" STANDARD
HIGH-GRADE VELLUM MADE AND PRINTED IN U.S.A.
EUGENE DIETZGEN CO.

MW-311c

See Note Below

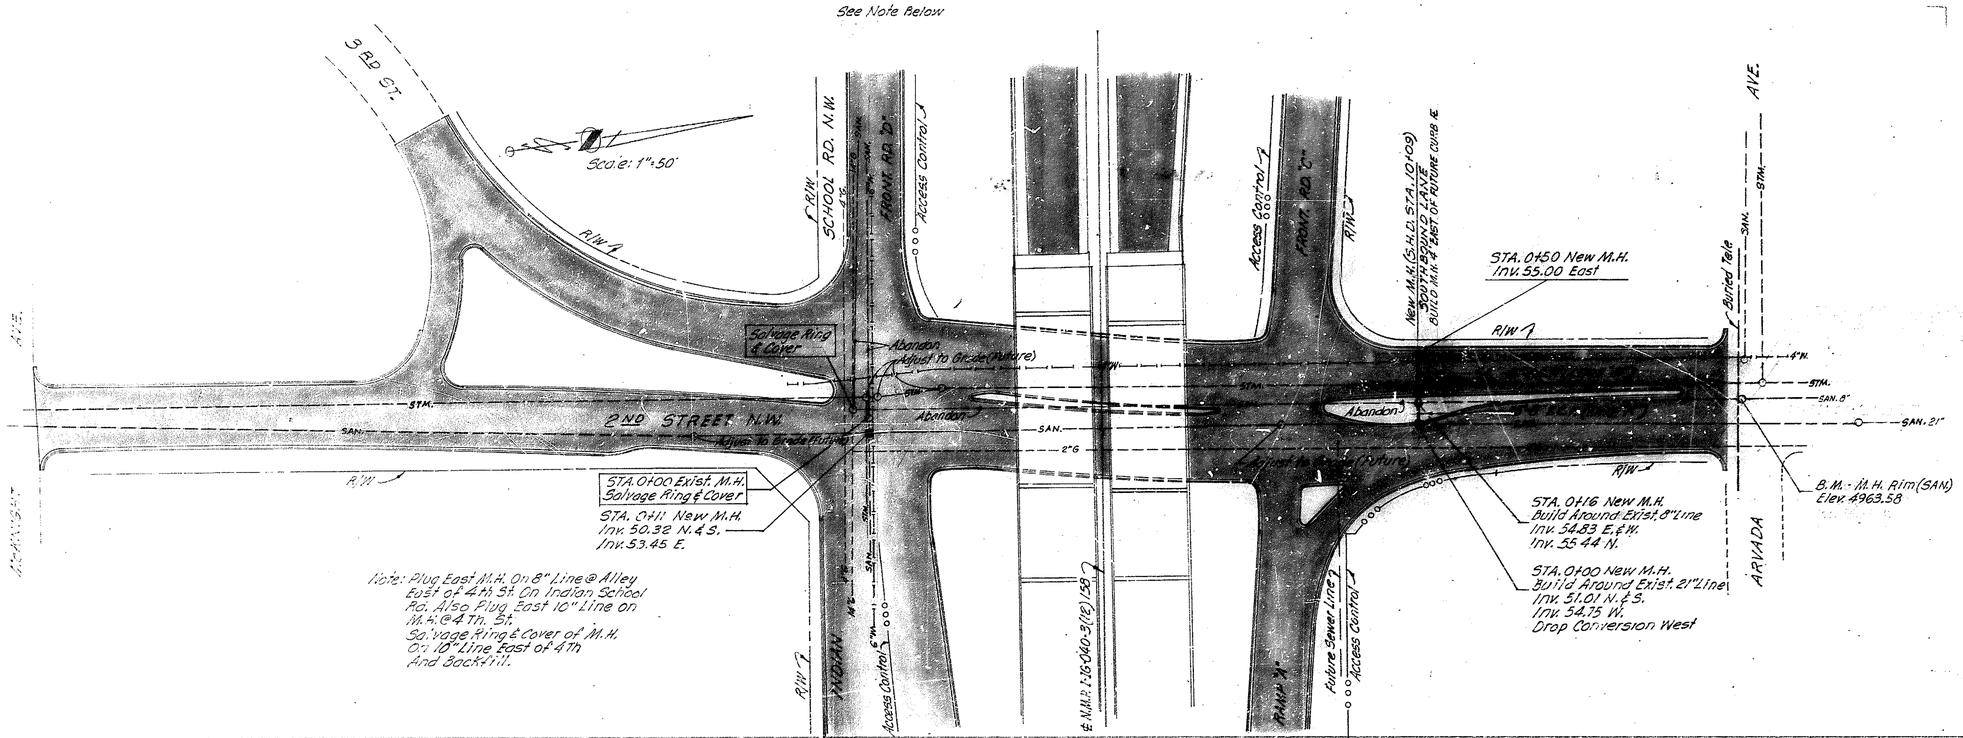

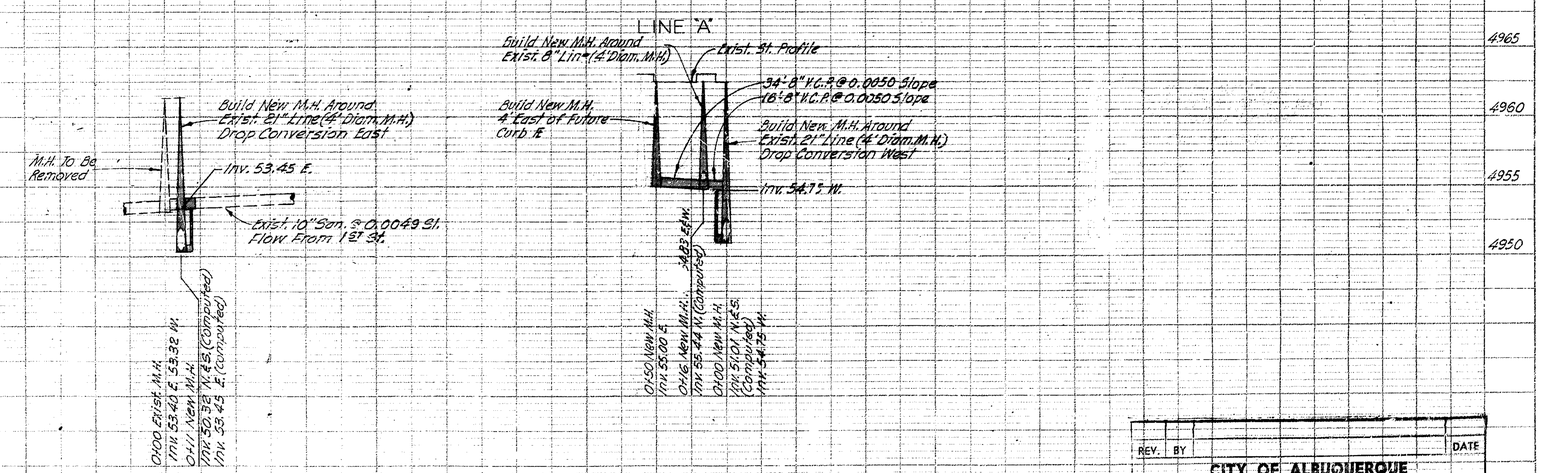

REV.	BY	DATE

CITY OF ALBUQUERQUE
NEW MEXICO
PUBLIC WORKS DEPARTMENT
DIVISION OF ENGINEERING
FIELD AND DESIGN SECTION

TITLE SAN. SEWER RELOCATION ON 2ND ST. N.W.

DESIGNED BY [illegible]	DRAWN BY FRED GOMEZ
DATE	DATE JUNE 13, 1966
RECOMMENDED BY [illegible]	APPROVED BY [illegible]
DATE 6-14-67	DATE 6-14-67
FILE NO.	SHEET 1 OF 1 SHEETS

1 2 3 4 5 6 7 8 9 10 11 12 13 14 15 16 17 18 19 20 21 22 23 24 25 26 27 28 29
0 1 2 3 1 1 4 0 1 6 7 0 4 5 9 1 4 2

MW-311d

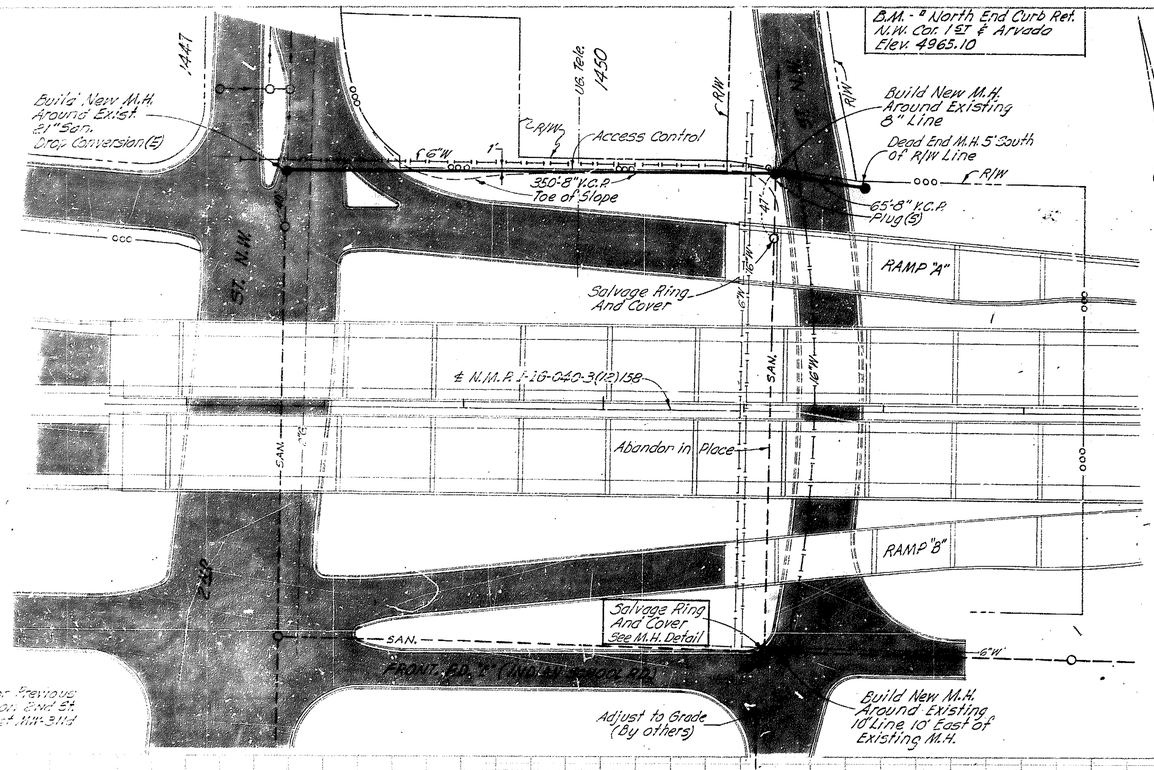

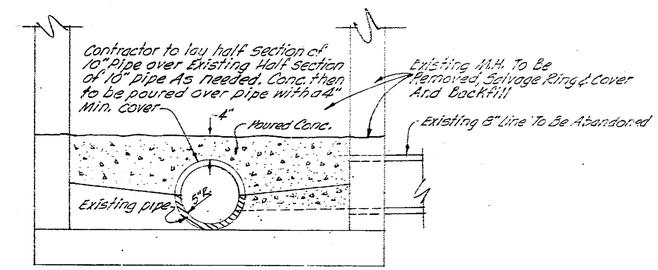

M.H. DETAIL @ EXISTING M.H. TO BE REMOVED

Looking West (No Scale)

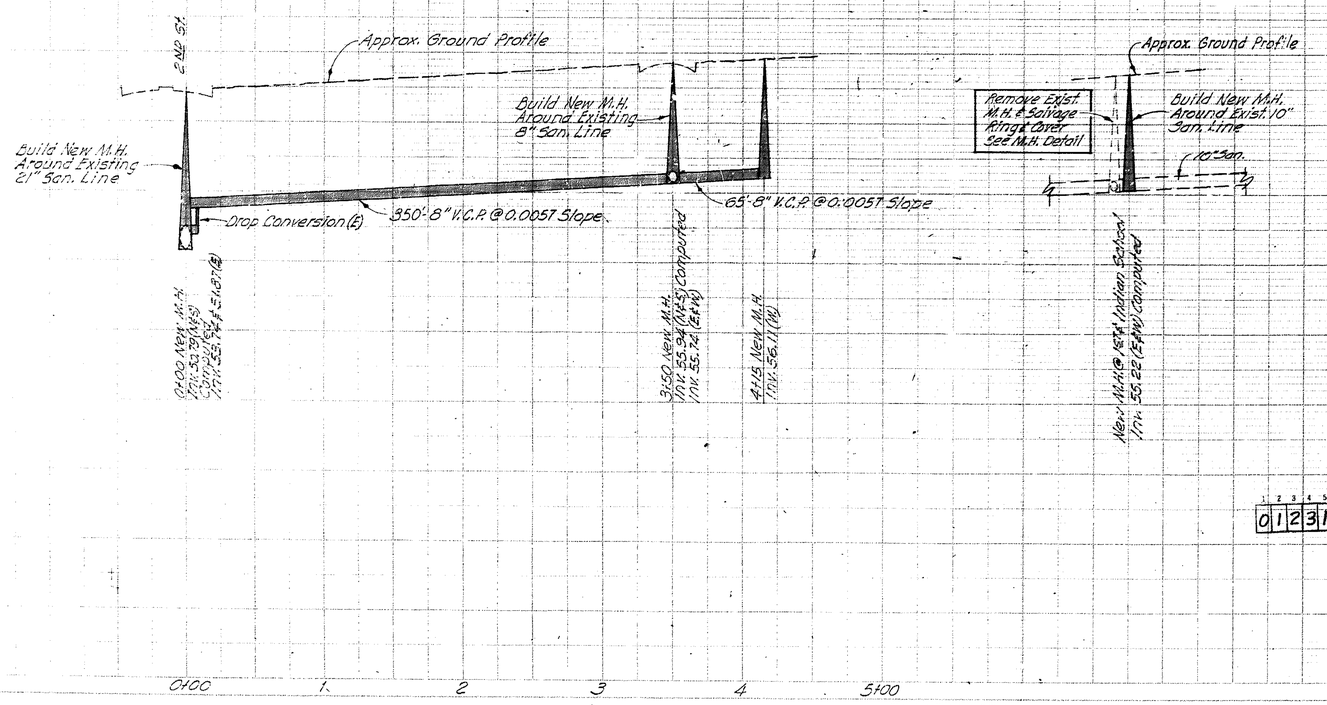

1	2	3	4	5	6	7	8	9	10	11	12	13	14	15	16	17	18	19	20	21	22	23	24	25	26	27	28	29
0	1	2	3	1	1	7	0	1	6	7		0	4											5	9	1	4	2

REV.	BY		DATE

CITY OF ALBUQUERQUE
NEW MEXICO
PUBLIC WORKS DEPARTMENT
DIVISION OF ENGINEERING
FIELD AND DESIGN SECTION

TITLE San. Sewer Relocation From 2ND To 1ST Along North Access Control Line

DESIGNED BY	DRAWN BY Fred G. Gomez
DATE	DATE 12/18/67
RECOMMENDED BY [illegible]	APPROVED BY [illegible]
DATE 12-26-67	DATE 12-26-67
FILE NO	SHEET 1 OF 1 SHEETS

MW-311g

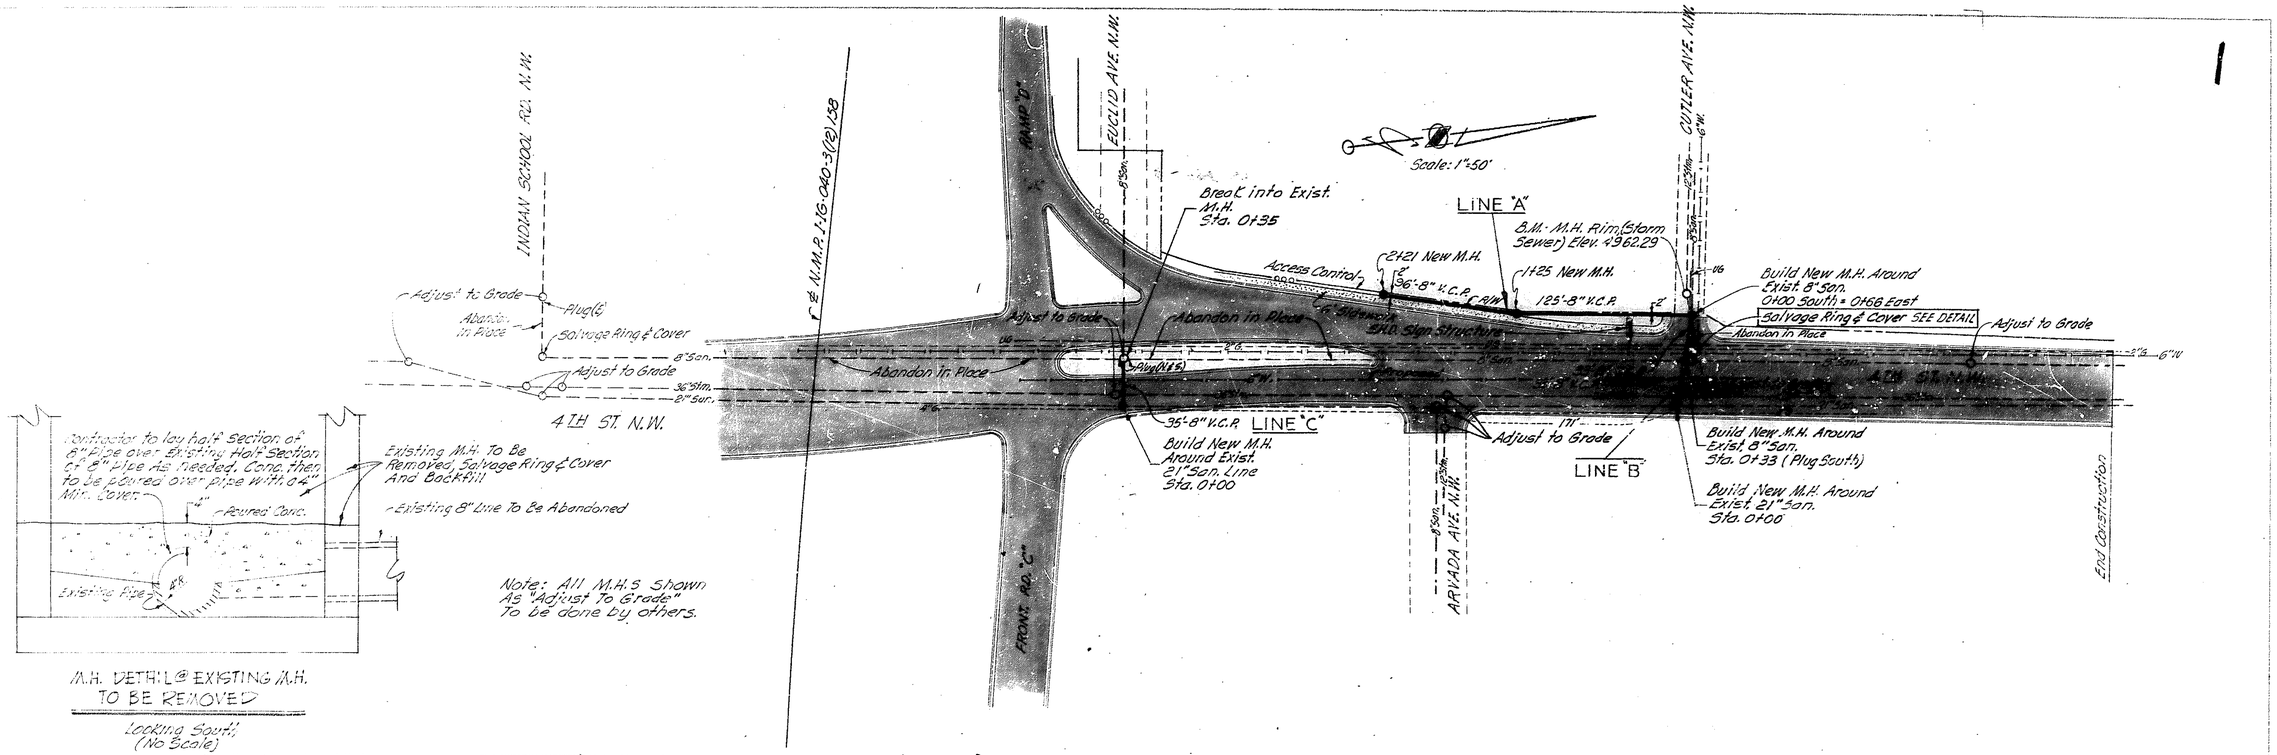

0 1 2 3 1 1 8 0 1 6 7 0 4 5 9 1 4 2

REV.	BY		DATE

CITY OF ALBUQUERQUE
NEW MEXICO
PUBLIC WORKS DEPARTMENT
DIVISION OF ENGINEERING
FIELD AND DESIGN SECTION

TITLE San. Sewer Relocations On 4TH St. N.W.

DESIGNED BY	DRAWN BY FRED G. GOMEZ
DATE	DATE DEC. 28, 1967
RECOMMENDED BY	APPROVED BY
DATE 1-2-68	DATE
FILE NO.	SHEET 1 OF 1 SHEETS

MW-311h