4

SCALE 1" = 50' HORIZONTAL
1" = 5' VERTICAL

EST No. SAS-61-70
MAP No J-12-N

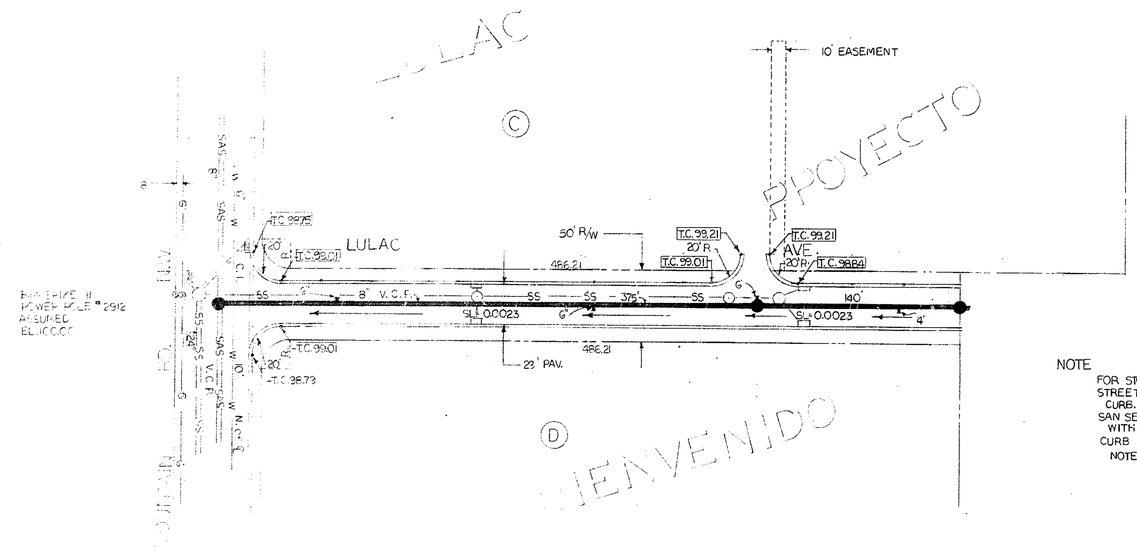

NOTE

FOR STORM SEWER DESIGN SEE SHEET 1 of 2.
STREET GRADES SHOWN ON PROFILE ARE TOP of CURB.
SAN SEWER CONSTRUCTION TO BE COORDINATED WITH STORM SEWER.
CURB RETURNS TO BE 20' R. UNLESS OTHERWISE NOTED.

LEGEND

==SAS==	EXIST. SAN. SEWER
—●—	PROPOSED SAN SEWER LINE
—W—	EXIST. WATER LINE
==SS==	EXIST. STORM SEWER LINE
====	EXIST CURB and GUTTER
====	PROPOSED CURB and GUTTER by others
—G—	EXIST. GAS LINE

1	2	3	4	5	6	7	8	9	10	11	12	13	14	15	16	17	18	19	20	21	22	23	24	25	26	27	28	29
0	1	2	4	2	3		0	1	7	0		0	1						0	1					5	8	1	2	1

01 61 0170
04 61 0170
042423 0170

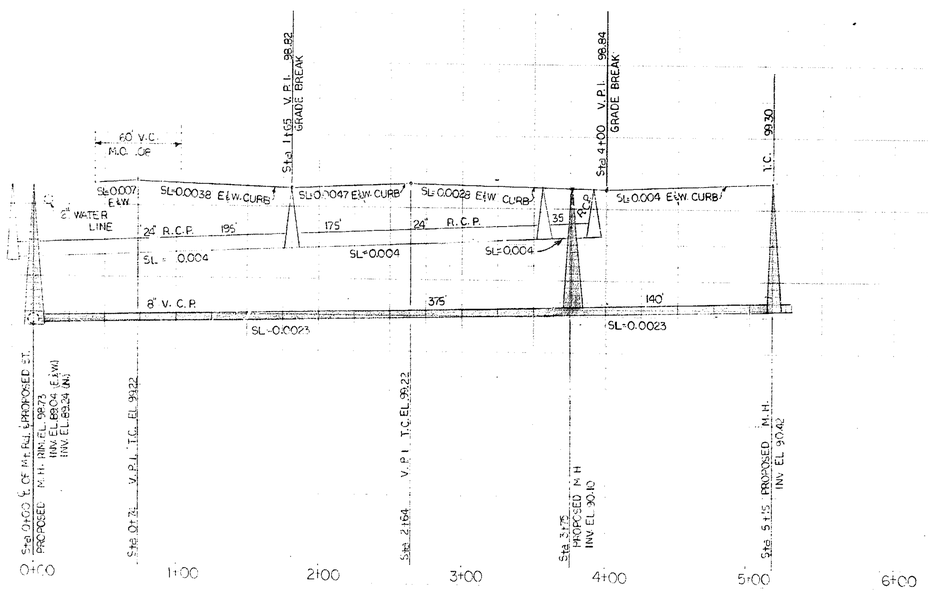

SANITARY SEWER

CITY OF ALBUQUERQUE
PUBLIC WORKS DEPARTMENT
ENGINEERING DIVISION

TITLE PROPOSED SANI. SEWER TO SERVE LULAC PROYECTO BIENVENIDO ADD., NORTH OF MOUNTAIN RD. N.W. ON LULAC AVE. N.W.

SUBMITTED BY ..... DATE ..... TITLE	APPROVED BY F.J.B. DATE 7/8/70 TITLE ACE	PRELIMINARY DRWG. ..... DATE .....
DESIGNED BY ..... DATE ..... TITLE	APPROVED BY R.L. DATE 7/8/70 TITLE C.S. Engr.	CONSTRUCTION DRWG. X DATE 7/10/70
DRAWN BY L.L. Pierce DATE 7-10-70 TITLE Dr. II	APPROVED BY W.T.S. DATE 7-10-70 TITLE C.E.	AS BUILT DRWG. ..... DATE .....
CHECKED BY ..... DATE ..... TITLE ..... REV. BY ..... DATE	APPROVED BY ..... DATE ..... TITLE ..... NOTES:	FILE NO. M.W. 423
REV. BY	NOTES:	SHEET NO. 2 OF 2 SHEETS