


1453
14541

WATER EXTENSION ON GLENRIO AND 68 TH. ST.

INDEX

SHEET 1 —TITLE SHEET
SHEET 2 —PLAN & PROFILE

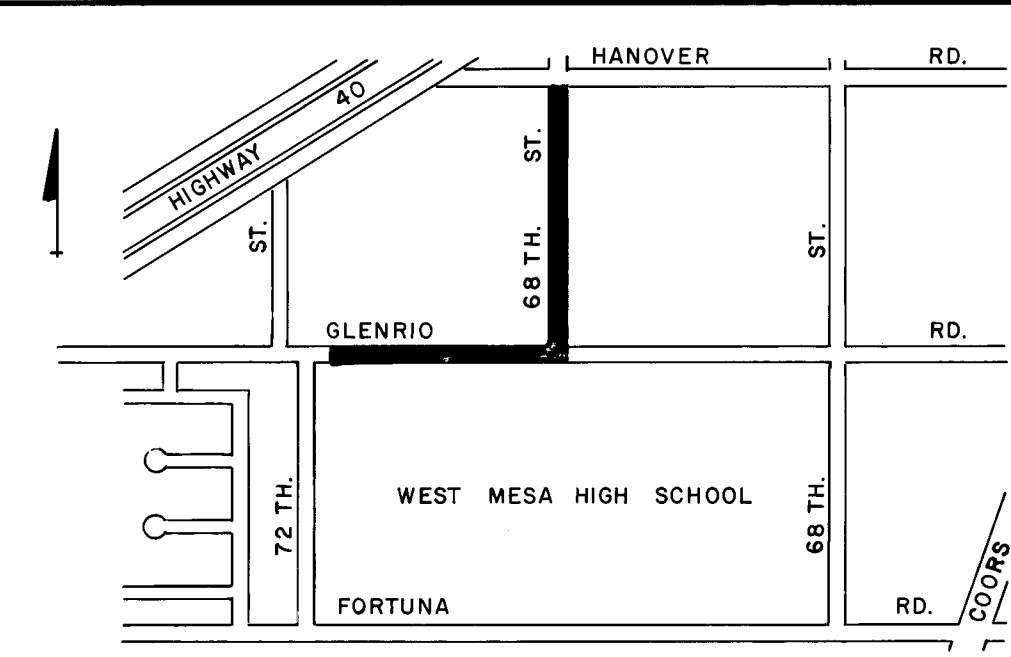


LOCATION MAP

NOTICE TO CONTRACTOR

- All work detailed on these plans to be performed under contract shall, except as otherwise stated or provided for hereon, be constructed in accordance with the New Mexico Standard Specifications for Public Works Construction-1979 Edition (referred to herein as the Standard Specifications) and the Contract Documents for City-Wide Utilities and Cash Paving No. 30.
- Two (2) working days prior to any excavation, contractor must contact Line Locating Service, 765-1234, for location of existing utilities.
- Prior to construction, the contractor shall excavate and verify the horizontal and vertical locations of all obstructions. Should a conflict exist, the contractor shall notify the engineer or surveyor so that the conflict can be resolved with minimum amount of delay.

THE FOLLOWING NOTES APPLY WHEN CHECKED

- ☐ All utilities and utility service lines shall be installed prior to paving.
- ☒ Backfill compaction shall be according to specified street use.
- ☐ Tack coat requirements shall be determined by the City Engineer.
- ☐ Sidewalks and wheelchair ramps within the curb returns shall be constructed wherever a new curb return is constructed.
- ☐ If curb is depressed for a driveway or a handicap ramp, the driveway or ramp shall be constructed prior to acceptance of the curb and gutter.
- ☐ All storm drainage facilities shall be completed prior to final acceptance.

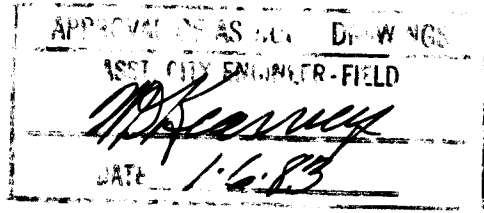

214 1142301812

REV.	SHEETS	CITY ENGR.	DATE	USER DEPT.	DATE	USER DEPT.	DATE
APPROVAL OF REVISIONS							
		CITY OF ALBUQUERQUE			APPROVED FOR CONSTRUCTION		
		1423			Richard S. Hall CITY ENGR. 8/26/82		
					SHEET 1 OF 2		

TOWN OF ATRISCO GRANT AIRPORT UNIT

68th STREET

WESTWOOD VILLAGE

GLENRIO ROAD

WEST MESA MANOR

WEST MESA HIGH SCHOOL

LEGEND

- NEW WATER LINE
- NEW WATER VALVE
- NEW FIRE HYDRANT
- EXIST. WATER LINE
- EXIST. WATER VALVE
- EXIST. FIRE HYDRANT

SCALE: 1"=50'

1"=50' HORIZ. 1"=5' VERT.

TITLE: WESTWOOD VILLAGE - 68TH ST. & GLENRIO RD. N.W. WATER

APPROVED FOR CONSTRUCTION

CITY ENGINEER *Richard S. Hahn* **DATE** 8/26/82

DESIGNED BY S. MIRANDA **DATE** 8-26-82

DRAWN BY T. SANCHEZ **DATE** 8-26-82

CHECKED BY **DATE**

REVISIONS

NO.	DATE	REMARKS	BY
1		DESIGN	

REFERENCES

MAP NO.	J-10	W.O. NO.
EST. NO.		

SURVEY INFORMATION

FIELD NOTES	NO.	BY	DATE
PS-19	P. ANGEL		

AS BUILT INFORMATION

CONTRACTOR	DATE	WORK	DATE	INSPECTOR	DATE	FIELD	DATE	VERIFICATION	DATE	CORRECTION	DATE	RECORDED	DATE

1423

2 OF 2