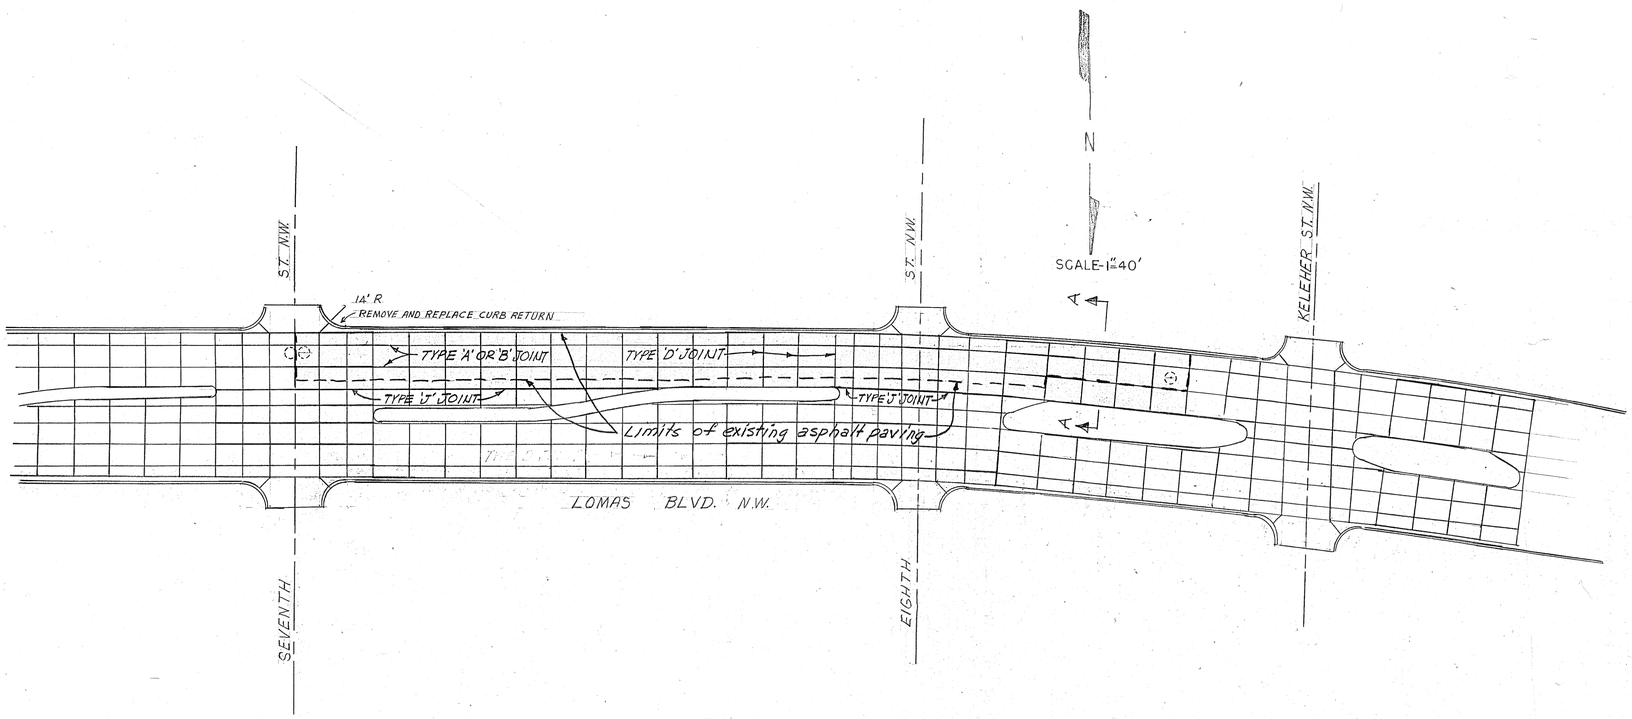

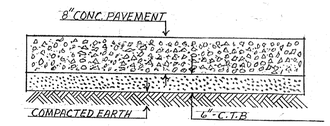

PAVEMENT SECTION

NOTE: 4" C.T.B USED ON ORIGINAL S.H.D. PAVING

LEGEND

NEW CONC. PAVEMENT AREA

EXISTING MANHOLES

Note: Do not disturb existing median curb & gutter when removing concrete paving. Also save as much of keyway and dowels on existing median curb as possible.

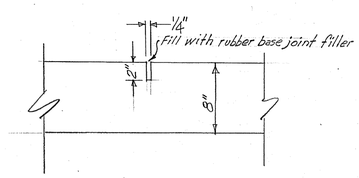

JOINT TYPE "D"
SAWED TRANSVERSE JOINT

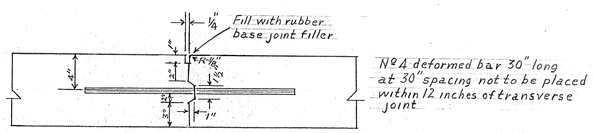

Nº 4 deformed bar 30" long at 30" spacing not to be placed within 12 inches of transverse joint

JOINT TYPE "A"
KEYED LONGITUDINAL CONSTRUCTION JOINT WITH TIEBARS

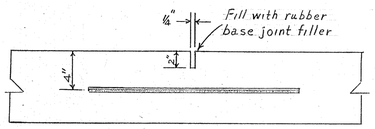

Nº 4 deformed bar 30" long at 30" spacing not to be placed within 12 inches of transverse joint

JOINT TYPE "B"
SAWED JOINT WITH TIEBARS

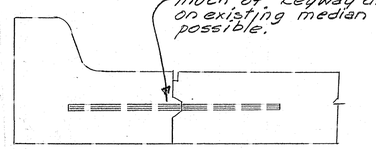

JOINT TYPE "H"
CURB AND MEDIAN CURB JOINT

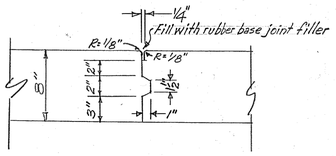

JOINT TYPE "J"
KEYED CONSTRUCTION JOINT WITHOUT TIEBARS

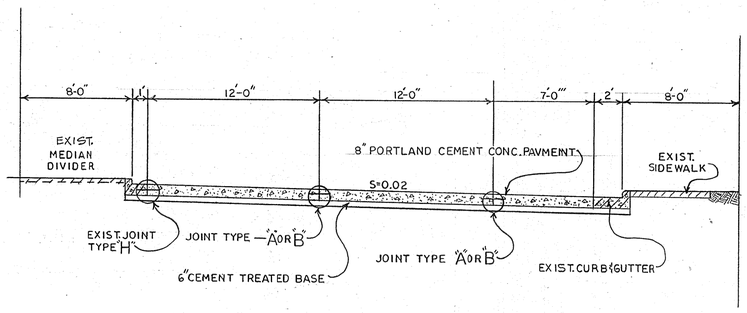

SECTION A-A
ALTERNATE SYSTEM OF JOINTING

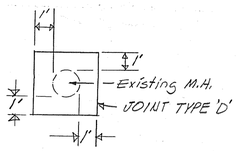

MANHOLE DETAIL

NOTE TO INSPECTOR

Refer to SAS-41-73(47) sewer replacement W.O. #26

1	2	3	4	5	6	7	8	9	10	11	12	13	14	15	16	17	18	19	20	21	22	23	24	25	26	27	28	29	30	31
2	4		0	1	5		0	1	7	5									0	1					5	8	1	4	2	7	5

MAP-NO-J-14s

NO.	DATE	REMARKS	RECORDED BY

REVISIONS

CITY OF ALBUQUERQUE
PUBLIC WORKS DEPARTMENT
ENGINEERING DIVISION

TITLE CONC. PAVEMENT REPLACEMENT SOUTH SIDE ON LOMAS BLVD. N.W. FROM KELEHER ST. N.W. TO 7TH ST. N.W.

DESIGNED BY E.C.	DRAWN BY H. Garcia	AS BUILT
TITLE M.S.	TITLE Dftsm	SUBMITTED BY
DATE 2/25/75	DATE 2/25/75	TITLE
APPROVAL		DATE
ASS'T CITY ENGINEER	CITY ENGINEER	RECORDED BY
DATE 7 MAR 75	DATE	TITLE
WATER ENGINEER	LIQUID WASTE ENGINEER	DATE
DATE 3-13-75	DATE 3/10/75	SHEET NO. 1 OF SHEETS

DRAWING NUMBER P-15-75