LOMA VERDE

SCALE:
1" = 20' Horizontal
1" = 2' Vertical

B. M.
East bonnet bolt of the Fire Hydrant at Central & Española. Elev. 5339.26

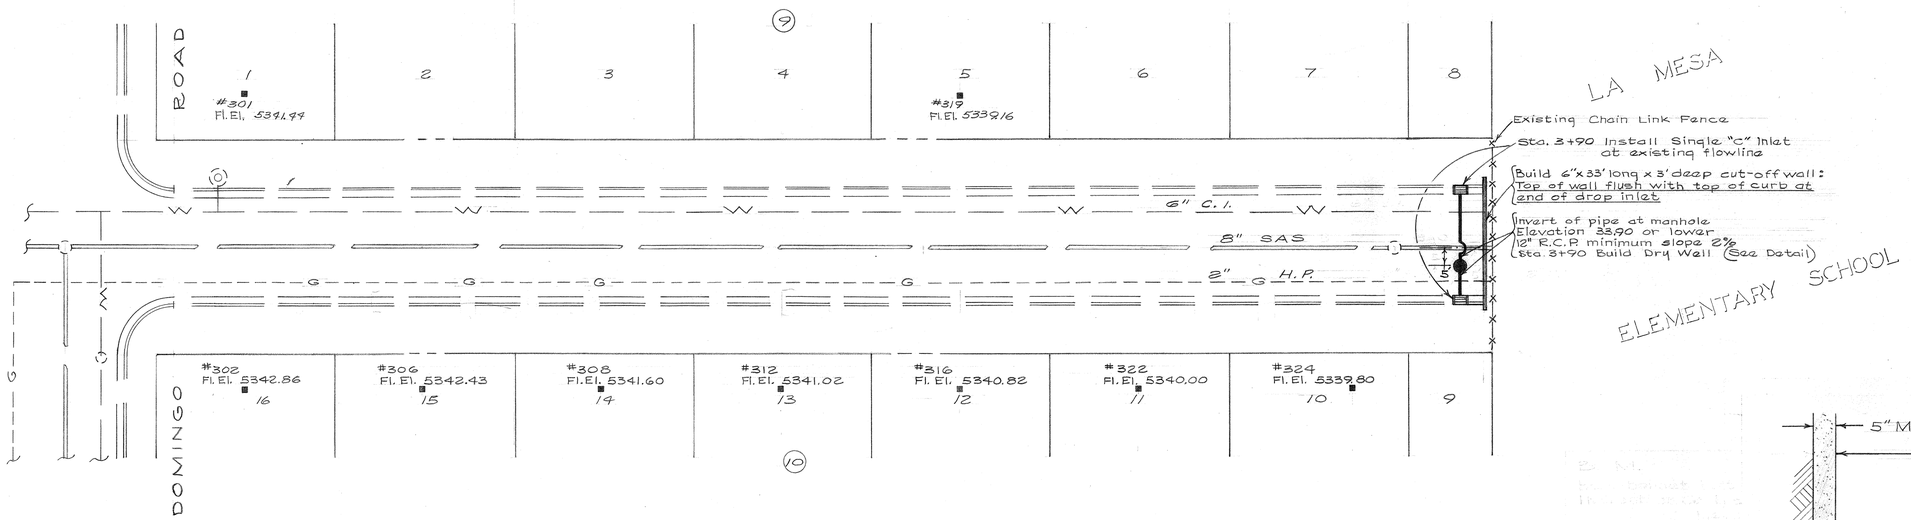

SAN PABLO AVENUE

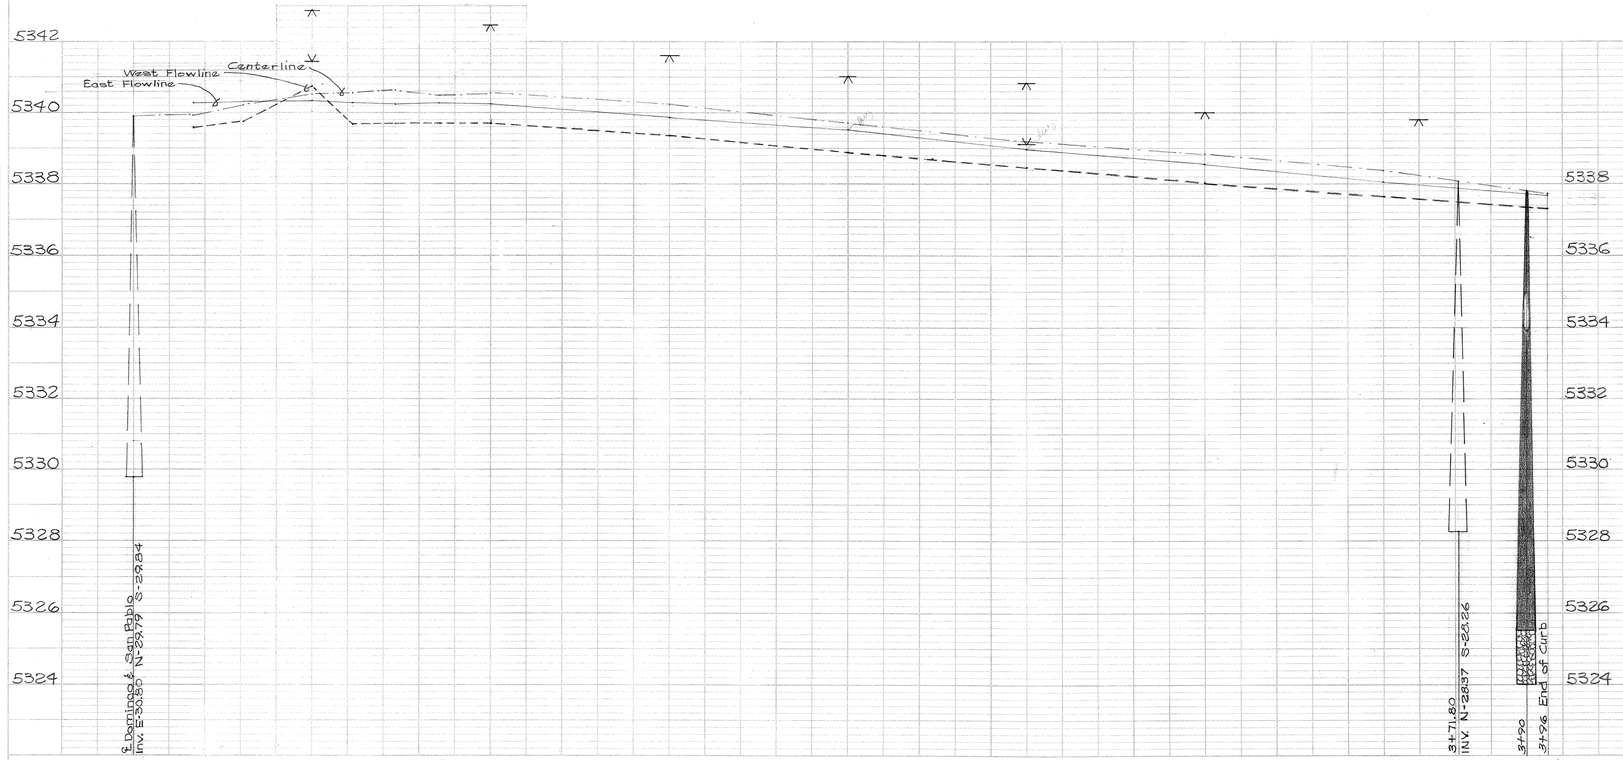

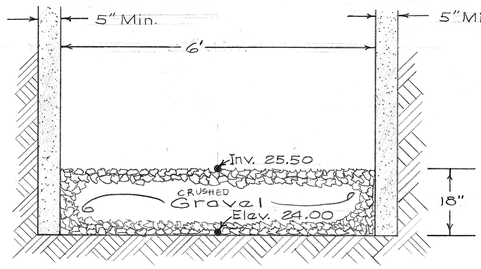

DRY WELL DETAIL

Build 6 foot diameter Type "E" manhole but use above detail for the invert.

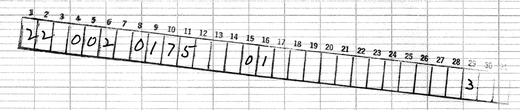

Map No. K-19-N & S

NO.	DATE	REMARKS	RECORDED BY
		REVISIONS	

CITY OF ALBUQUERQUE
PUBLIC WORKS DEPARTMENT
ENGINEERING DIVISION

TITLE SAN PABLO FROM DOMINGO NORTH TO THE DEAD END

DESIGNED BY [illegible]	DRAWN BY E. Turner	AS BUILT
TITLE E.E.	TITLE Draftsman	SUBMITTED BY
DATE 1/75	DATE 12/75	TITLE
APPROVAL		DATE
ASS'T CITY ENGINEER	CITY ENGINEER	RECORDED BY
DATE 17 Jan 75	DATE 1-23-75	TITLE
WATER ENGINEER	LIQUID WASTE ENGINEER	DATE
DATE	DATE 1-27-75	SHEET NO. 1 OF 1 SHEETS

DRAWING NUMBER 6S-2-75

PLAT 1 PLAN-PROFILE O. P. R. & R. E. STANDARD
100% RAG ACEPROOF VELLUM—MADE AND PRINTED IN U. S. A.
EUGENE DIETZGEN CO.