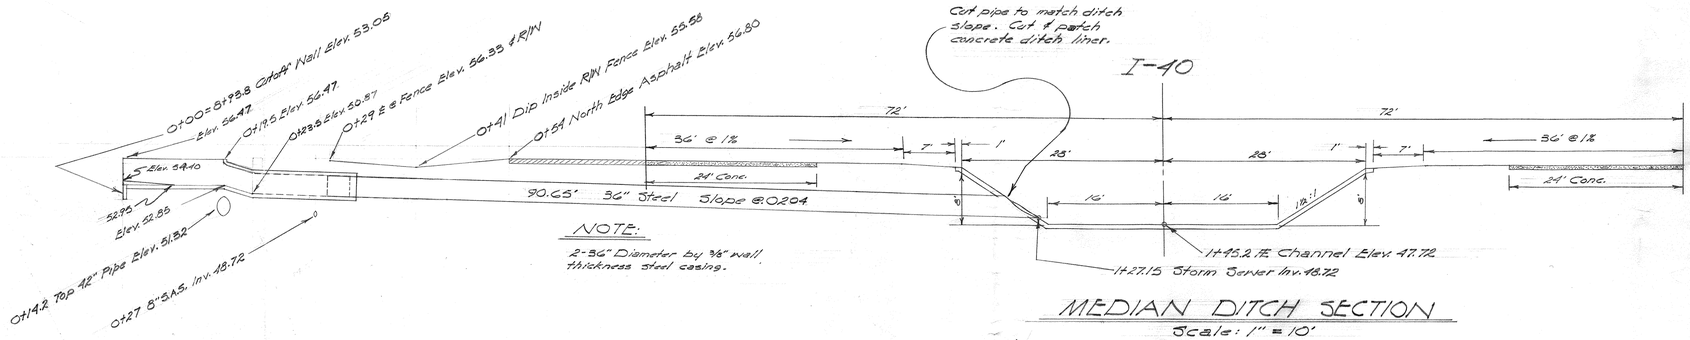

NOTE:
2-36" Diameter by 3/8" wall thickness steel casing.

MEDIAN DITCH SECTION
Scale: 1" = 10'

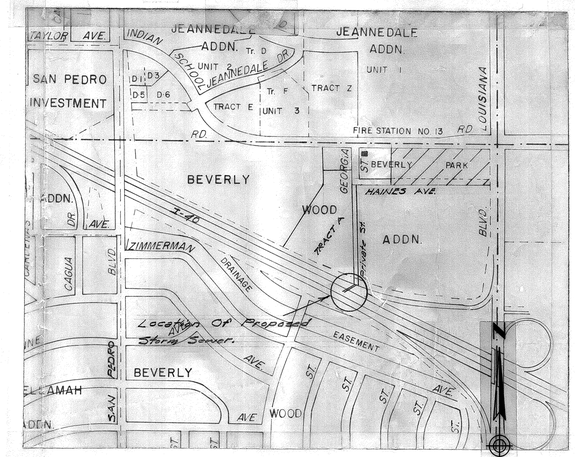

LOCATION MAP
Scale: 1" = 500'

B.M. A Square Cut T.C. East End Of TH S.E. Rat. Inter. Georgia & Indian School Rd. Elev. 5257.08

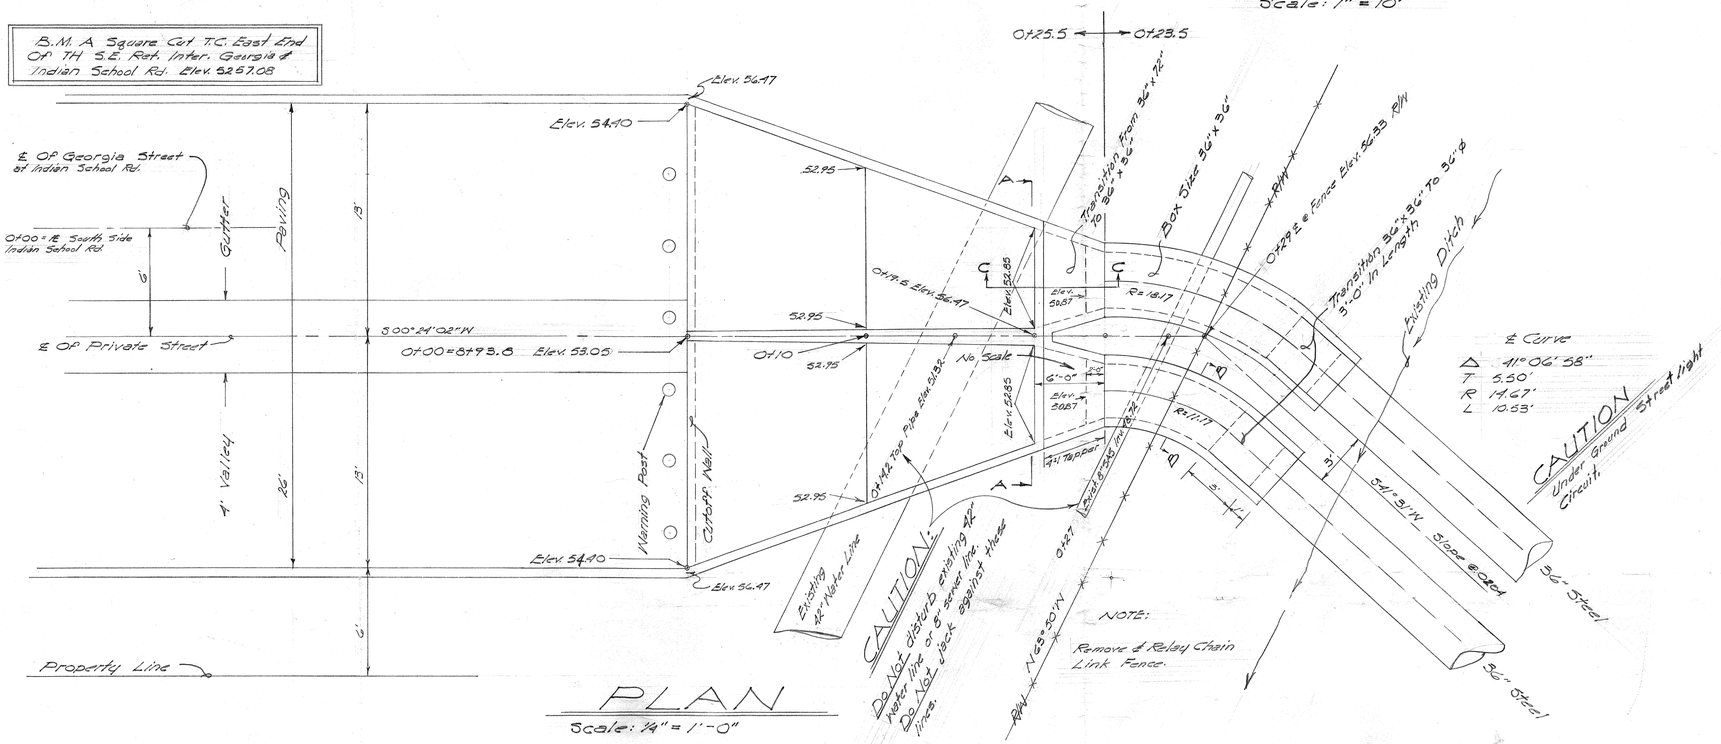

PLAN
Scale: 1/4" = 1'-0"

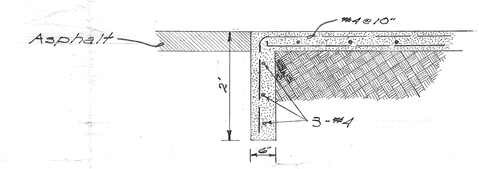

CUTOFF WALL DETAIL
NO SCALE

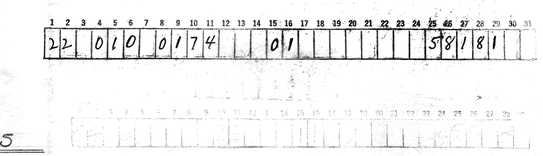

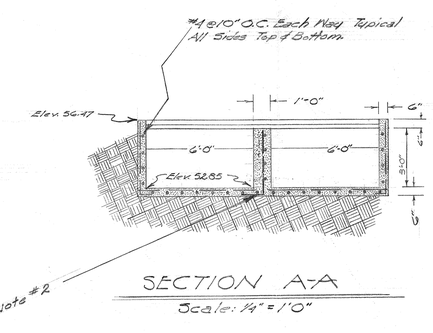

SECTION A-A
Scale: 1/4" = 1'-0"

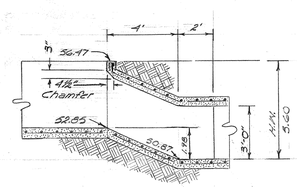

SECTION C-C
Scale: 1/4" = 1'-0"

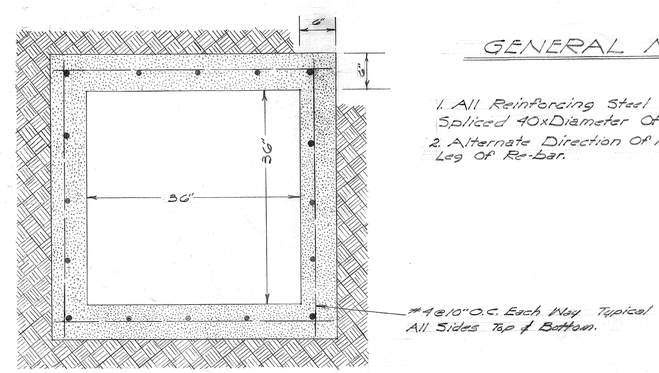

SECTION B-B
Scale: 1" = 1'-0"

GENERAL NOTES

1. All Reinforcing Steel To Be Spliced 40xDiameter Of Re-bar.
2. Alternate Direction Of Horizontal Leg Of Re-bar.

55-6-73 Revision

MAP NO. J-18

CITY OF ALBUQUERQUE
PUBLIC WORKS DEPARTMENT
ENGINEERING DIVISION

TITLE PROPOSED STORM SEWER IN THE BEVERLY-WOOD ADDITION

SUBMITTED BY ____ DATE ____ TITLE ____	APPROVED BY ____ DATE 3 Oct 73 TITLE AGE	PRELIMINARY DRWG. ____ DATE ____
DESIGNED BY C.W. Trauth DATE 10/19/73 TITLE Design Eng.	APPROVED BY ____ DATE 10-15-73 TITLE C.E.	CONSTRUCTION DRWG. ____ DATE ____
DRAWN BY R. Lucero DATE 10/19/73 TITLE D/M	APPROVED BY ____ DATE 10/19/73 TITLE L.W.E.	AS BUILT DRWG. ____ DATE ____
CHECKED BY C.W. Trauth DATE 10/15/73 TITLE Design Eng.	APPROVED BY ____ DATE ____ TITLE ____	FILE NO. 55-10-74
REV. BY ____ DATE ____	NOTES:	
REV. BY ____ DATE ____	NOTES:	SHEET NO. 1 OF 1 SHEETS.