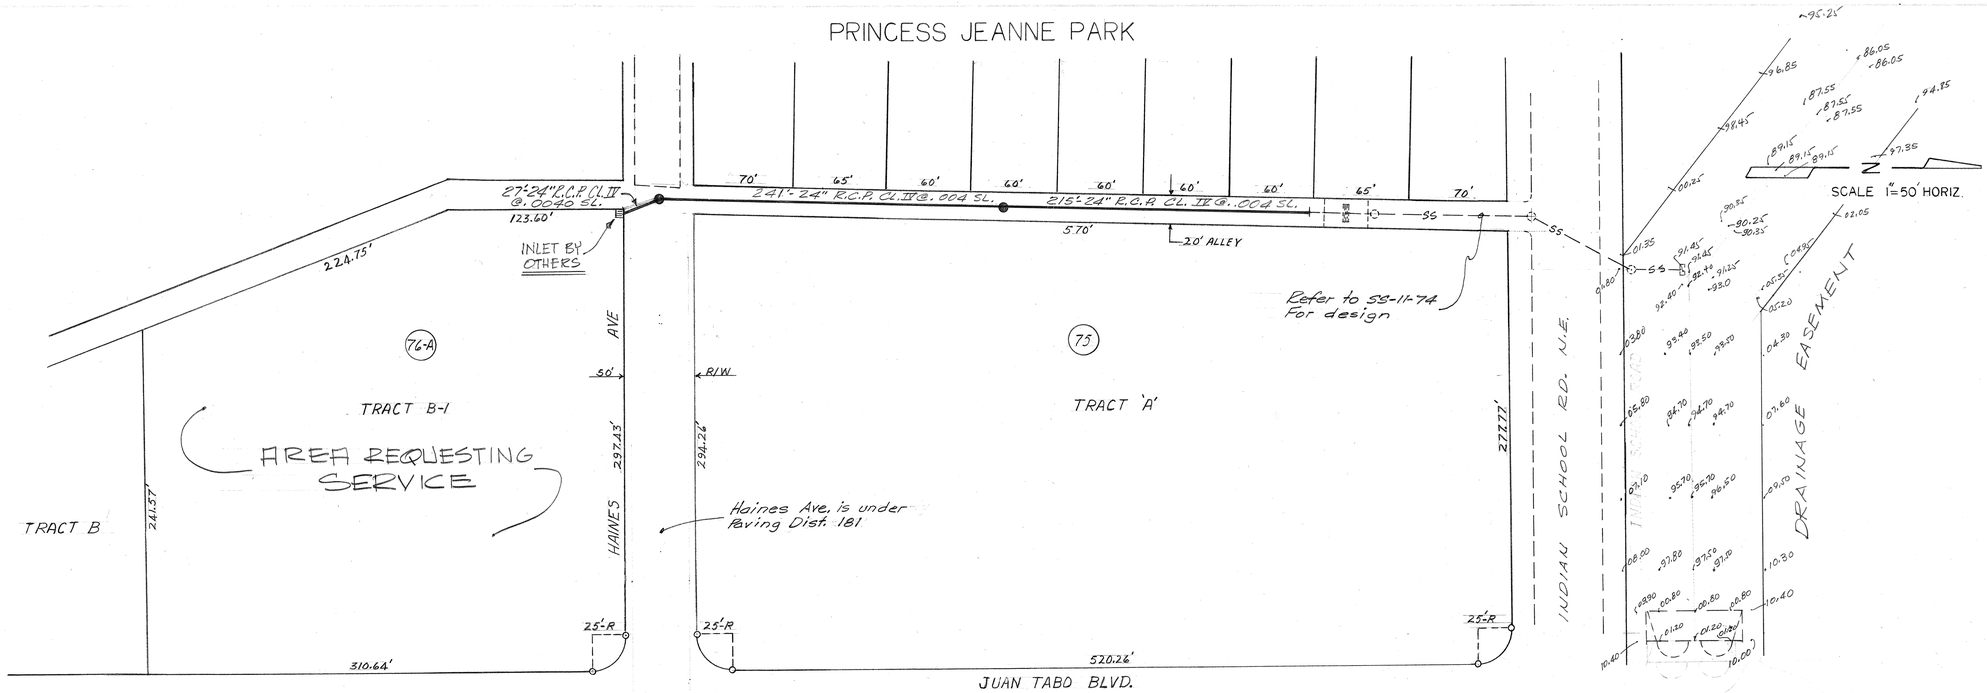

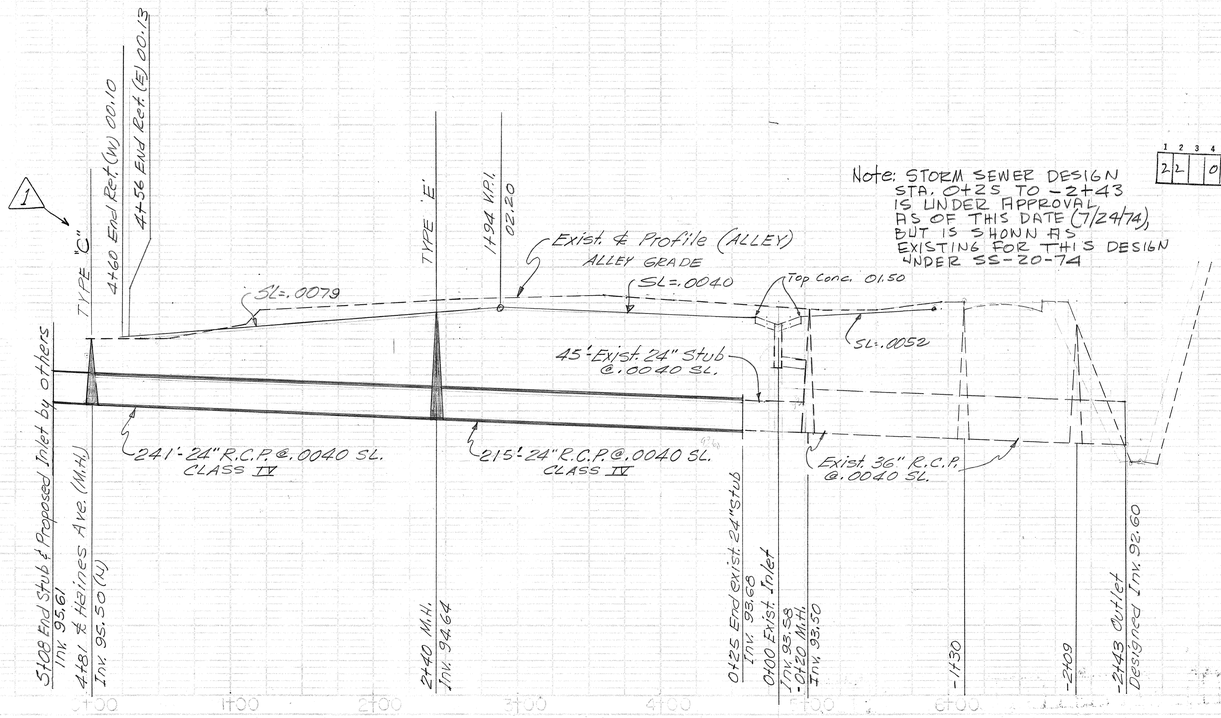

Note: STORM SEWER DESIGN STA. 0+25 TO -2+43 IS UNDER APPROVAL AS OF THIS DATE (7/24/74), BUT IS SHOWN AS EXISTING FOR THIS DESIGN UNDER SS-20-74

| 1 | 2 | 2 | | 0 | 2 | 0 | | 0 | 1 | 7 | 4 | | | | 0 | 1 | | | |