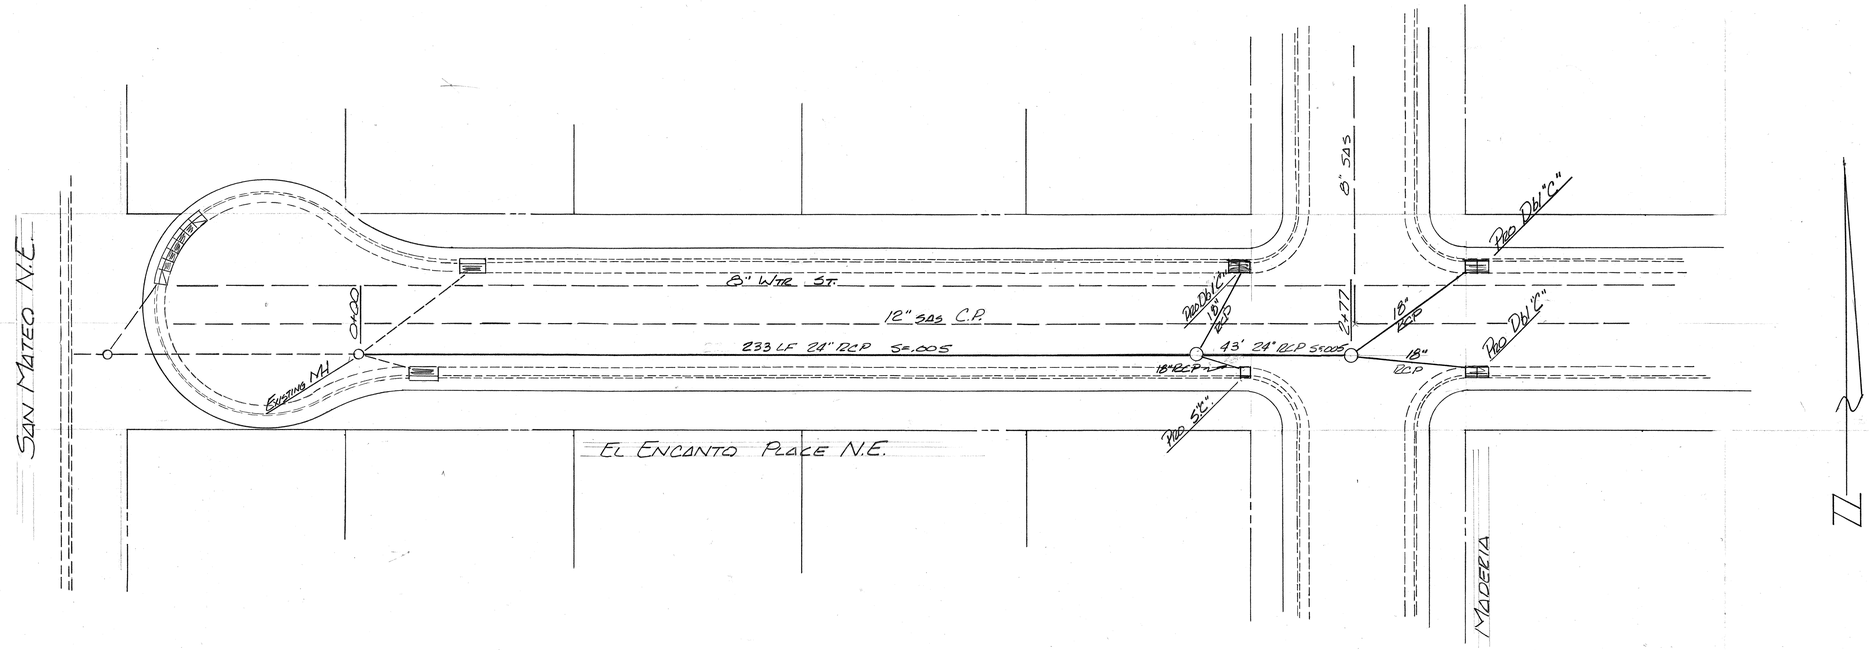

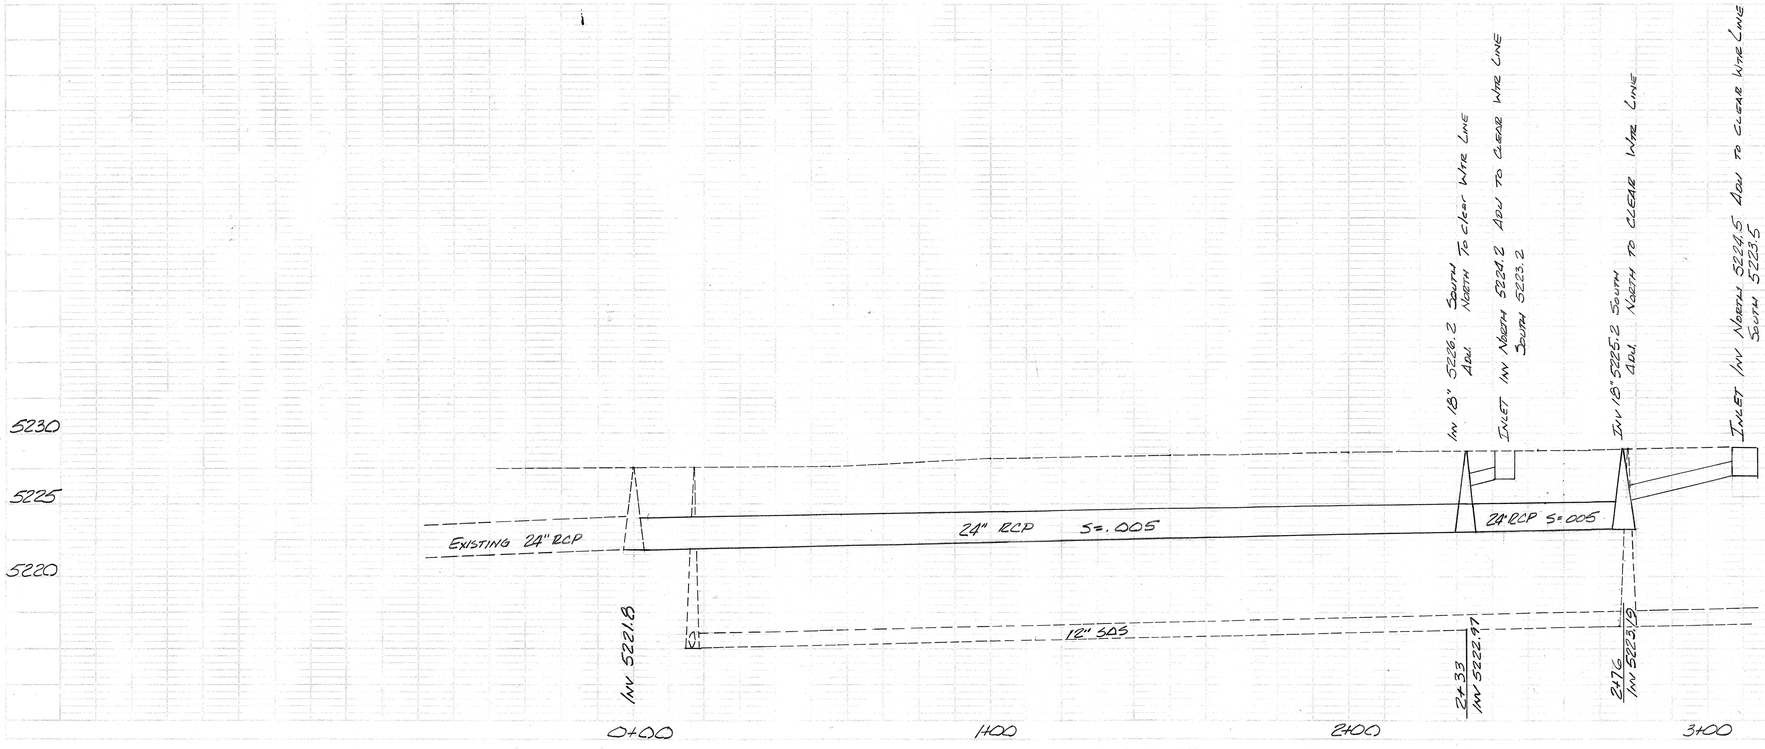

1	2	3	4	5	6	7	8	9	10	11	12	13	14	15	16	17	18	19	20	21	22	23	24	25	26	27	28	29	30
2	2		0	2	1		0	1	7	4				0	1									5	8	1	8	2	

SCALE: H-1"=20' V-1"=5'

NO.	DATE	REMARKS	RECORDED BY

REVISIONS

CITY OF ALBUQUERQUE
PUBLIC WORKS DEPARTMENT
ENGINEERING DIVISION

TITLE EL ENCANTO STORM SEWER

DESIGNED BY QRZ	DRAWN BY LLD	AS BUILT
TITLE ACE	TITLE DFM	SUBMITTED BY
DATE 7-26-74	DATE 7-26-74	TITLE
APPROVAL		DATE
ASS'T CITY ENGINEER	CITY ENGINEER	RECORDED BY
DATE 29 Jul 74	DATE 7-30-74	TITLE
WATER ENGINEER	LIQUID WASTE ENGINEER	DATE
DATE	DATE 7/30/74	SHEET NO. OF SHEETS

DRAWING NUMBER

SS-21-74 J-18