2

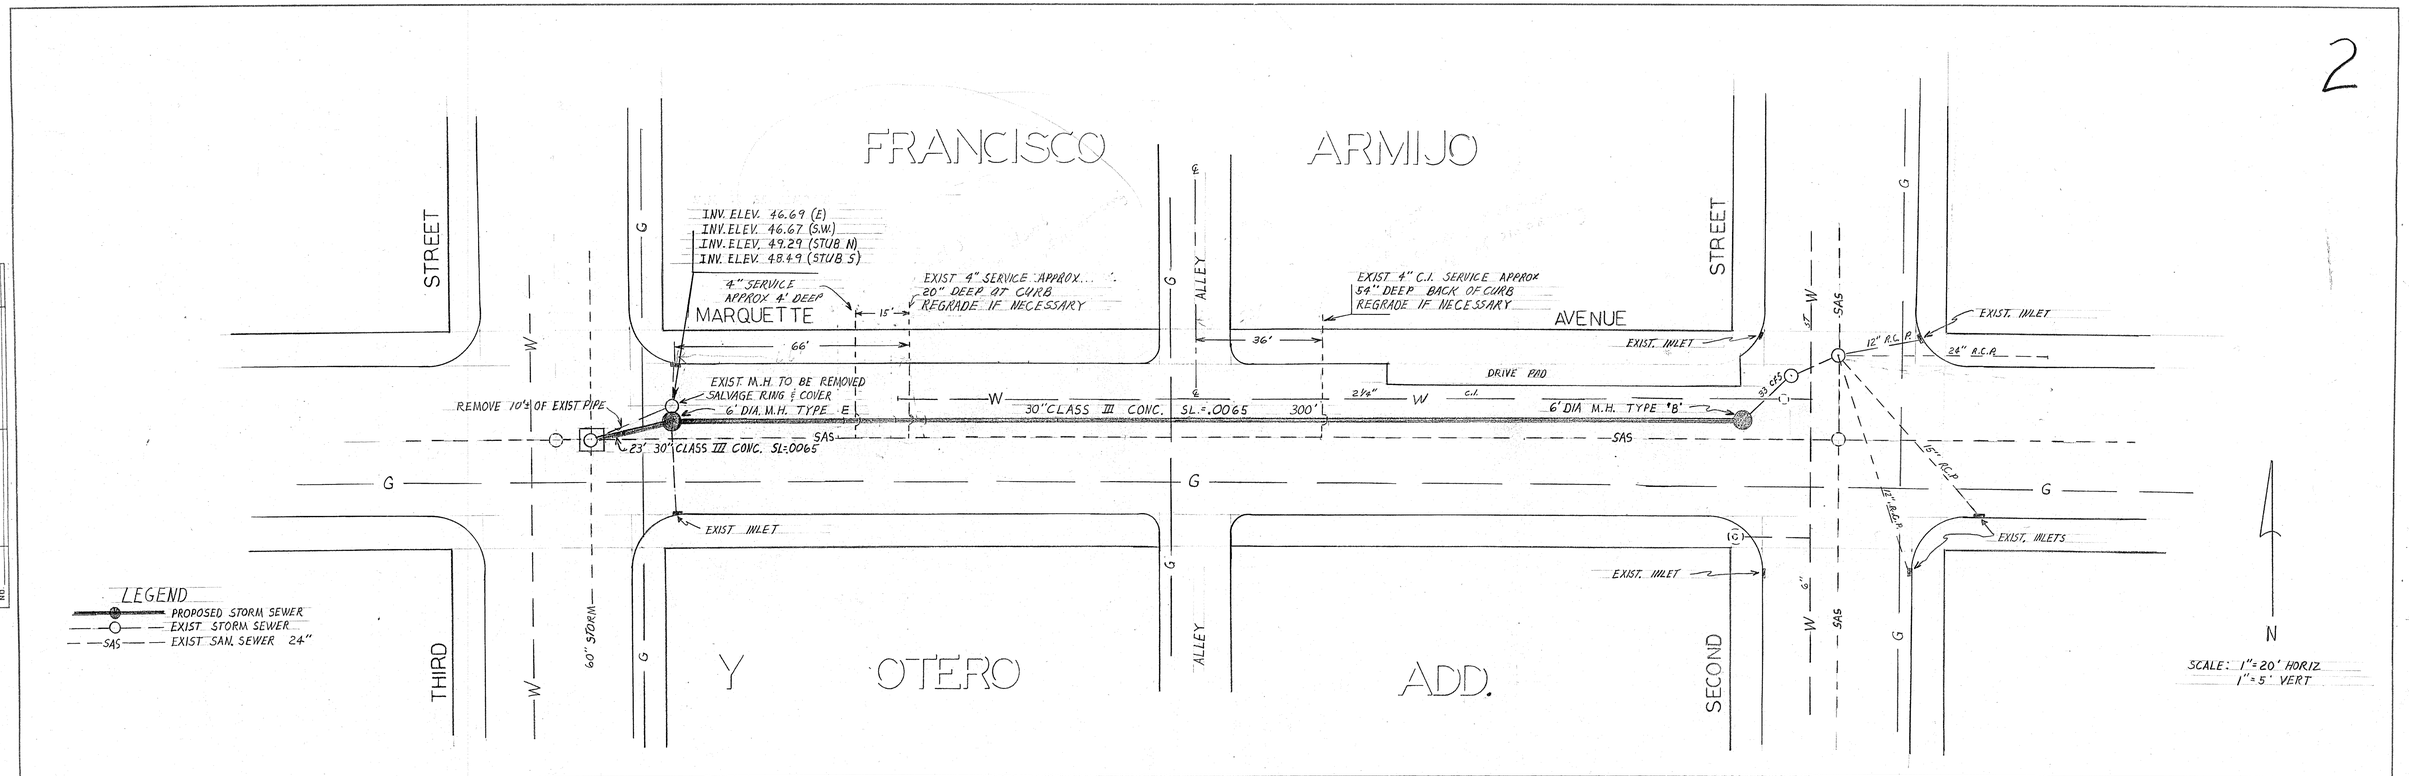

PLAN
SURVEYED
PLOTTED
ALIGNMENT CHECKED
ST. OF WAY CHECKED
NOTE BOOK
NO.
BY
DATE

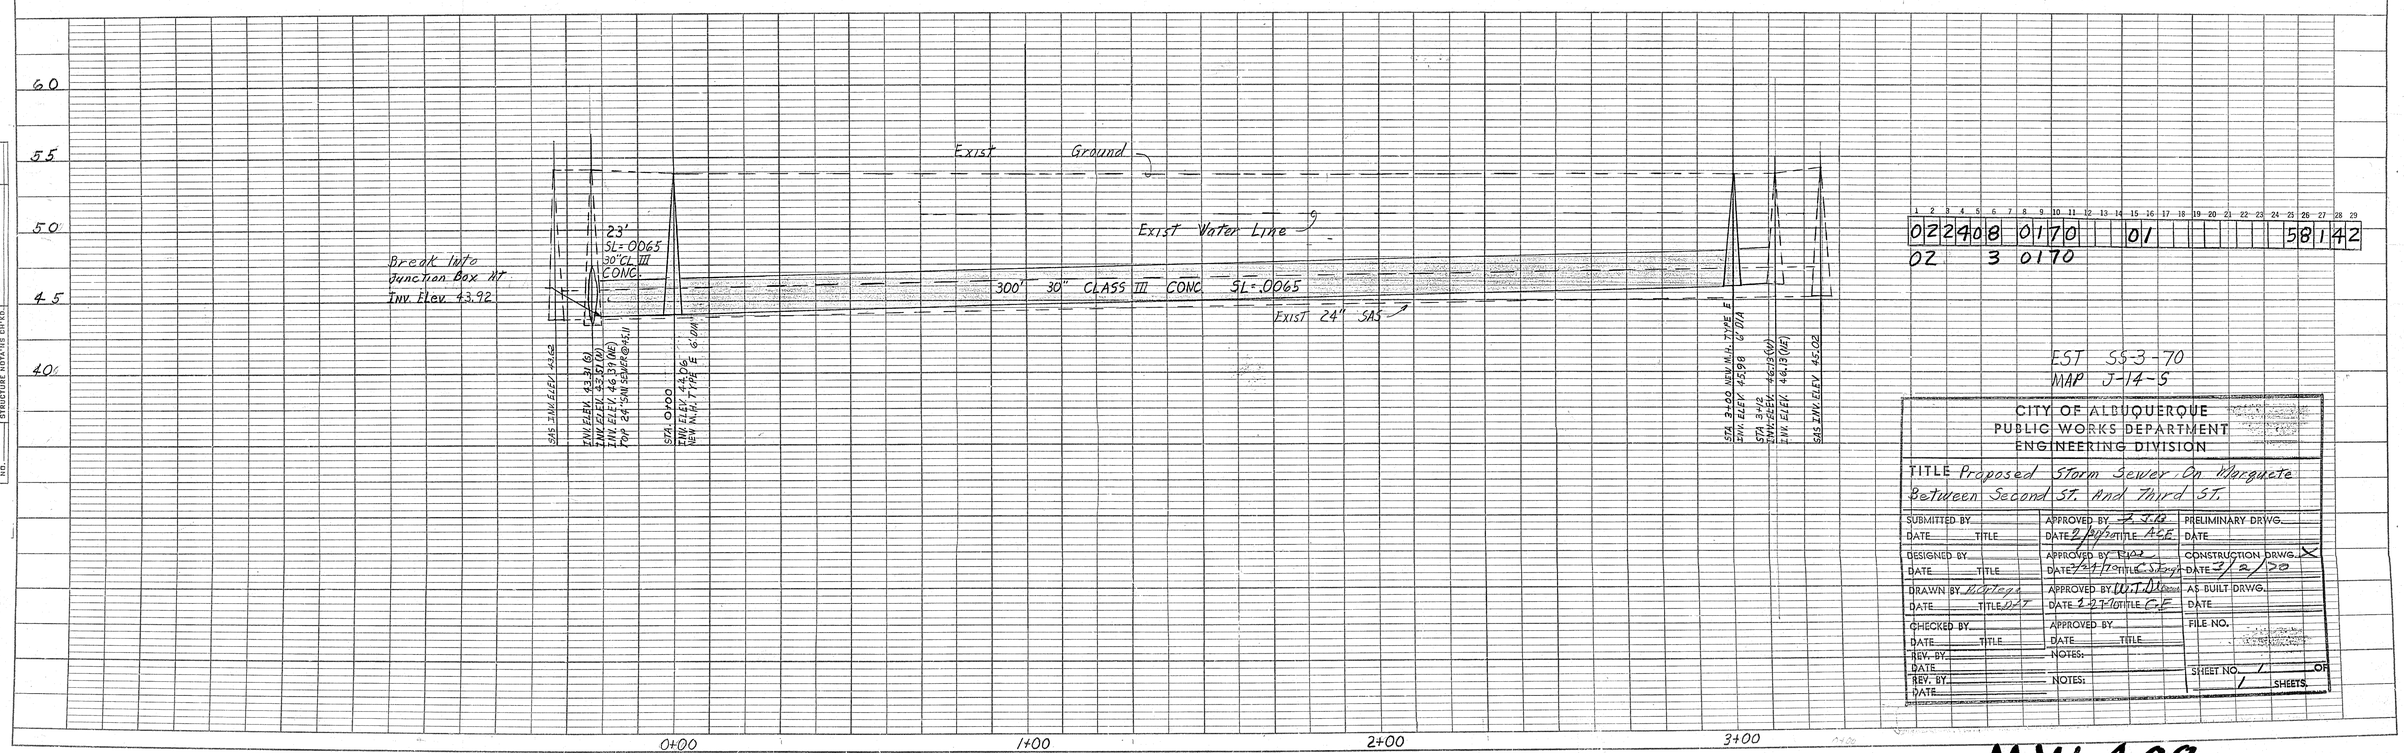

PROFILE
SURVEYED
PLOTTED
GRADE CHECKED
B. M. NOTED
STRUCTURE NOTATIONS CHKD.
NOTE BOOK
NO.
BY
DATE

1	2	3	4	5	6	7	8	9	10	11	12	13	14	15	16	17	18	19	20	21	22	23	24	25	26	27	28	29
0	2	2	4	0	8		0	1	7	0					0	1									5	8	1	4	2
0	2				3		0	1	7	0																			

EST SS-3-70
MAP J-14-S

CITY OF ALBUQUERQUE
PUBLIC WORKS DEPARTMENT
ENGINEERING DIVISION

TITLE Proposed Storm Sewer On Marquete Between Second St. And Third St.

SUBMITTED BY DATE TITLE	APPROVED BY DATE 2/10/70 TITLE ACE	PRELIMINARY DRWG. DATE
DESIGNED BY DATE TITLE	APPROVED BY DATE 2/11/70 TITLE C.S. Engr.	CONSTRUCTION DRWG. X DATE 3/2/70
DRAWN BY Montoya DATE TITLE Dft	APPROVED BY DATE 2-27-70 TITLE C.E.	AS BUILT DRWG. DATE
CHECKED BY DATE TITLE	APPROVED BY DATE TITLE	FILE NO.
REV. BY DATE	NOTES:	SHEET NO. 1 OF 1 SHEETS
REV. BY DATE	NOTES:	

PLATE 1 PLAN-PROFILE O. P. R. & R. E. STANDARD
100% RAG ASEPROOF VELLUM—MADE AND PRINTED IN U. S. A.
EUGENE DIETZGEN CO.

M.W. 408