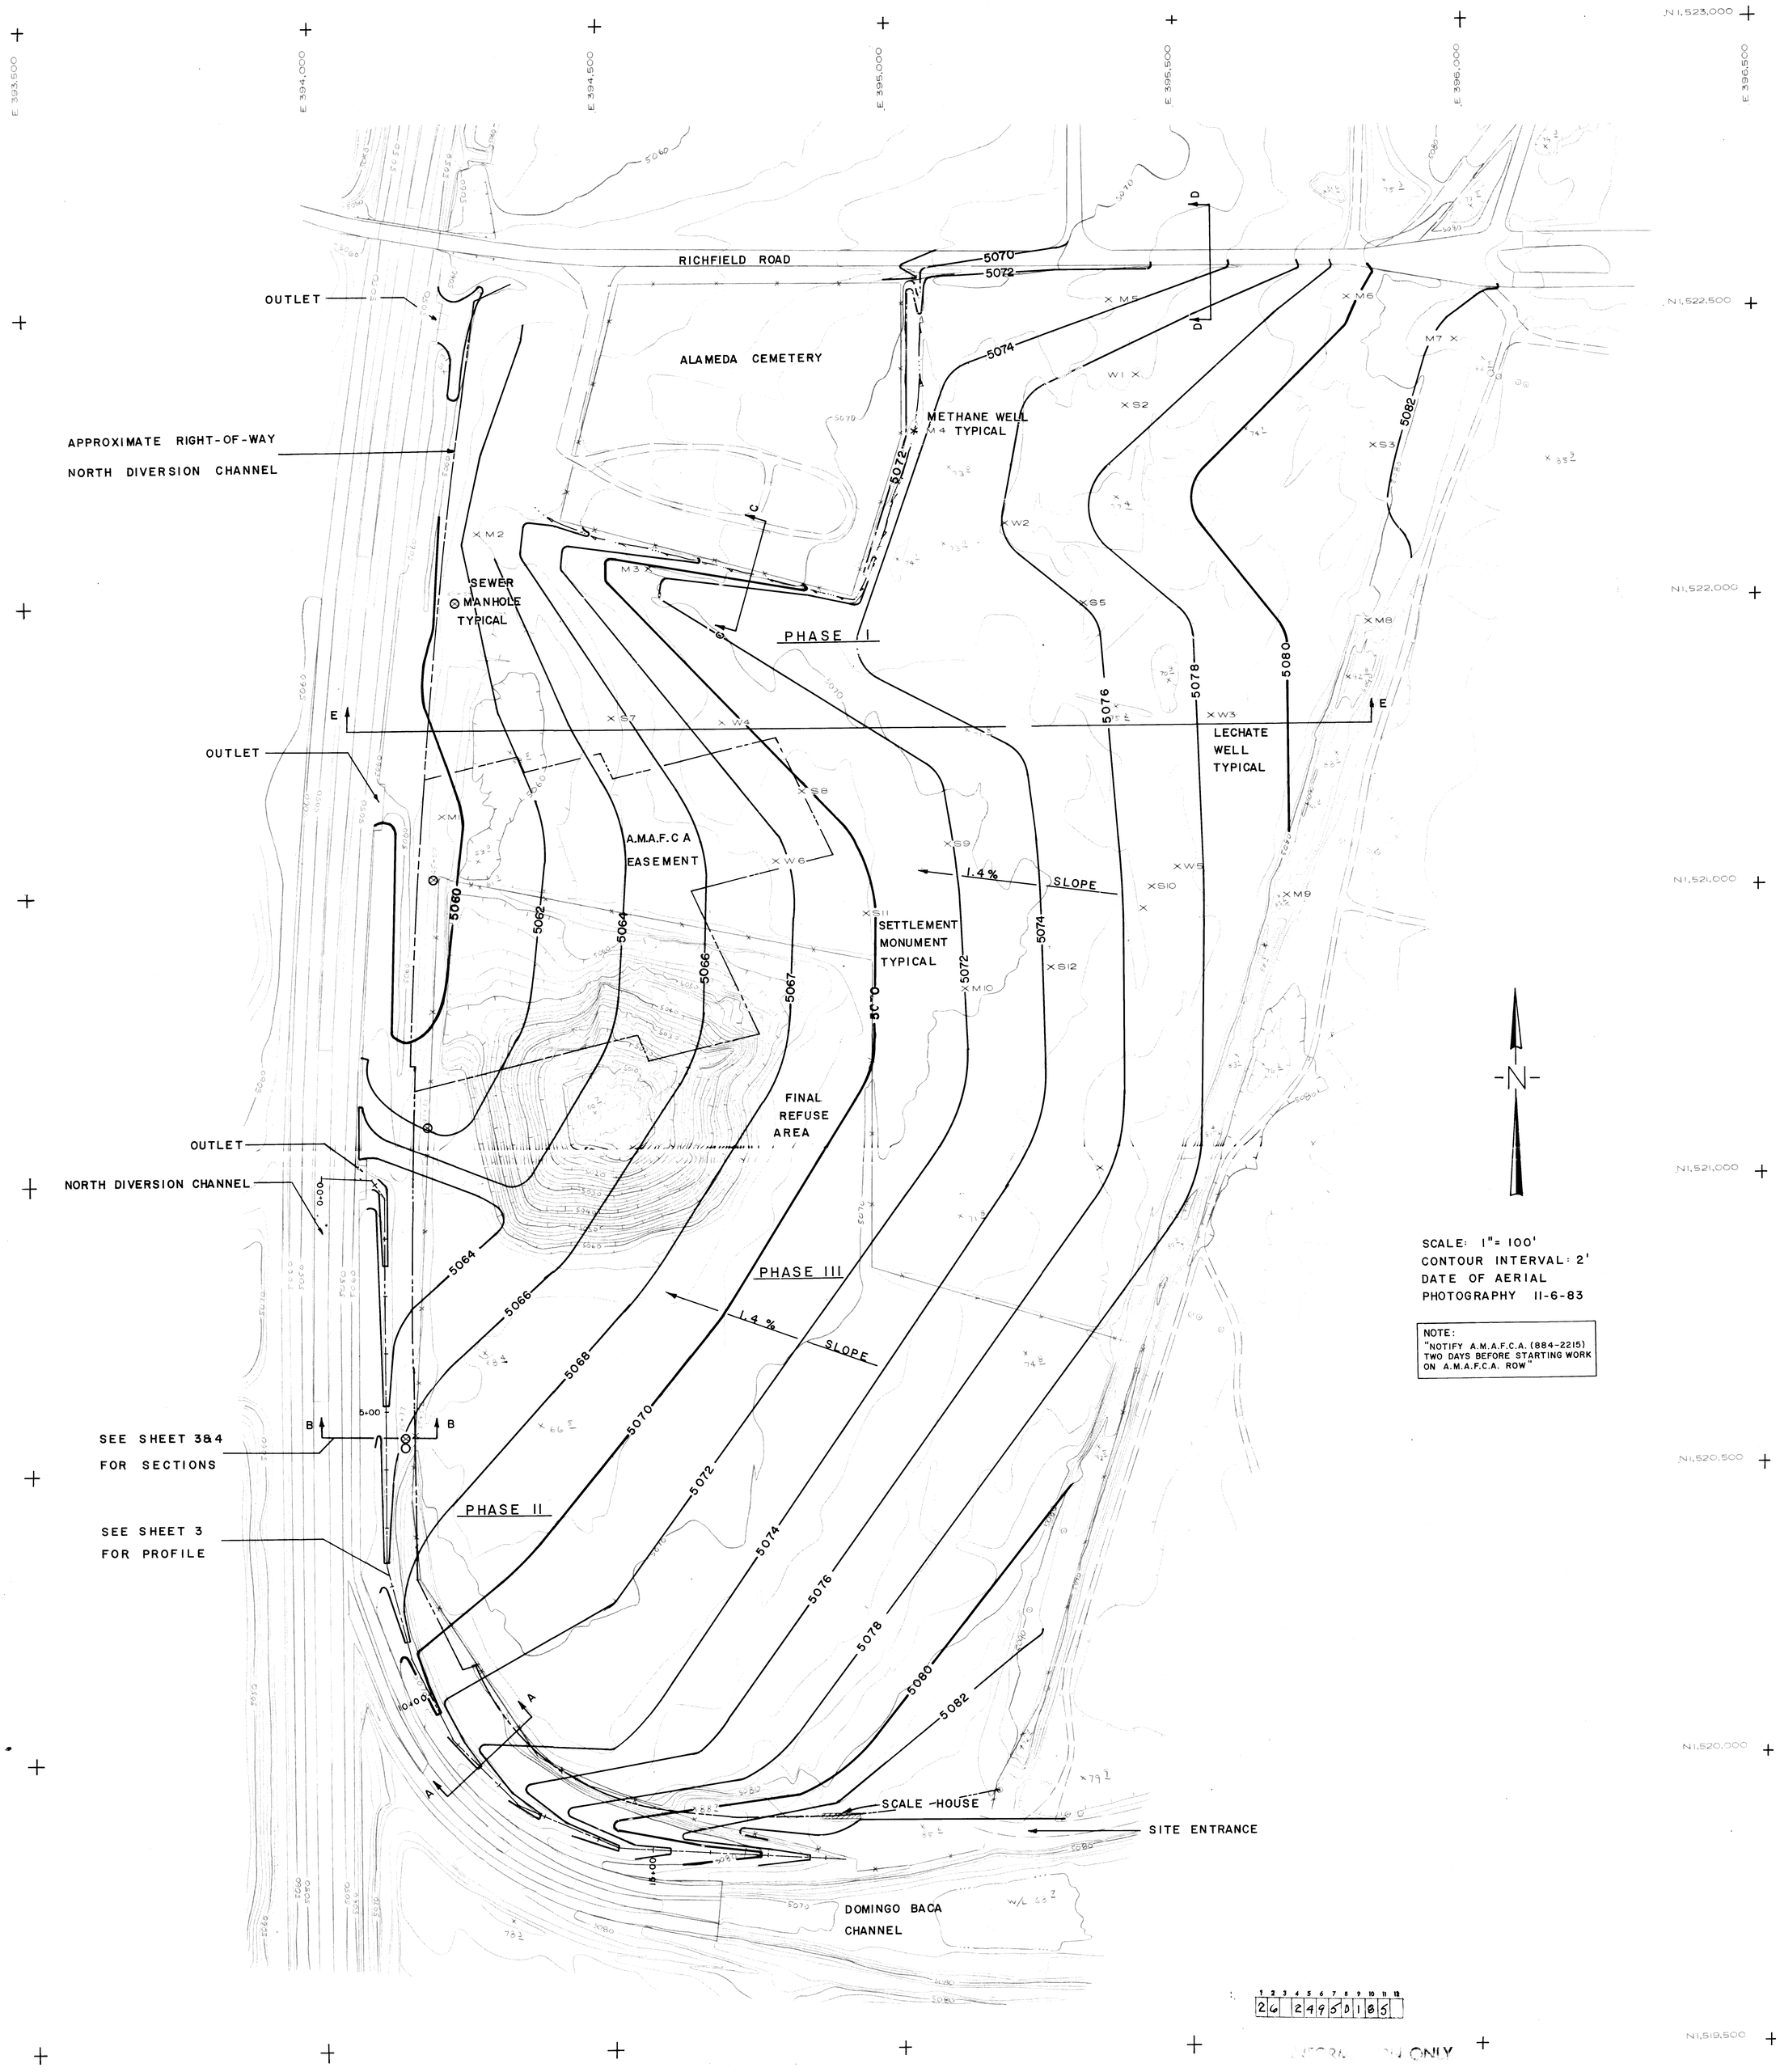

26 2495 0185

INFORMATION ONLY

REVIEWED & APPROVED — Refuse Section — Date 5/3/85	CITY OF ALBUQUERQUE REFUSE AND SERVICES DEPARTMENT
REVIEWED & APPROVED FOR ROUGH GRADING — Hydrology Section MDD/Eng. — Date 5-3-85	TITLE LOS ANGELES LANDFILL GRADING PLAN
REVIEWED & APPROVED FOR GRADING IN AMAFCA RIGHT-OF-WAY. — Signed For A.M.A.F.C.A. — Date 8 May 85	DESIGNED BY C. MONTOYA DATE 11-28-83 DRAWN BY C. MONTOYA DATE 11-28-83 DRAWING NO. 2495 SHEET 1 OF 1