B.M. NORTH B.B. ON FIRE HYDRANT S.W. CORNER CROMWELL & 4TH ELEV. 100.00

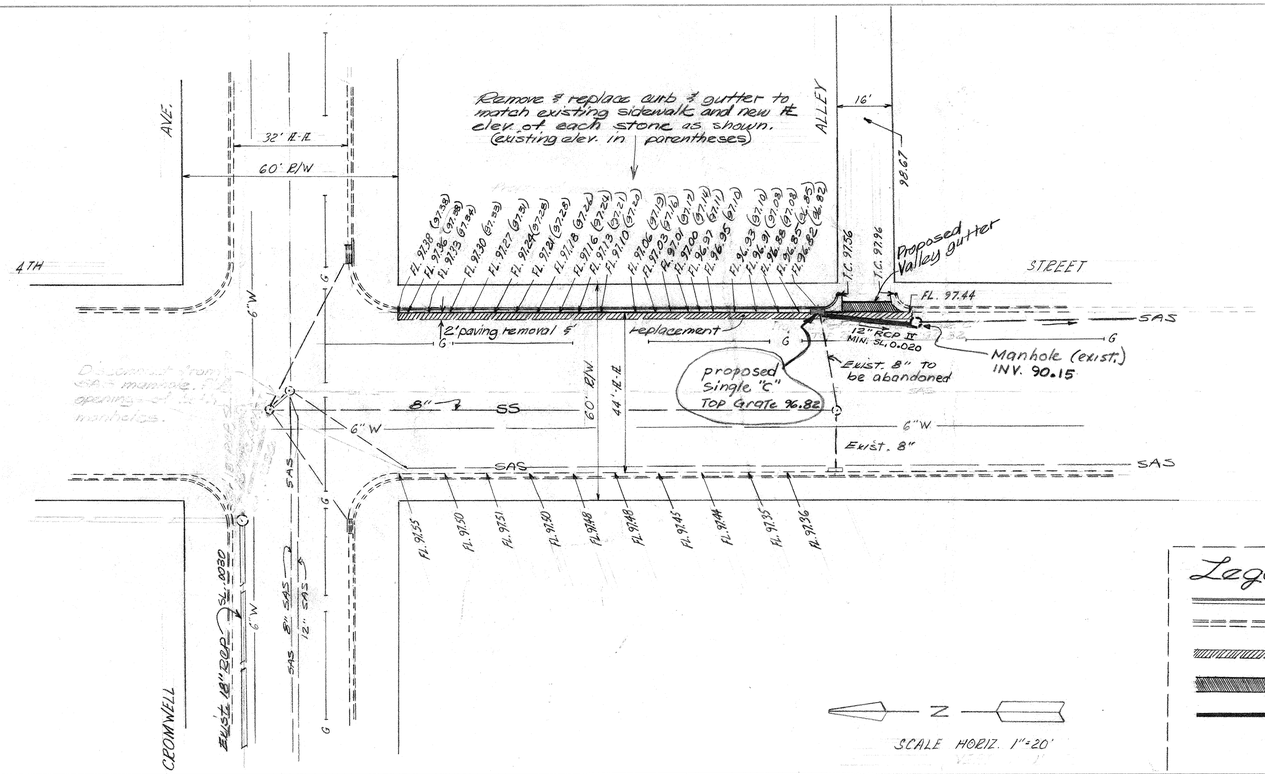

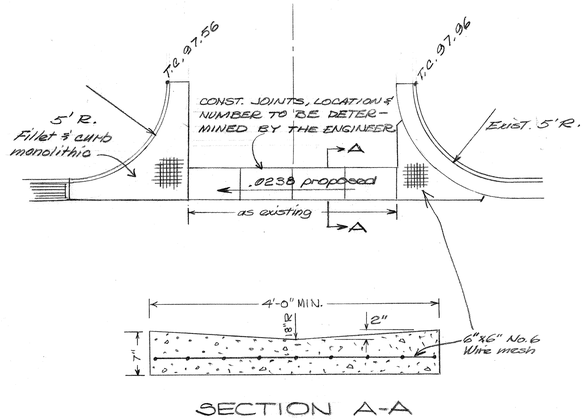

SECTION A-A

SCALE HORIZ. 1"=20'

Legend

- C&G to be removed & replaced
- Existing C&G to remain
- Pavement to be removed and replaced
- Proposed Valley Gutter
- Proposed Storm Sewer

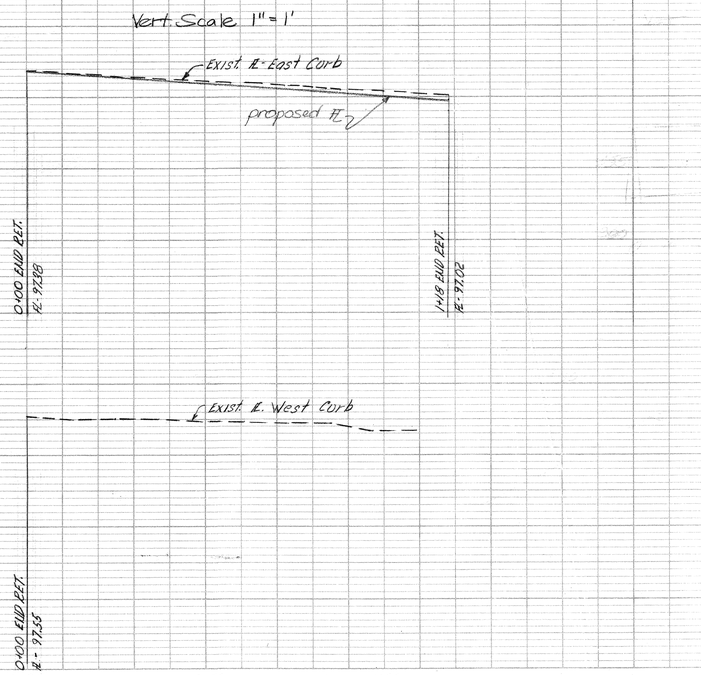

PLAN — SURVEYED, PLOTTED, NOTE BOOK, NO., ALIGNMENT CHECKED, AS-UP MAP CHECKED, BY, DATE

PROFILE — SURVEYED, PLOTTED, GRADES CHECKED, NOTE BOOK, NO., STRUCTURE NOTATIONS CHKD., BY, DATE

1 2 3 4 5 6 7 8 9 10 11 12 13 14 15 16 17 18 19 20 21 22 23 24 25 26 27 28 29

0 2 | | 7 | | 7 2 | | 0 1 | | 0 6 | | | 5 7 1 4 2

Map No. K-14-S

CITY OF ALBUQUERQUE
PUBLIC WORKS DEPARTMENT
ENGINEERING DIVISION

TITLE Fourth St. S.W. @ Cromwell
Curb replacement and storm sewer

SUBMITTED BY DATE TITLE	APPROVED BY DATE 5/11/72 TITLE ACE	PRELIMINARY DRWG. DATE
DESIGNED BY DATE TITLE	APPROVED BY DATE 5/10/72 TITLE	CONSTRUCTION DRWG. X DATE 5/11/72
DRAWN BY B. Emmett DATE 5-8-72 TITLE Dft.	APPROVED BY DATE 5-11-72 TITLE C.E.	AS BUILT DRWG. DATE
CHECKED BY DATE TITLE C.E.D.	APPROVED BY DATE TITLE	FILE NO. SS-7472
REV. BY DATE	NOTES:	SHEET NO. 1 OF 1 SHEETS.
REV. BY DATE	NOTES:	

PLATE 1 PLAN-PROFILE O. P. R. & R. E. STANDARD
100% RAG ACCPROOF VELLUM—MADE AND PRINTED IN U. S. A.
EUGENE DIETZGEN CO.